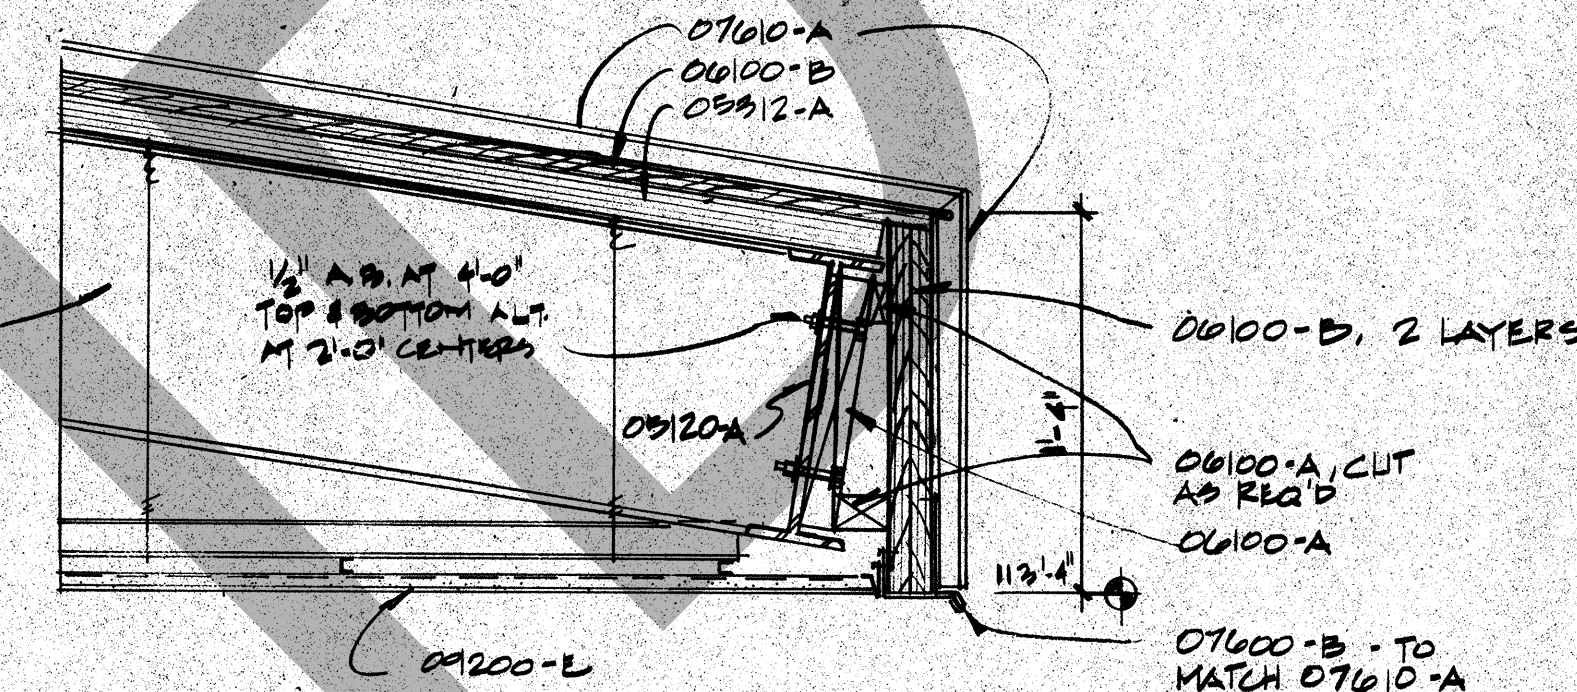
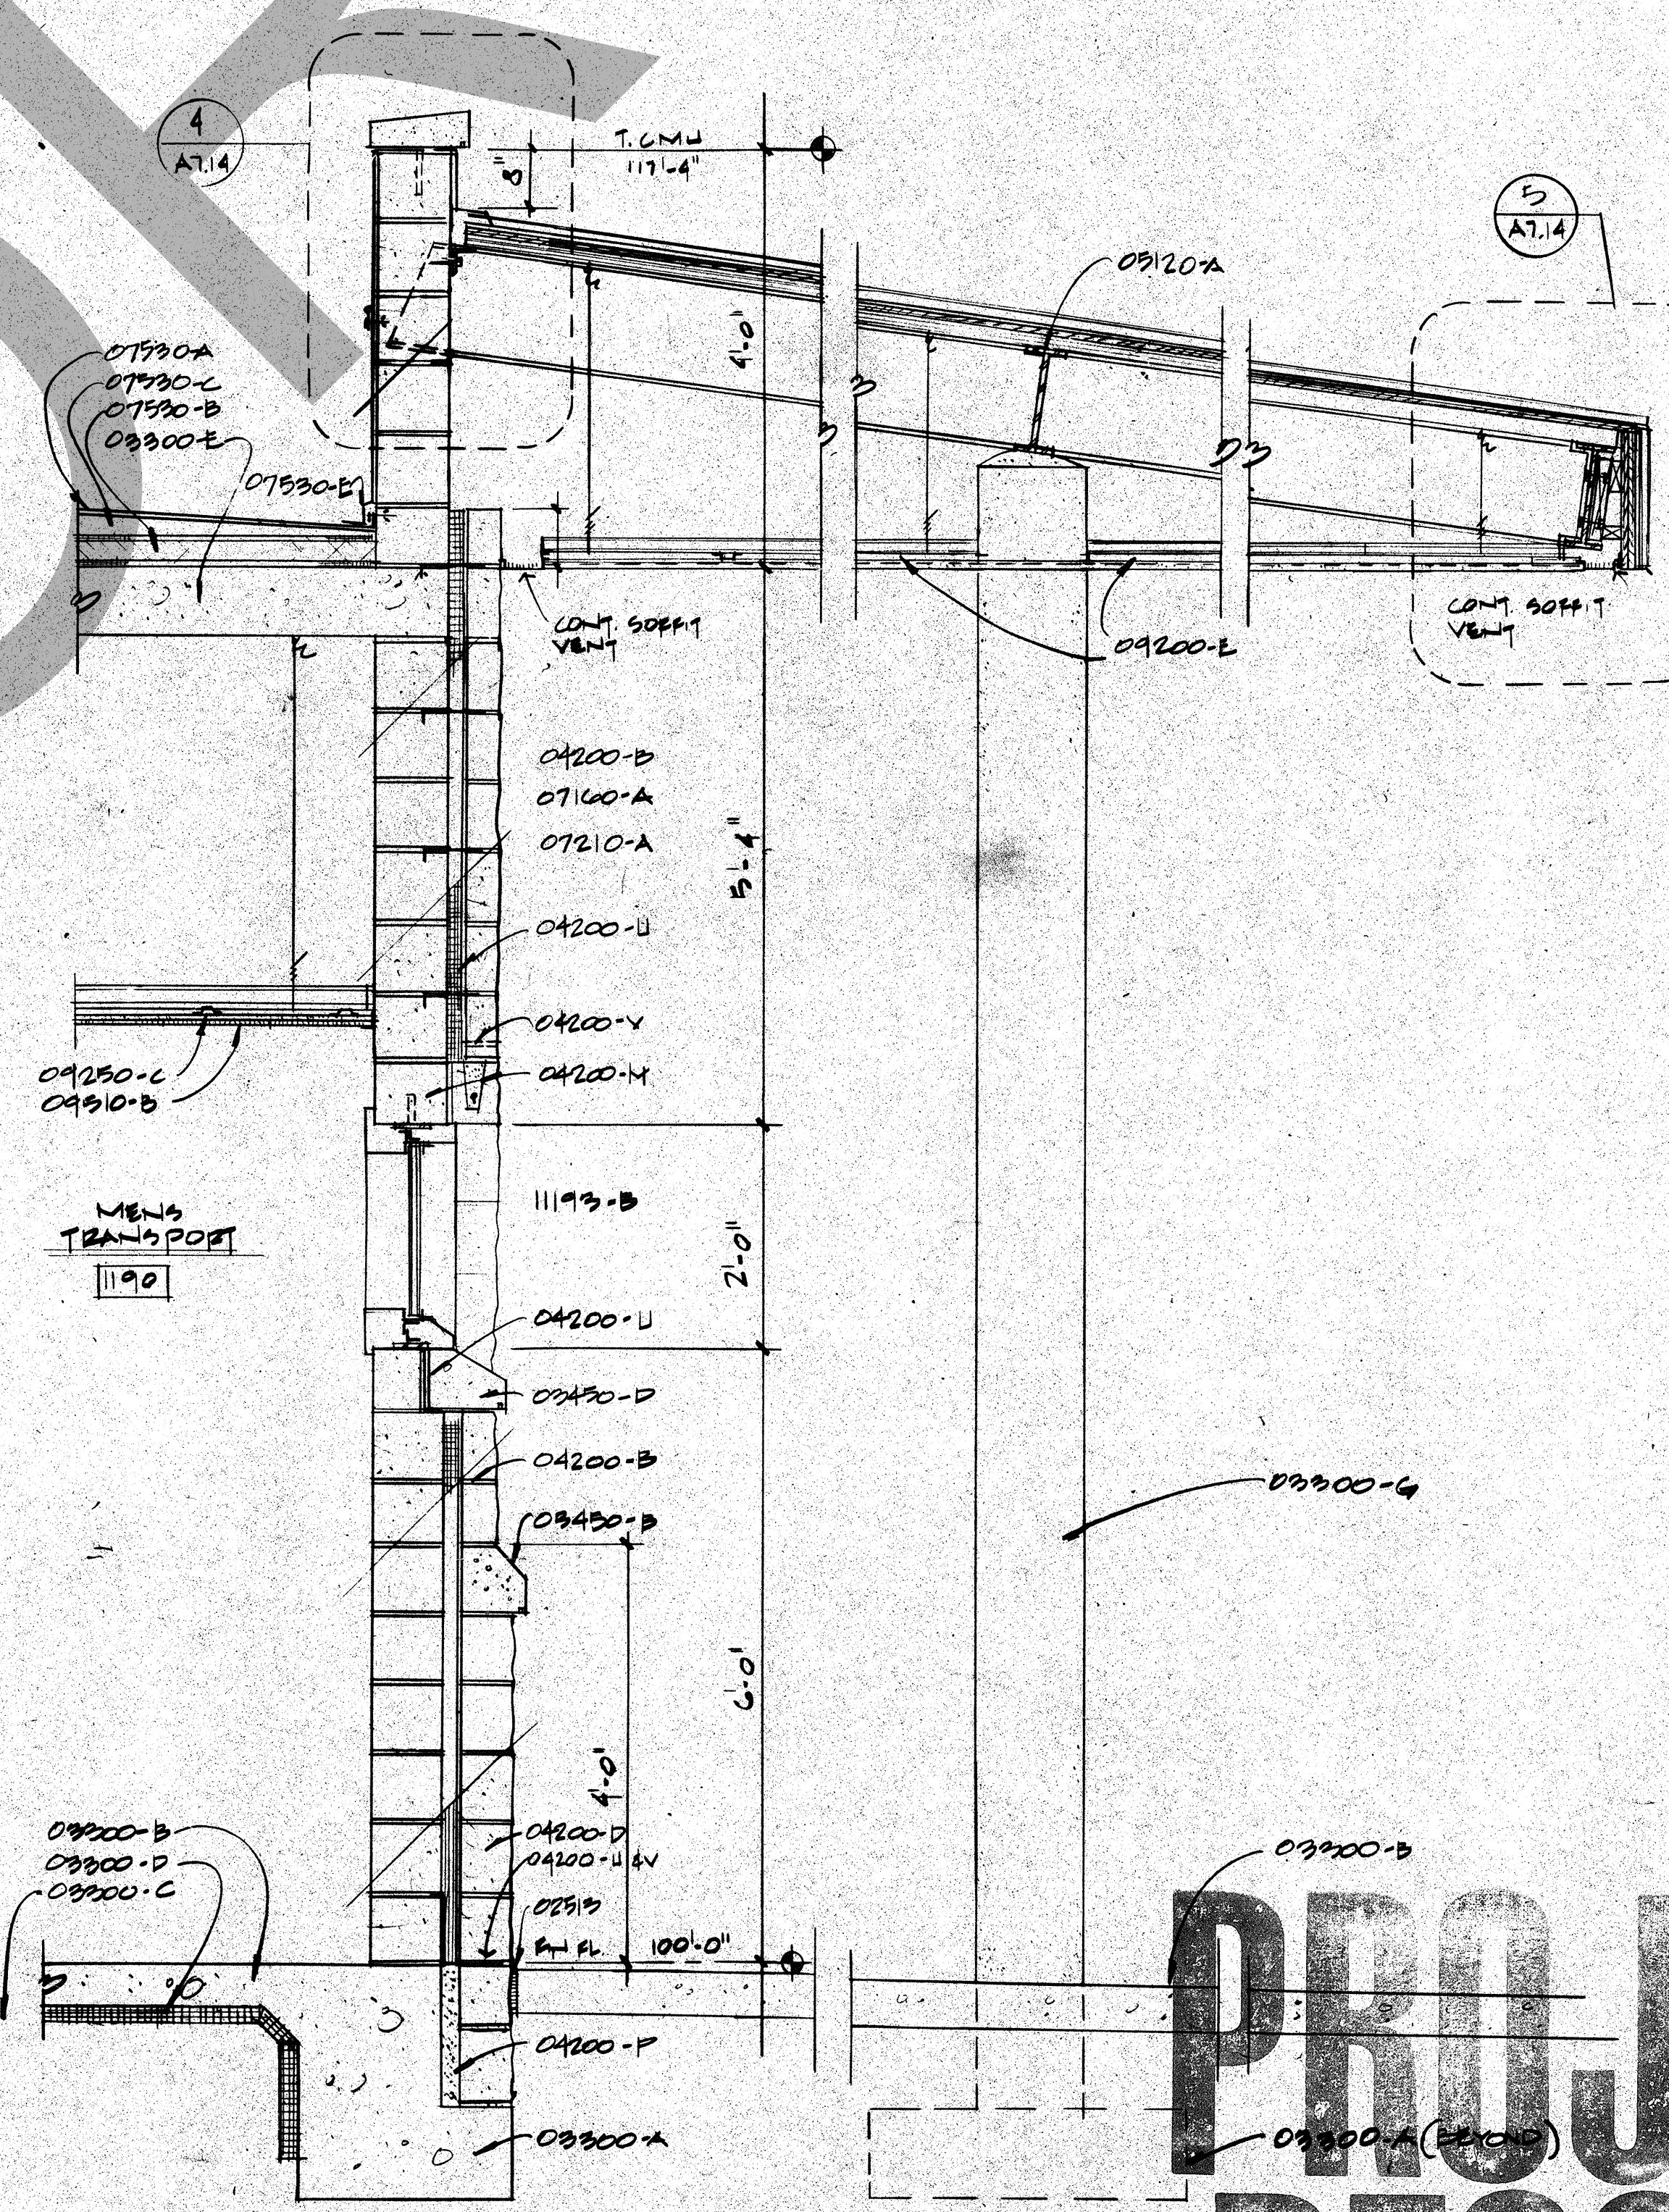




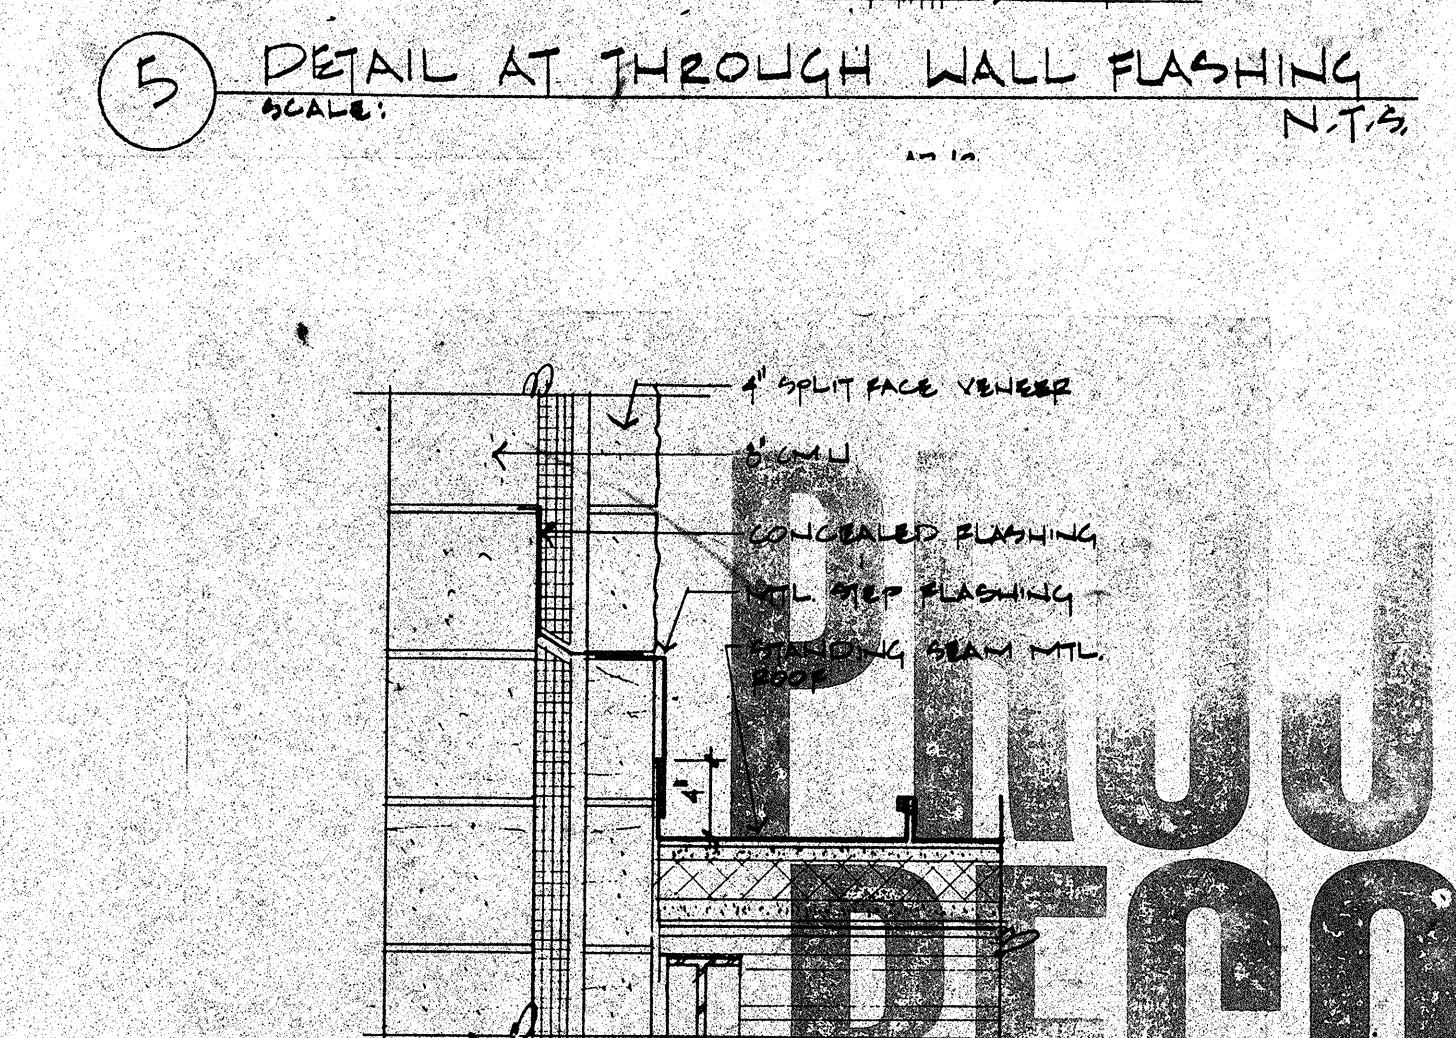
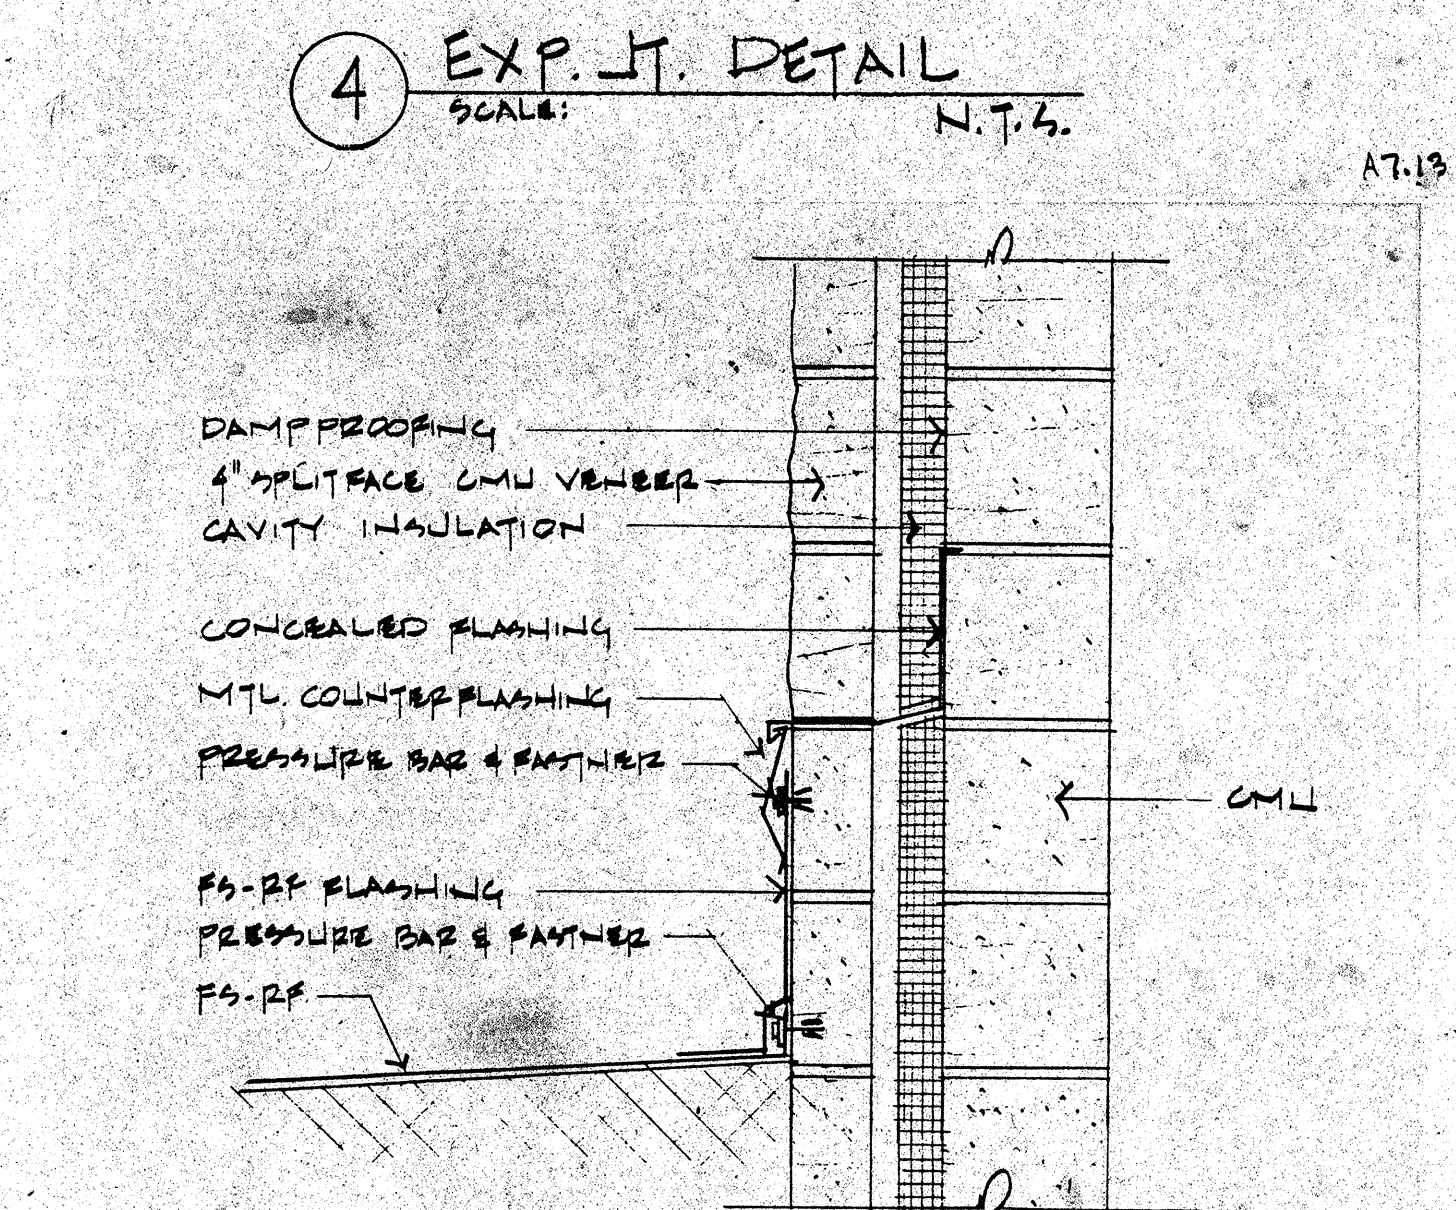
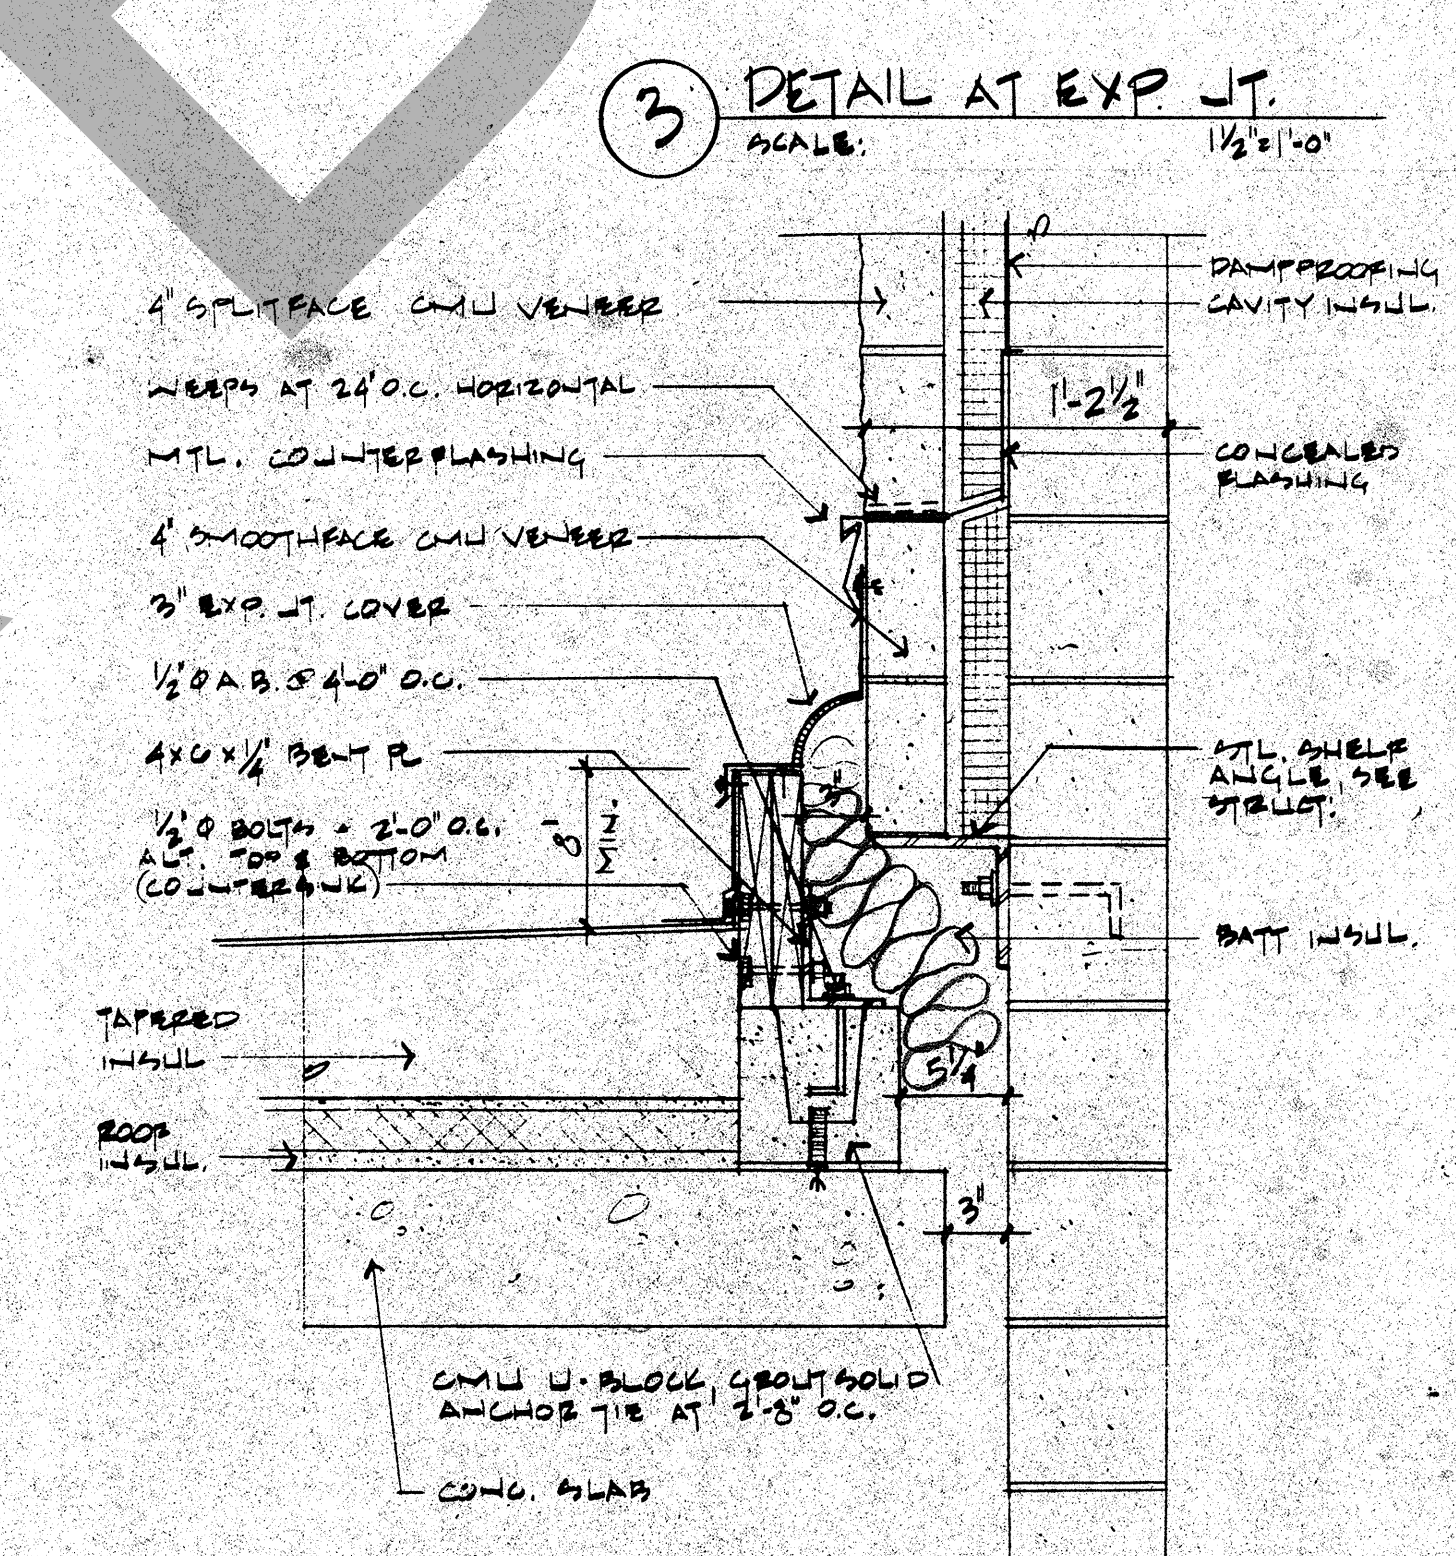
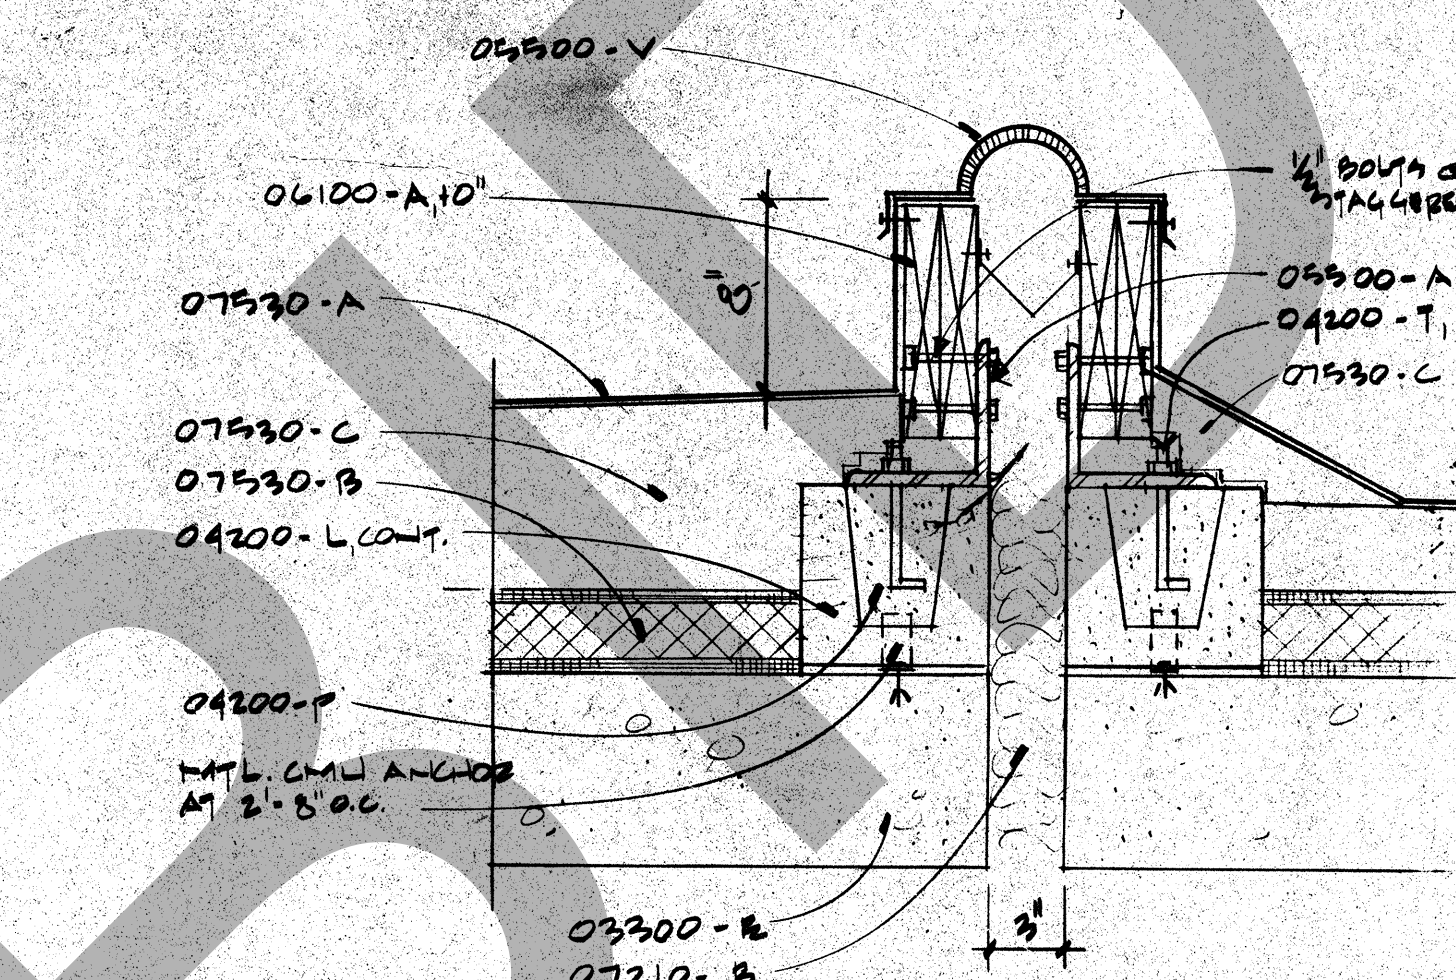
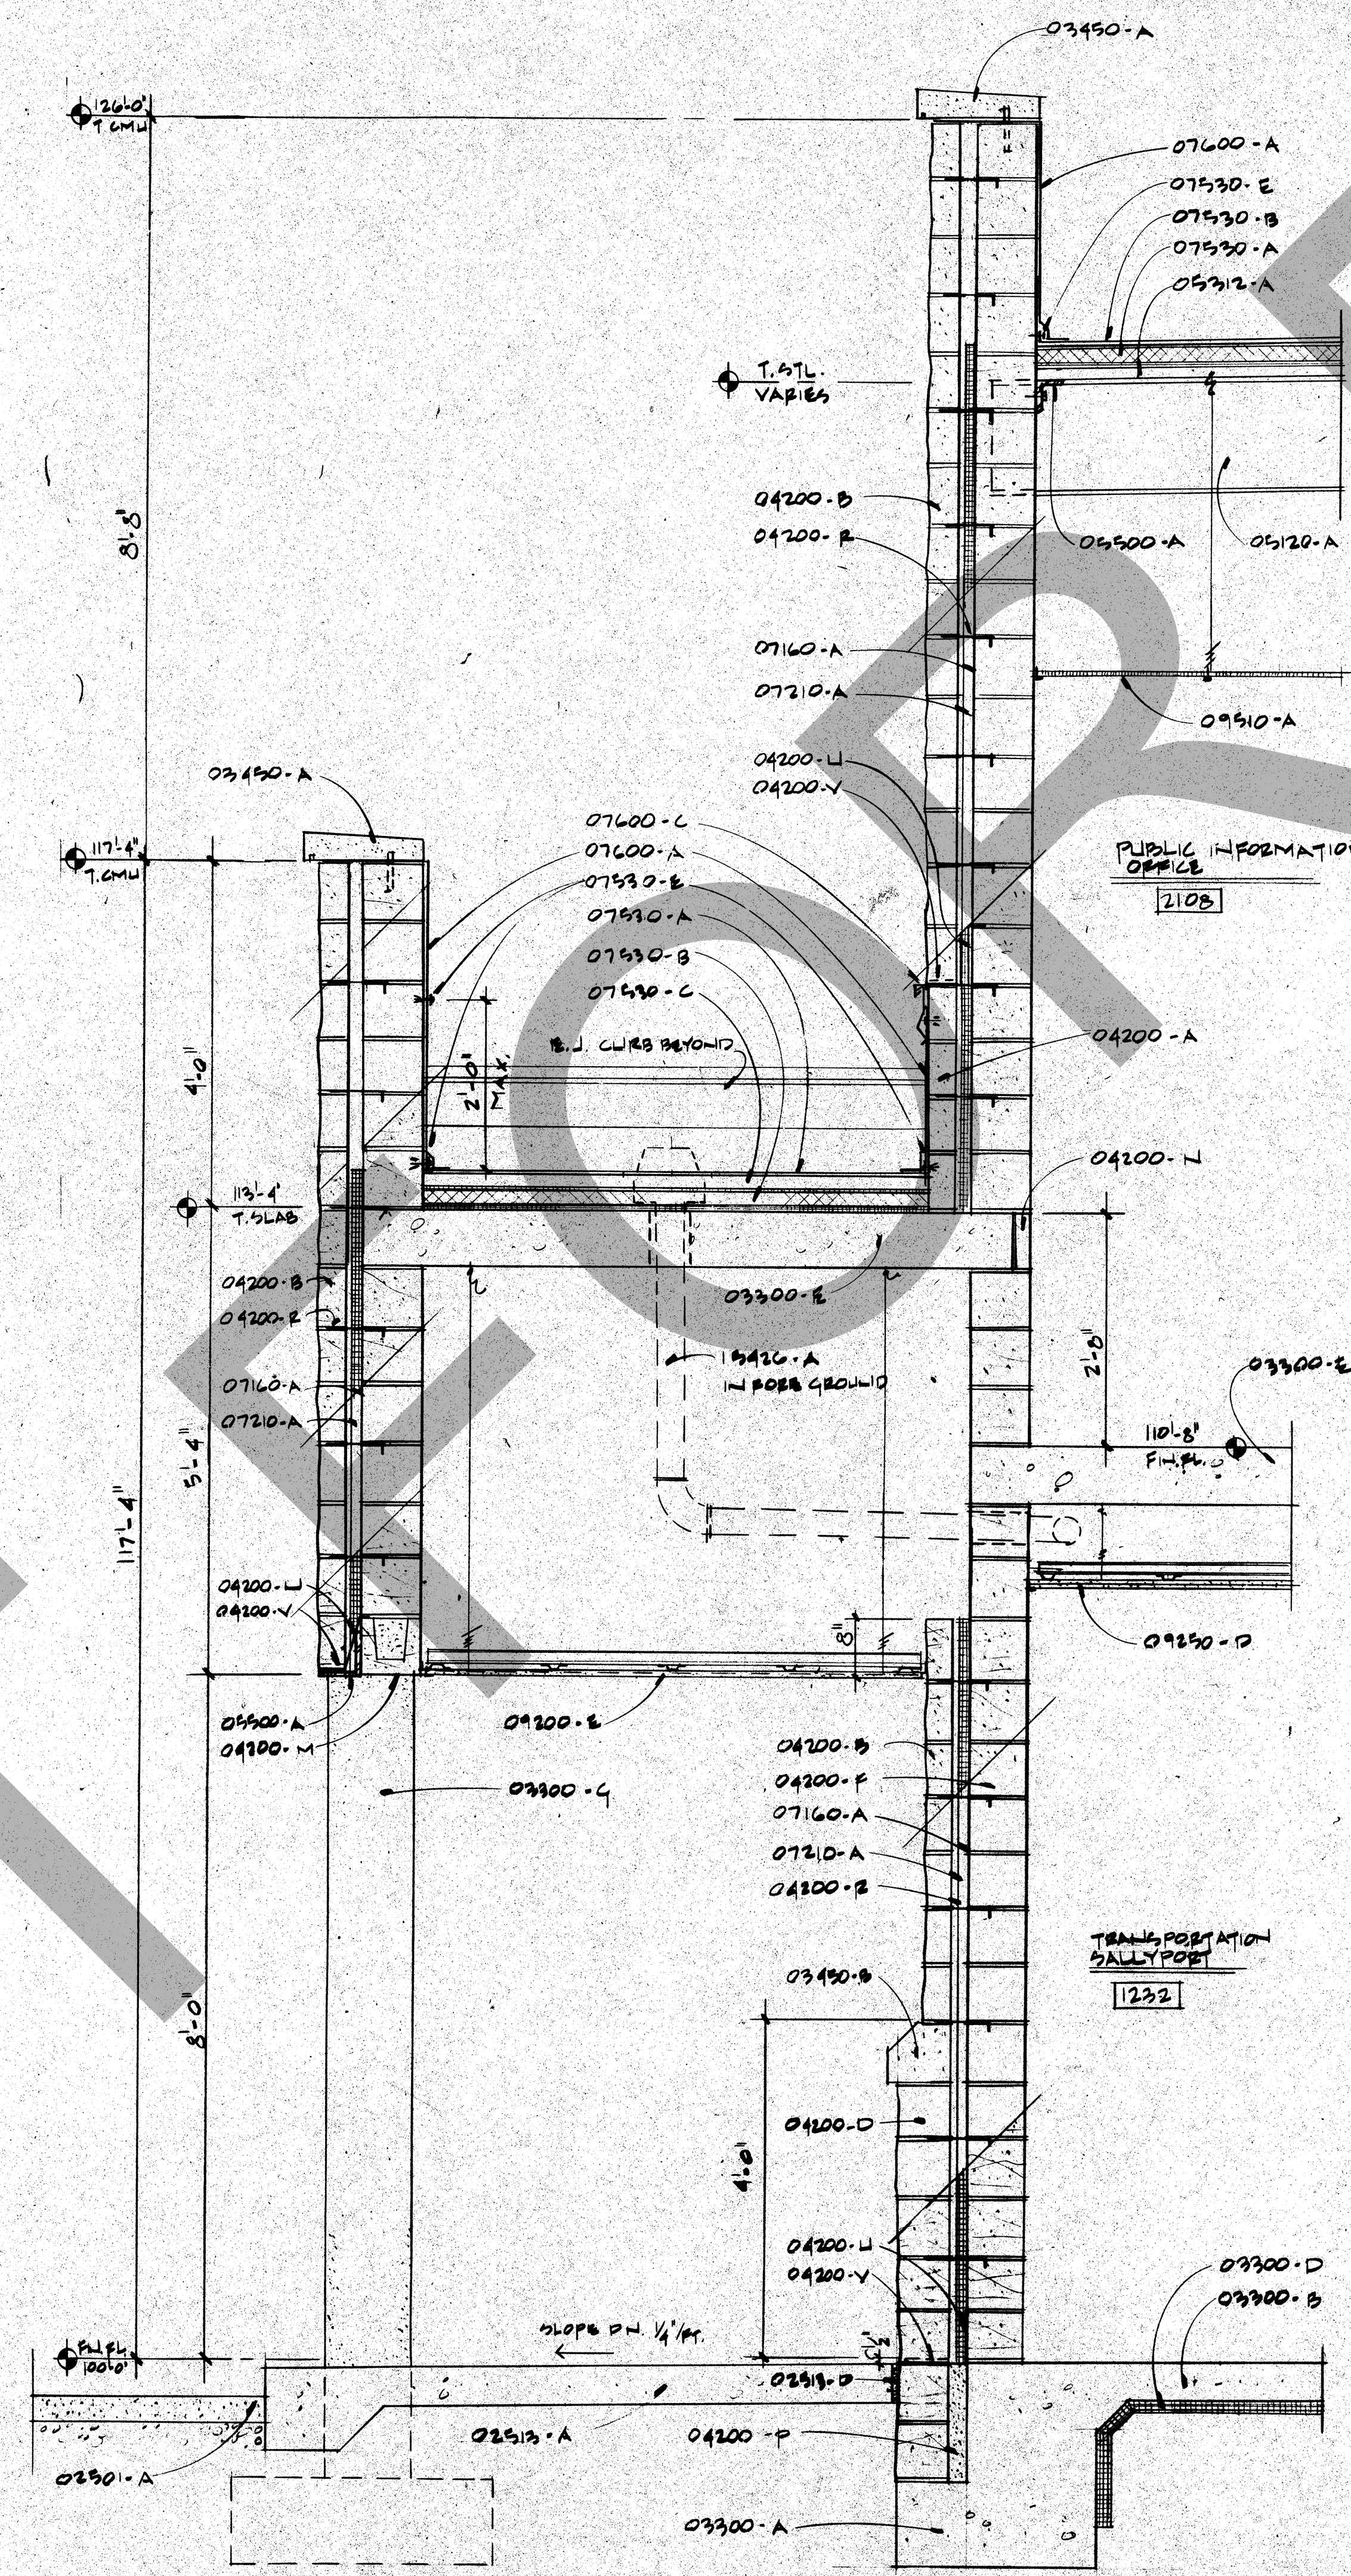
5 CANOPY DETAIL
SCALE: 1/8" = 1'-0"



3. WALL SECTION AT CANOPY
SCALE: 3/4" = 10'

[illegible]

Job No. 2205807
Date 10-17-88 **A7.11**

[illegible][illegible]