




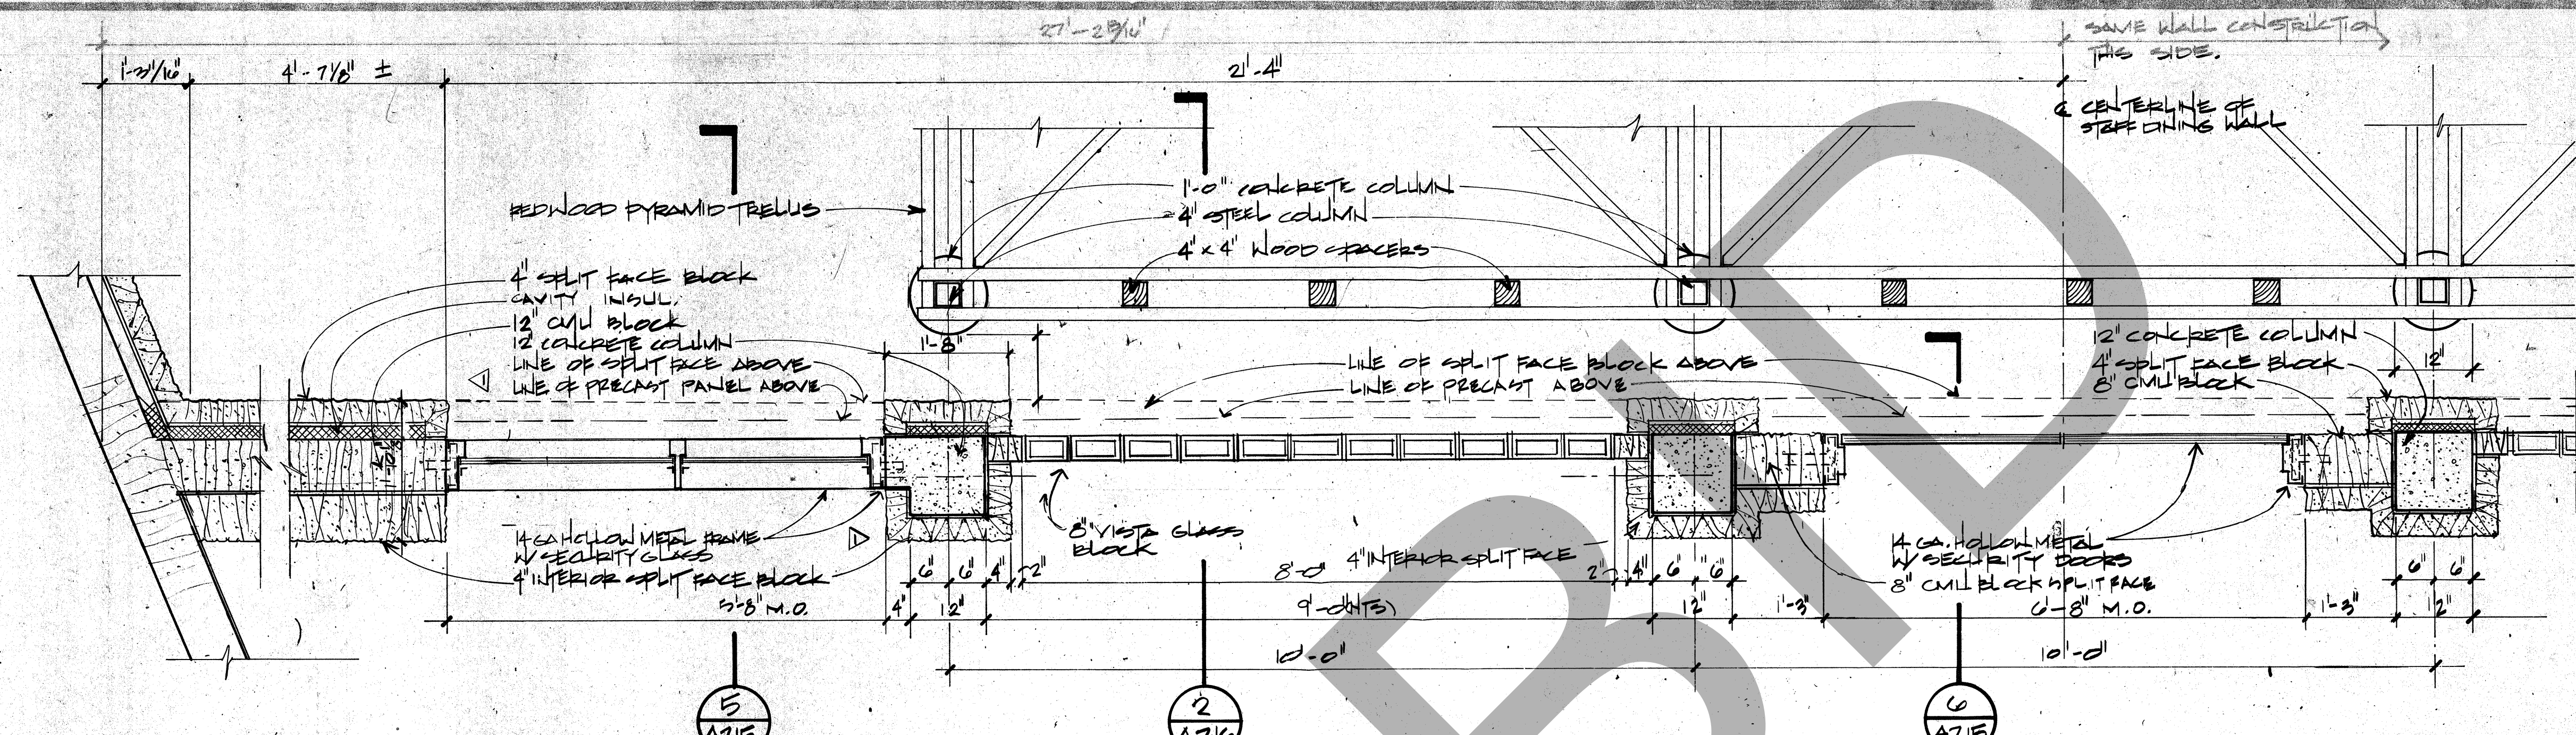


4 GLASSBLOCK WALL DETAIL @ STAFF DINING

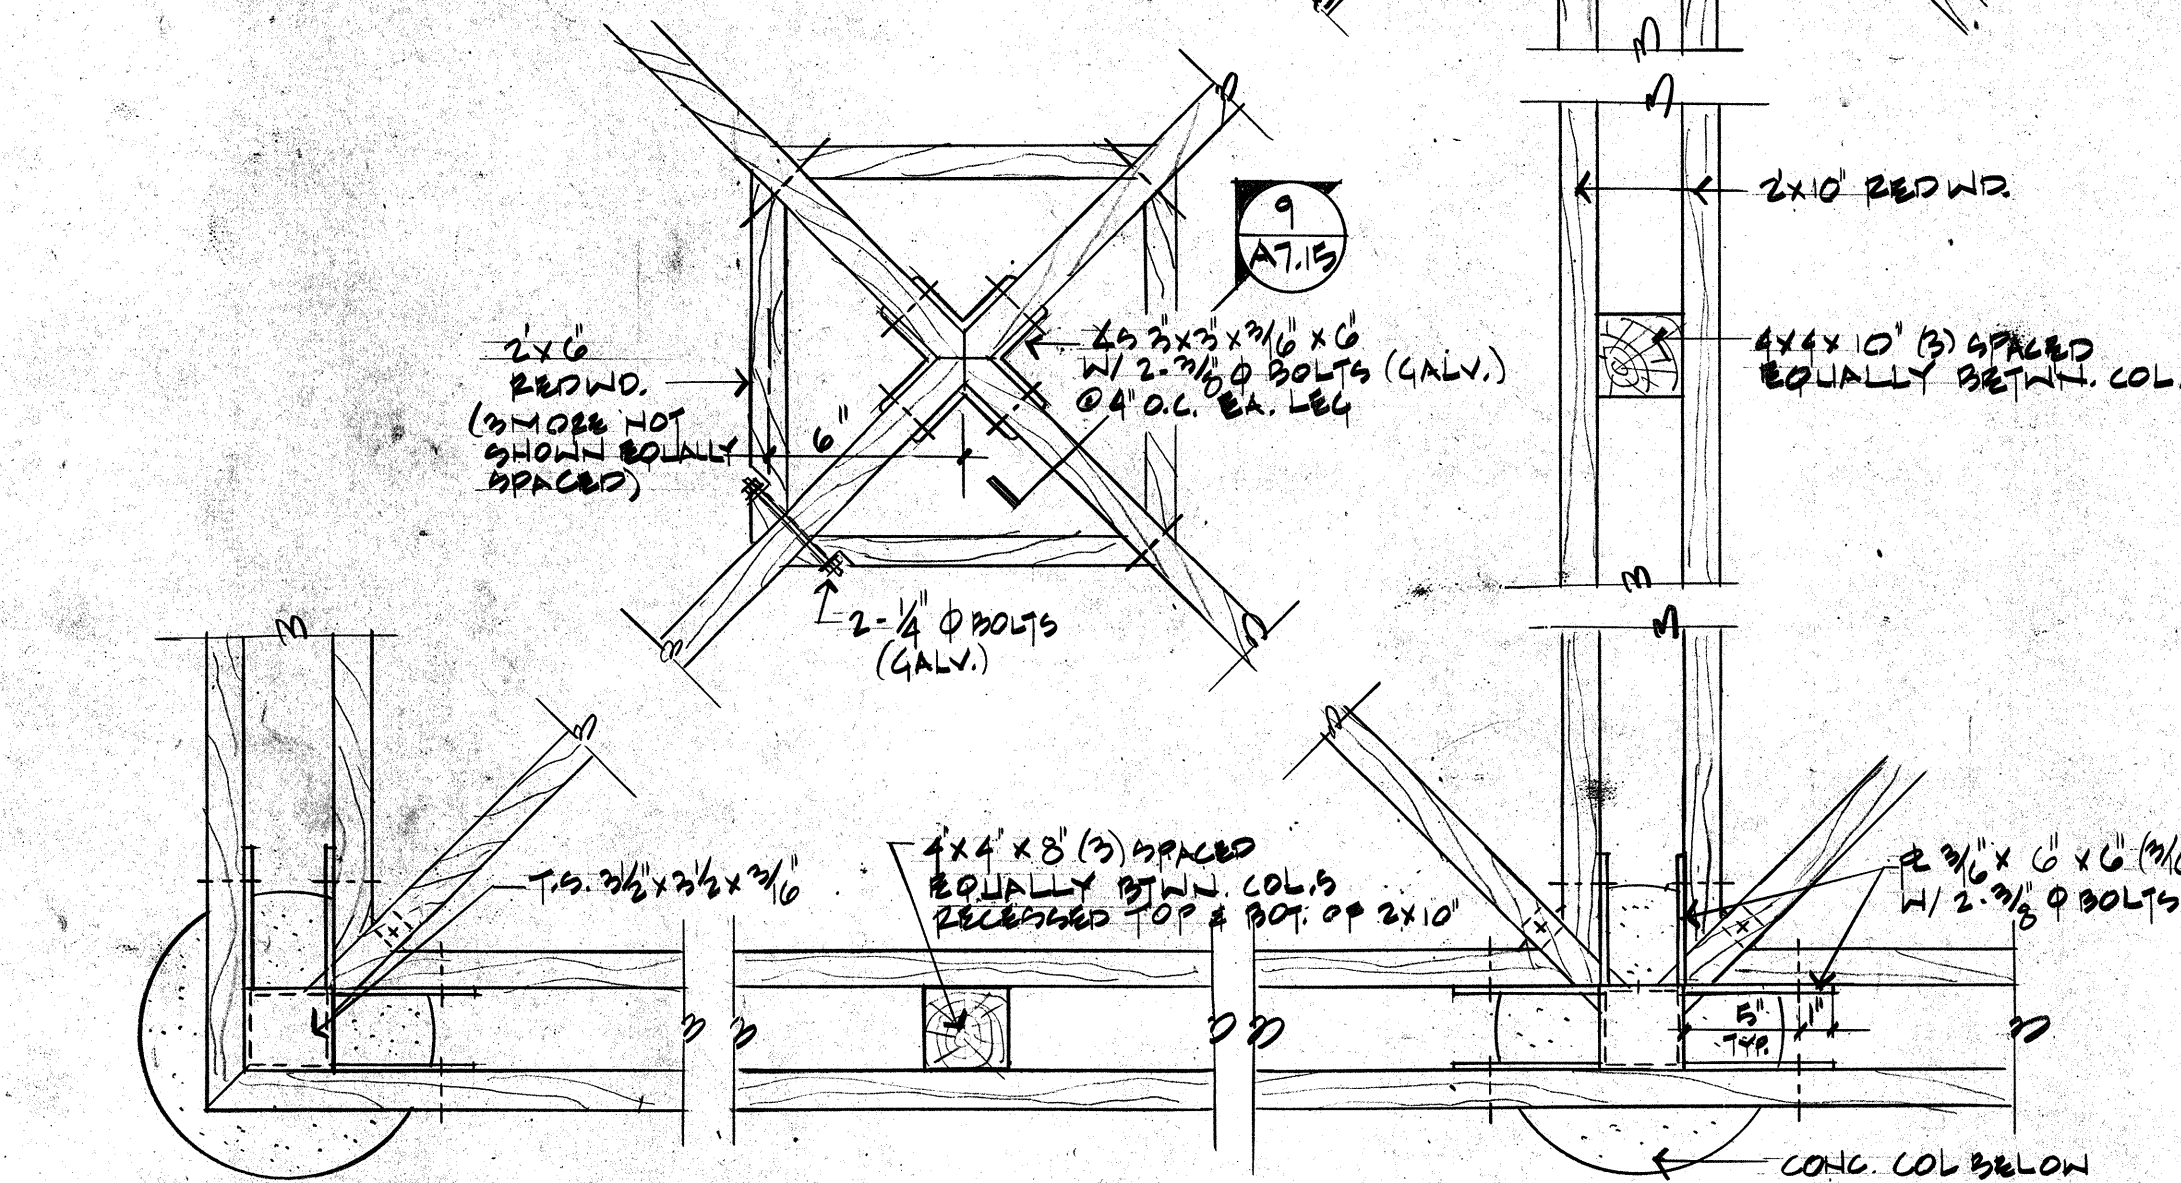


PLAN DETAIL AT TRELLIS

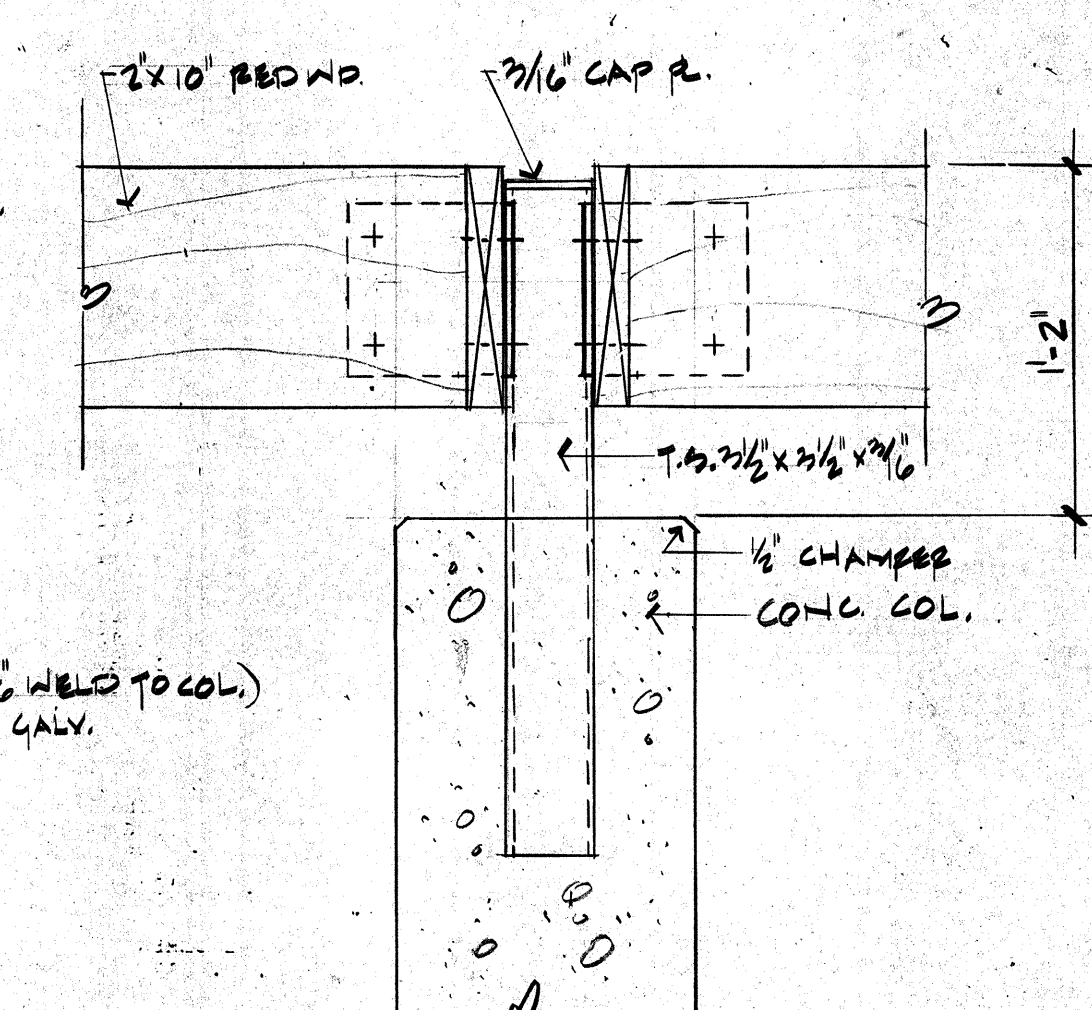


SECTION THRU COL

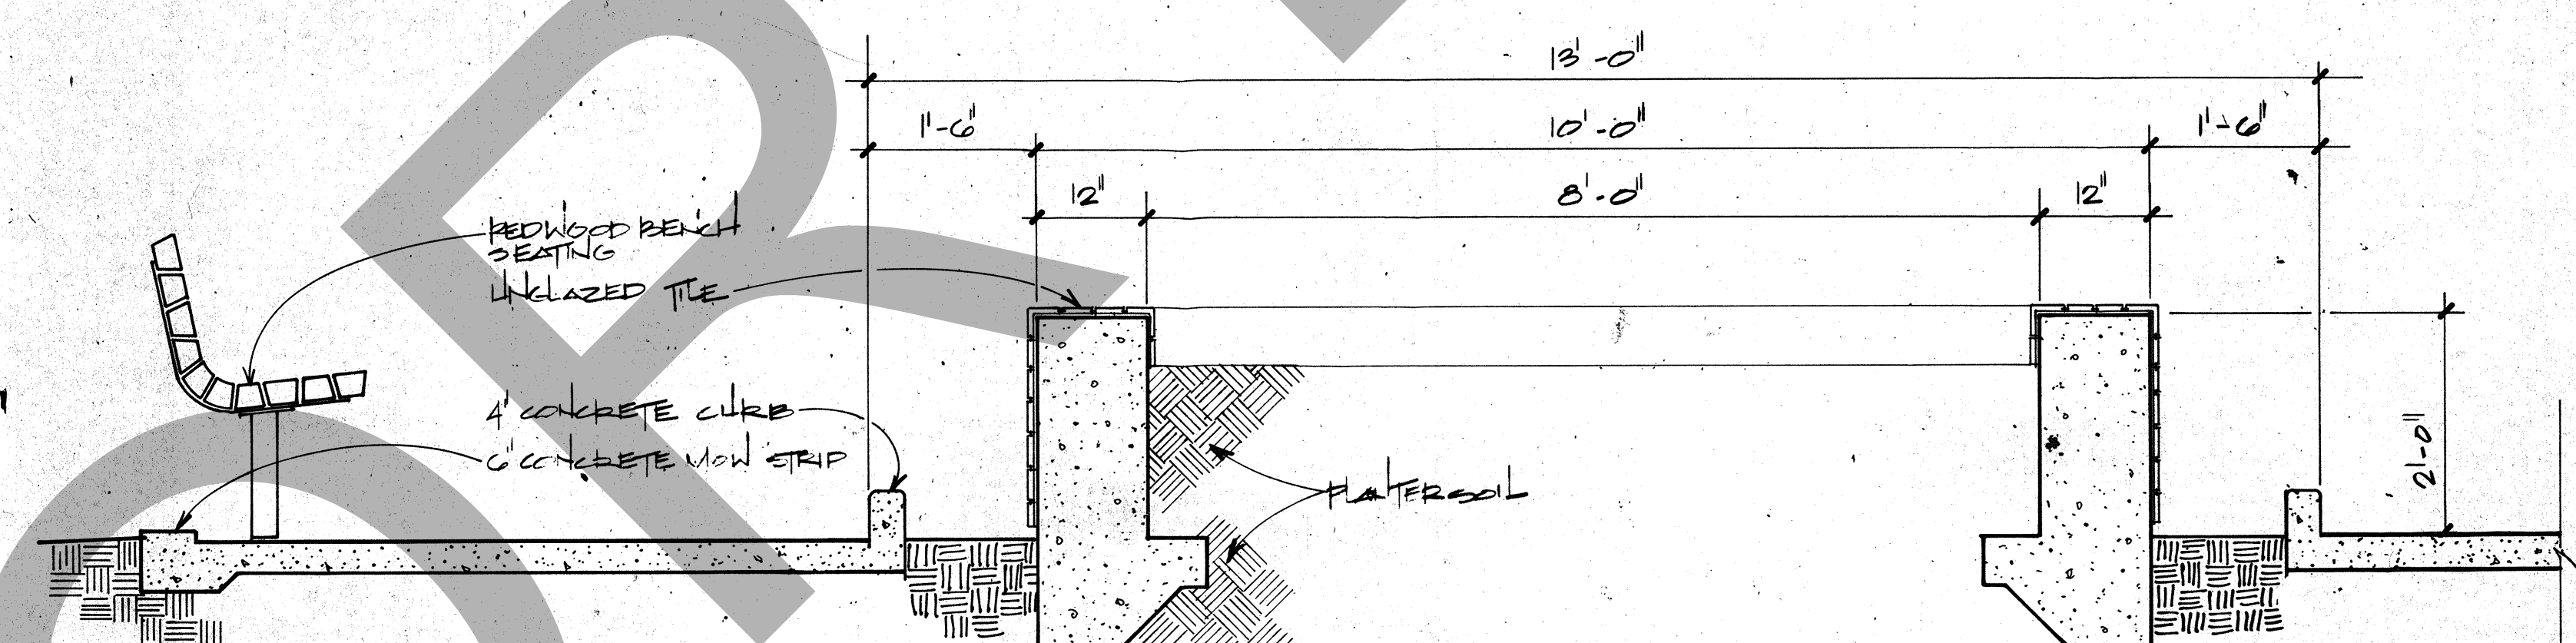


PLANTER SECTION @ ADMINISTRATION COURTYARD

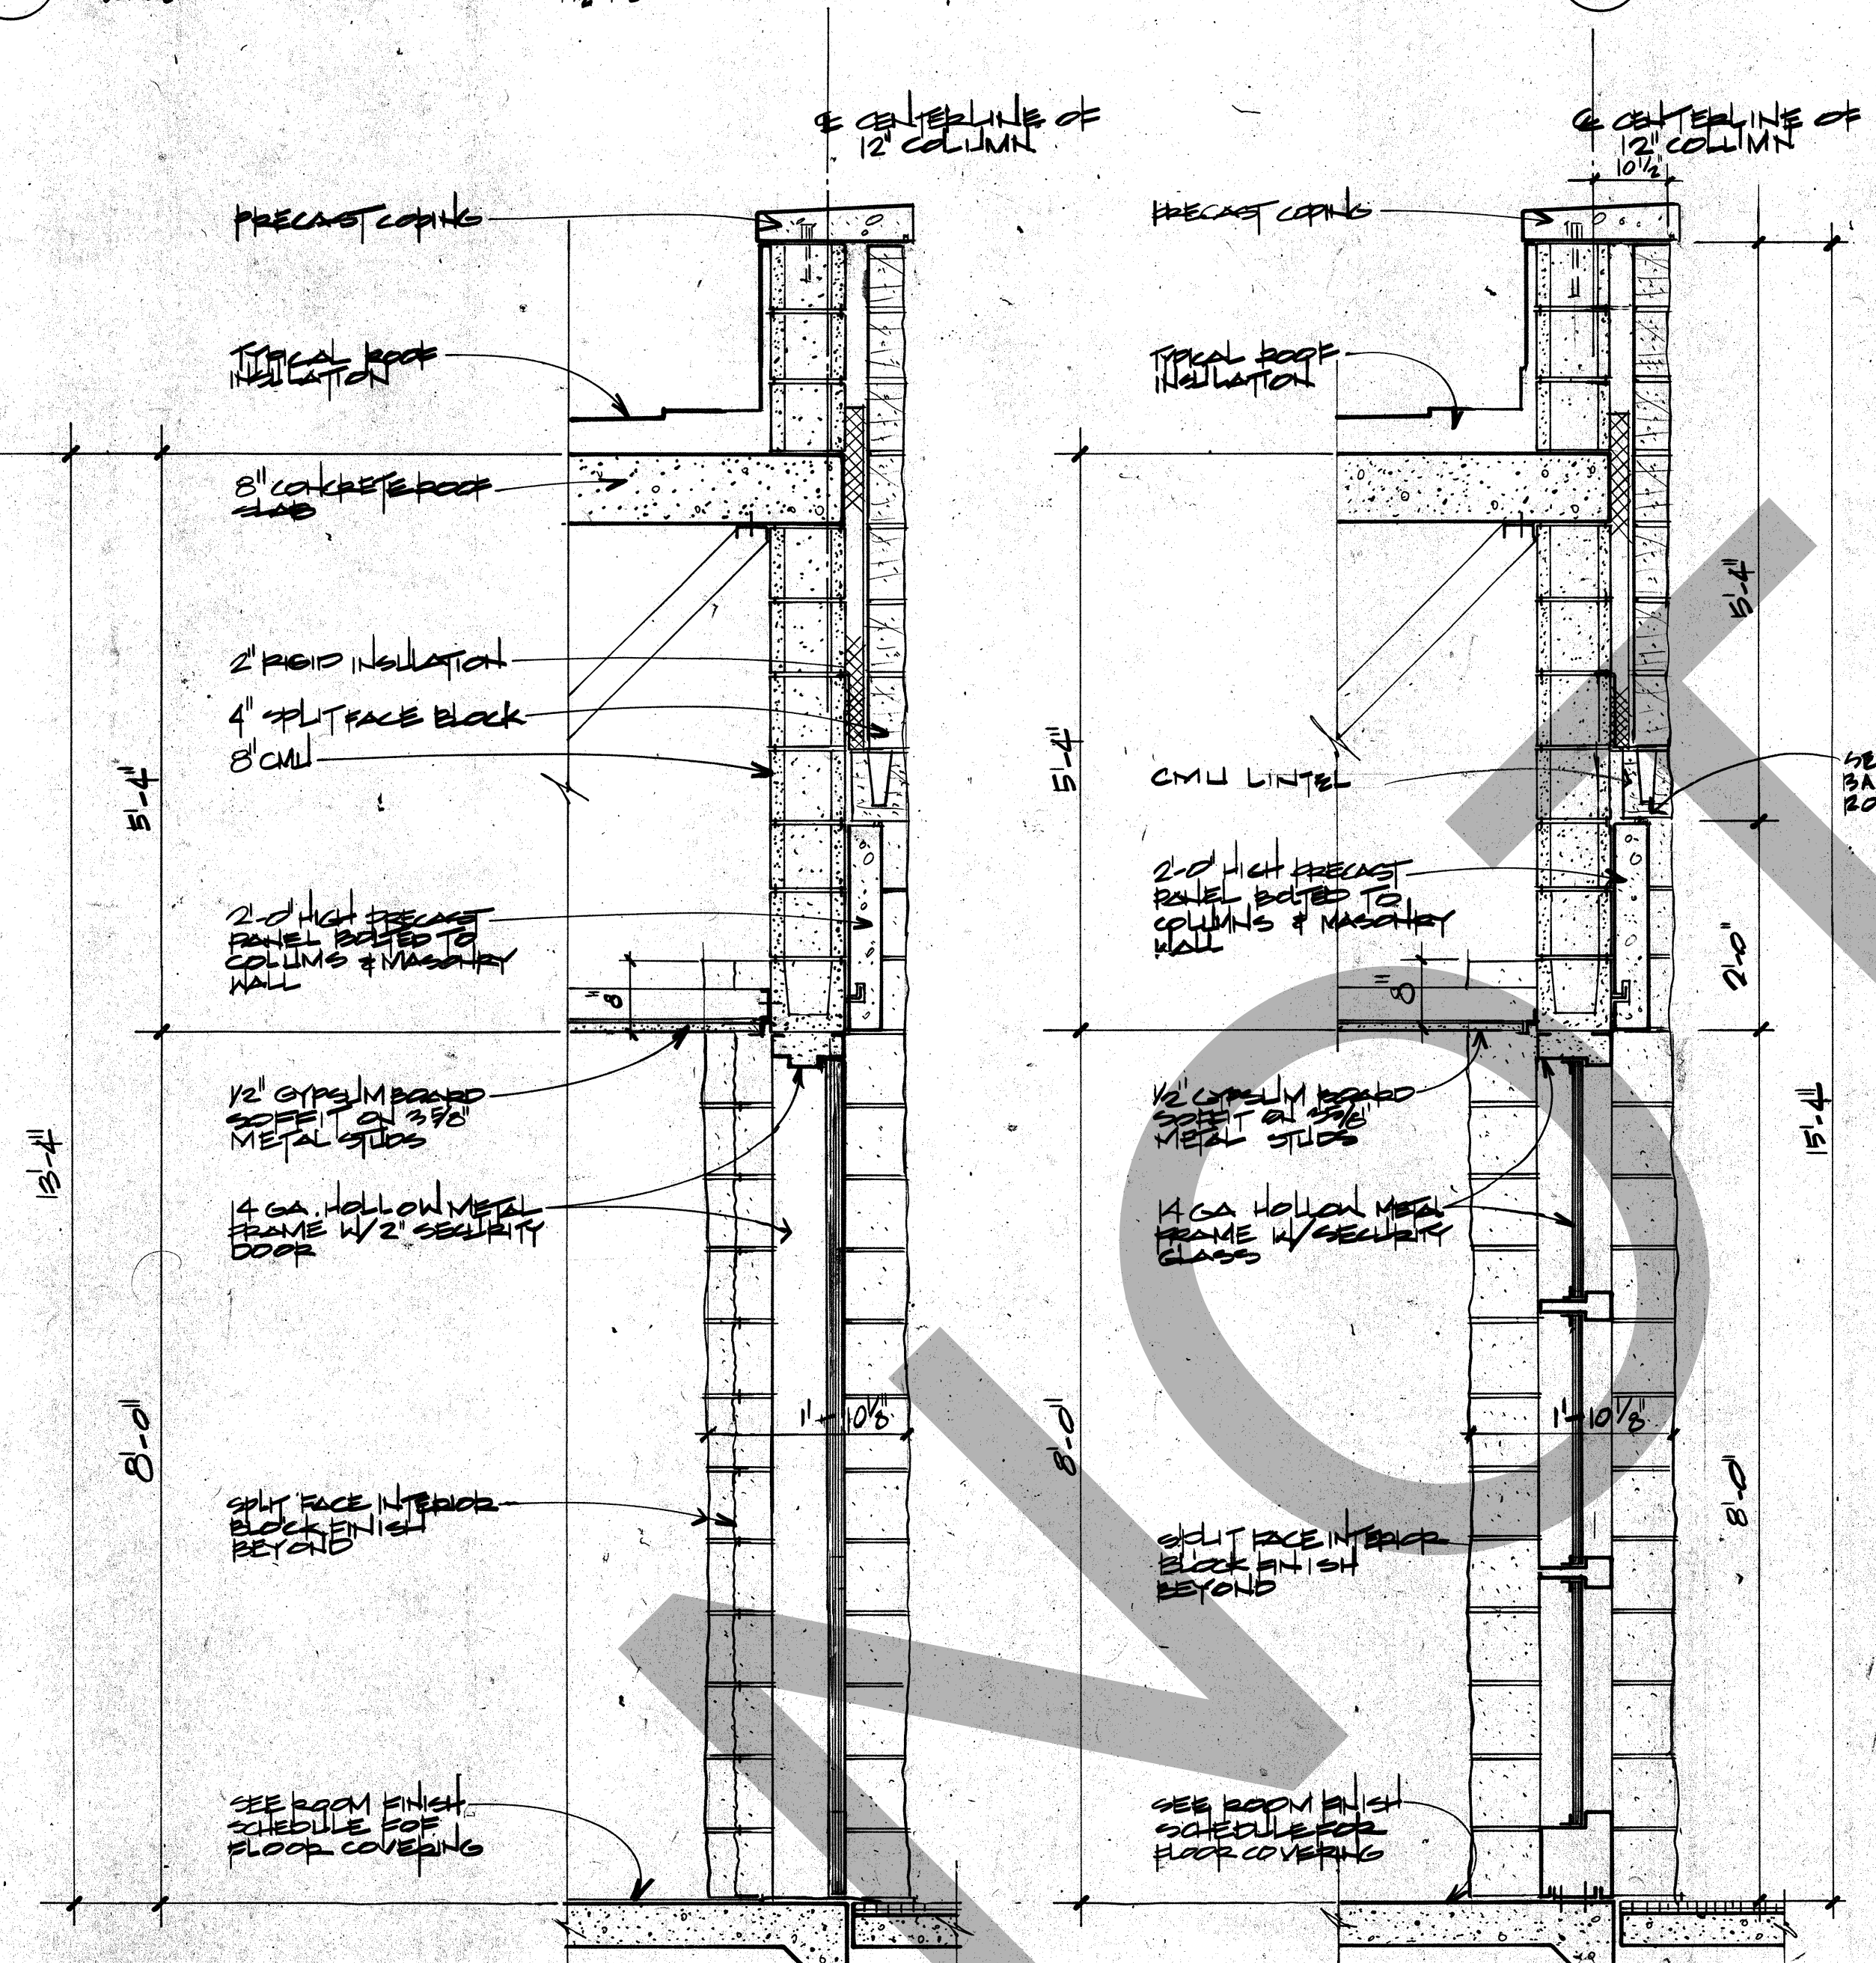


WALL SECTION @ STAFF DINING

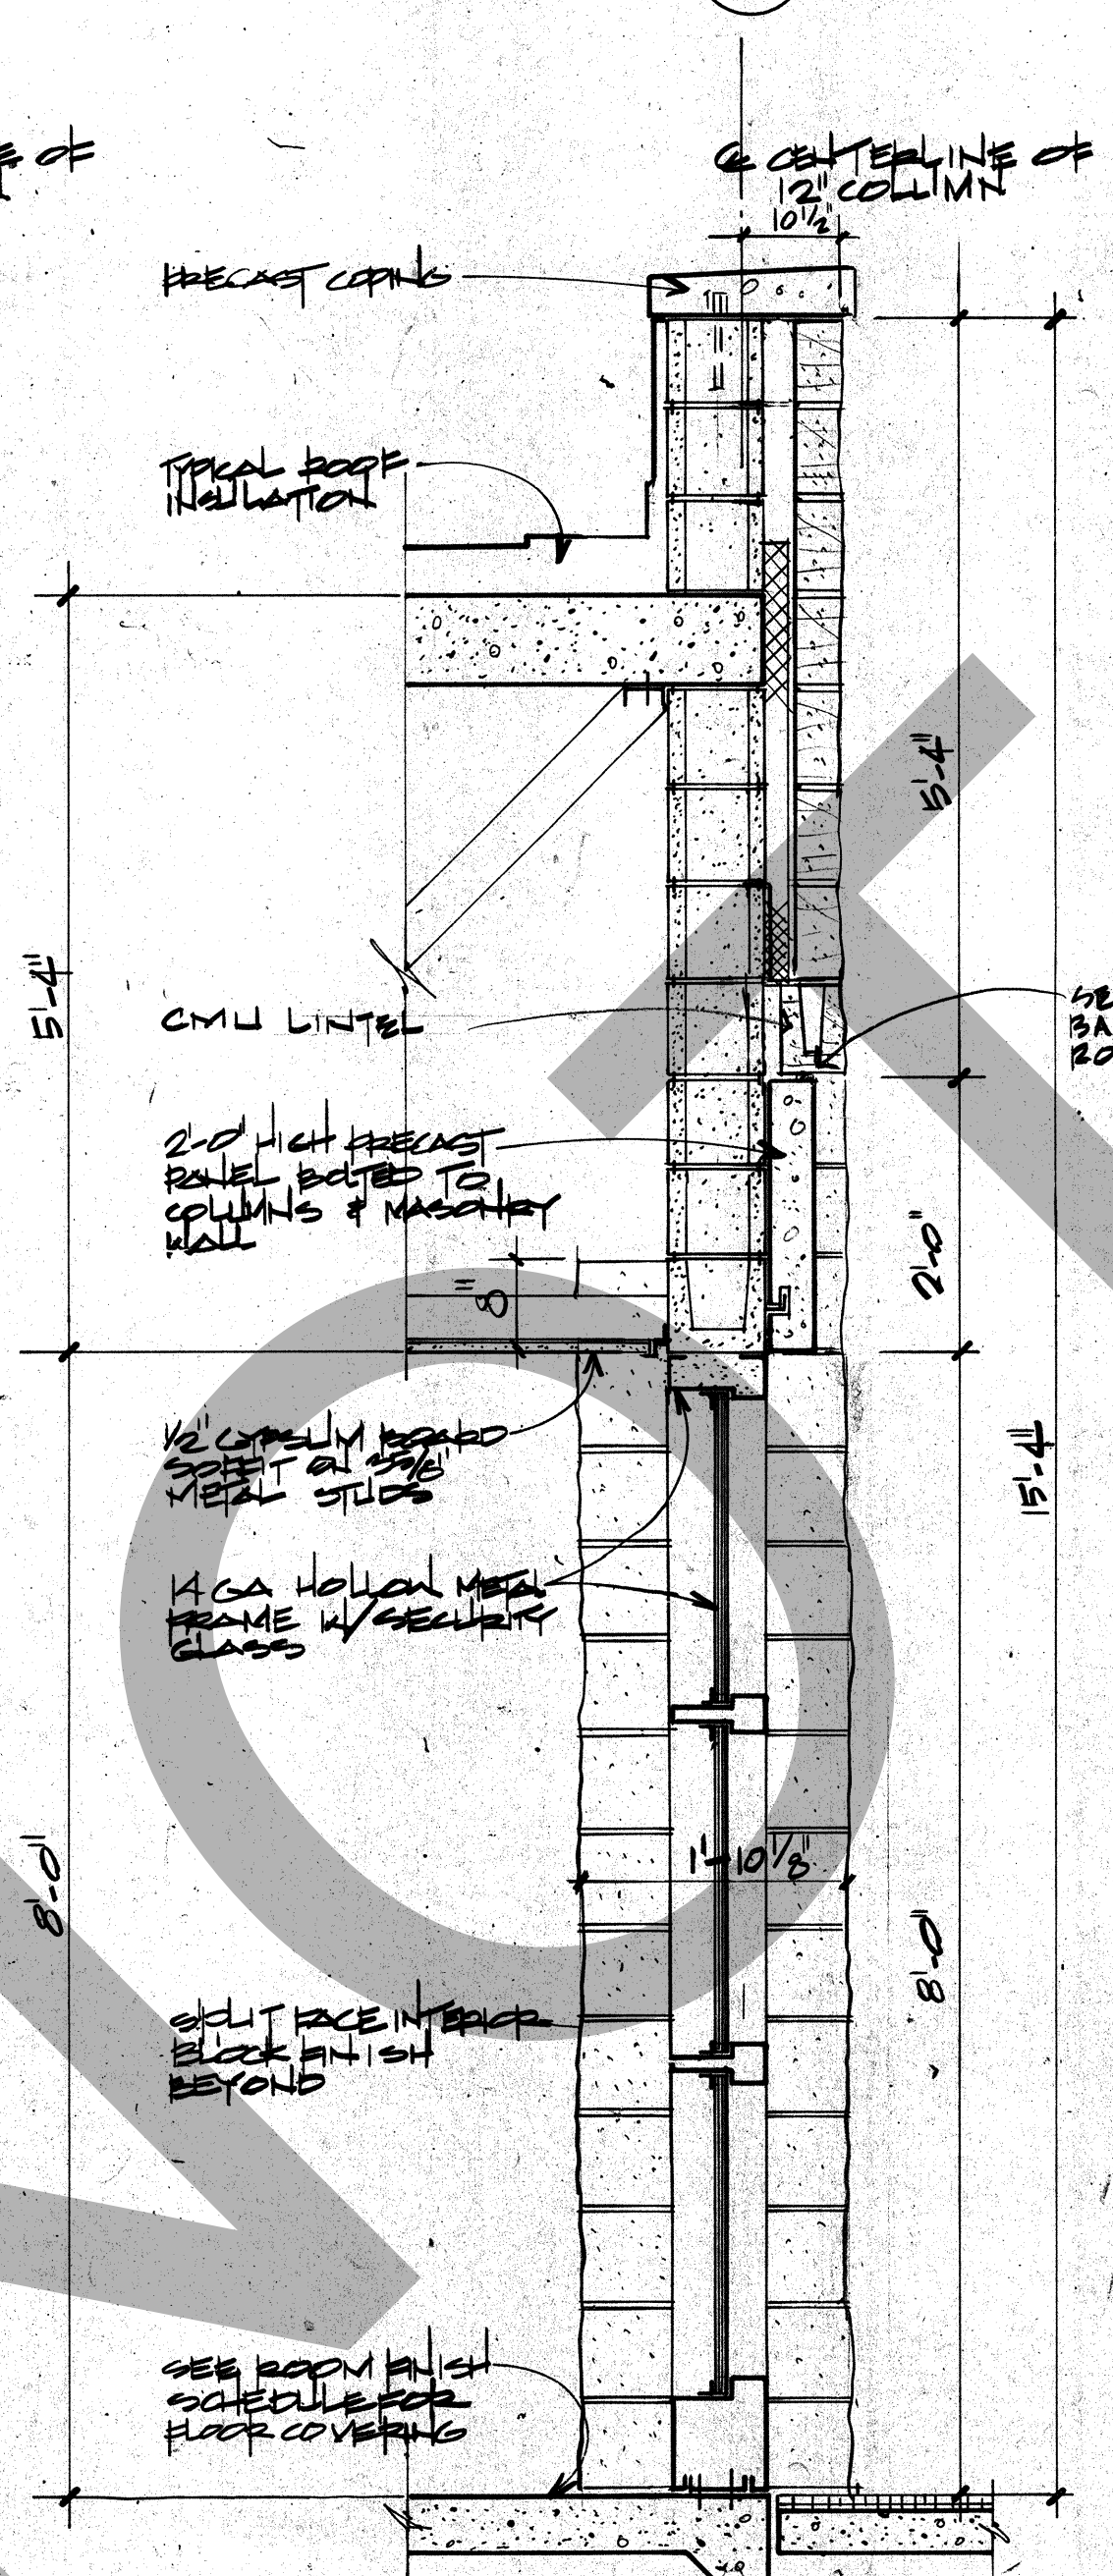


WALL SECTION @ STAFF DINING

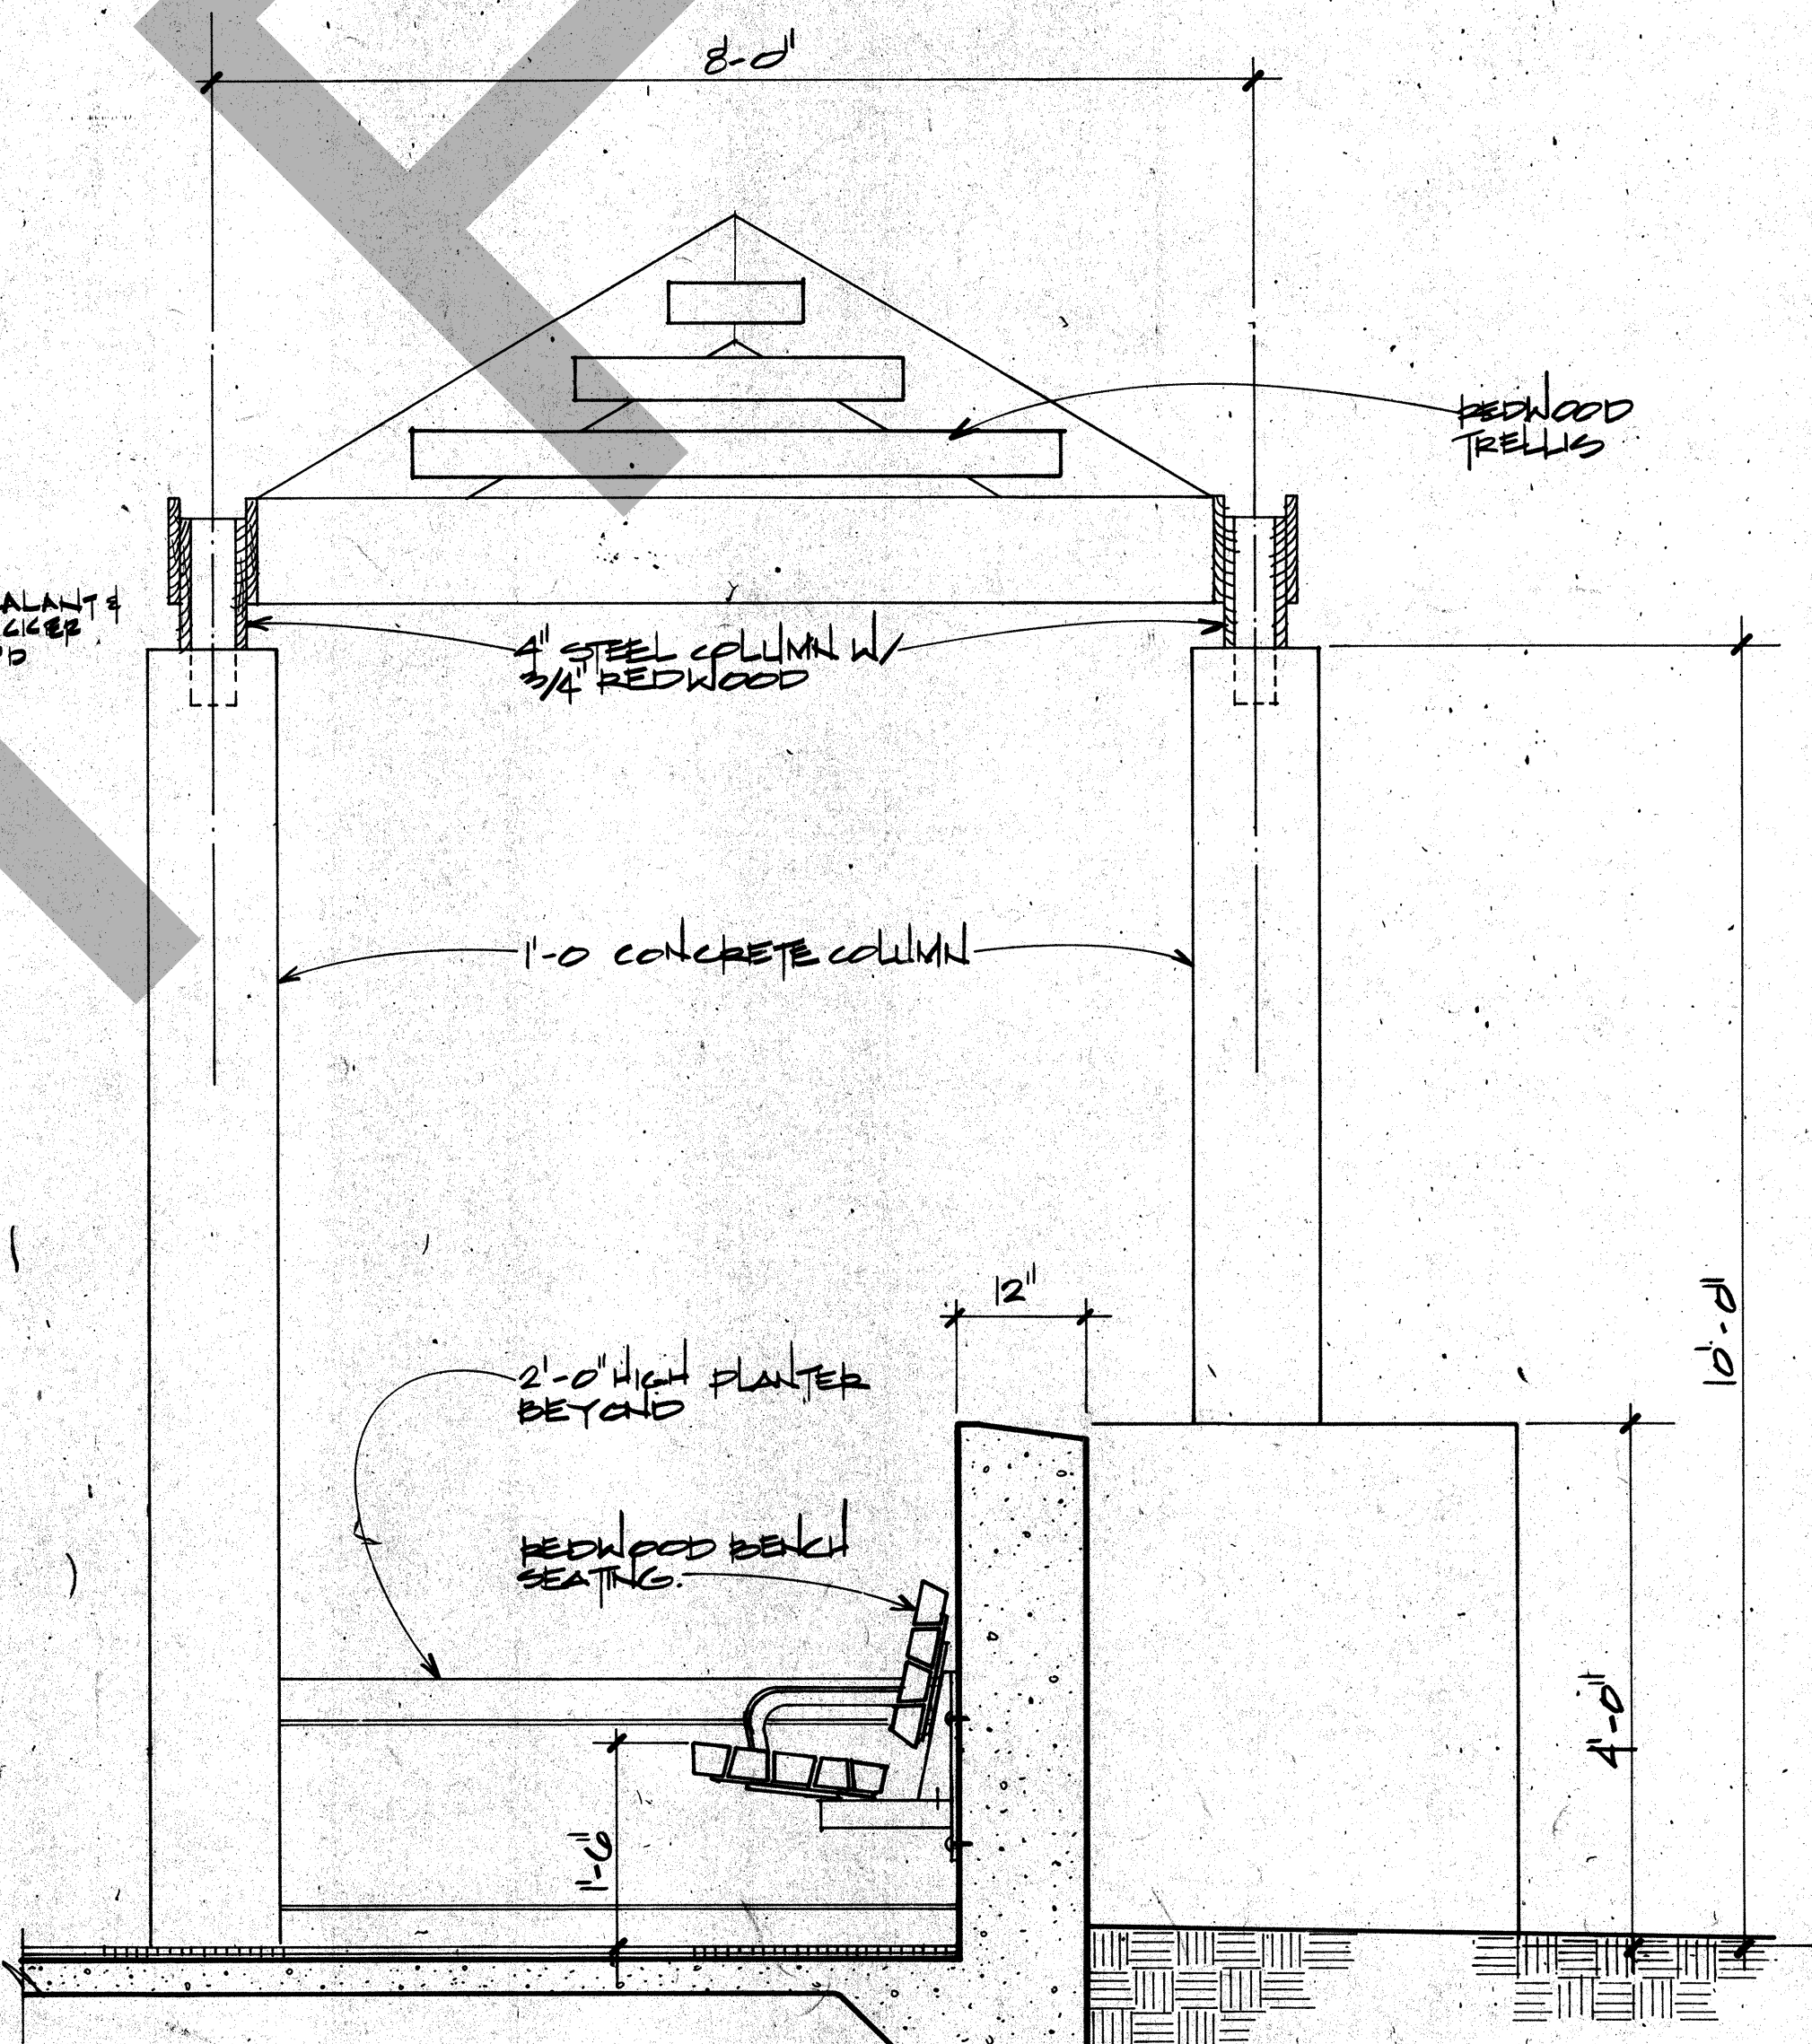


BENCH SEATING @ STAFF DINING COURTYARD

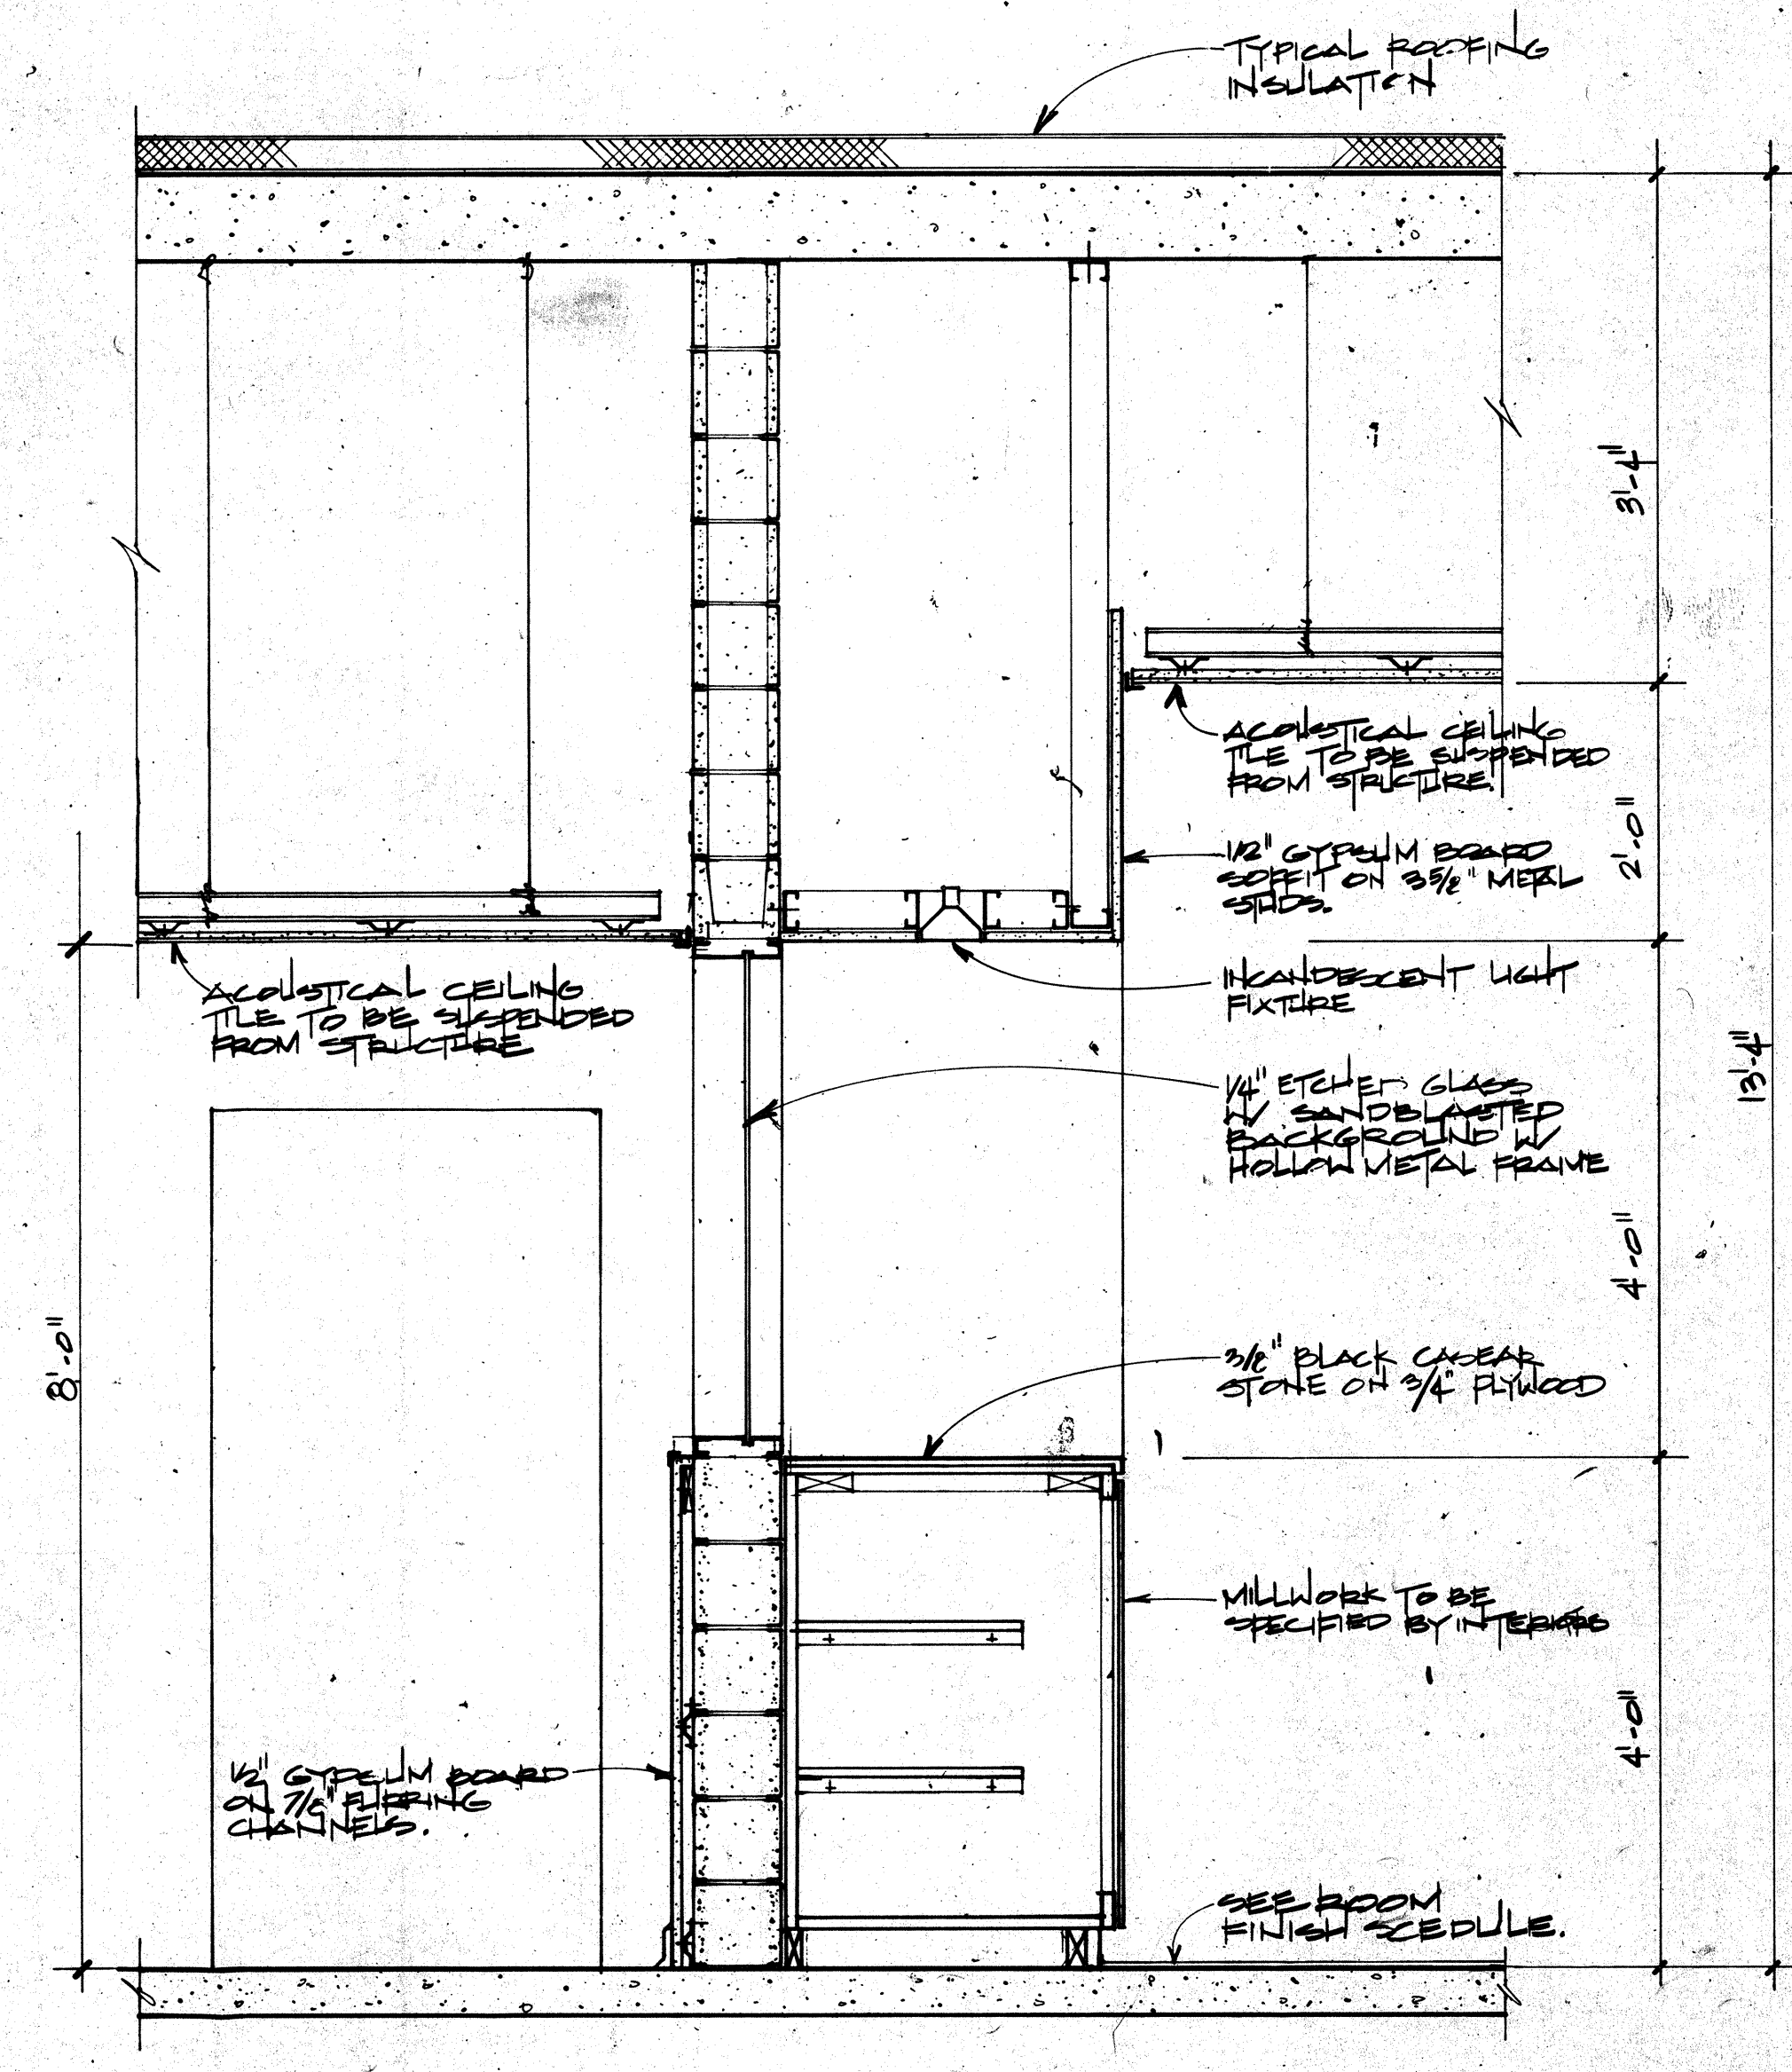


WALL SECTION @ STAFF DINING

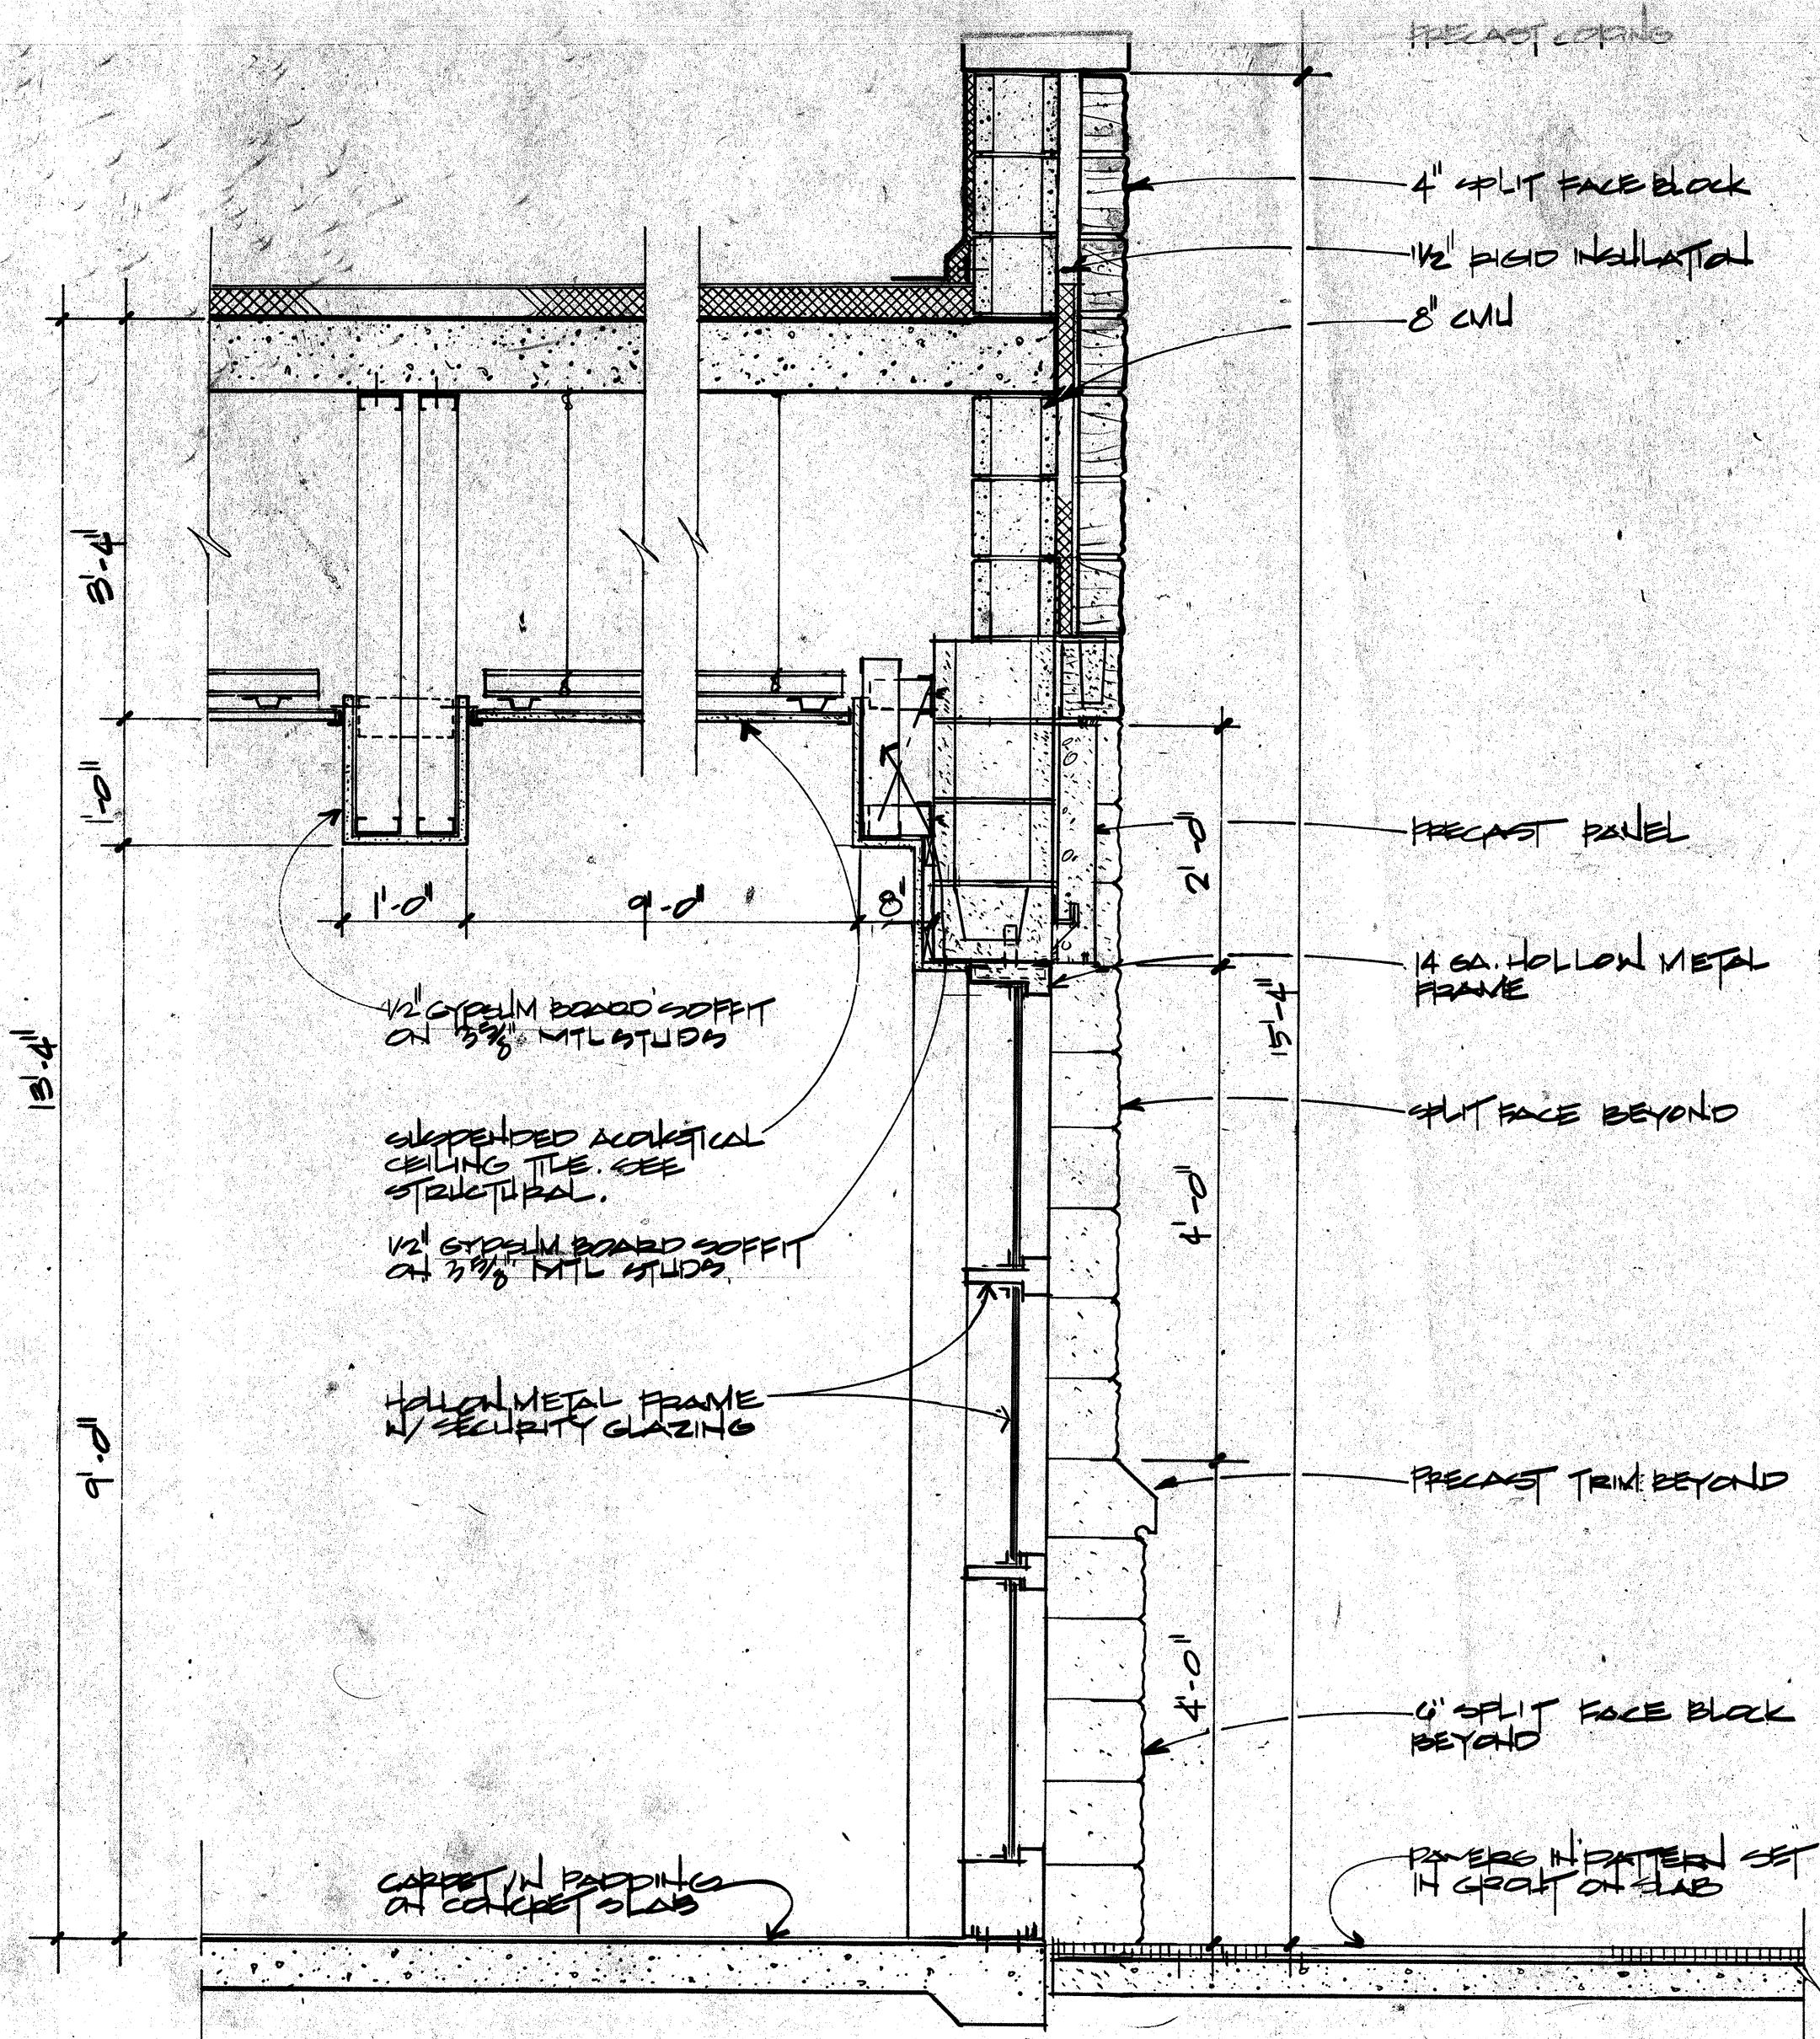


3 WALL SECTION @EXECUTIVE STAFF DINING
SCALE: 3/4" = 1'-0"

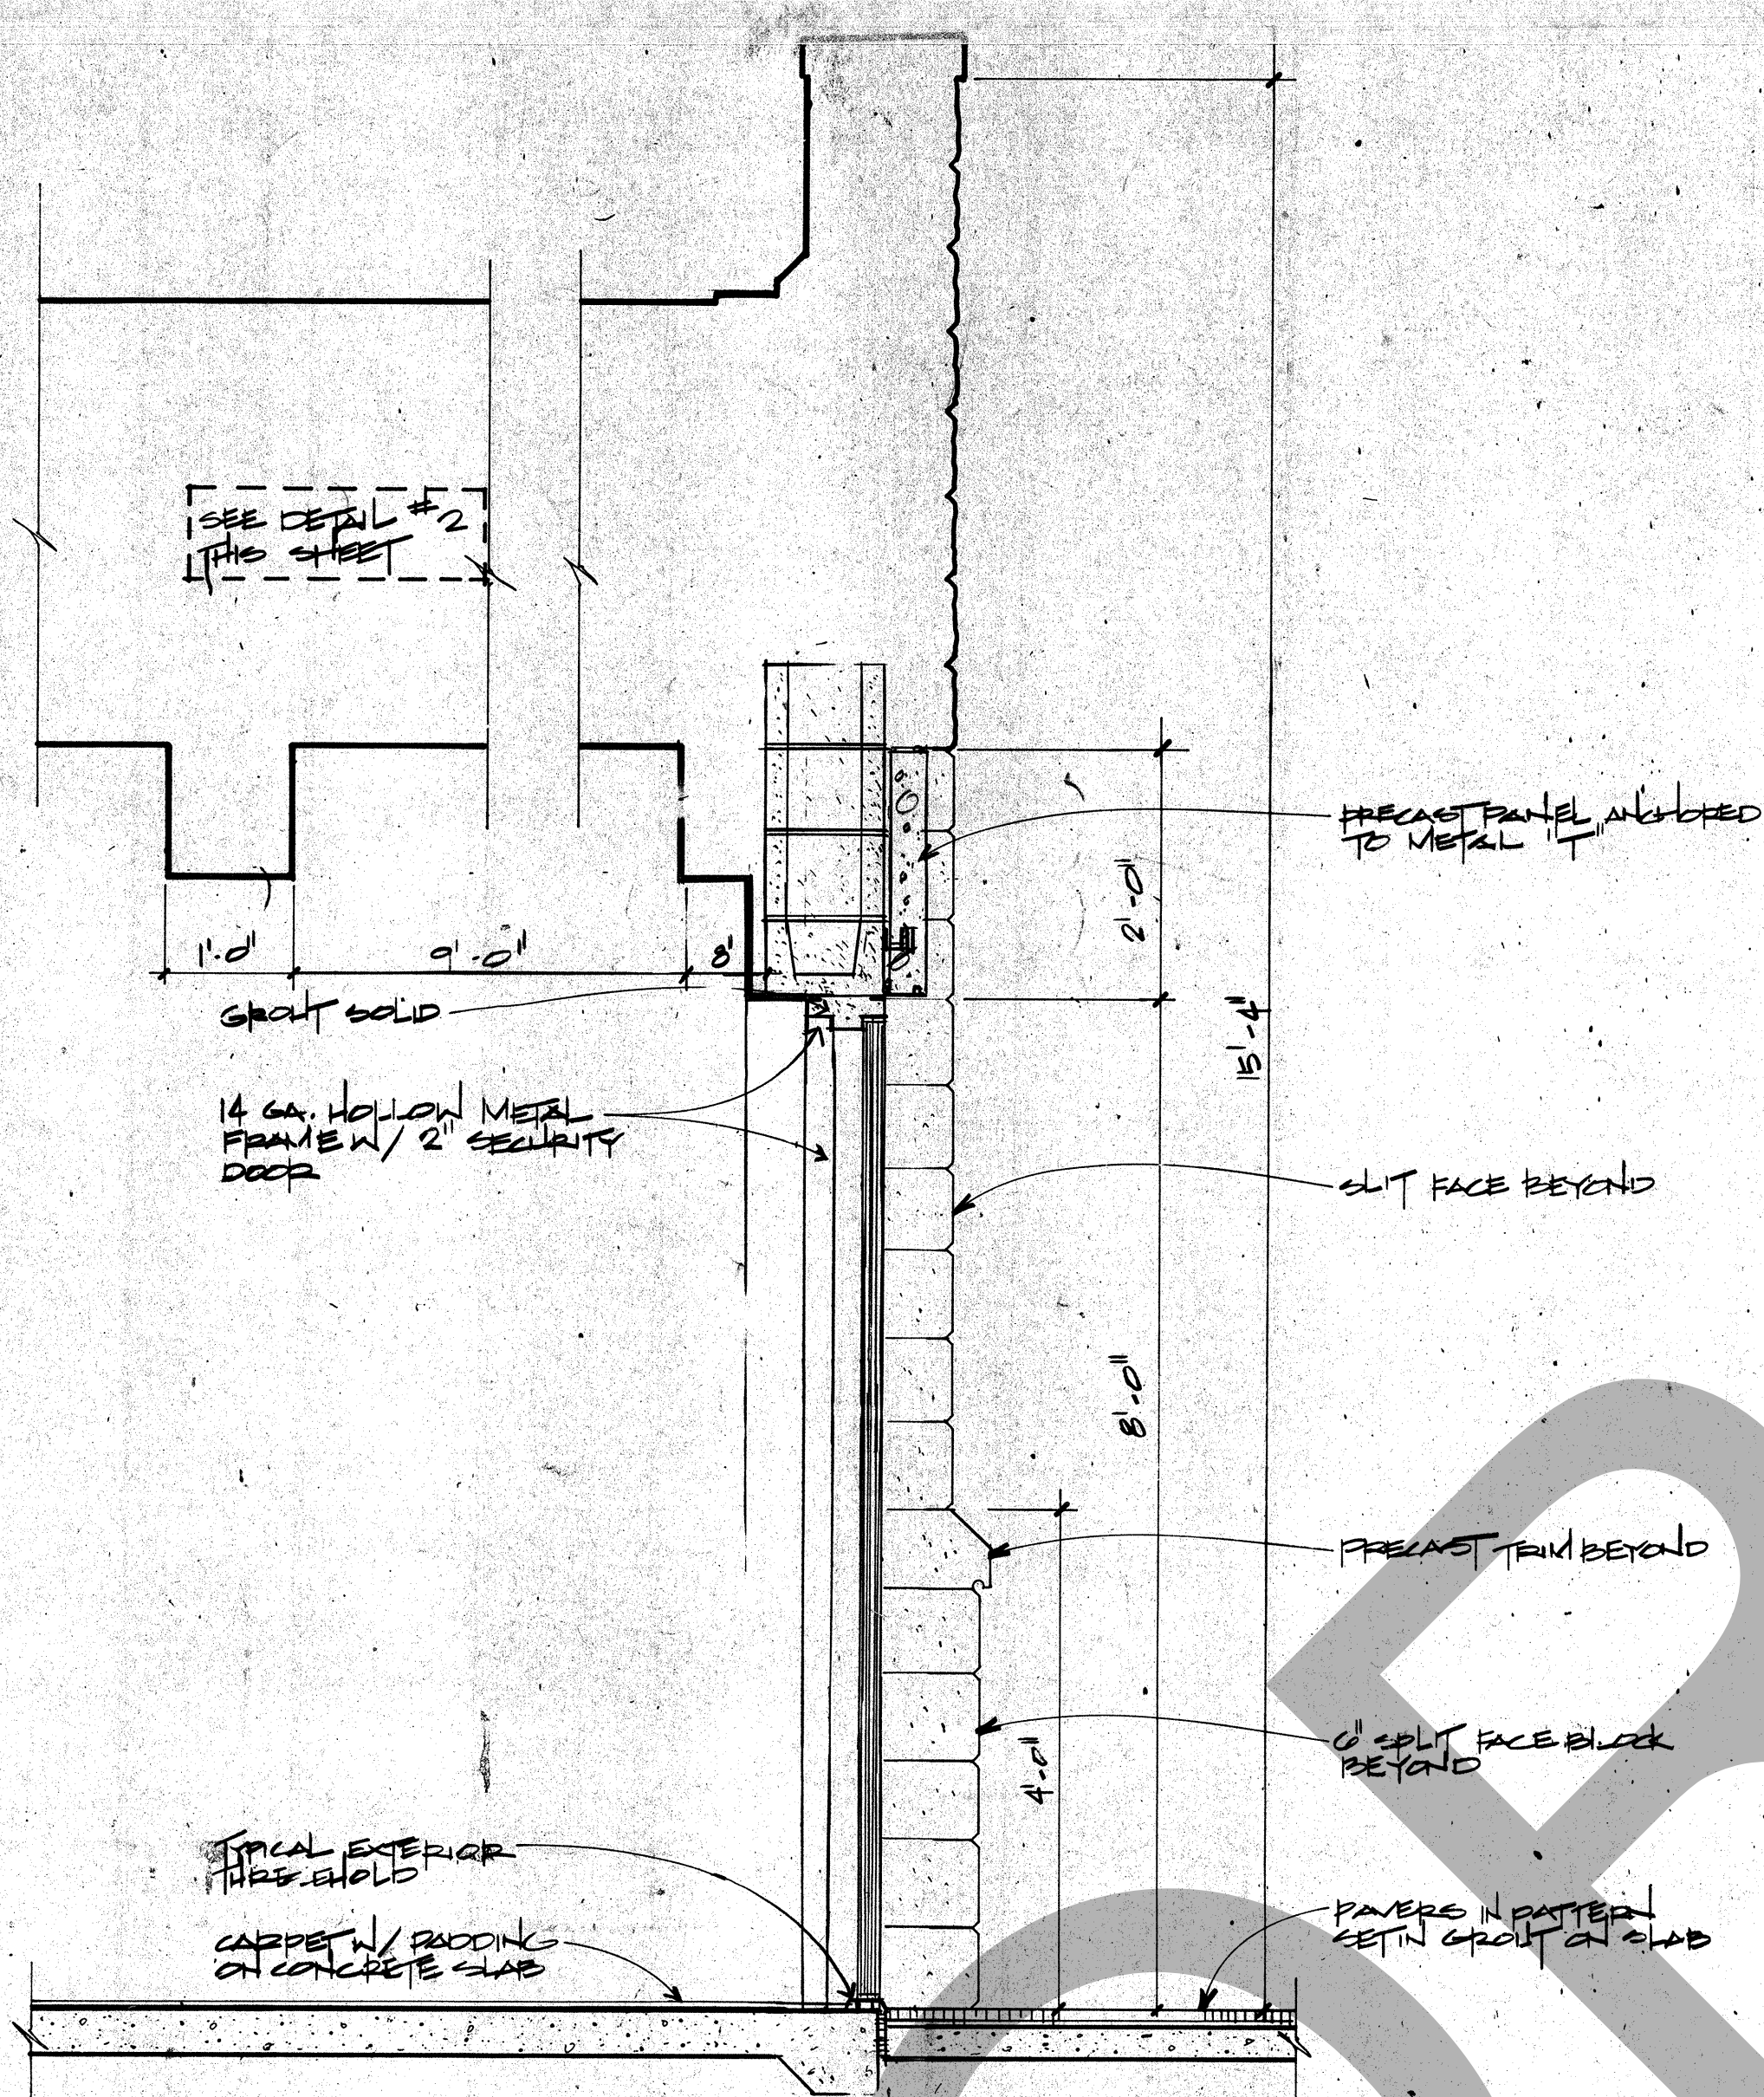


4 WALL SECTION @EXECUTIVE STAFF DINING
SCALE: 3/4" = 1'-0"

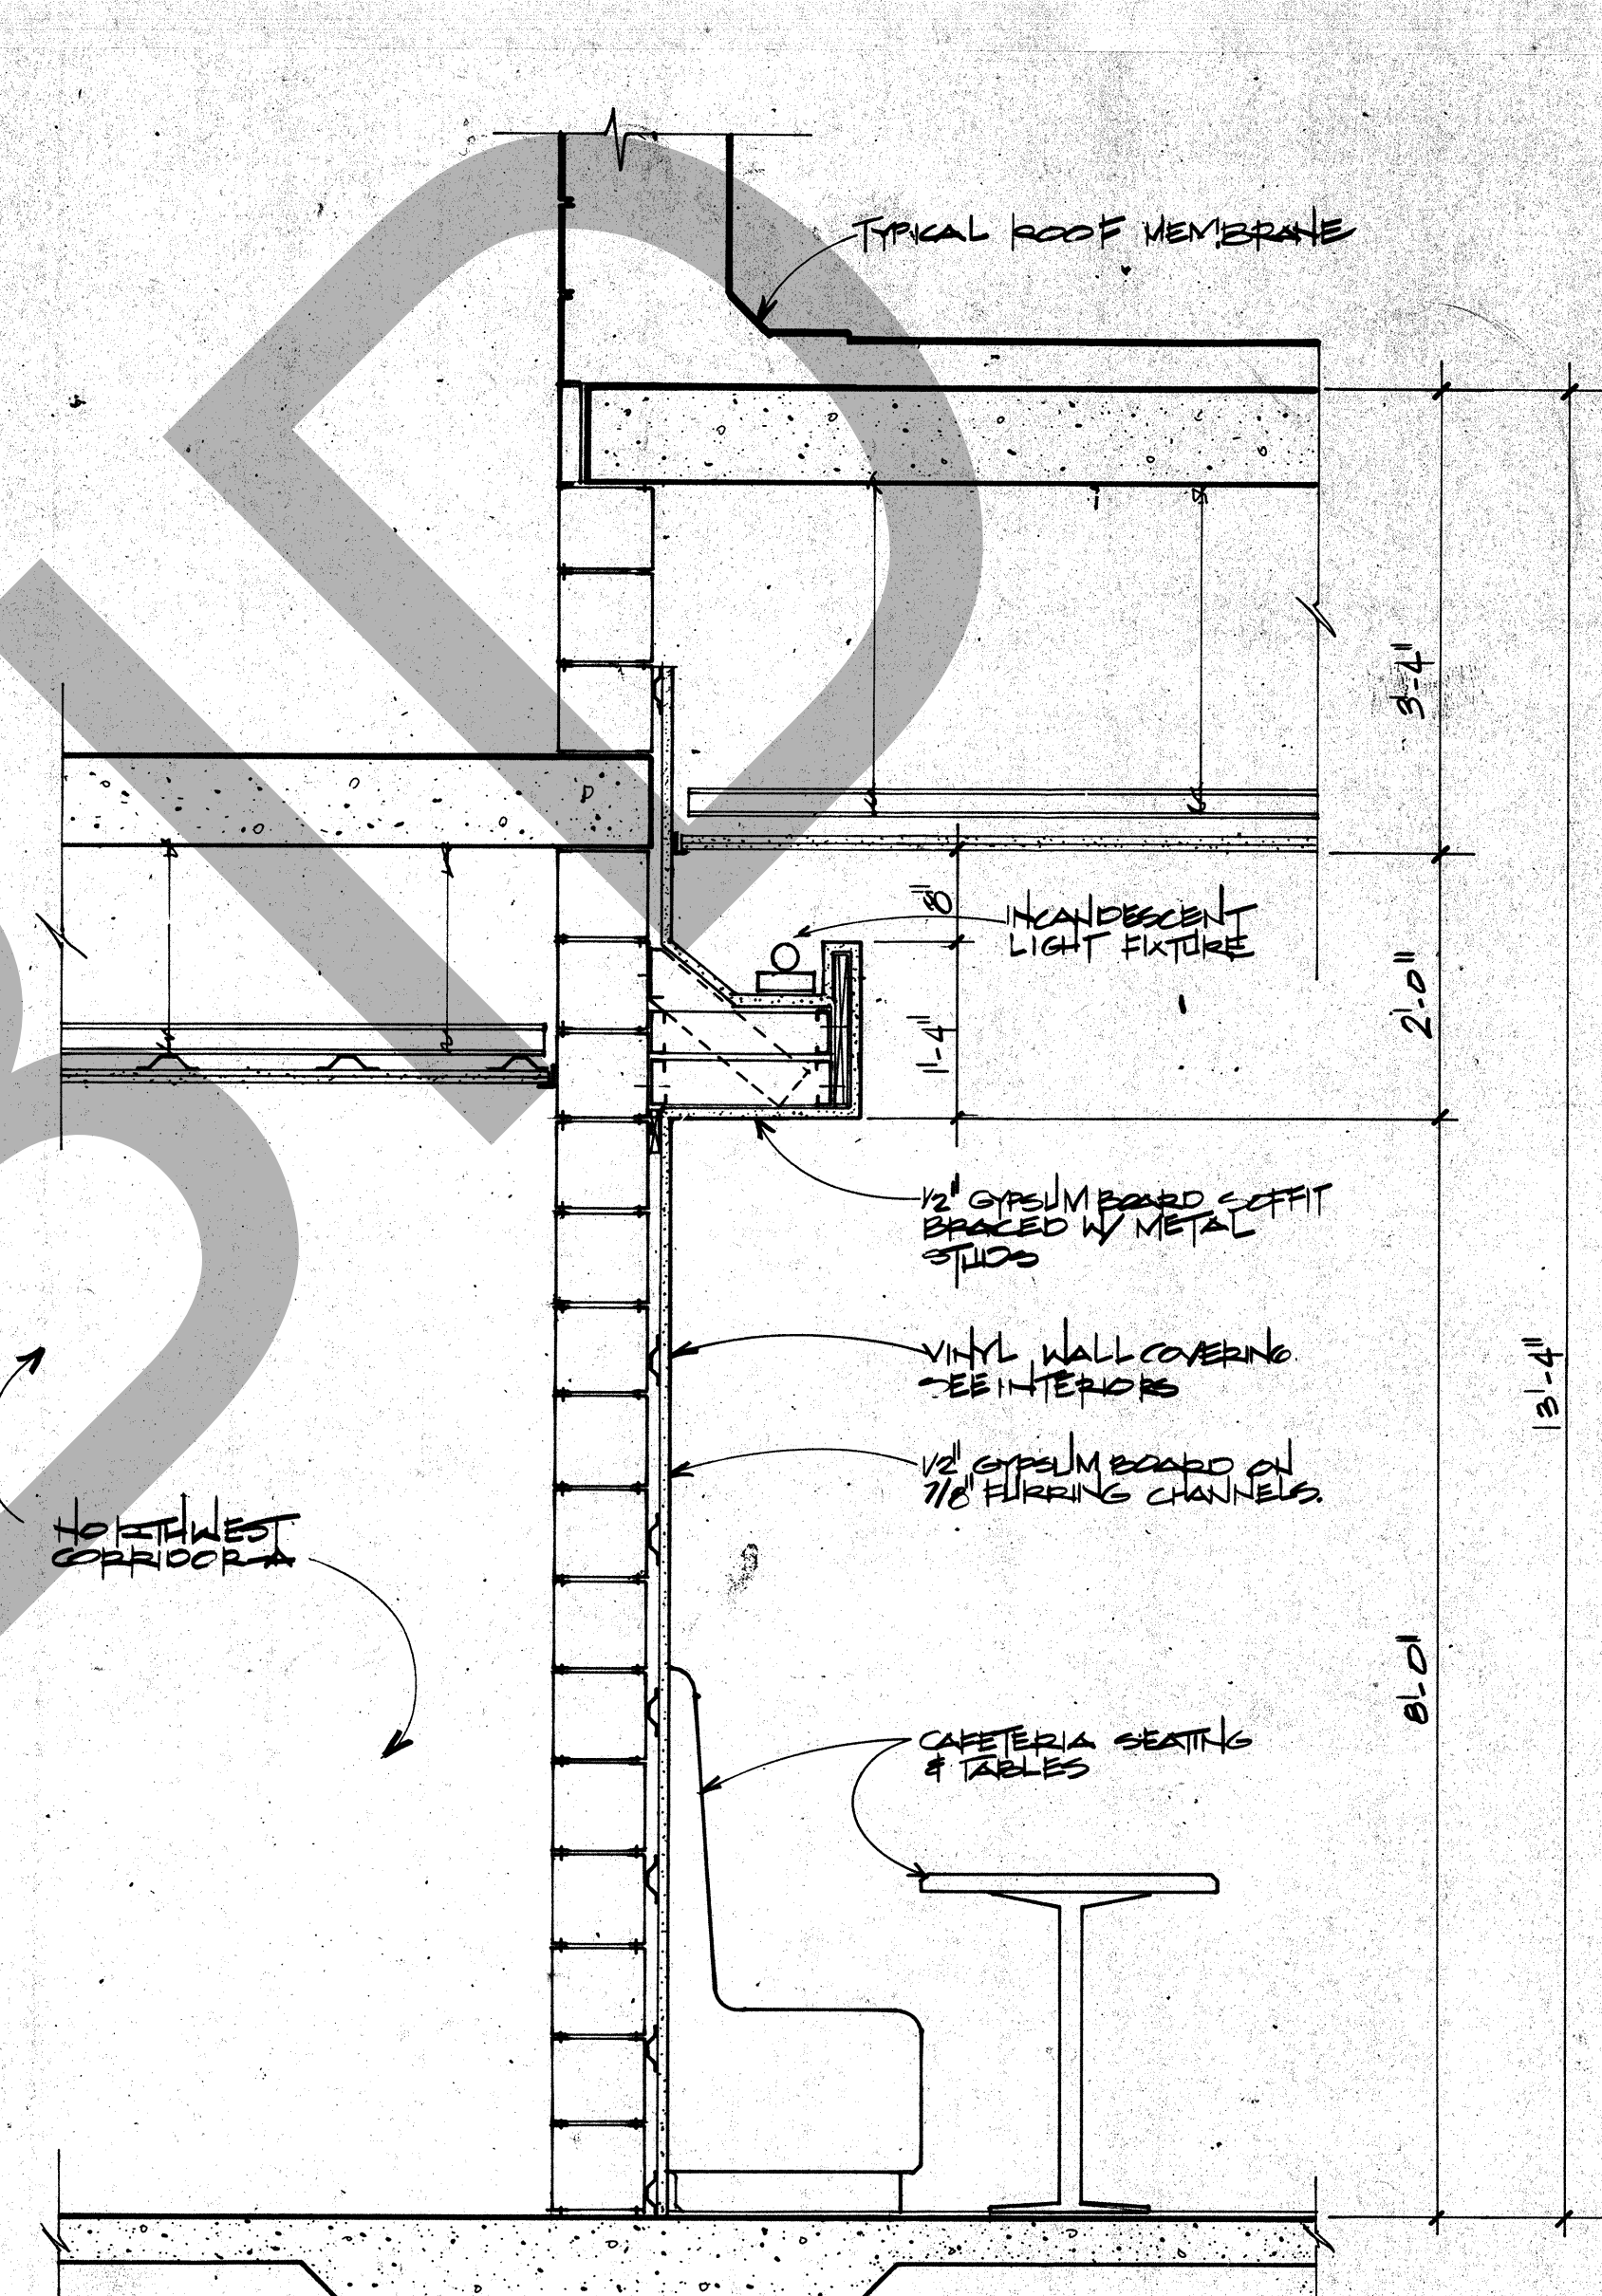


5 WALL SECTION @ STAFF DINING
SCALE: 3/4" = 1'-0"

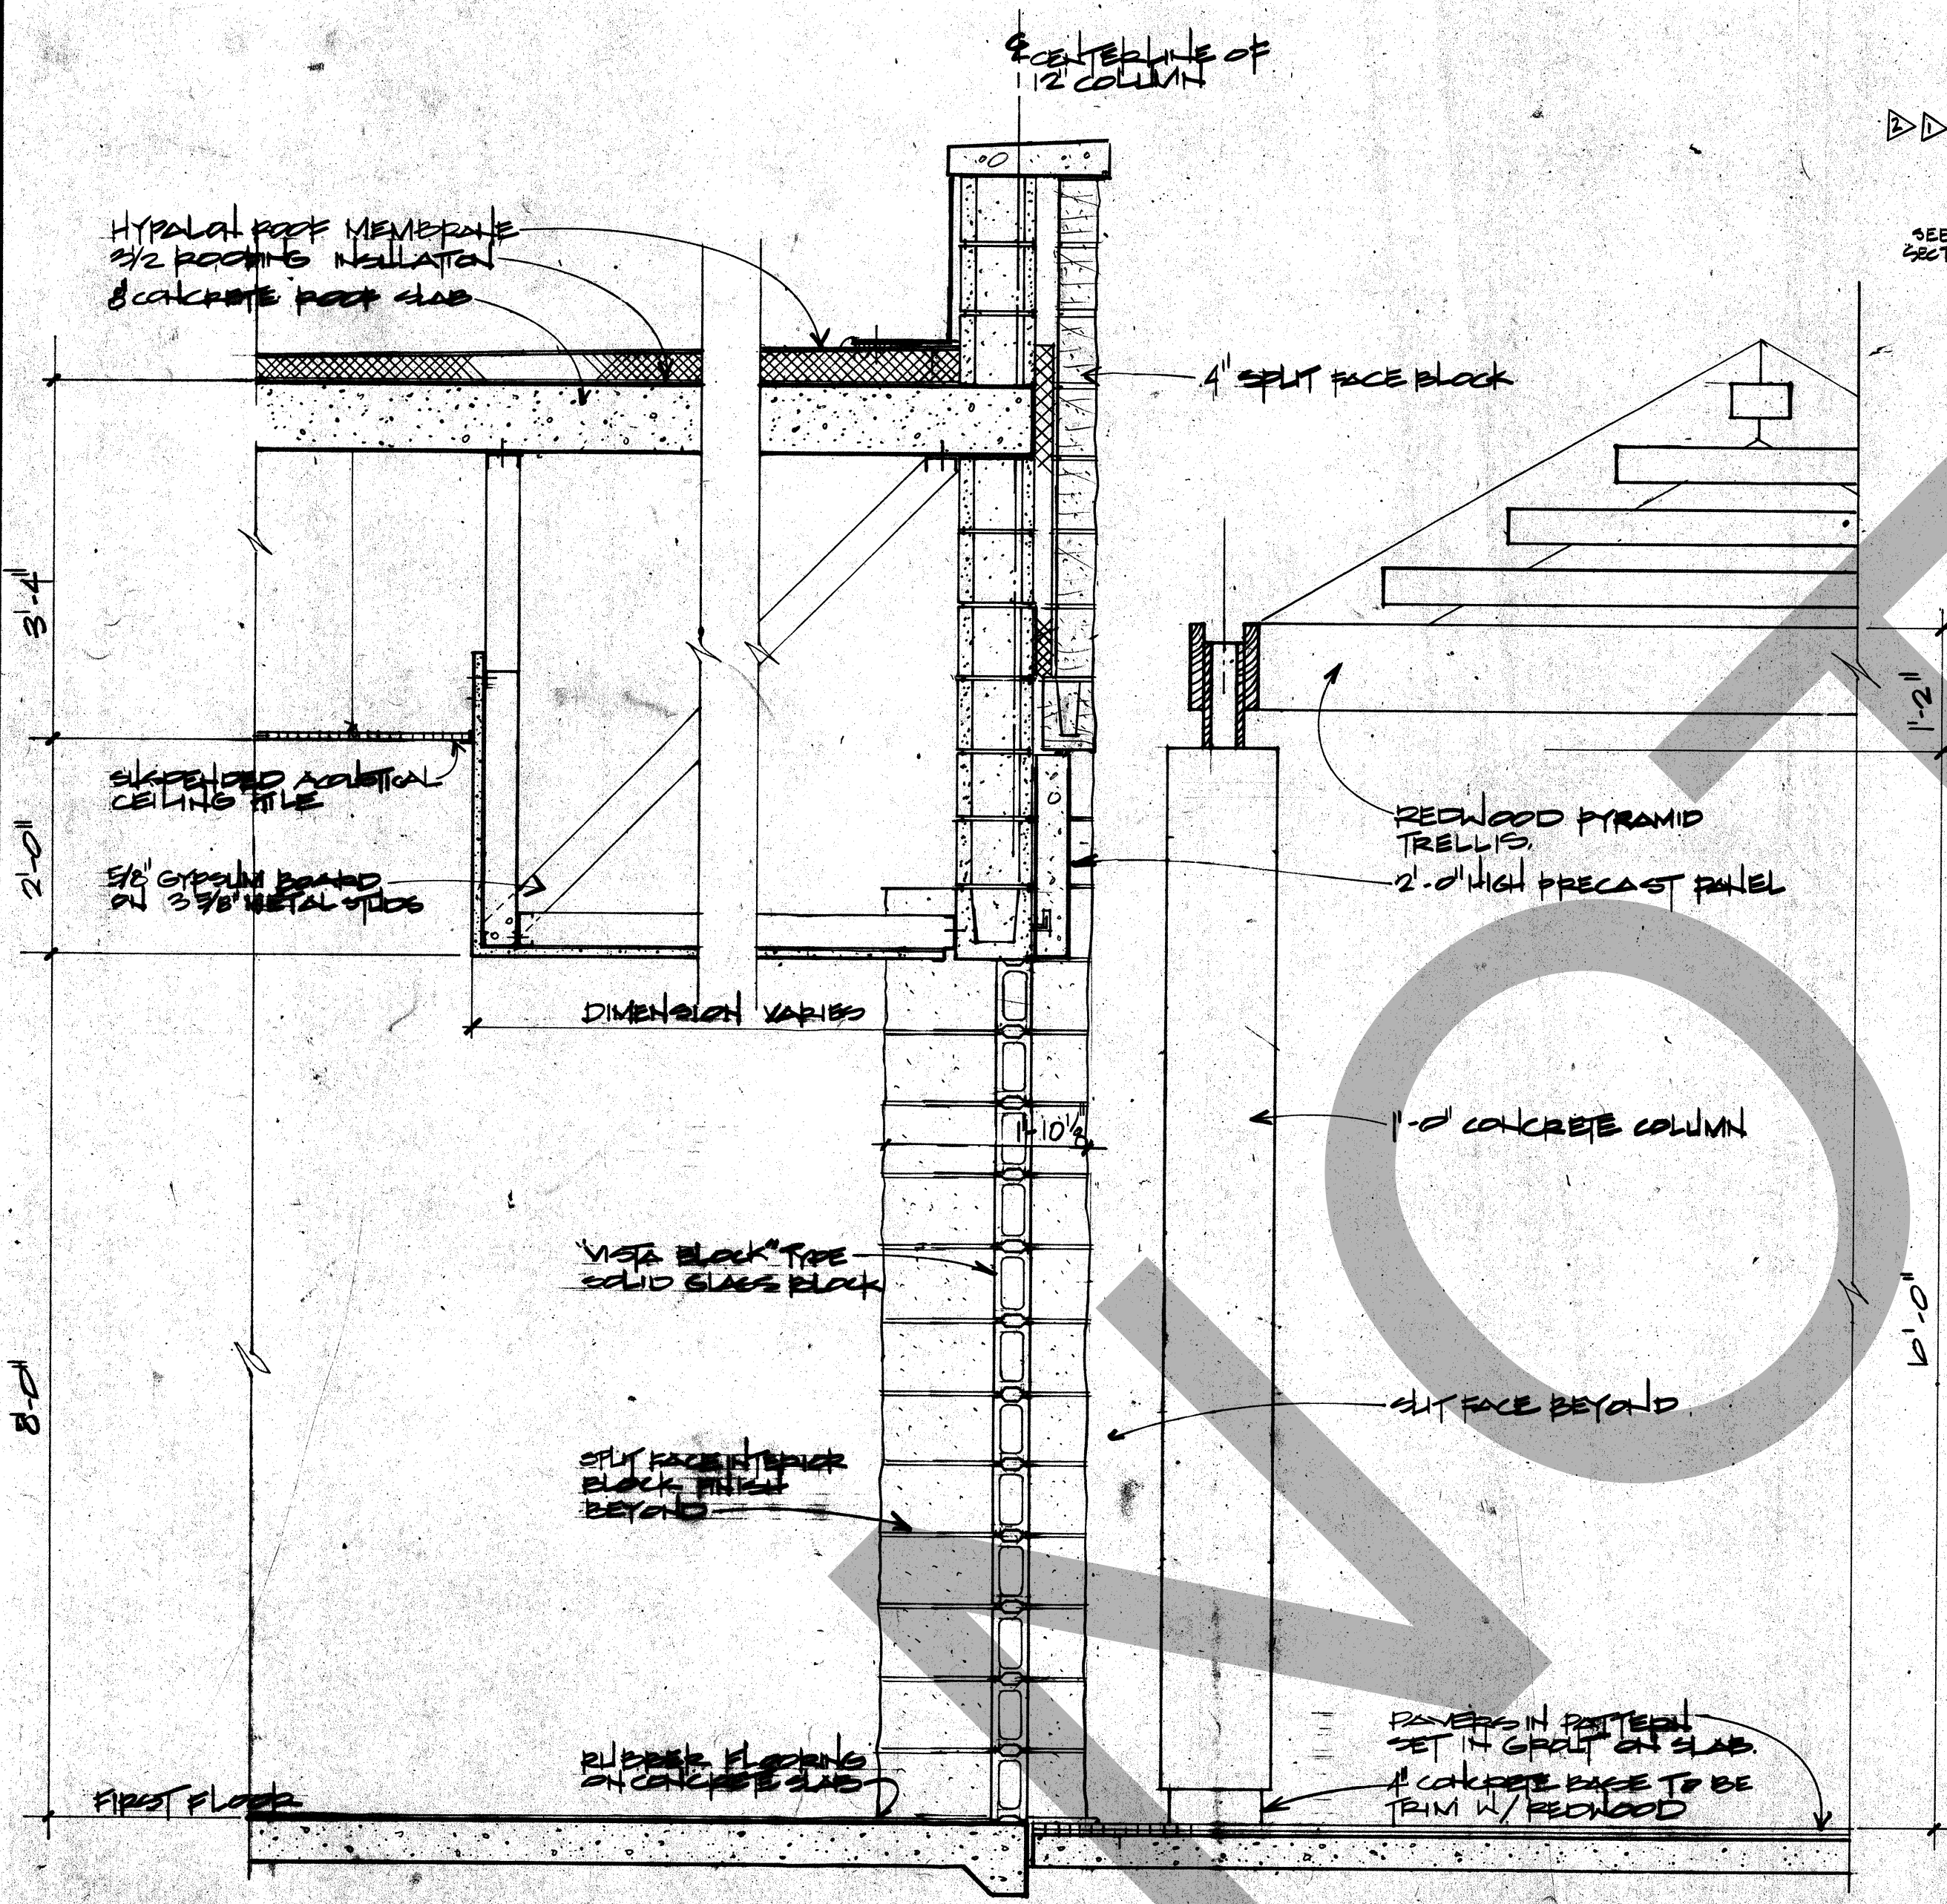

2 GLASS BLOCK SECTION @ STAFF DINING
SCALE: 3/4" = 1'-0"

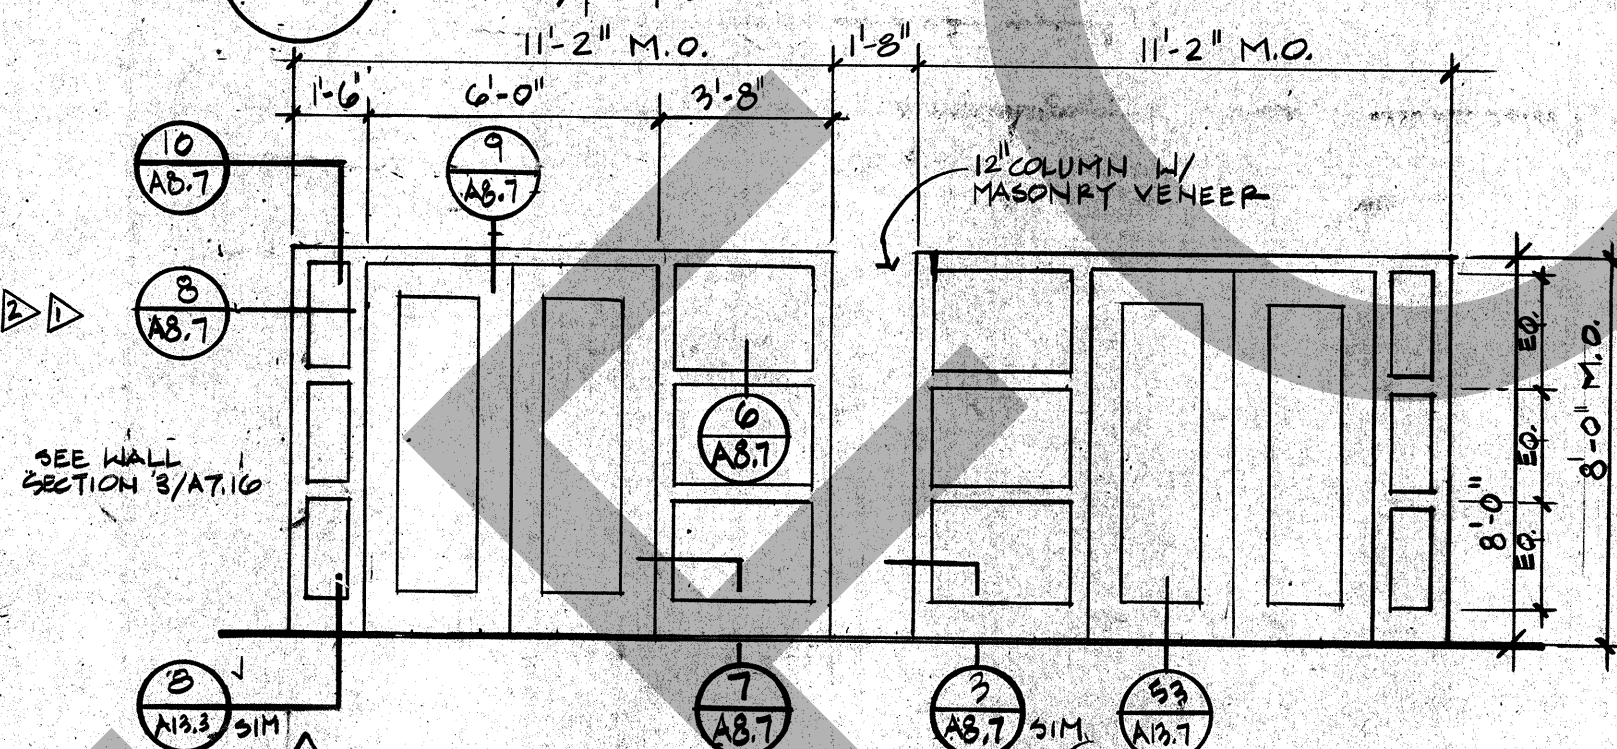

6 EXECUTIVE DINING ELEV.
SCALE: 3/4" = 1'-0"

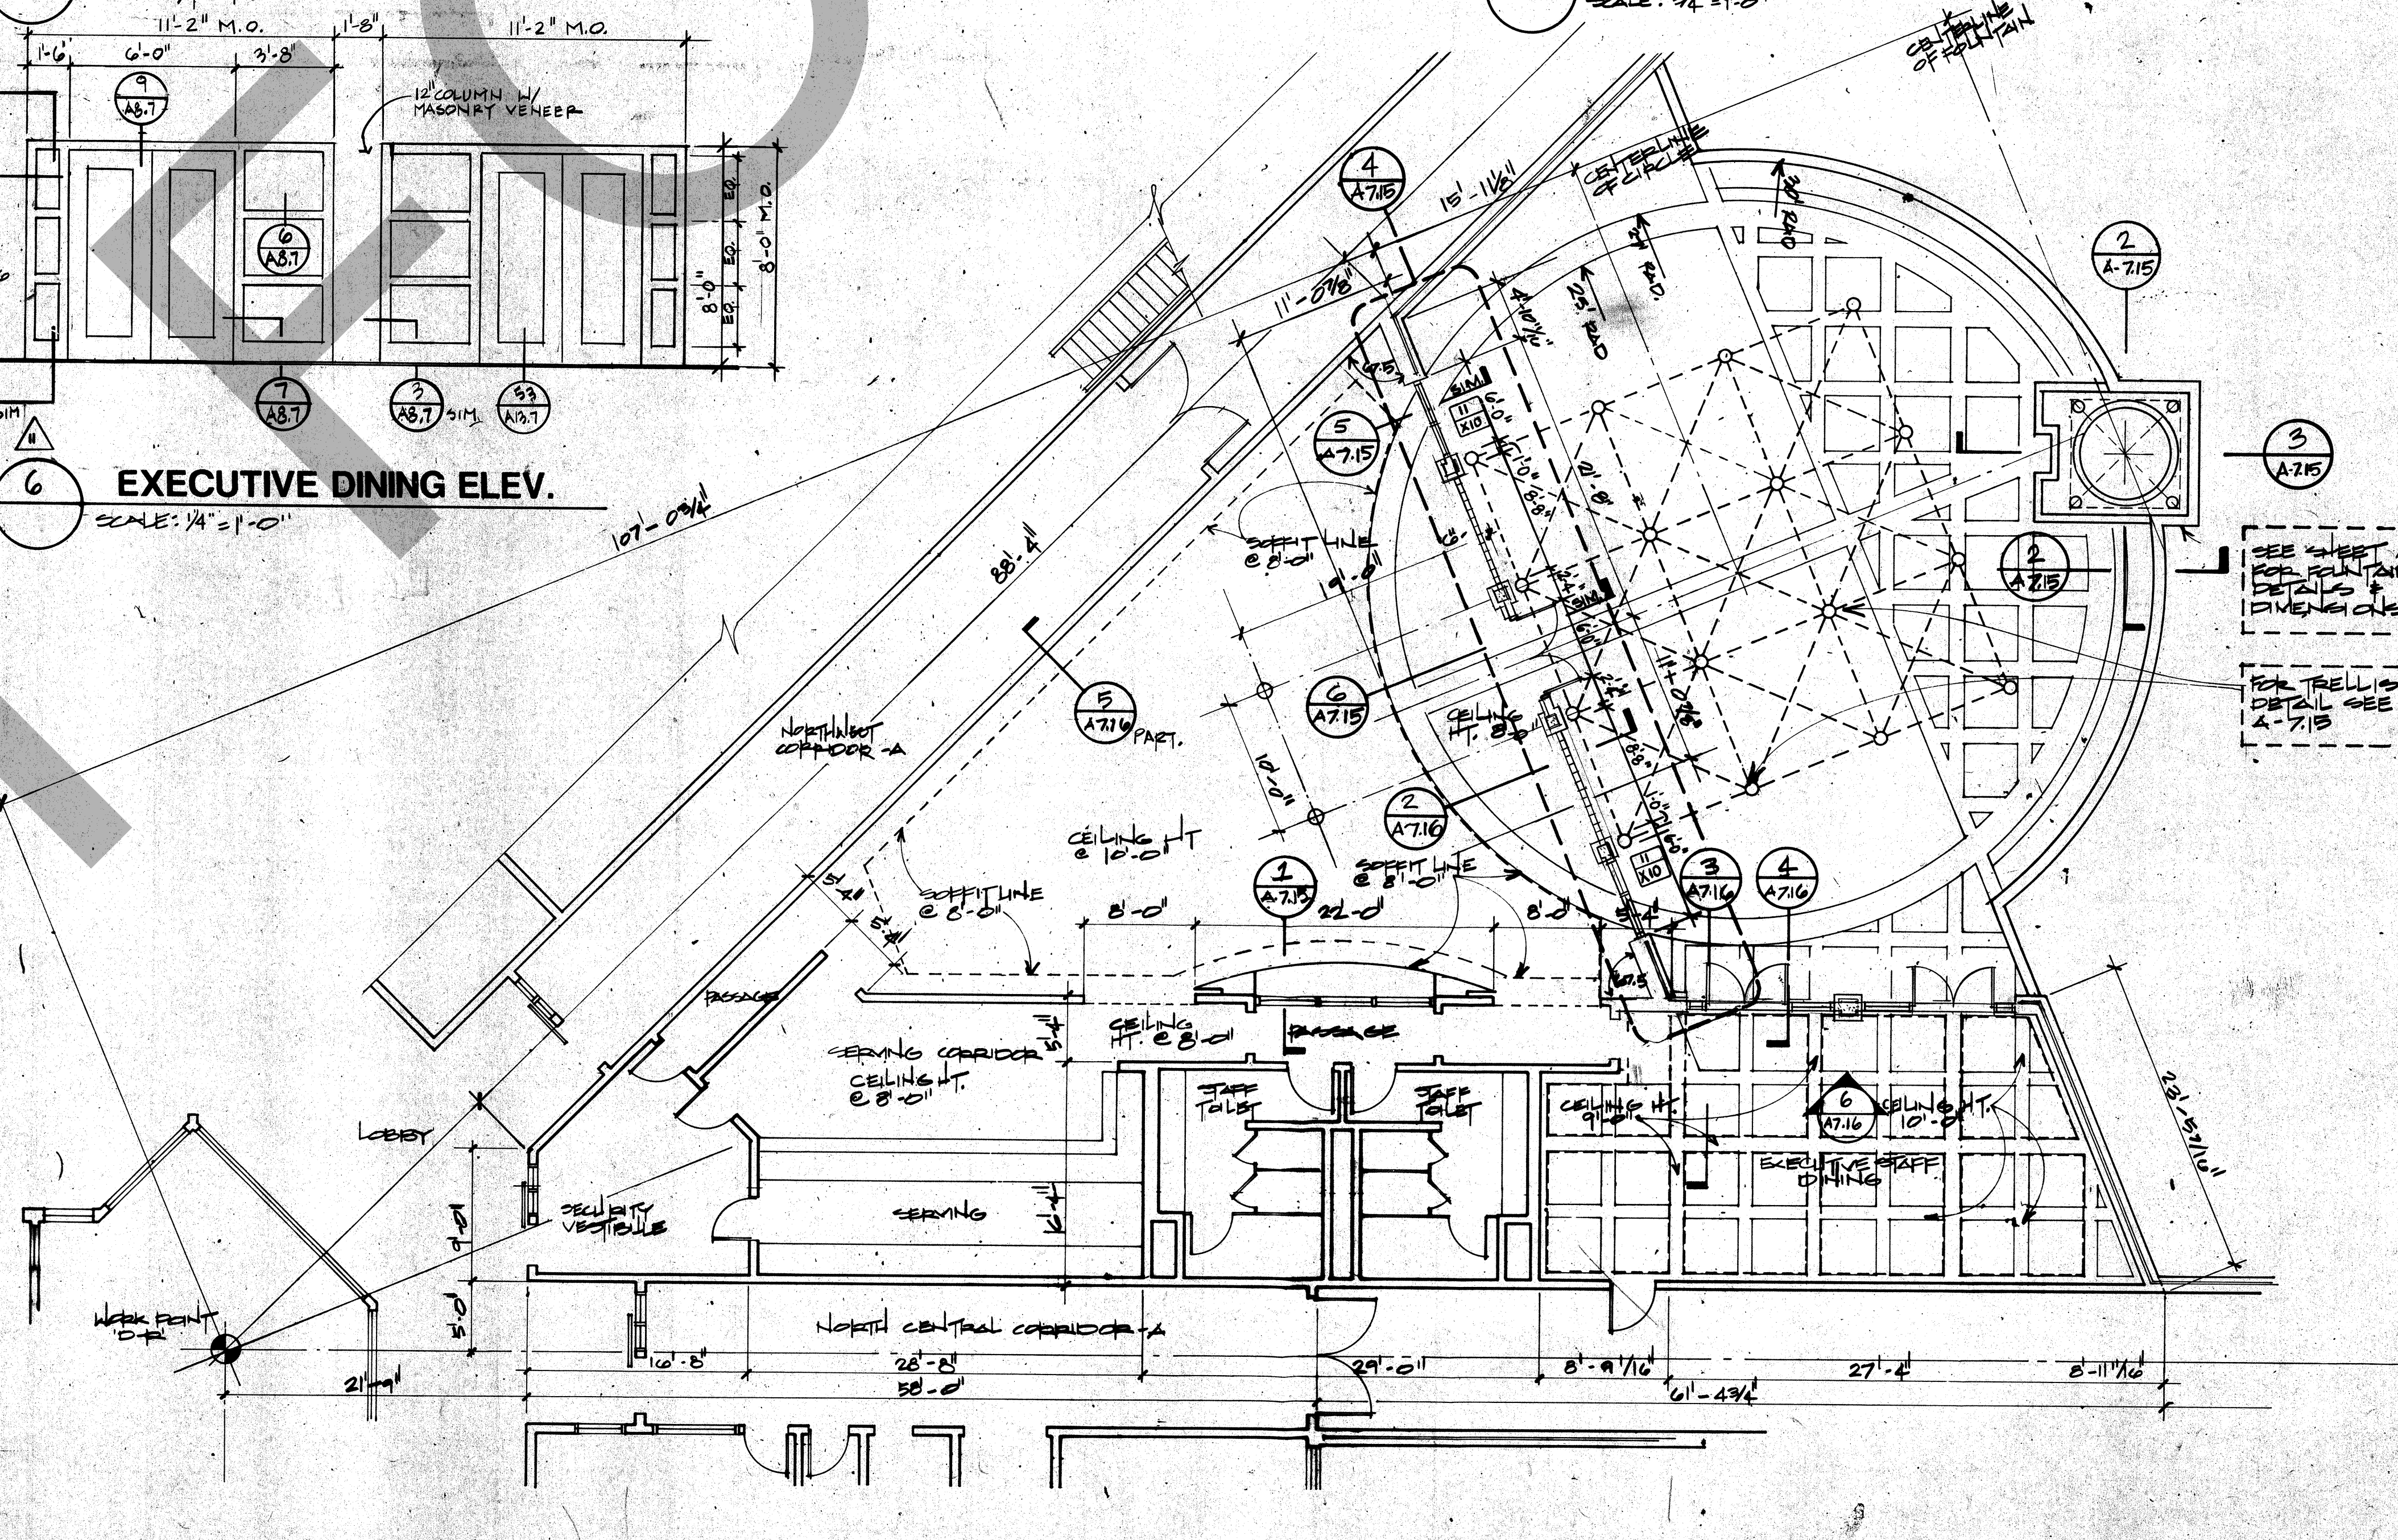

1 STAFF DINING-FIRST FLOOR PLAN
SCALE: 1/8" = 1'-0"

ROSSER FABRAP INTERNATIONAL
Rossier Fabrap International, Inc.
Comprehensive Services for Building
Design and Technology
Atlanta Savannah Tampa

Revisions
No. Date Description
1 11/18/89 ADDENDA POSTED FOR CONSTRUCTION

ROSSER FABRAP INTERNATIONAL
Criminal Justice Architecture, Technology, Planning, Interiors,
Mechanical, Electrical, Plumbing, Security, & Civil Engineering

JUSTICE SYSTEMS INCORPORATED
Criminal Justice Operations, Programming

JOHNSON & NIELSEN
Structural Engineering

WEST VALLEY DETENTION CENTER
FOR THE COUNTY OF SAN BERNARDINO, CALIFORNIA

HARRY MAYS, COUNTY ADMINISTRATION OFFICER

FLOYD TIDWELL, SHERIFF

BOARD OF SUPERVISORS
James Walker, Richard Alarcon,
John Wilson, Richard Alarcon,
Larry Walker, Richard Alarcon,
Richard Alarcon, Richard Alarcon

DAVIDA CLAY
REGISTERED ARCHITECT

WALL SECTIONS & DETAILS-STAFF DINING

Job No. 2005-04
Date 10-17-31
A7.18

