


1 NORTHEAST VISITING ELEVATION

SCALE: 1/8"=1'-0"

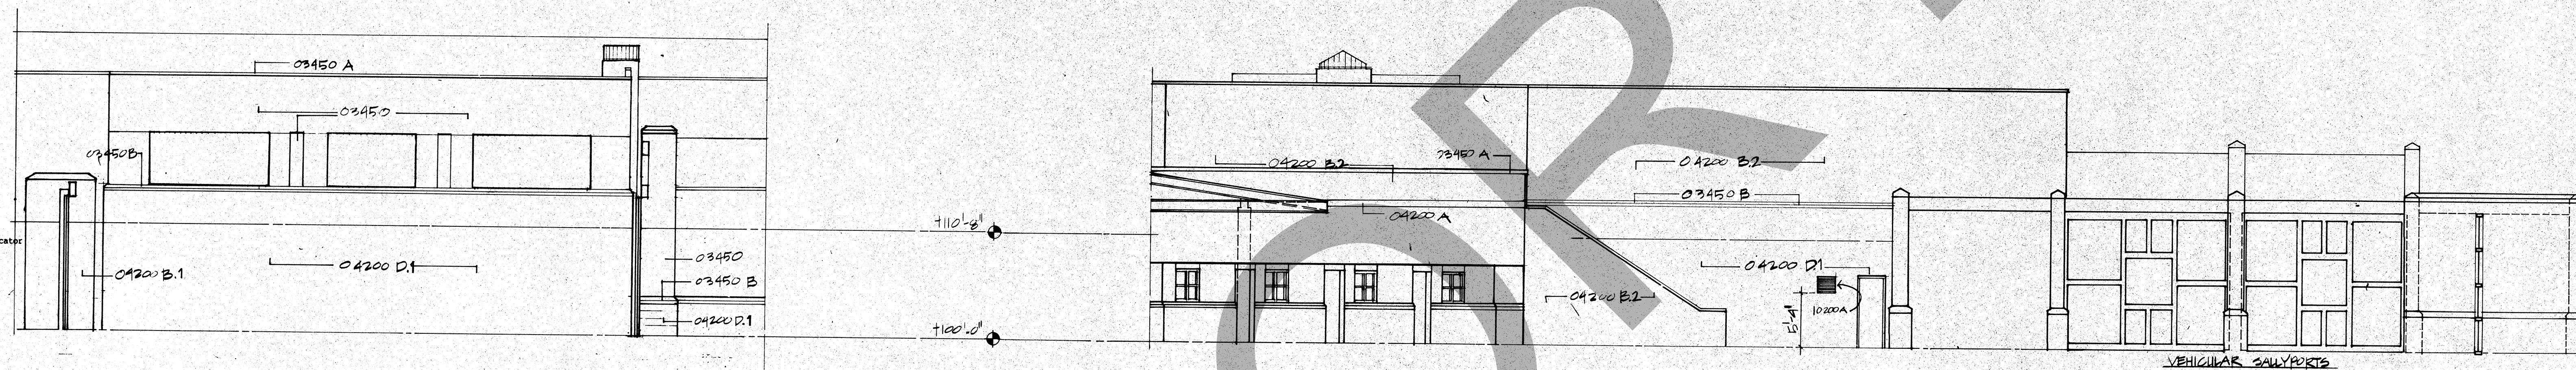


2 SOUTHEAST VISITING ELEVATION

SCALE: 1/8"=1'-0"


3 NORTHEAST VISITING ELEVATION

SCALE: 1/8"=1'-0"

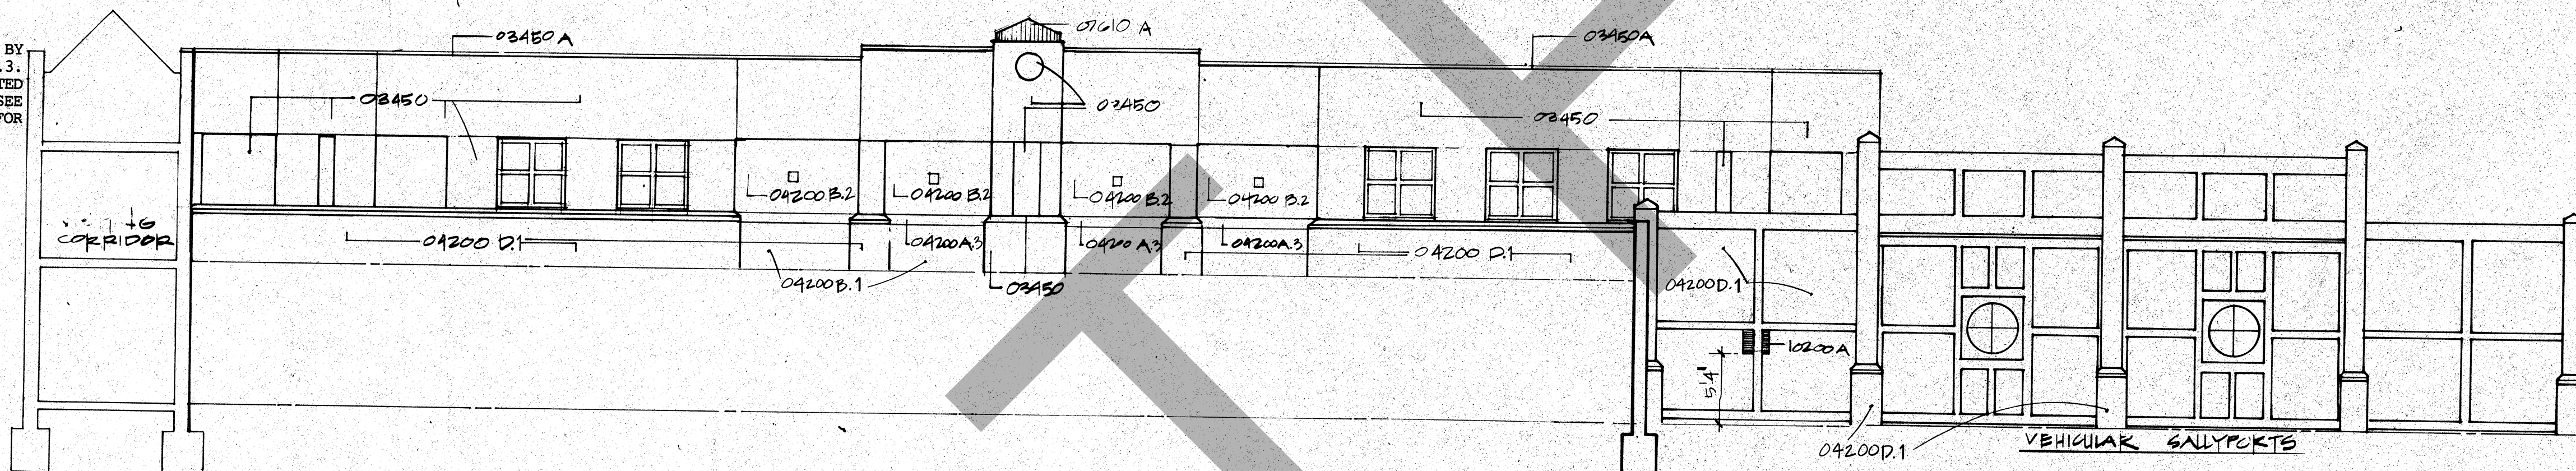


4 SOUTHEAST CRIME LAB/LINE-UP ELEVATION

SCALE: 1/8"=1'-0"

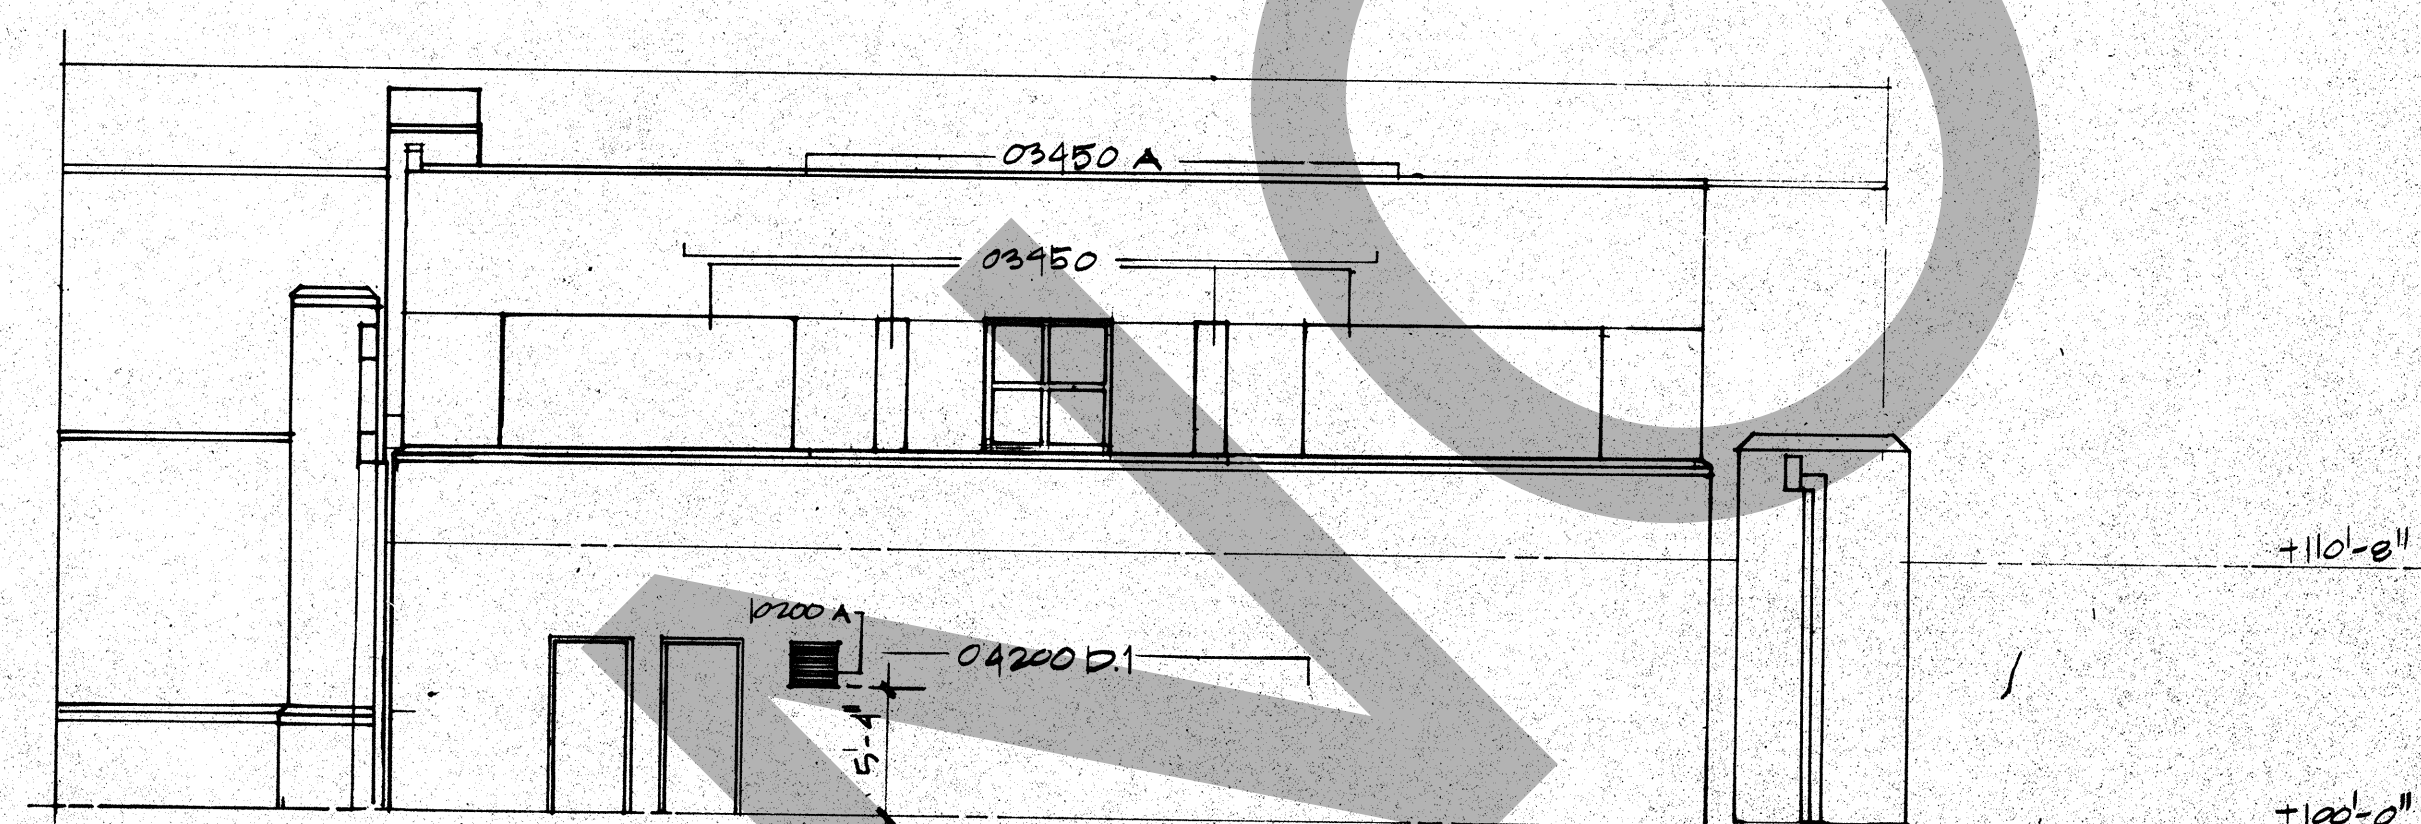


5 SOUTH CRIME LAB/LINE-UP ELEVATION

SCALE: 1/8"=1'-0"

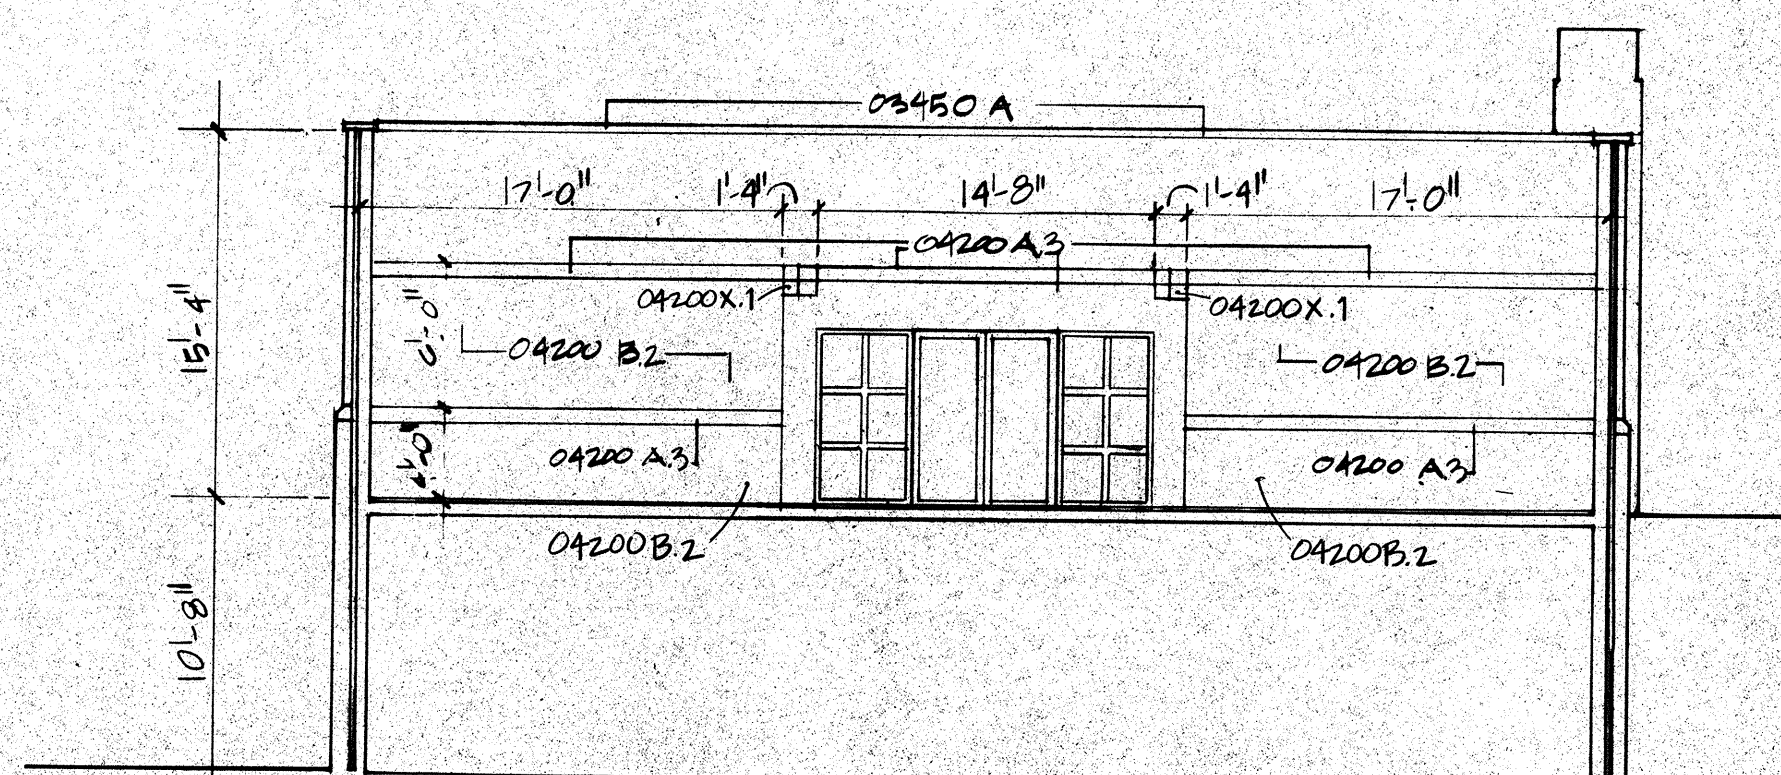

6 OUTDOOR VISITING ELEVATION


SCALE: 1/8"=1'-0"

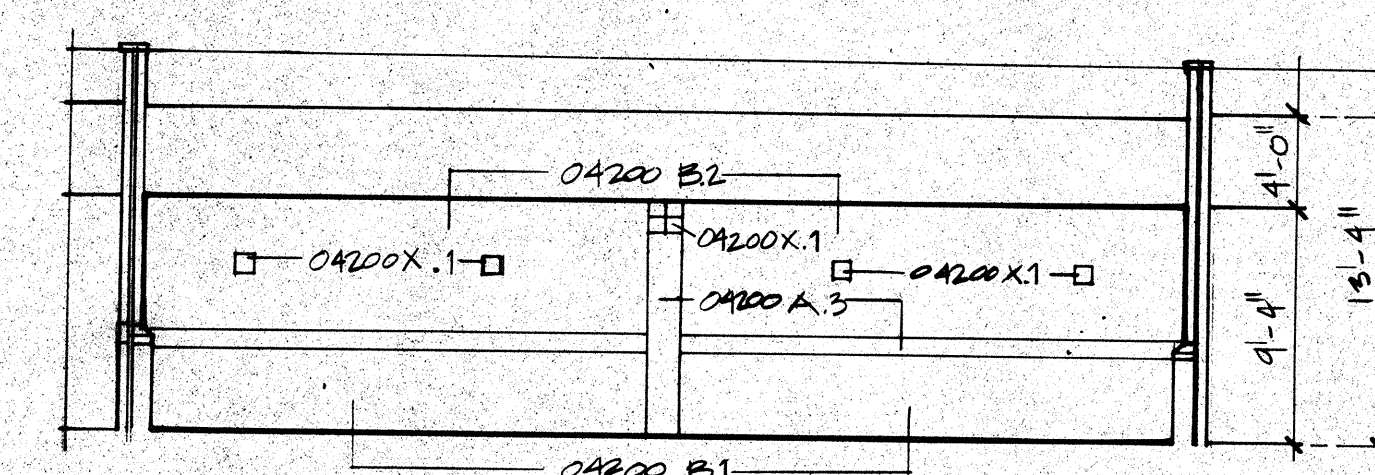

7 CRIME LAB/LINE-UP ELEVATION

SCALE: 1/8"=1'-0"

The following materials shall have a semi-gloss finish coat of TENEAC
 Silver smoke (RFS2) enamel paint:
 - All painted aluminum window and door frames
 - All hollow metal window and door frames
 - Gunlocks
 - Balcony railings
 - All Louvers
 - All exposed steel angles and flashings
 - All steel framing at vehicular Sallyports
 - All steel framing at staff parking gates
 - All metal doors
 - All other miscellaneous steel and metal work

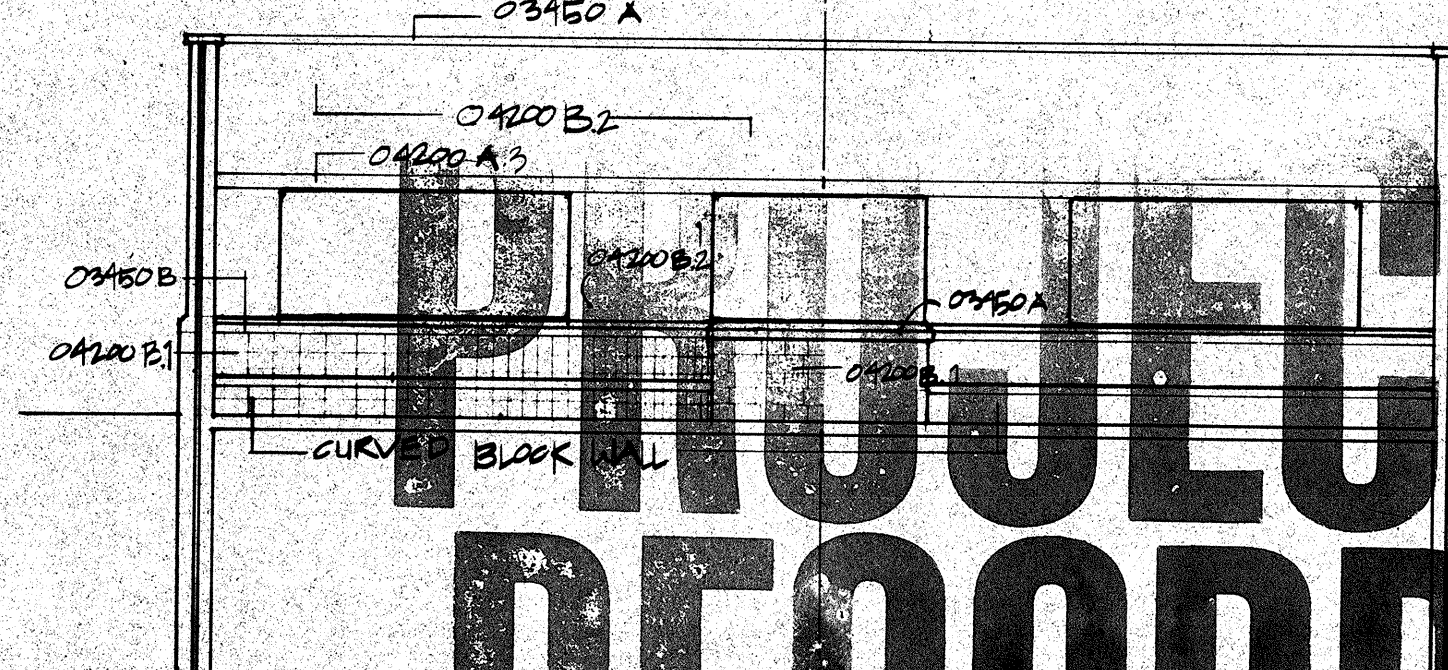

8 OUTDOOR VISITING ELEVATION

SCALE: 1/8"=1'-0"

Revisions
 No. Date Description

1 2/17/88 ADDENDA POSTED/ISSUED FOR CONSTRUCTION

2 10/17/88

3 10/17/88

77

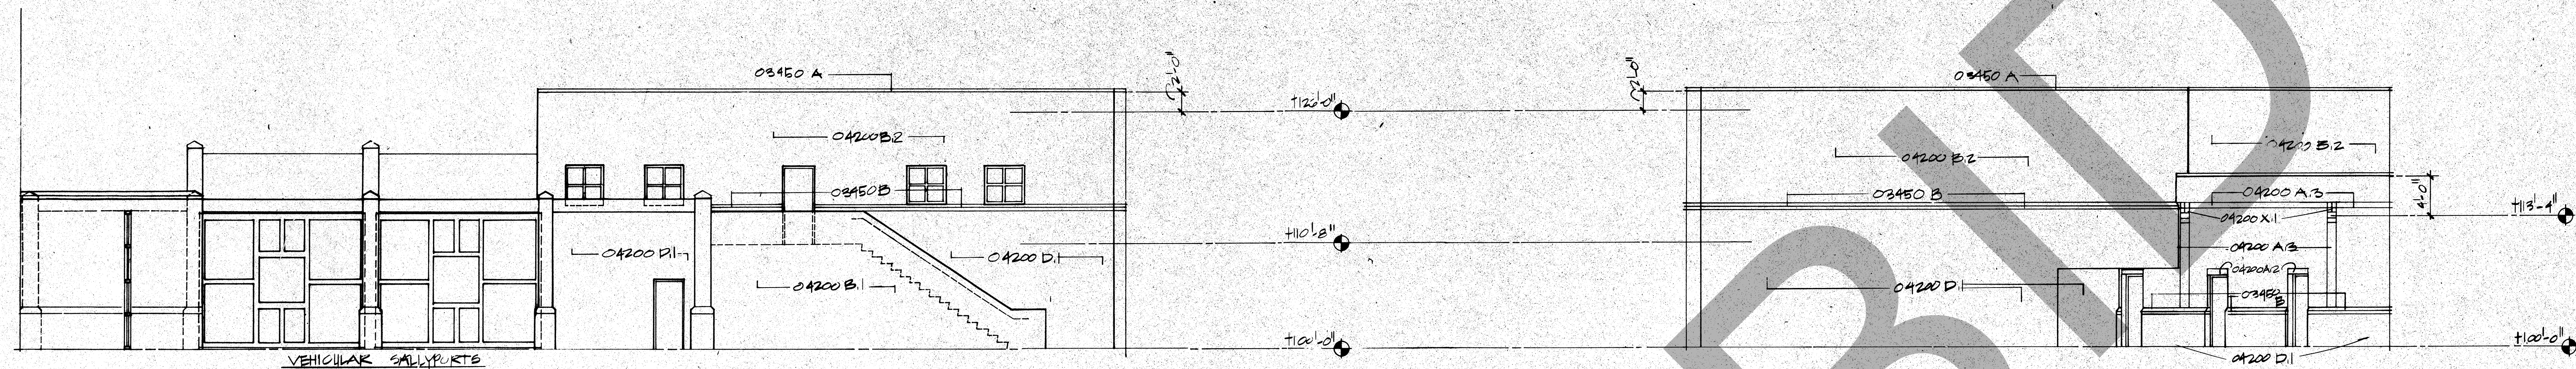


1 SOUTHEAST CRIME LAB ELEVATION
SCALE: 1/8"=1'-0"

2 SOUTH CRIME LAB ELEVATION
SCALE: 1/8"=1'-0"

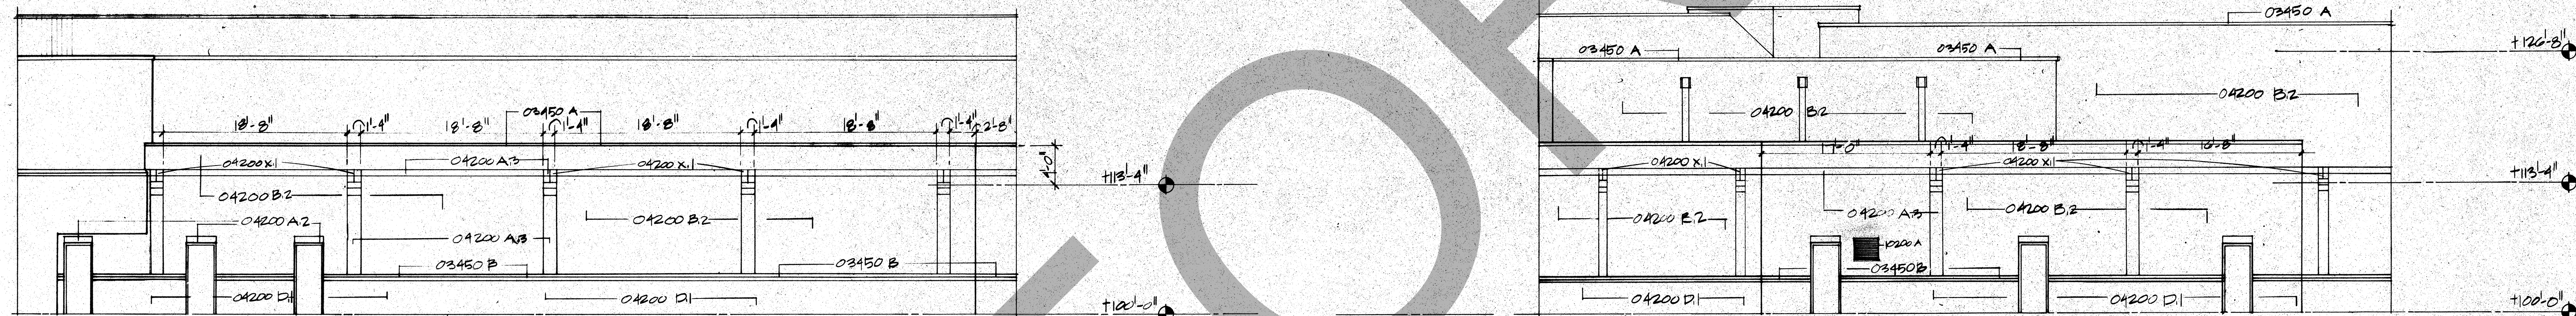

3 SOUTHWEST VIDEO ARRAIGNMENT ELEVATION
SCALE: 1/8"=1'-0"

4 WEST INTAKE YARD ELEVATION
SCALE: 1/8"=1'-0"

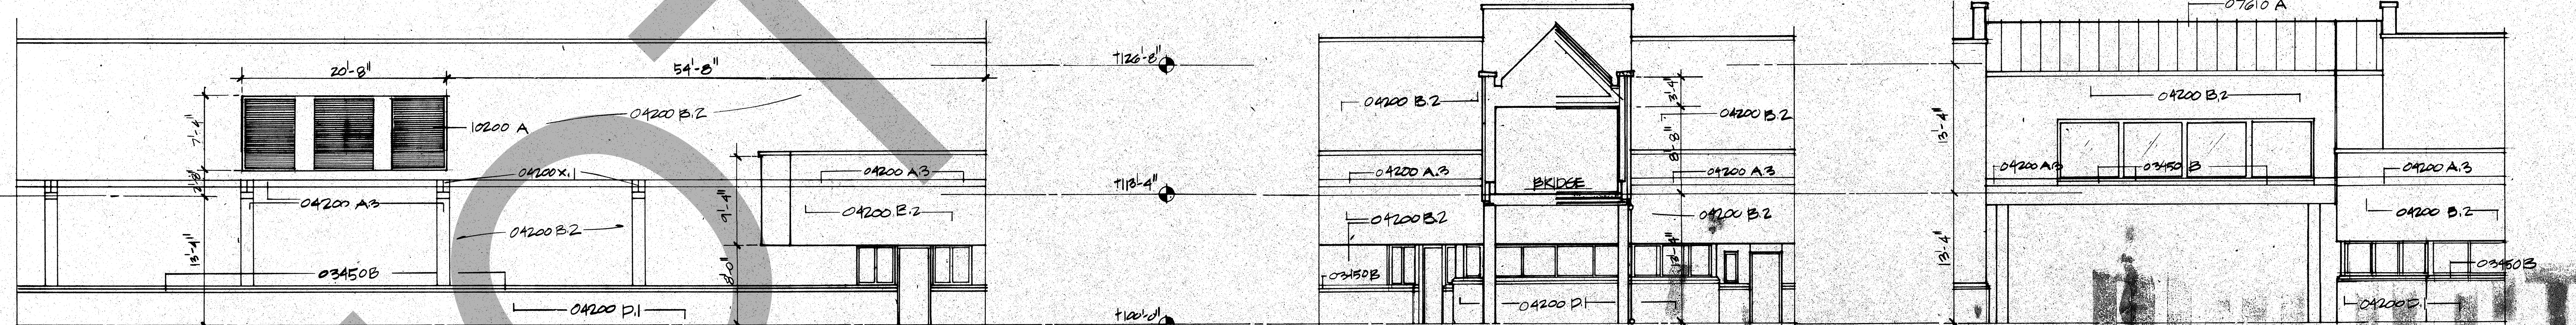

5 NORTHWEST INTAKE YARD ELEVATION
SCALE: 1/8"=1'-0"

6 WEST INTAKE CONTROL ELEVATION
SCALE: 1/8"=1'-0"

7 NORTH BRIDGE ELEVATION
SCALE: 1/8"=1'-0"

03450 ARCHITECTURAL FINISHES
-A. Precast Coping
-B. Precast Waterfalls
-C. Precast Rail, Curbs
-D. Precast Sill
-E. Precast Panel
-F. Precast Support per Fabricator
-G. Precast Lateral Anchor per Fabricator

04200 CONCRETE MASONRY UNIT (CMU)
-A. 8" CMU Smooth Face
-B. 8" CMU Split Face
-C. 8" CMU Smooth Face
-D. 8" CMU Split Face
-E. 8" CMU Smooth Face
-F. 8" CMU Split Face
-G. 8" CMU Smooth Face
-H. 8" CMU Split Face
-I. Custom 8" Angled Split Face CMU
-J. CMU Lintel
-K. CMU Sill
-L. Solid Grout Fill
-M. Flexible Anchor (No St. Struct.)
-N. Veneer Anchor
-O. Dowelbar Slot & Anchor
-P. Concealed Flashing
-Q. Weeps at 24" O.C. Max.
-R. Control Jt.
-S. 4" Weathertight CMU

MATERIAL COLORS ARE INDICATED BY SUFFIX DESIGNATIONS 1, 2 AND 3. COLOR DESIGNATIONS TO BE SELECTED BY DESIGN CONSULTANT. SEE ADDENDUM TO SPECIFICATIONS FOR MASONRY COLORS REQUIREMENTS.

07610-A. Exterior Insulation System (E.I.S.)
-A. E.I.S. Drip Screen
-B. E.I.S. Control Joint
-C. E.I.S. 3/4" Voiceless U.S.O.
-D. Shield Insulator
-E. Adhesive Shelf Bracket
-F. Hardwood Sill
-G. Spray on Fireproofing (FS-SP)
-H. Fireproofing (FS-SP)
-I. Flexible Sheet Roofing (FS-RF)
-J. Roof Insulation
-K. Tapered Roof Insulation
-L. Silver smoke (FS-2) enamel paint
-M. Pressure Bar & Fastener
-N. Transition Bar & Sealant
-O. Flashing (FS-SP)
-P. Flashing (FS-SP)
-Q. ML Counter Flashing
-R. ML Drivestop & Clip
-S. ML Stop Flashing
-T. Elastic Membrane 20' Rollout Cover
-U. Leader Head & Downspout
-V. Standing Seam RL Roof
-W. Ridge Flashing

The following materials shall have a semi-gloss finish coat of INFERNO
silver smoke (FS-2) enamel paint:
- All painted aluminum window and door frames
- All hollow metal window and door frames
- Gunlocks
- Balcony Railings
- All Louvers
- All exposed steel angles and flashings
- All steel framing at vehicular sallyports
- All steel framing at staff parking gates
- All metal doors
- All other miscellaneous steel and metal work

ROSSER FABRAP INTERNATIONAL
Criminal Justice Architecture, Technology, Planning, Interiors,
Mechanical, Electrical, Plumbing, Security, & Civil Engineering.

JUSTICE SYSTEMS INCORPORATED
Criminal Justice Operations, Programming
JOHNSON & NIELSEN
Structural Engineering

WEST - VALLEY - DETENTION - CENTER
FOR THE COUNTY OF SAN BERNARDINO, CALIFORNIA

HARRY WASS, COUNTY ADMINISTRATION OFFICER
FLOYD TIDWELL, SHERIFF
BOARD OF SUPERVISORS
John J. Jorgensen, Chairman, First District
Markus Chan, Board Member, Third District
Barbara H. Hensley, Board Member, Fourth District

MOBILIZATION YARD EXTERIOR ELEVATIONS

Job No. 2008.04
Date 10/17/08
A5.3