




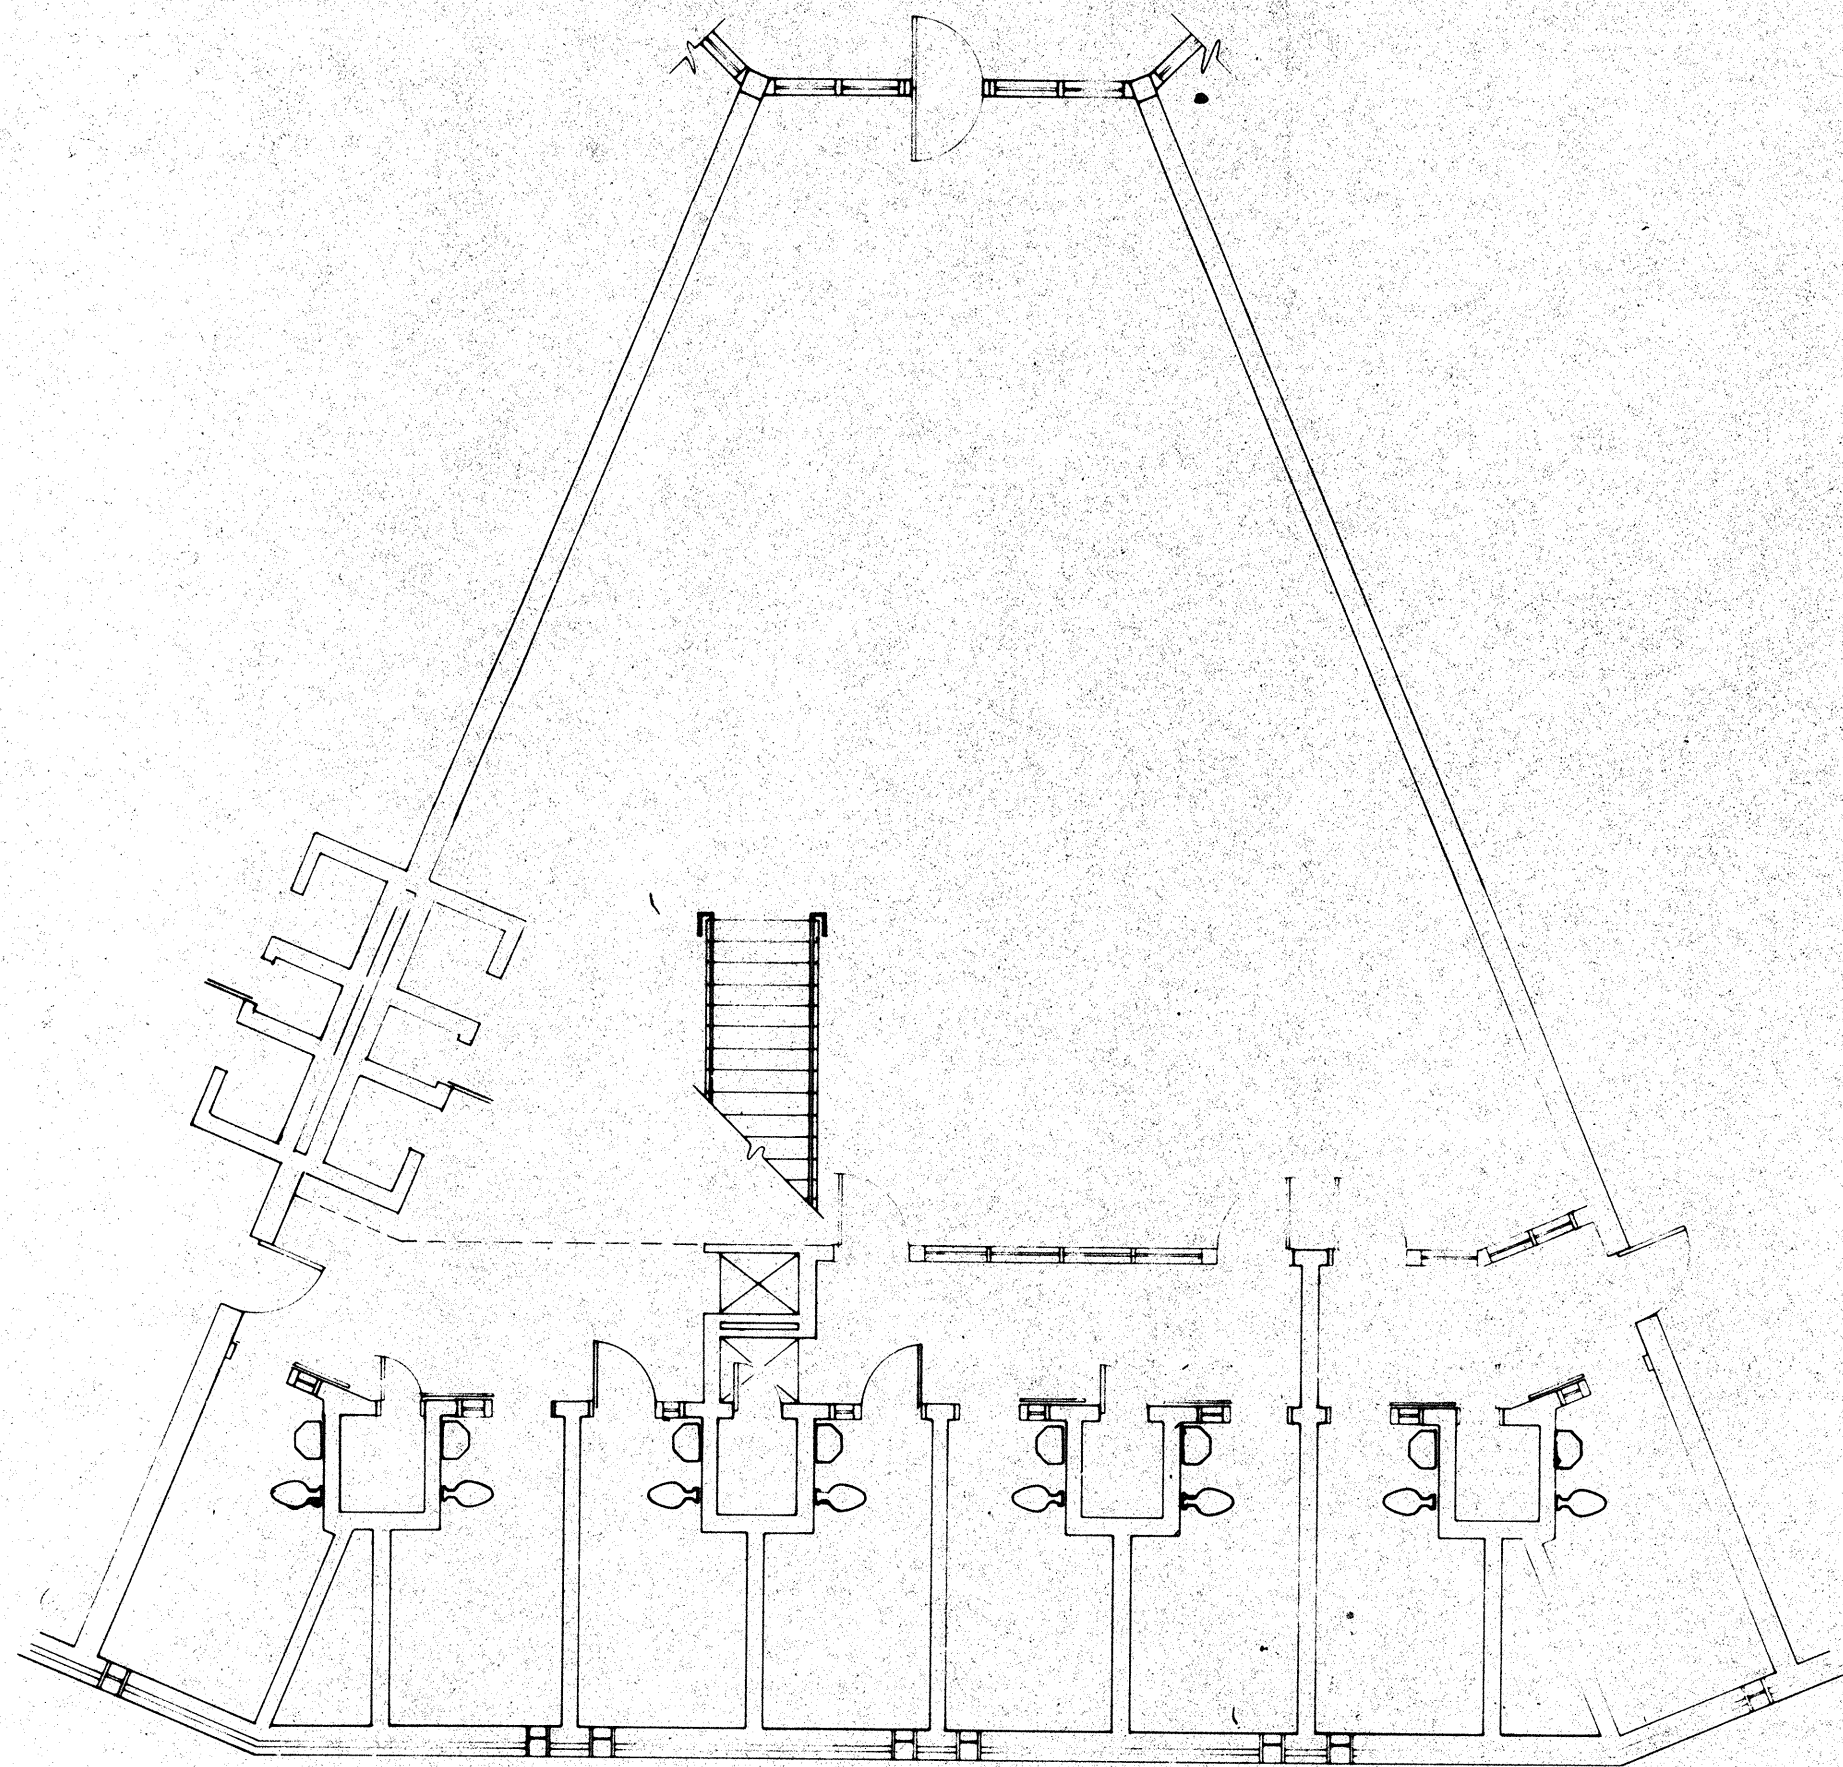


2 UNITS 5, 9, & 10 - SEGMENT A - LOWER
A4.16 SCALE: 1/8" = 1'-0"

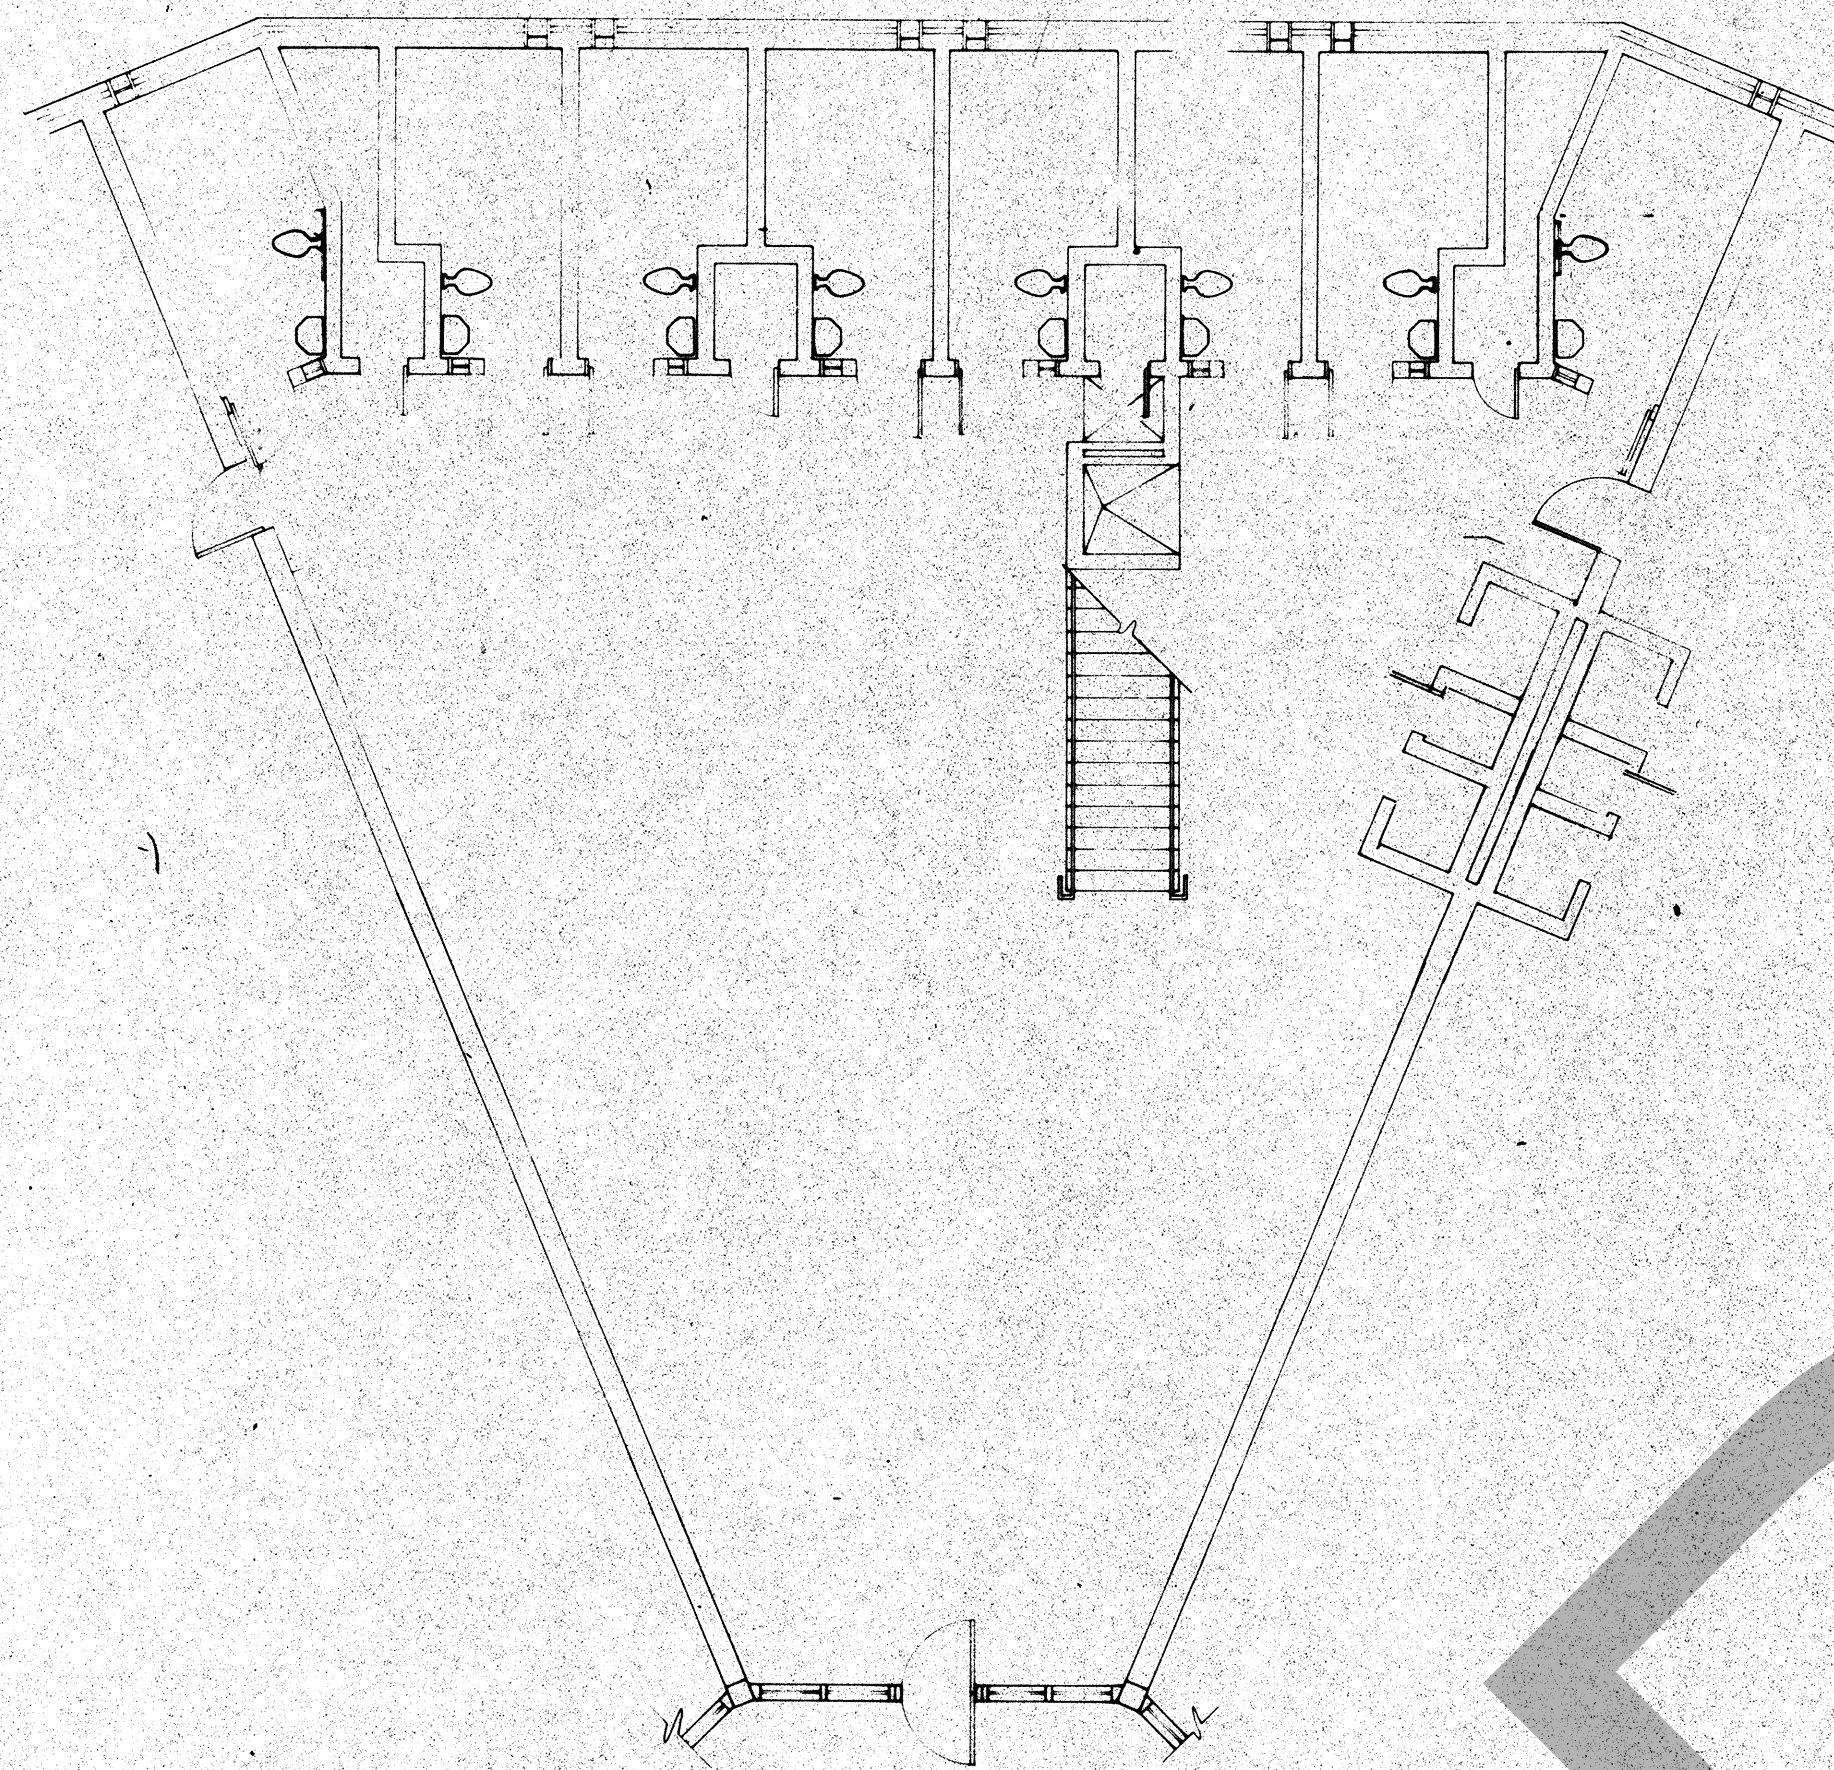


3 UNITS 9 & 10 - SEGMENTS B & C - LOWER
A4.16 SCALE: 1/8" = 1'-0"

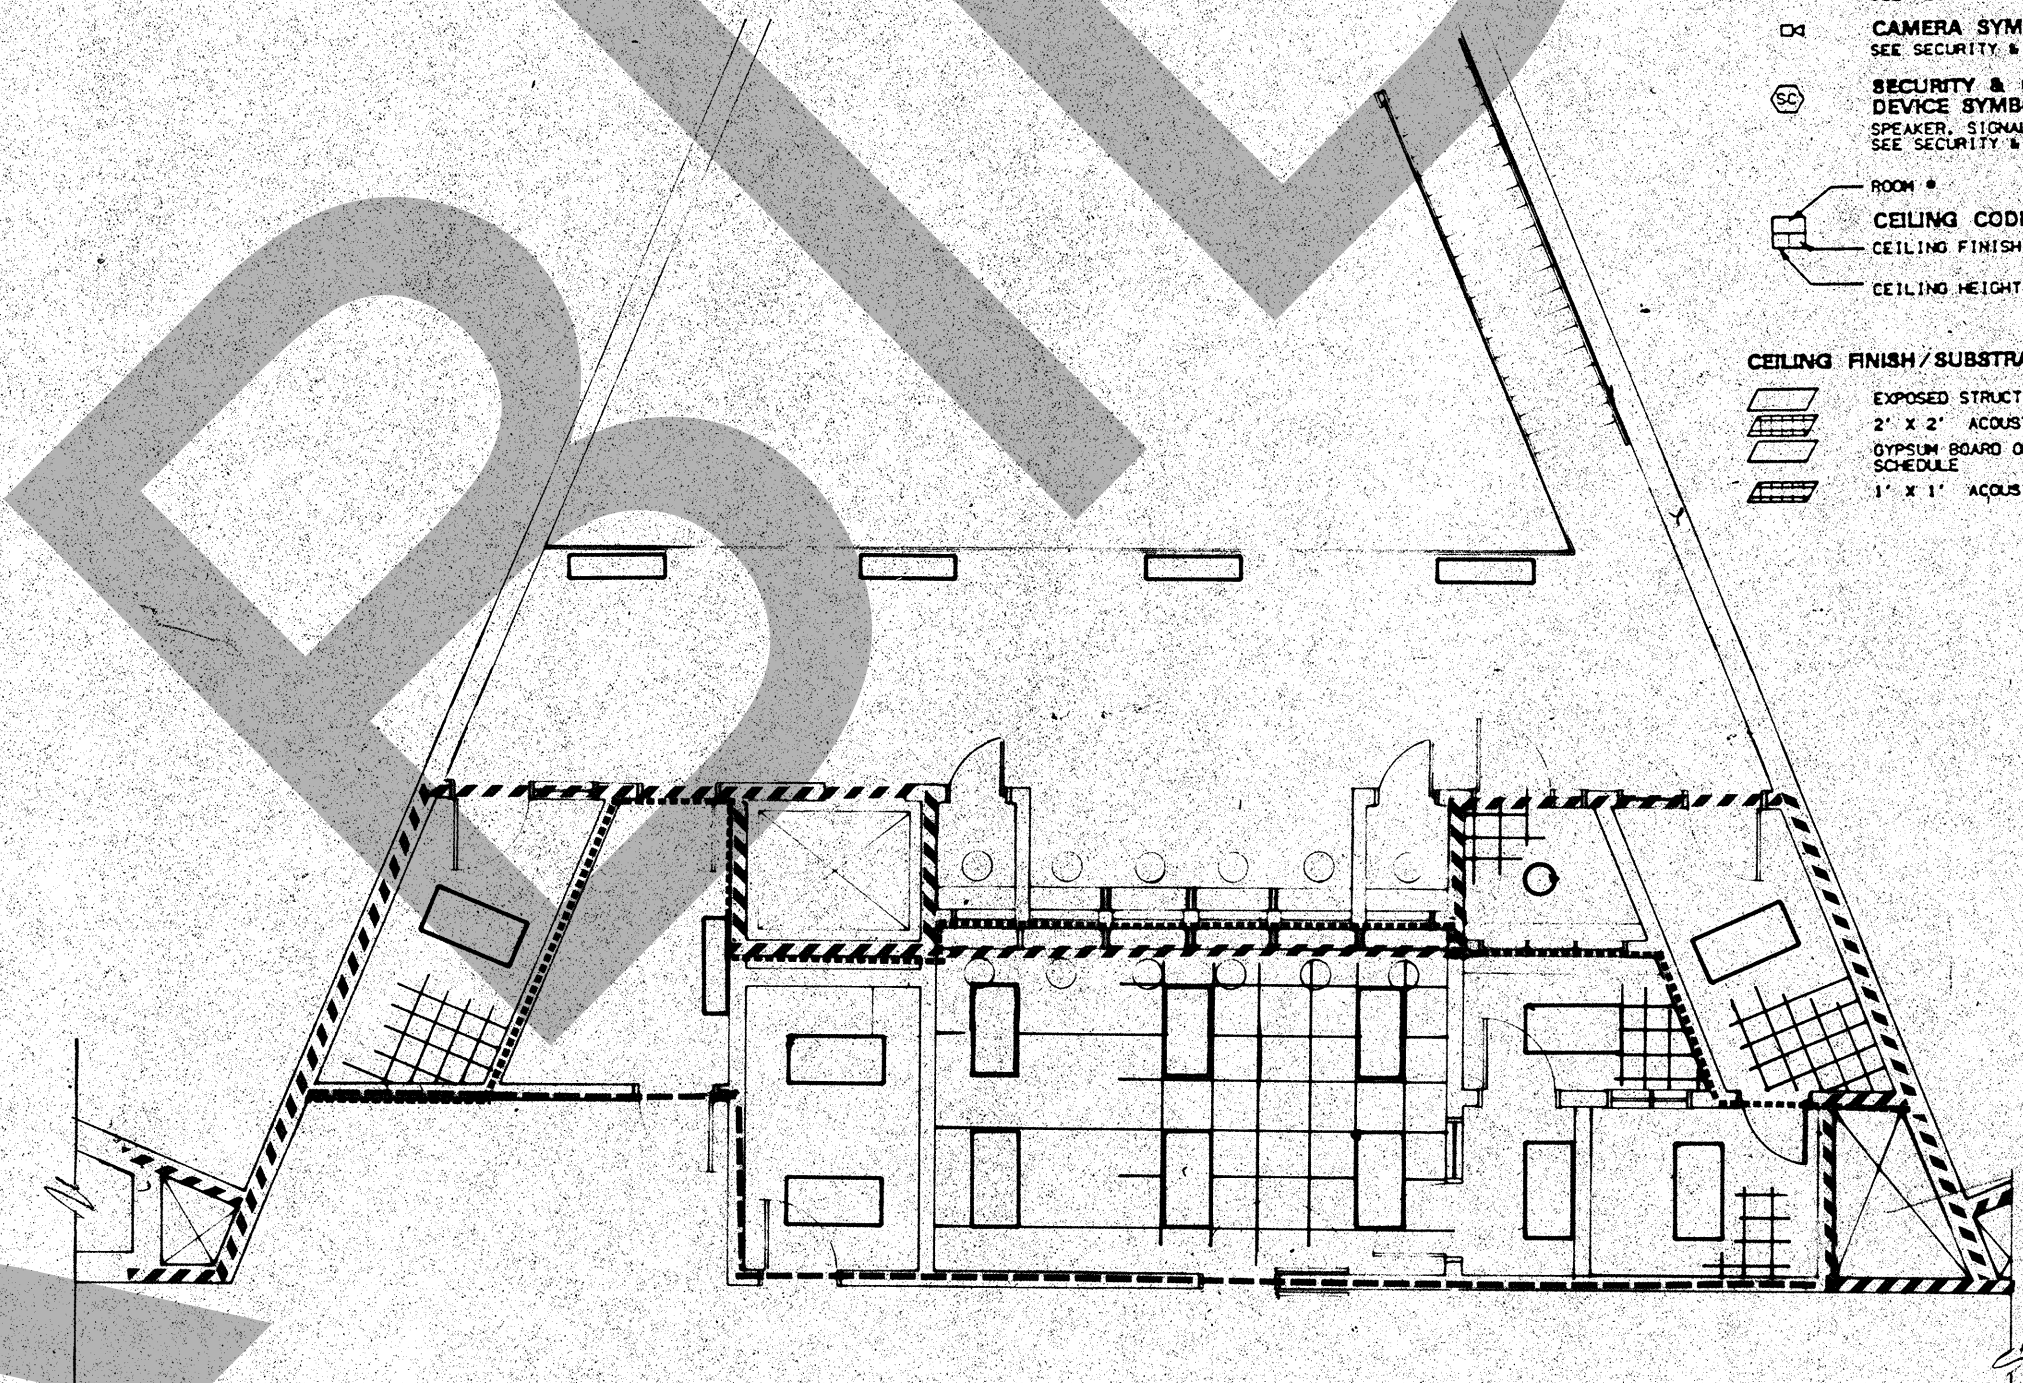


4 UNIT M - SEGMENT G - UPPER
A4.16 SCALE: 1/8" = 1'-0"

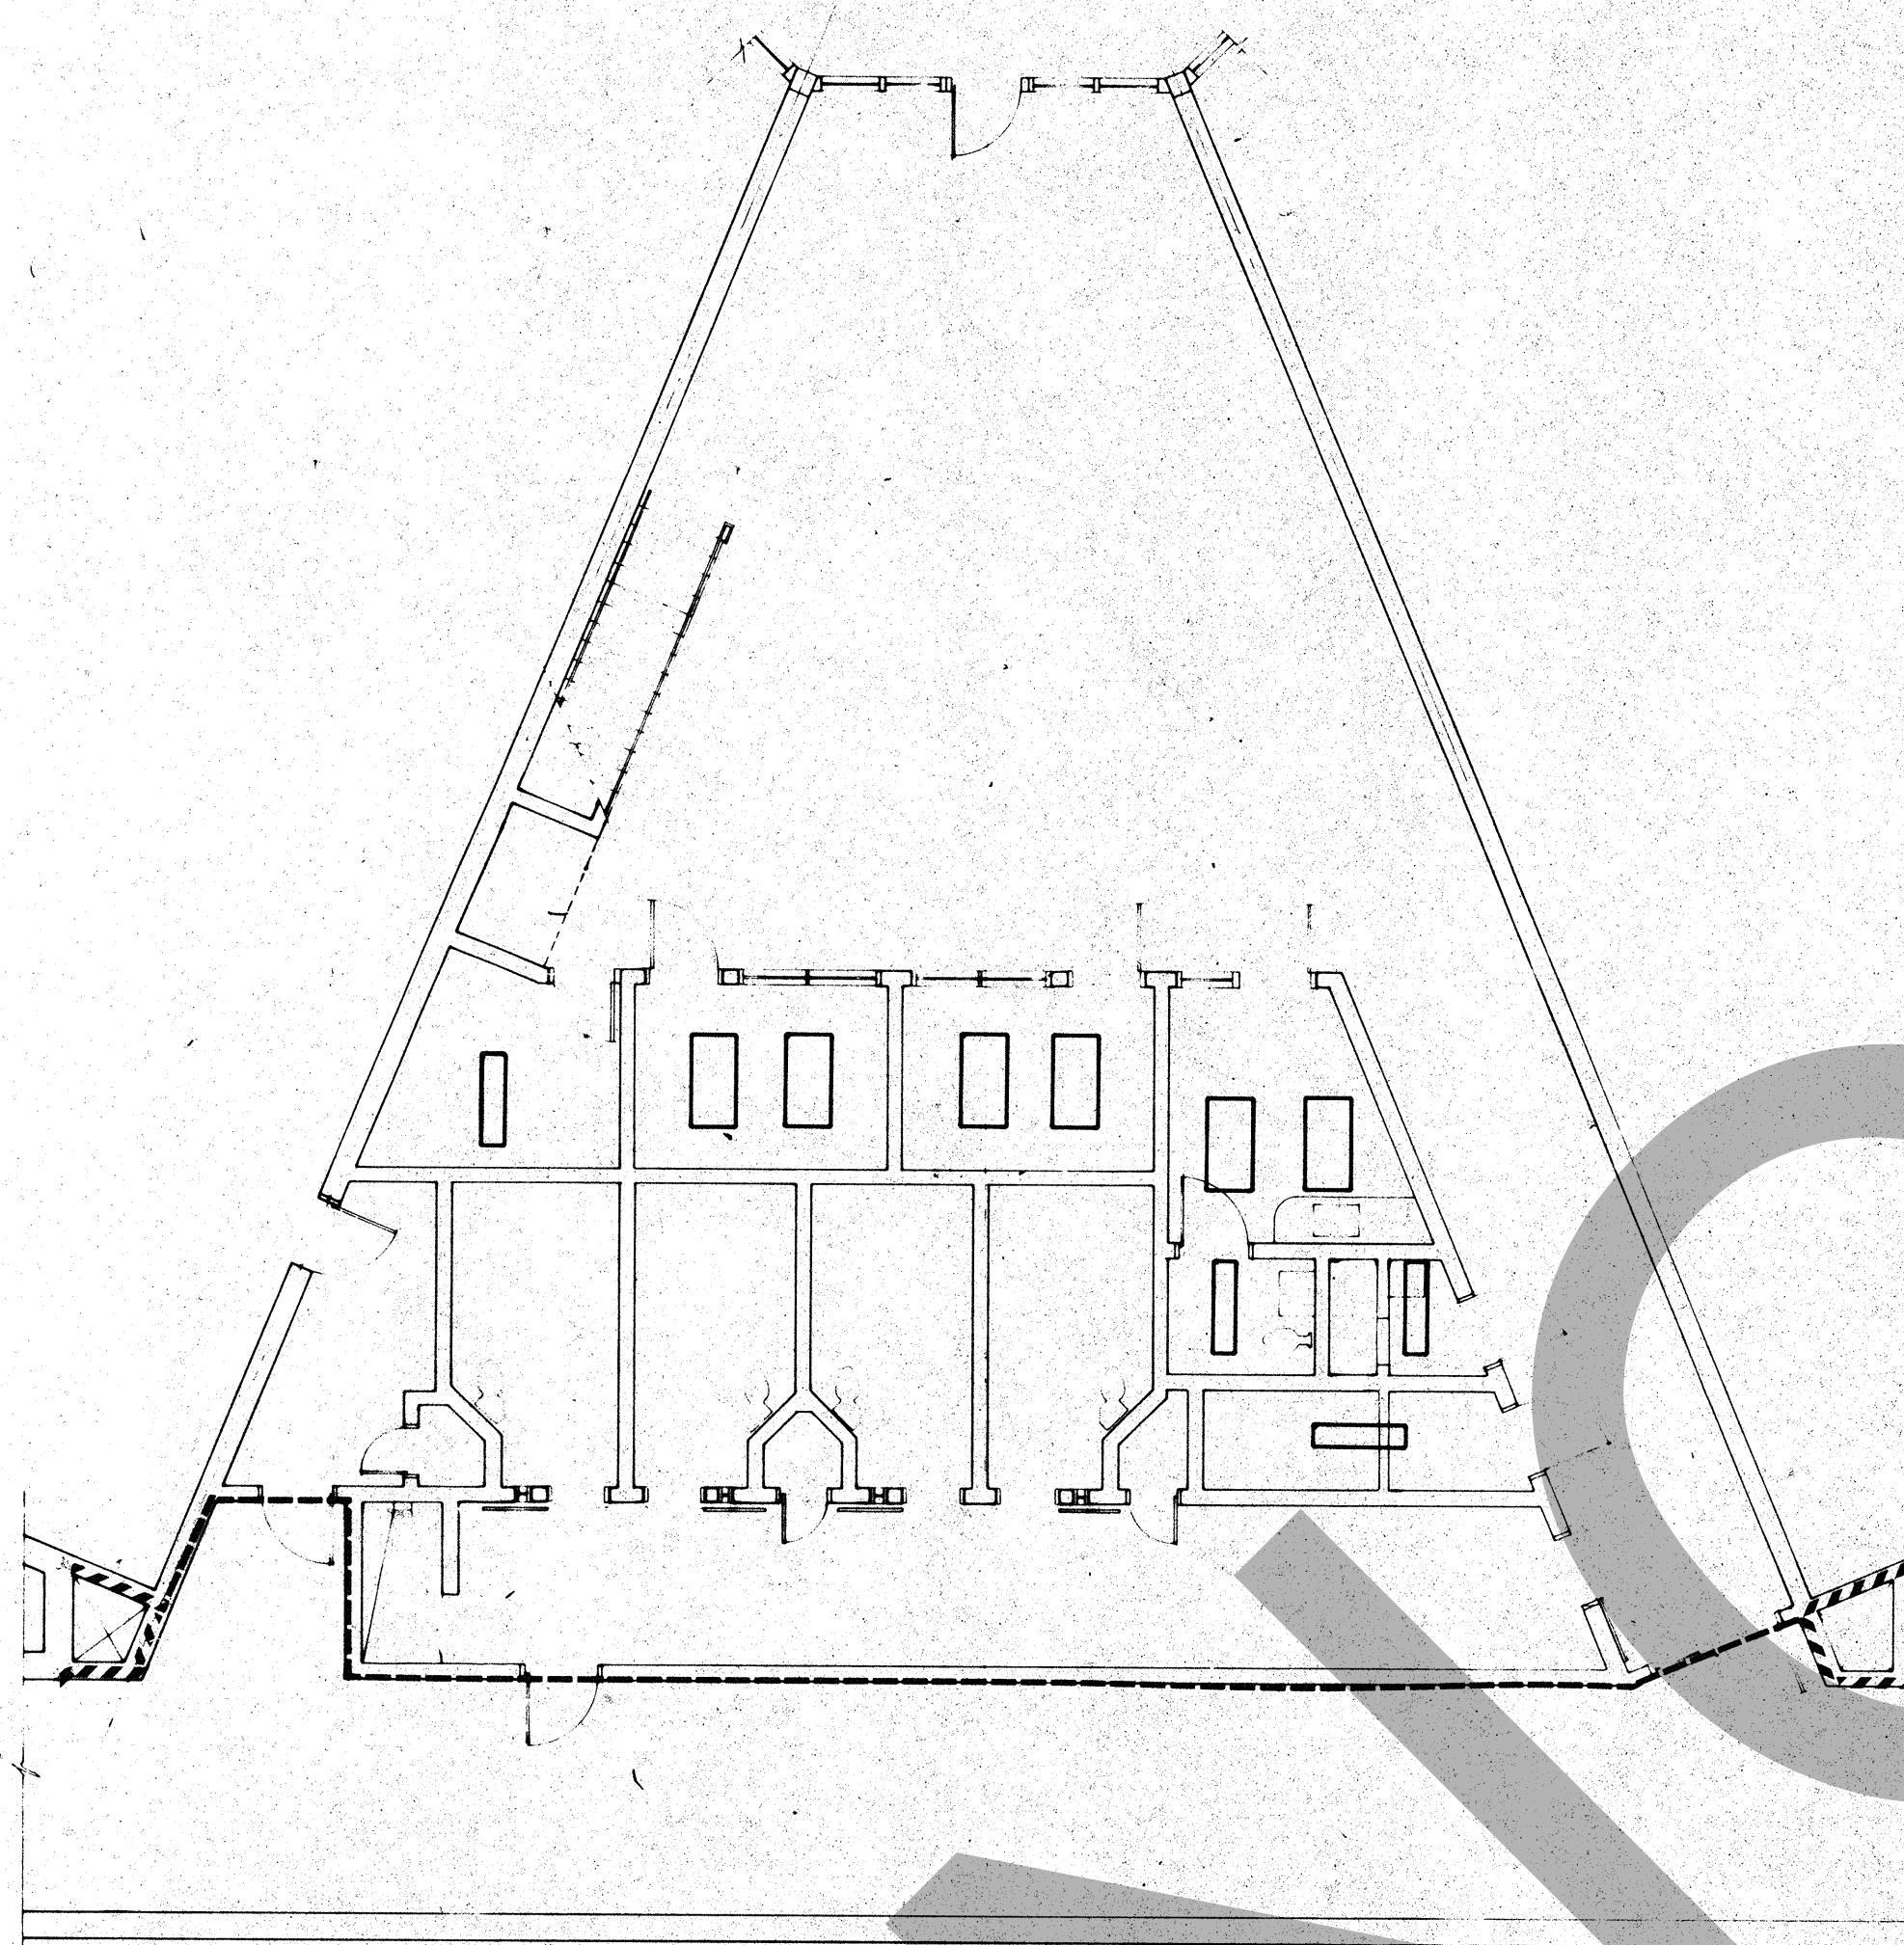

5 UNIT I - SEGMENT G - LOWER
A4.16 SCALE: 1/8" = 1'-0"

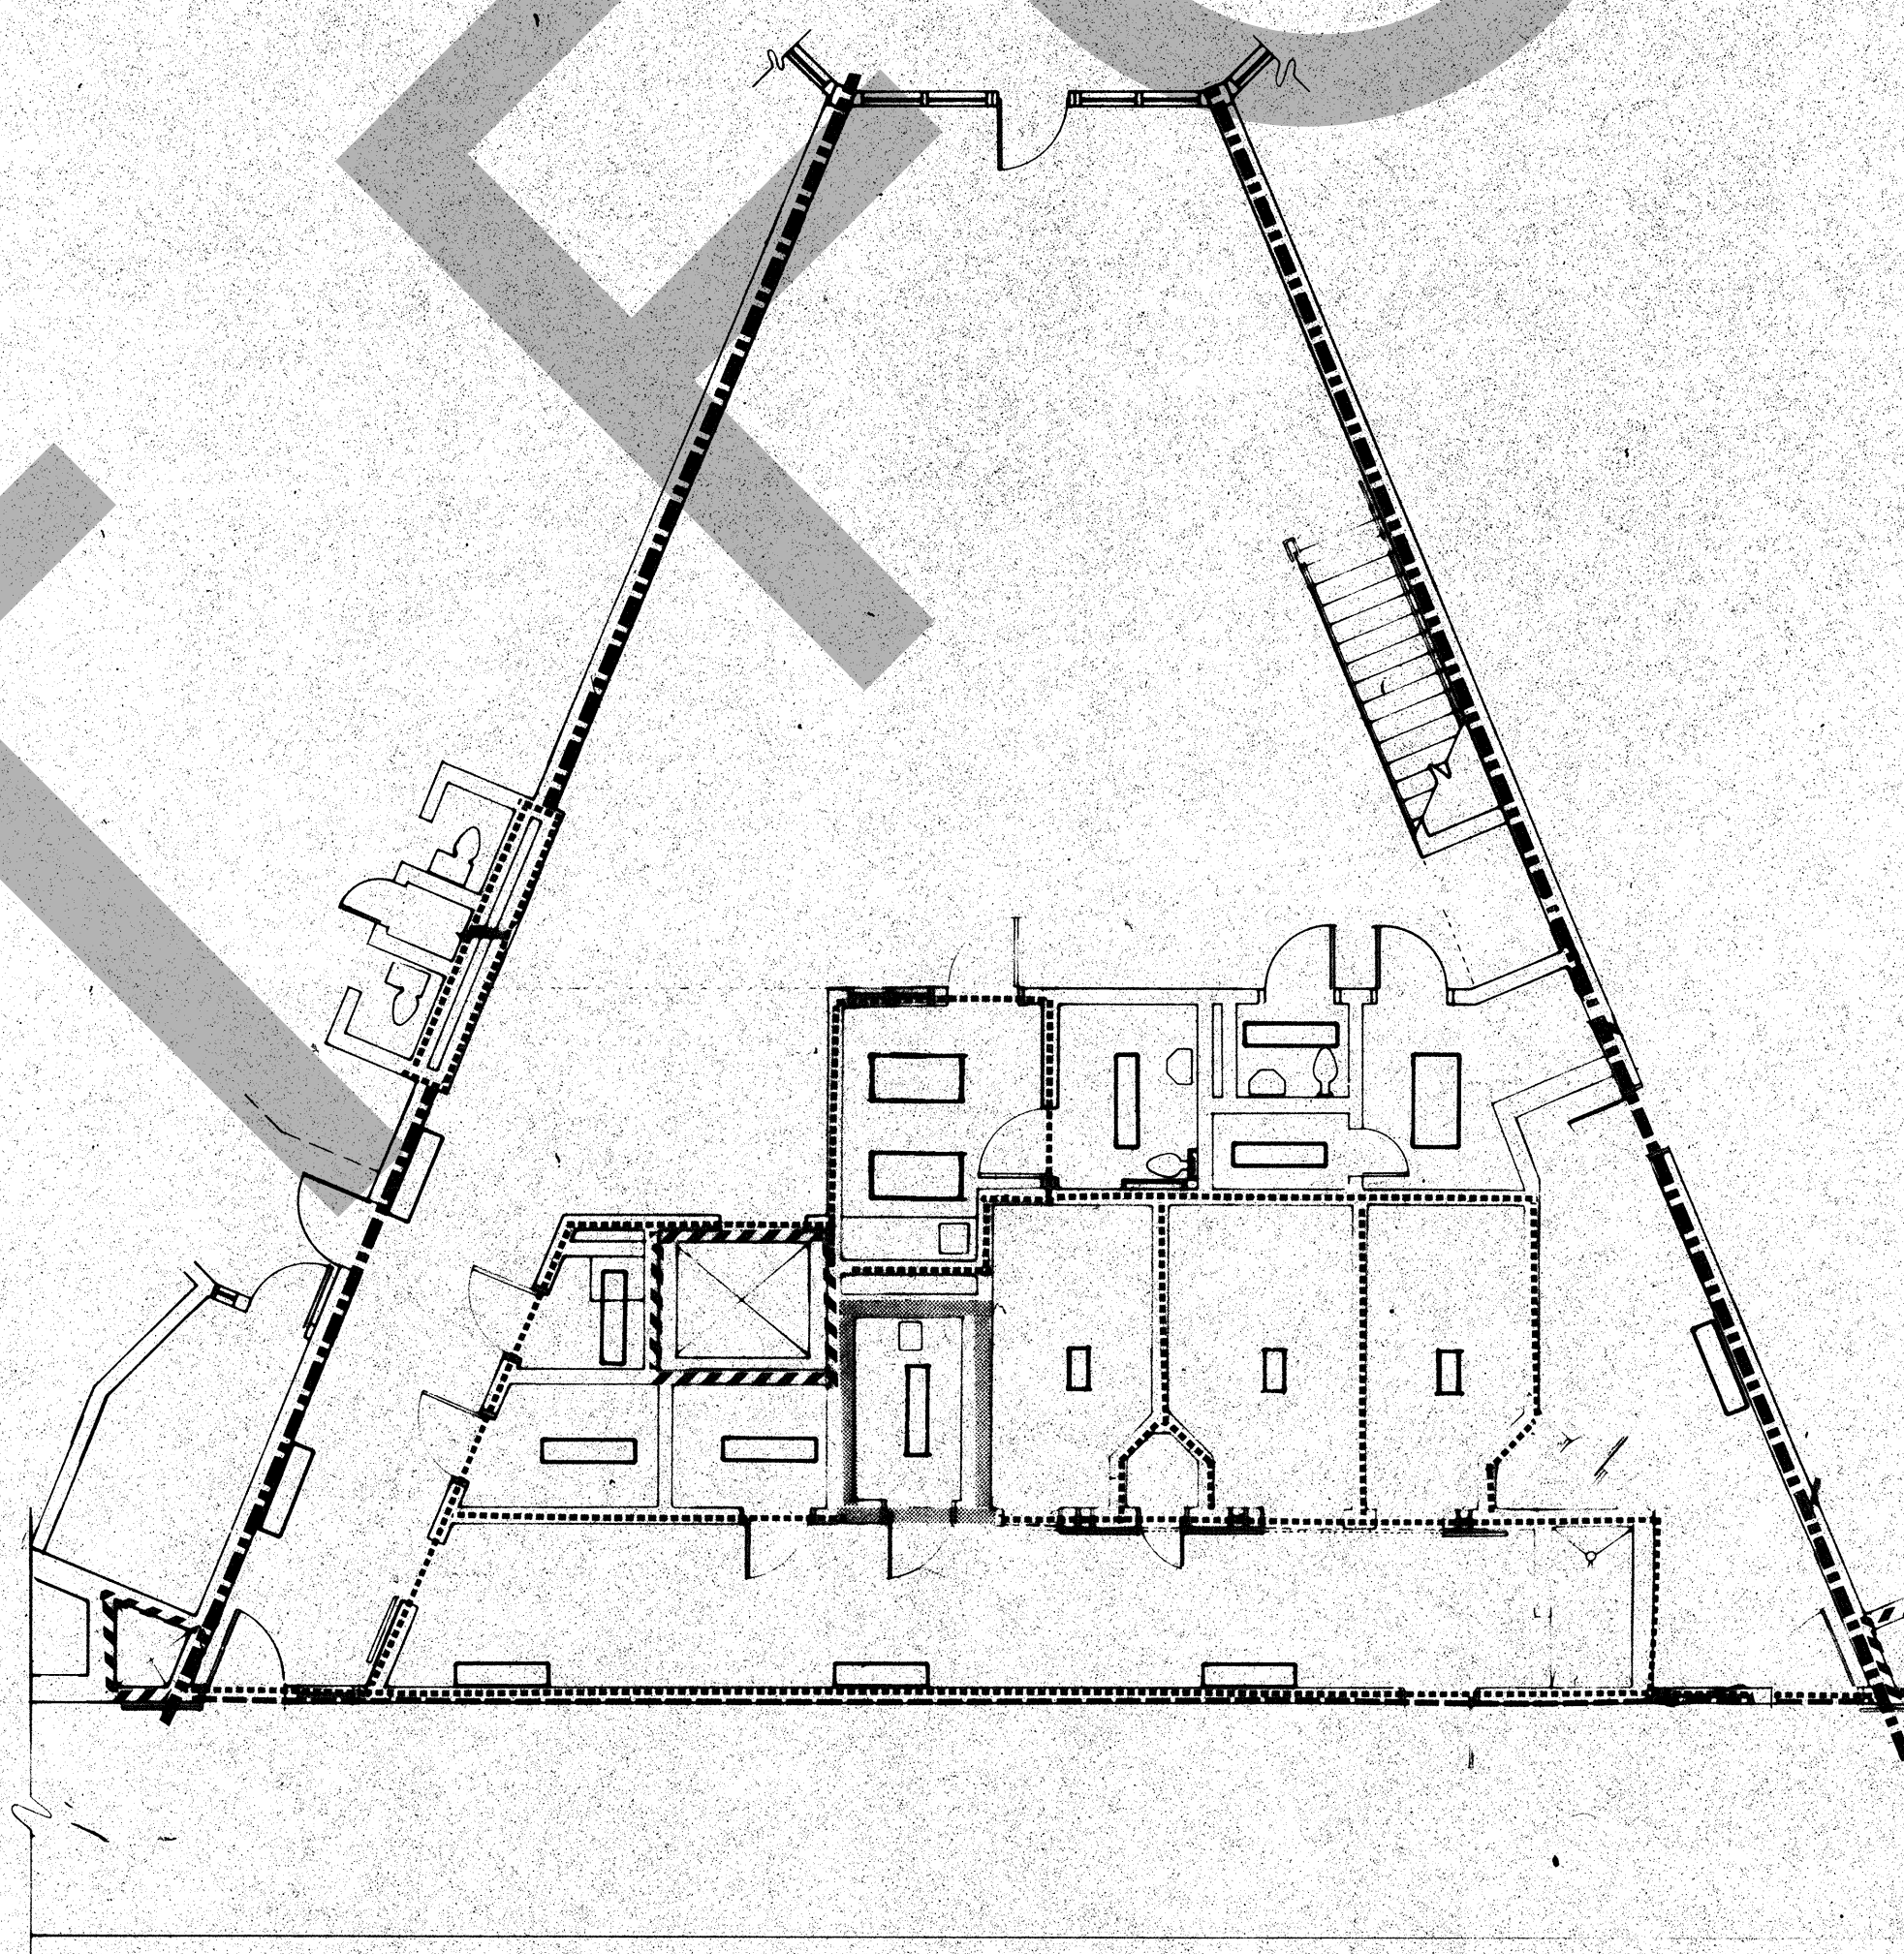

6 UNIT M - SEGMENT G - LOWER
A4.16 SCALE: 1/8" = 1'-0"

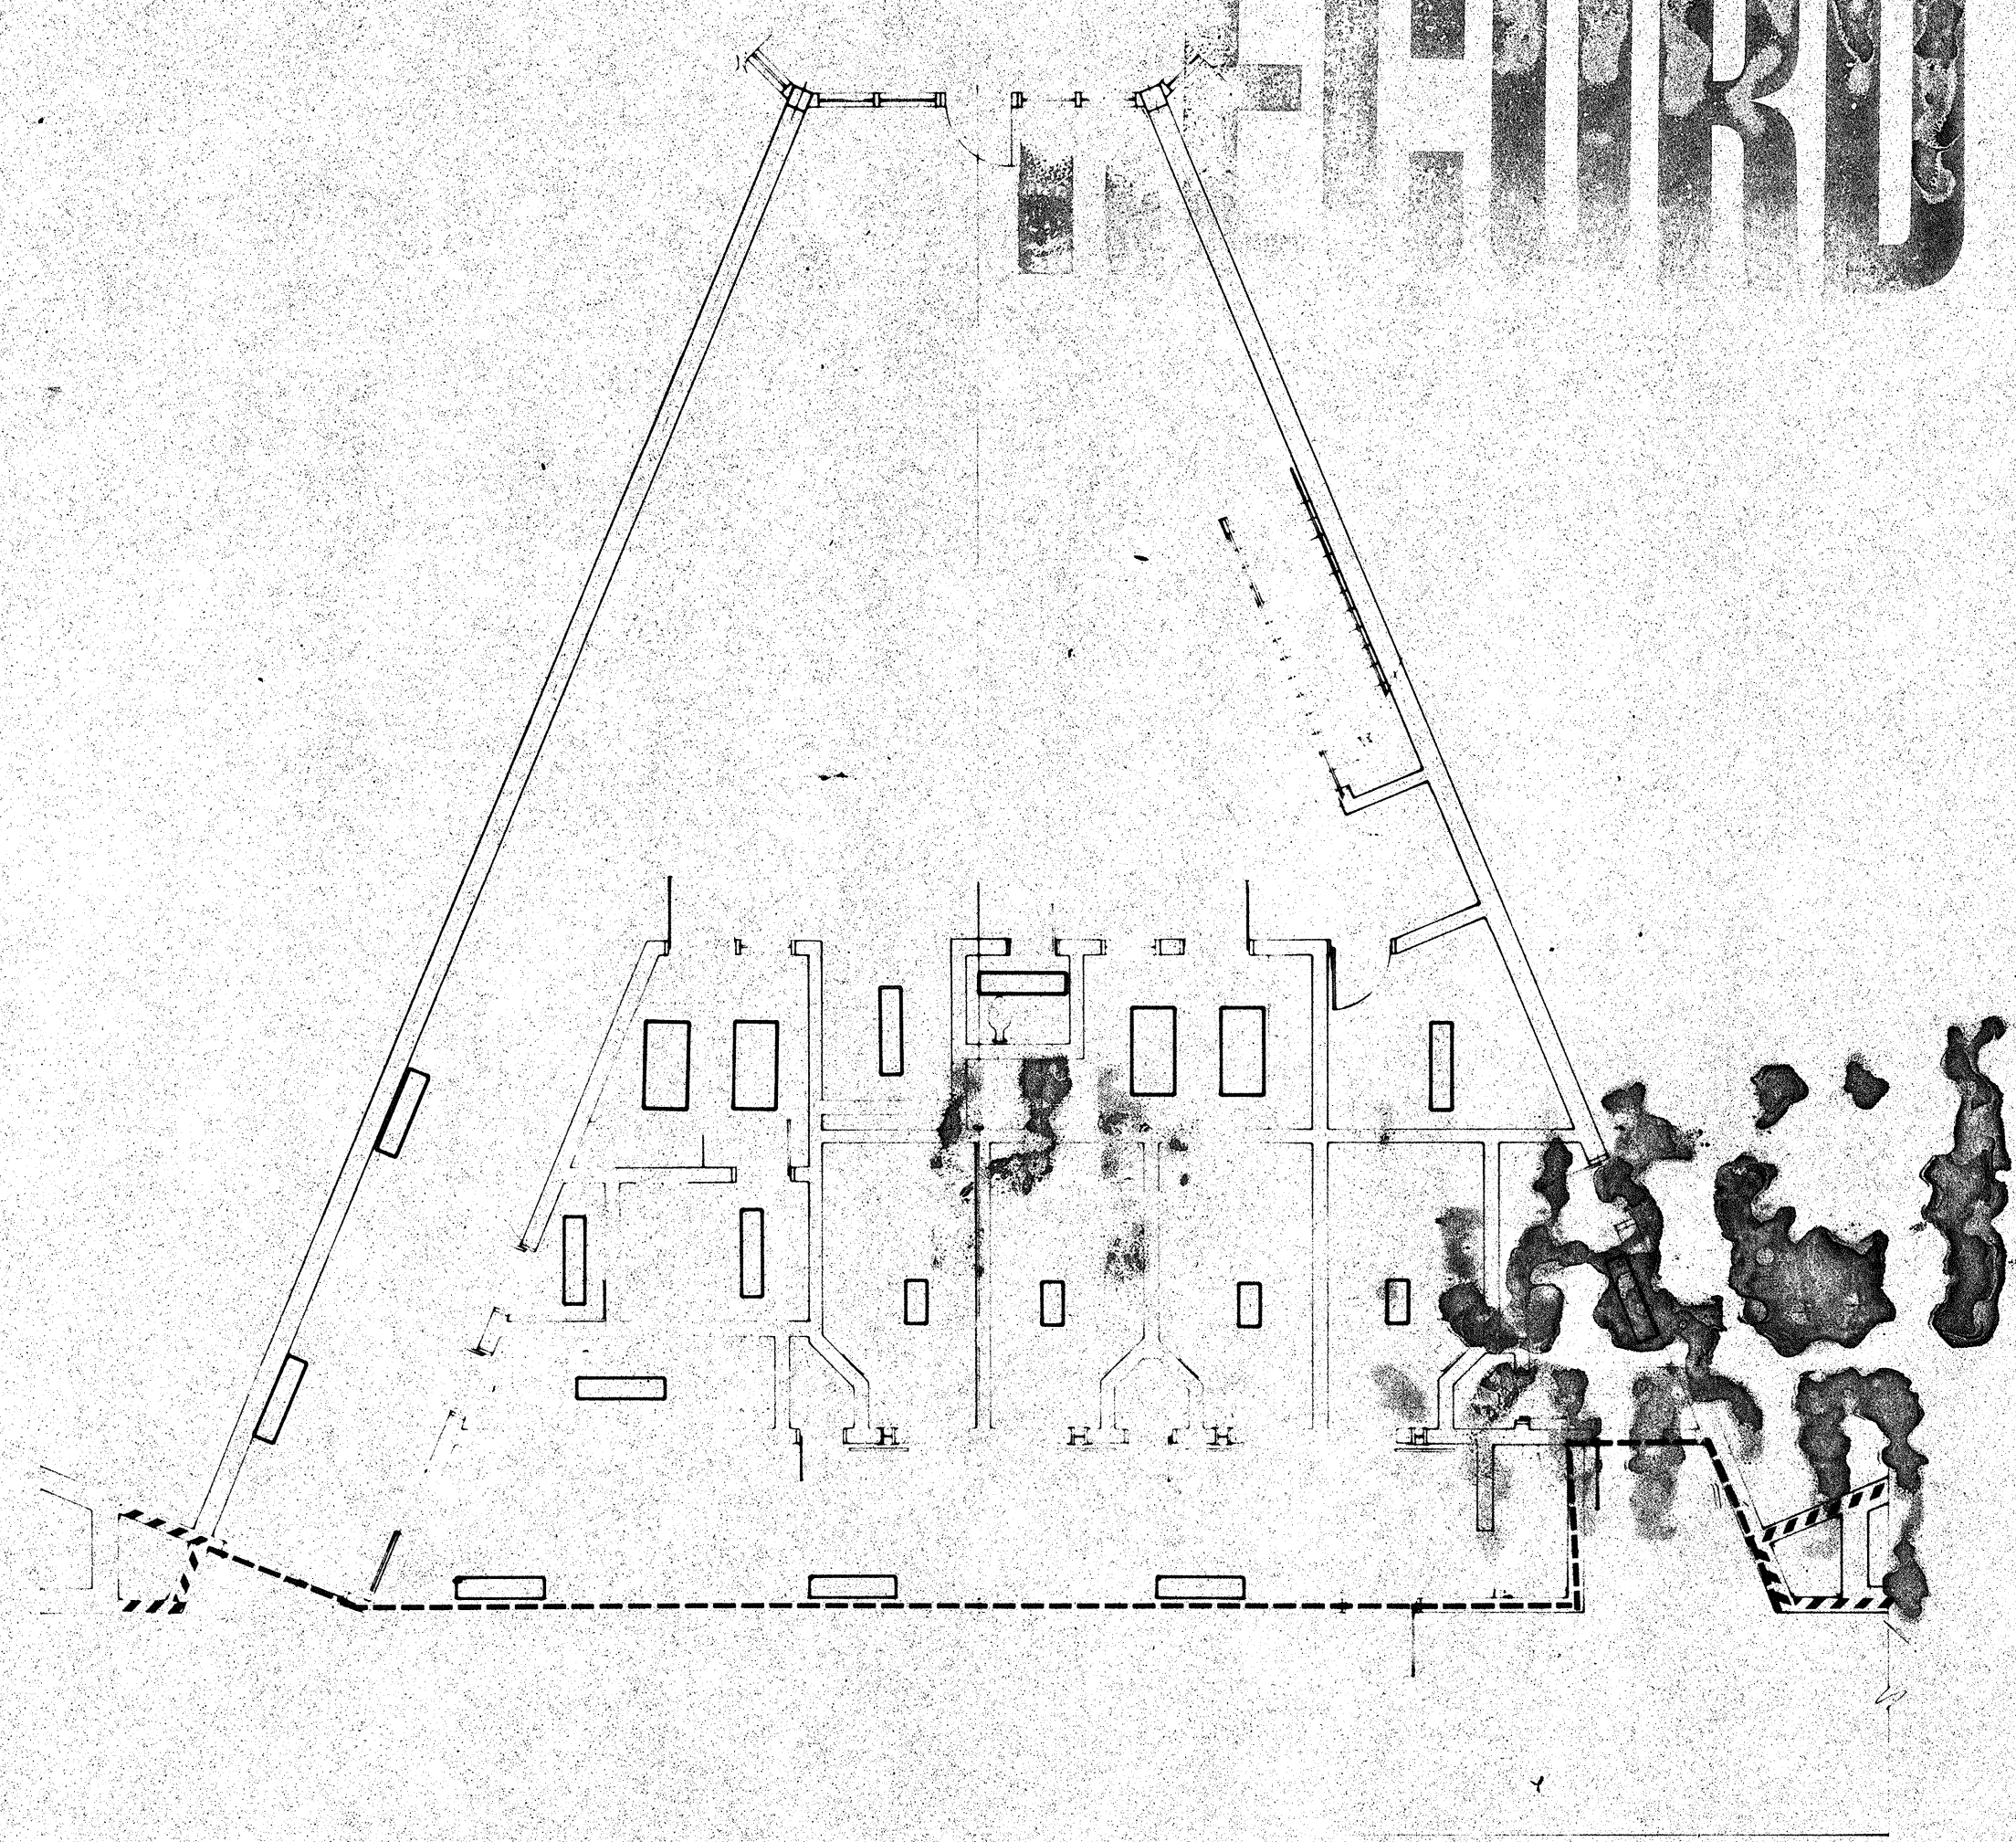

7 UNITS 9 & 10 - SEGMENT G - LOWER
A4.16 SCALE: 1/8" = 1'-0"

1 ATYPICAL HOUSING SEGMENTS-REFLECTED CEILING
A4.16 SCALE: 1/8" = 1'-0"

WALL TYPES LEGEND
WALL TYPES ARE SHOWN BY STANDARD SYMBOLS. WALLS ARE CONSTRUCTED OF 8" CMU WITH VERT. #3 REIN. AT 16" O.C. UNLESS NOTED OTHERWISE. SEE P. 11, E. AND G. DRAWING.
WALL TYPES ARE SHOWN BY STANDARD SYMBOLS. WALLS ARE CONSTRUCTED OF 8" CMU WITH VERT. #3 REIN. AT 16" O.C. UNLESS NOTED OTHERWISE. SEE P. 11, E. AND G. DRAWING.

SYMBOLS AND LEGEND

CEILING SYMBOLS LEGEND
WALL TYPES ARE SHOWN BY STANDARD SYMBOLS. WALLS ARE CONSTRUCTED OF 8" CMU WITH VERT. #3 REIN. AT 16" O.C. UNLESS NOTED OTHERWISE. SEE P. 11, E. AND G. DRAWING.

ROSSER FABRAP INTERNATIONAL
ROSSER FABRAP INTERNATIONAL, Inc.
Design and Technology
Atlanta Savannah Tampa

Revisions	No.	Date	Description
1	2/17/89	ADDENDA POSTED/ISSUED FOR CONSTRUCTION	

ROSSER FABRAP INTERNATIONAL
Criminal Justice Architecture, Technology, Planning, Interiors,
Mechanical, Electrical, Plumbing, Security, & Civil Engineering

JUSTICE SYSTEMS INCORPORATED
Criminal Justice Operations, Programming


JOHNSON & NIELSEN
Structural Engineering

WEST - VALLEY - DETENTION - CENTER
FOR THE COUNTY OF SAN BERNARDINO - CALIFORNIA

HARRY MAYS, COUNTY ADMINISTRATION OFFICER

FLOYD TIDWELL, SHERIFF

BOARD OF SUPERVISORS
John Jones, Chairman, District 1
Richard Crum, District 2
Robert Hume, District 3
Robert Hume, District 4

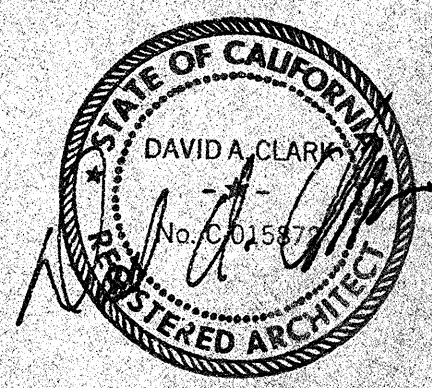

ATYPICAL HOUSING
PARTIAL FLOOR PLAN
REFLECTED CEILING
PLANS