




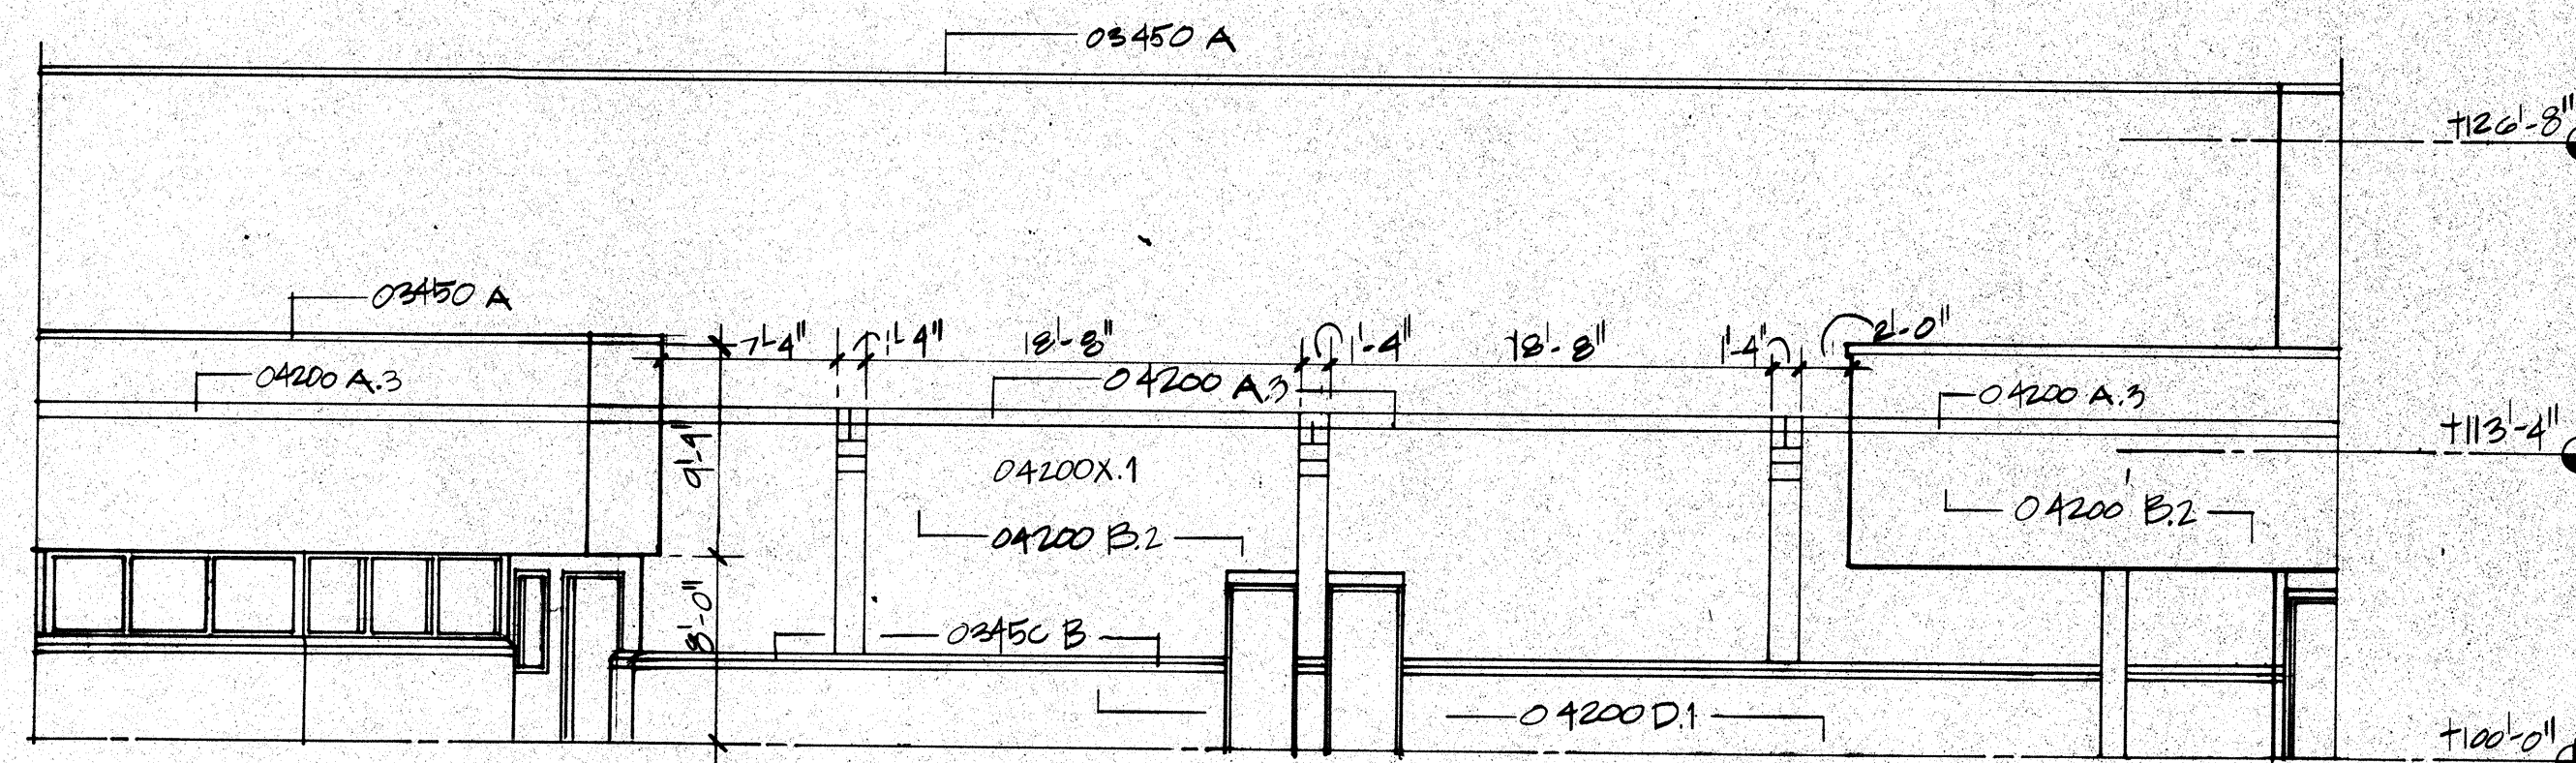


1 **SOUTHWEST TRANSPORT YARD ELEVATION**  
SCALE: 1/8"=1'-0"

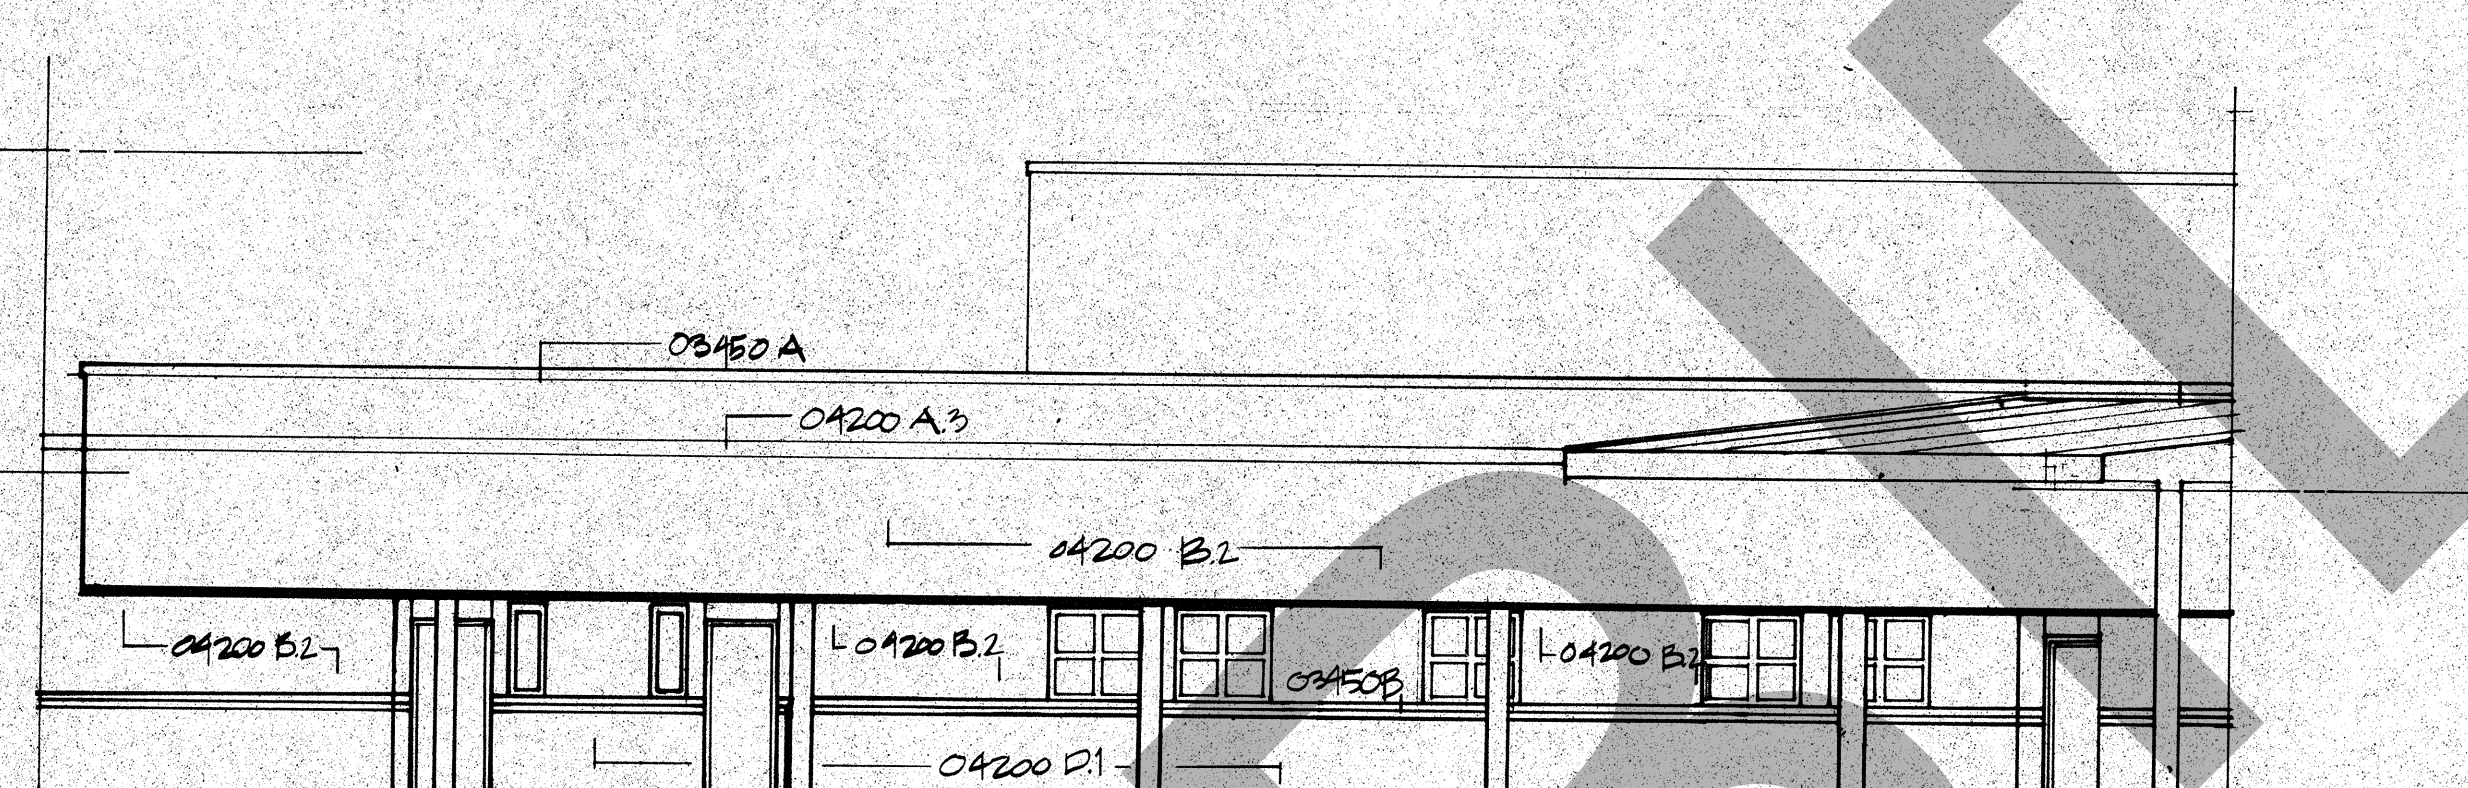

2 **WEST TRANSPORT YARD ELEVATION**  
SCALE: 1/8"=1'-0"

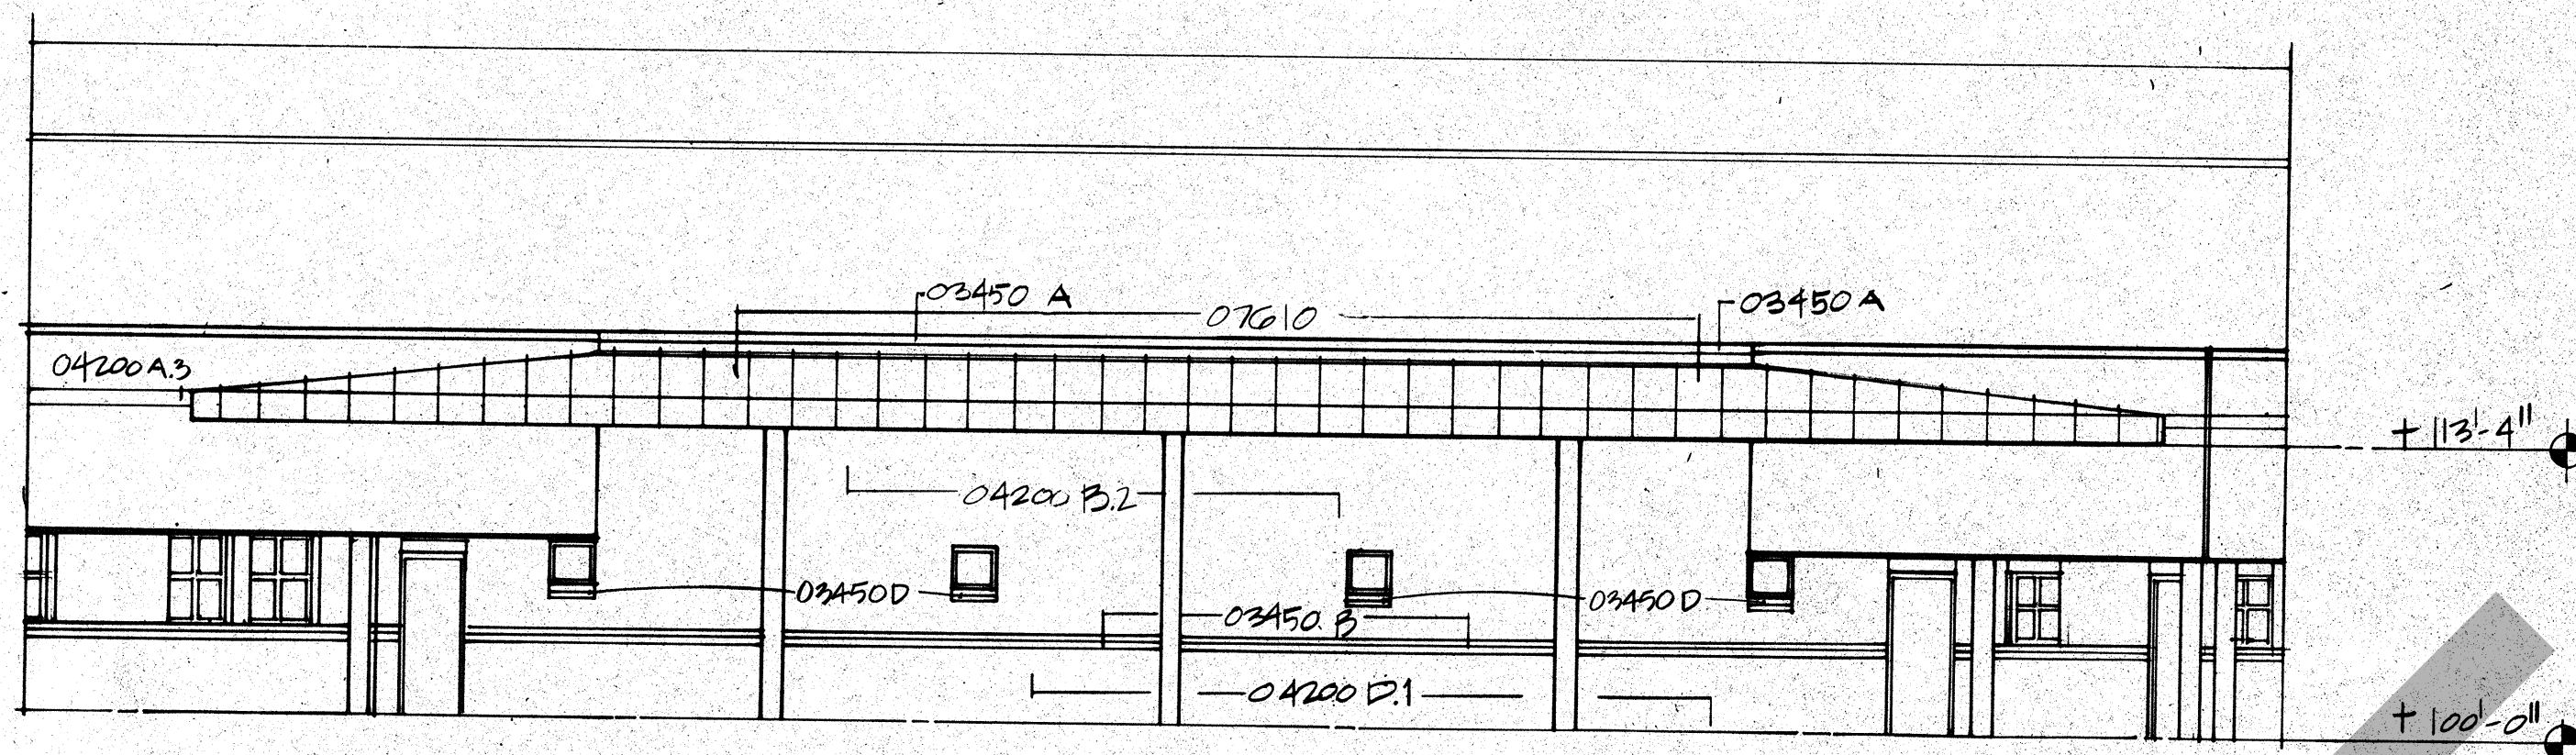

3 **NORTHWEST TRANSPORT YARD ELEVATION**  
SCALE: 1/8"=1'-0"

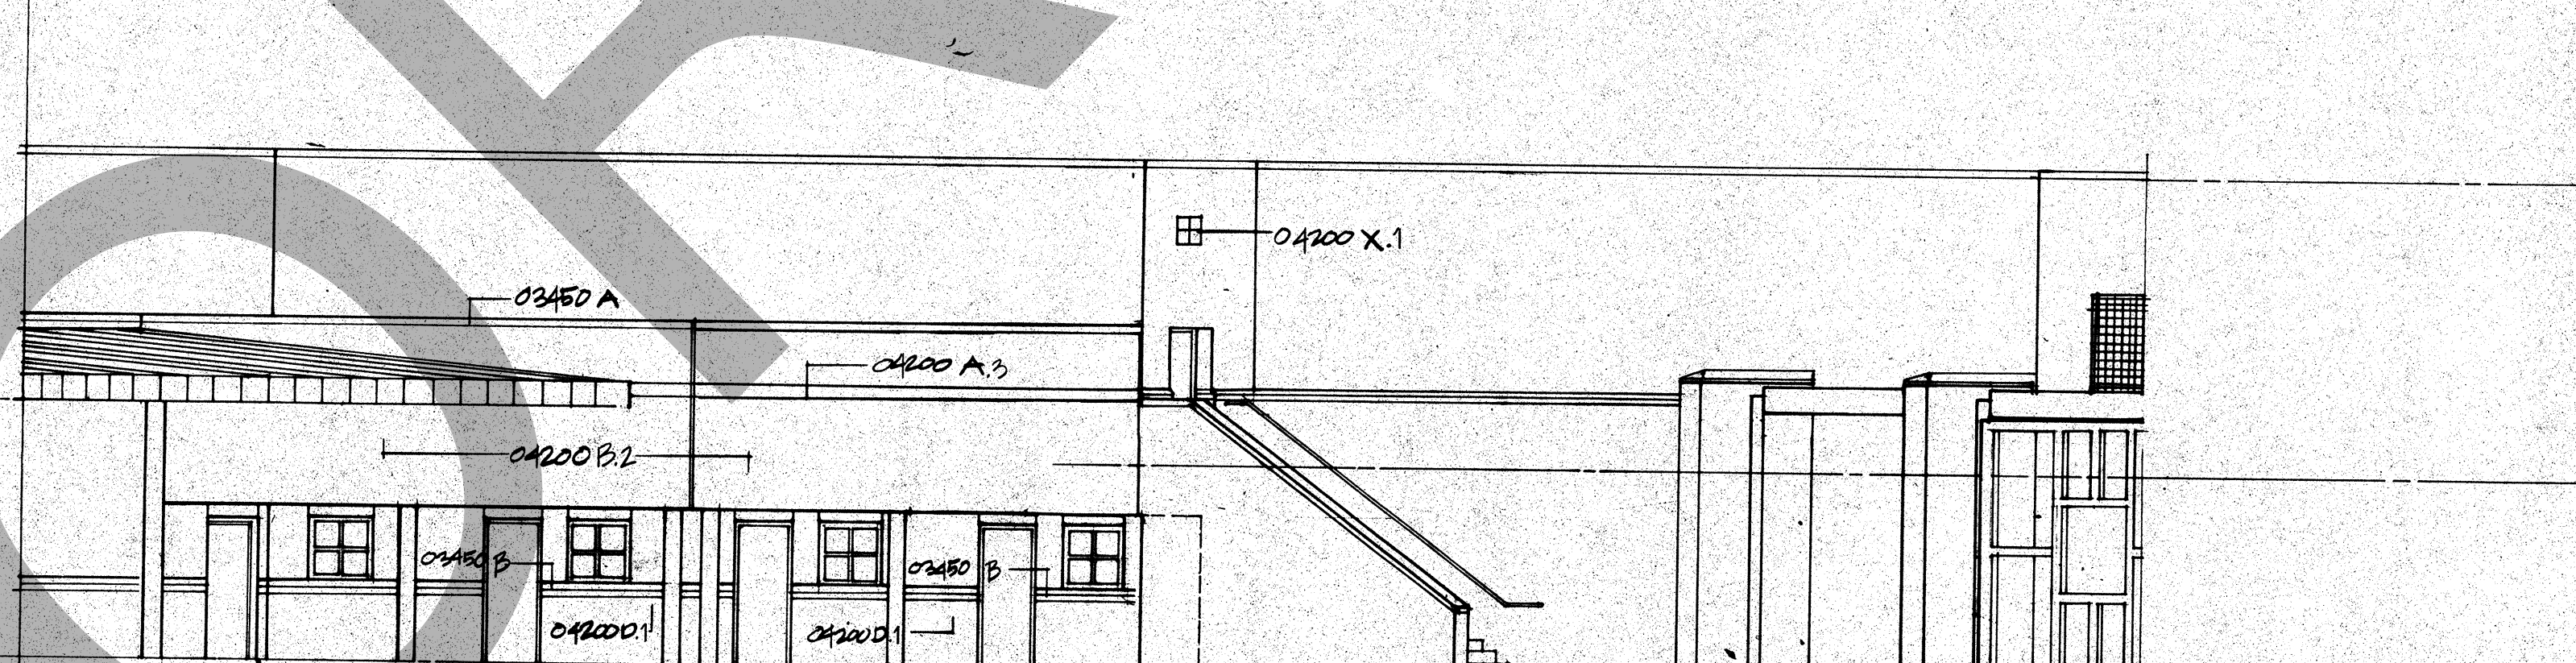

4 **NORTH TRANSPORT YARD ELEVATION**  
SCALE: 1/8"=1'-0"

- 03450 ARCHITECTURAL PRECAST
- A- Precast Coping
  - B- Precast Mortarable
  - C- Precast Bolt Course
  - D- Precast Sill
  - E- Precast Panel
  - F- Precast Support per Fabricator
  - G- Precast Lateral Anchor per Fabricator
  - H- CONCRETE MASONRY UNIT (CMU)
  - I- 4" CMU Split Face
  - J- 6" CMU Smooth Face
  - K- 8" CMU Split Face
  - L- 8" CMU Smooth Face
  - M- 12" CMU Split Face
  - N- 12" CMU Smooth Face
  - O- Custom 6" Angled Split Face CMU
  - P- 8" CMU
  - Q- CMU Lintel
  - R- CMU Sump
  - S- Mullionless CMU
  - T- Solid Grout Fill
  - U- Flexible Anchor (To Bld. Struct.)
  - V- Hammer Anchor
  - W- Dowelbar Slot & Anchor
  - X- Anchor Bolt
  - Y- Concealed Flashing
  - Z- Weeps at 24" o.c. Weeps
  - AA- Control Jt.
  - AB- 4" Prefaced CMU

MATERIAL COLORS ARE INDICATED BY SUFFIX DESIGNATIONS 1, 2 AND 3. COLOR DESIGNATIONS TO BE SELECTED BY DESIGN CONSULTANT. SEE ADDENDUM TO SPECIFICATIONS FOR MASONRY COLORS REQUIREMENTS.

**ROSSER FABRAP INTERNATIONAL**  
INTERNATIONAL

ROSSER FABRAP INTERNATIONAL, Inc.  
Architectural Services  
Design and Construction  
Atlanta Savannah Tampa

Revisions

No. Date Description

1 2/17/88 ADDENDA POSTED/ISSUED FOR CONSTRUCTION

ROSSER FABRAP INTERNATIONAL  
Criminal Justice Architecture, Technology, Planning, Interiors,  
Mechanical, Electrical, Plumbing, Security, & Civil Engineering

JUSTICE SYSTEMS INCORPORATED  
Criminal Justice Operations, Programming

JOHNSON & NIELSEN  
Structural Engineering

**WEST • VALLEY • DETENTION • CENTER**  
FOR • THE • COUNTY OF • SAN • BERNARDINO • CALIFORNIA

HARRY MAYS, COUNTY ADMINISTRATION OFFICER

FLOYD TIDWELL, SHERIFF

BOARD OF SUPERVISORS  
San Bernardino County, California  
San Bernardino County Board of Supervisors, Third District  
San Bernardino County Board of Supervisors, Third District  
San Bernardino County Board of Supervisors, Third District

**PROJECT RECORD**

- The following materials shall have a semi-gloss finish coat of INEMEC silver smoke (852) enamel paint:
- All painted aluminum window and door frames
  - All hollow metal window and door frames
  - Gunlockers
  - Balcony Railings
  - All Louvers
  - All exposed steel angles and flashings
  - All steel framing at vehicular sallyways
  - All steel framing at staff parking gates
  - All metal doors
  - All other miscellaneous steel and metal work

**MOBILIZATION YARD EXTERIOR ELEVATIONS**

Job No. 88058.04  
Date 10/17/88

A5

FOR CONSTRUCTION

