



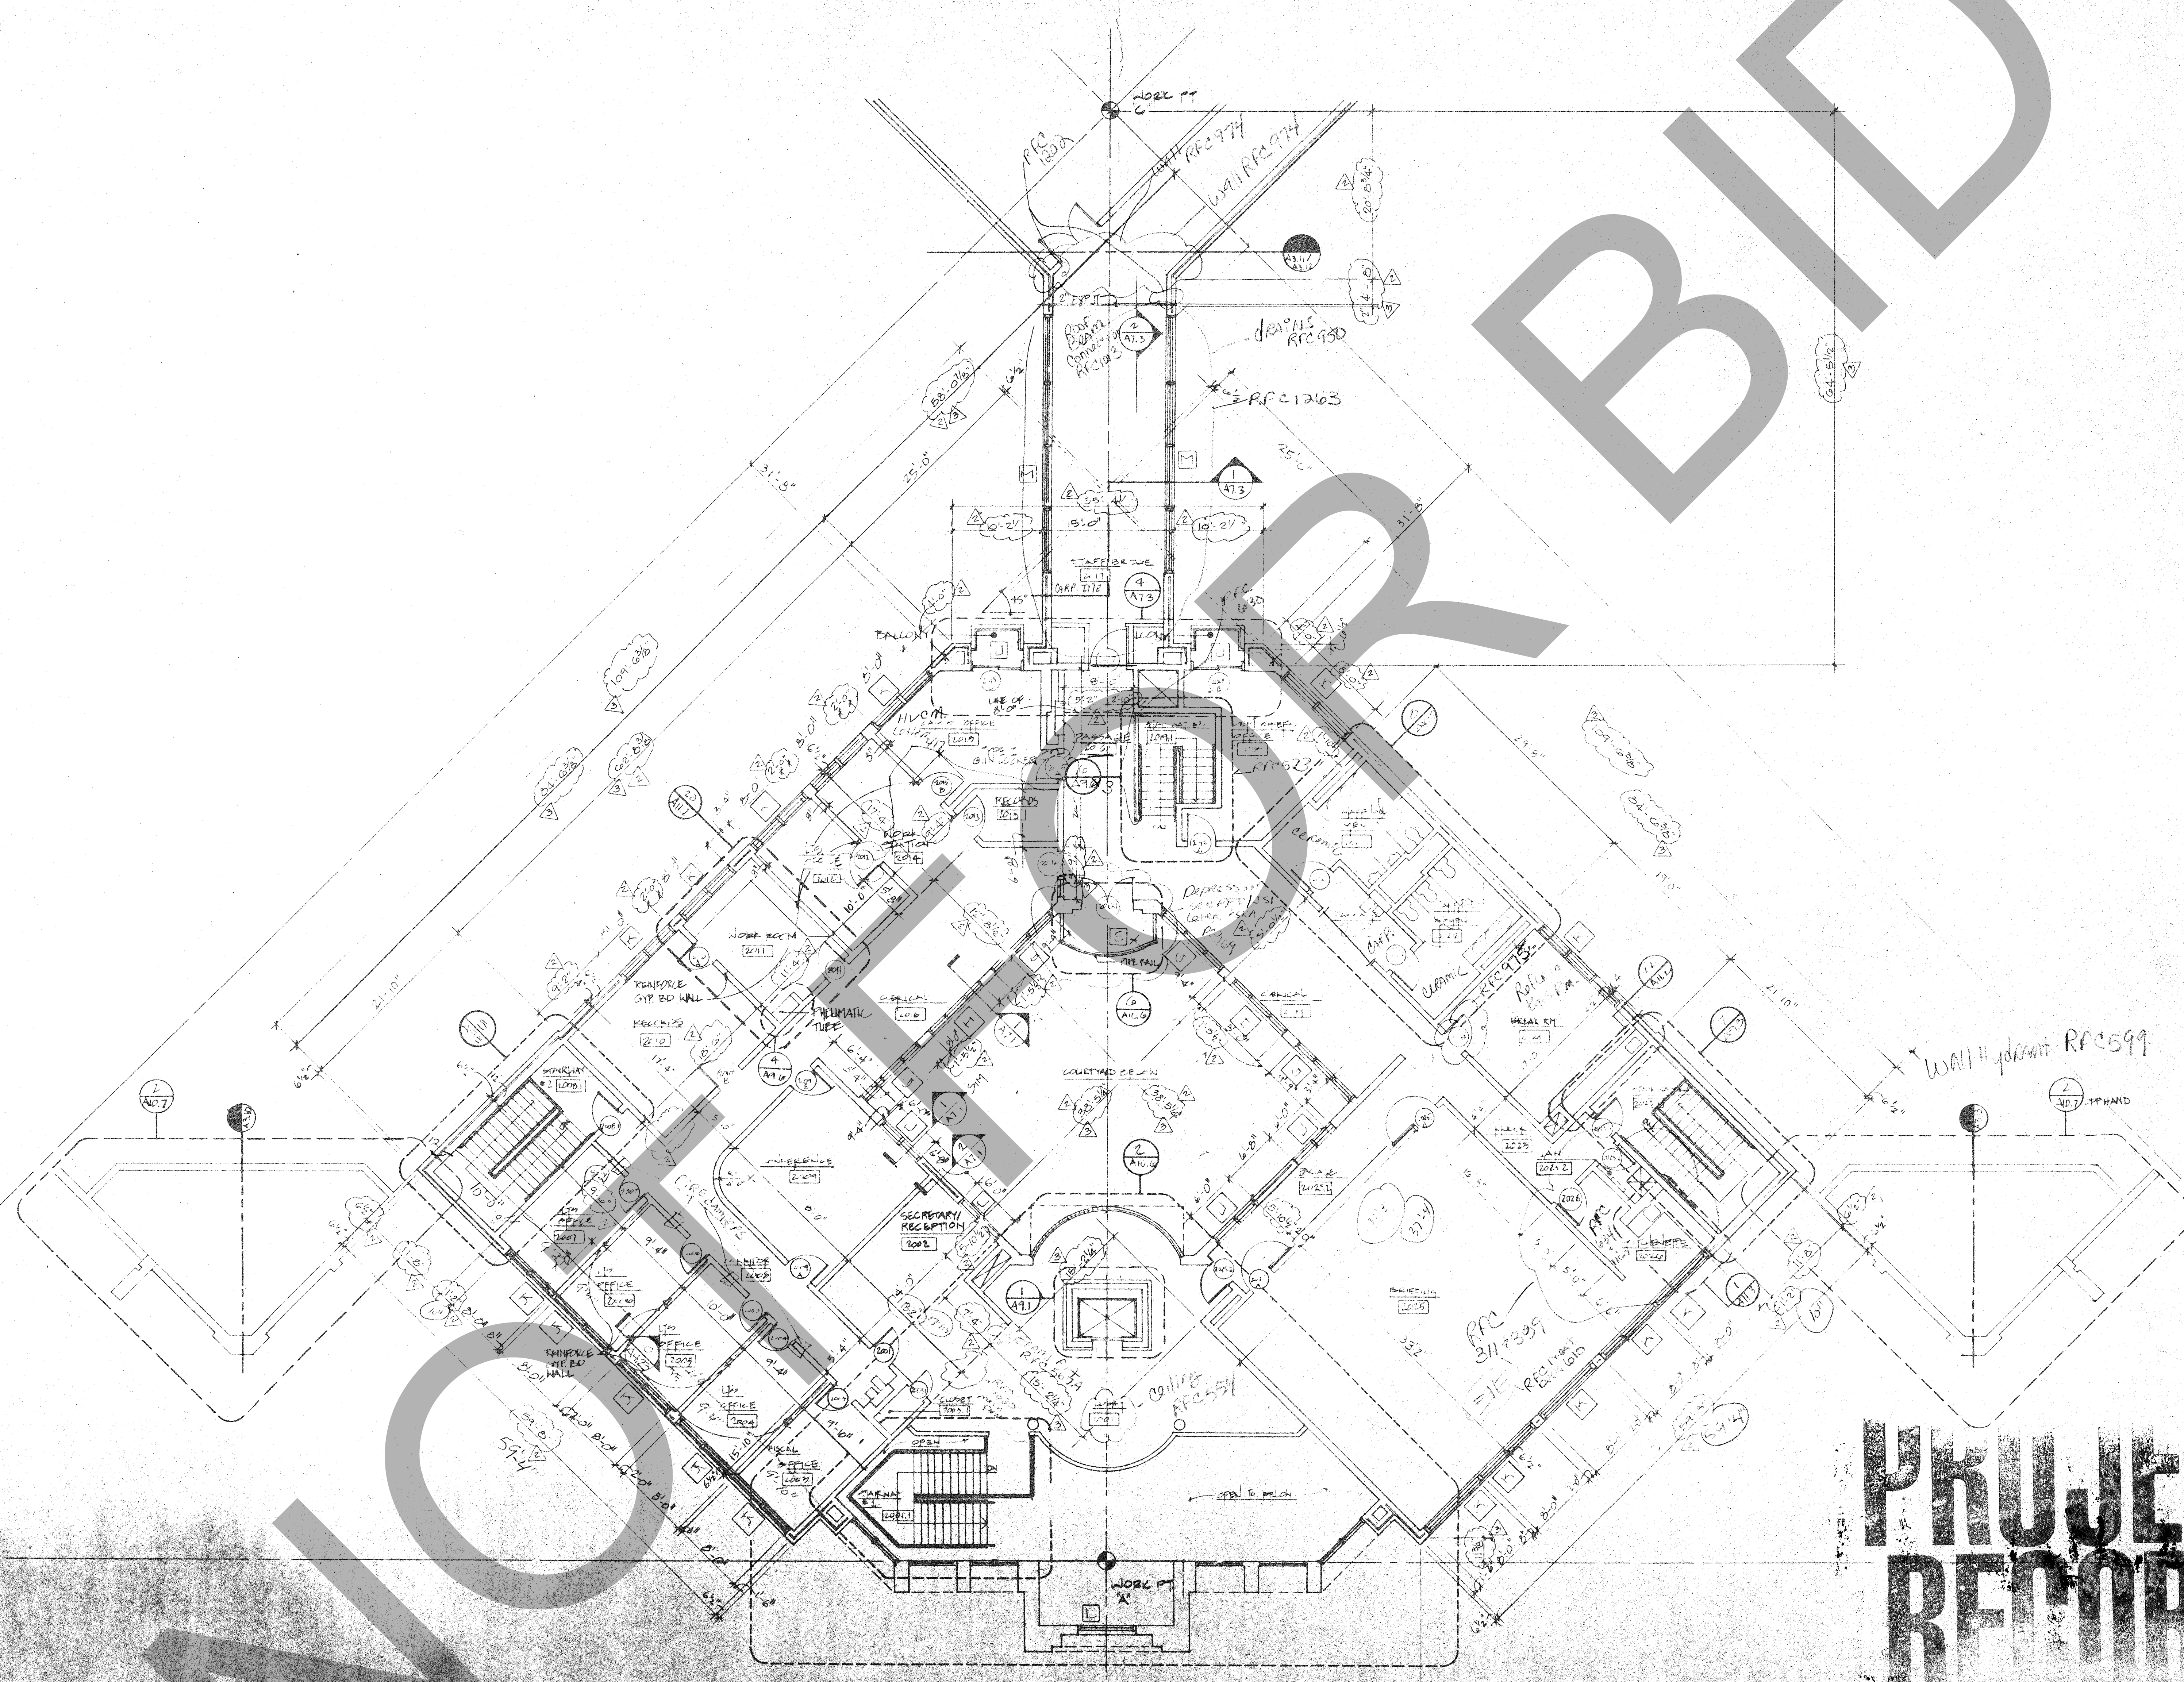

1 ADMINISTRATION - LEVEL 2 FLOOR PLAN
SCALE: 1/8" = 1'-0"

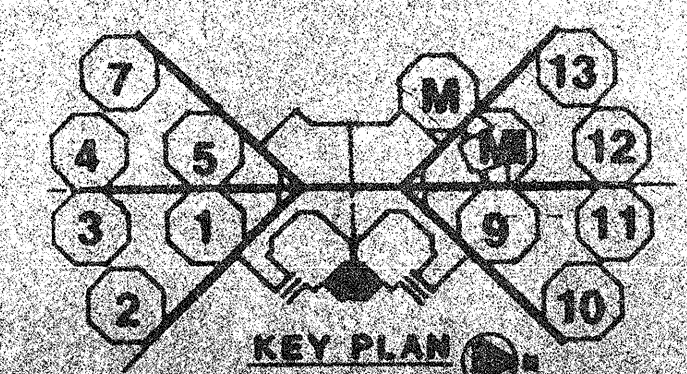

PROJECT RECORD

ROSSER FABRAP INTERNATIONAL
Comprehensive Services for Building
Analysis, Structural, Seismic, Energy

ROSSER FABRAP INTERNATIONAL
Comprehensive Services for Building
Analysis, Structural, Seismic, Energy

Revisions

No.	Date	Description
1	6/1/01	ISSUED FOR CONSTRUCTION
2	6/1/01	REVISIONS
3	6/1/01	REVISIONS
ROSSER FABRAP INTERNATIONAL
Criminal Justice Architecture, Technology, Planning, Interiors,
Mechanical, Electrical, Plumbing, Security, & Civil Engineering

JUSTICE SYSTEMS INCORPORATED
Criminal Justice Operations, Programming

JOHNSON & NIELSEN
Structural Engineering

WEST - VALLEY - DETENTION - CENTER
FOR THE COUNTY OF SAN BERNARDINO, CALIFORNIA

HARRY MAYS, COUNTY ADMINISTRATION OFFICER

FLOYD TIDWELL, SHERIFF


BOARD OF SUPERVISORS

ADMINISTRATION - LEVEL 2 FLOOR PLAN


Job No. 00052.04

1/1/01

A3

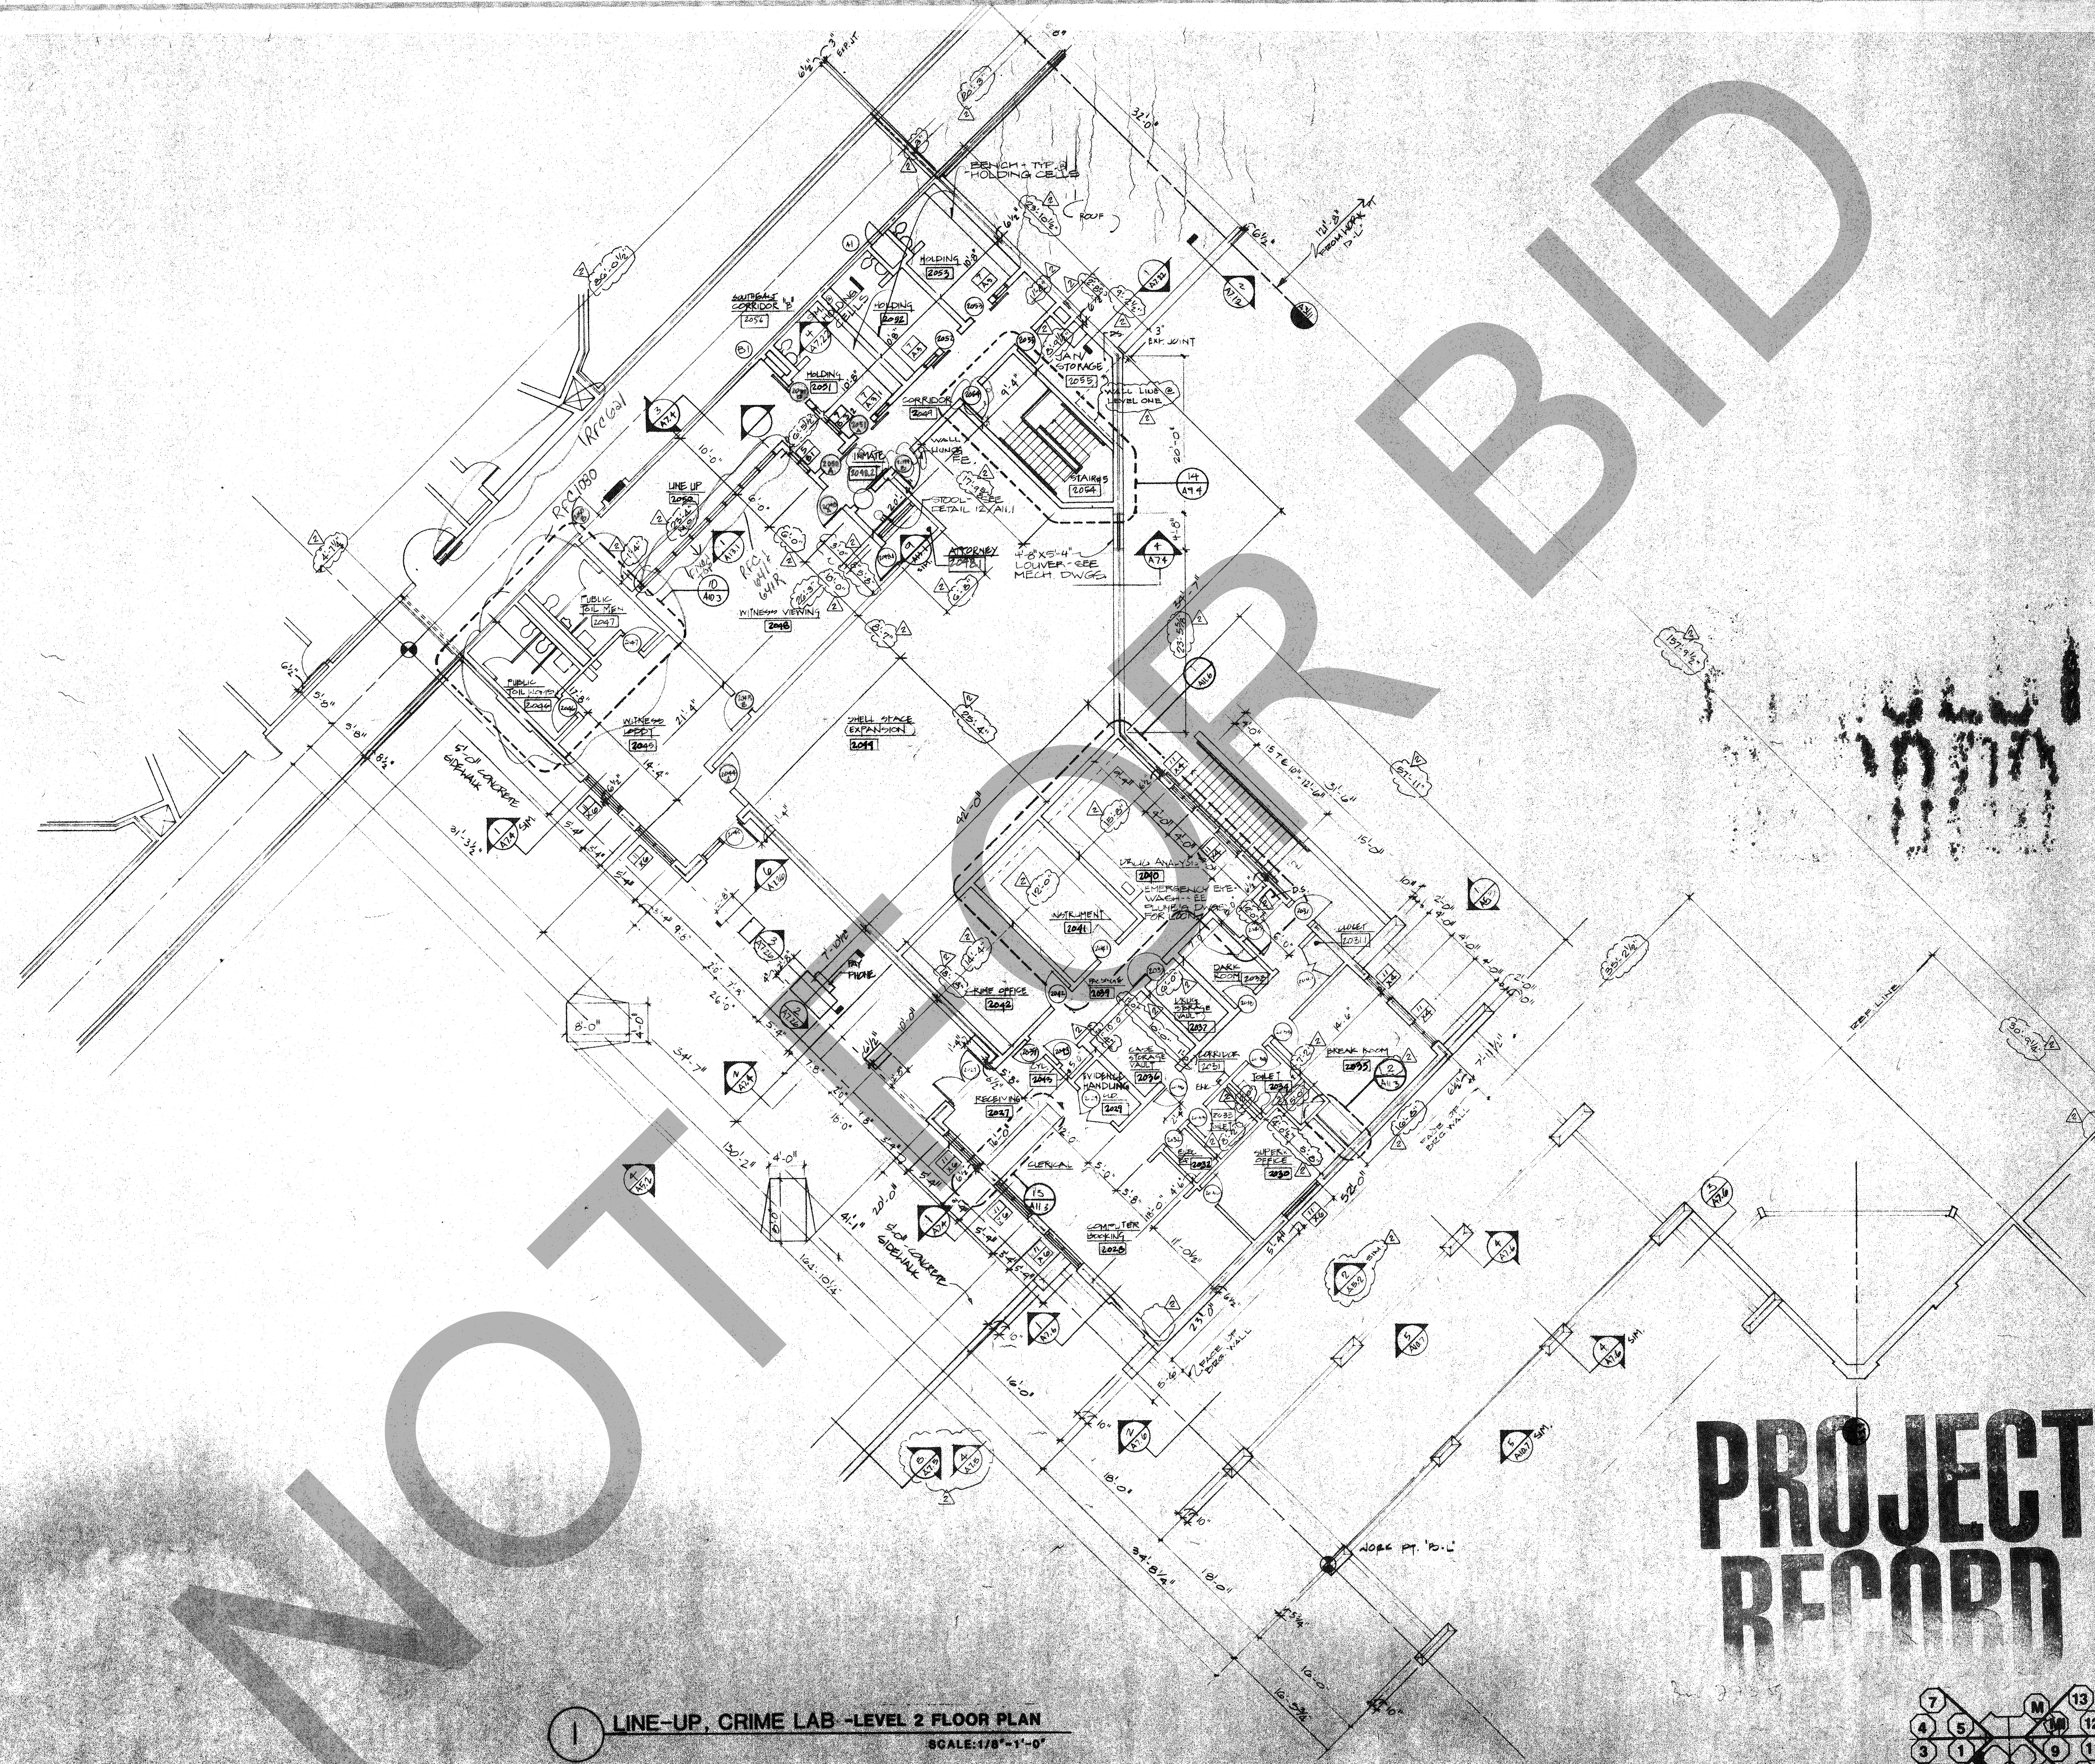

1 LINE-UP, CRIME LAB -LEVEL 2 FLOOR PLAN
SCALE: 1/8" = 1'-0"

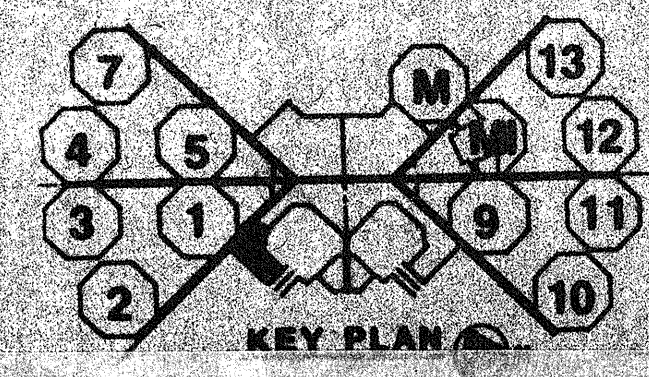

PROJECT RECORD

ROSSER FABRAP INTERNATIONAL

ROSSER FABRAP INTERNATIONAL, PC
Comprehensive Services for Building
Design and Technology
Atlanta Savannah Tampa

Revisions

No.	Date	Description
1	7/1/88	ADDENDUM POSTED, ISSUED FOR COM
2	6/4/88	ENABLING, VERIFIED

ROSSER FABRAP INTERNATIONAL

Criminal Justice Architecture, Technology, Planning, Interiors,
Mechanical, Electrical, Plumbing, Security, & Civil Engineering

JUSTICE SYSTEMS INCORPORATED

Criminal Justice Operations, Programming

JOHNSON & NIELSEN

Architectural Firm

WEST • VALLEY • DETENTION • CENTER

FOR • THE • COUNTY OF • SAN • BERNARDINO • CALIFORNIA

HARRY MAAS, COUNTY ADMINISTRATION OFFICER

FLOYD TIDWELL, SHERIFF

BOARD OF SUPERVISORS

San Bernardino County Board of Supervisors

LINE-UP, CRIME LAB

LEVEL 2 FLOOR PL

PROPERTY