


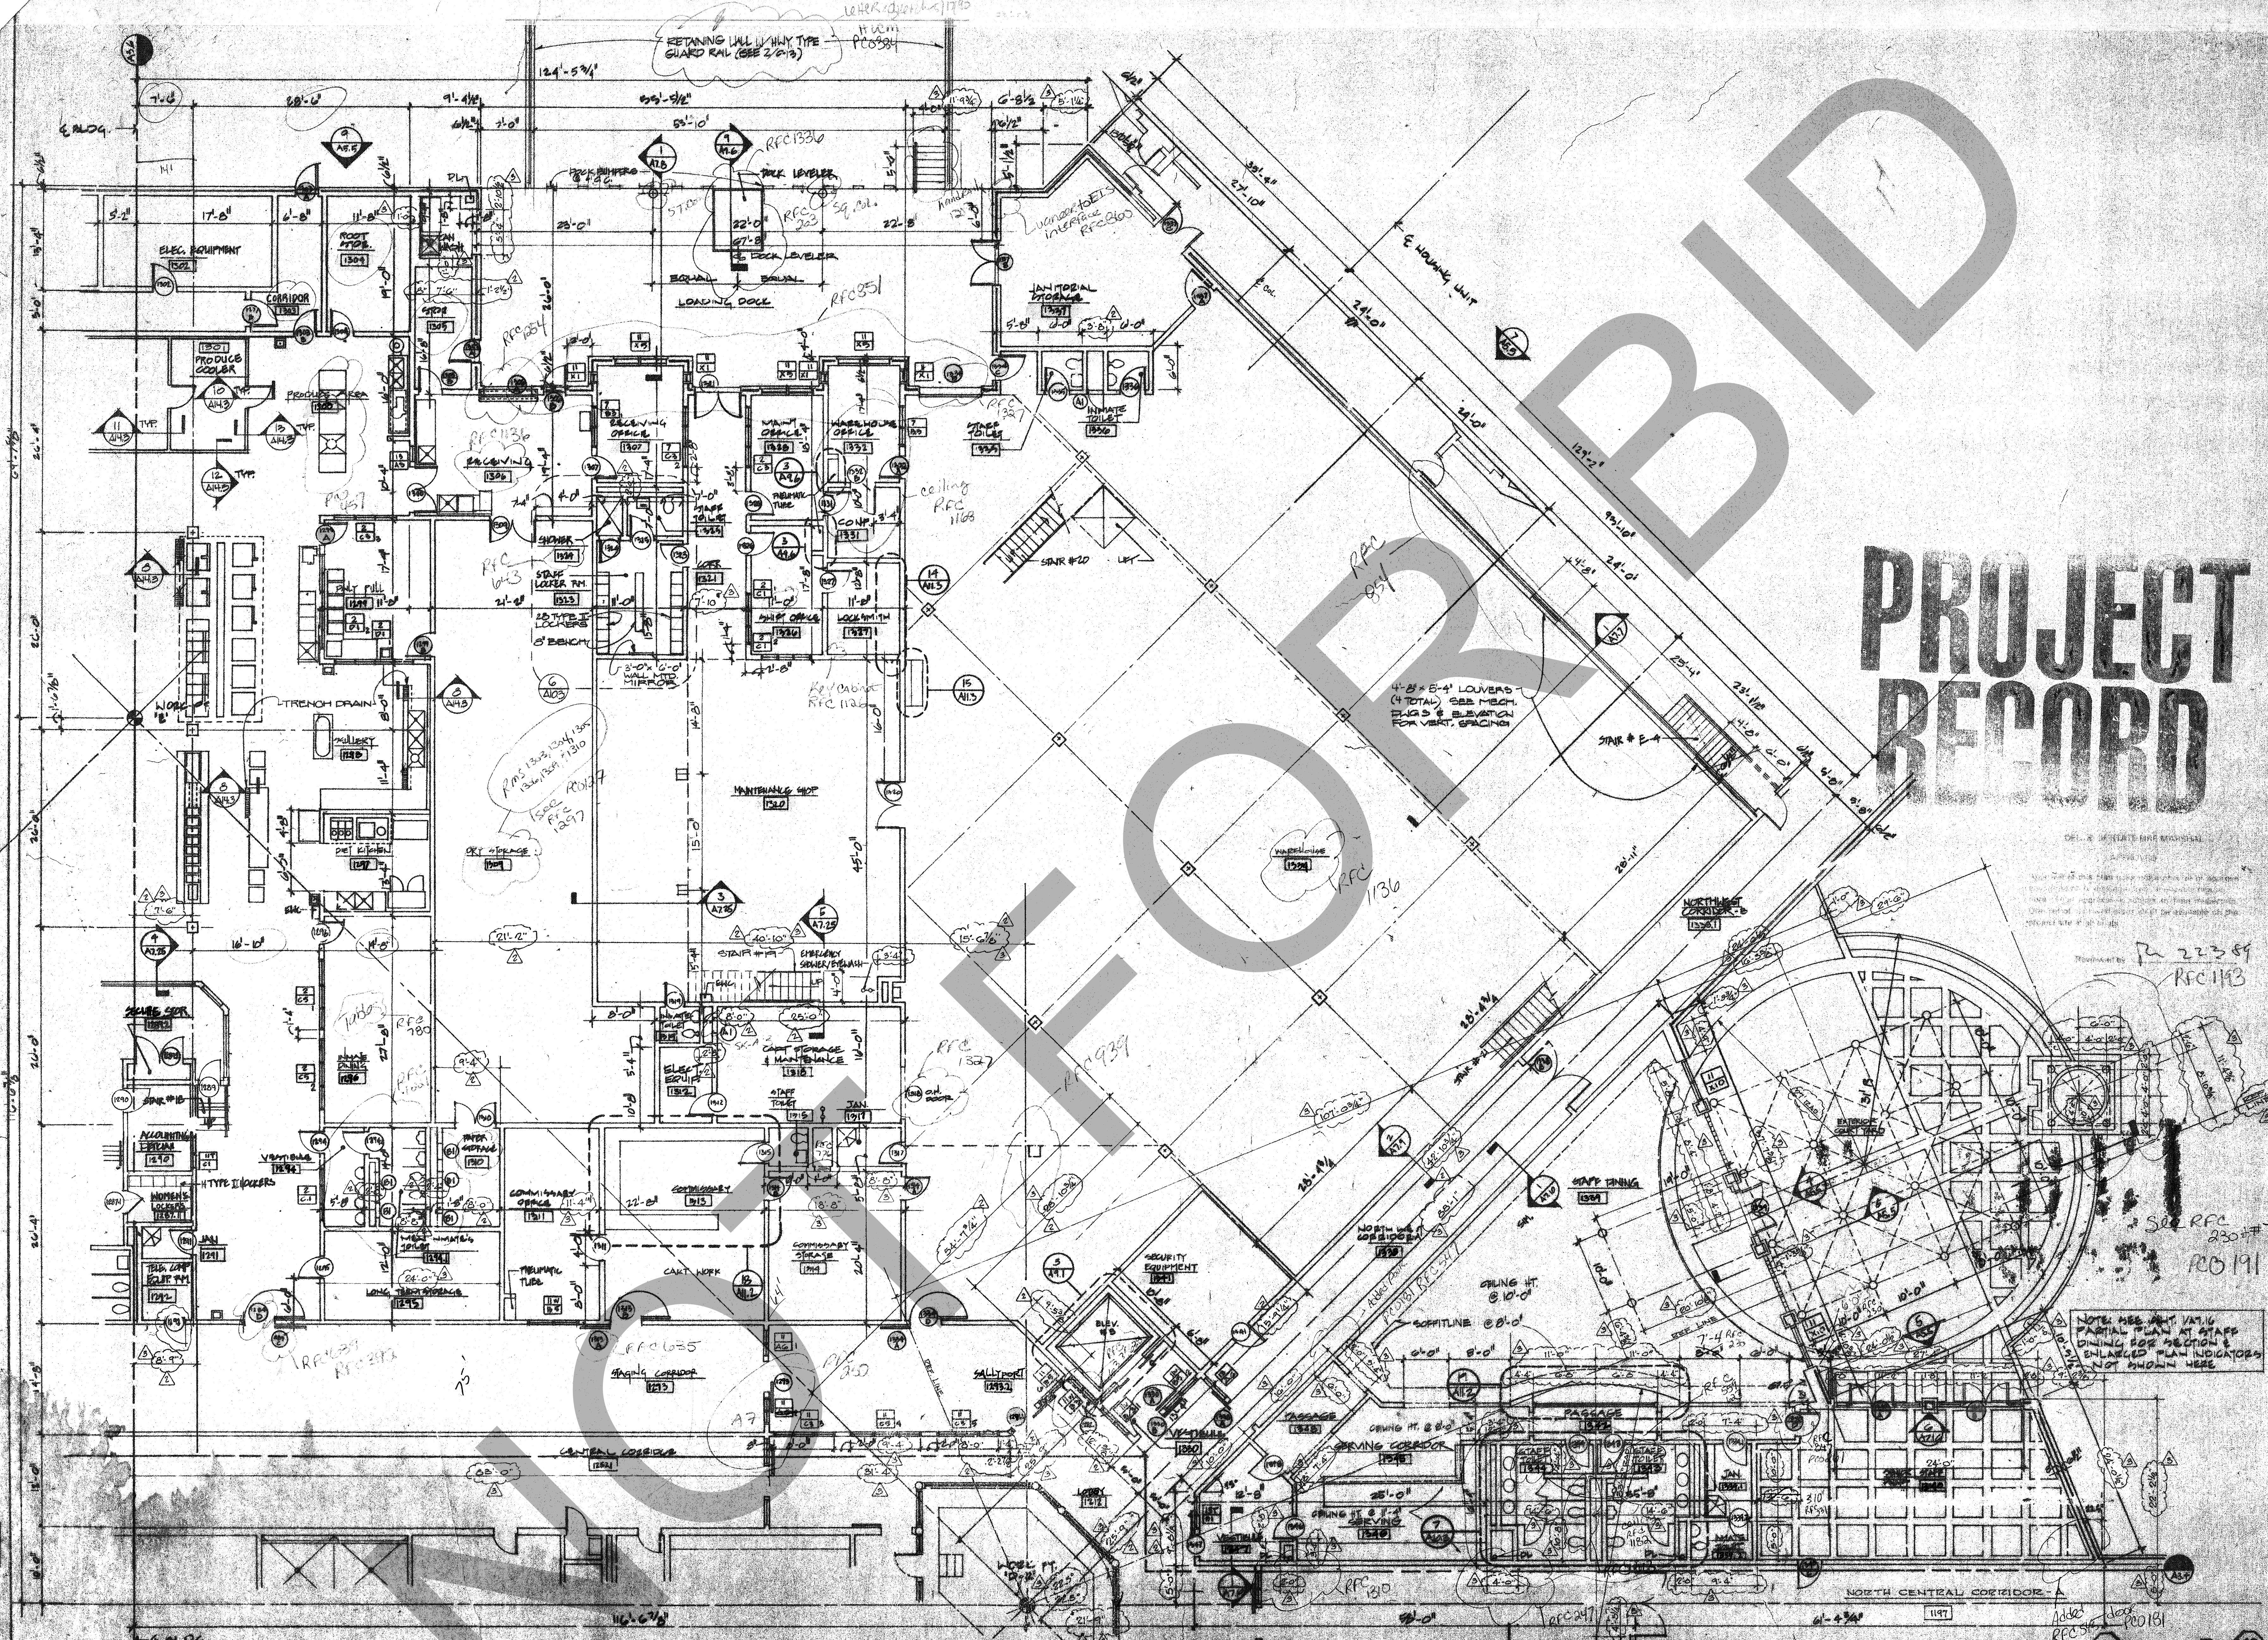

1 SERVICES - LEVEL 1 FLOOR PLAN

SCALE 1/8" = 1'-0"

PROJECT RECORD


ROSSER FABRAP INTERNATIONAL
ROSSER FABRAP INTERNATIONAL, INC.
Comprehensive Services for Building
Design and Technology
Mechanical, Electrical, Plumbing, Security, & Civil Engineering

JUSTICE SYSTEMS INCORPORATED
Criminal Justice Operations, Programming
JOHNSON & NIELSEN

WEST - VALLEY - DETENTION - CENTER
FOR THE COUNTY OF SAN BERNARDINO, CALIFORNIA
SHERIFF HARRY HARRIS, COUNTY ADMINISTRATION OFFICER
FLOYD EDWELL, SHERIFF
BOARD OF SUPERVISORS
JAMES J. HARRIS, Chairman, Board of Supervisors


SERVICES - LEVEL
NORTH FLOOR PLAN

Revisions	No.	Date	Description
	1	10/10/89	ISSUED FOR PERMIT
	2	11/10/89	ISSUED FOR PERMIT
	3	12/10/89	ISSUED FOR PERMIT
	4	1/10/90	ISSUED FOR PERMIT
	5	2/10/90	ISSUED FOR PERMIT
	6	3/10/90	ISSUED FOR PERMIT
	7	4/10/90	ISSUED FOR PERMIT
	8	5/10/90	ISSUED FOR PERMIT
	9	6/10/90	ISSUED FOR PERMIT
	10	7/10/90	ISSUED FOR PERMIT
	11	8/10/90	ISSUED FOR PERMIT
	12	9/10/90	ISSUED FOR PERMIT
	13	10/10/90	ISSUED FOR PERMIT
	14	11/10/90	ISSUED FOR PERMIT
	15	12/10/90	ISSUED FOR PERMIT
	16	1/10/91	ISSUED FOR PERMIT
	17	2/10/91	ISSUED FOR PERMIT
	18	3/10/91	ISSUED FOR PERMIT
	19	4/10/91	ISSUED FOR PERMIT
	20	5/10/91	ISSUED FOR PERMIT
	21	6/10/91	ISSUED FOR PERMIT
	22	7/10/91	ISSUED FOR PERMIT
	23	8/10/91	ISSUED FOR PERMIT
	24	9/10/91	ISSUED FOR PERMIT
	25	10/10/91	ISSUED FOR PERMIT
	26	11/10/91	ISSUED FOR PERMIT
	27	12/10/91	ISSUED FOR PERMIT
	28	1/10/92	ISSUED FOR PERMIT
	29	2/10/92	ISSUED FOR PERMIT
	30	3/10/92	ISSUED FOR PERMIT
	31	4/10/92	ISSUED FOR PERMIT
	32	5/10/92	ISSUED FOR PERMIT
	33	6/10/92	ISSUED FOR PERMIT
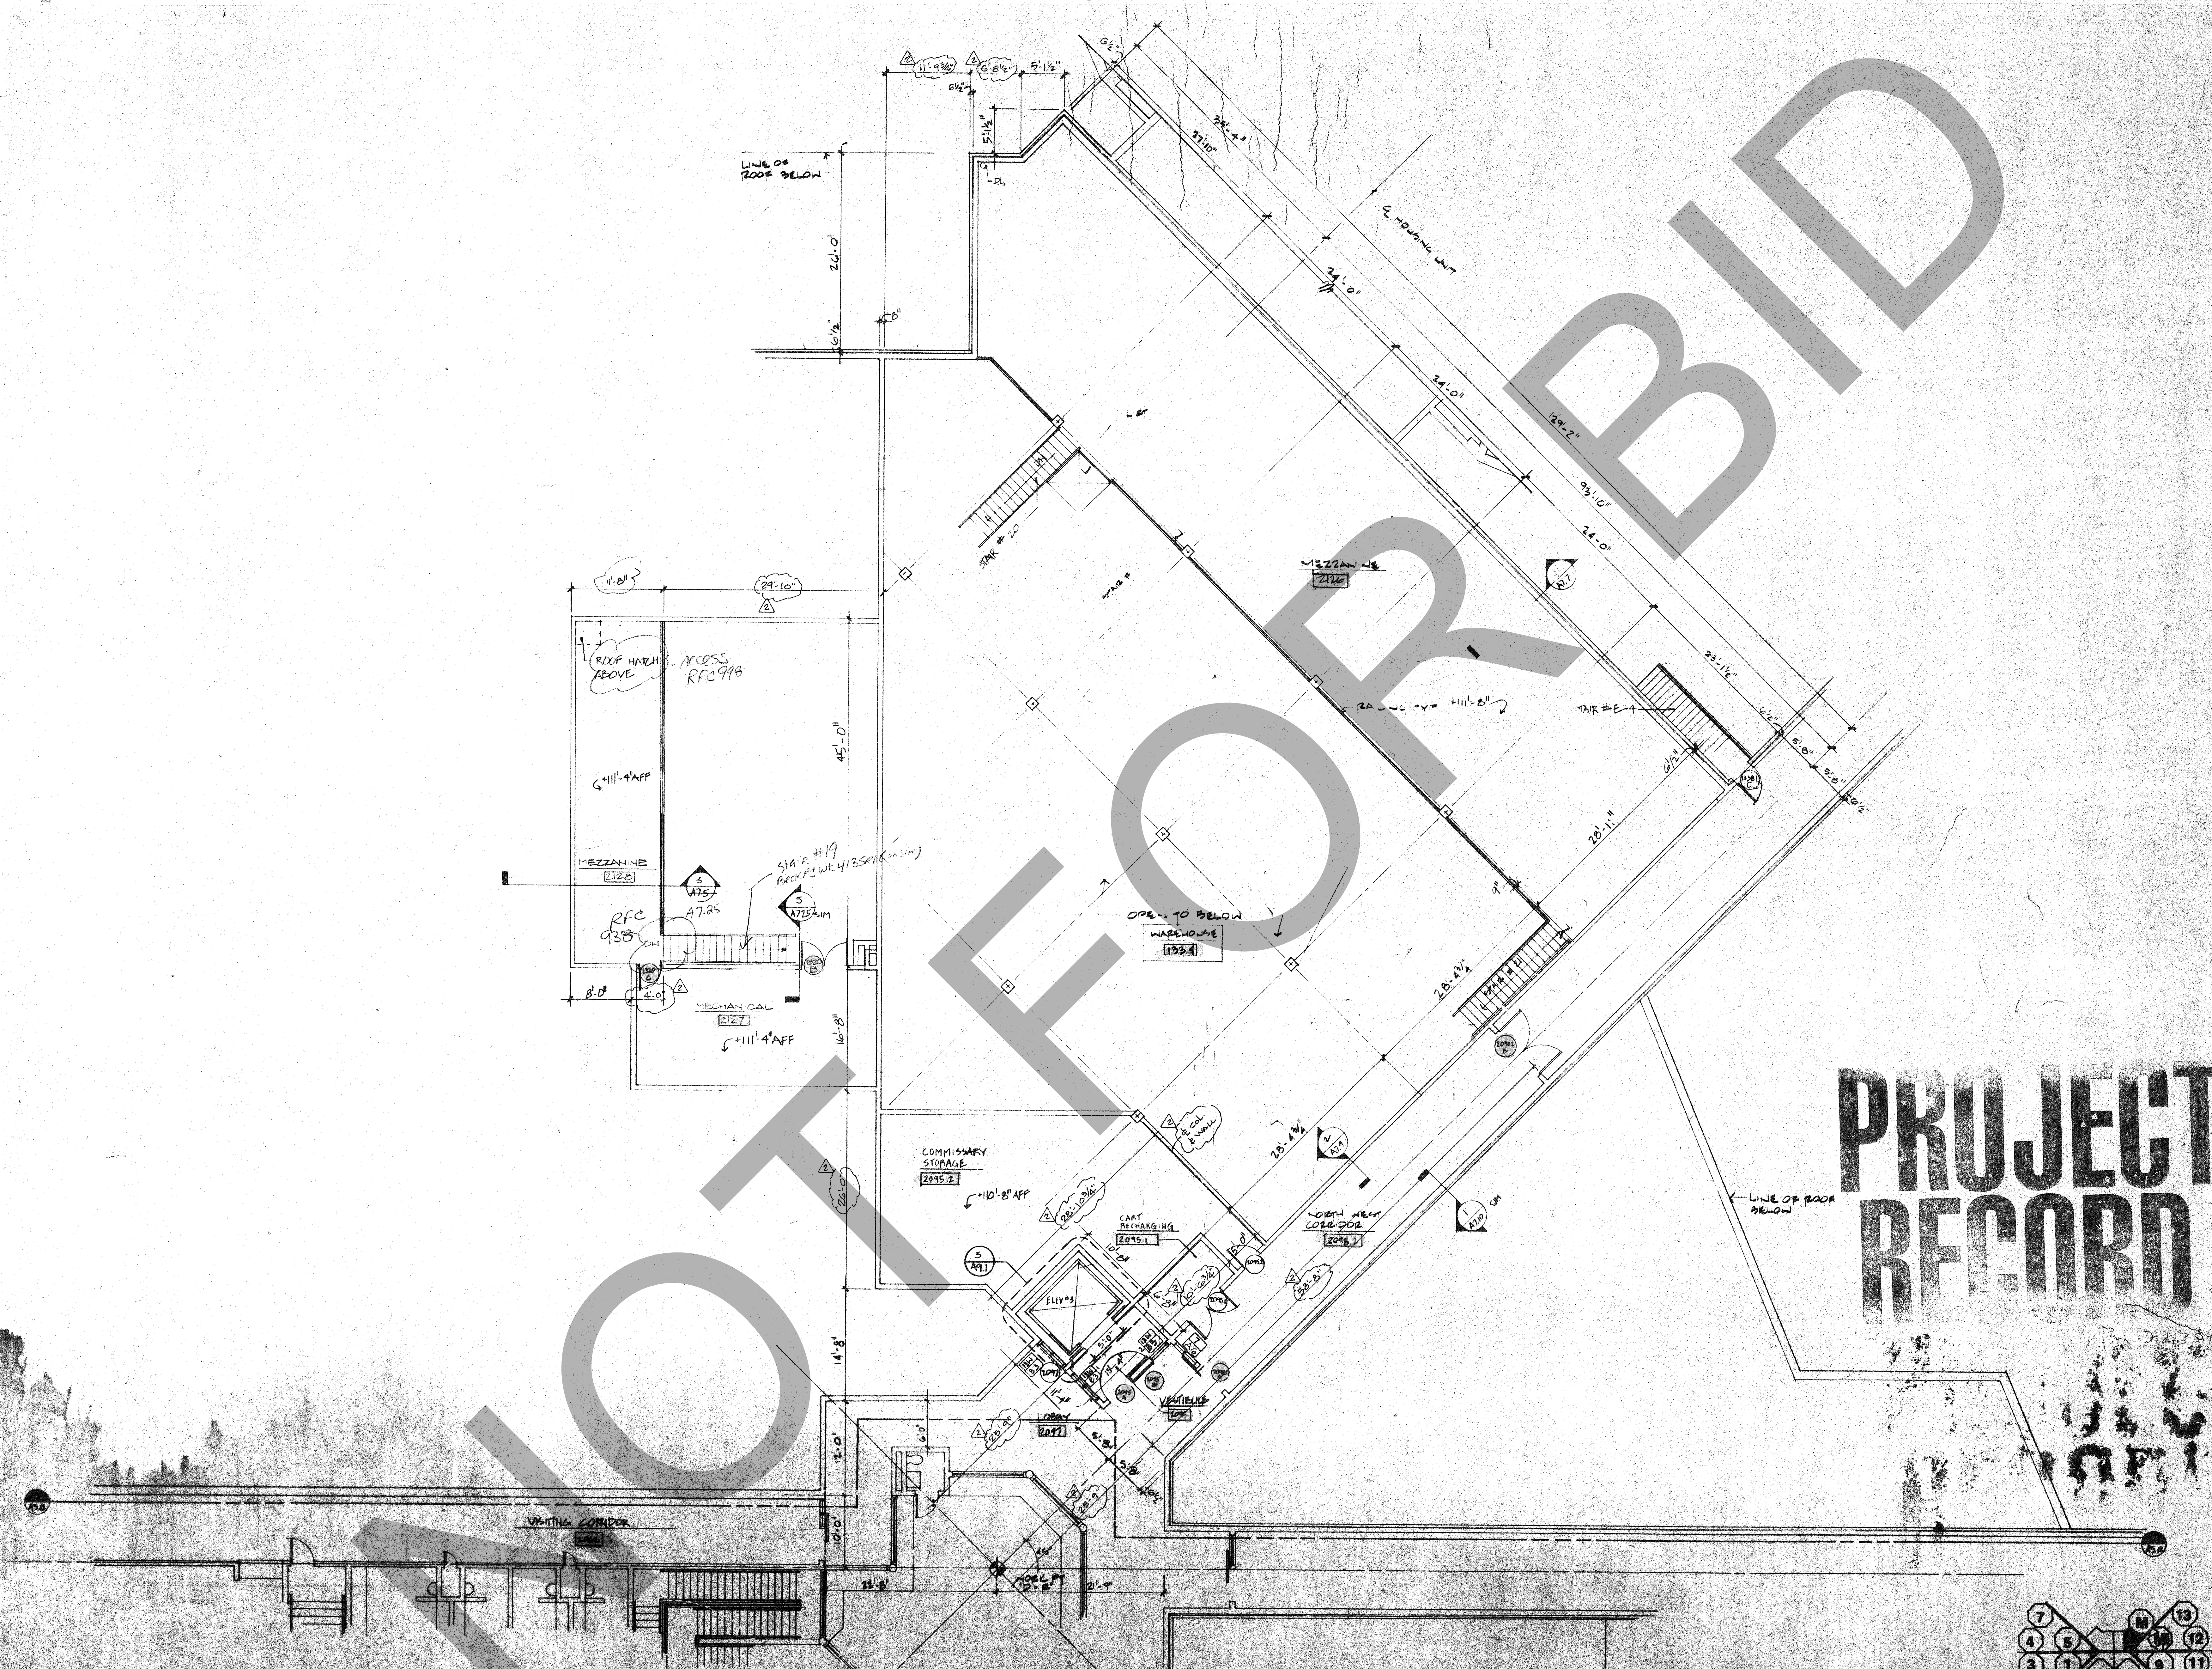

SERVICES WAREHOUSE FLOOR PLAN - MEZZANINE LEVEL

SCALE: 1/4" = 1'-0"

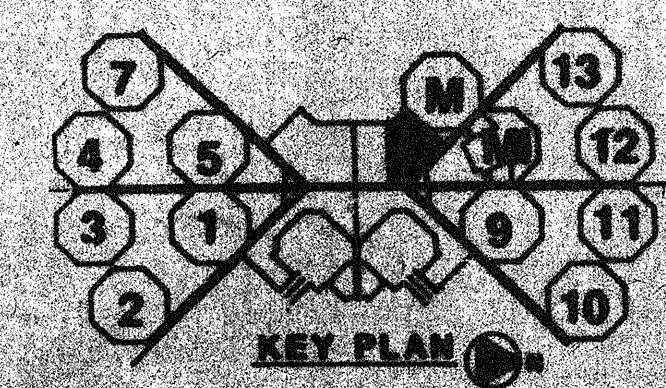

**PROJECT
RECORD**

WEST - VALLEY - DETENTION - CENTER
FOR THE COUNTY OF SAN BERNARDINO, CALIFORNIA


HARRY MAYS, COUNTY ADMINISTRATION OFFICER
FLOYD TIDWELL, SHERIFF
BOARD OF SUPERVISORS

ROSSER FABRAP INTERNATIONAL
Criminal Justice Architecture, Technology, Planning, Interiors
Mechanical, Electrical, Plumbing, Security, & Civil Engineering

JUSTICE SYSTEMS INCORPORATED
Criminal Justice Operations, Programming
JOHNSON & NIELSEN
Structural Engineering

SERVICES -
MEZZANINE LEVEL -
WAREHOUSE

Job No. 20052-01 A38
Date 10/1/02

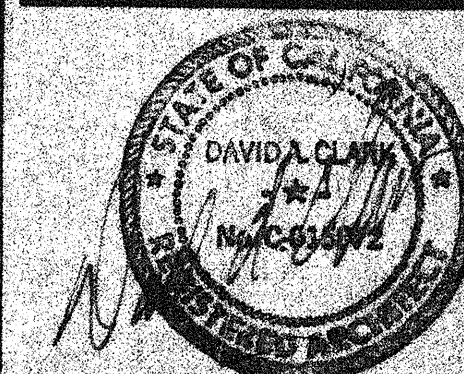

Revisions

No.	Date	Description
1	2/17/02	AS BIDDING POSTED, ISSUED FOR CONSTRUCTION
2	6/2/02	REVISIONS

ROSSER FABRAP INTERNATIONAL
ROSSER FABRAP INTERNATIONAL, Inc.
Comprehensive Services for Building
Design and Technology
Atlanta, Savannah, Tampa