




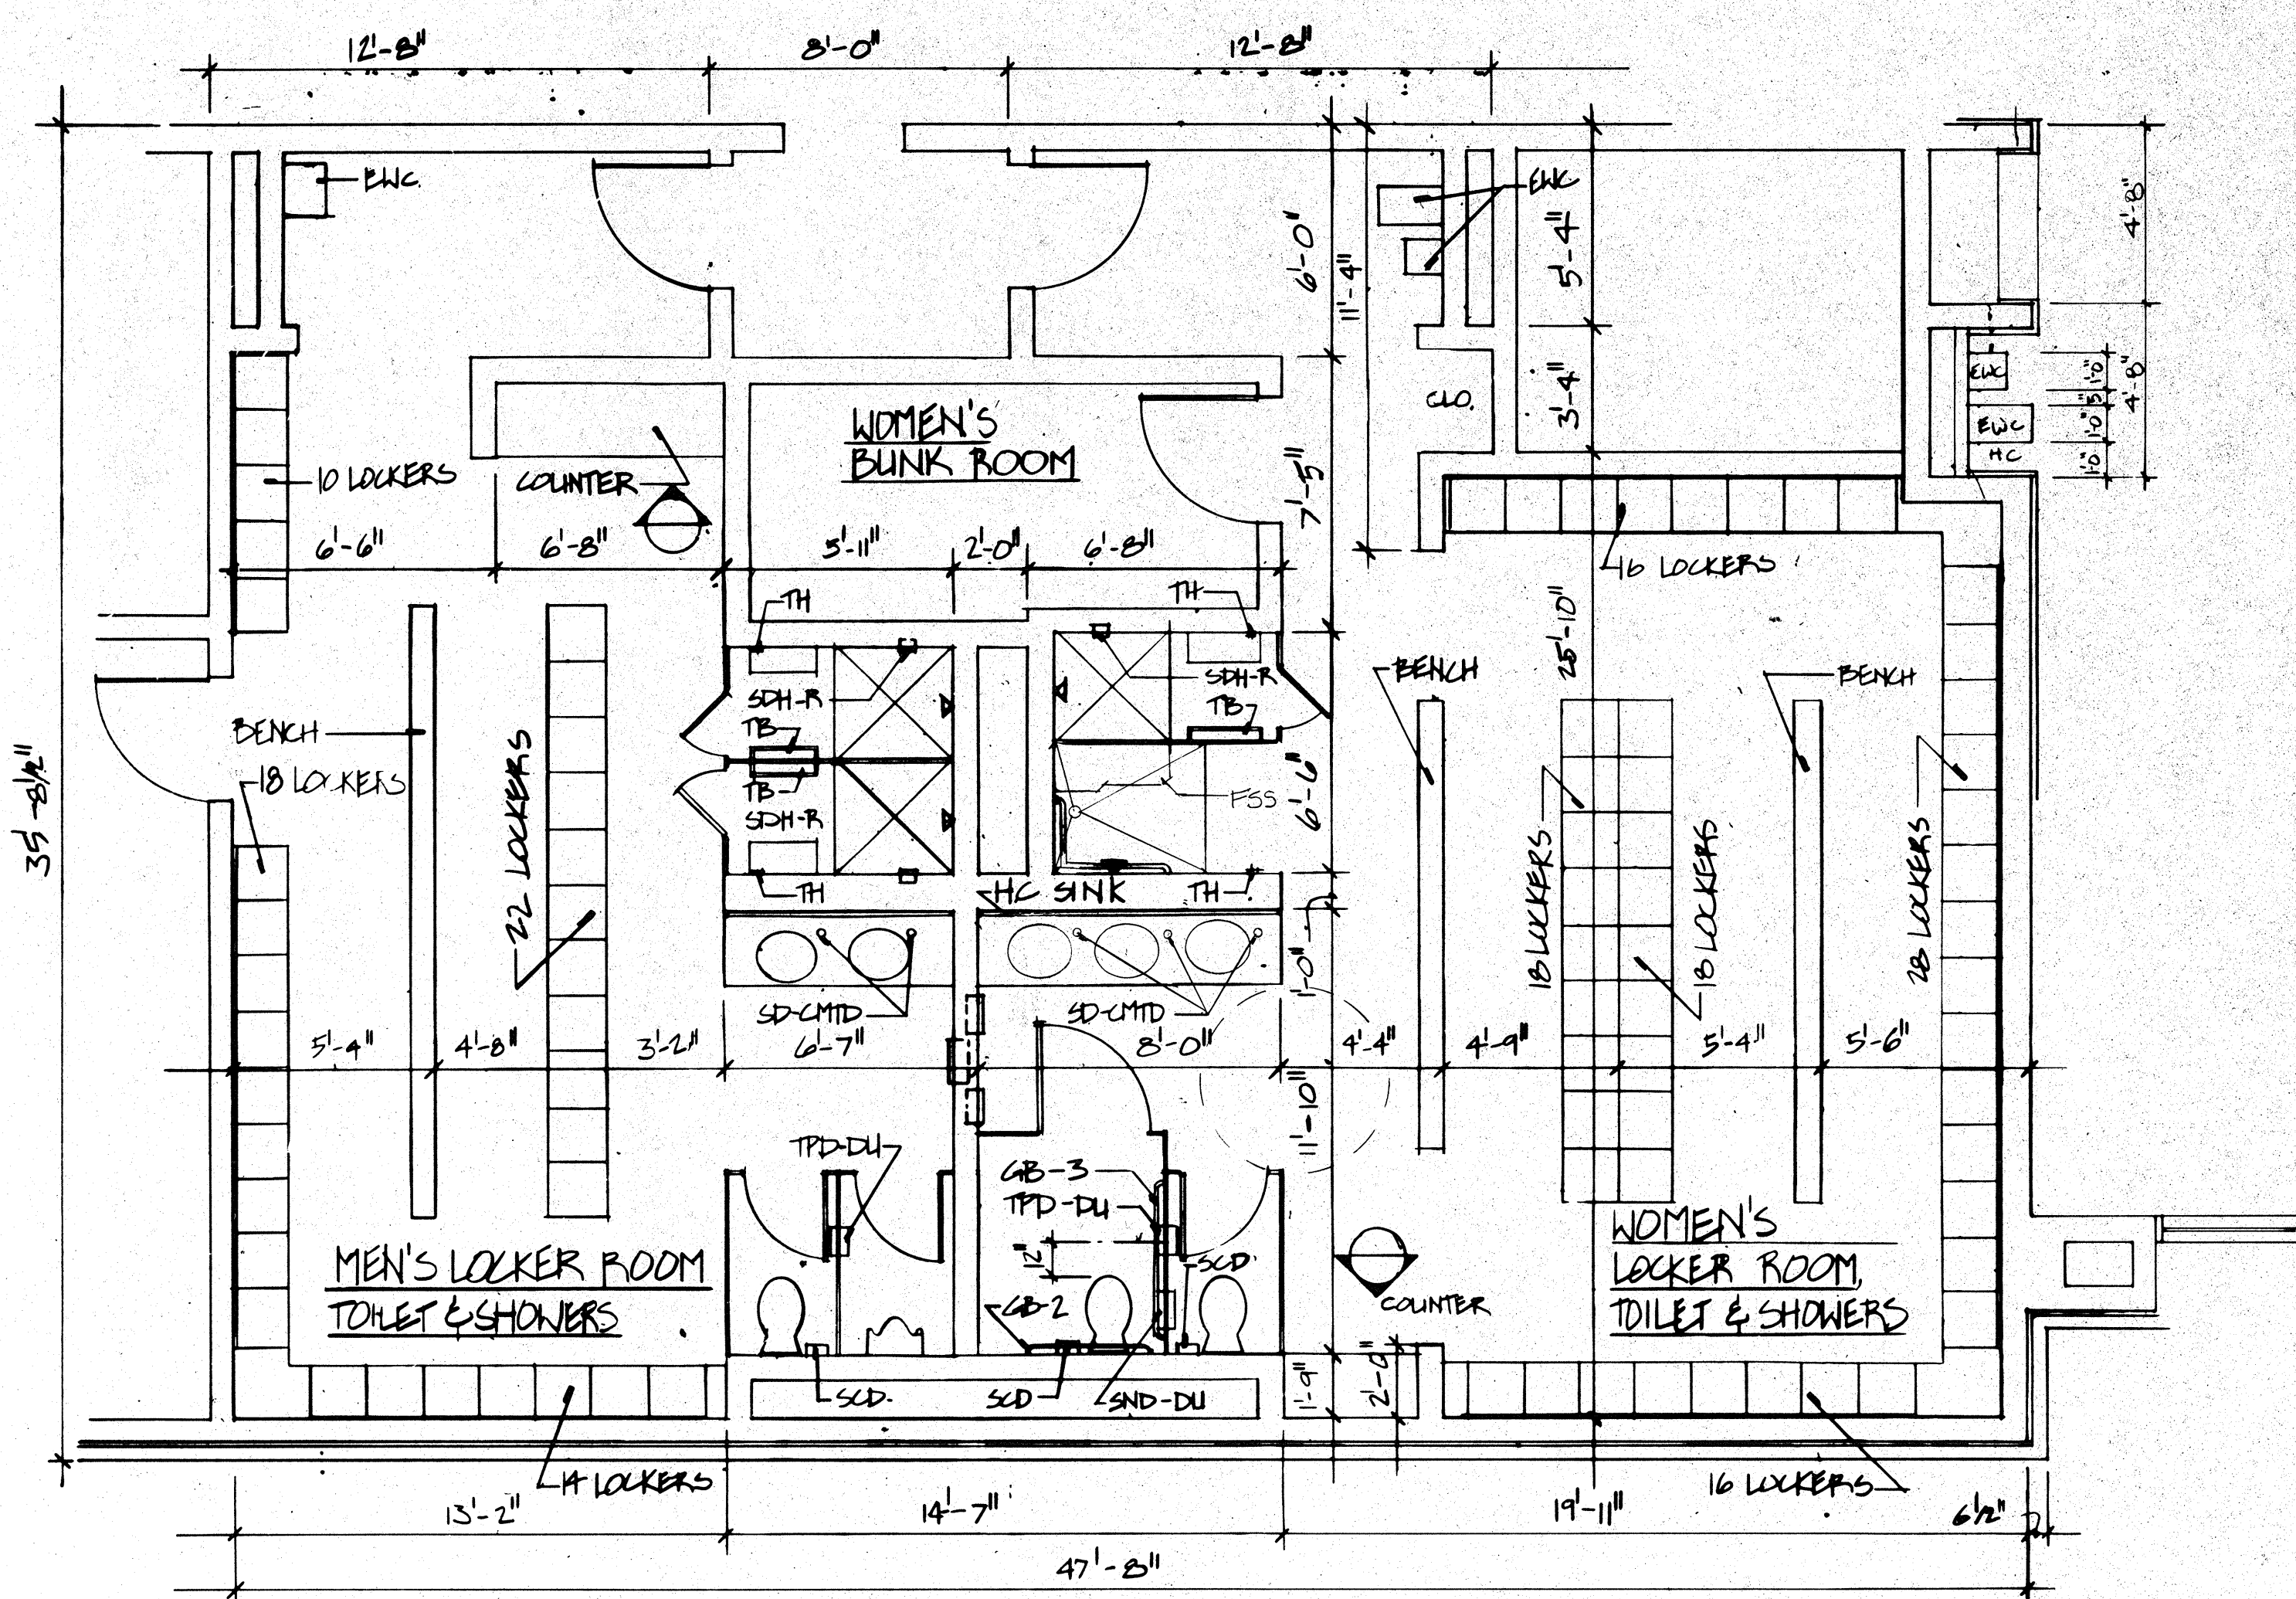


1 FLOOR PLAN ROOMS 1005, 1005.1, 1006, 1007, 1007.1 & 1008
SCALE: 1/4" = 1'-0"

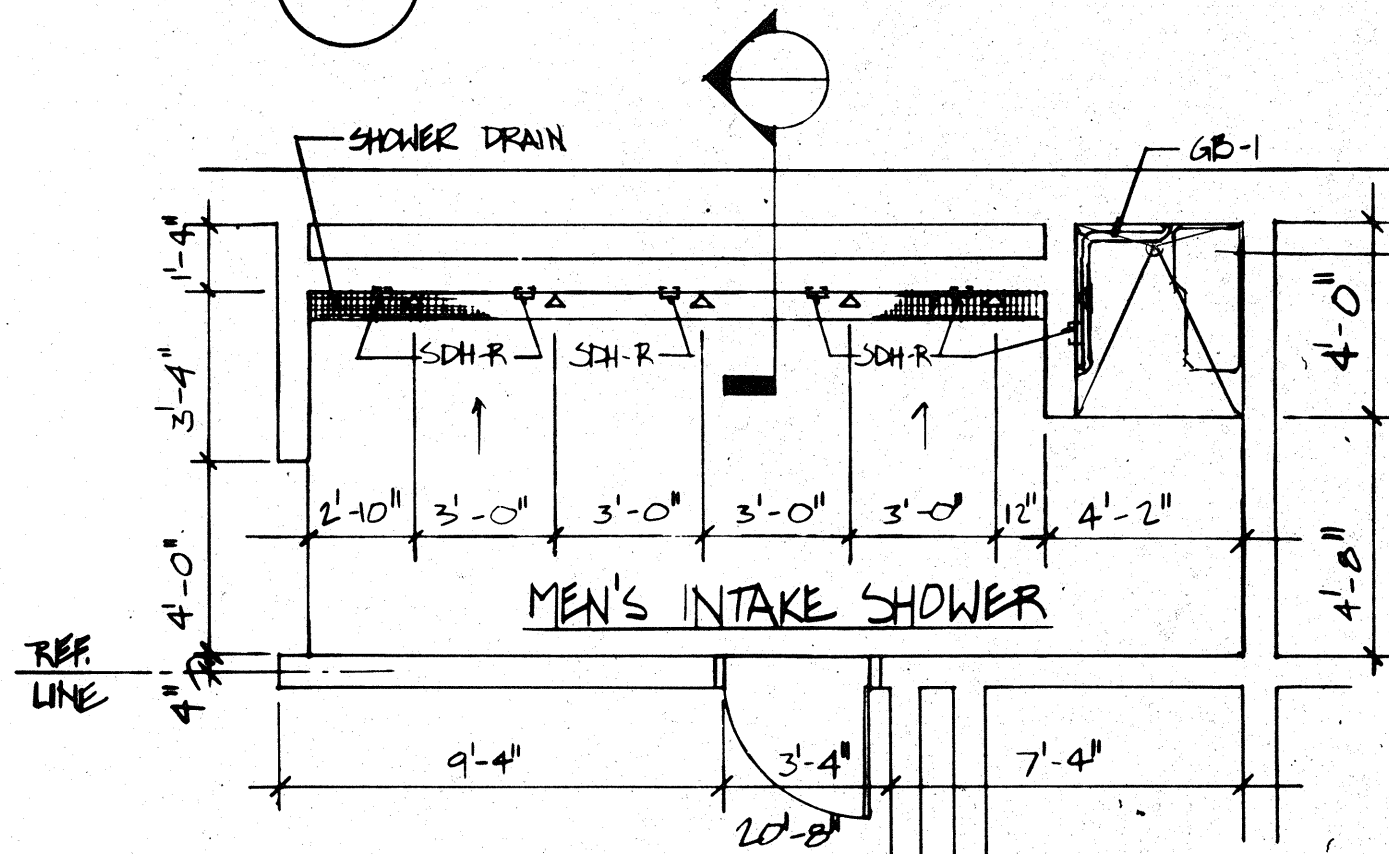


4 FLOOR PLAN RM 1150
SCALE: 1/4" = 1'-0"

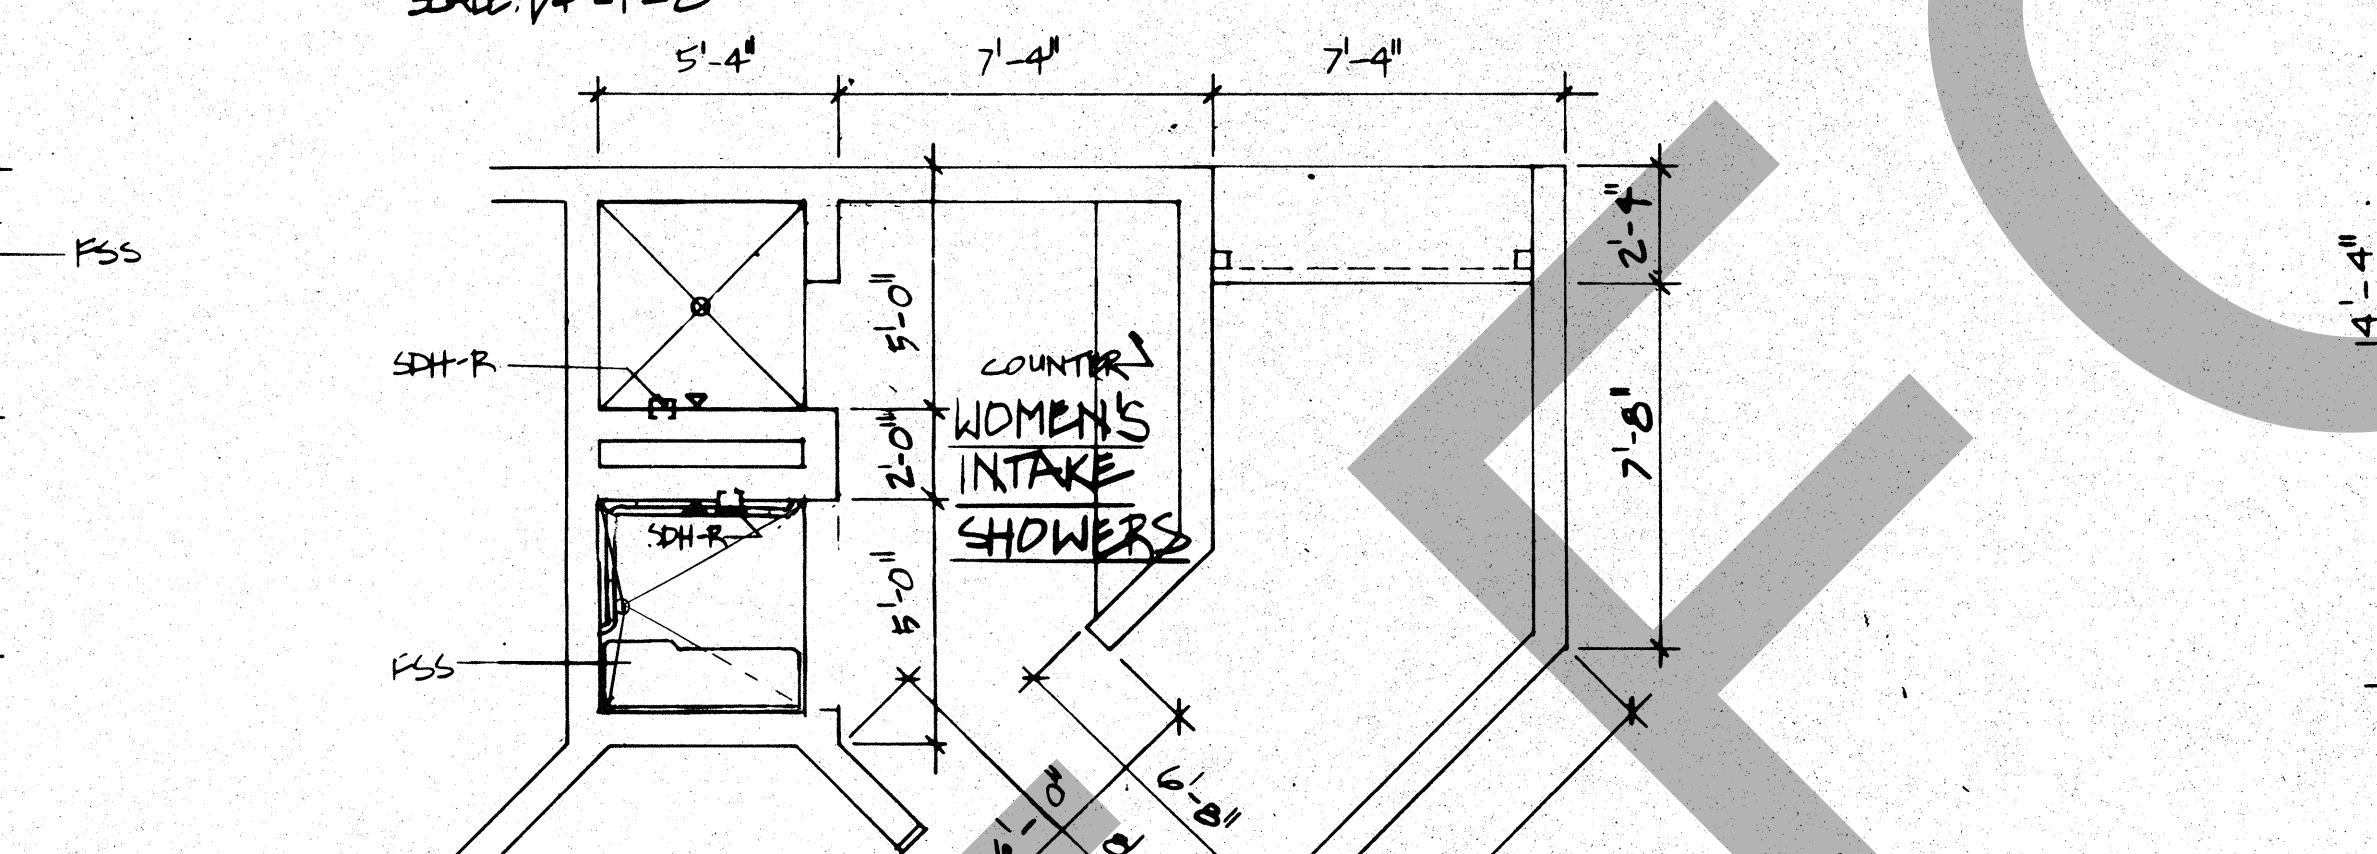


5 FLOOR PLAN RMS 1163 & 1164
SCALE: 1/4" = 1'-0"

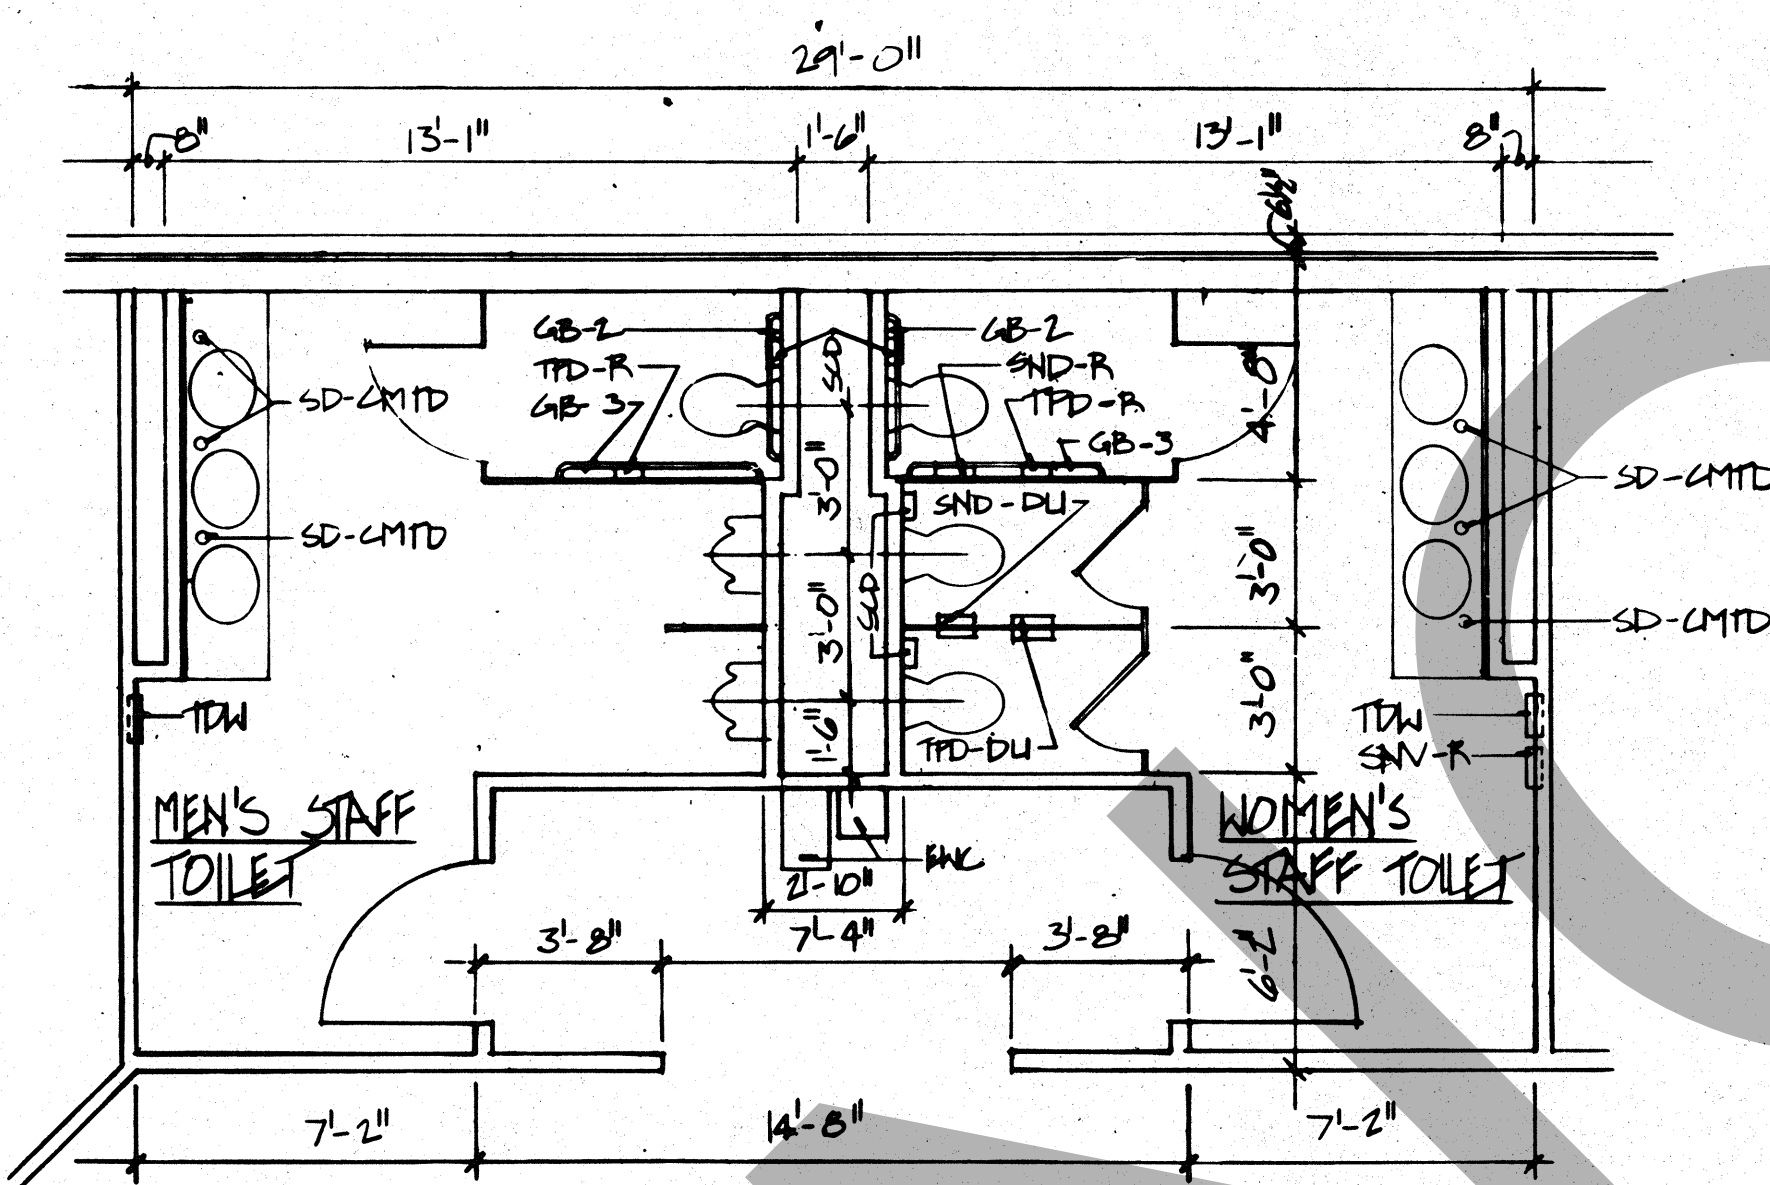


8 FLOOR PLAN RMS 2010 & 2011
SCALE: 1/4" = 1'-0"

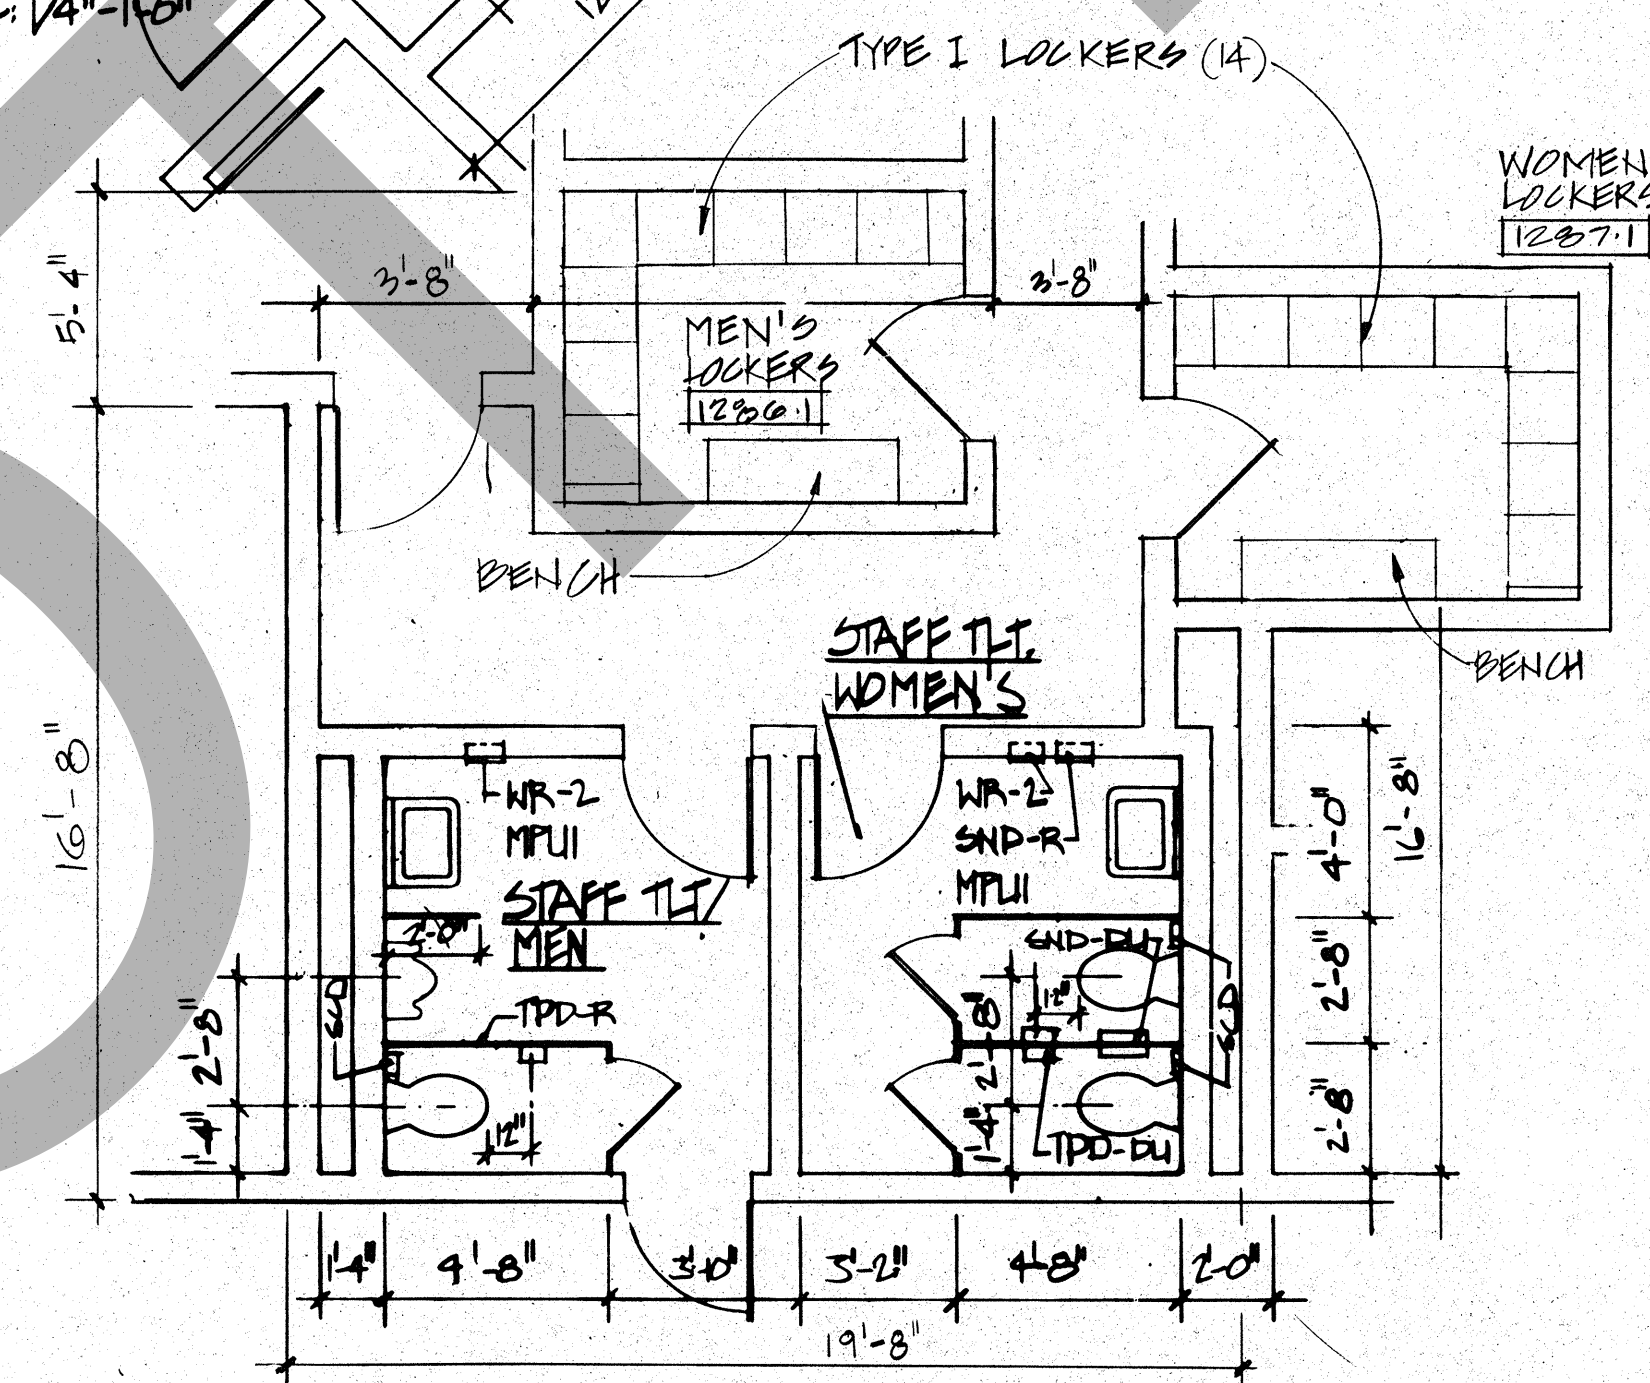


9 FLOOR PLAN RMS 1286 & 1287, 1286.1, 1287.1
SCALE: 1/4" = 1'-0"

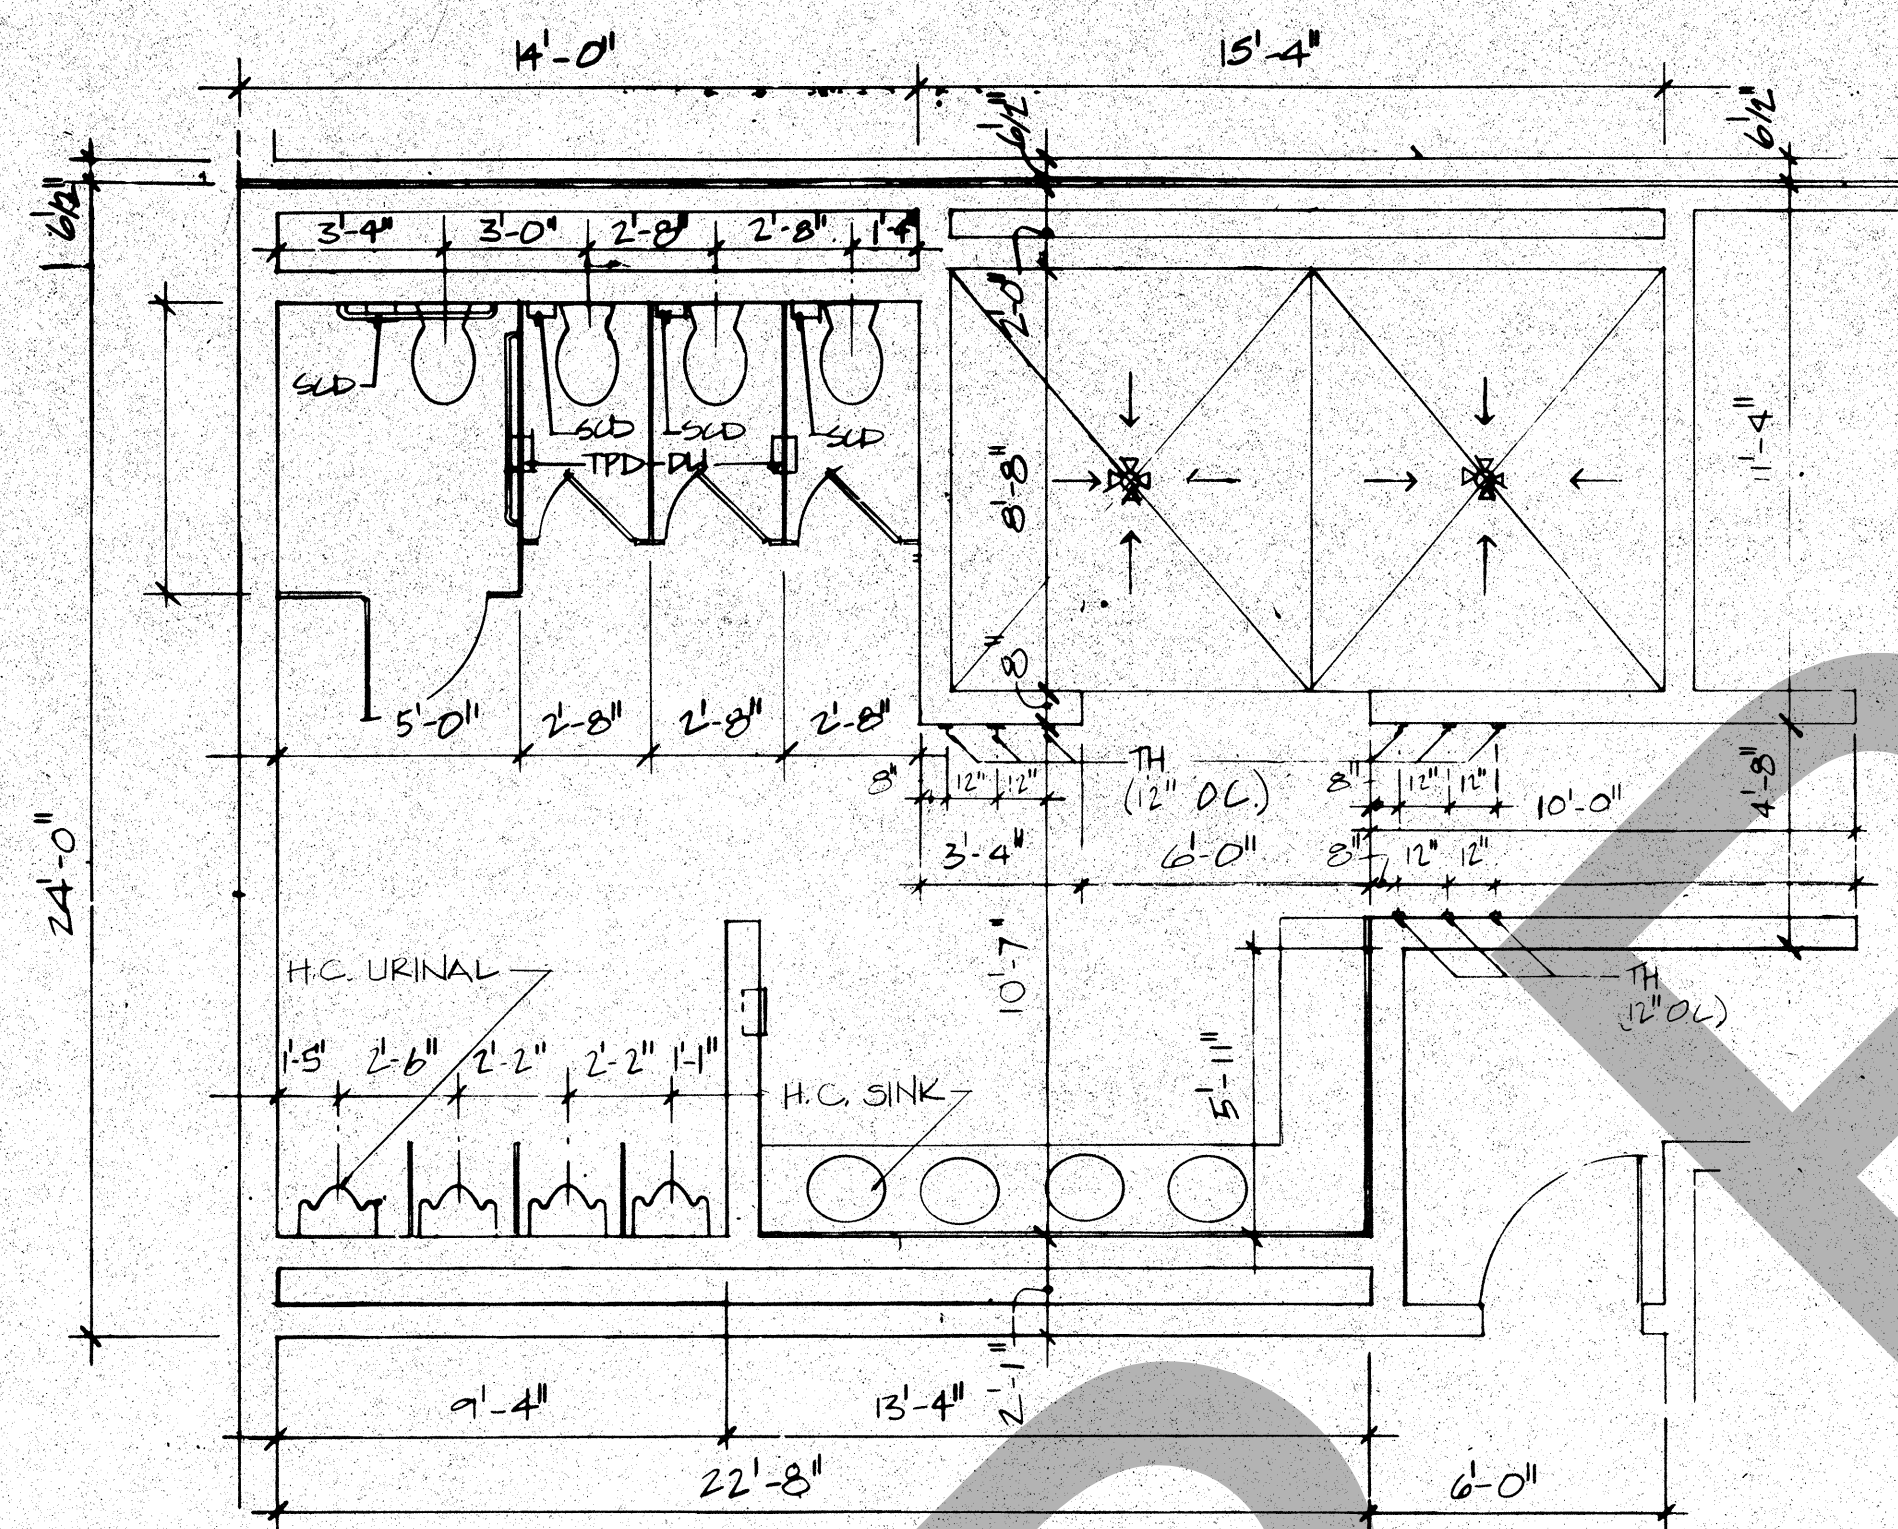


2 FLOOR PLAN RMS 1015 & 1013
SCALE: 1/4" = 1'-0"

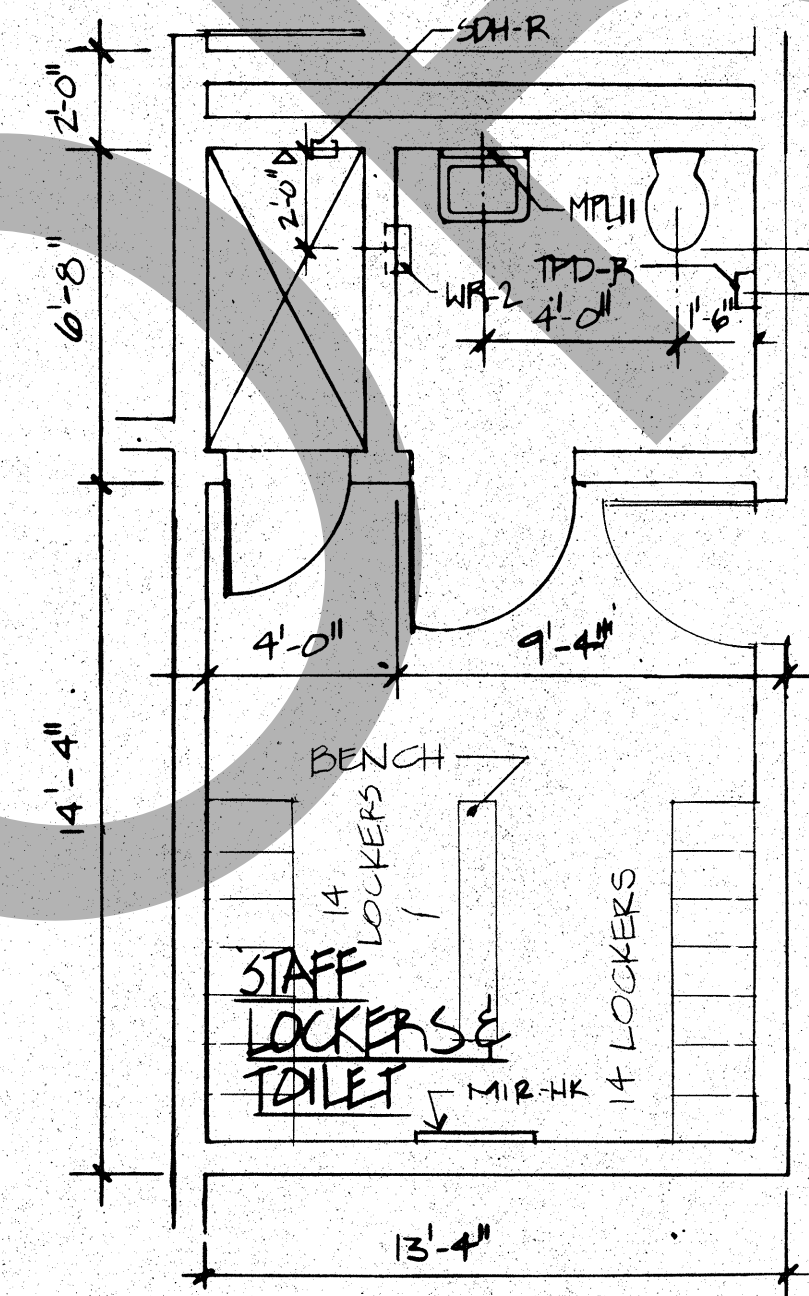


6 FLOOR PLAN RMS 1313, 1314 & 1315
SCALE: 1/4" = 1'-0"

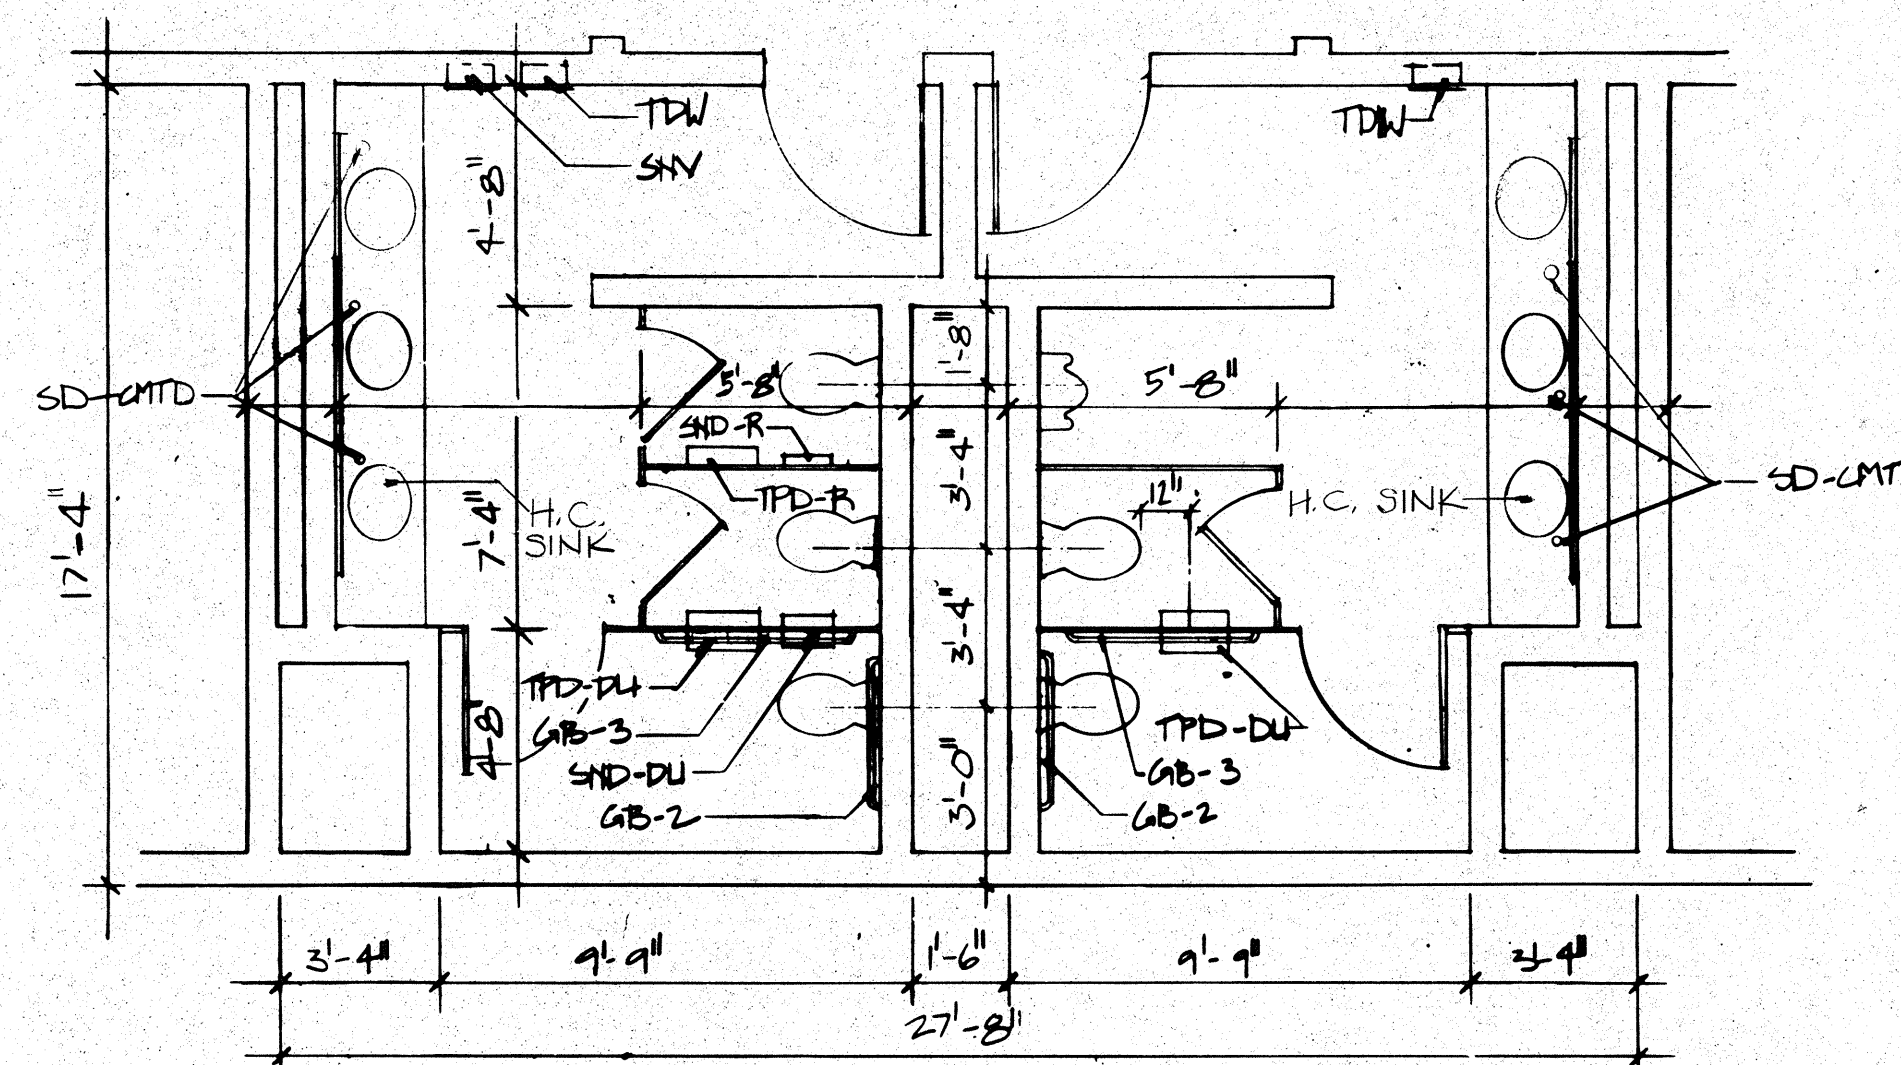


7 FLOOR PLAN RMS 1343 & 1344
SCALE: 1/4" = 1'-0"

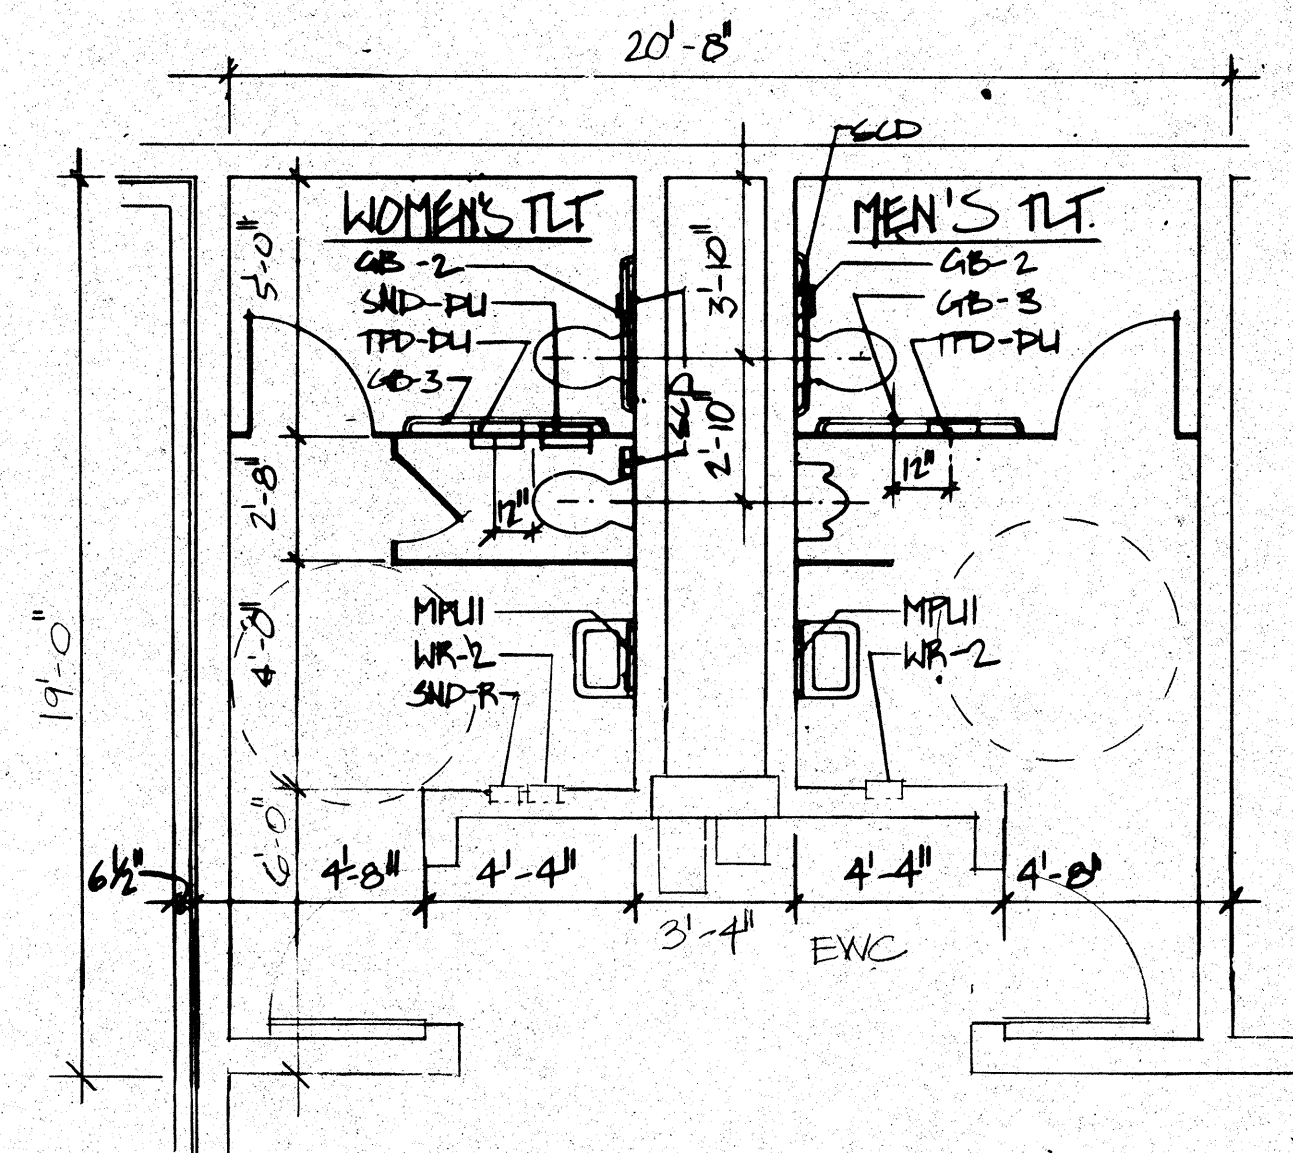

10 FLOOR PLAN RMS 2046 & 2047
SCALE: 1/4" = 1'-0"

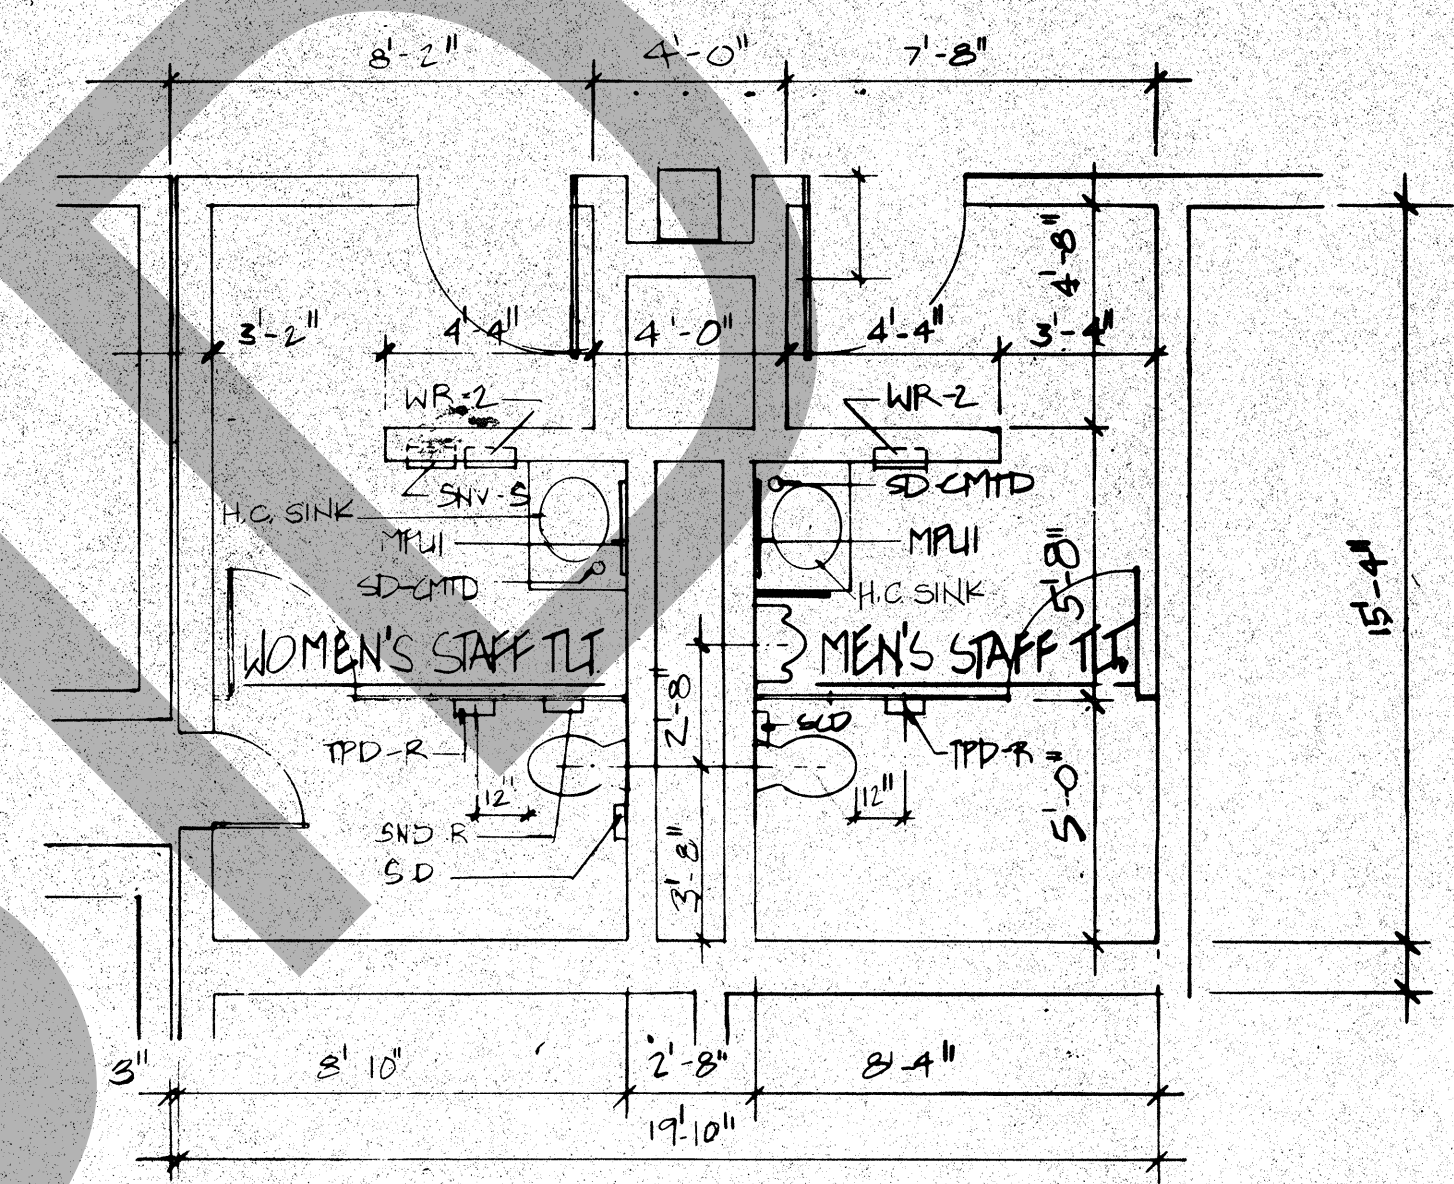

3 FLOOR PLAN RMS 1049 & 1050
SCALE: 1/4" = 1'-0"

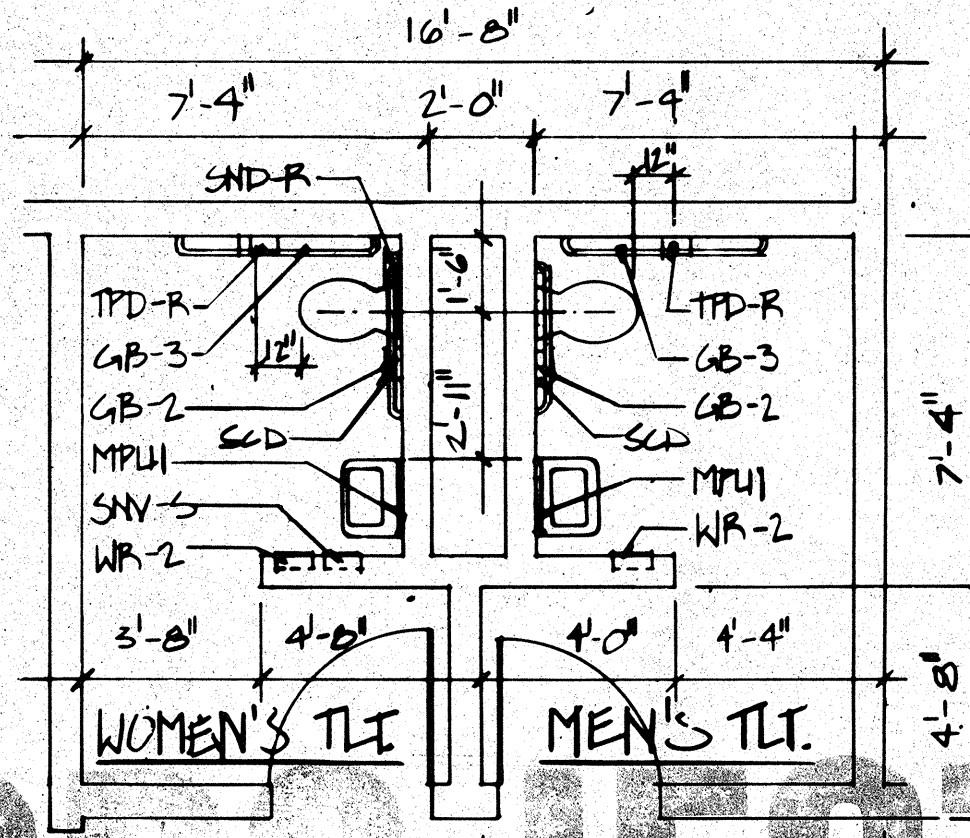

12 FLOOR PLAN RMS 2113 & 2114
SCALE: 1/4" = 1'-0"

PROJECT RECORD

WEST • VALLEY • DETENTION • CENTER
FOR THE COUNTY OF SAN BERNARDINO, CALIFORNIA

ROSSER FABRAP INTERNATIONAL
INTERNATIONAL

ROSSER FABRAP INTERNATIONAL, INC.
COMPREHENSIVE SERVICES FOR BUILDING
DESIGN AND TECHNOLOGY
Atlanta Savannah

JUSTICE SYSTEMS INCORPORATED
Criminal Justice Operations, Programming
JOHNSON & NIELSEN
Structural Engineering

HARRY MAYS, COUNTY ADMINISTRATION OFFICER
FLOYD TIDWELL, SHERIFF
BOARD OF SUPERVISORS
John J. Jaramila, Chairman, New Director
Joe Jaramila, Vice Chairman, New Director
Larry Jaramila, Board Member
Robert Jaramila, Board Member

Michael D. ...

TOILETS - 1/4" SCALE PLANS

Job No. 22C-08-04
Date 10-17-88
CADD No.

A10.3

LEASED FOR CONSTRUCTION