
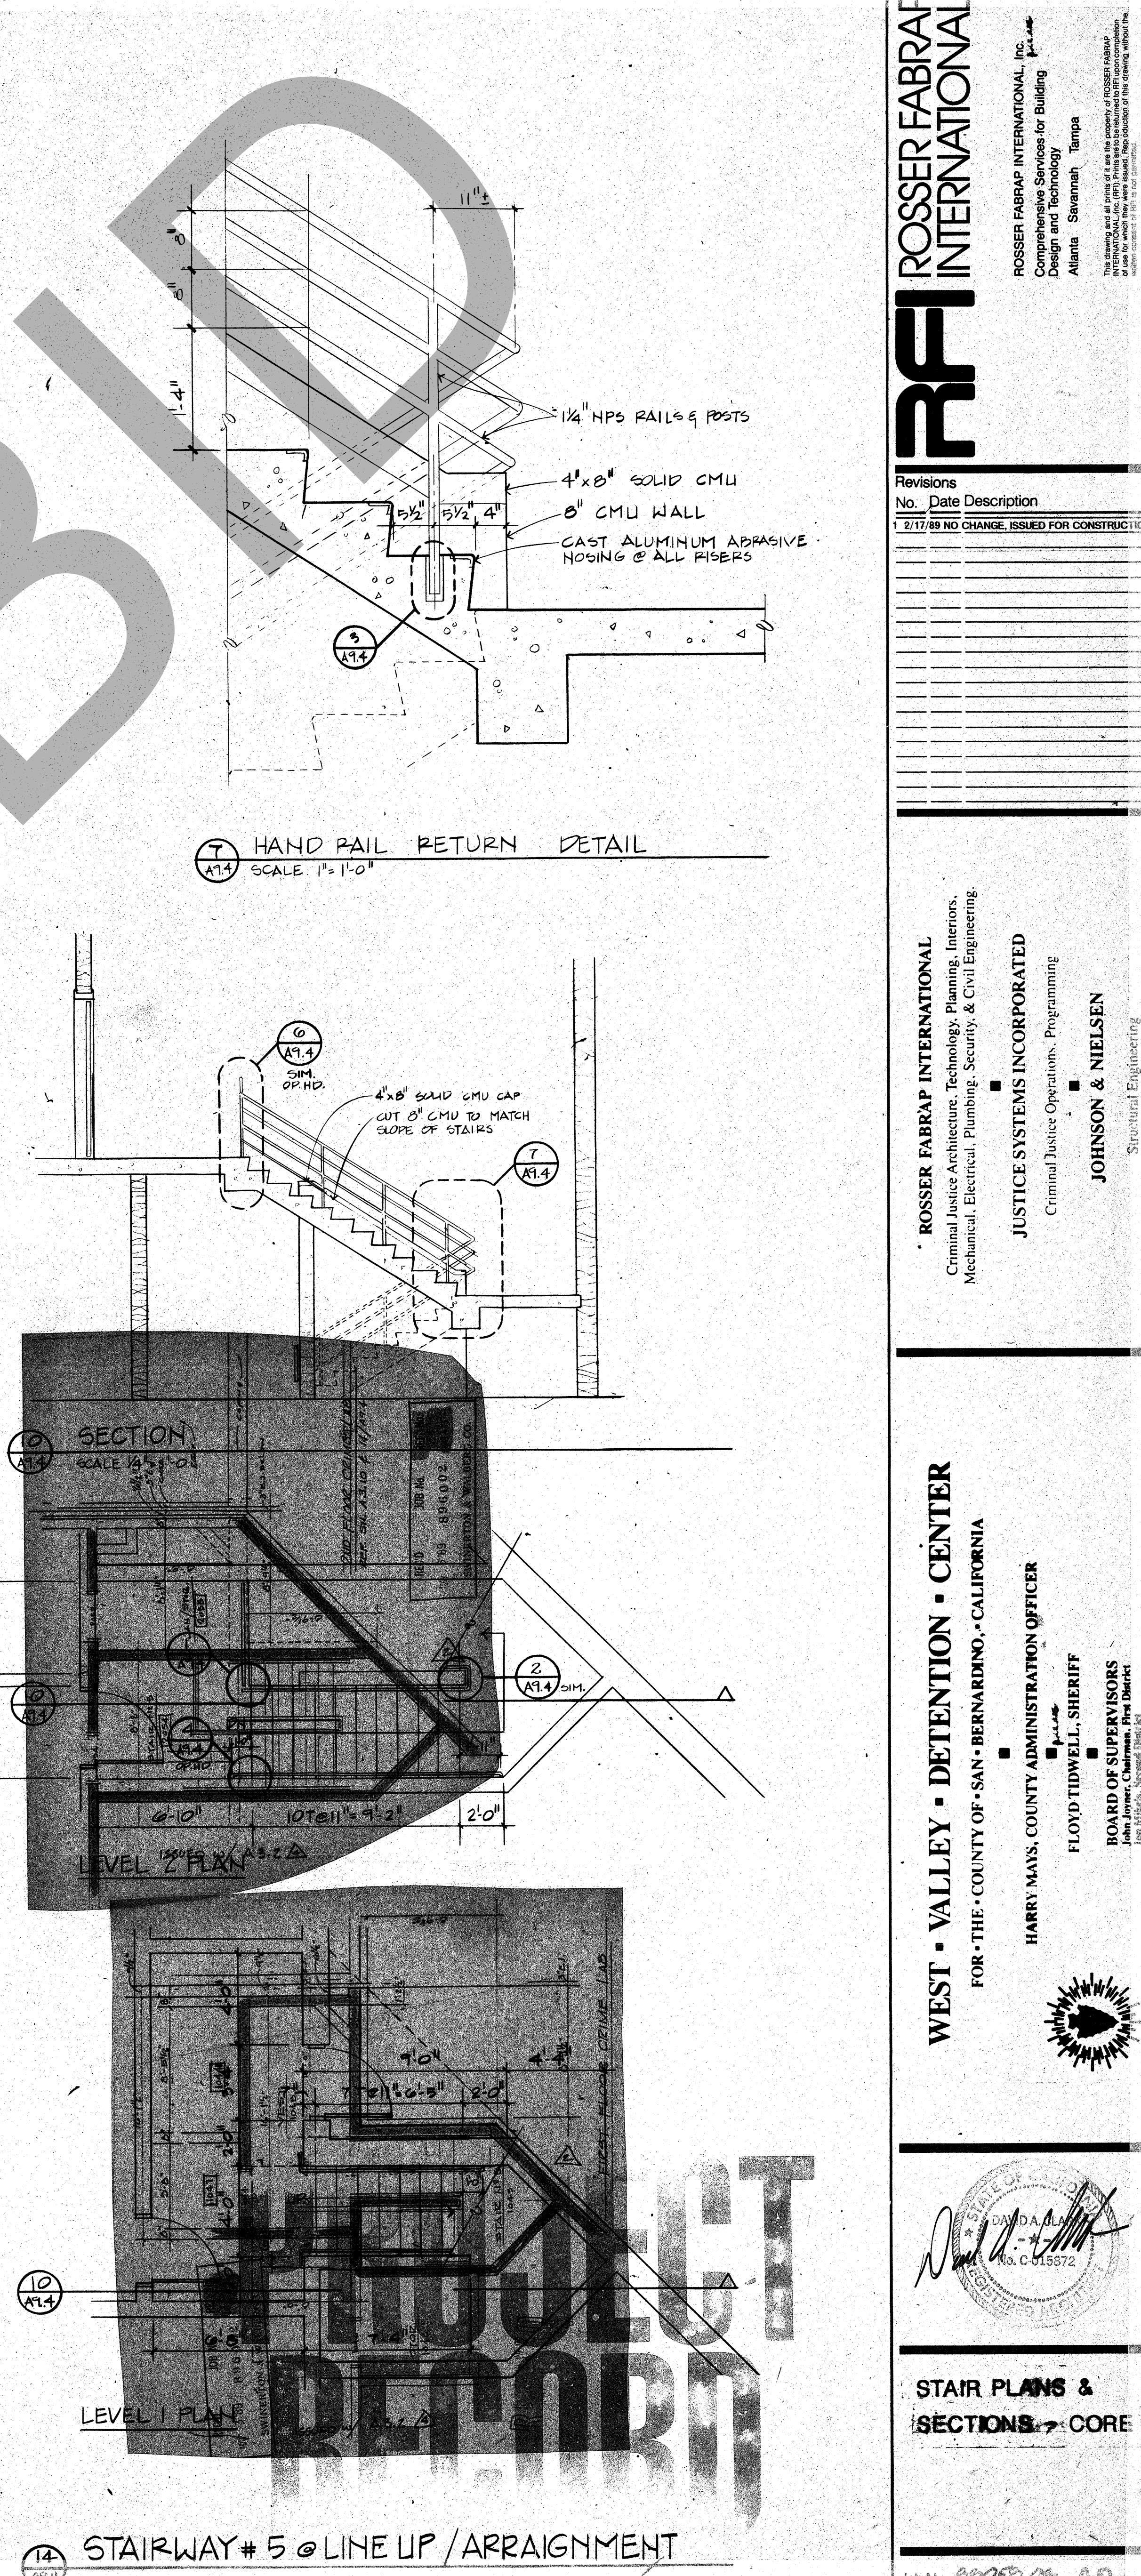
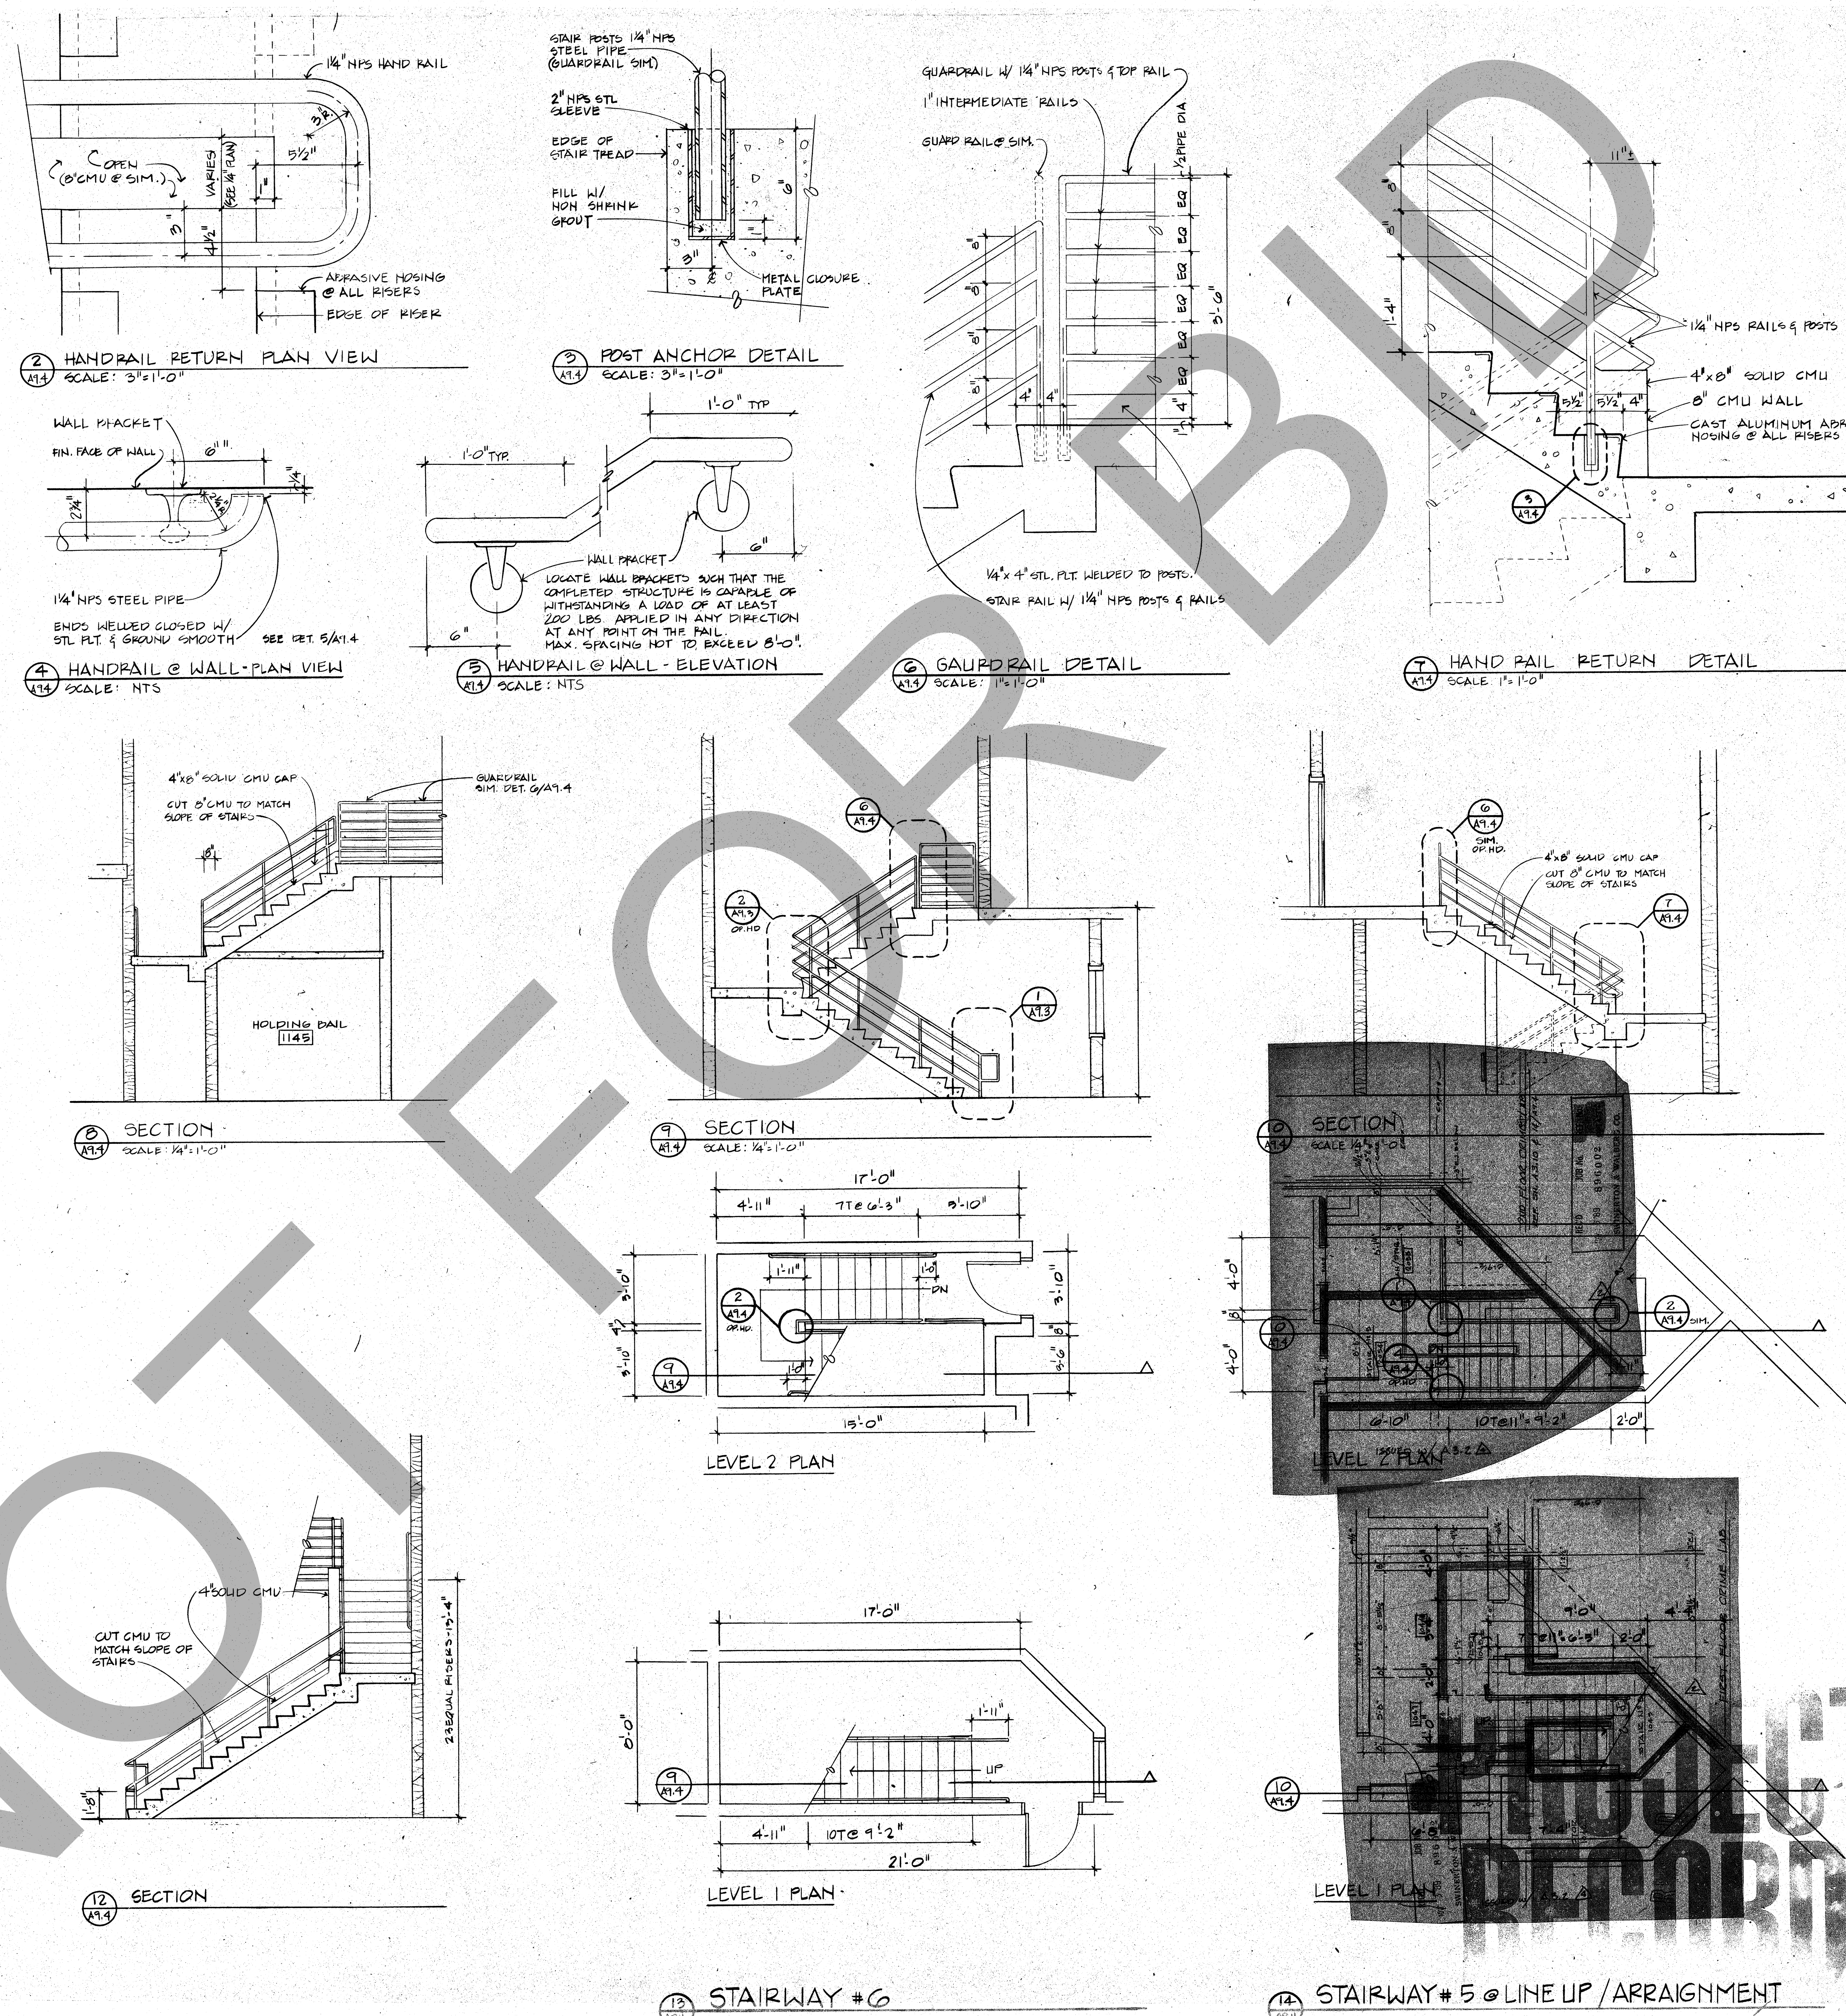


AS 1000

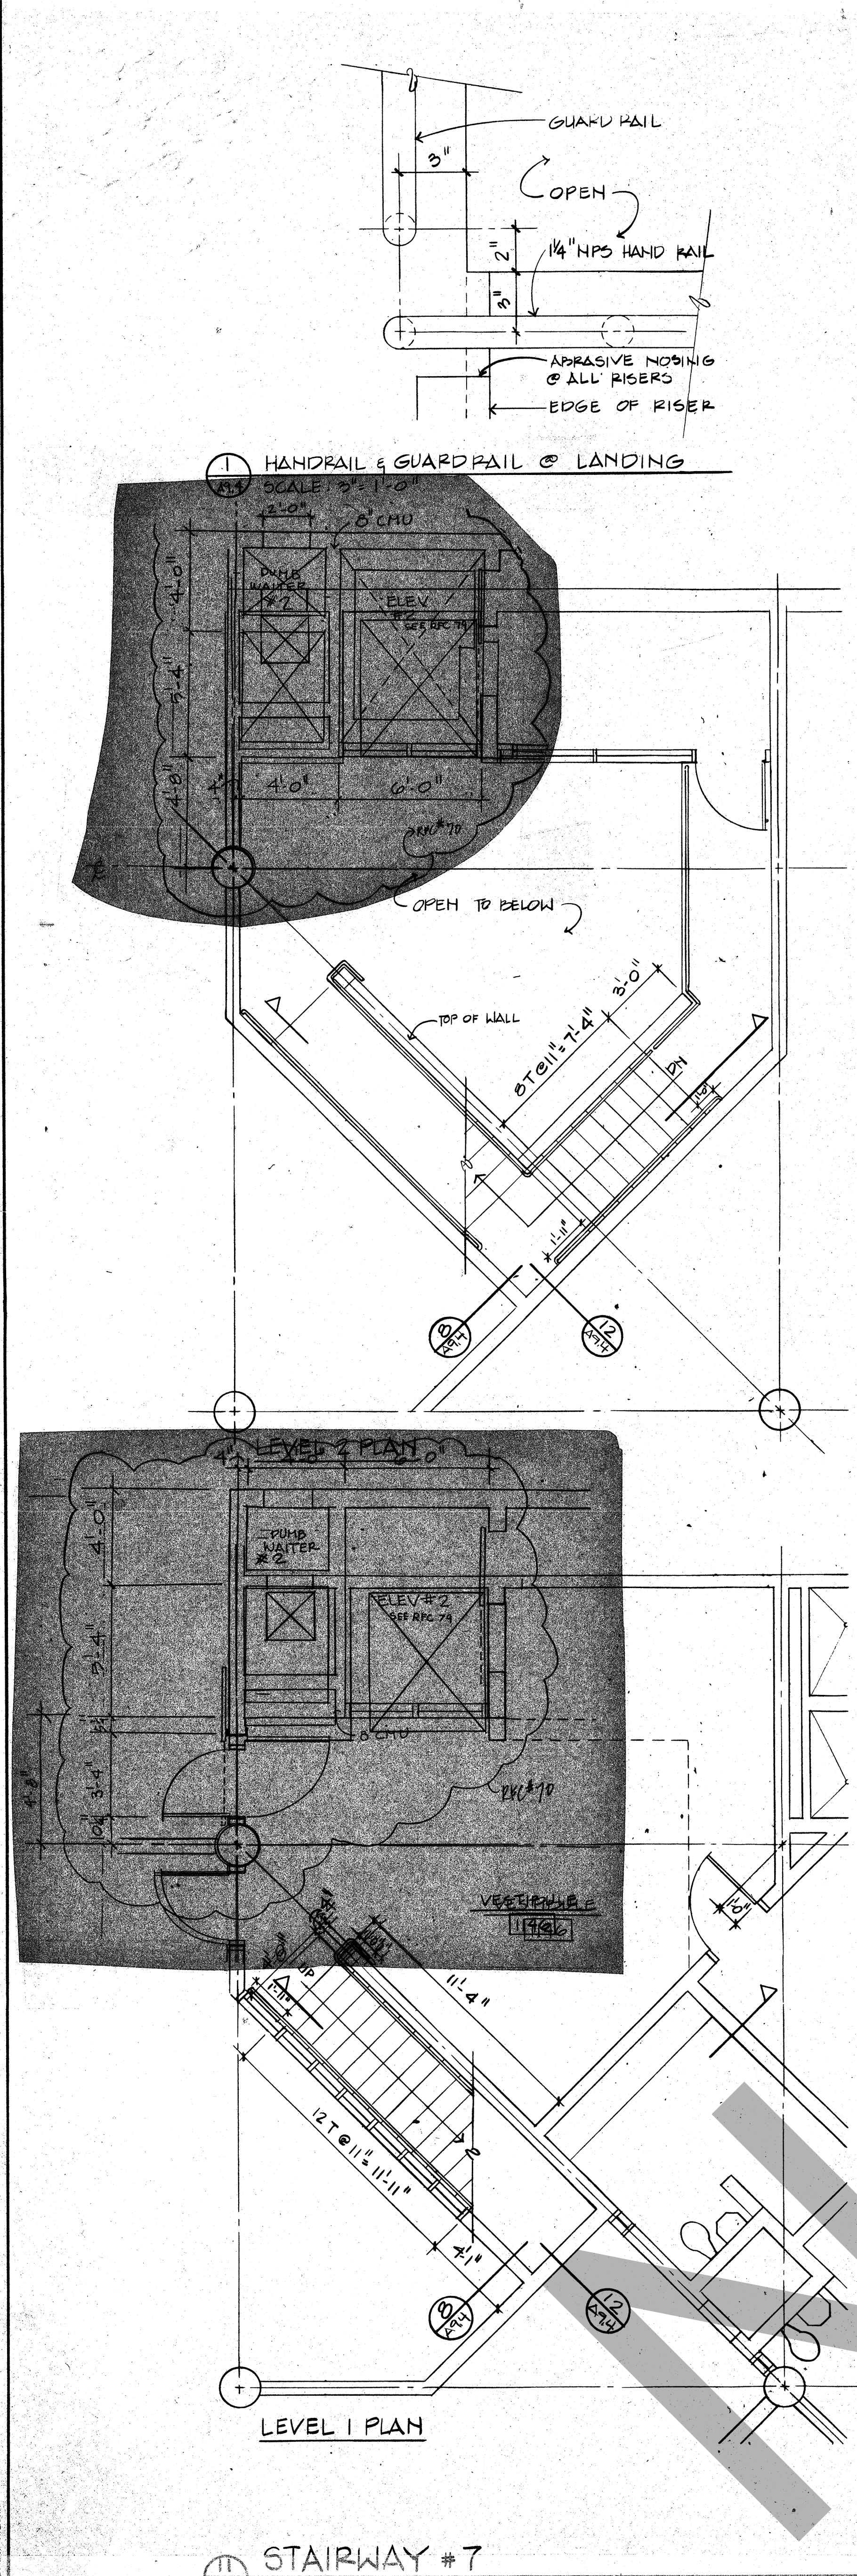

ROSSER FABRAP INTERNATIONAL
Rosser Fabrap International, Inc.
Comprehensive Services for Building
Design and Technology
Atlanta, Savannah, Tampa

ROSSER FABRAP INTERNATIONAL
Rosser Fabrap International, Inc.
Comprehensive Services for Building
Design and Technology
Atlanta, Savannah, Tampa

Revisions	No.	Date	Description
1	2/17/89	NO CHANGE	ISSUED FOR CONSTRUCTION

ROSSER FABRAP INTERNATIONAL
Criminal Justice Architecture, Technology, Planning, Interiors,
Mechanical, Electrical, Plumbing, Security, & Civil Engineering

JUSTICE SYSTEMS INCORPORATED
Criminal Justice Operations, Programming

JOHNSON & NELSEN
Structural Engineering


WEST - VALLEY - DETENTION - CENTER
FOR THE COUNTY OF SAN BERNARDINO, CALIFORNIA

HARRY MASS COUNTY ADMINISTRATION OFFICER
FLOYD TIDWELL, SHERIFF


BOARD OF SUPERVISORS
John J. Jorgensen, Chairman, First District
Robert C. Jorgensen, Second District
Robert C. Jorgensen, Third District
Robert C. Jorgensen, Fourth District

STAIR PLANS & SECTIONS - CORE


Job No. 88050-04
Date 10-17-88
Scale 1/4"=1'-0"

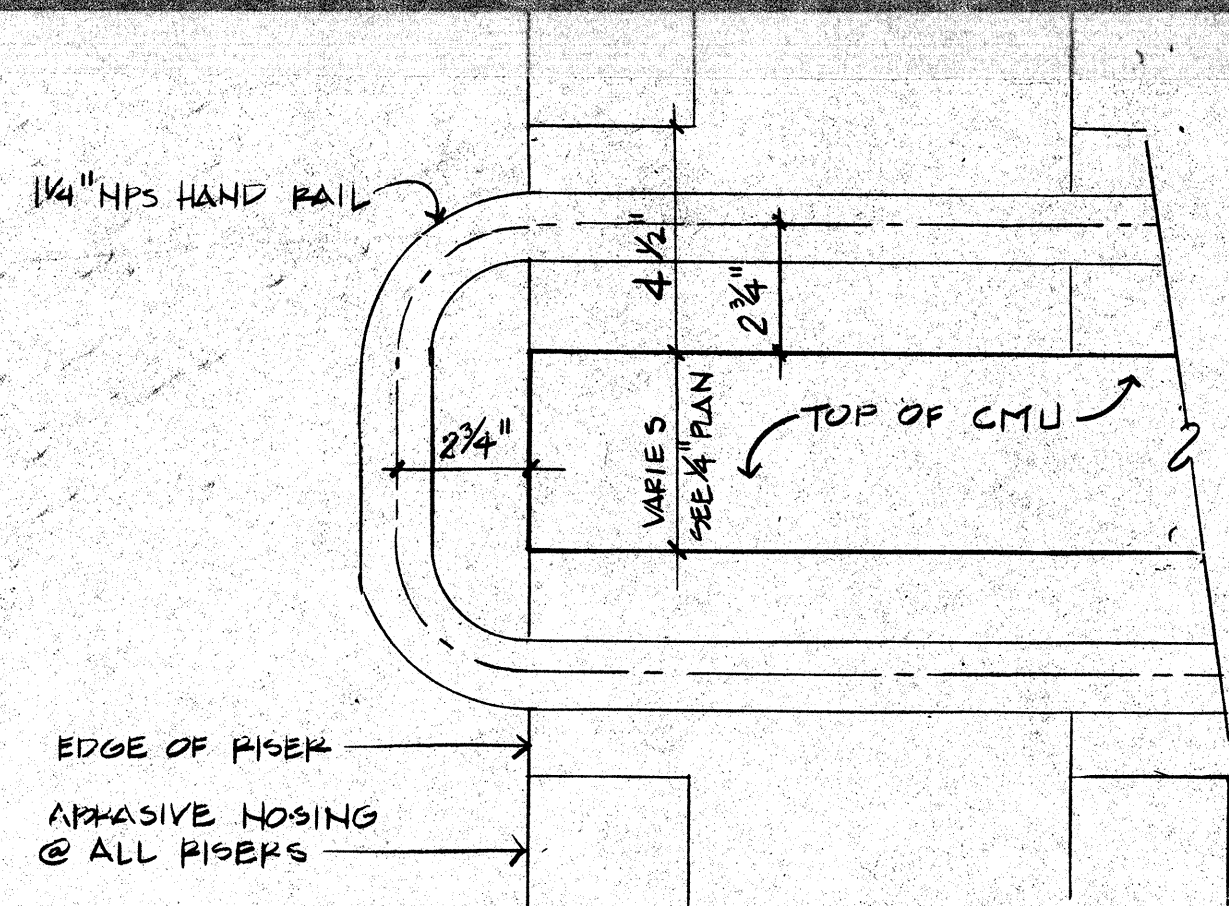


1 HANDRAIL RETURN PLAN VIEW
SCALE: 3/4\"/>

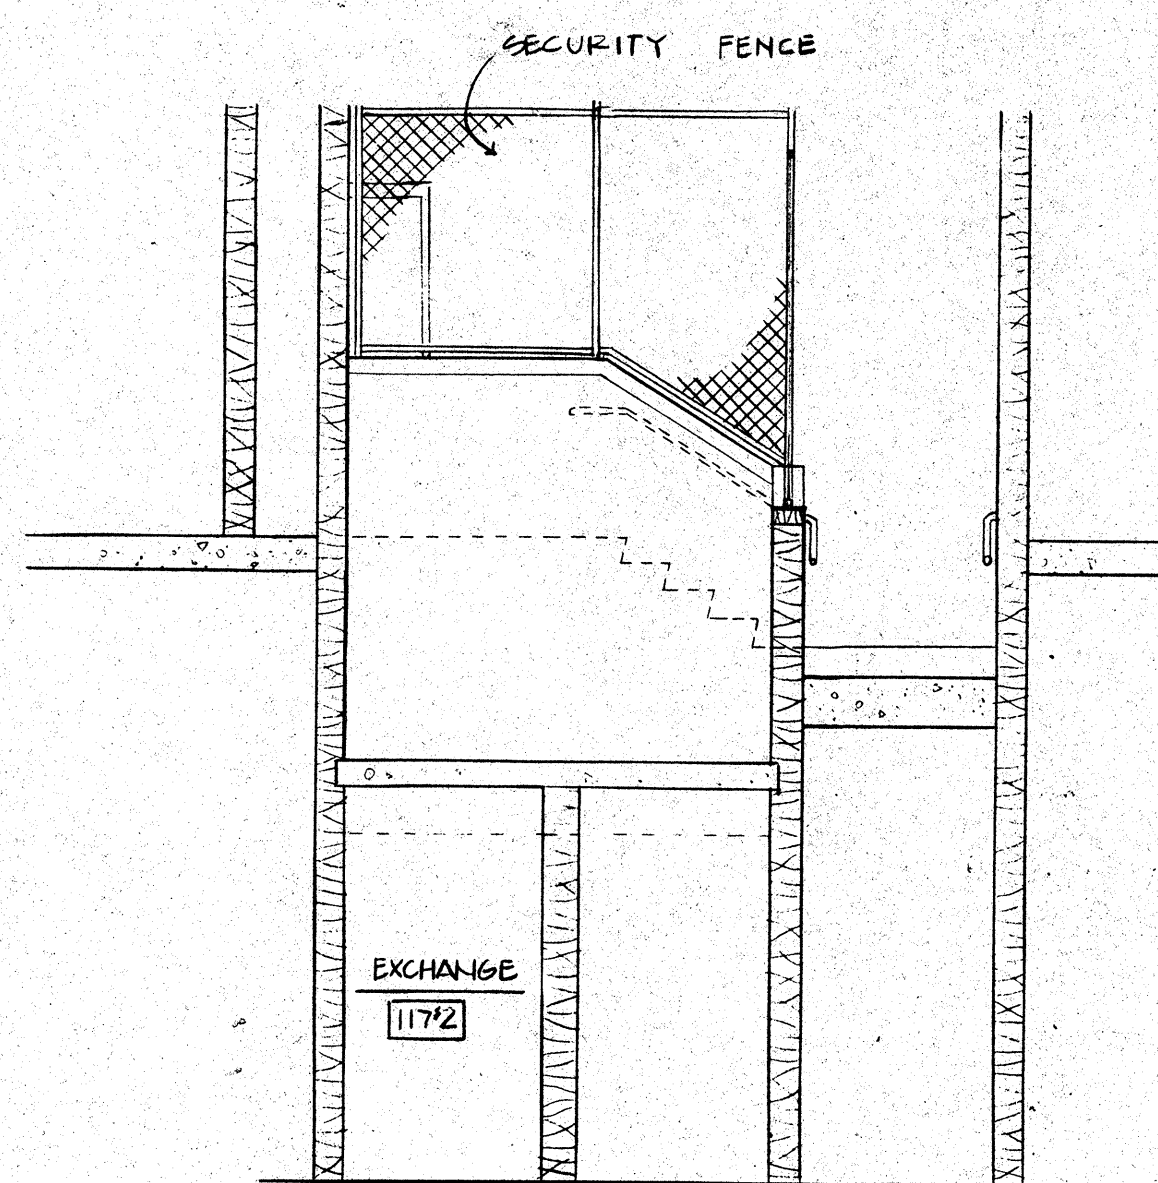

7 SECTION
SCALE: 1/4\"/>

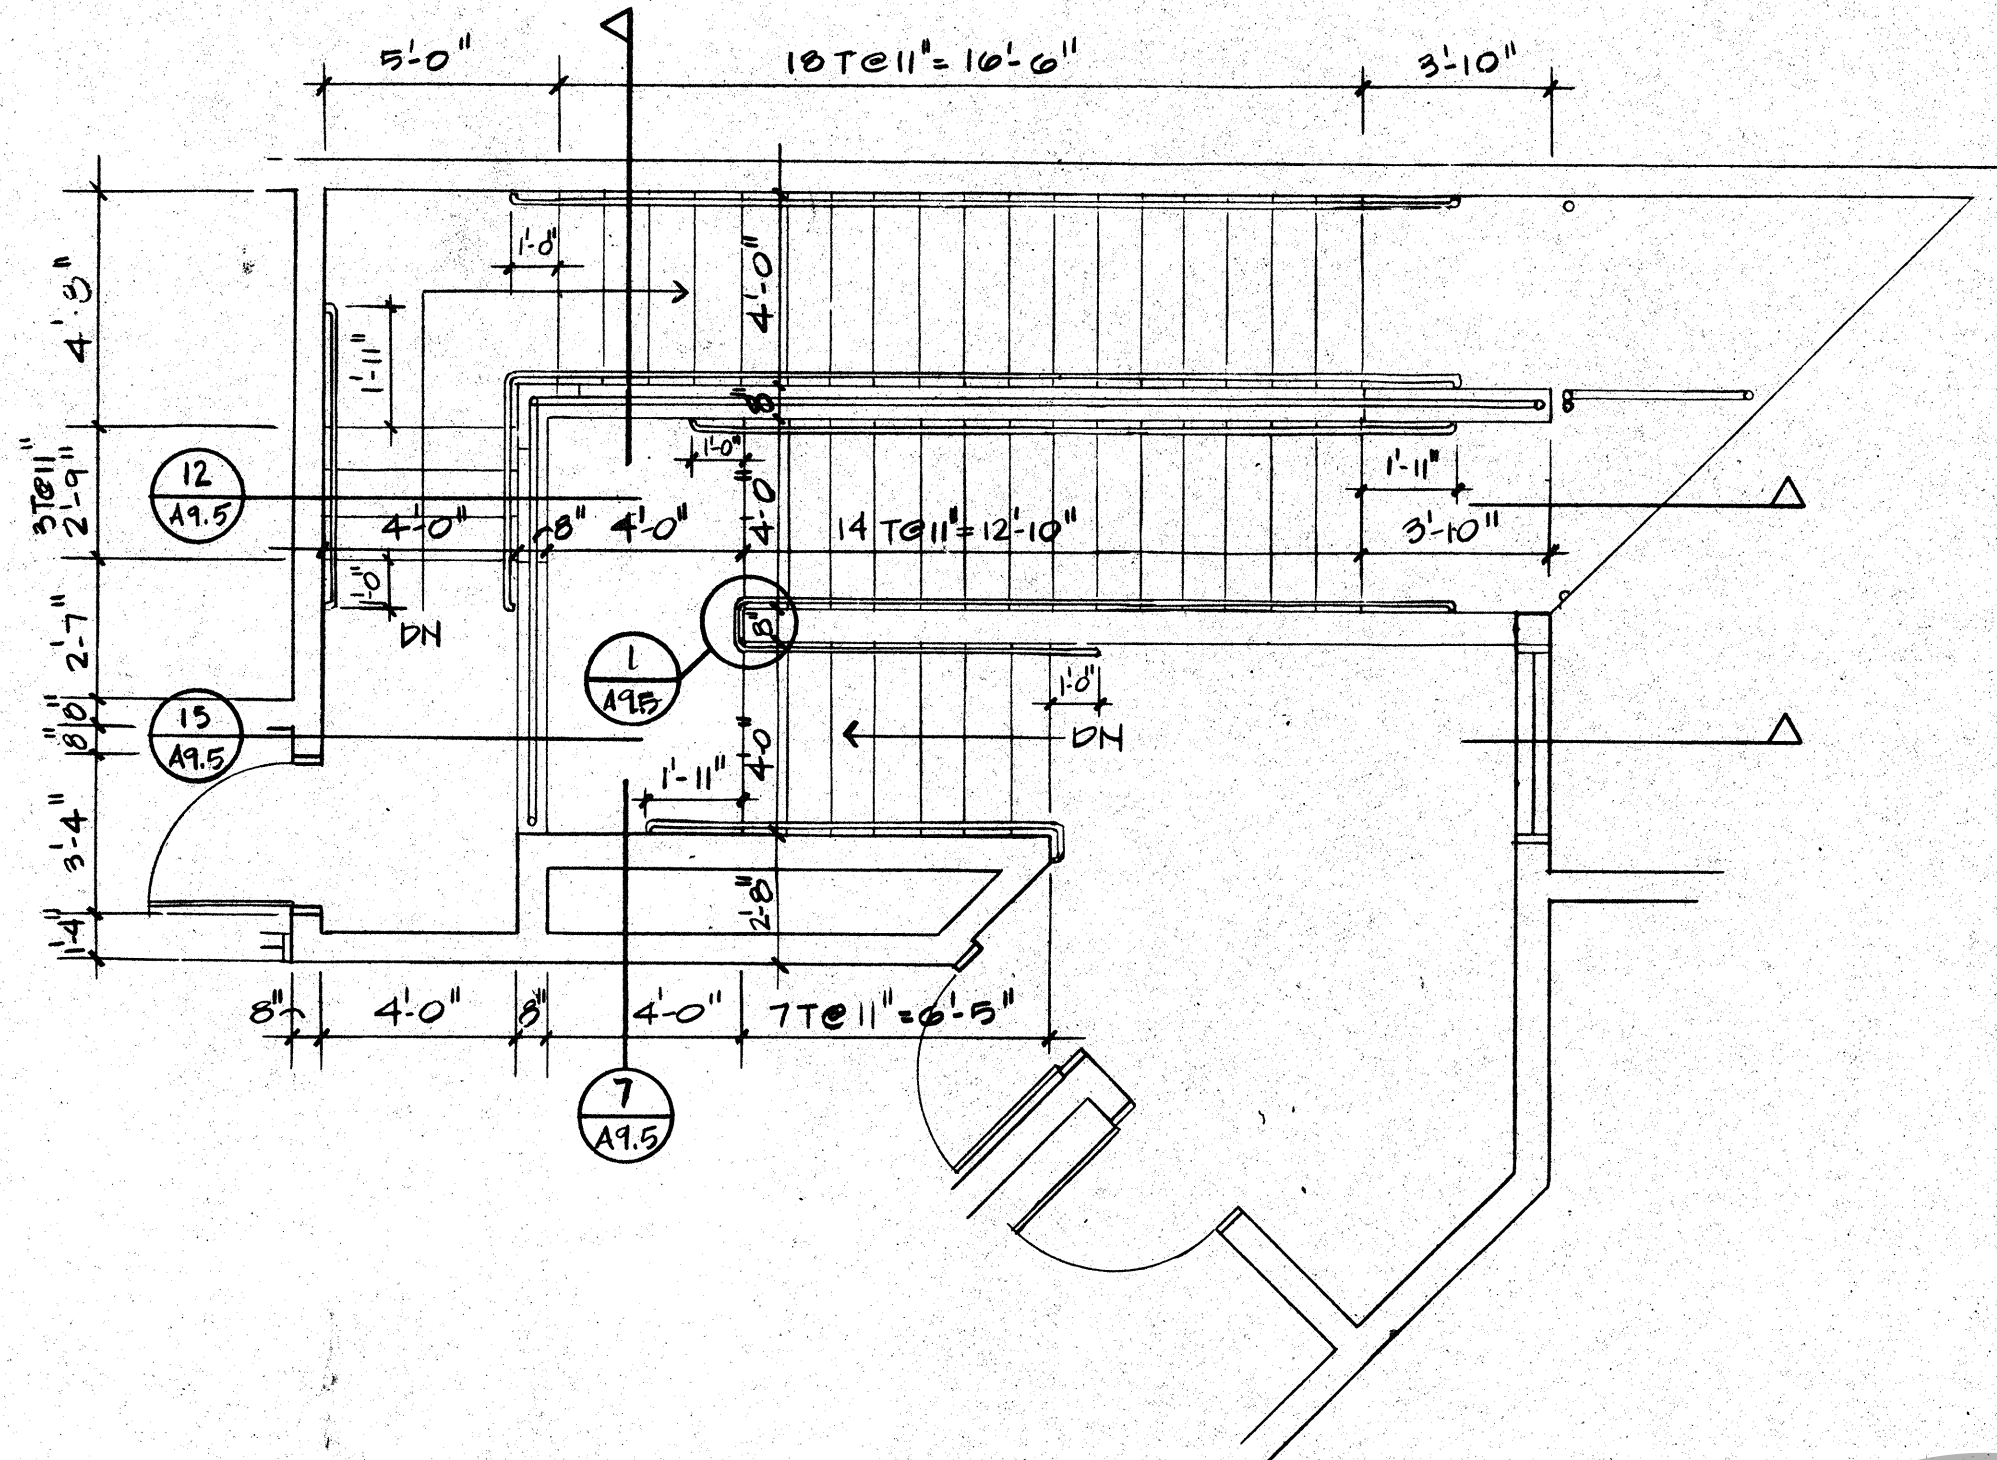


11A LEVEL 2 PLAN

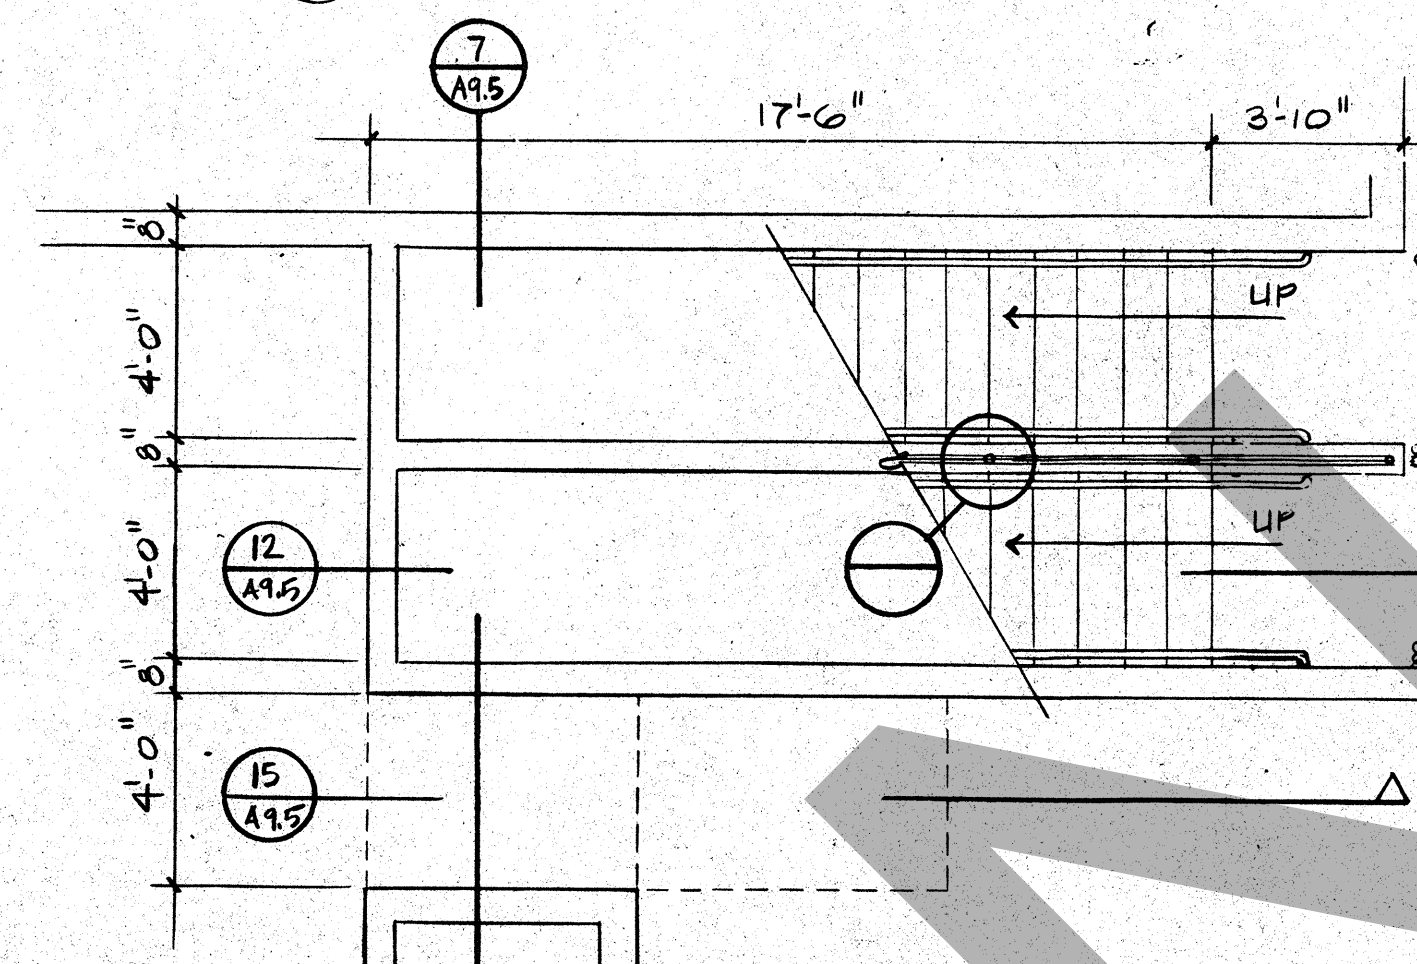


11B LEVEL 1 PLAN


11 STAIRWAYS #9 & #10
SCALE: 1/4\"/>

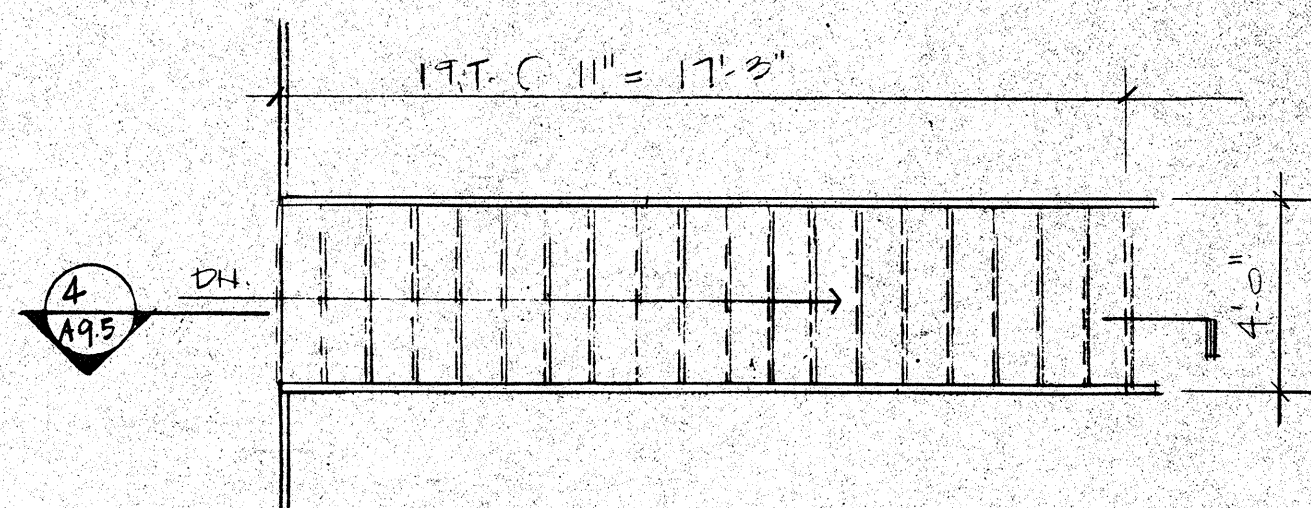


2 LEVEL 2 PLAN
SCALE: 1/2\"/>

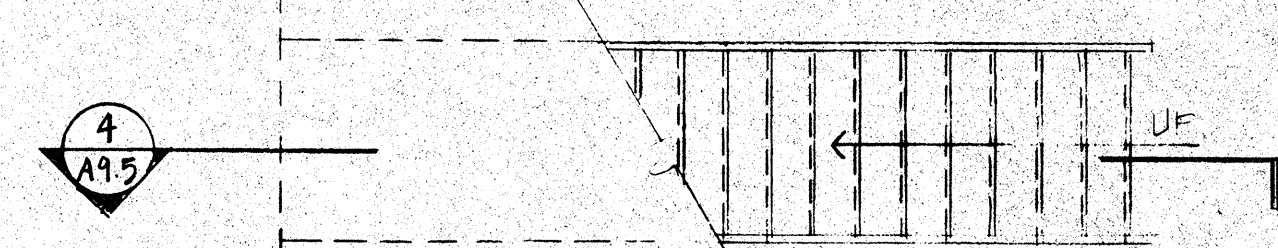


3 LEVEL 1 PLAN
SCALE: 1/2\"/>

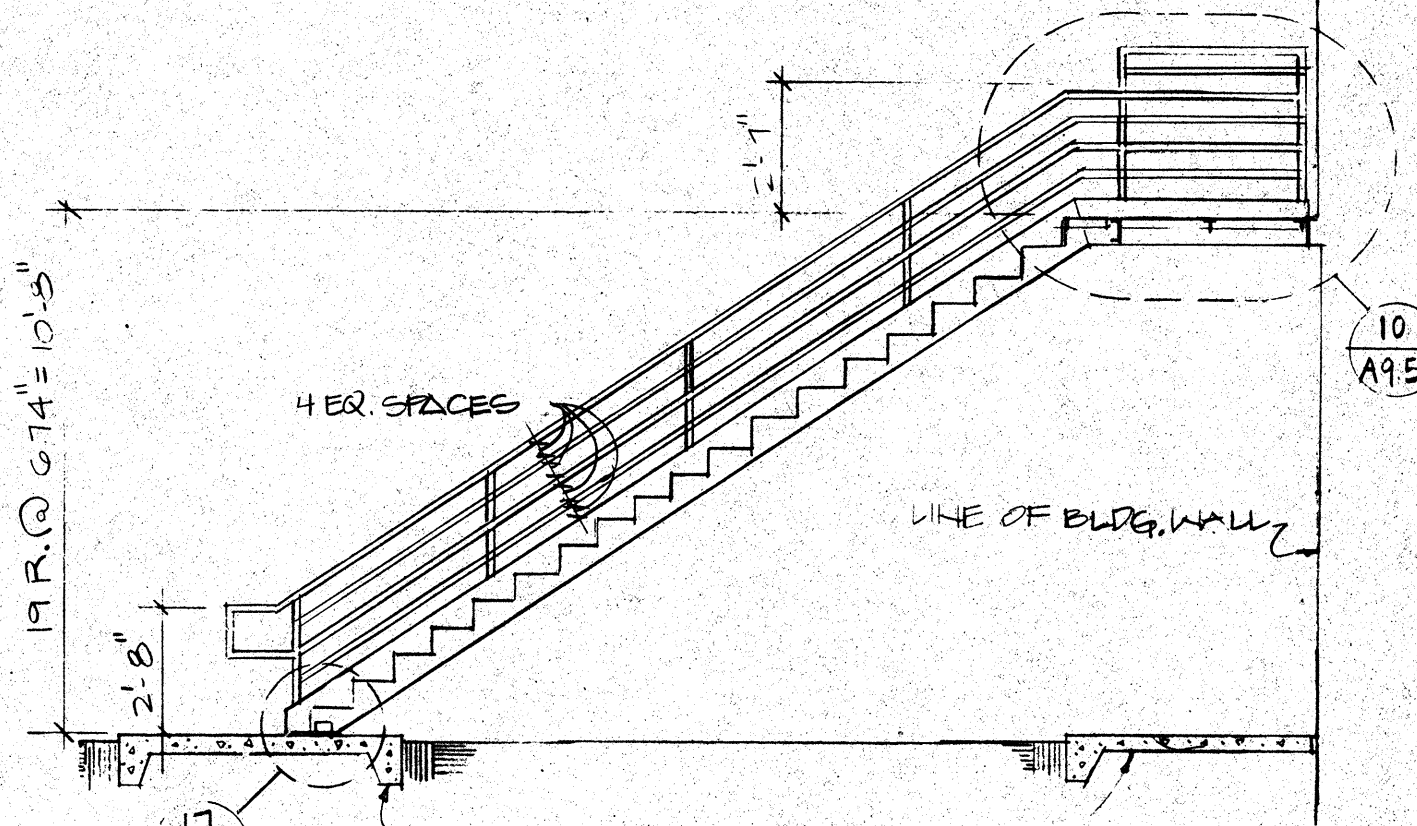


8 SECTION
SCALE: 1/4\"/>

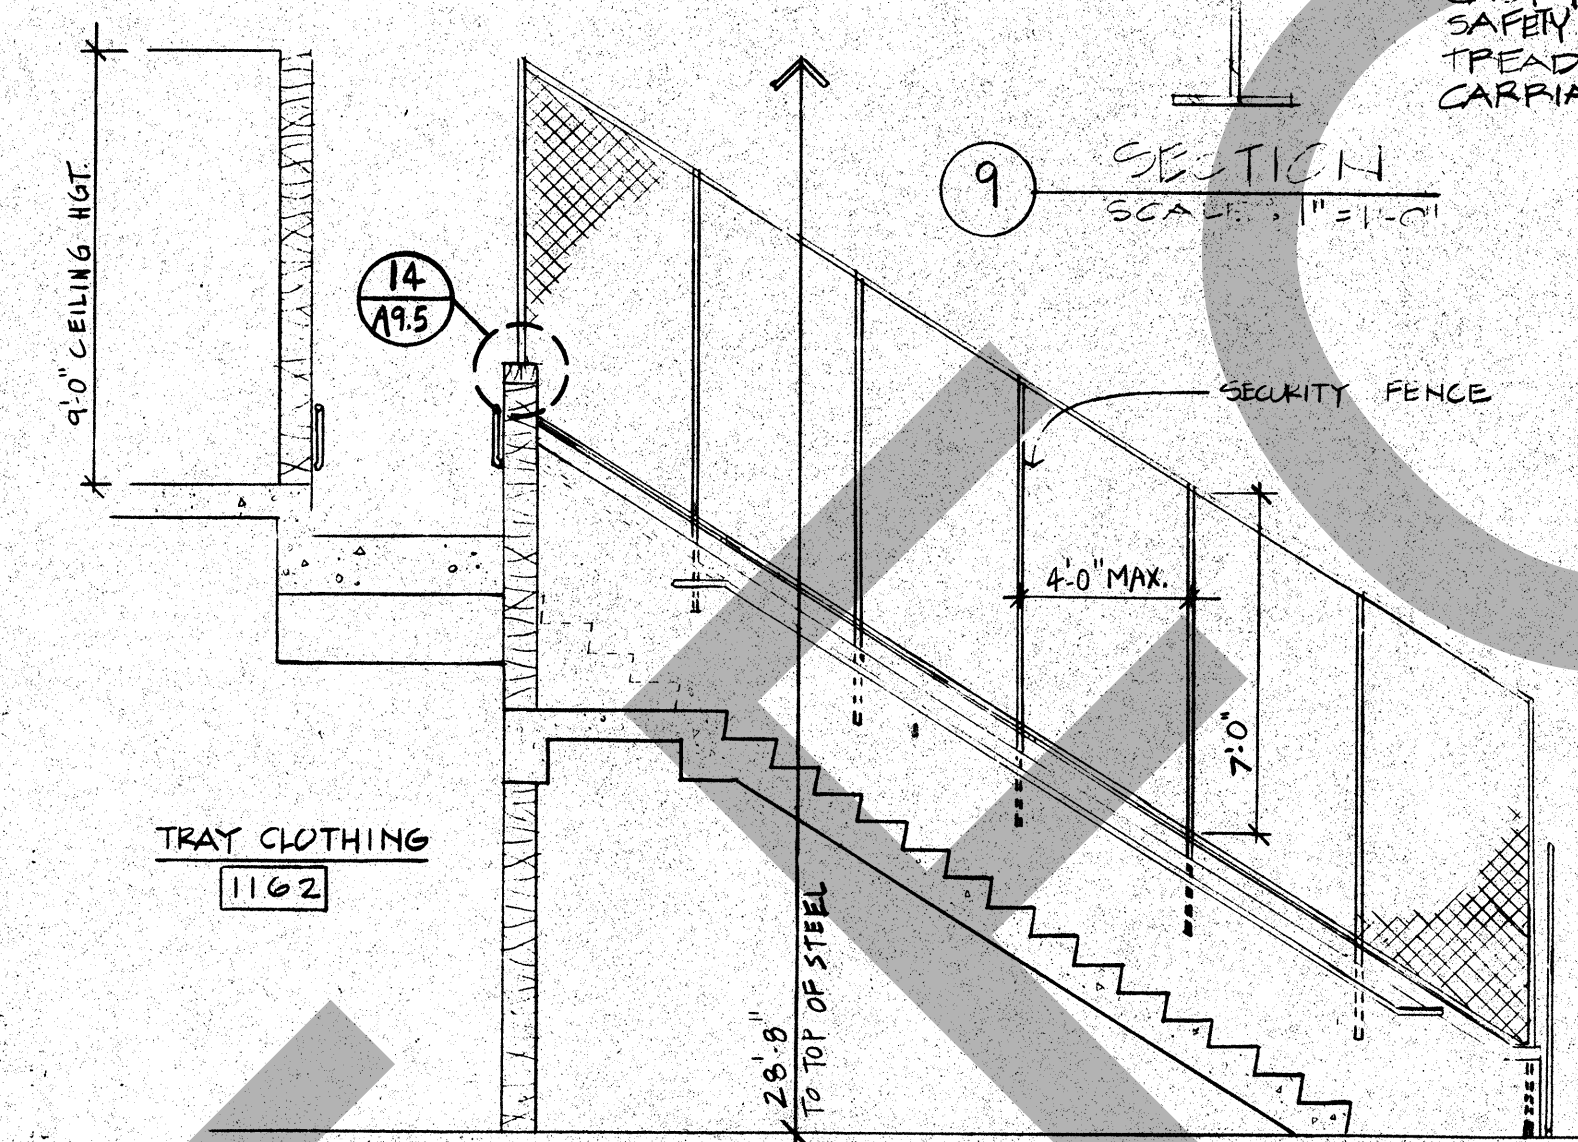


12 SECTION
SCALE: 1/4\"/>

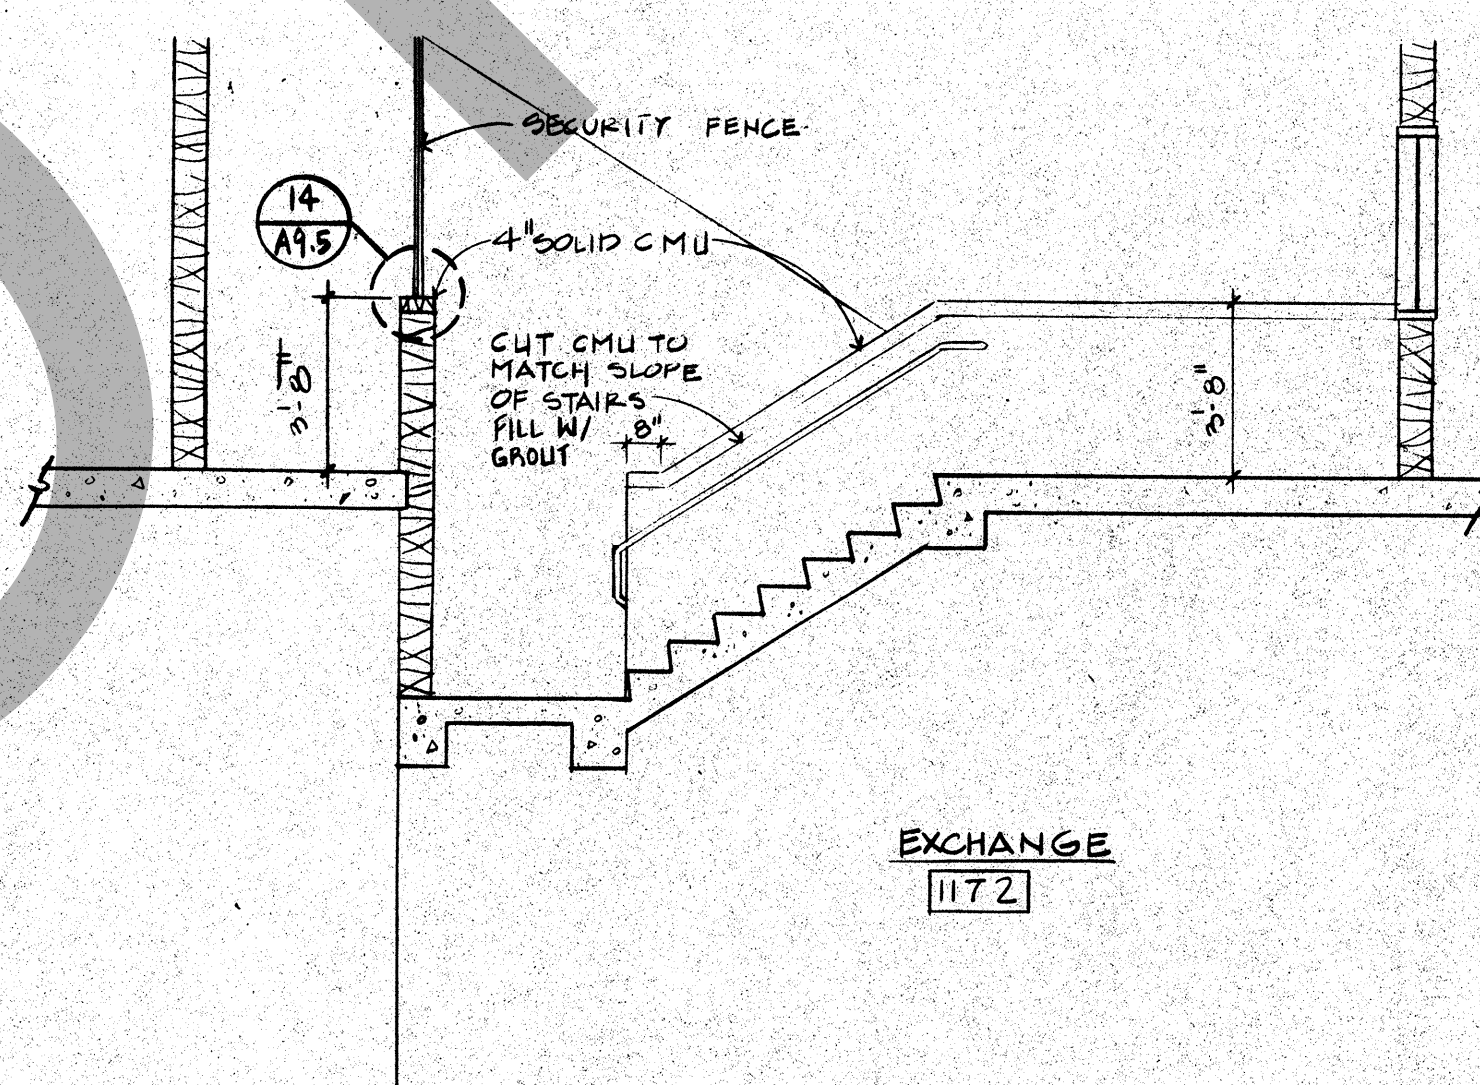


15 SECTION
SCALE: 1/4\"/>

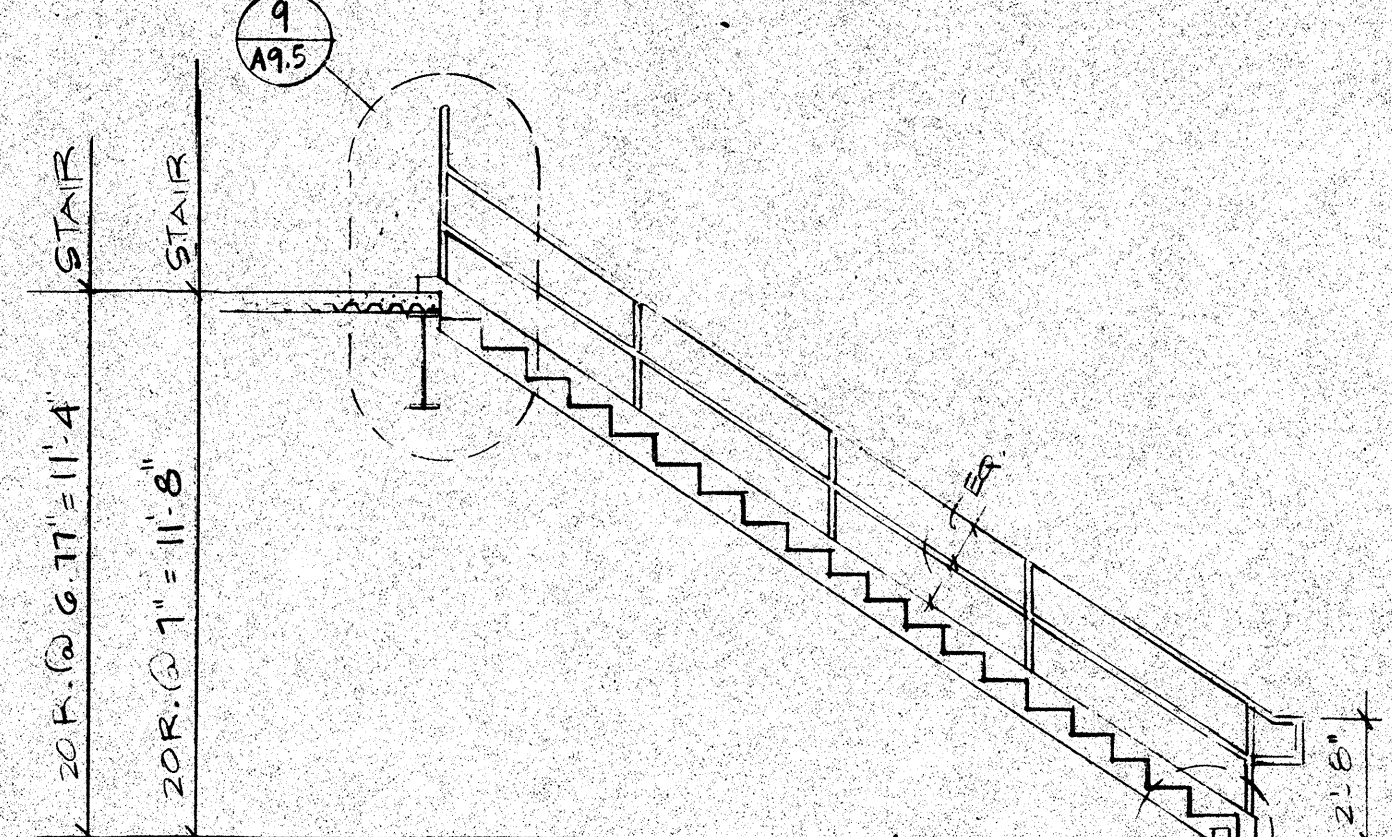


4 SECTION
SCALE: 1/2\"/>

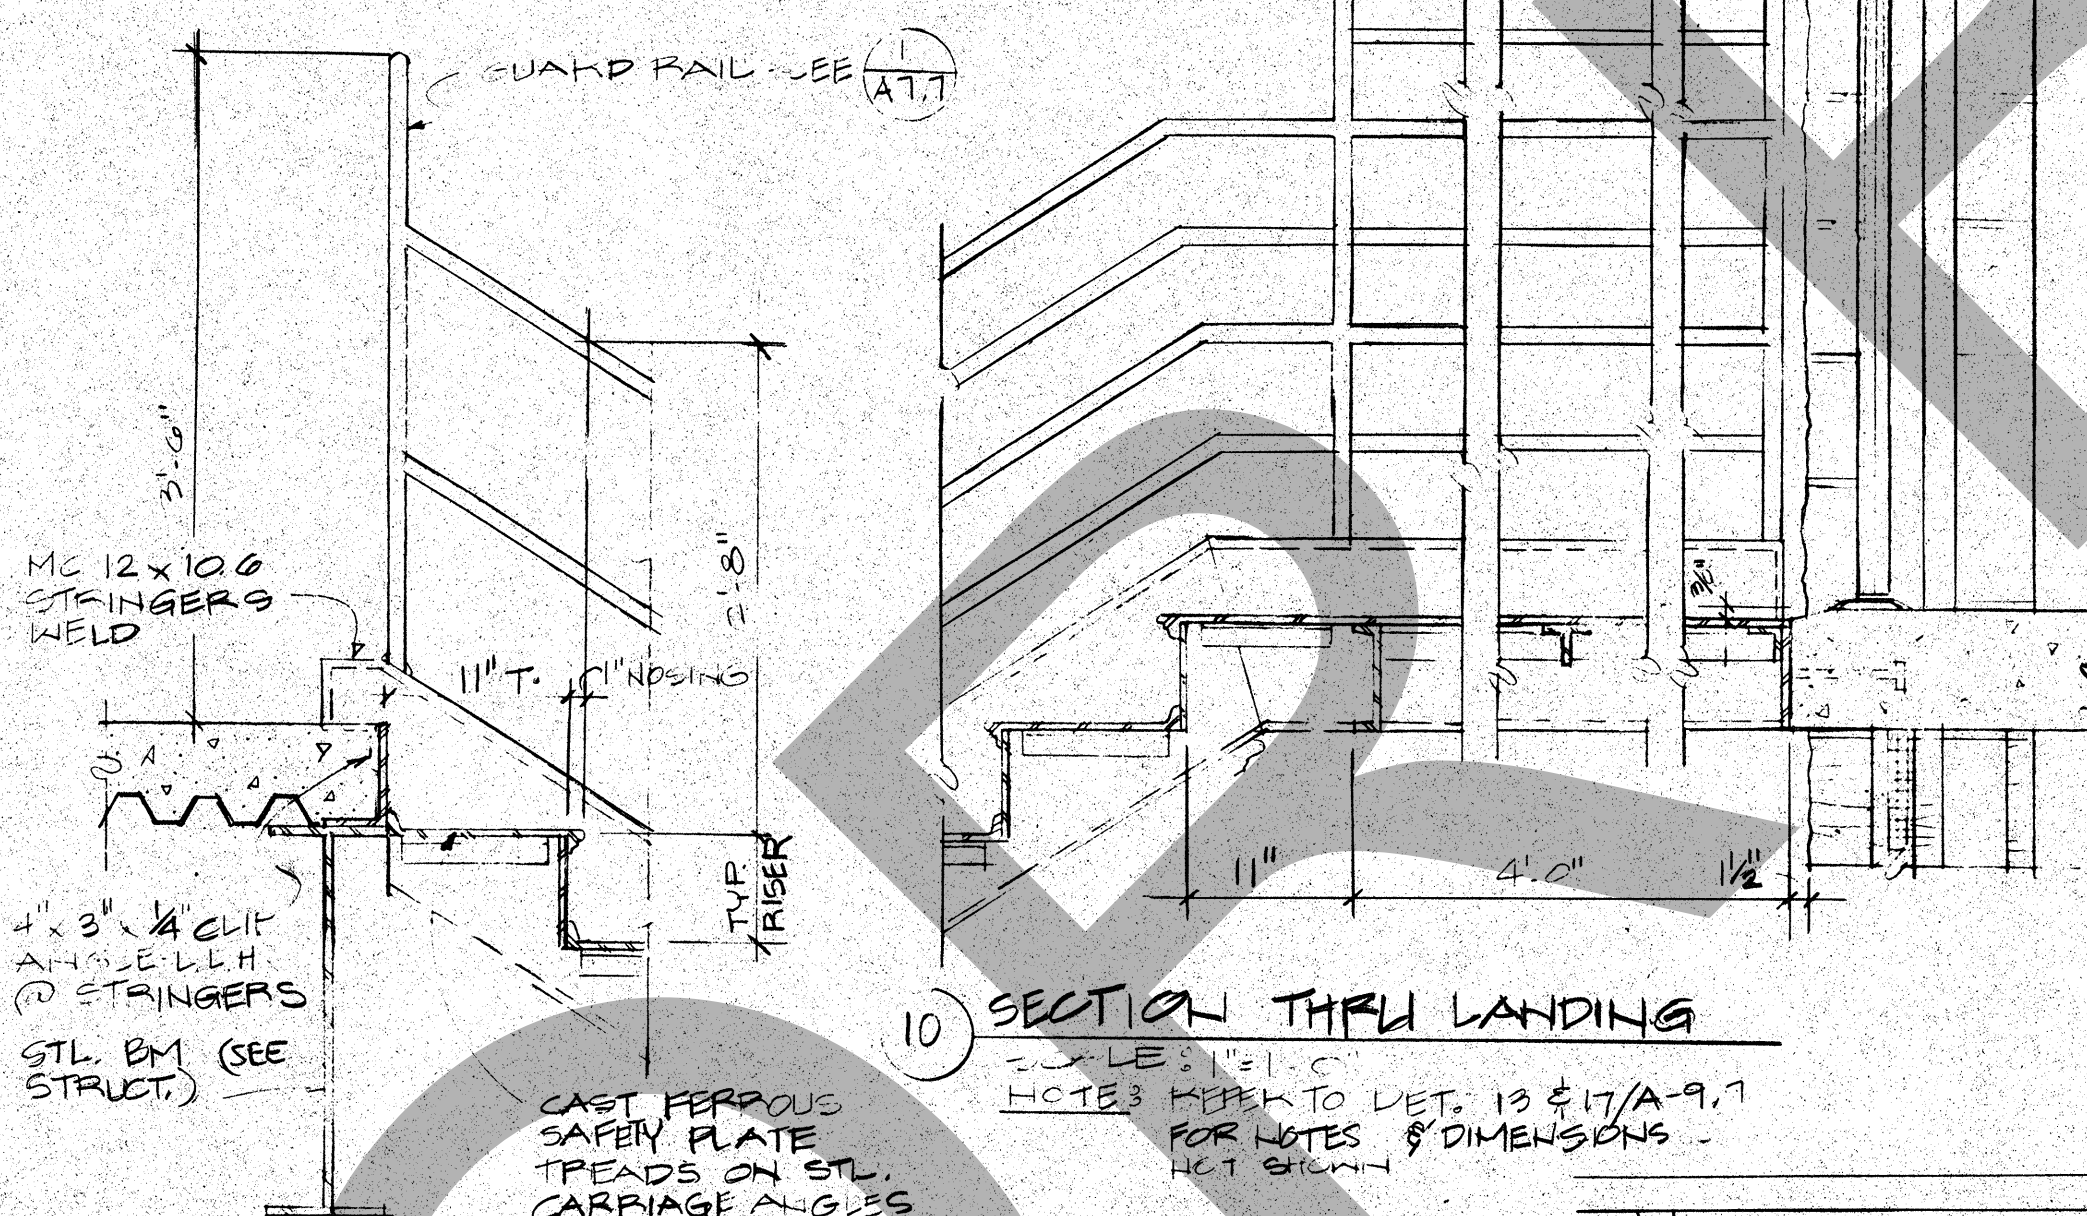


10 SECTION THRU LANDING
SCALE: 1/2\"/>

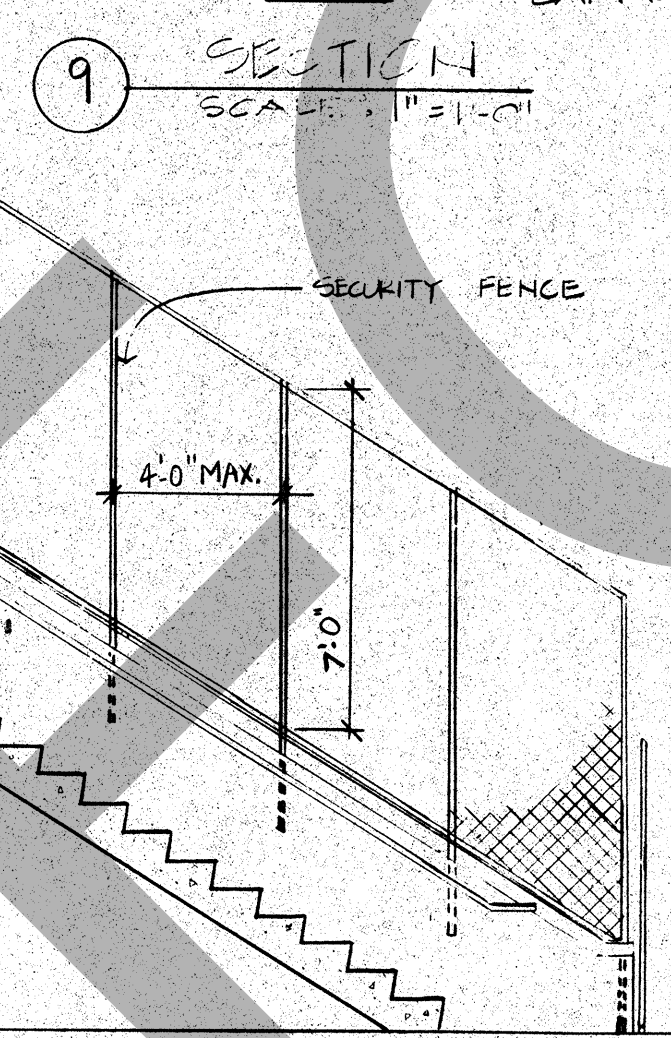


9 SECTION
SCALE: 1/2\"/>

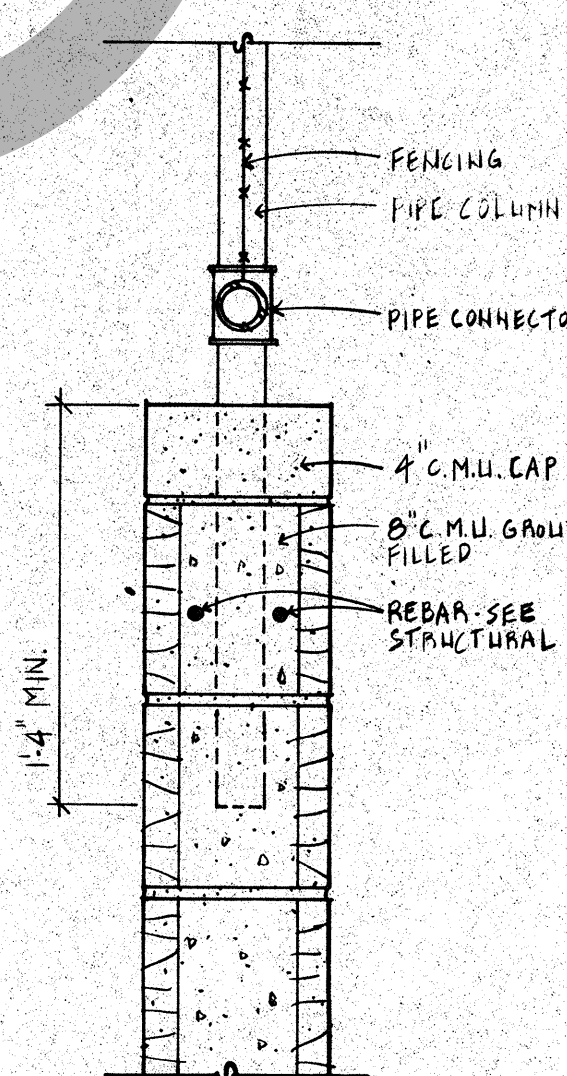


14 SECTION
SCALE: 1/2\"/>

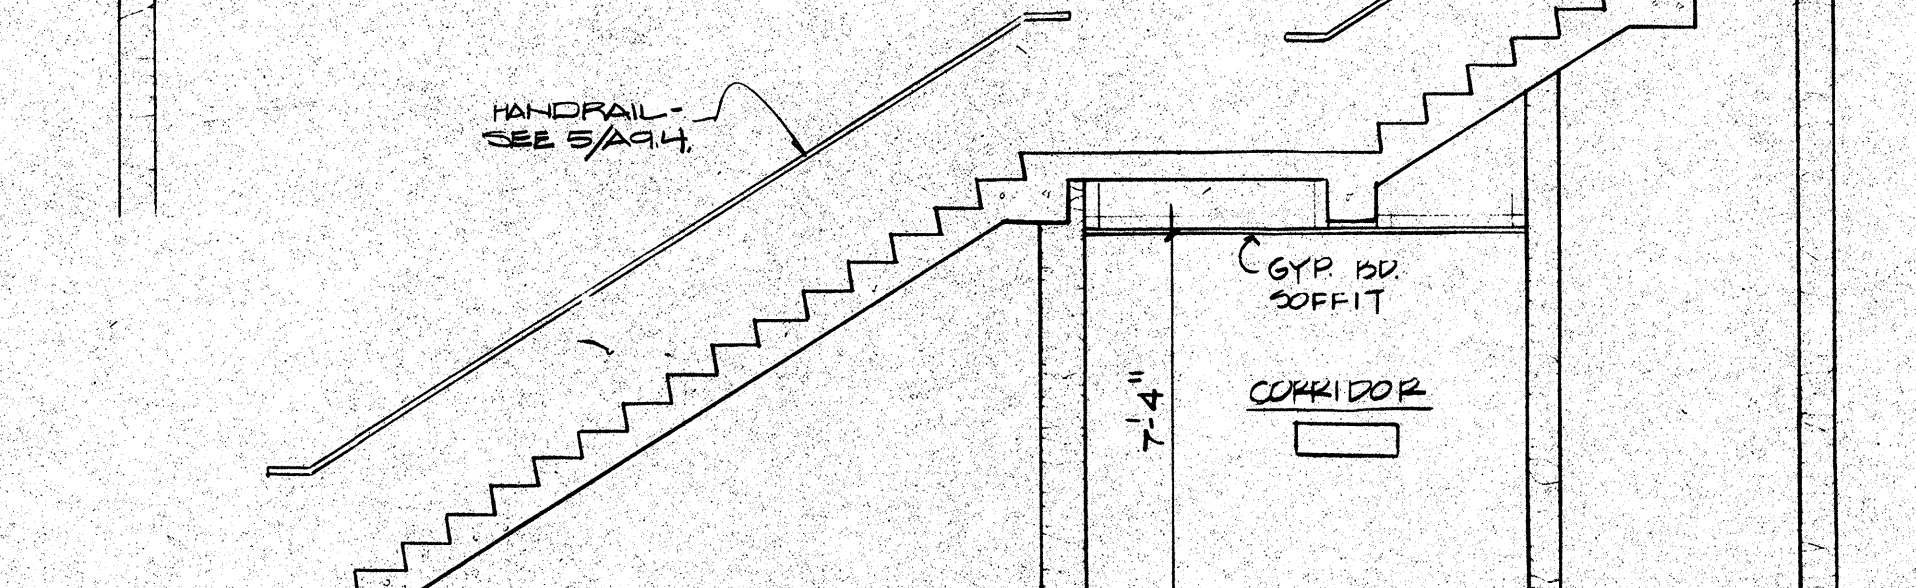

13 SECTION
SCALE: 1/4\"/>

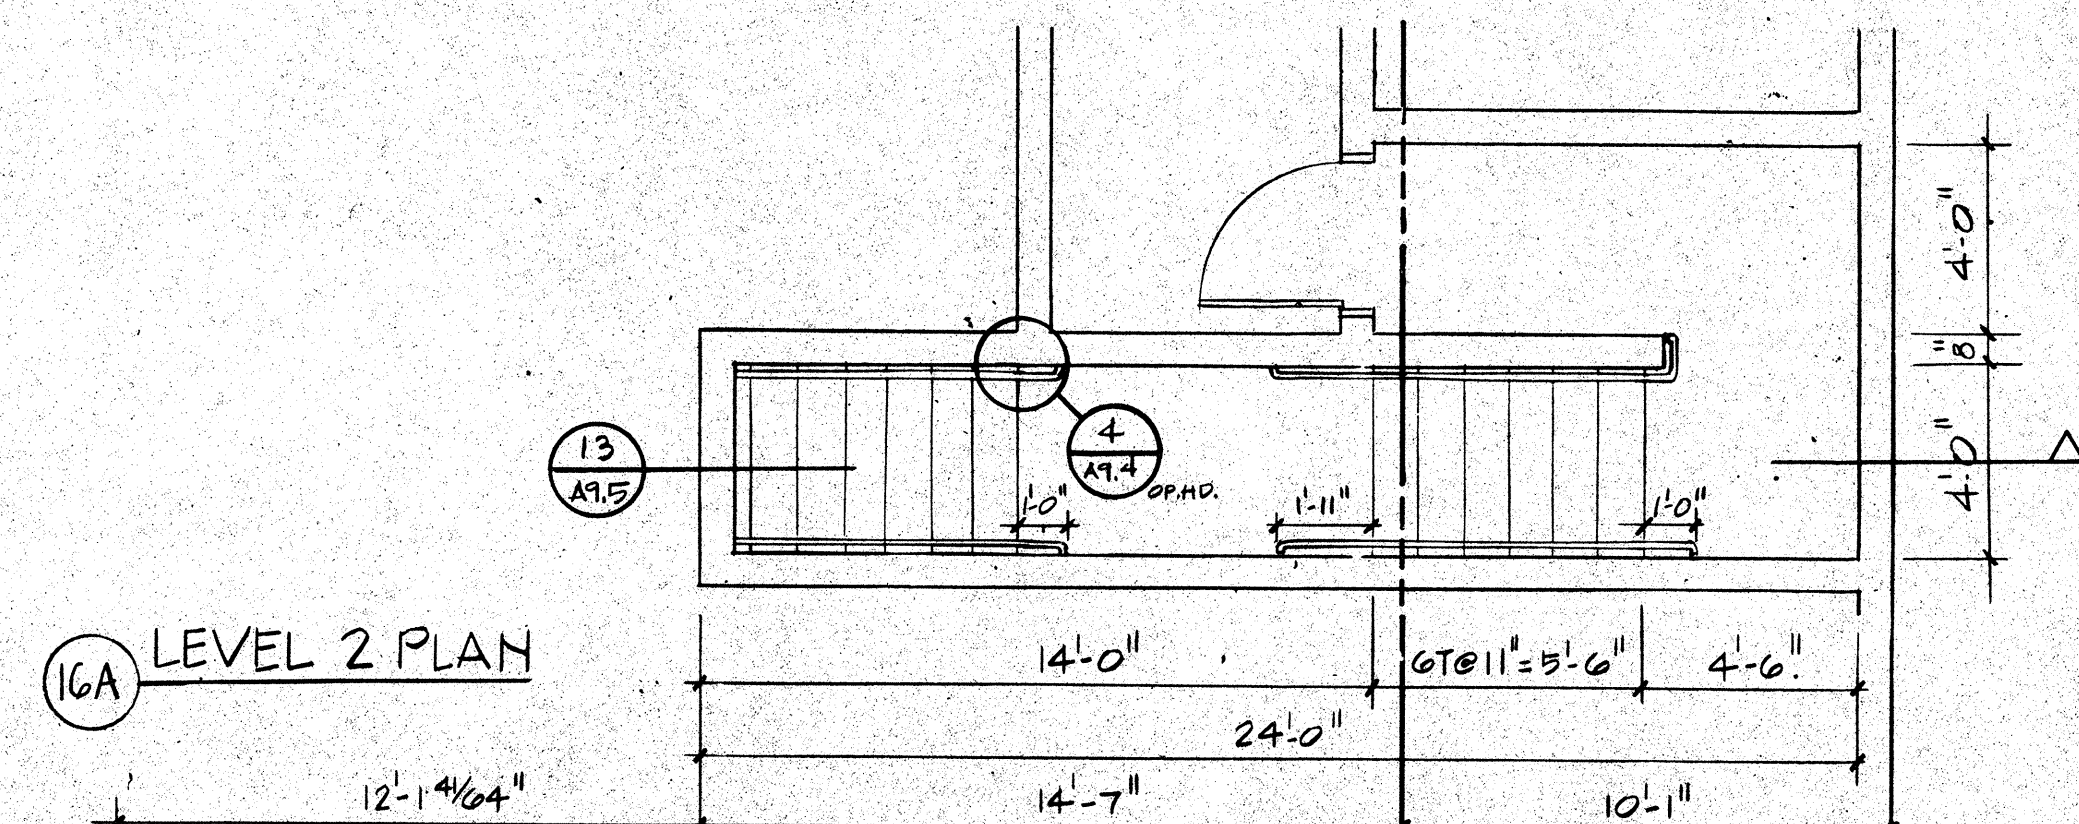


16A LEVEL 2 PLAN

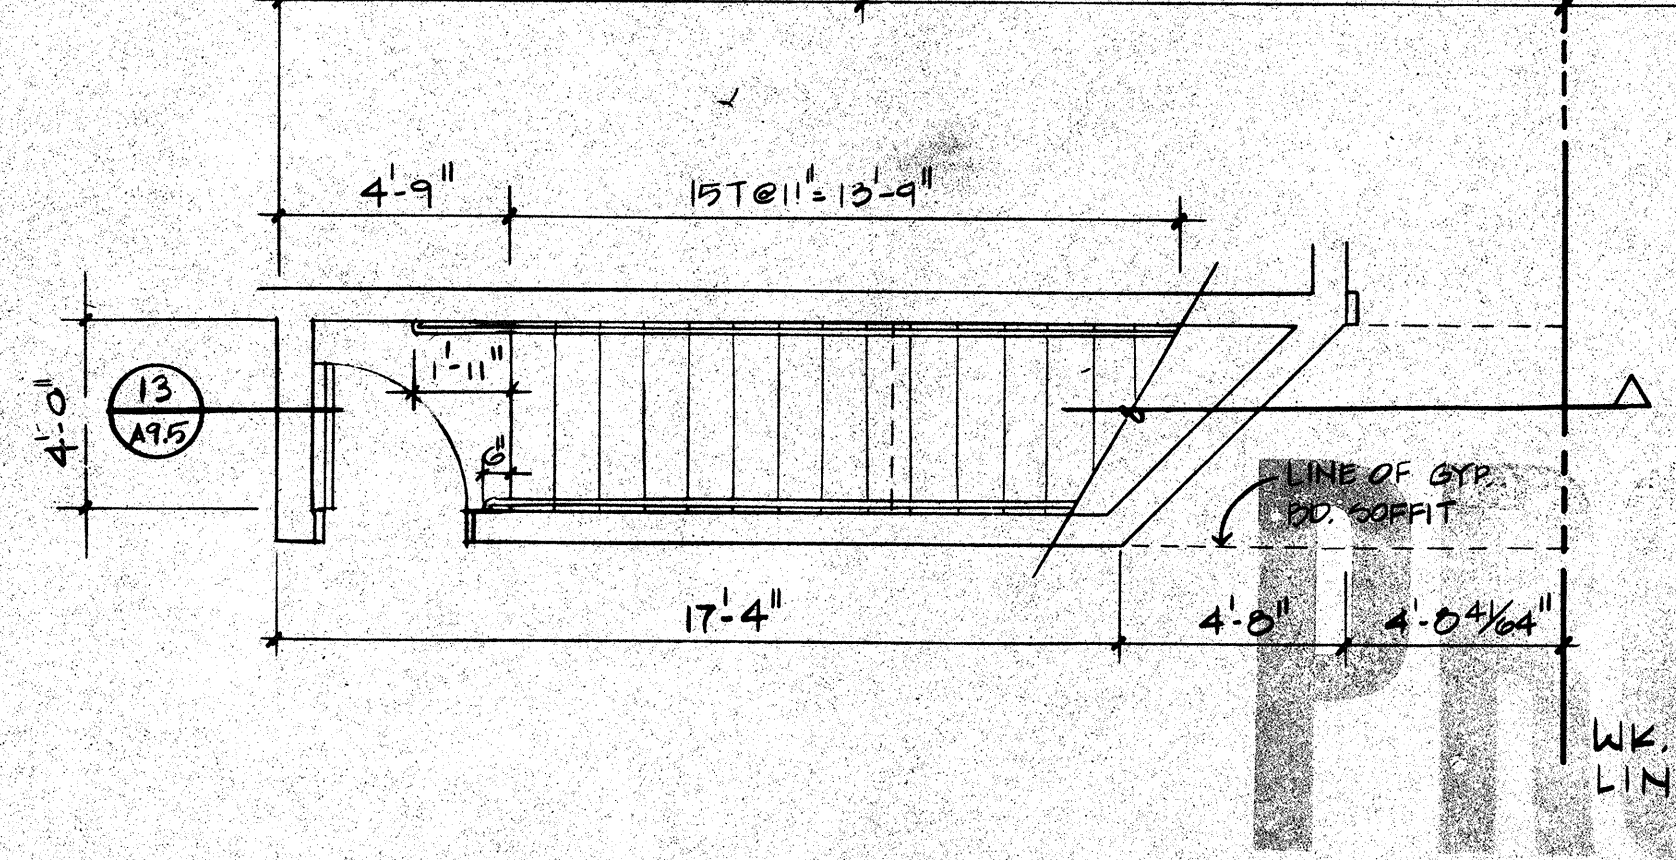


16B LEVEL 1 PLAN

16 STAIRWAY #8
SCALE: 1/4\"/>

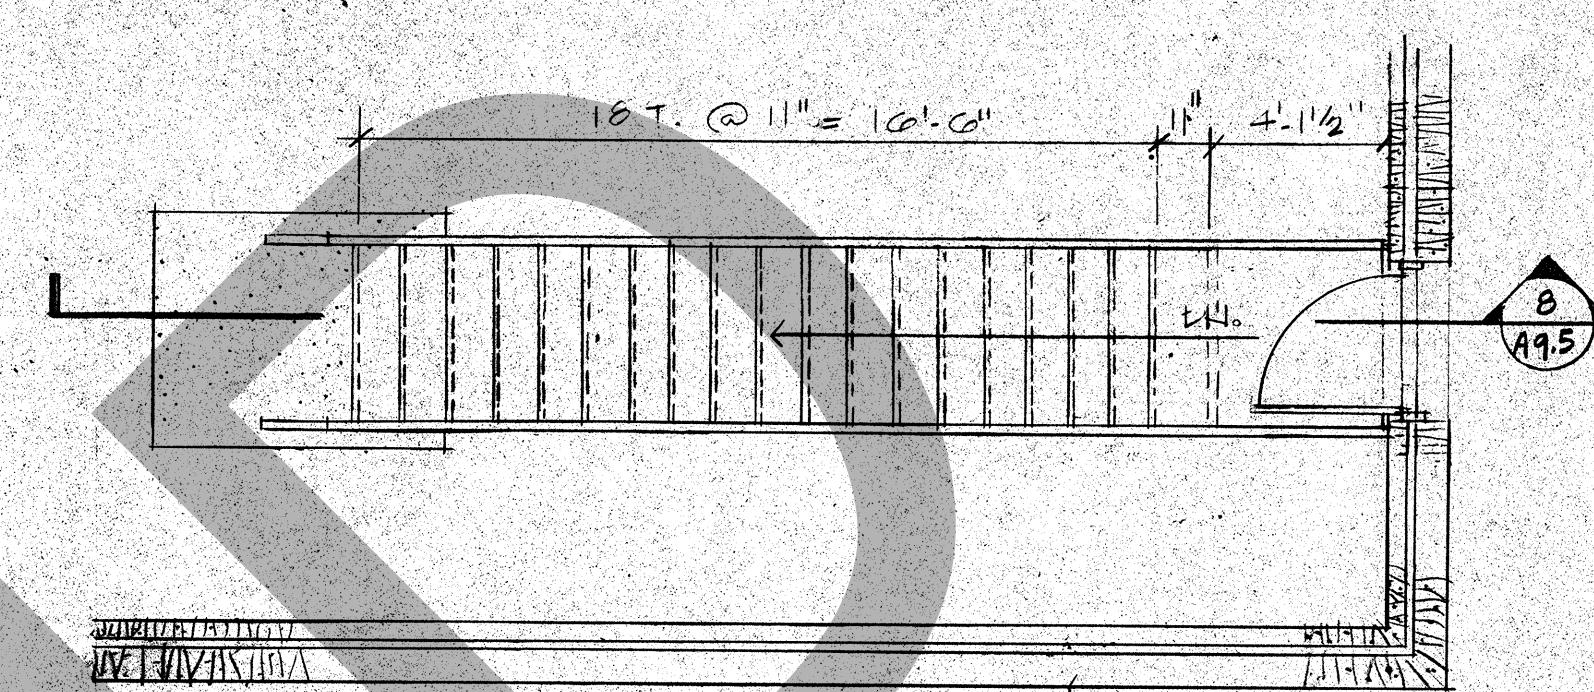

5 LEVEL 2 PLAN
SCALE: 1/4\"/>

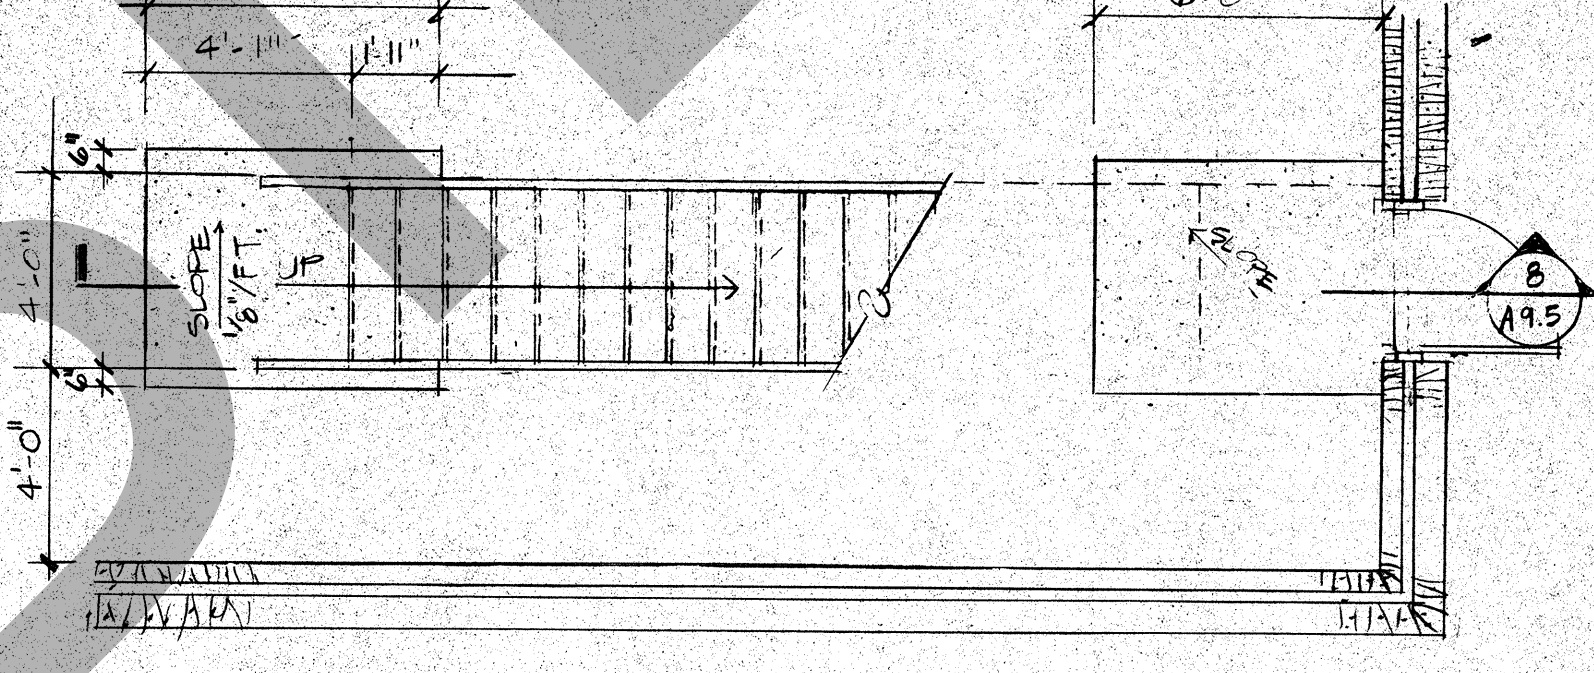

6 GROUND FLOOR PLAN
SCALE: 1/4\"/>

NOTE:
DOE 2000A @
STAIR E-4 ONLY,
SOLID WALL OCCURS
@ STAIR E-3

RFI ROSSER FABRAP
INTERNATIONAL

ROSSER FABRAP INTERNATIONAL, Inc.
Comprehensive Services for Building
Design, Construction, and
Management
Atlanta Savannah Tampa

Revisions	No.	Date	Description
1	2/17/99	ADDENDUM POSTED/ISSUED FOR CONSTRUCTION	

ROSSER FABRAP INTERNATIONAL
Criminal Justice Architecture, Technology, Planning, Interiors,
Mechanical, Electrical, Plumbing, Security, & Civil Engineering

JUSTICE SYSTEMS INCORPORATED
Criminal Justice Operations, Programming


JOHNSON & NIELSEN
Structural Engineering

WEST - VALLEY - DETENTION - CENTER
FOR THE COUNTY OF SAN BERNARDINO, CALIFORNIA

HARRY MAY, COUNTY ADMINISTRATION OFFICER

FLOYD TIDWELL, SHERIFF

BOARD OF SUPERVISORS
San Bern Co. Board of Supervisors
Larry Wilson, Board President
Larry Wilson, Board President
Larry Wilson, Board President

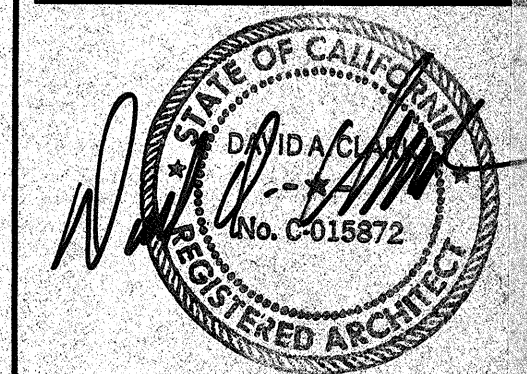

STAIR PLANS & SECTIONS

PROJECT
RECORD