

Revisions

No.	Date	Description
1	7/17/89	ADDENDUM POSTED, ISSUED FOR CONSTRUCTION
2	9/13/89	DIMENSION VERIFICATION
3	7/12/89	DIMENSION VERIFICATION
4	10/17/89	BULLETIN # 10/17/89 SUBMITTAL
5	11/14/89	REC # 457
6	11/15/89	CLARIFICATIONS & REC # 702 & 703

ROSSER FABRAP INTERNATIONAL
 Criminal Justice Architecture, Technology, Planning, Interiors,
 Mechanical, Electrical, Planning, Security & Civil Engineering

JUSTICE SYSTEMS INCORPORATED
 Criminal Justice Operations, Programming

JOHNSON & NIELSEN
 Structural Engineering


RECEIVED
 MAY 16 1991
 Swinerton & Walberg Co.
 Project No. 89-0019

WEST • VALLEY • DETENTION • CENTER
 FOR • THE • COUNTY • OF • SAN • BERNARDINO • CALIFORNIA

HARRY MAYS, COUNTY ADMINISTRATION OFFICER


FLOYD TIDWELL, SHERIFF

BOARD OF SUPERVISORS
 Don Adams, Second District, San Bern Co. Sheriff
 John Adams, Second District, San Bern Co. Sheriff
 Anthony Adams, Second District, San Bern Co. Sheriff
 Robert Adams, Second District, San Bern Co. Sheriff

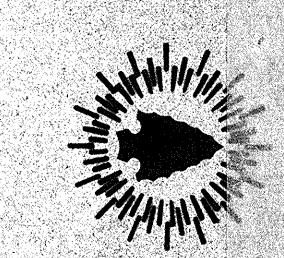


PROJECT RECORD

VISITING FLOOR PLAN
 LEVEL 2

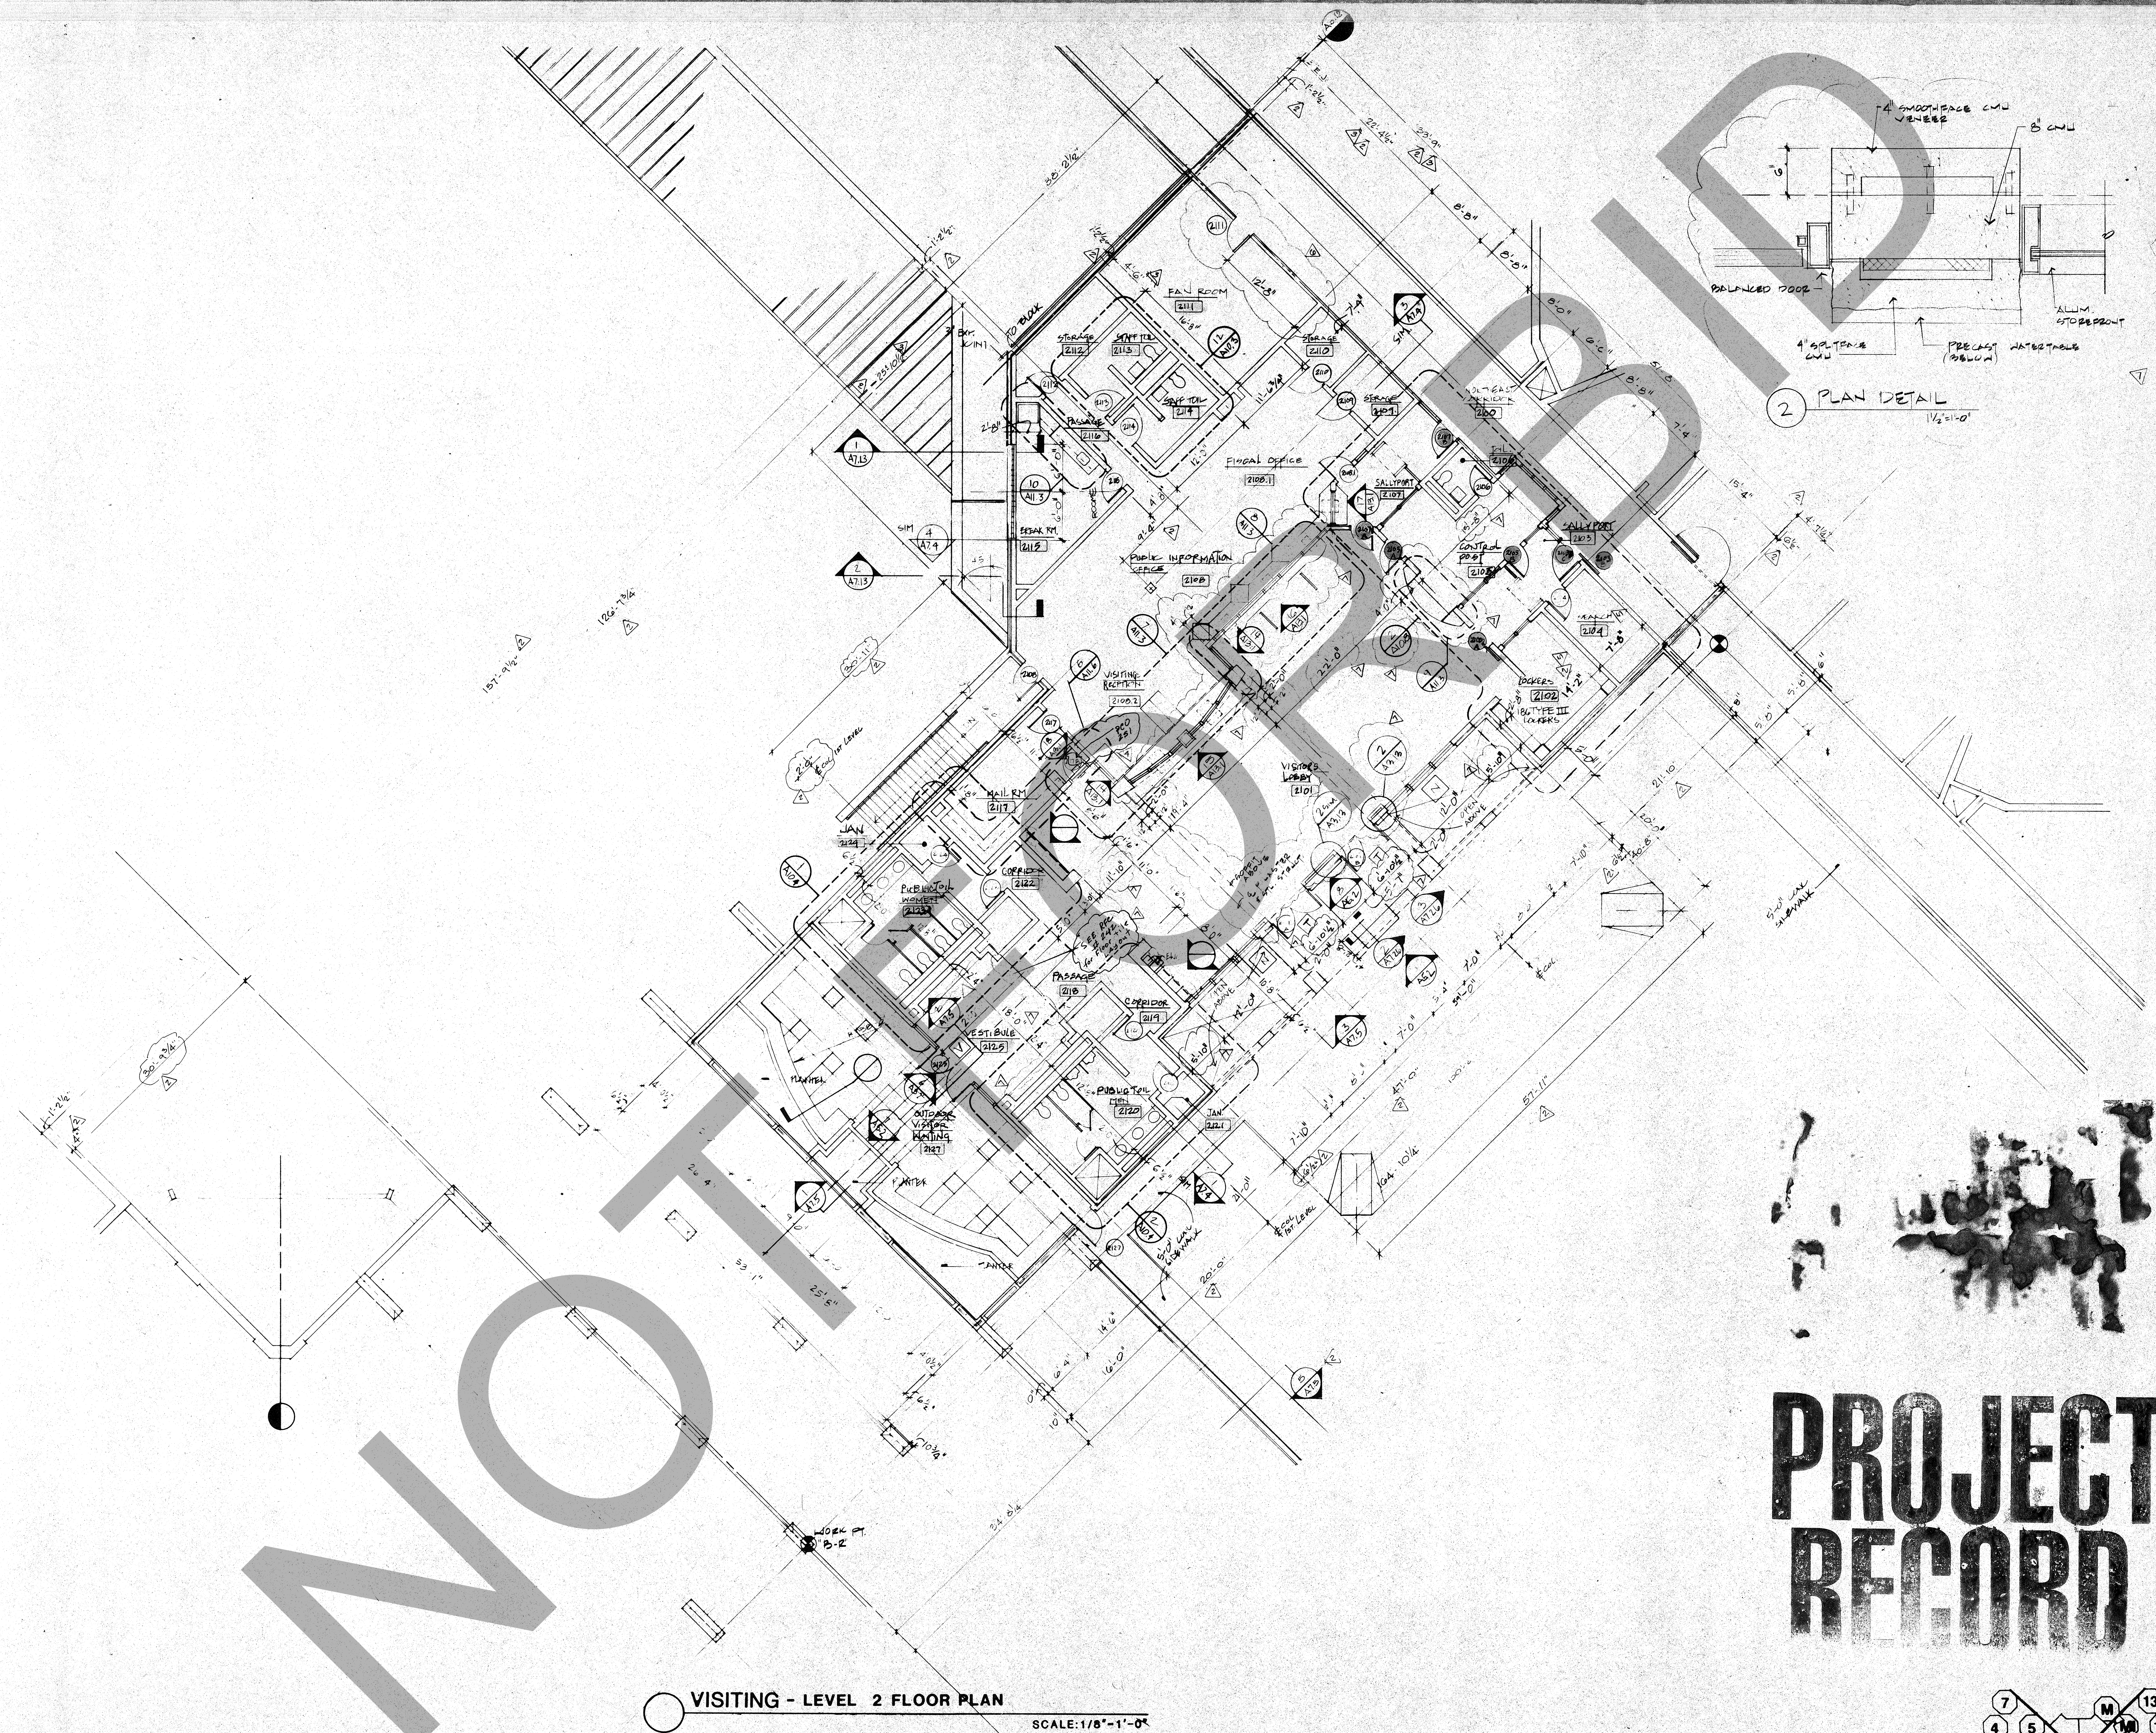


2 PLAN DETAIL
 1/4" = 1'-0"

○ VISITING - LEVEL 2 FLOOR PLAN
 SCALE: 1/8" = 1'-0"

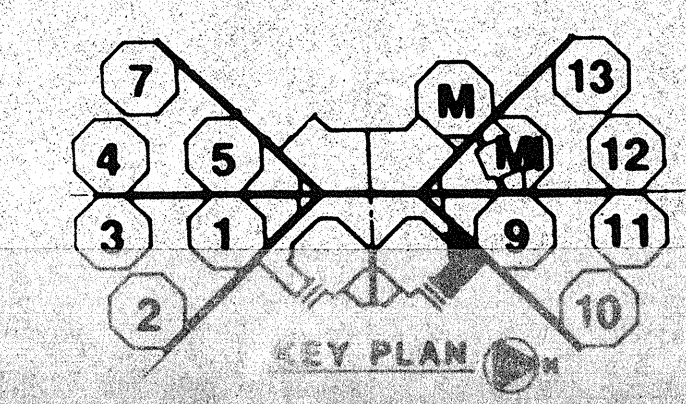


A3.12	A3.13
B3.12	B3.13
C3.12	C3.13

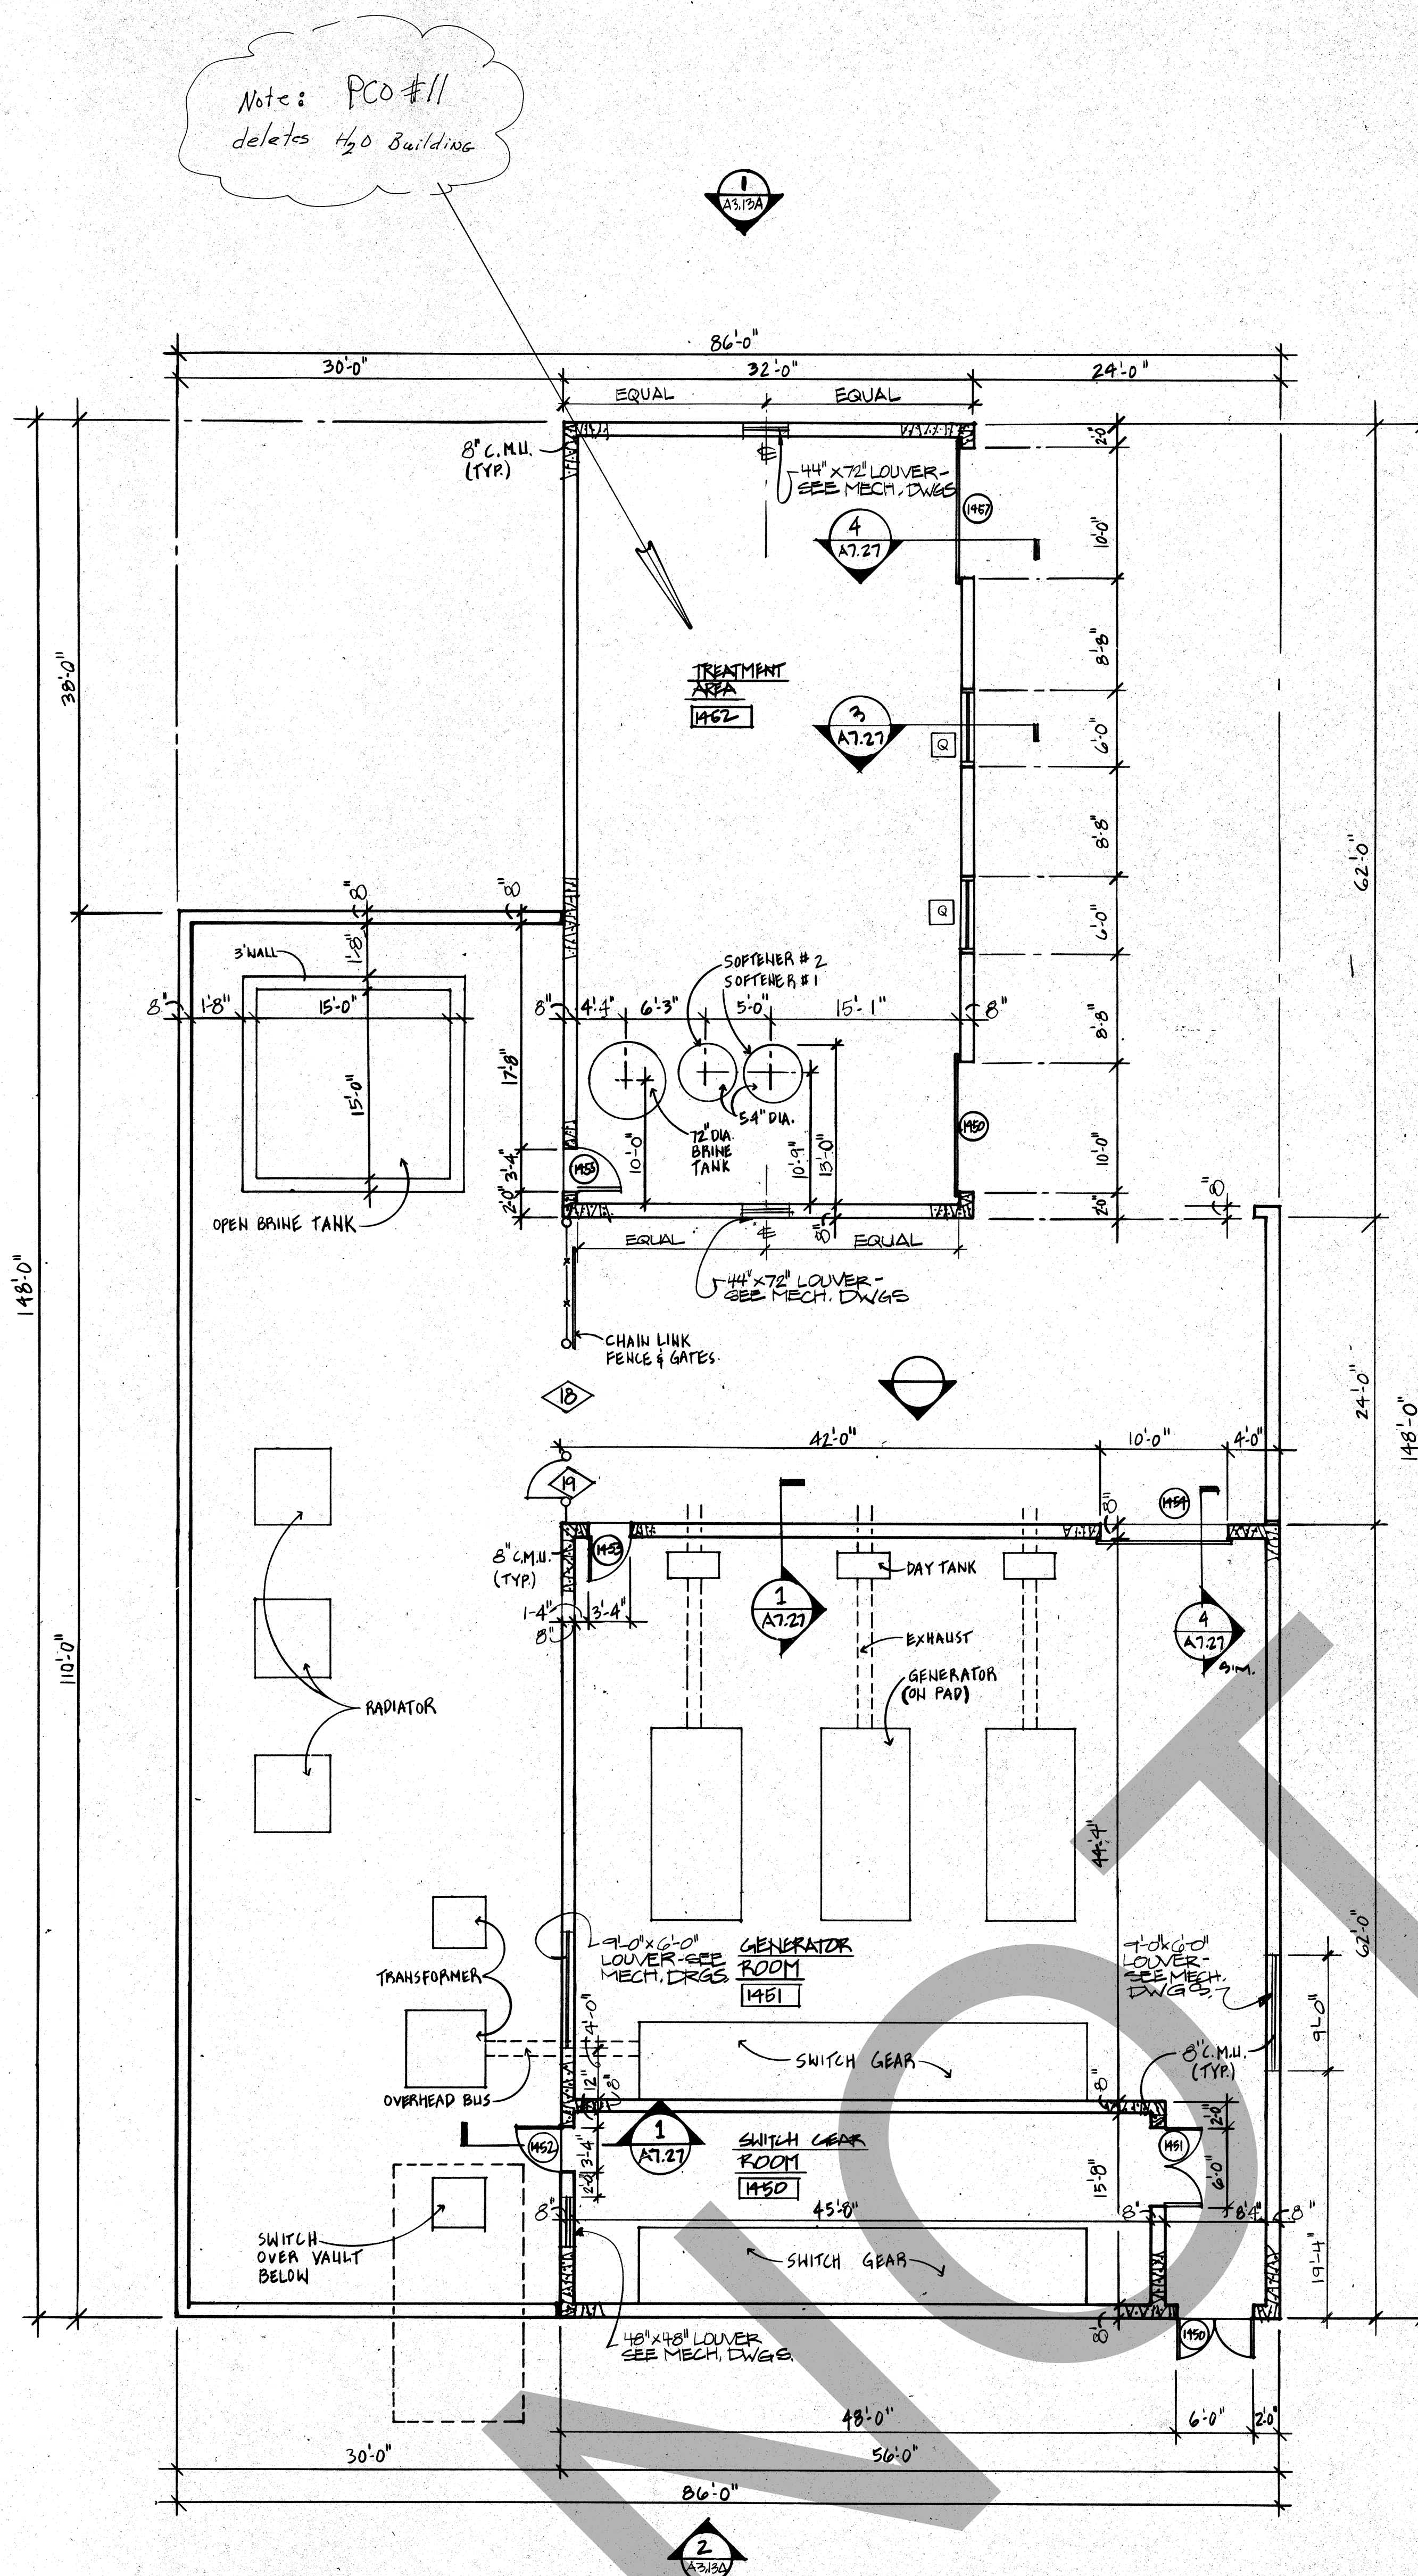


UTILITY/WATER SOFTENER BUILDING

SCALE: 1/8" = 1'-0"

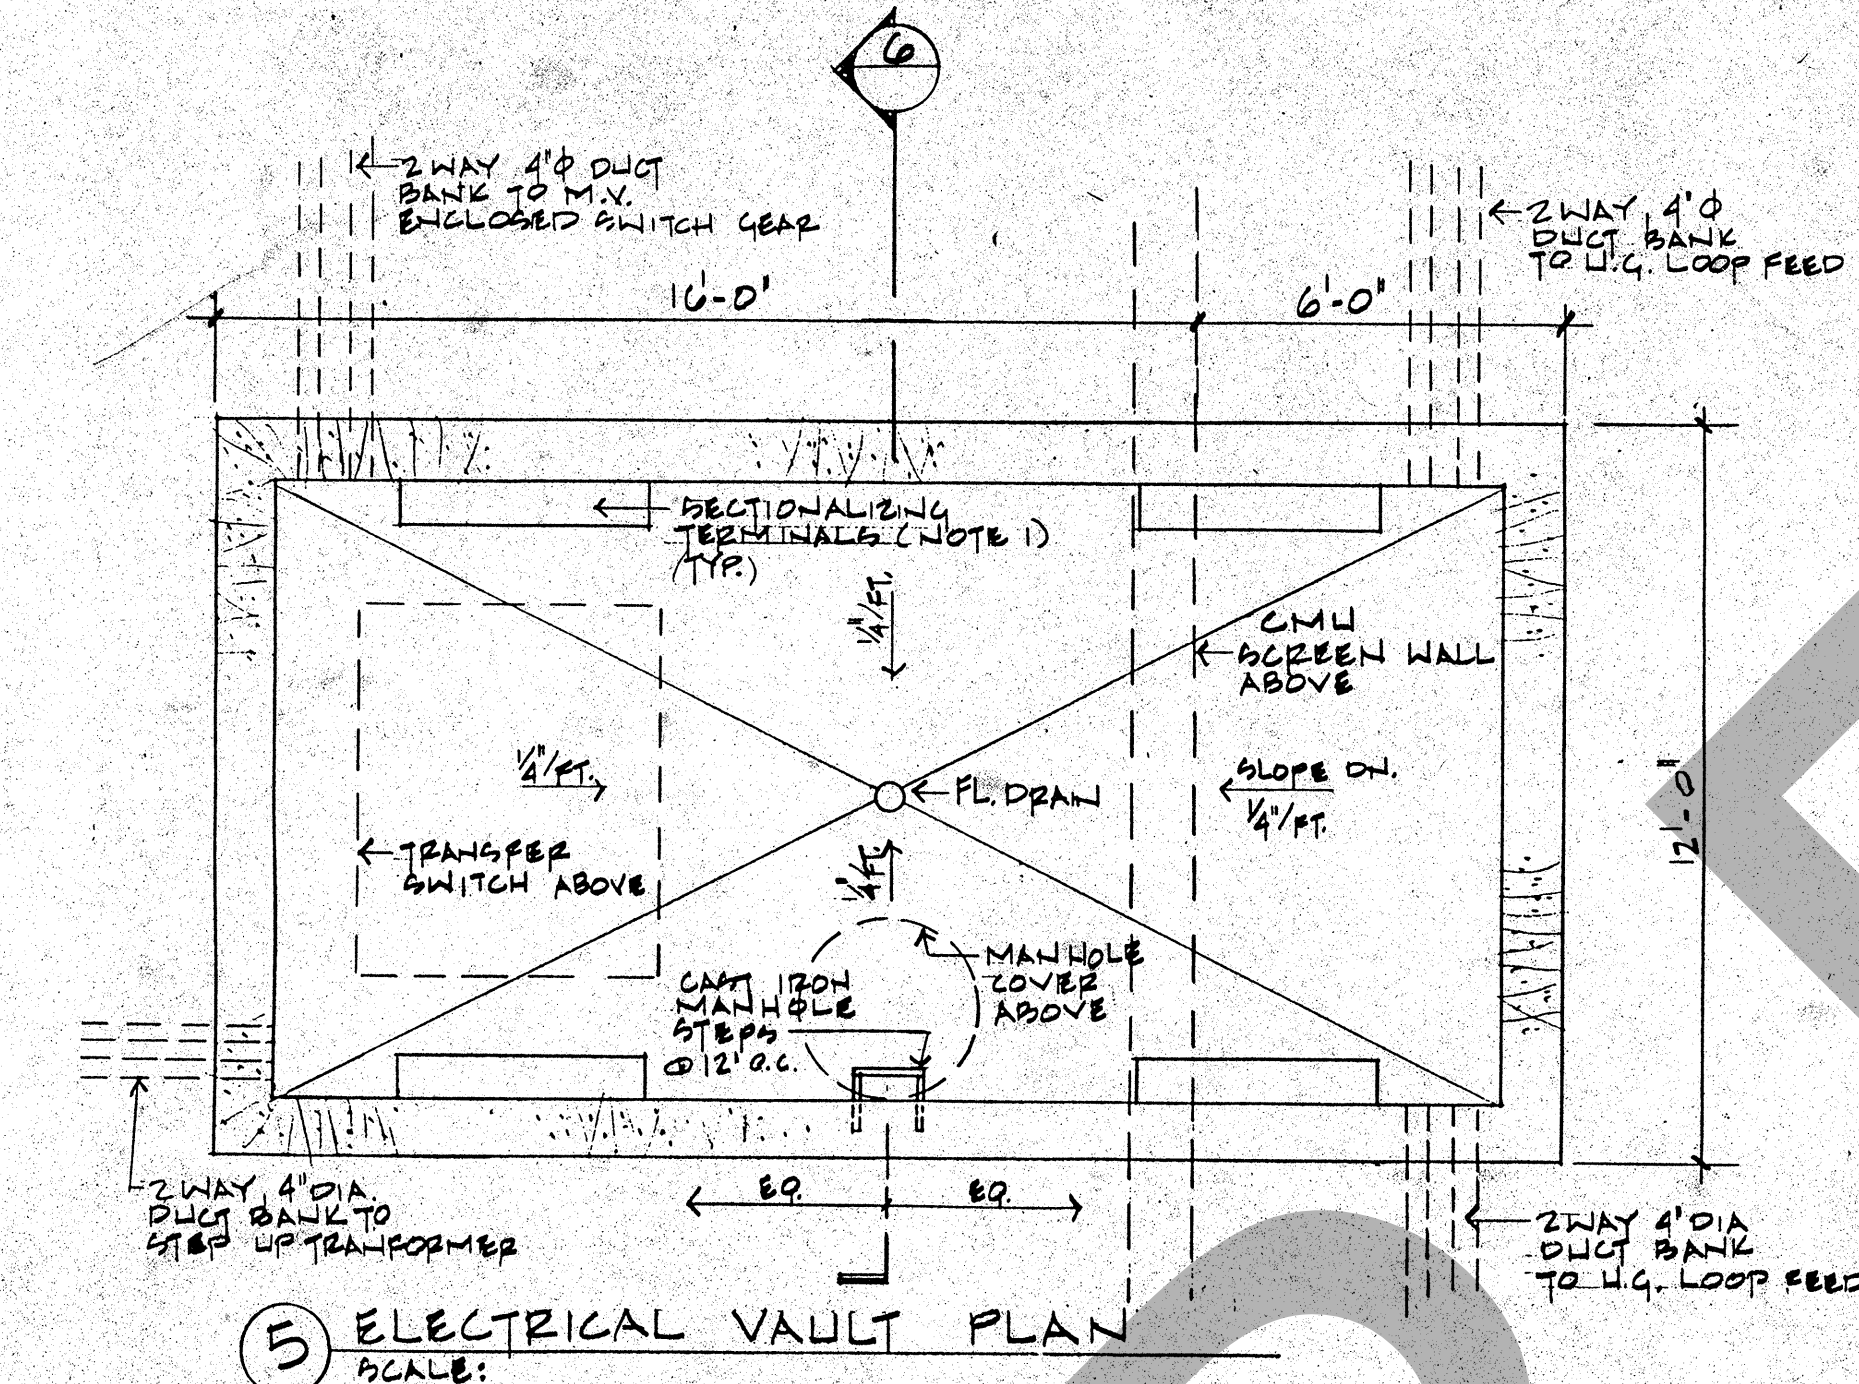

5 ELECTRICAL VAULT PLAN


SCALE:

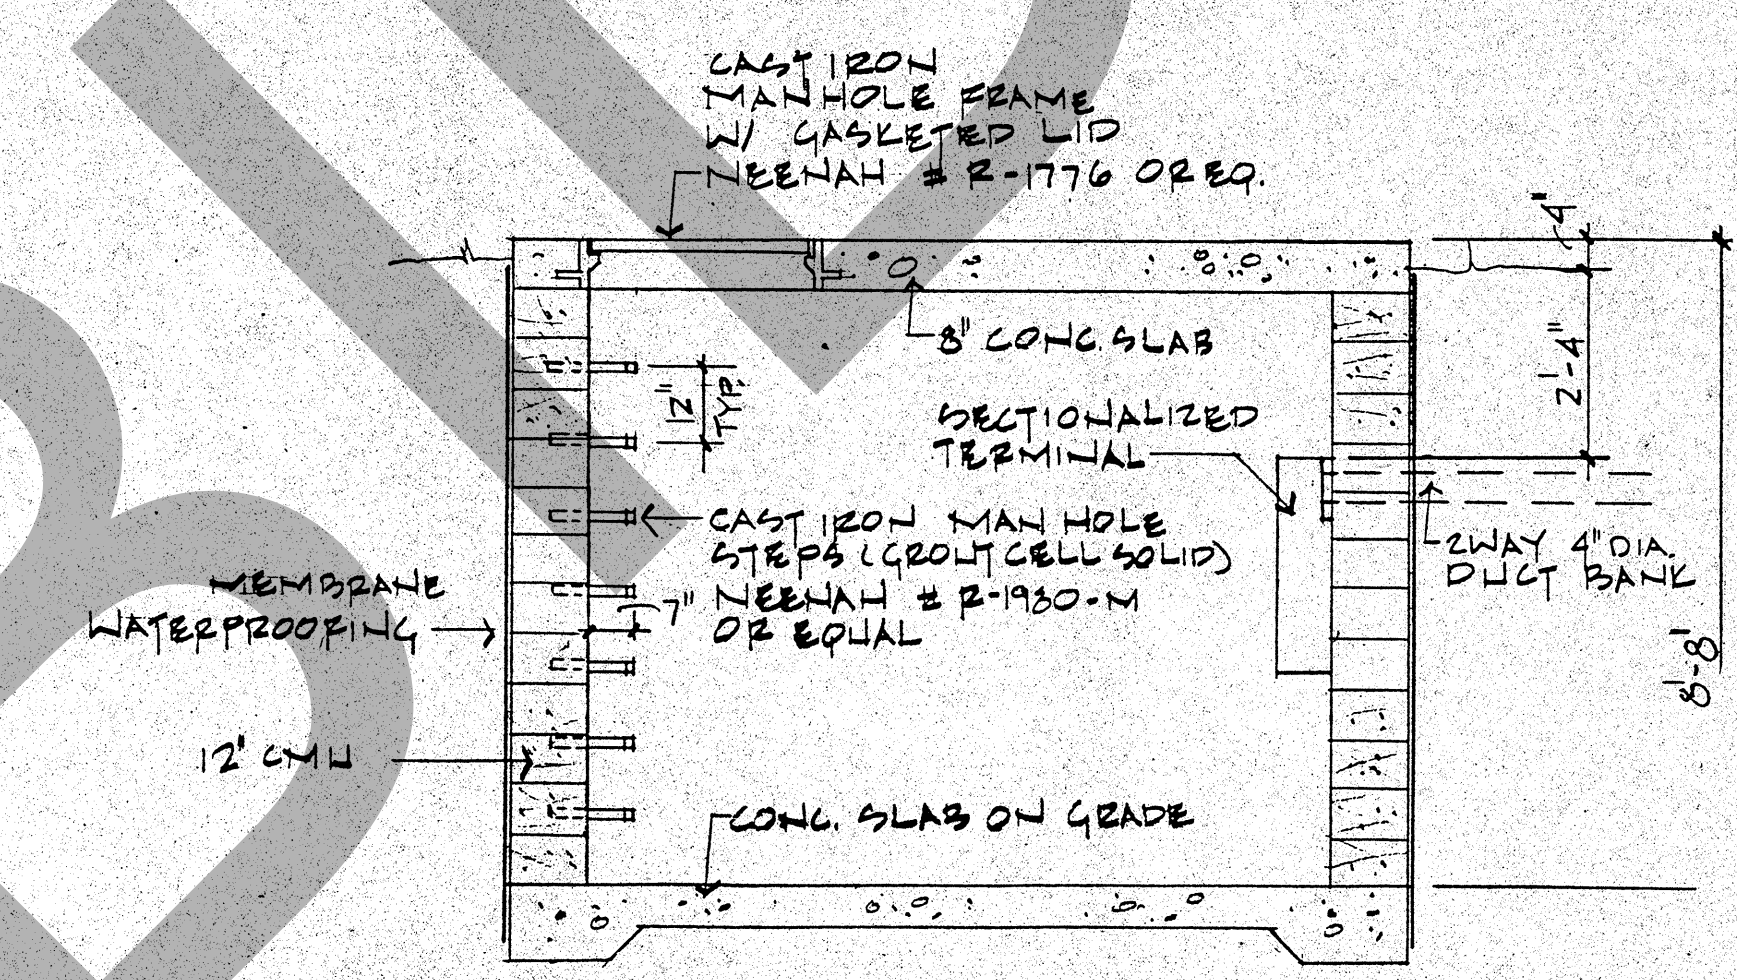

6 ELECTRICAL VAULT SECTION


SCALE:

NOTES:
1. SECTIONALIZING TERMINALS W/ PULLING STANDS AS TERMINAL CAPS SETS EXCEPT WITHOUT HINGED DOOR REFER TO DETAIL 1/ FOR CABLE CONNECTIONS.
2. PROVIDE PULLING IRONS & CABLE RACKS ON ALL WALLS OF VAULT

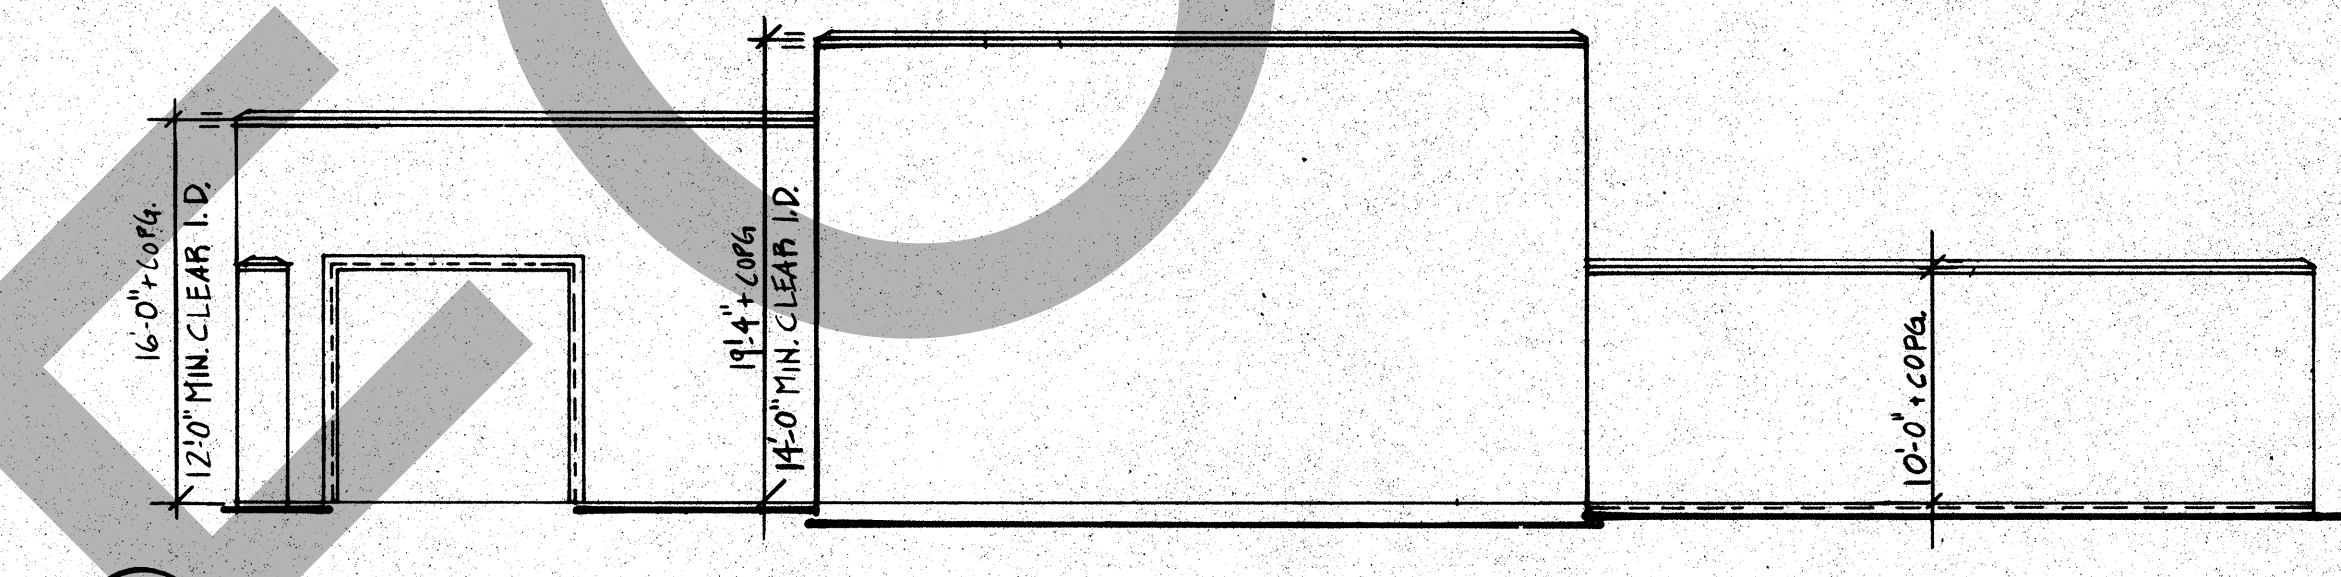


1 ELEVATION

SCALE: 1/8" = 1'-0"

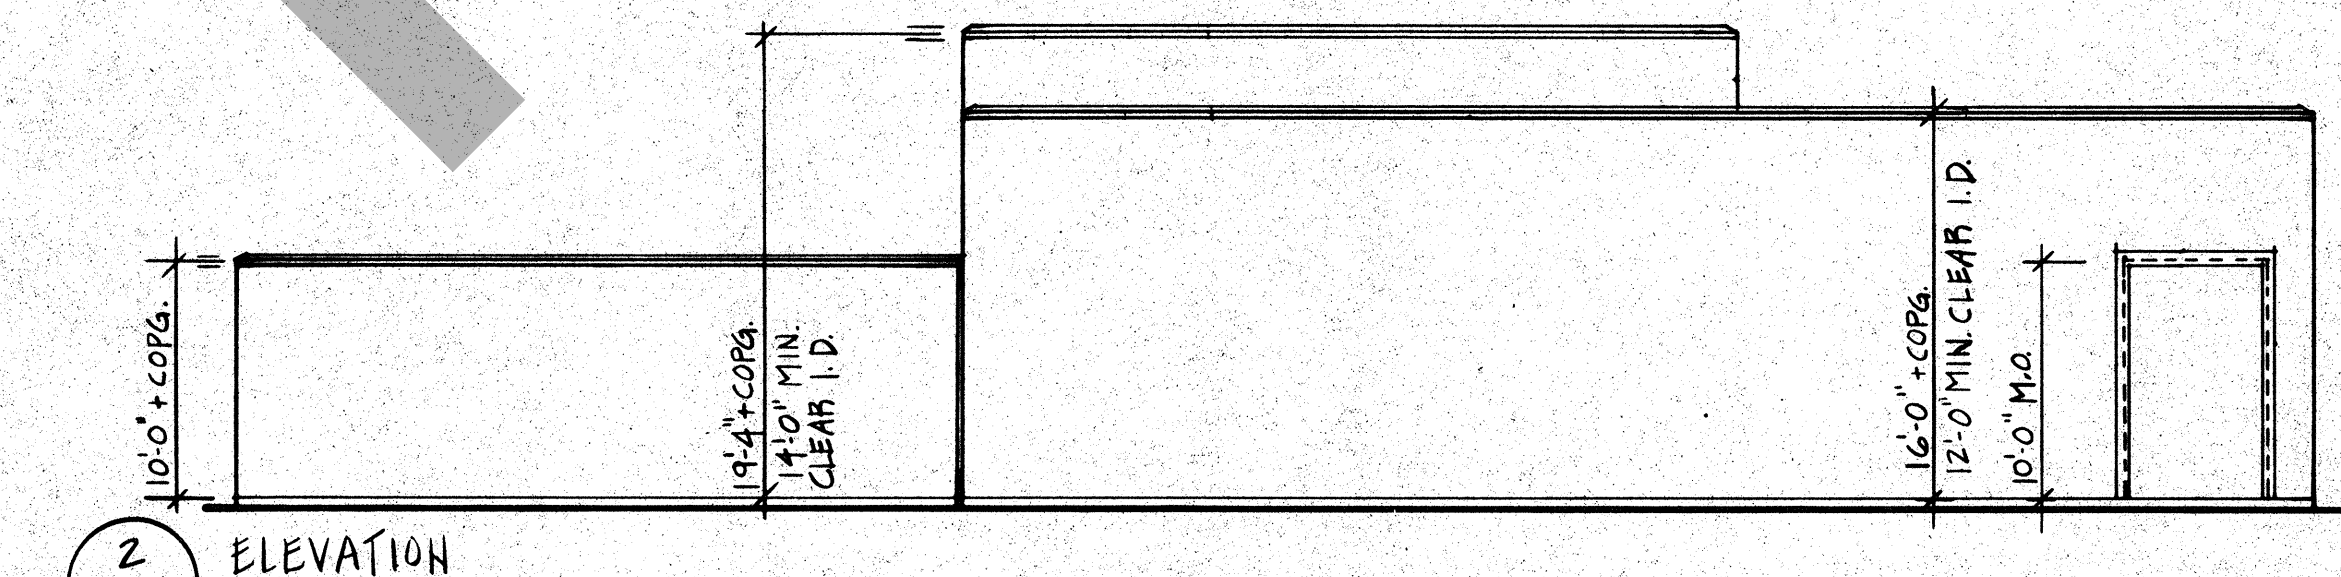


2 ELEVATION

SCALE: 1/8" = 1'-0"

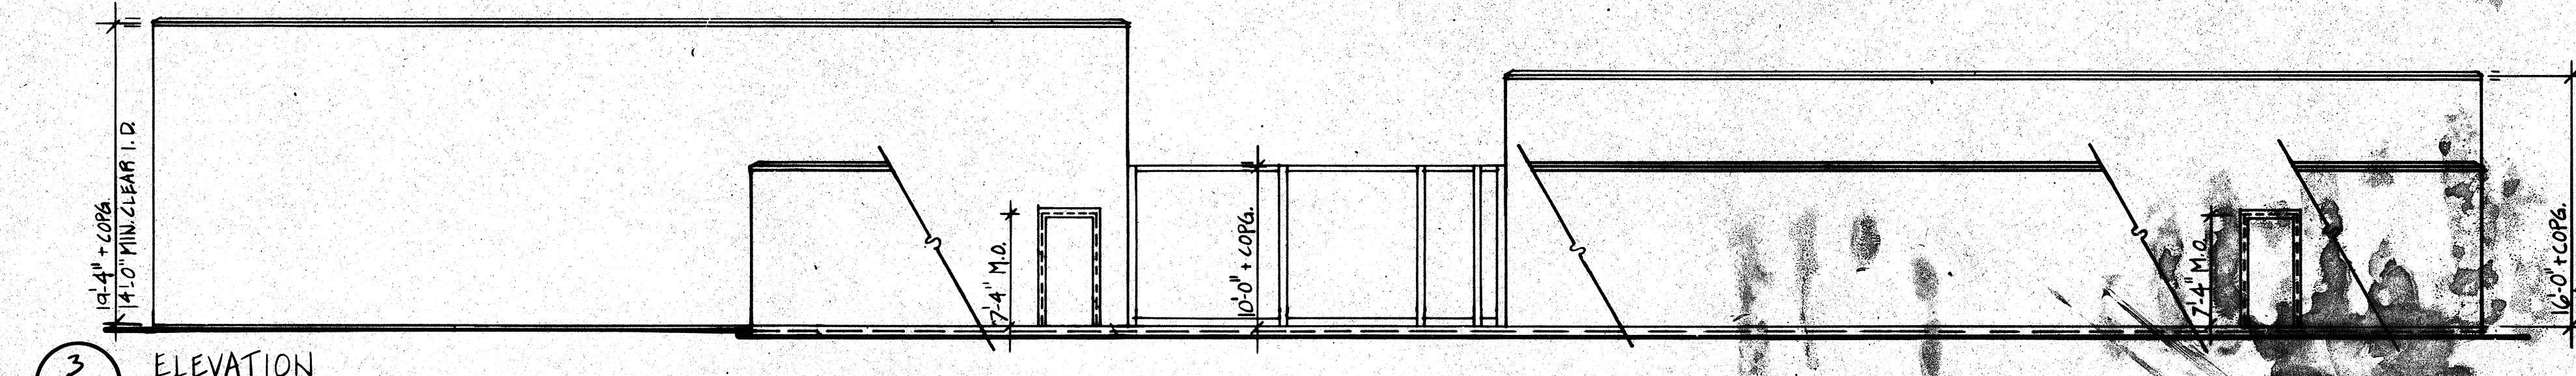

3 ELEVATION

SCALE: 1/8" = 1'-0"

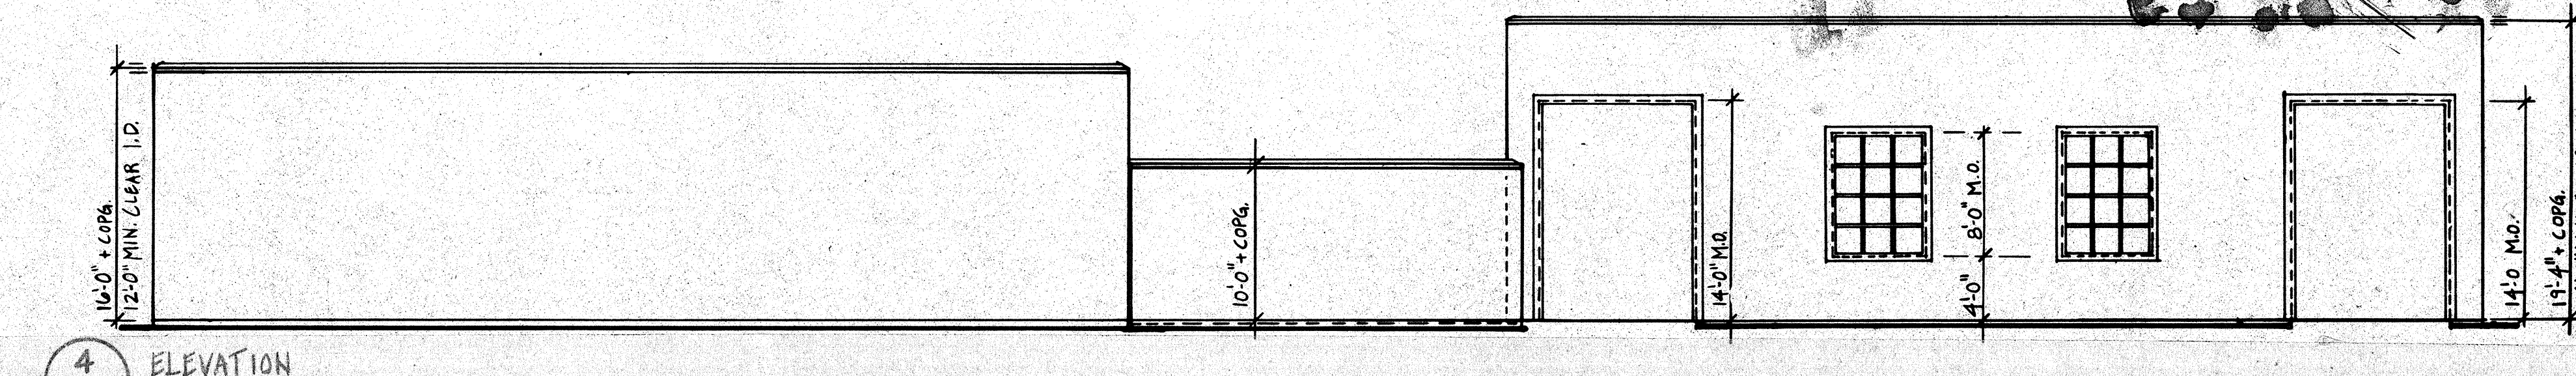

4 ELEVATION


SCALE: 1/8" = 1'-0"

PROJECT REQUIRED

ROSSER FABRAP INTERNATIONAL

ROSSER FABRAP INTERNATIONAL
Criminal Justice Architecture, Technology, Planning, Interiors,
Mechanical, Electrical, Plumbing, Security, & Civil Engineering

WEST - VALLEY - DETENTION - CENTER
FOR THE COUNTY OF SAN BERNARDINO, CALIFORNIA

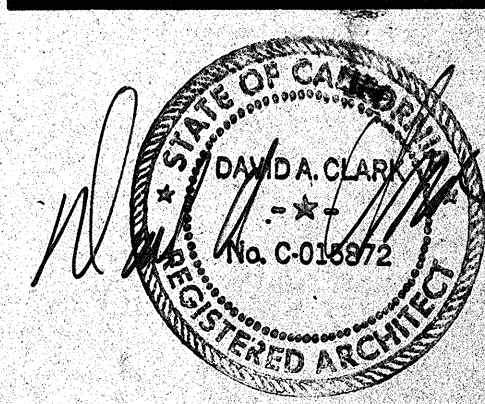

UTILITY BUILDING & WATER SOFTENER BUILDING-FLOOR PLANS

Job No. 200509
Date 10/17/05
A3.13A