
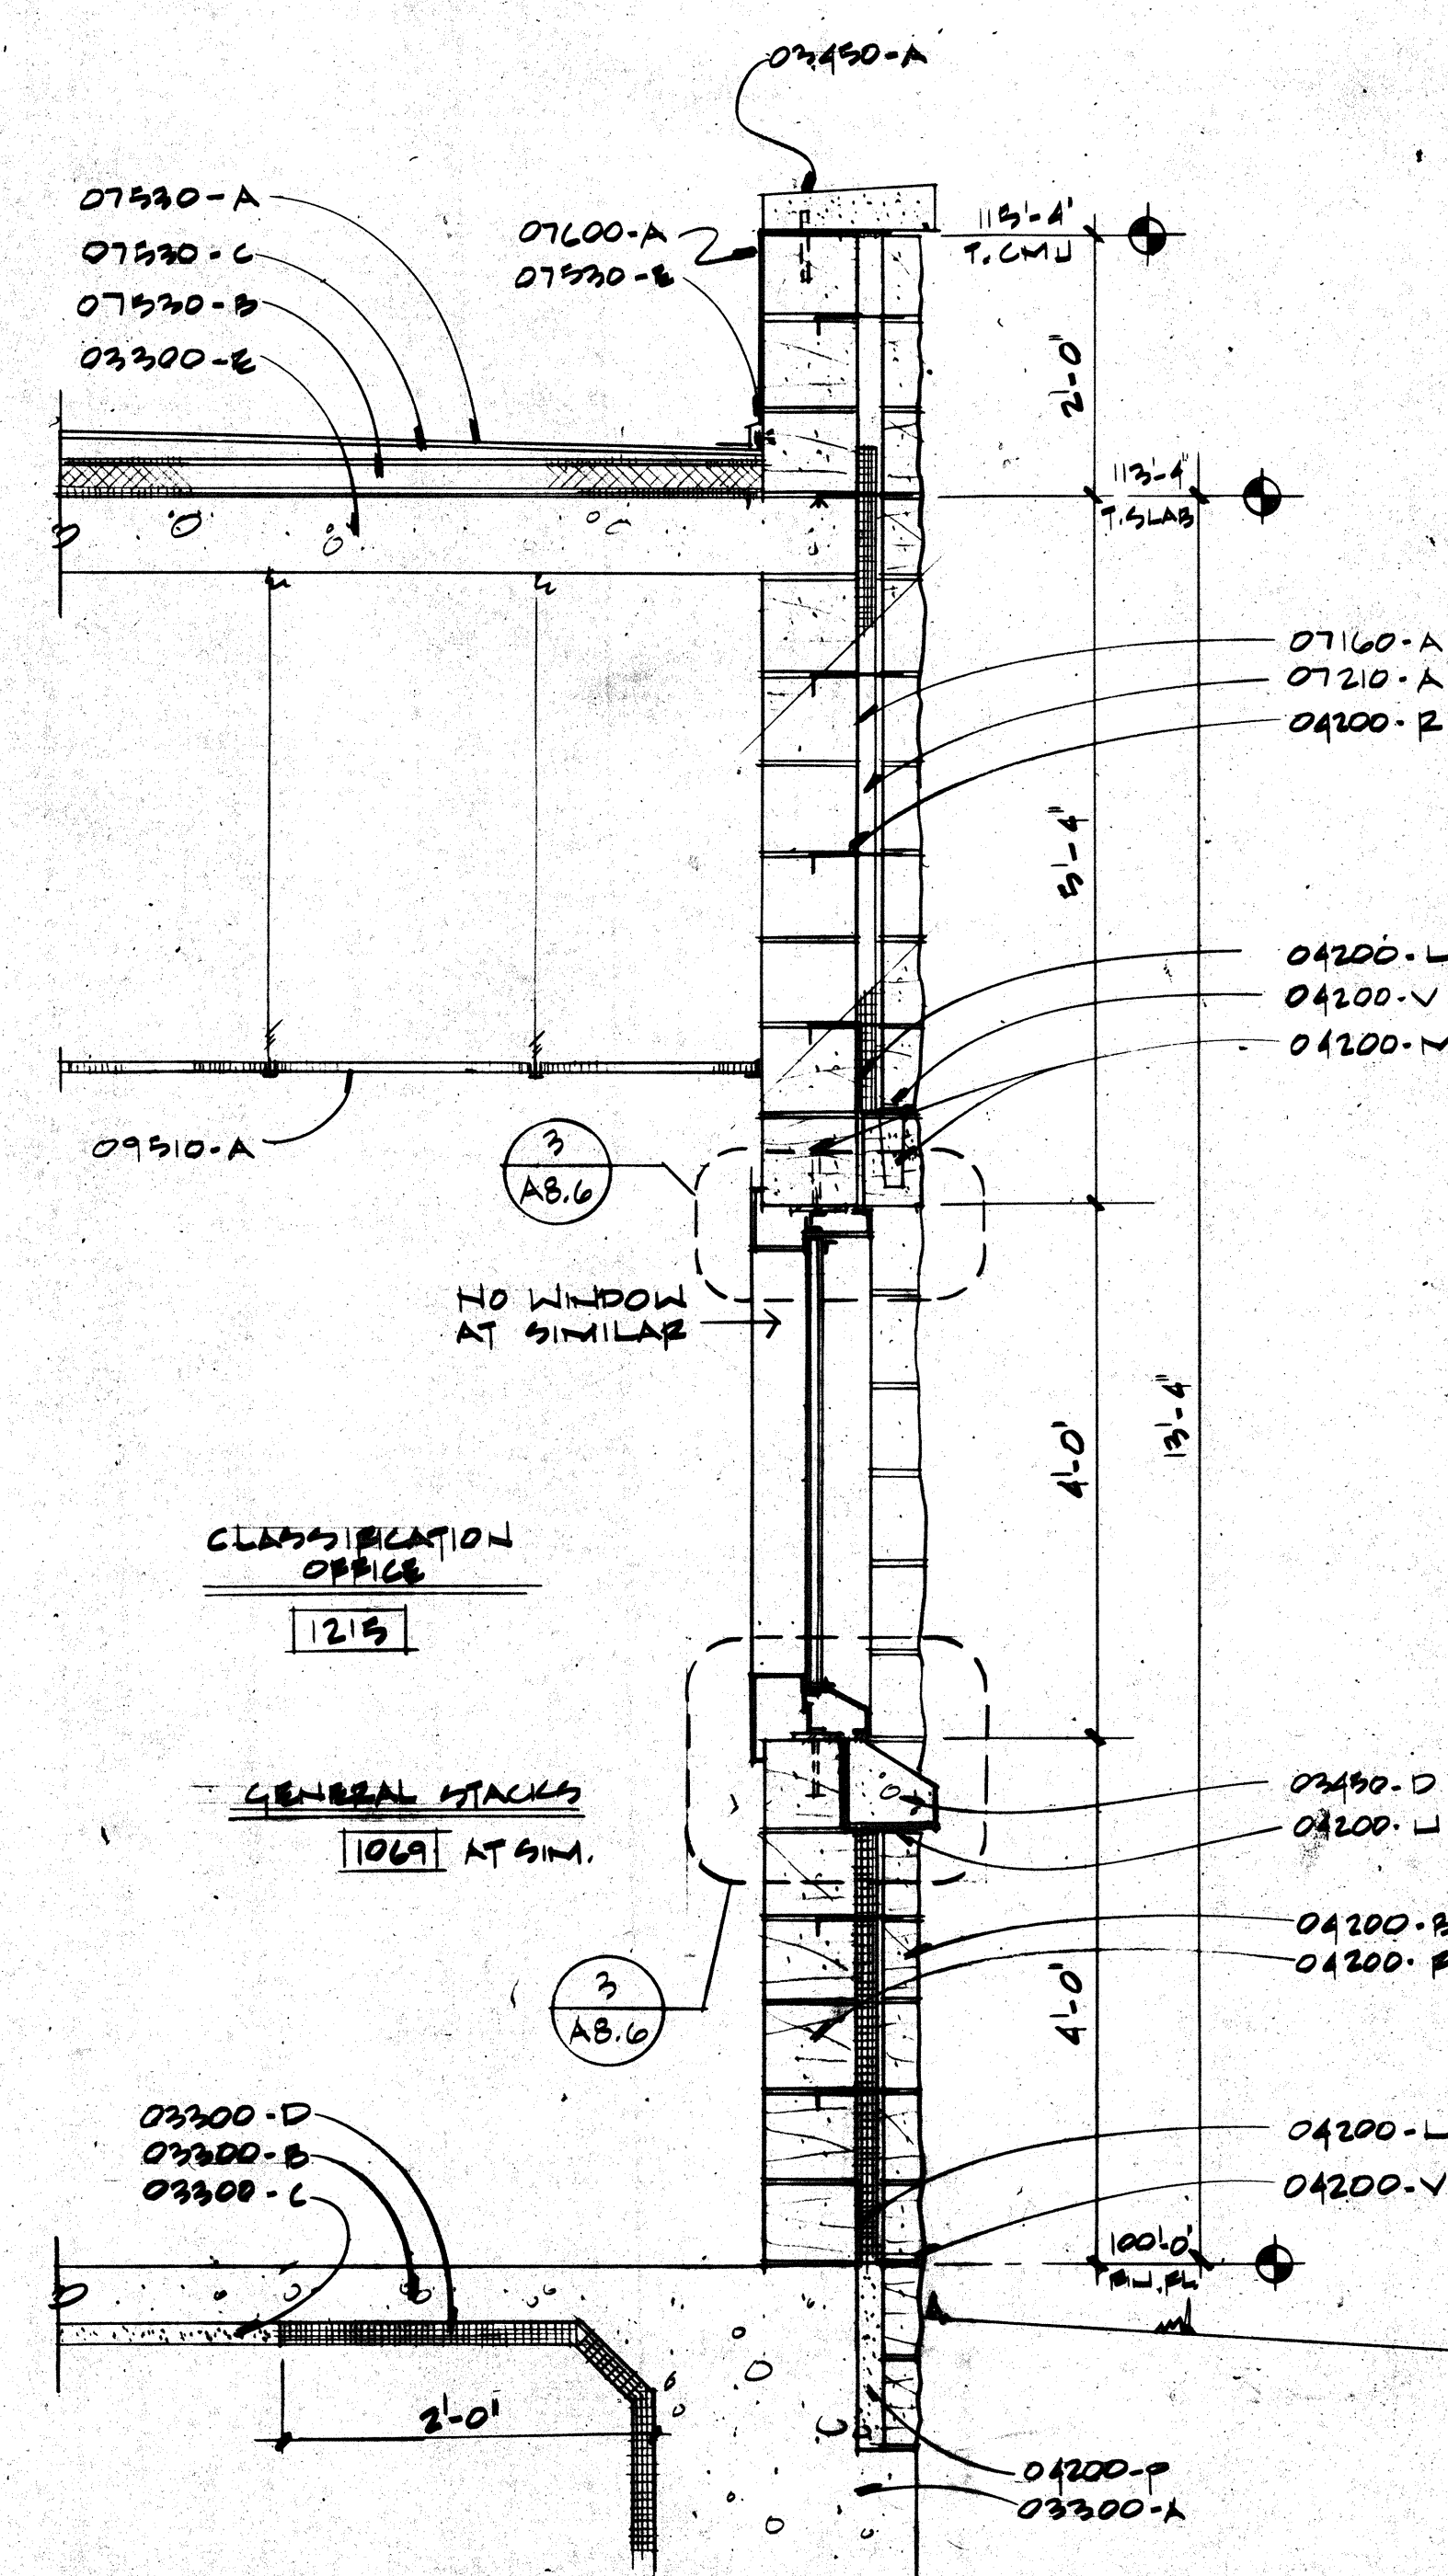
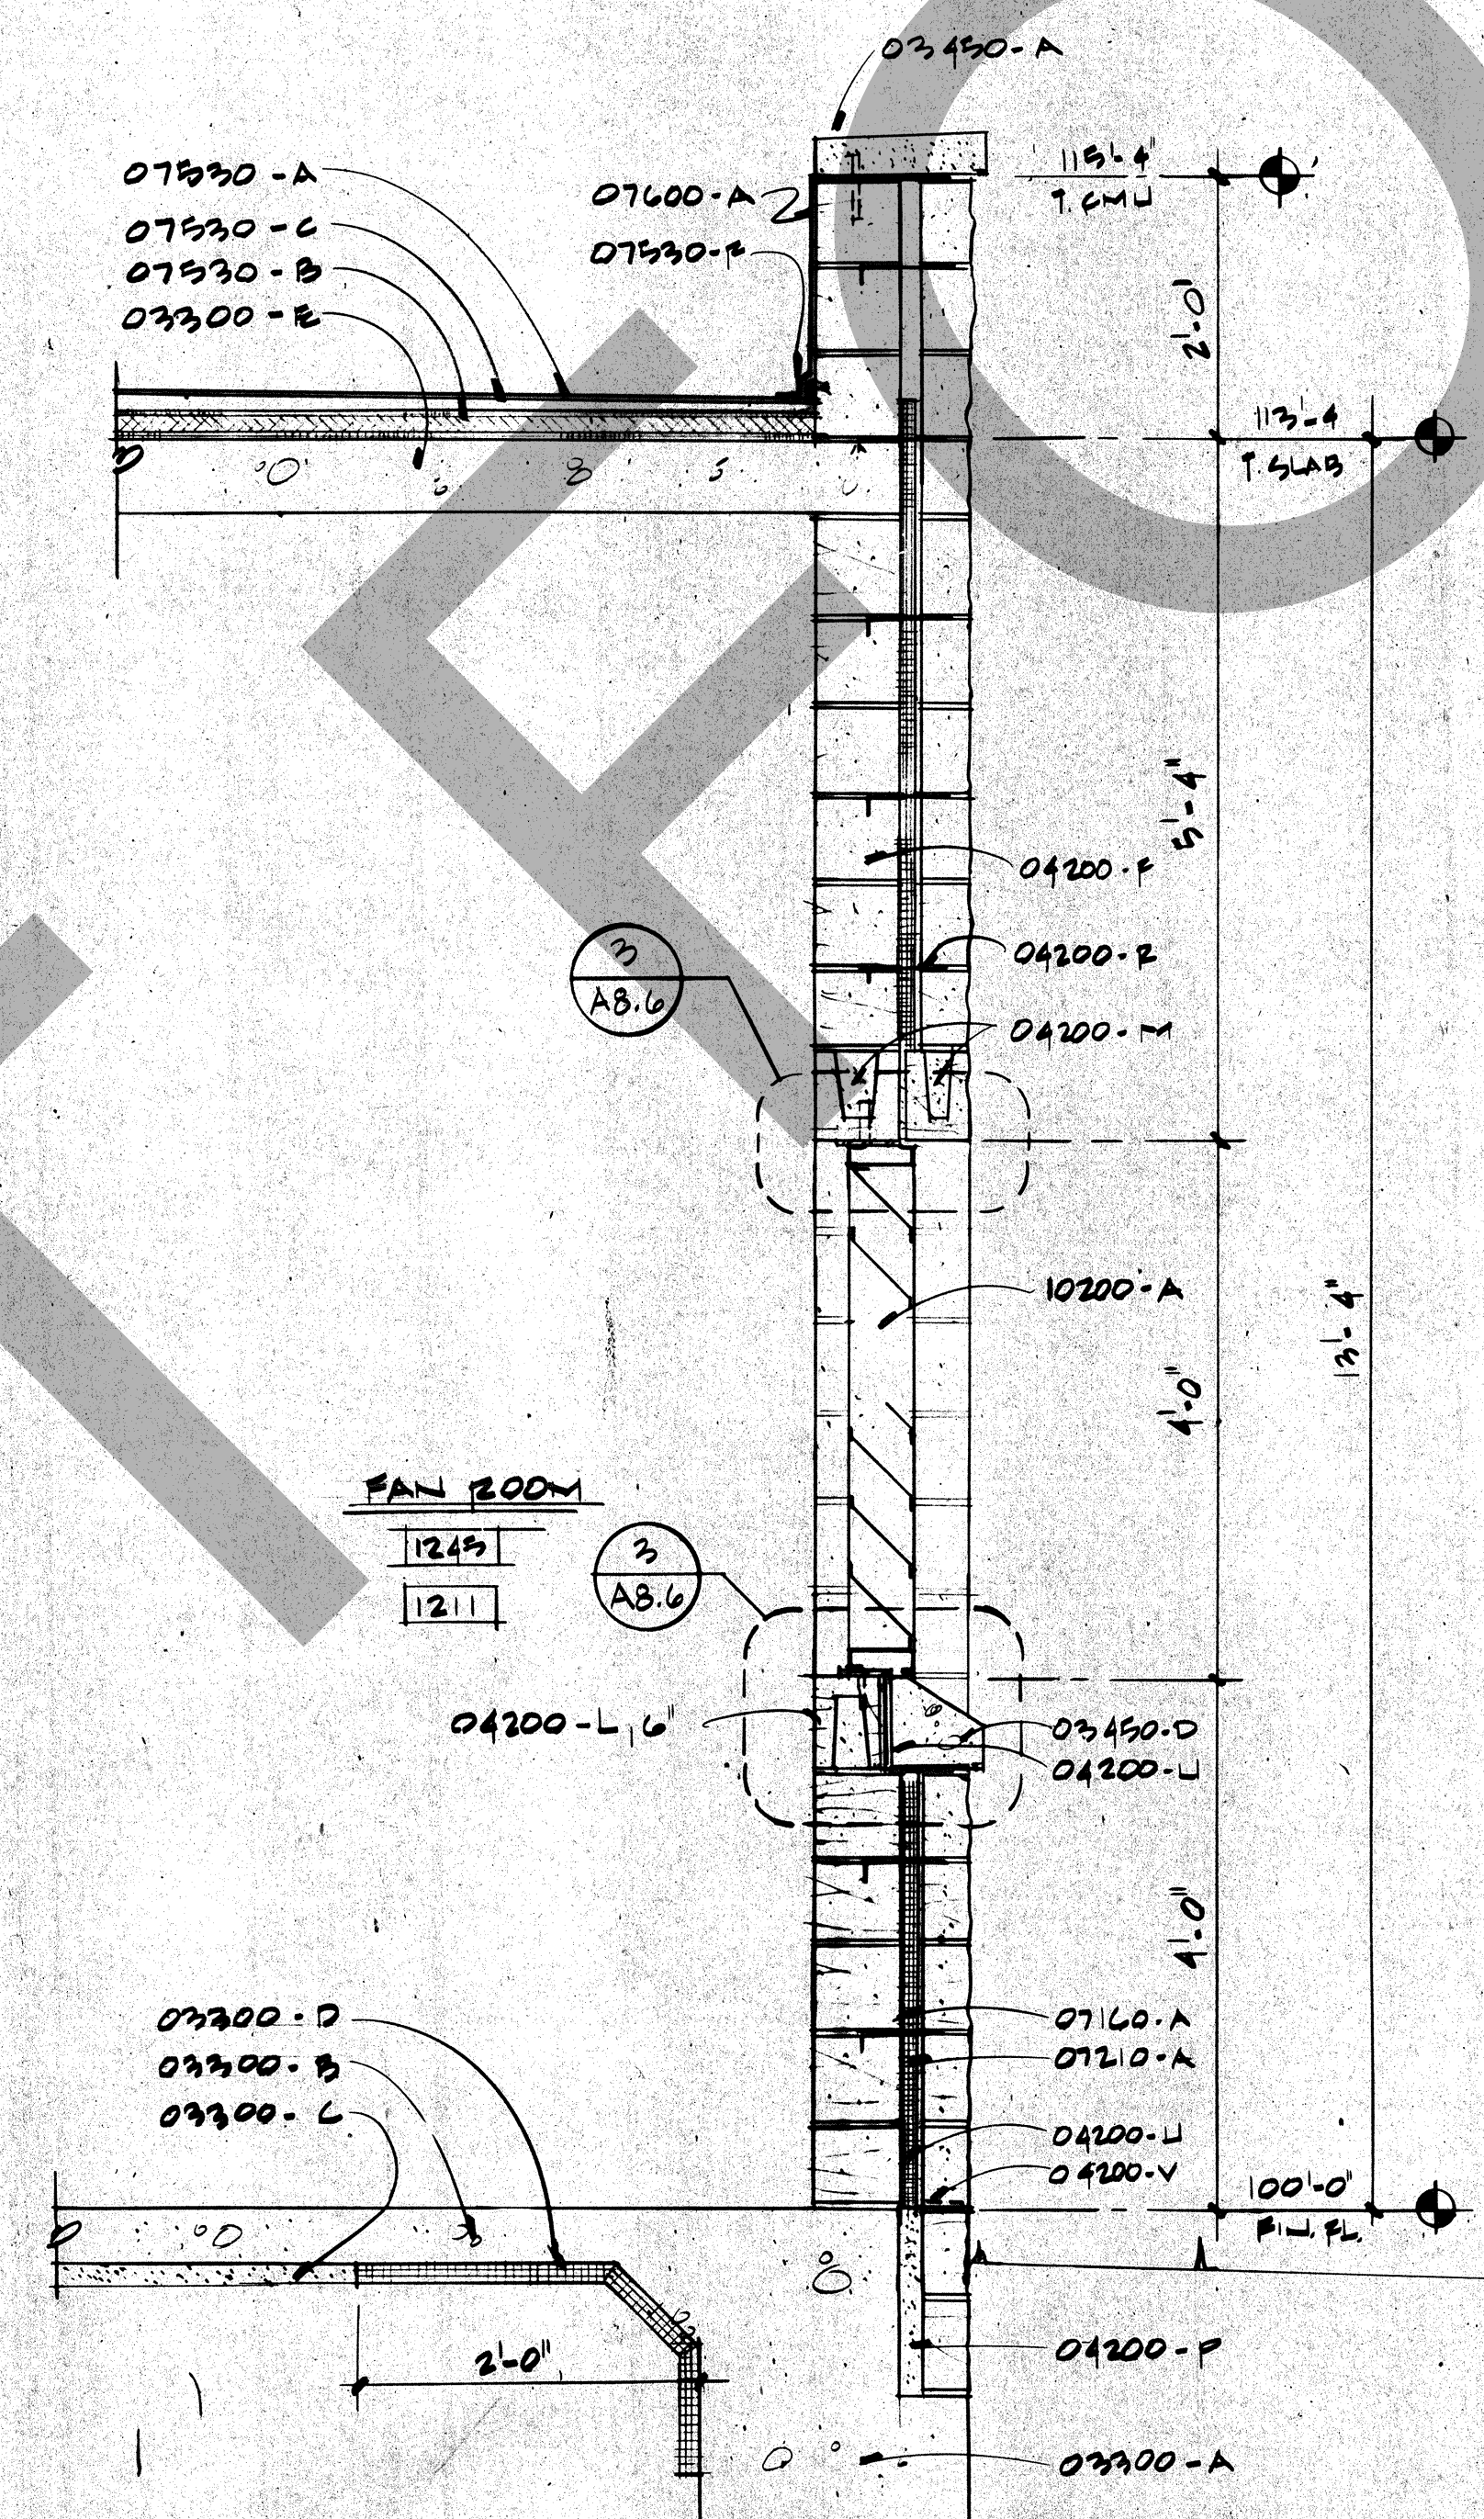
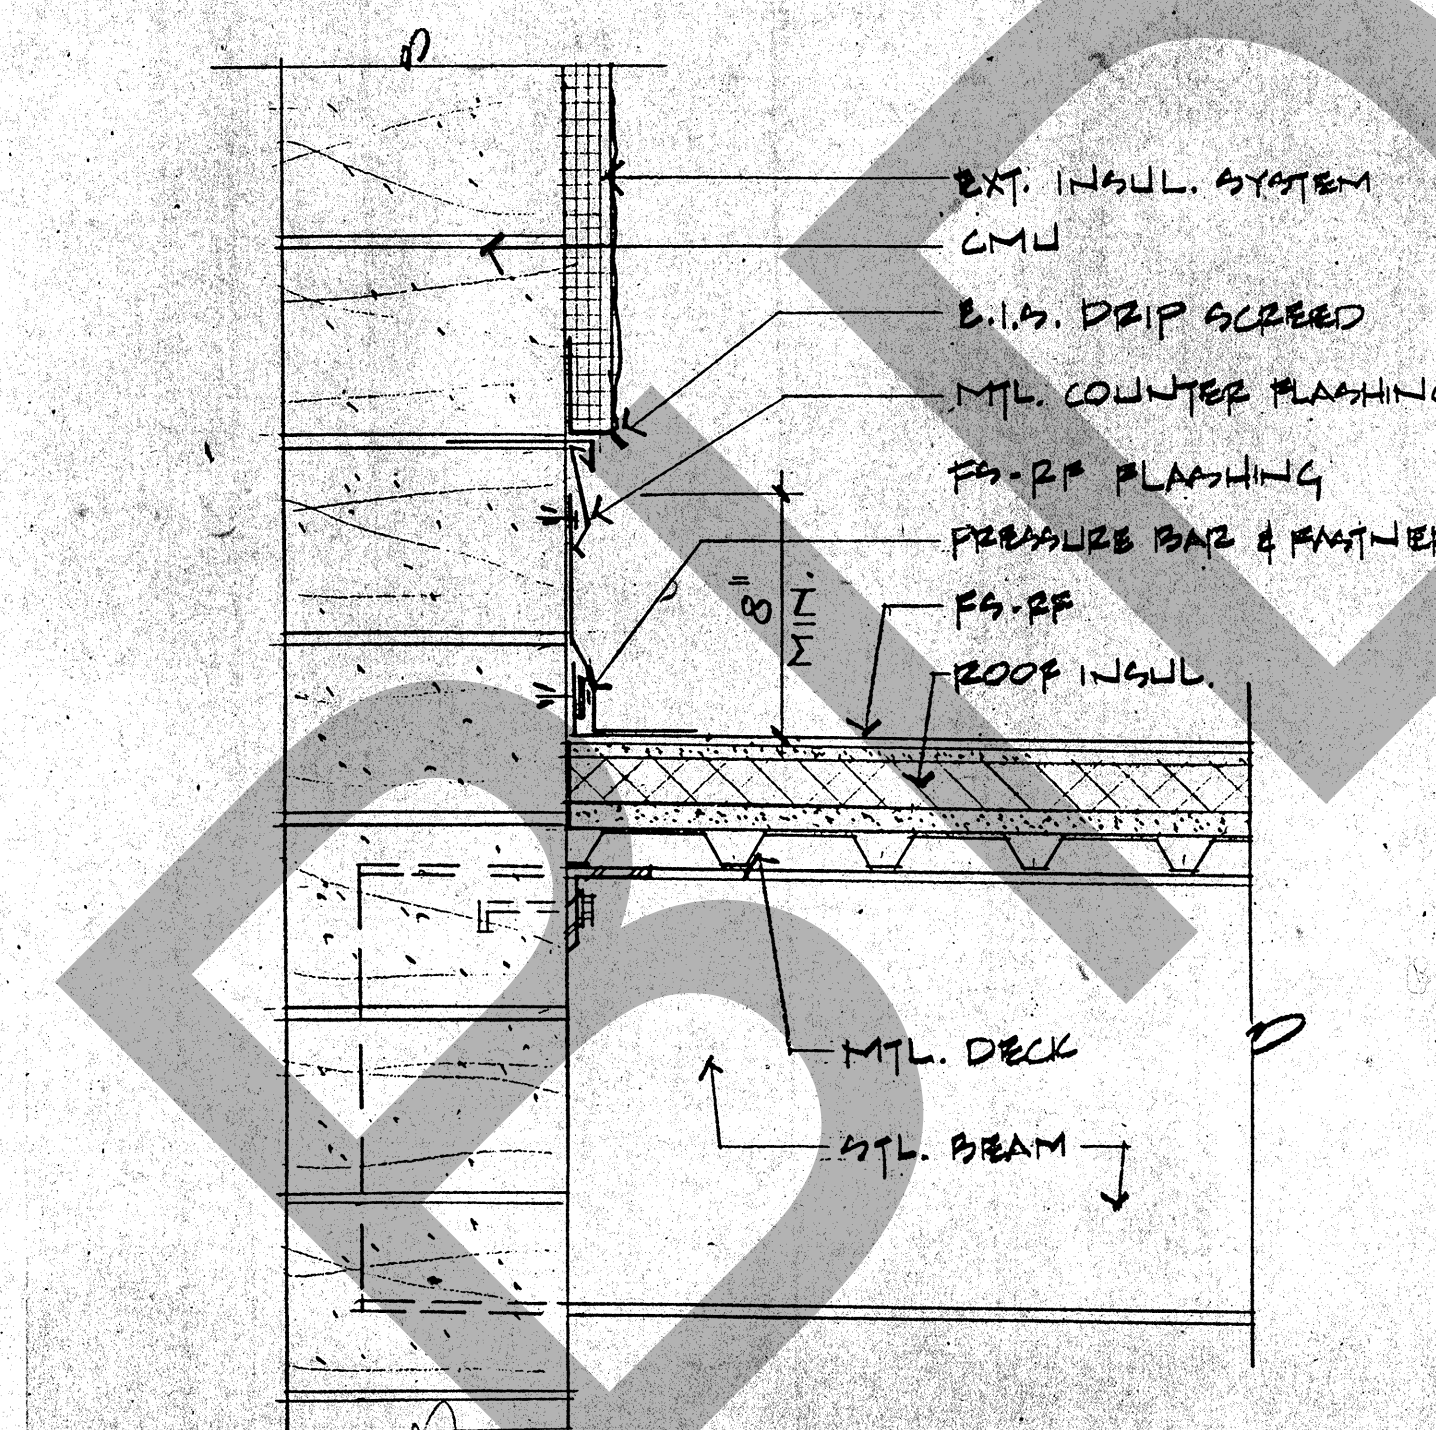
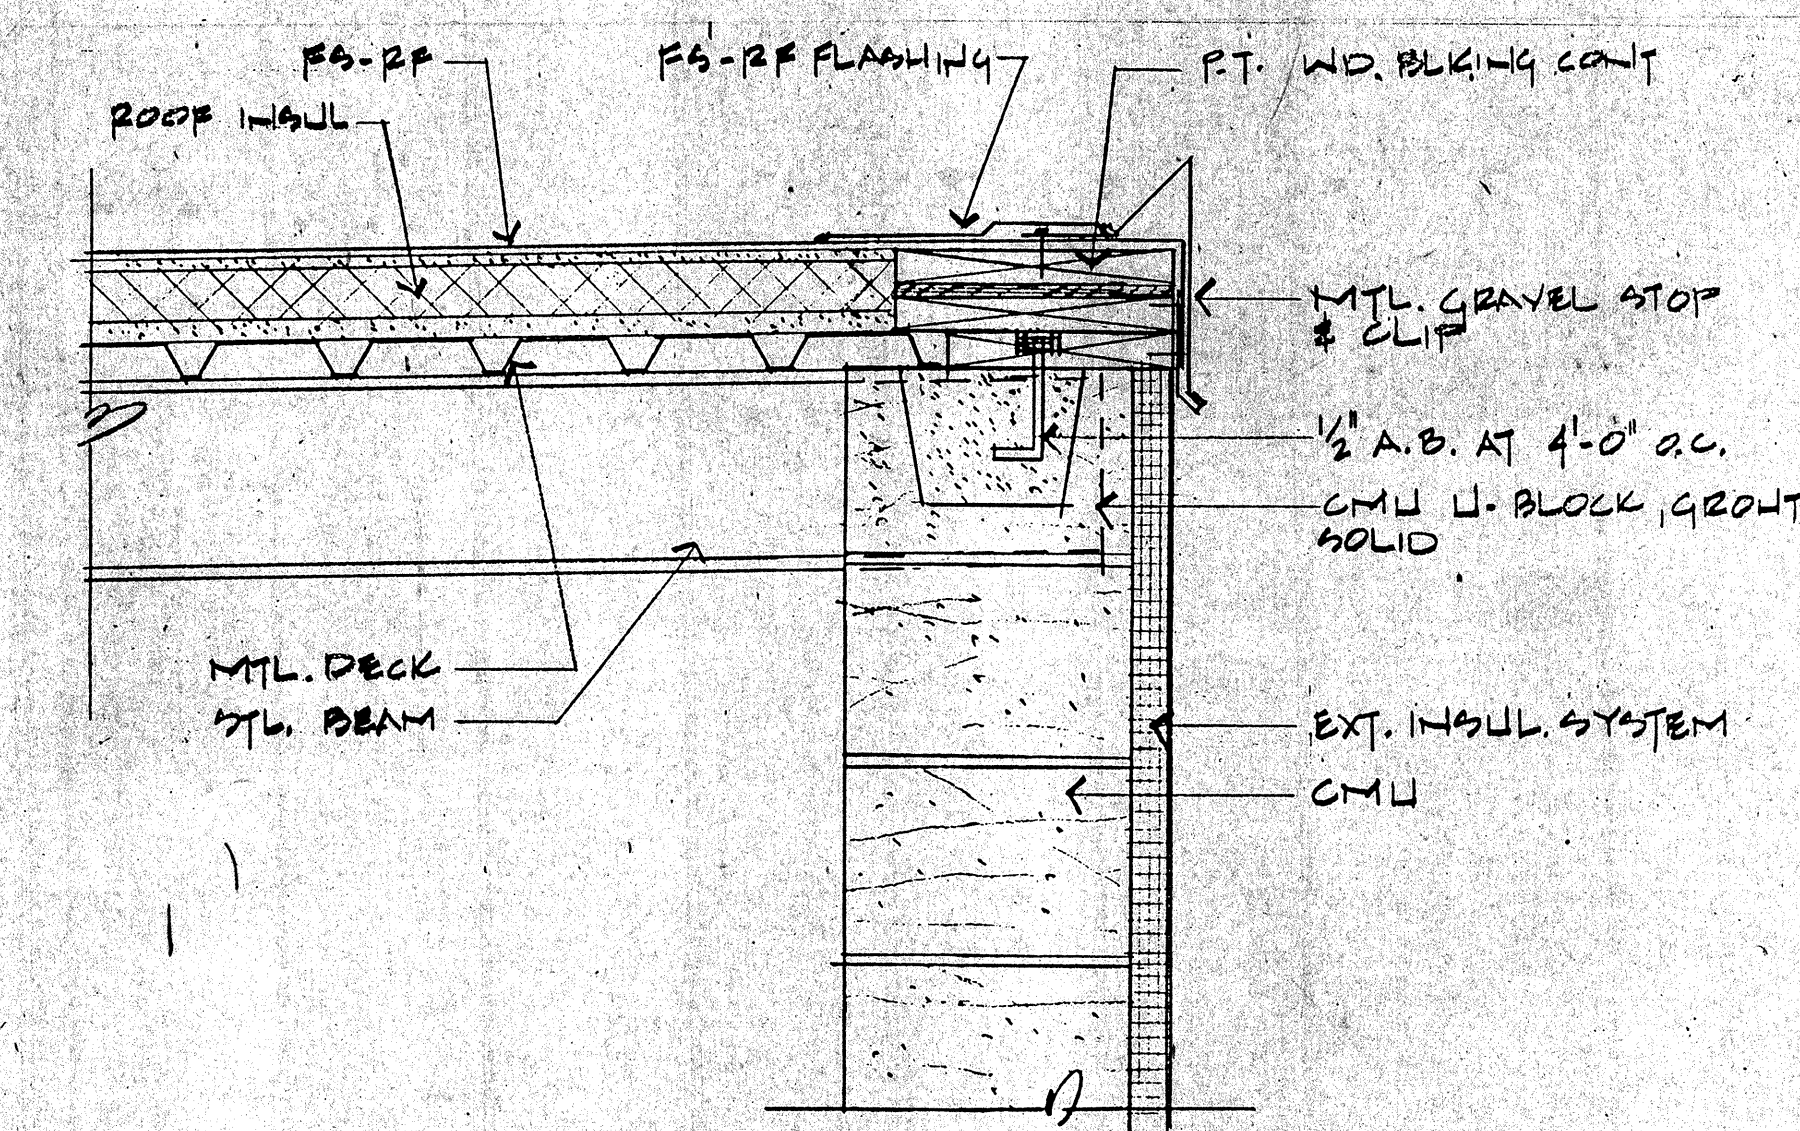


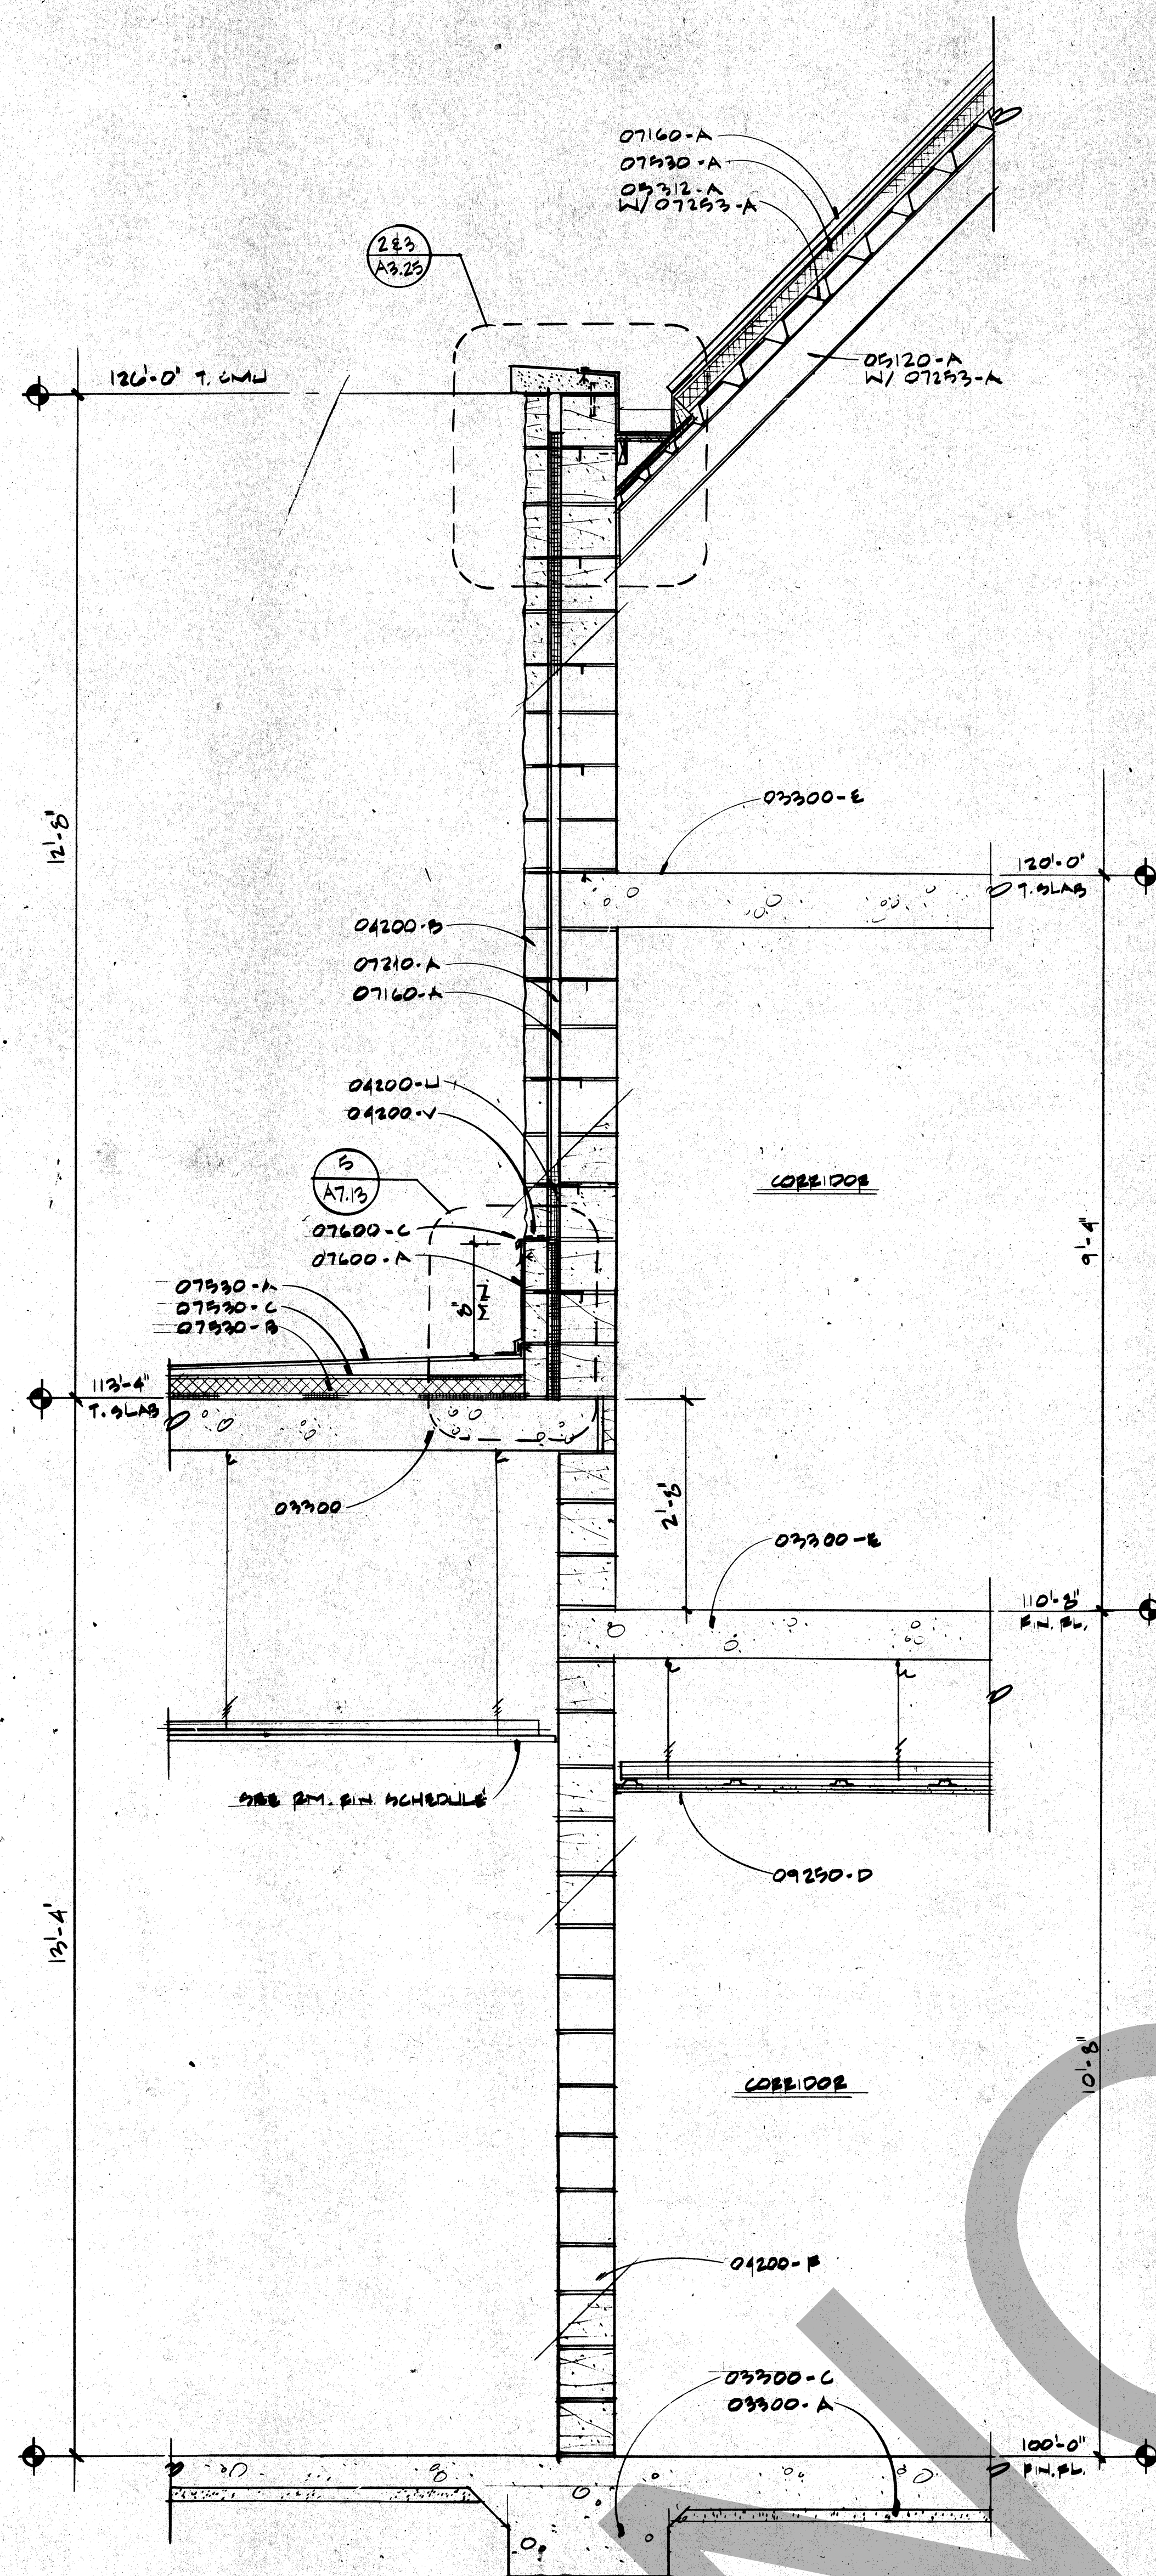

92702-A	Compacted Fill
02501-A	Asphalt Concrete Having
02502-A	Concrete Sidewalk
-B	Ratio Paving
-C	Concrete Bed
02507-A	1/2" Premixed Expansion Int. Filler
02508-A	Grouting
02509-A	Nonbreast Moisture Barrier
03100-A	CONCRETE
-A	Foundation
-B	Slab on Grade
-C	Self Jailing Leveling bed
-D	Insulator
-E	Elevated Conc. Slab
-F	Concrete Beam
-G	Concrete Column
-H	Chug
-J	Conc. Slab on Mtl. Deck
03150-A	CONCRETE JOINTS
-A	Precast Coping
-B	Precast Curbs
-C	Precast Sill
-D	Precast Support for Fabricator
-E	Precast Lateral Anchor for Fabricator
04200-A	CONCRETE MASONRY
-A	CONCRETE MASONRY
-B	CMU Split Face
-C	CMU Smooth Face
-D	CMU Split Face
-E	CMU Split Face
-F	CMU Smooth Face
-G	CMU Split Face
-H	CMU Split Face
-I	Custom 6" Angled Split Face CMU
-J	CMU Lintel
-K	CMU Lintel
-L	Bullnose CMU
-M	CMU Solid Core Fill
-N	Flexible Anchor (To Str. Struct.)
-O	CMU Solid Core
-P	Downsill Slot & Anchor
-Q	Anchor Bolt
-R	Concrete Lapping
-S	Slab on 24" O.C. Wall
-W	Control Int.
-X	Preformed CMU
04270-A	GLASS UNIT MASONRY
-A	GLASS UNIT MASONRY
-B	GLASS BLOCK Type A
-C	GLASS BLOCK Type B
-D	GLASS BLOCK Type C
-E	GLASS BLOCK Type D
-F	GLASS BLOCK Type E
-G	GLASS BLOCK Type F
-H	GLASS BLOCK Type G
-I	GLASS BLOCK Type H
-J	GLASS BLOCK Type I
-K	GLASS BLOCK Type J
-L	GLASS BLOCK Type K
-M	GLASS BLOCK Type L
-N	GLASS BLOCK Type M
-O	GLASS BLOCK Type N
-P	GLASS BLOCK Type O
-Q	GLASS BLOCK Type P
-R	GLASS BLOCK Type Q
-S	GLASS BLOCK Type R
-T	GLASS BLOCK Type S
-U	GLASS BLOCK Type T
-V	GLASS BLOCK Type U
-W	GLASS BLOCK Type V
-X	GLASS BLOCK Type W
-Y	GLASS BLOCK Type X
-Z	GLASS BLOCK Type Y
05120-A	JOINT REINFORCEMENT
-A	Joint Reinforcement
05210-A	JOINT REINFORCEMENT
-A	Joint Reinforcement
05312-A	JOINT REINFORCEMENT
-A	Joint Reinforcement
06100-A	JOINT REINFORCEMENT
-A	Joint Reinforcement
06400-A	JOINT REINFORCEMENT
-A	Joint Reinforcement
07115-A	JOINT REINFORCEMENT
-A	Joint Reinforcement
07140-A	JOINT REINFORCEMENT
-A	Joint Reinforcement
07210-A	JOINT REINFORCEMENT
-A	Joint Reinforcement
07241-A	JOINT REINFORCEMENT
-A	Joint Reinforcement
07300-A	JOINT REINFORCEMENT
-A	Joint Reinforcement
07350-A	JOINT REINFORCEMENT
-A	Joint Reinforcement
07523-A	JOINT REINFORCEMENT
-A	Joint Reinforcement
07530-A	JOINT REINFORCEMENT
-A	Joint Reinforcement
07535-A	JOINT REINFORCEMENT
-A	Joint Reinforcement
08705-A	JOINT RE

Revisions		
No.	Date	Description
1	2/17/89	APPENDIX POSTED ISSUED FOR CONSTRUCTION

2. THE PERSON POSTED ABOVE HAS SIGNATURE OF _____

ROSSER FABRAP INTERNATIONAL
 Criminal Justice Architecture, Technology, Planning, Interiors,
 Mechanical, Electrical, Plumbing, Security, & Civil Engineering

JUSTICE SYSTEMS INCORPORATED
 Criminal Justice Operations, Programming

JOHNSON & NIELSEN
 Structural Engineering

WEST • VALLEY • DETENTION • CENTER
FOR THE COUNTY OF SAN BERNARDINO • CALIFORNIA

■ ■ ■


HARRY MAYS, COUNTY ADMINISTRATION OFFICER

■ ■ ■

FLOYD TIDWELL, SHERIFF

BOARD OF SUPERVISORS
John Hughes • County Board of Directors
John Hughes • County Board of Directors
Larry Williams • Board of Directors
Stanley Hoffmeyer • Public Defender

Job No. 220512-01
 Dates 10-17-58 **A7.10**

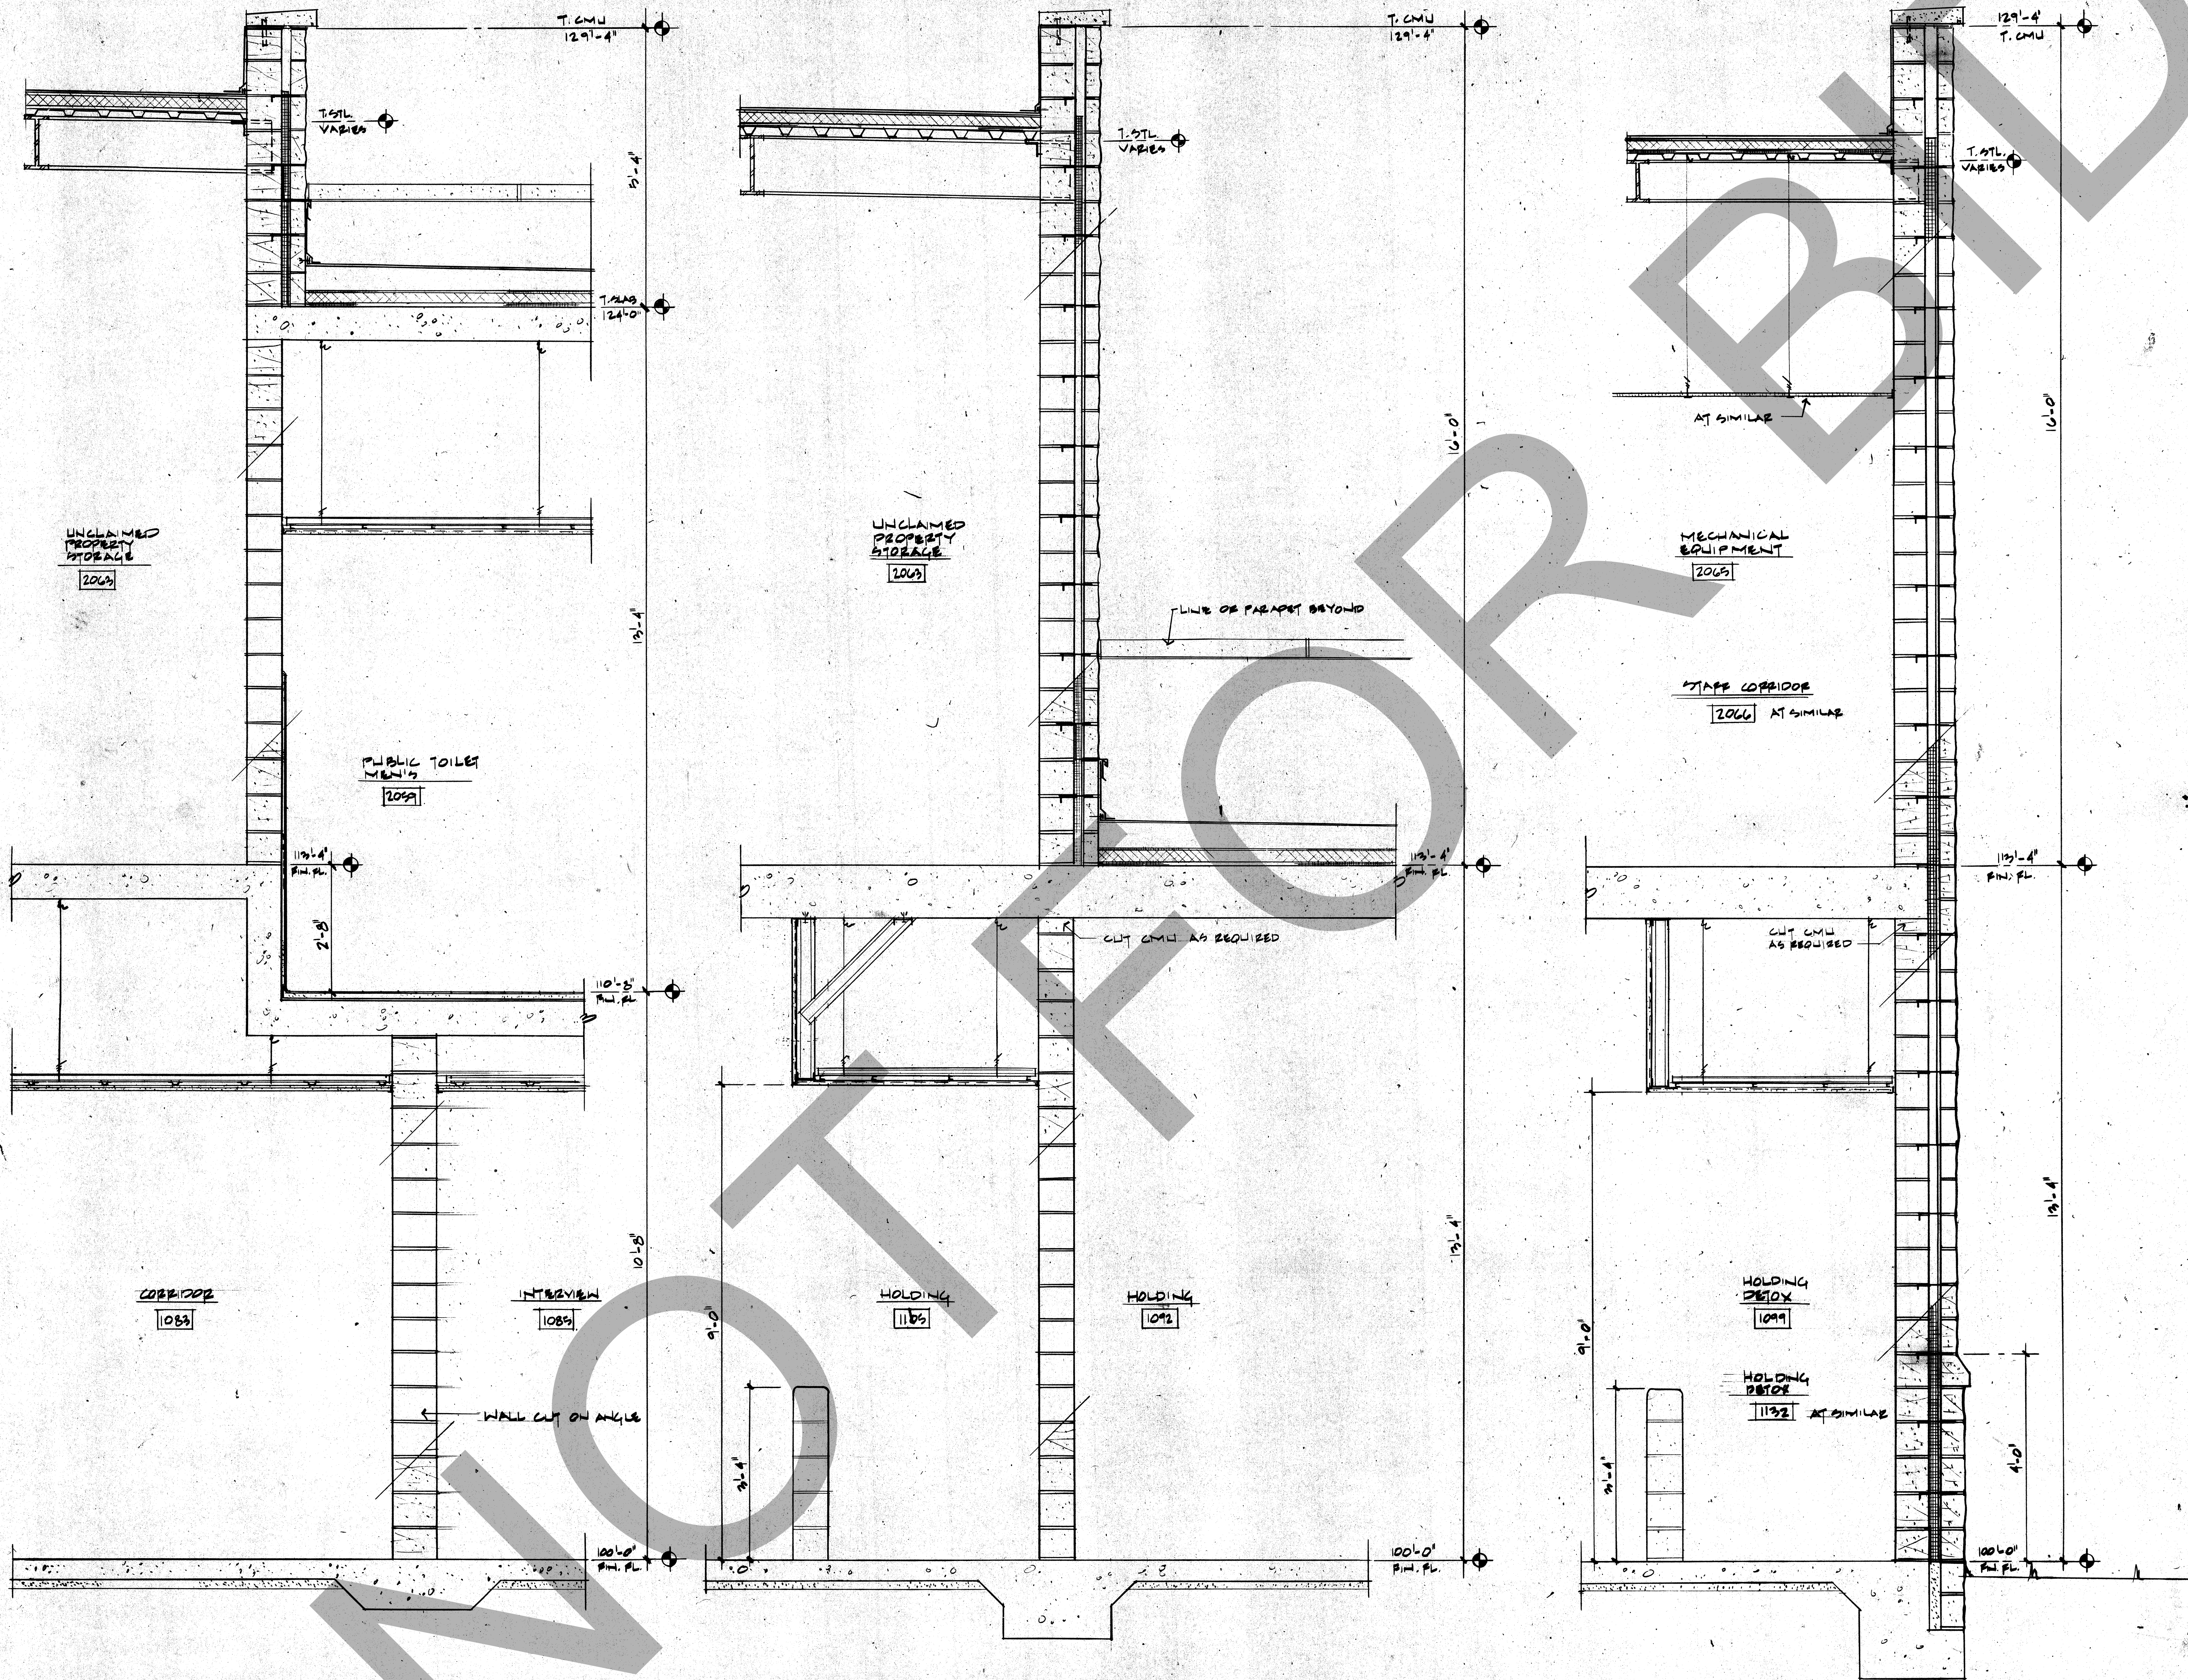

REV.	NO.	DESCRIPTION
0200	1	Asphalt Concrete Paving
0200	2	Concrete Sidewalk
0200	3	Patio Paving
0200	4	Concrete Pad
0200	5	1/2" Preformed Expansion Jt. Filler
0200	6	Handicap Curb Cut
0200	7	Grass
0200	8	Membrane Moisture Barrier
0200	9	Foundation
0200	10	Slab on Grade
0200	11	Sand Fill Leveling Bed
0200	12	Perimeter Insulation
0200	13	Elevated Conc. Slab
0200	14	Concrete Beam
0200	15	Water Stop
0200	16	Conc. Slab on Mt. Deck
0200	17	Precast Coping
0200	18	Precast Water Table
0200	19	Precast Bolt Course
0200	20	Precast Panel
0200	21	Precast Support per Fabricator
0200	22	Precast Lateral Anchor per Fabricator
0200	23	CONCRETE MASONRY UNIT (CMU)
0200	24	4" CMU Smooth Face
0200	25	4" CMU Split Face
0200	26	6" CMU Smooth Face
0200	27	6" CMU Split Face
0200	28	8" CMU Smooth Face
0200	29	8" CMU Split Face
0200	30	12" CMU Smooth Face
0200	31	12" CMU Split Face
0200	32	Custom 6" Angled Split Face CMU
0200	33	Block
0200	34	CMU Lintel
0200	35	CMU Beam
0200	36	Ballroom CMU
0200	37	Solid Grout Fill
0200	38	Flexible Anchor (To Stl. Struct.)
0200	39	Wedge Anchor
0200	40	Dowetail Slot & Anchor
0200	41	Anchor Bolt
0200	42	Concealed Flashing
0200	43	Wedge at 24" o.c. Horiz.
0200	44	Control Jt.
0200	45	4" Prefaced CMU
0200	46	GLASS UNIT WINDOW
0200	47	Glass Block Type A
0200	48	Glass Block Type B
0200	49	Glass Block Type C
0200	50	Joint Reinforcement
0200	51	Dowetail Slot & Wire Tie
0200	52	Stl. Column Anchor
0200	53	Security Joint Reinforcement
0200	54	Stl. Beam
0200	55	Stl. Column
0200	56	Stl. Wall Joints
0200	57	Mtl. Deck
0200	58	WALL FABRICATIONS
0200	59	Stl. Angle
0200	60	Stl. Clip Angle
0200	61	Pipe Bolts
0200	62	Stl. Plate
0200	63	Stl. Ladder
0200	64	Stl. Ladder
0200	65	Stl. Channel Stringer
0200	66	Stl. Wall 1-1/2" O.D.
0200	67	Stl. Wall 1-1/2" O.D.
ROSSER FABRAP INTERNATIONAL
Comprehensive Services for Building
Design and Technology
Atlanta Savannah Tampa

Revisions
No. Date Description
2/17/99 ADDENDUM POSTED ISSUED FOR CONSTRUCTION


ROSSER FABRAP INTERNATIONAL
Criminal Justice Architecture, Technology, Planning, Interiors,
Mechanical, Electrical, Plumbing, Security, & Civil Engineering

JUSTICE SYSTEMS INCORPORATED
Criminal Justice Operations, Planning
JOHNSON & NIELSEN
Structural Engineering


WEST - VALLEY - DETENTION - CENTER
FOR THE COUNTY OF SAN BERNARDINO, CALIFORNIA
HARRY MATS, COUNTY ADMINISTRATION OFFICER
FLOYD TIDWELL, SHERIFF
BOARD OF SUPERVISORS
County of San Bernardino
County Administration Building
200 North Zeeb Road
Redlands, California 91154

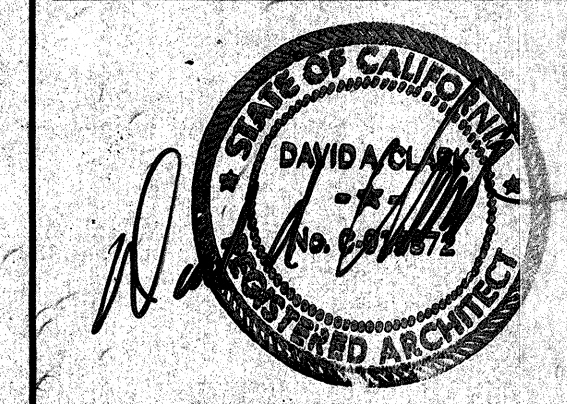

WALL SECTIONS - CORE

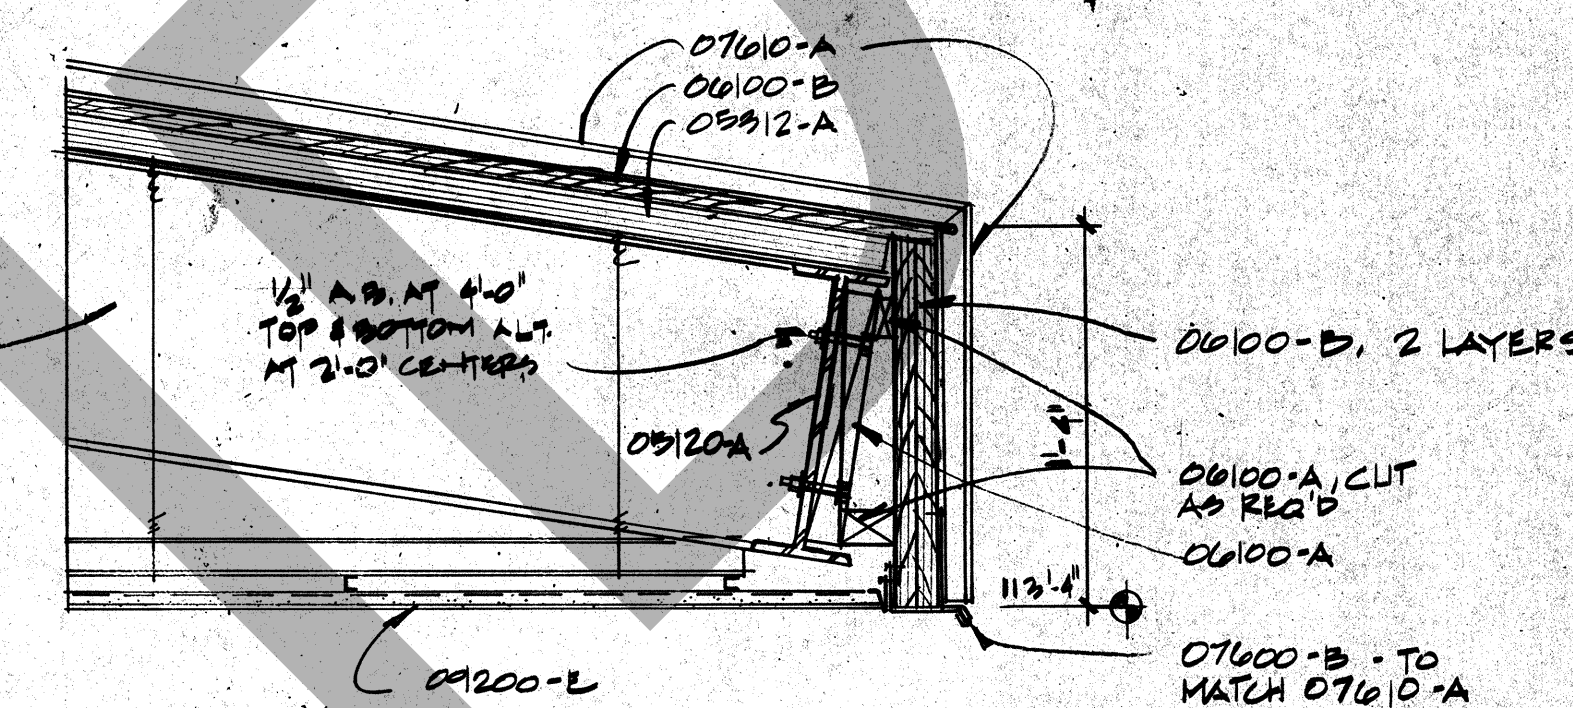

5 CANOPY DETAIL
SCALE: 1 1/2" = 1'0"

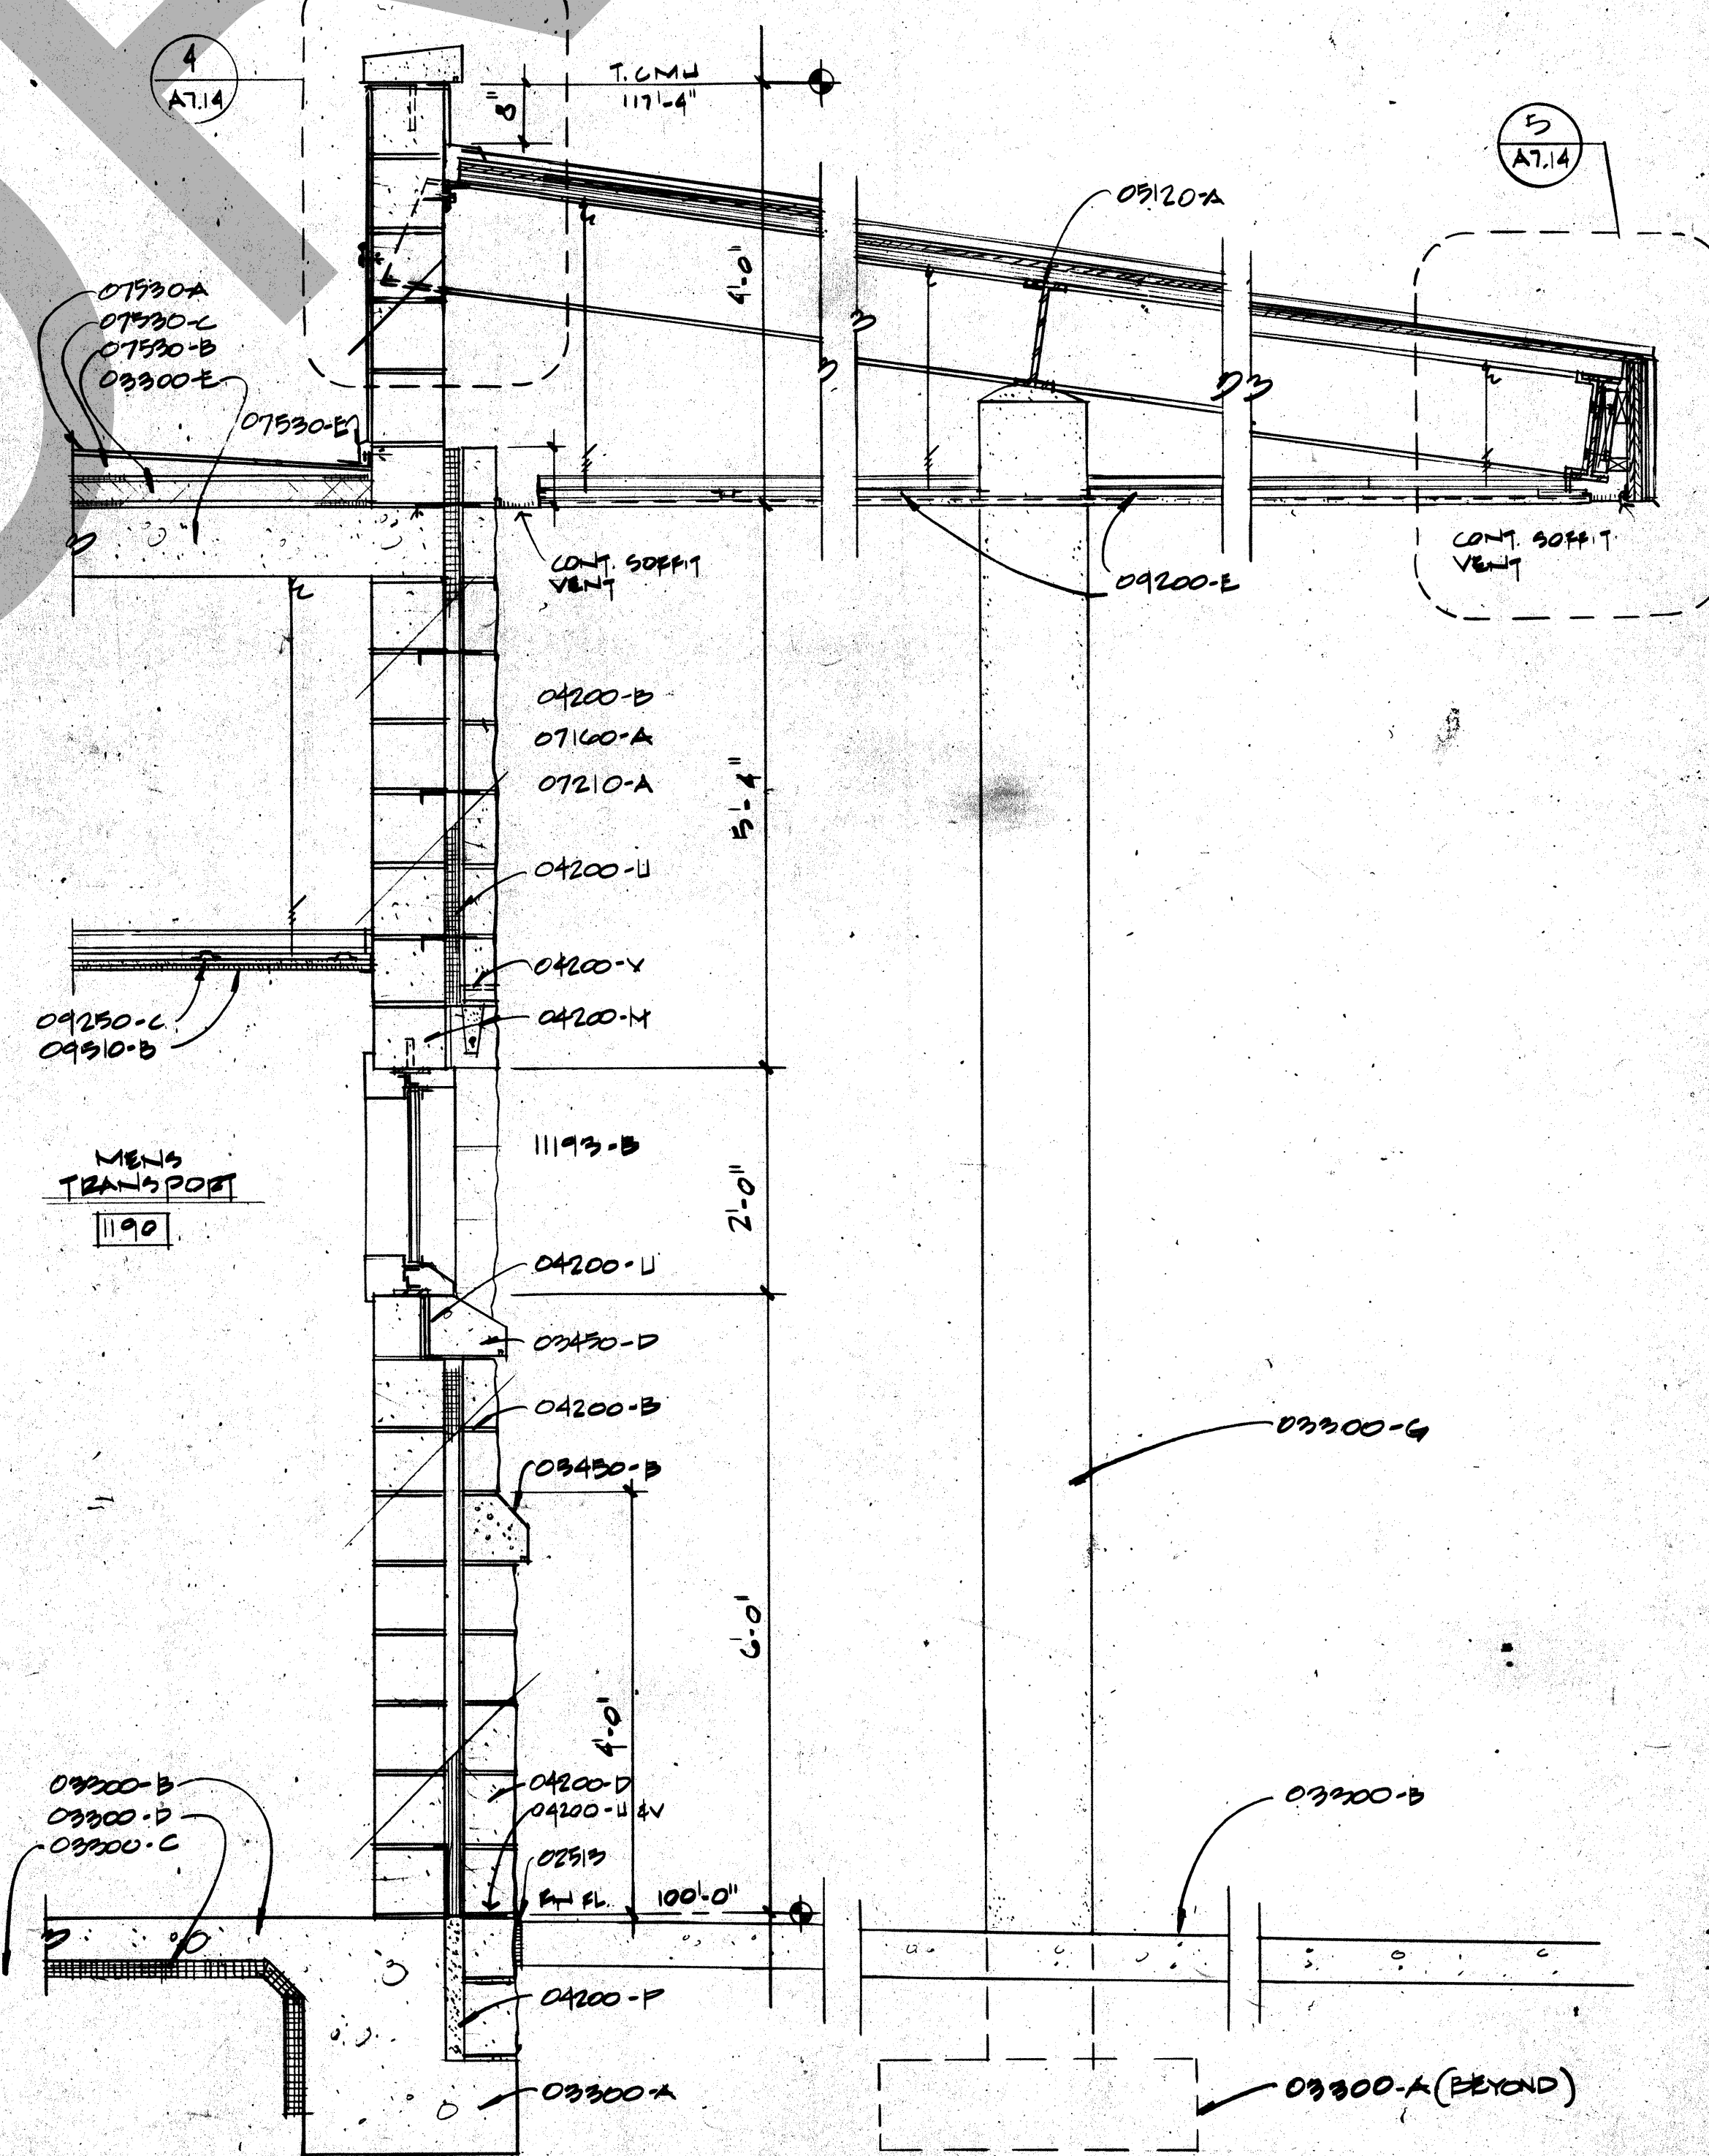

3' WALL SECTION AT CANOPY
SCALE: 3/4" = 1'-0"

[illegible]

RFI ROSSER FABRAP
INTERNATIONAL

ROSSER FABRAP INTERNATIONAL, Inc
Comprehensive Services for Building
Design and Technology

Revisions		
No.	Date	Description

ROSSER FABRAP INTERNATIONAL
Criminal Justice Architecture, Technology, Planning, Interiors,
Mechanical, Electrical, Plumbing, Security, & Civil Engineering.

JUSTICE SYSTEMS INCORPORATED
Criminal Justice Operations, Programming

JOHNSON & NIELSEN
Structural Engineering

WEST • VALLEY • DETENTION • CENTER
FOR • THE • COUNTY OF • SAN • BERNARDINO • CALIFORNIA

HARRY MAYS, COUNTY ADMINISTRATION OFFICER

ELWOOD TIDWELL, SHERIFF

BOARD OF SUPERVISORS
John Joyner, Chairman, First District

Seal of the State of California, Department of Corrections. The seal features the text "STATE OF CALIFORNIA" at the top and "DEPARTMENT OF CORRECTIONS" at the bottom. In the center, it reads "DAVID CLARK" and "12-0-1997". A handwritten signature is scrawled across the seal.

**WALL SECTIONS -
CORE**

Job No. 8805201

A7