



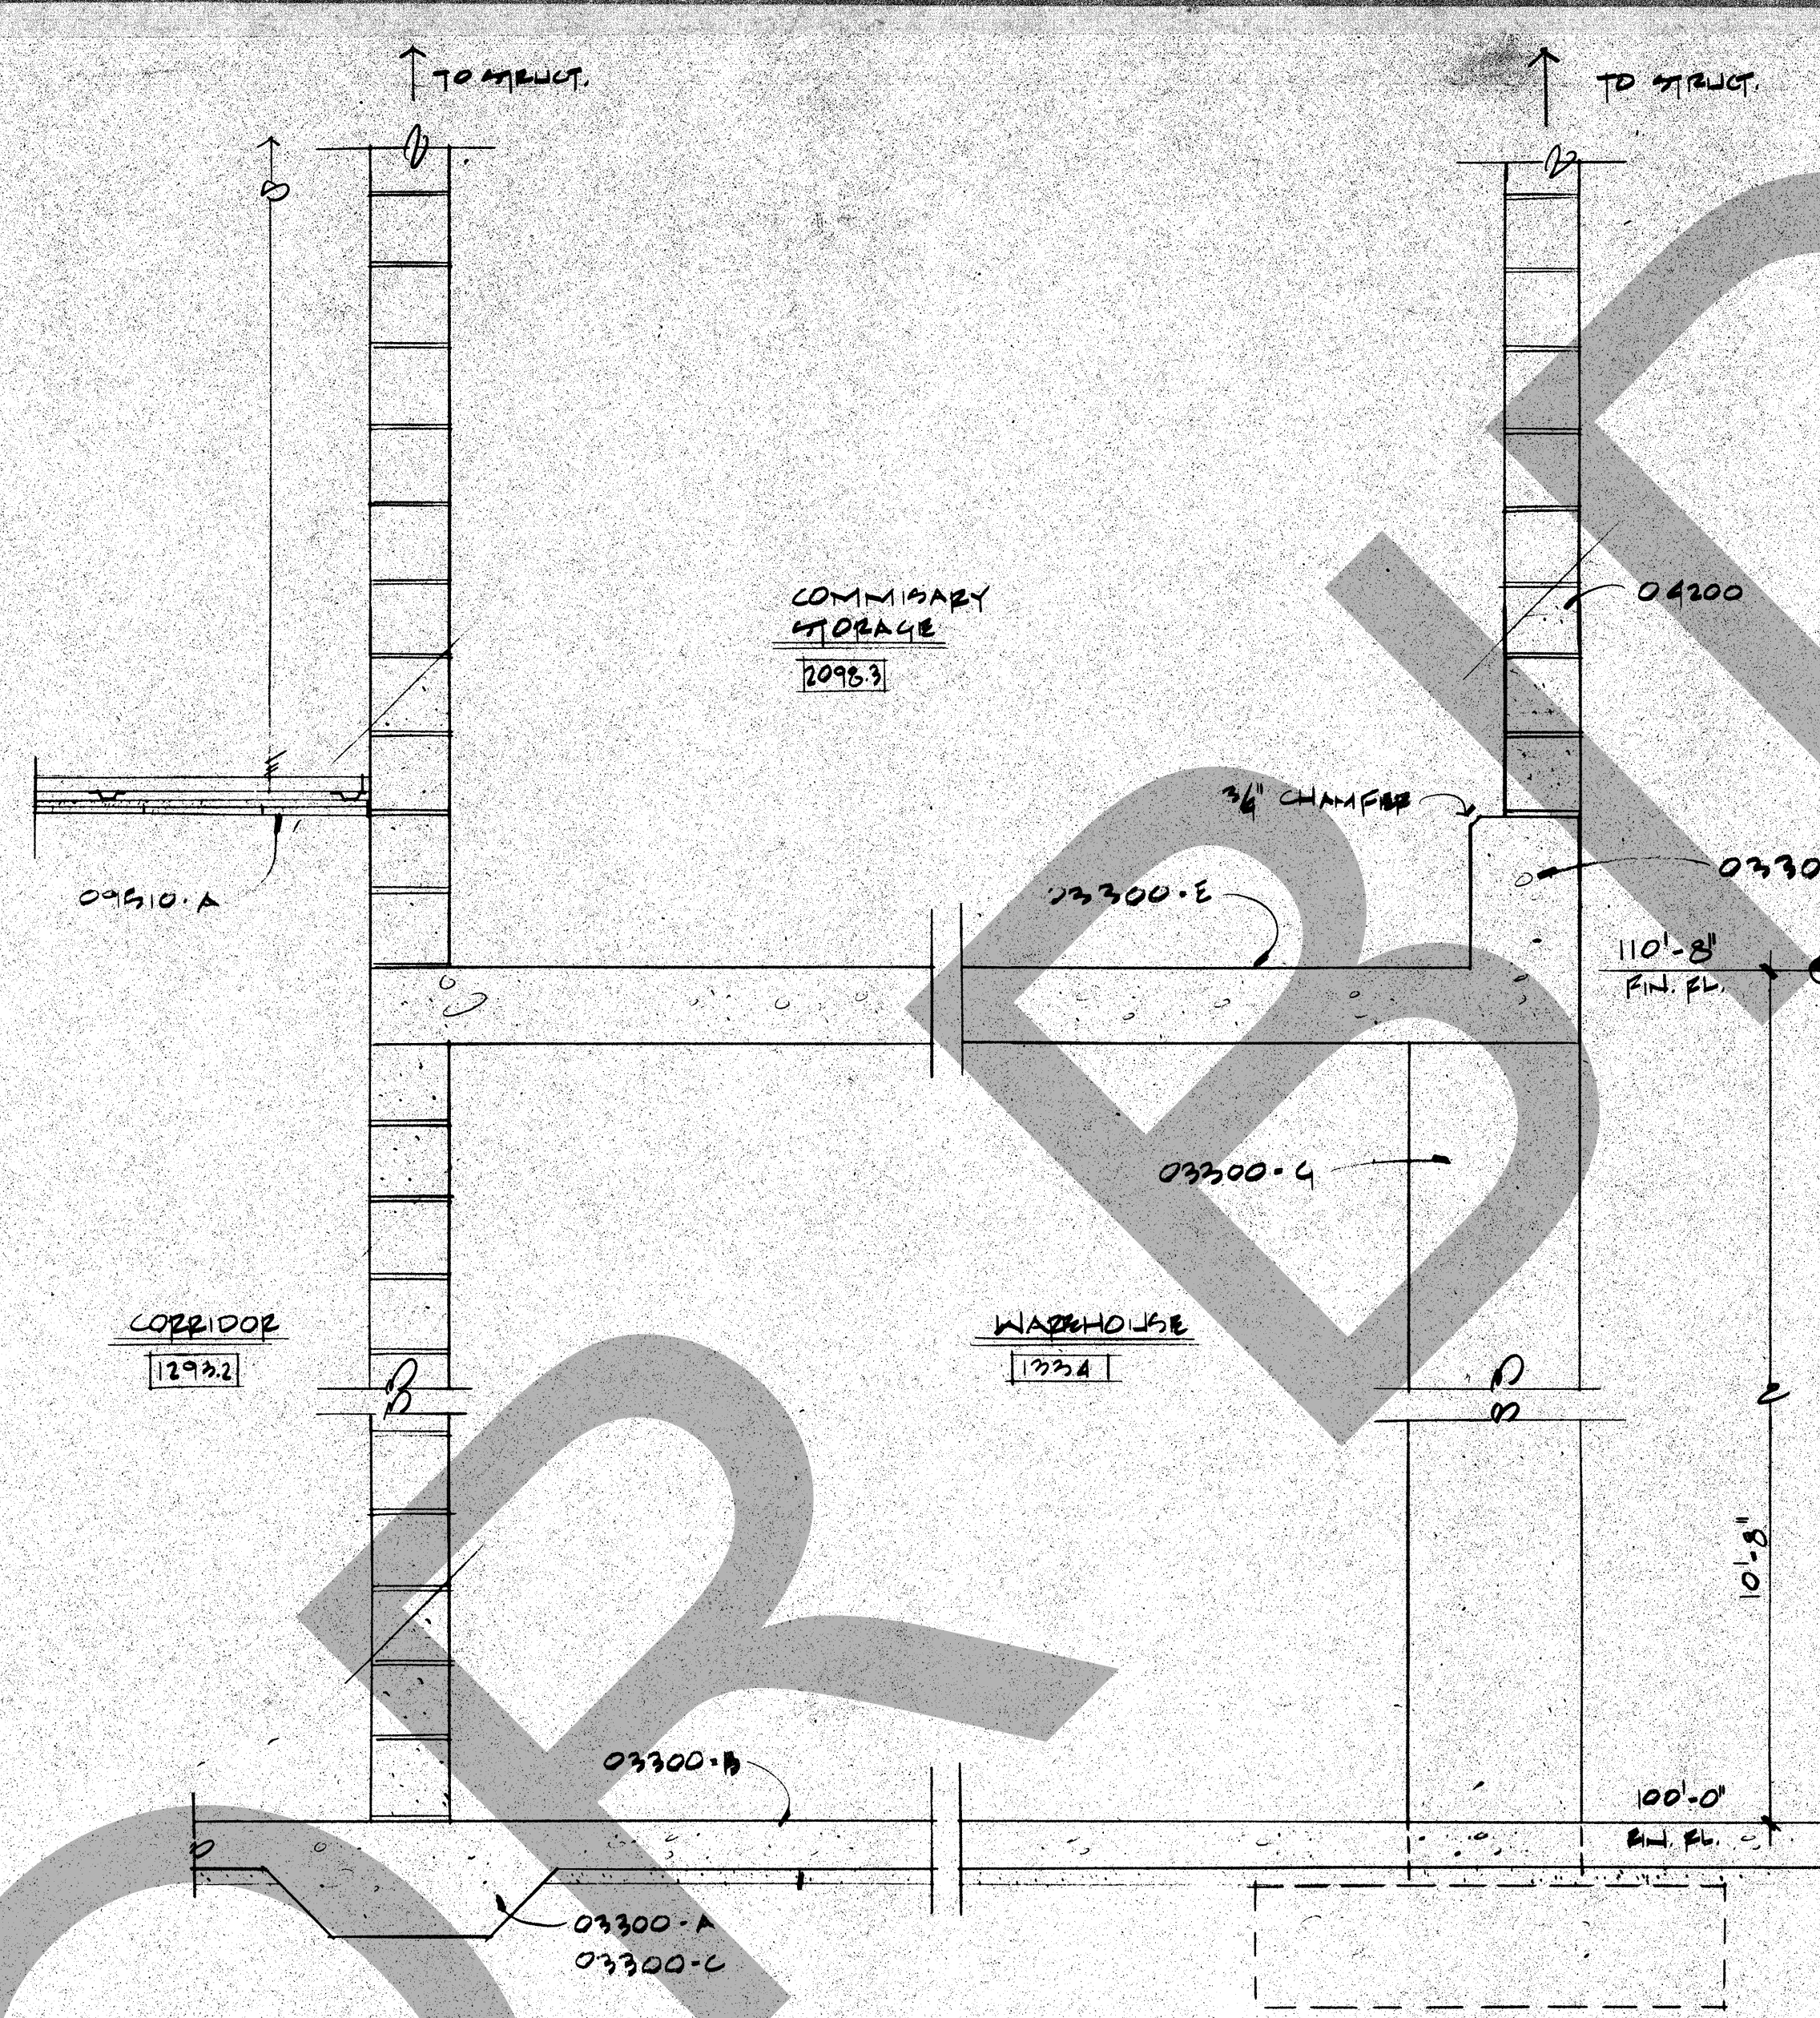


6. WALL SECTION AT COMM. STOP.

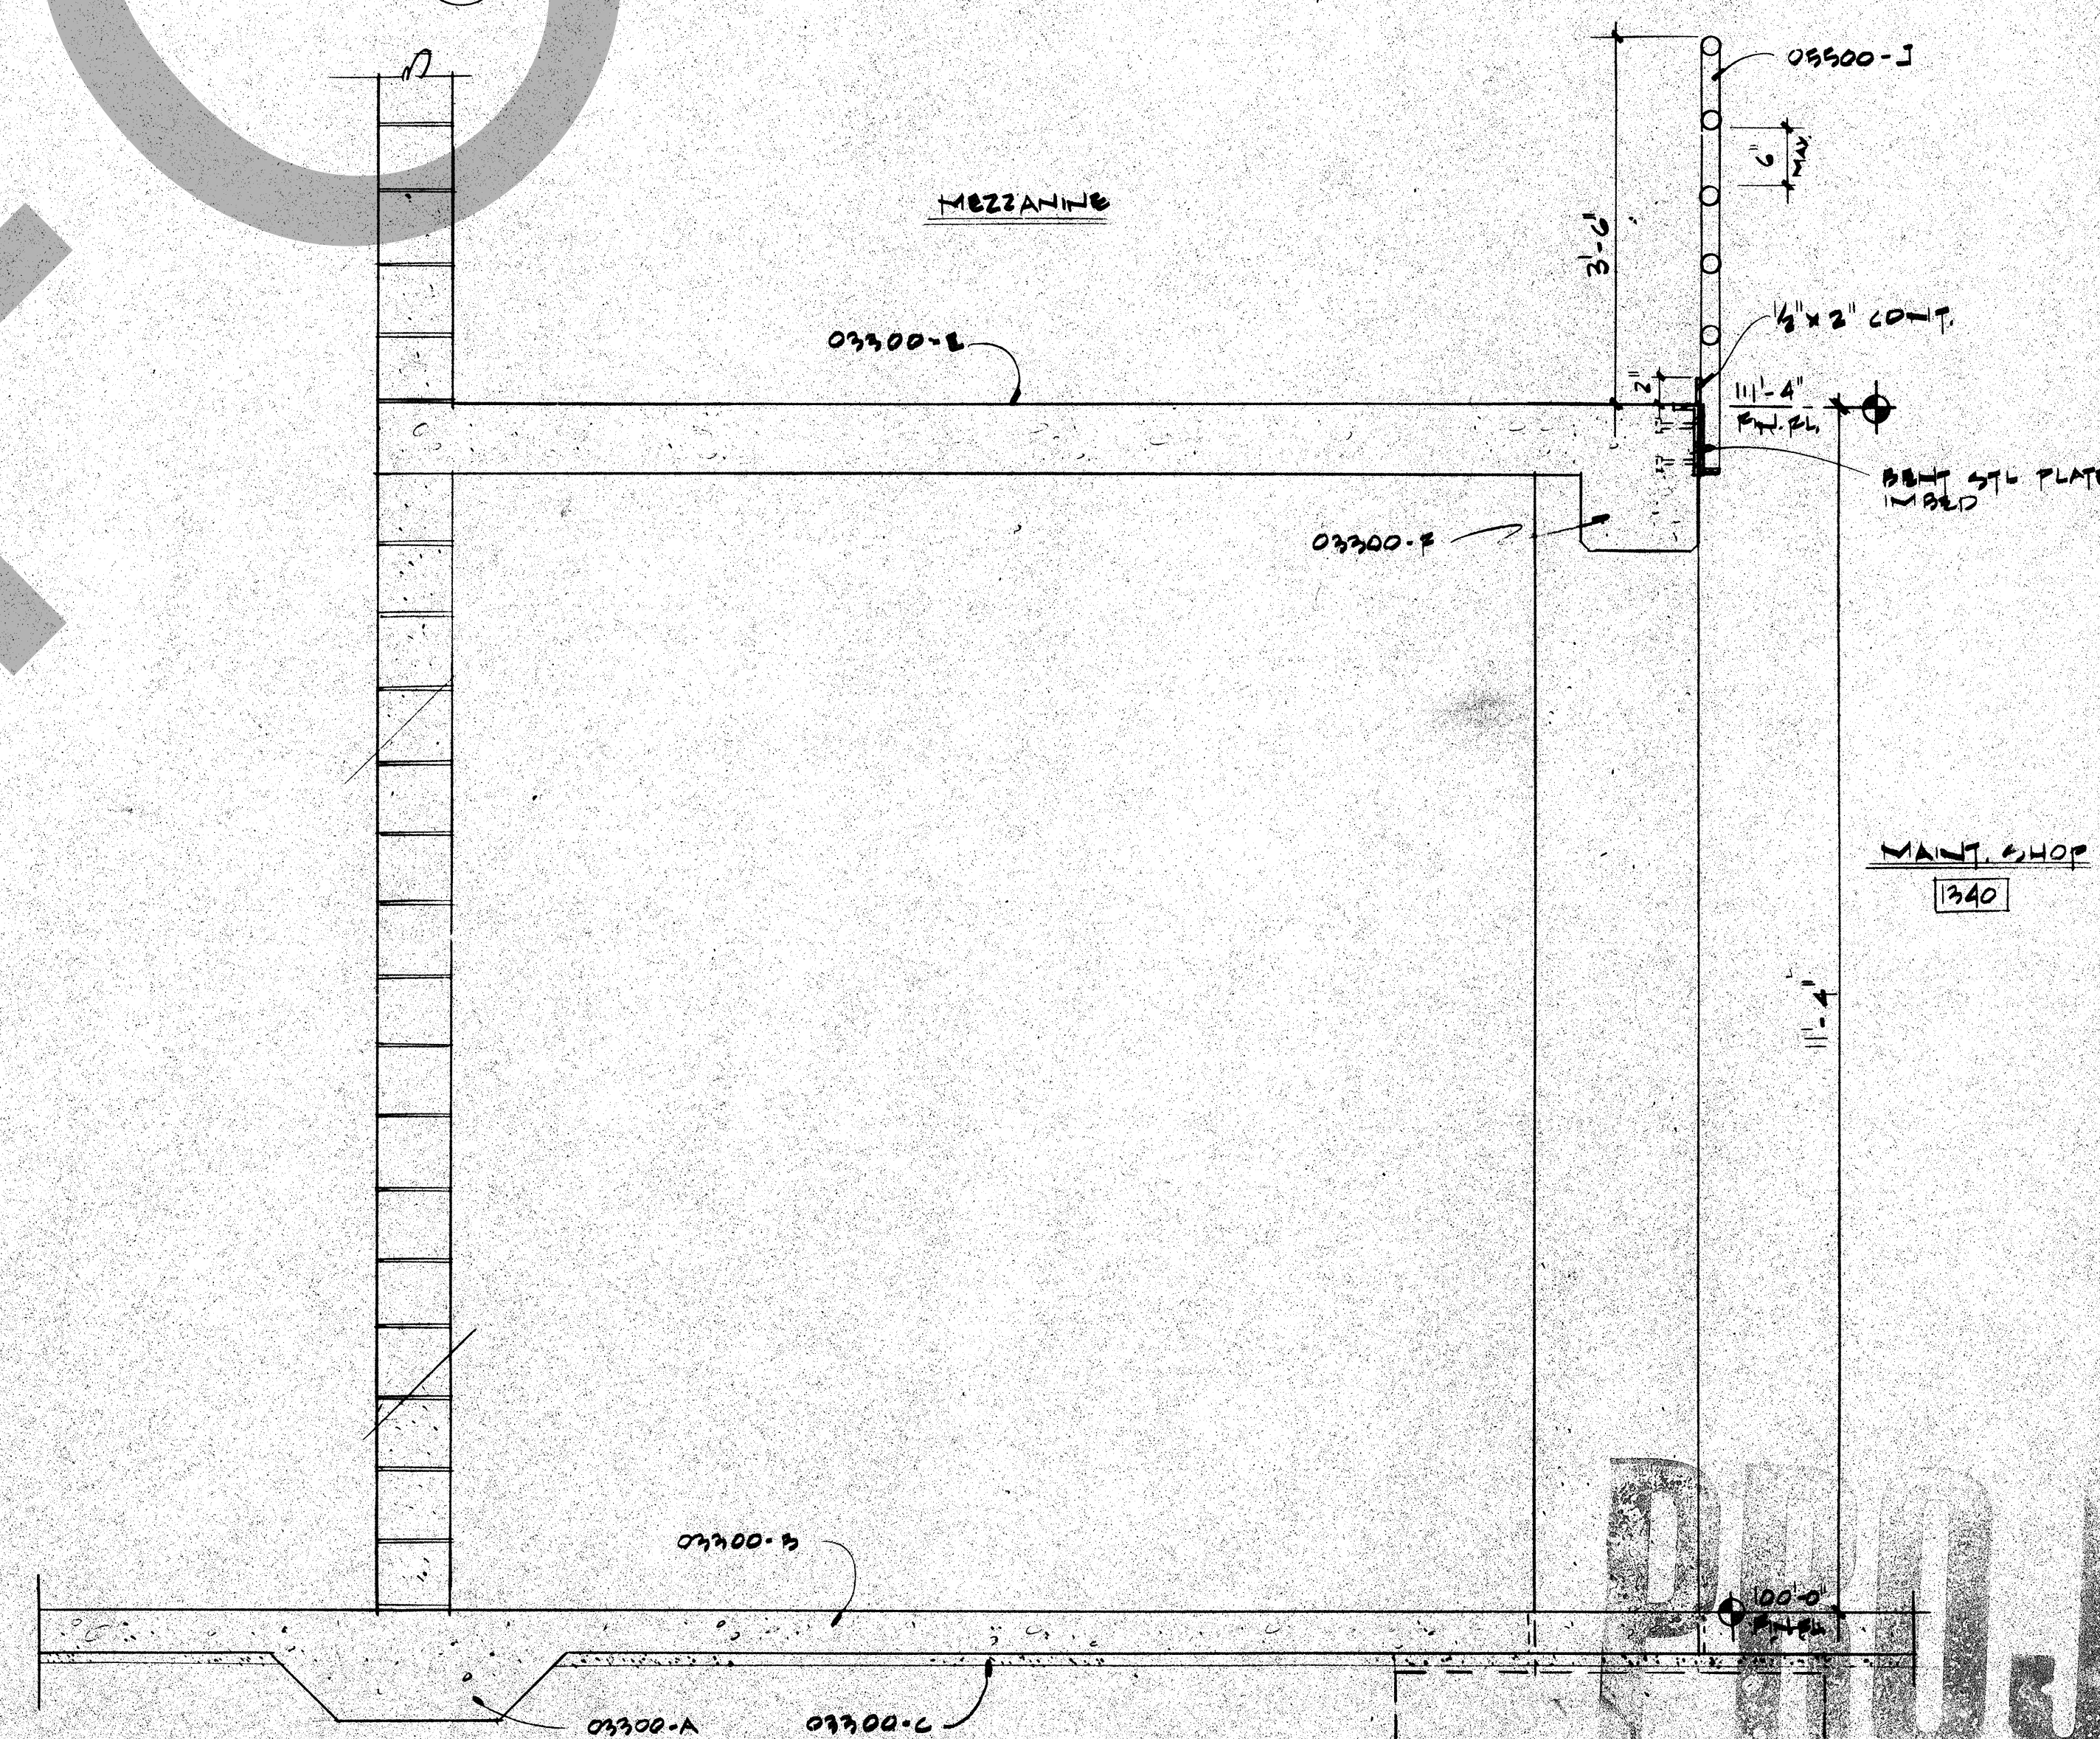


3 SECTION THROUGH MANT. MEZZANINE
SCALE: 3/8"=1'-0"

92022-A	Compacted Fill
92021-A	Asphalt Concrete Paving
92020-A	Concrete Sidewalk
-	Paint Paving
92019-A	Concrete Slab
92018-A	1/4" Premixed Expansion Grt. Filler
92017-A	Handicap Curb Cut
92016-A	Grassings
92015-A	Membrane Moisture Barrier
92014-A	Reinforced CONCRETE
92013-A	A Foundation
92012-A	Grout on Grade
92011-A	Slip Joint Leveling Bed
92010-A	Concrete Underlayment
92009-A	Elevated Comp. Slab
92008-A	Concrete Beam
92007-A	Concrete Column
92006-A	Corner Stop
92005-A	Grout: Slab on Col. with REINFORCEMENT
92004-A	Precast Coping
92003-A	Precast Weatherable
92002-A	Precast Wall Course
92001-A	Precast Panel
92000-A	Precast Support for Fabricator
91999-A	Precast Lateral Anchor for Fabricator
91998-A	Precast Lateral ANCHIT (C/W)
91997-A	4" CM Split Face
91996-A	8" CM Split Face
91995-A	6" Precast Face
91994-A	8" CM Split Face
91993-A	8" CM Split Face Unit Masonry
91992-A	8" CM Split Face
91991-A	12" CM Smooth Face
91990-A	12" CM Smooth Face
91889-A	Custom 6" Angled Split Face CMU
91888-A	CMU Linel
91887-A	Grout
91886-A	Bullnose CMU
91885-A	Solid Grout Fill
91884-A	Flexible Anchor (To Str. Struct.)
91883-A	Reinforcing Bolt
91882-A	Reinforced Slot & Anchor
91881-A	Reinforcing Bolt
91880-A	Concealed Flashing
91879-A	Grout of 2" x 4" w/ Rebar
91878-A	Control Jt.
91877-A	1/4" Prefabricated CMU
91876-A	GLASS UNIT MASONRY
91875-A	GLASS Block Type 1
91874-A	GLASS Block Type 2
91873-A	GLASS Block Type 3
91872-A	Joint Reinforcement
91871-A	GLASS Block Type 4
91870-A	Joint Column Anchor
91869-A	Joint Column Reinforcement
91868-A	Joint Beam
91867-A	SLT. Beam Joint
91866-A	SLT. Beam Joint
91865-A	METAL FABRICATIONS
91864-A	SLT. Angle
91863-A	SLT. Clip Angle
91862-A	SLT. Pipe Hollar
91861-A	SLT. Plate
91860-A	SLT. Shape Ladder
91859-A	SLT. Channel Reinforce
91858-A	SLT. Bar Grate
91857-A	SLT. Pipe Wall 1-1/2" O.D.
91856-A	SLT. Nozing
91855-A	Non-Shrink Grout
91854-A	Grout Wall
91853-A	Grout Tread & Riser w/CMU; Fill
91852-A	SLT. Floor Plate
91851-A	Grout Floor Plate Thickness Ad. (Indicated)
91850-A	Grout Coating Tread
91849-A	Grout Coating Platforms
91848-A	Bumpers (See Detail)
91847-A	Bumper Guard
91846-A	SLT. Security Mesh Panels (See as Indicated)
91845-A	SLT. Plate (Thickness as Indicated)
91844-A	SLT. Plate (Thickness as Indicated)
91843-A	SLT. Plastic Grade Plywood Sheathing
91842-A	SLT. Plastic
91841-A	SLT. Laminite
91840-A	SLT. Laminite
91839-A	SLT. Veneer
91838-A	Wood Shaving
91837-A	SLT. Veneer
91836-A	Membrane Waterproofing
91835-A	SLT. Membrane Waterproofing
91834-A	Membrane
91833-A	SLT. Rigid Cavity Insulating
91832-A	Insulation
91831-A	Exterior Glass Installation
91830-A	Exterior Glass Installation
91829-A	Exterior Insulation System (E.I.S.)
91828-A	Exterior Insulation System (E.I.S.)
91778-A	Exterior Ins


117

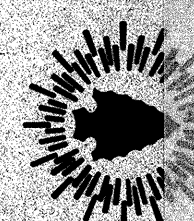


WALL SECTIONS - CORE

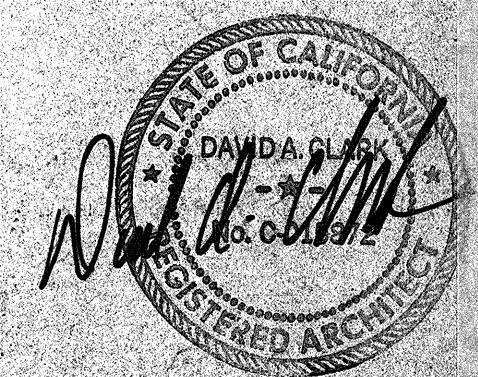


Job No. 0805204 A 7.2
Date 10/17/82

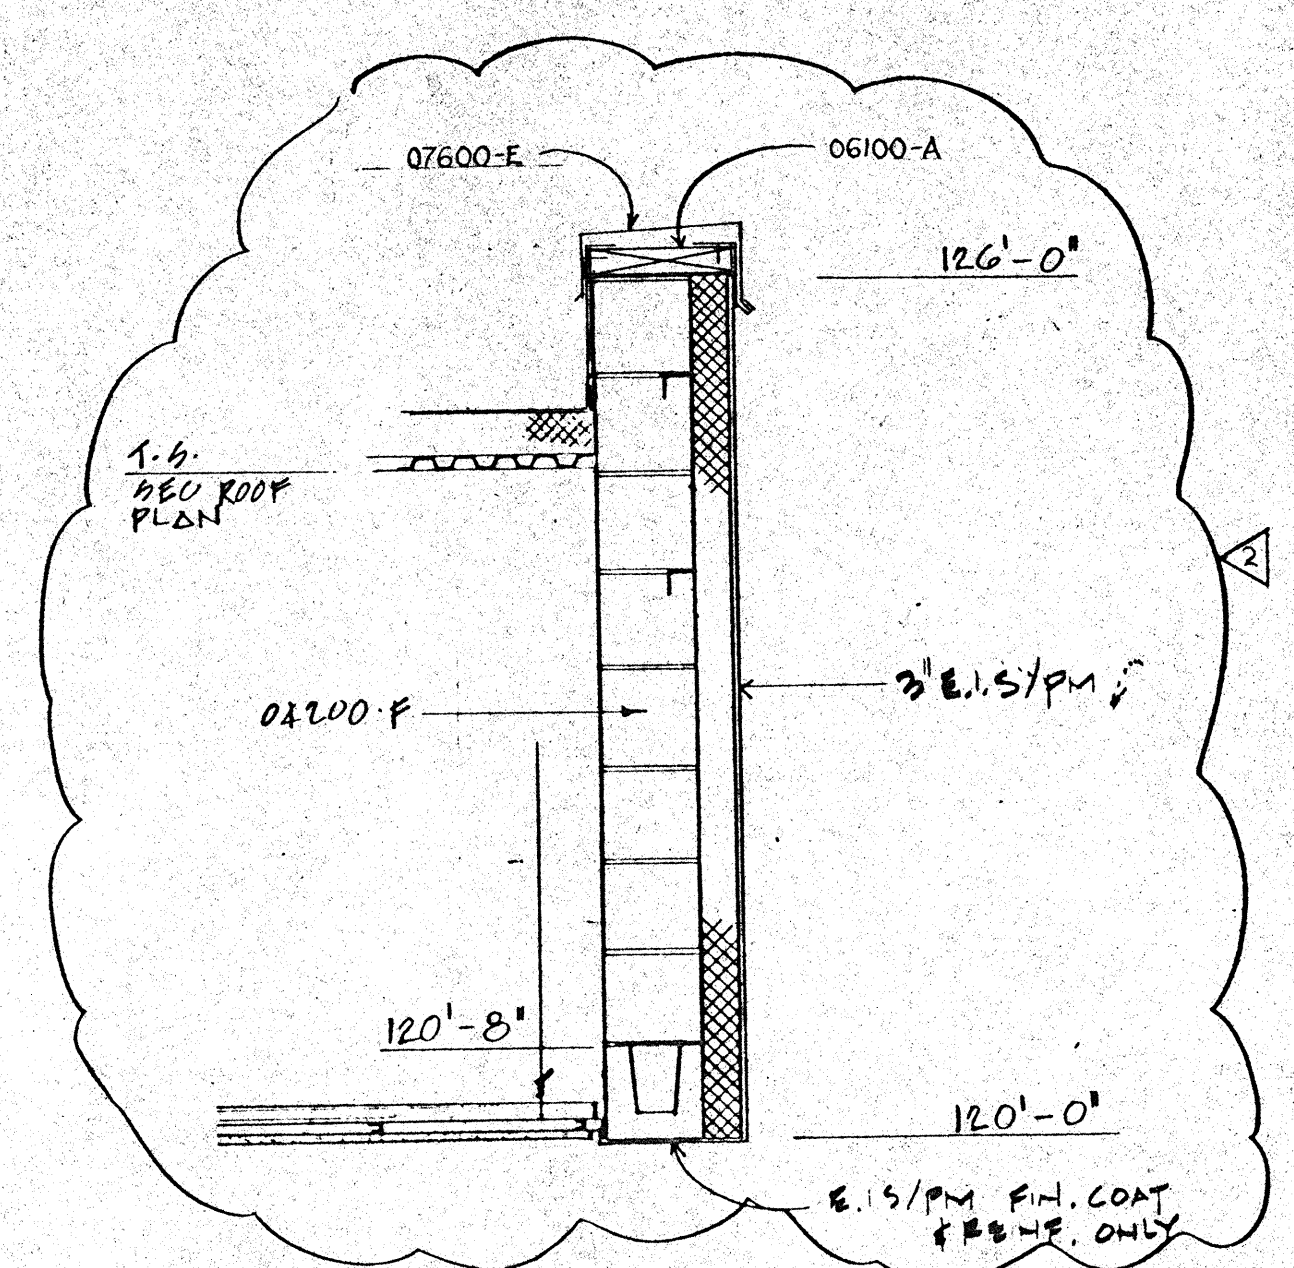


6 SECTION
SCALE: 3/4" = 1'-0"

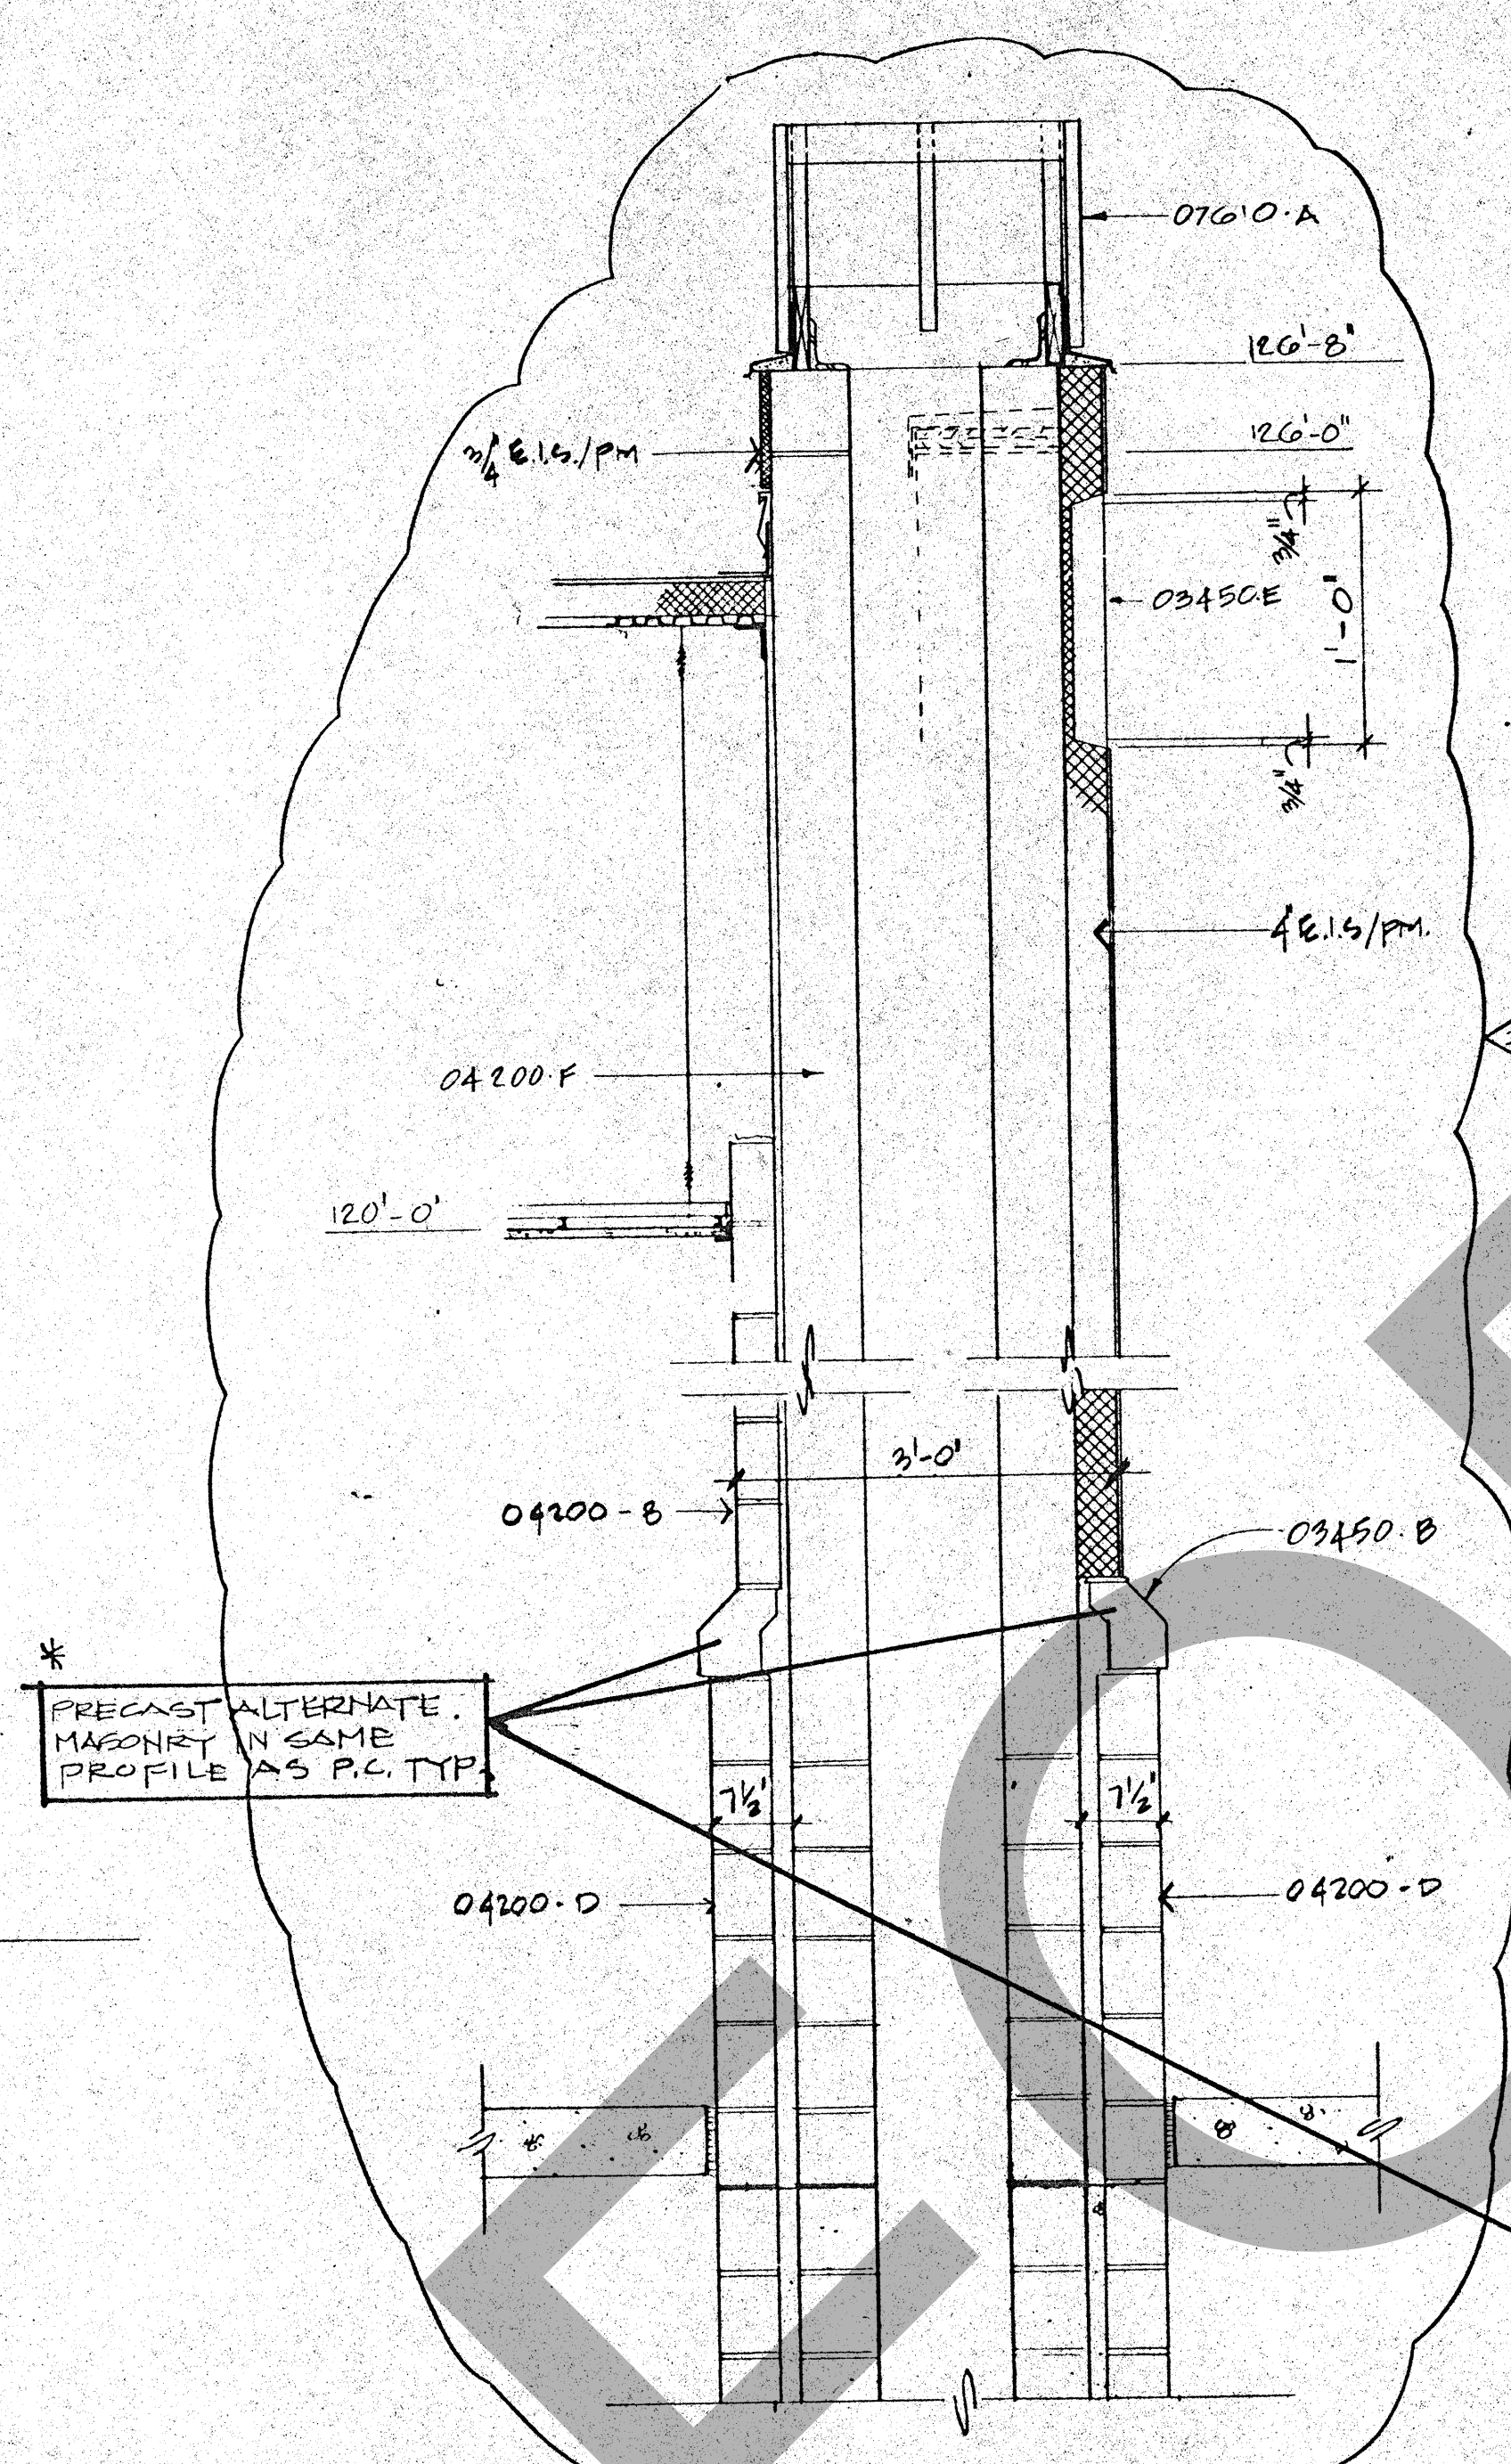


2 SECTION
SCALE: 3/4" = 1'-0"

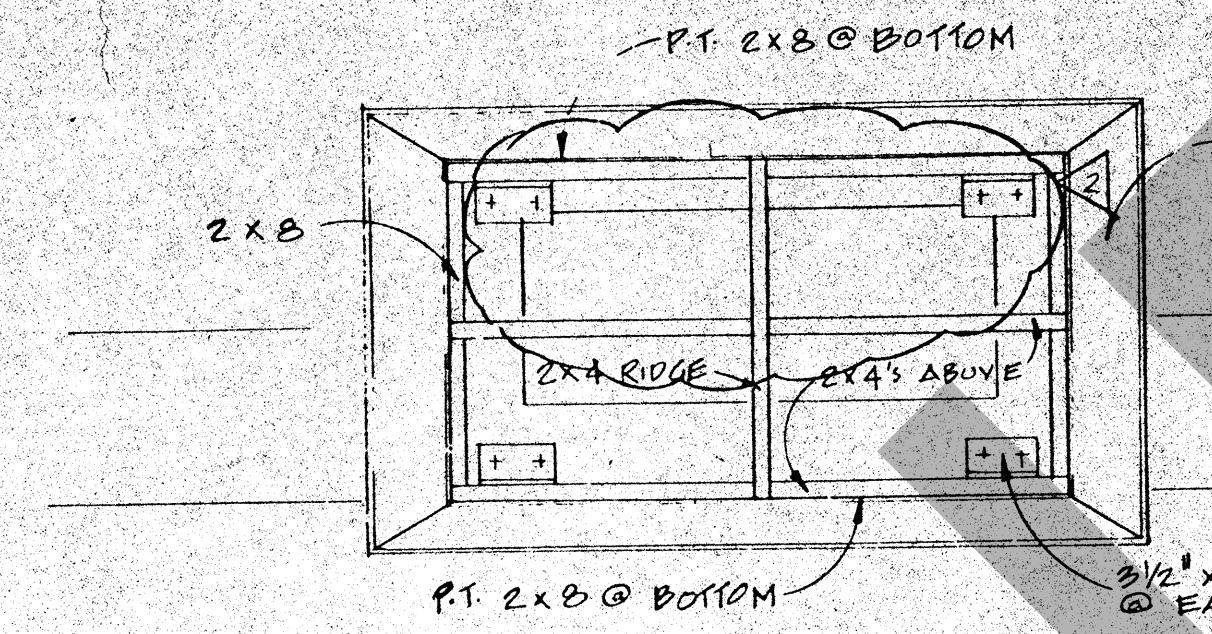


5 FRAMING PLAN
SCALE: 3/4" = 1'-0"

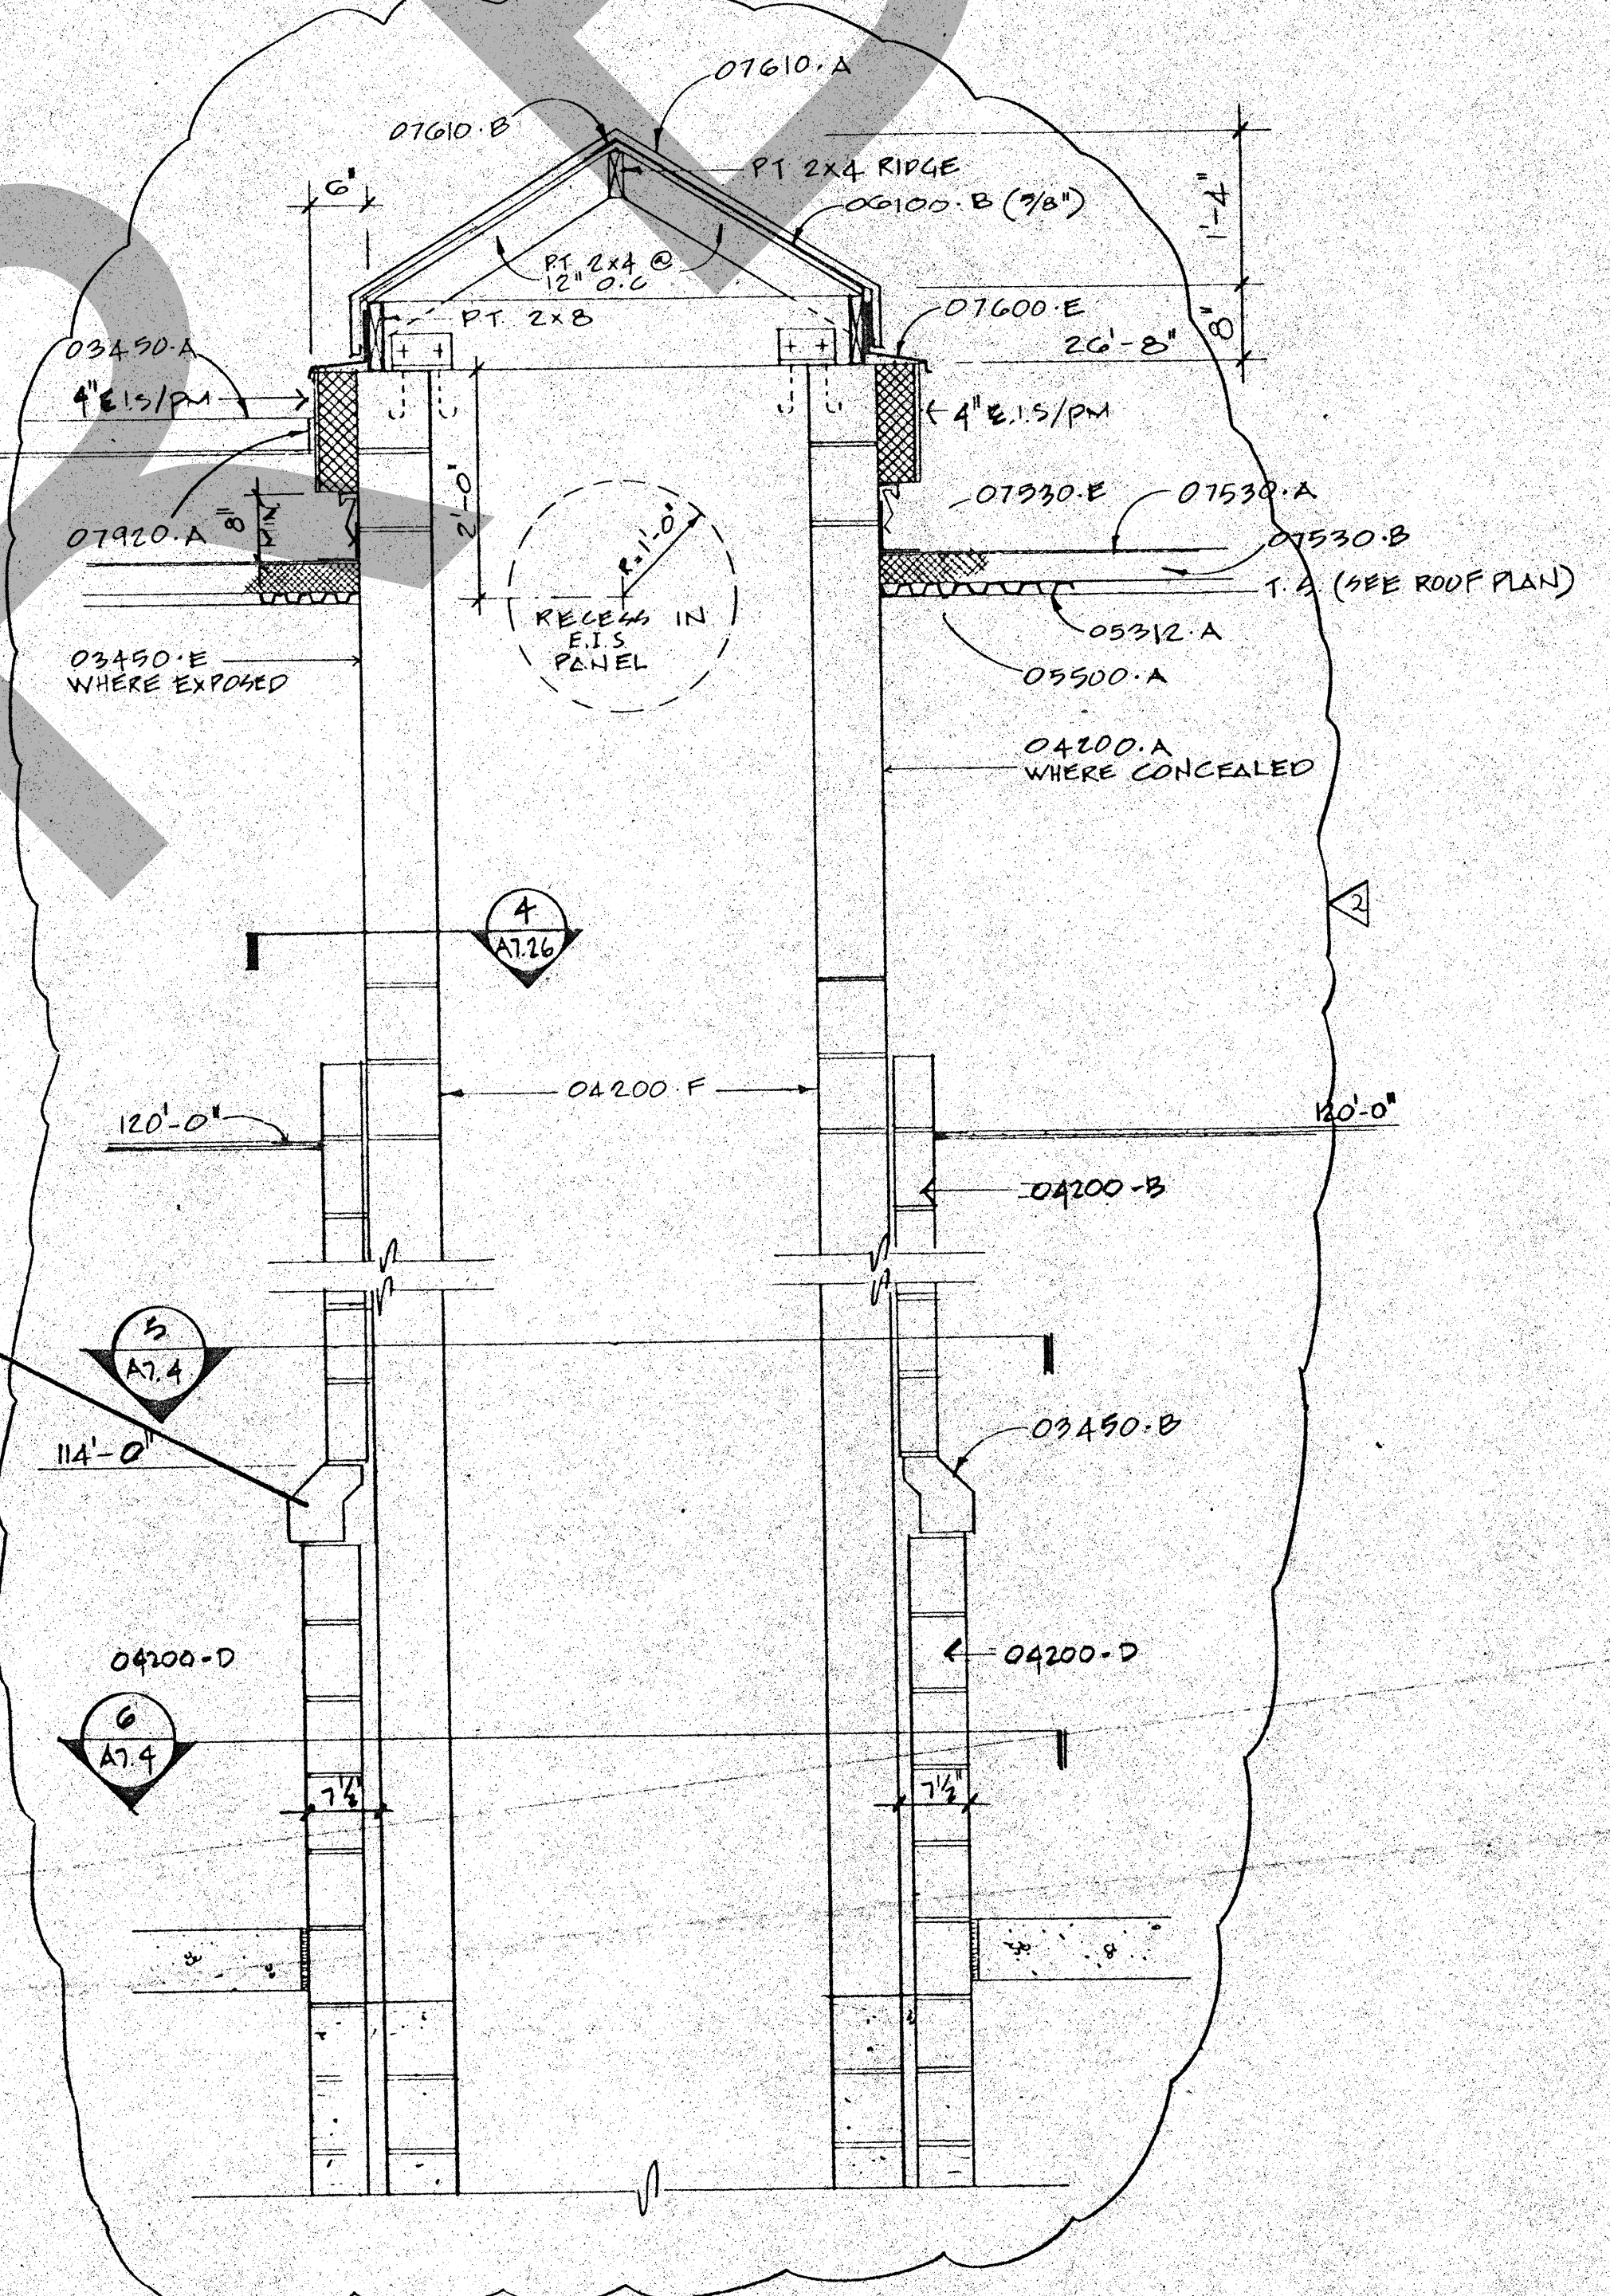

3 SECTION
SCALE: 3/4" = 1'-0"

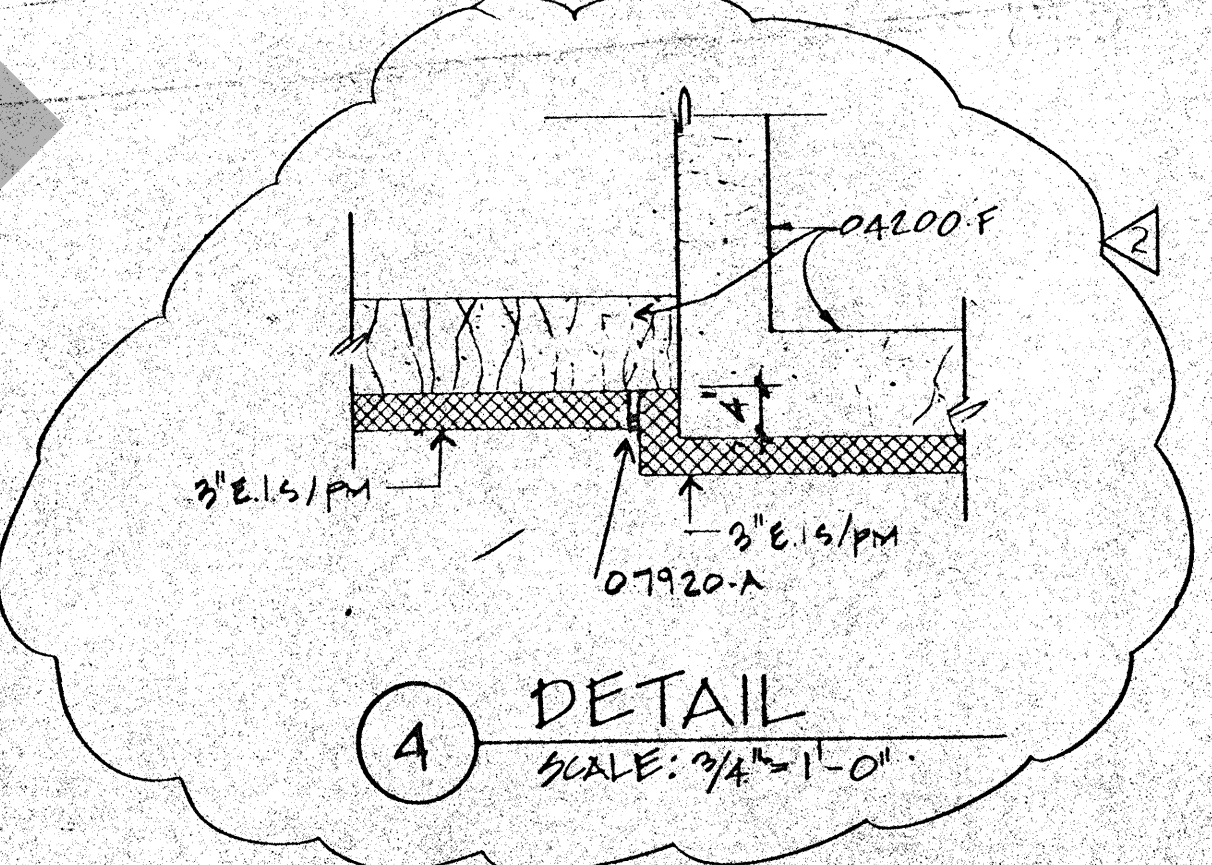

4 DETAIL
SCALE: 3/4" = 1'-0"

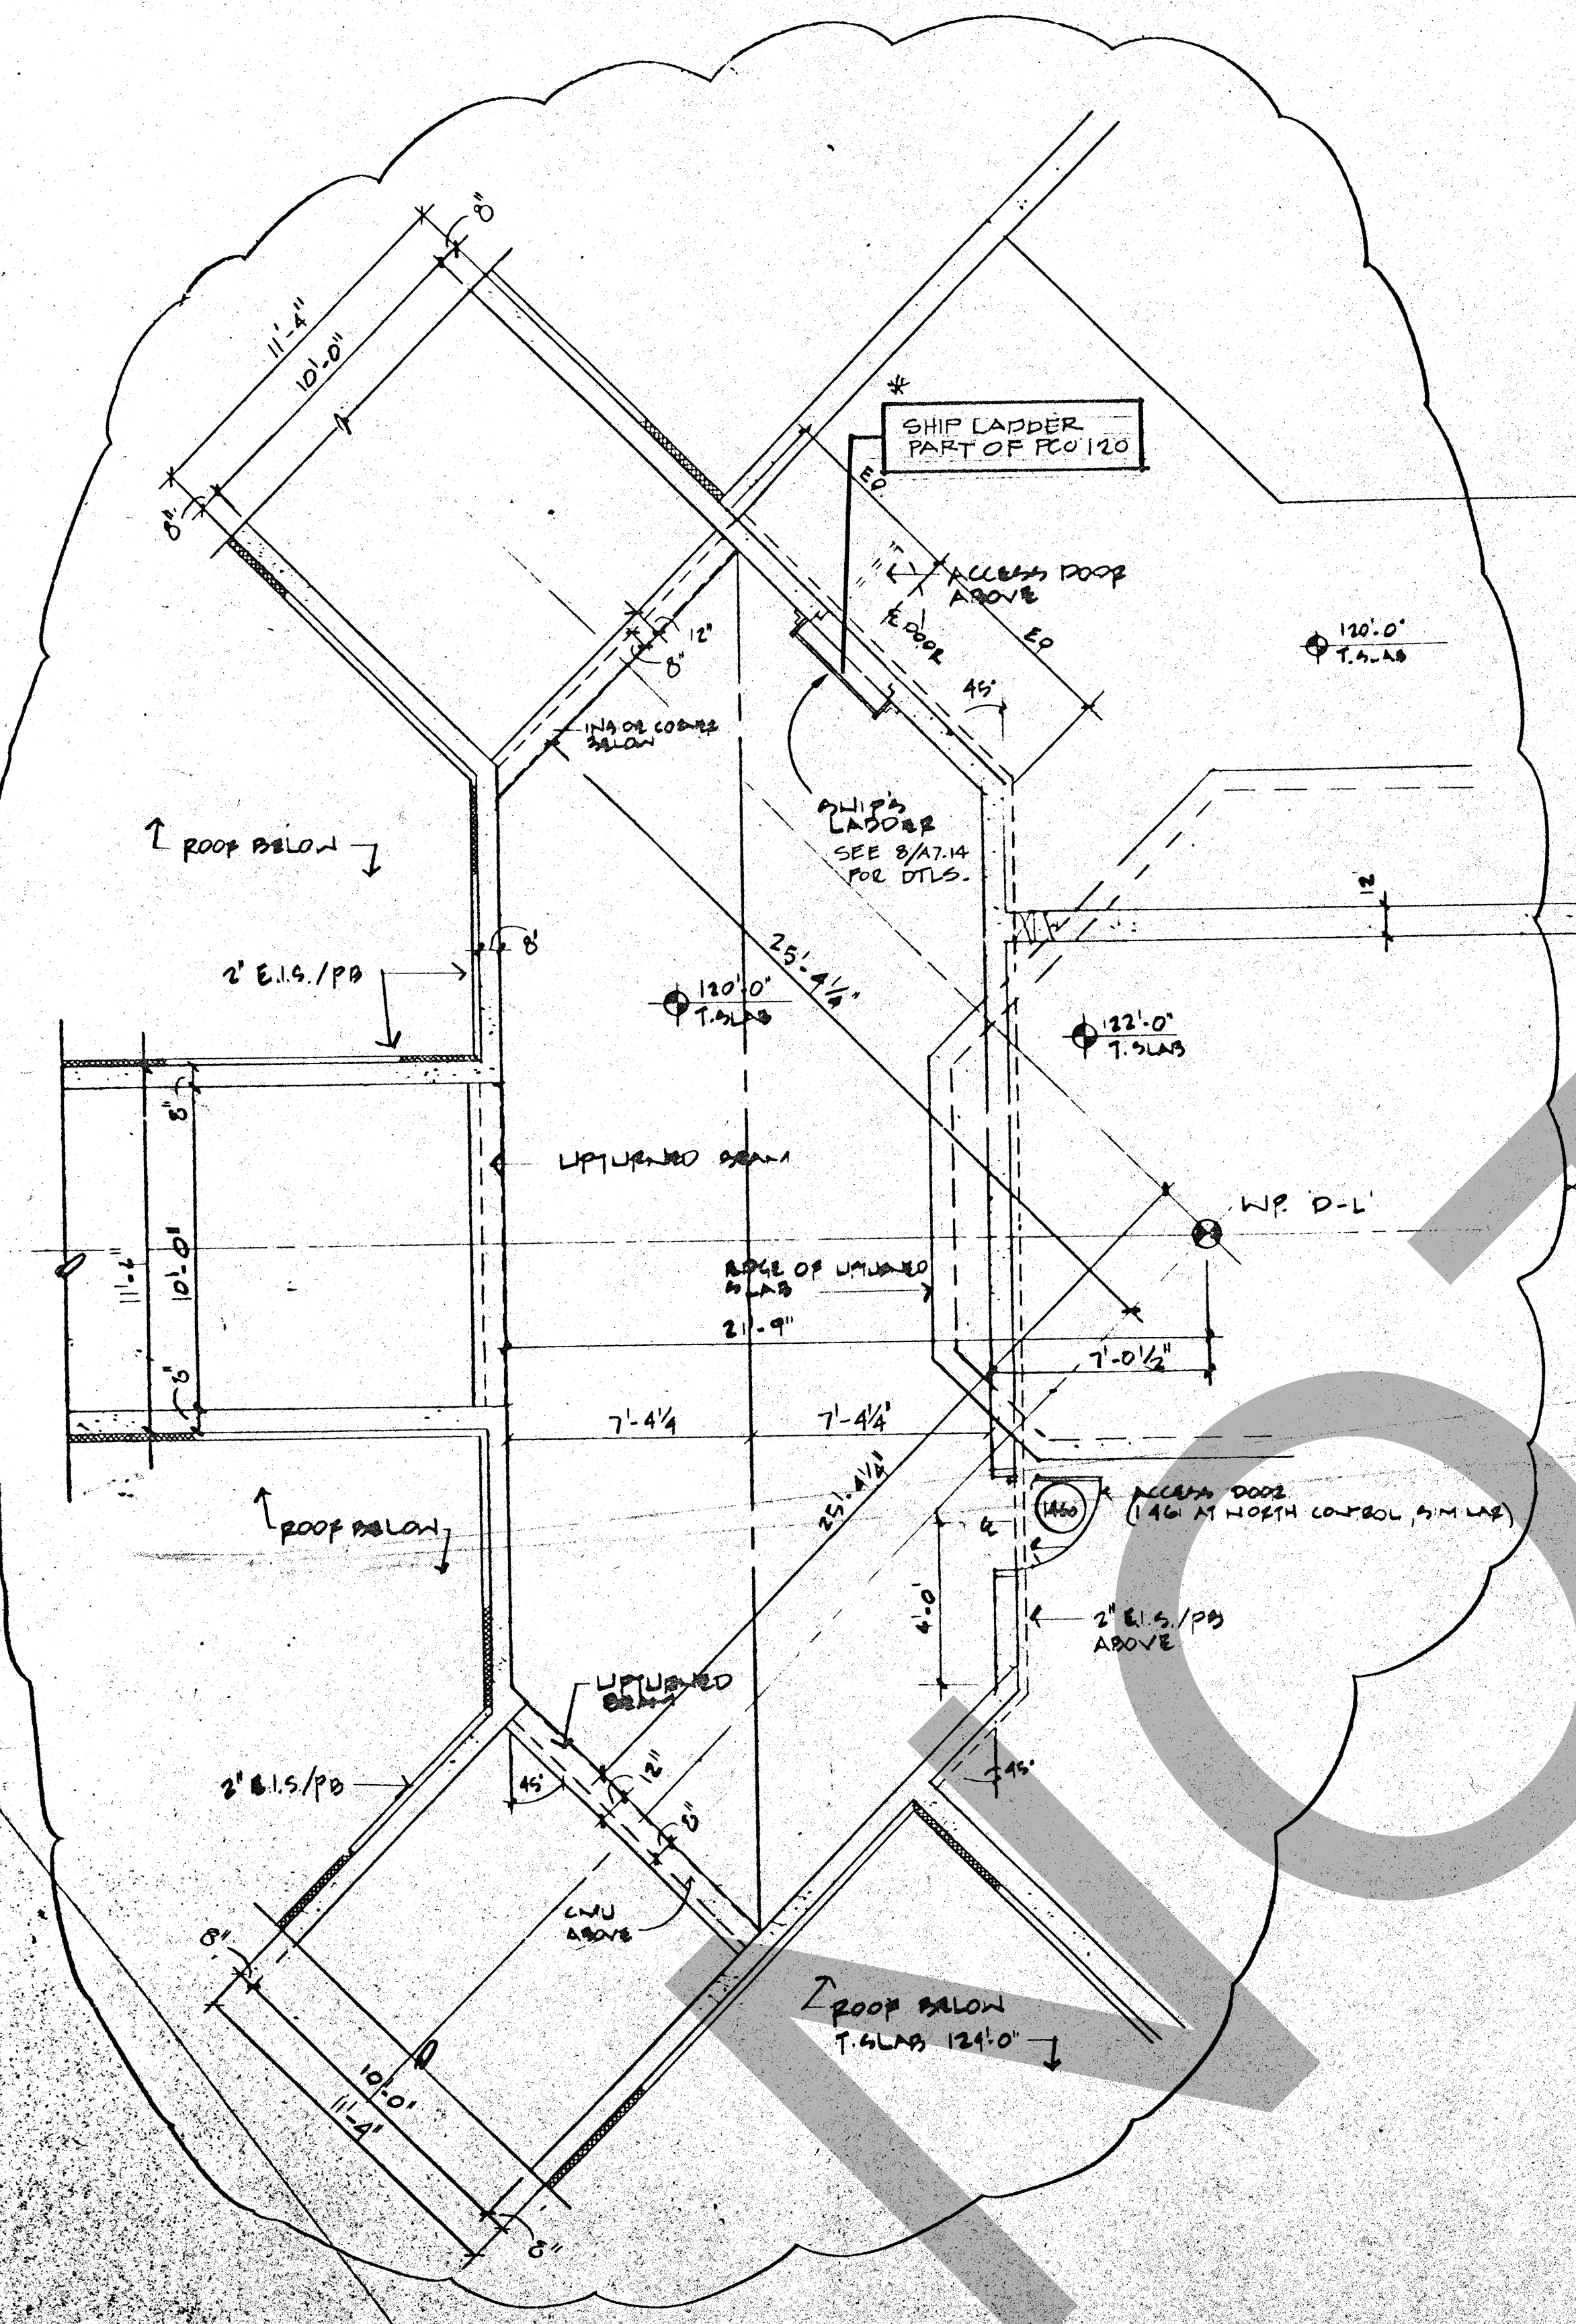

1 PLAN CORRIDOR TERMINATION AT CORE BLDG.
SCALE: 3/4" = 1'-0"

- 02100-A. Asphalt Concrete Paving
- 02100-B. Concrete Slab
- 02100-C. Concrete Pad
- 02100-D. 1/2" Remolded Expansion Jt. Filler
- 02100-E. Handicap Durb Cut
- 02100-F. Concrete Curb
- 02100-G. Membrane Moisture Barrier
- 02100-H. Reinforced Concrete
- 02100-I. Foundation
- 02100-J. Sand Fill Leveling Bed
- 02100-K. Perimeter Insulation
- 02100-L. Elevated Conc. Slab
- 02100-M. Concrete Beam
- 02100-N. Concrete Column
- 02100-O. Water Stop
- 02100-P. Conc. Slab on M.E. Deck
- 02100-Q. ARCHITECTURAL PRECAST
- 02100-R. Precast Coping
- 02100-S. Precast Waterable
- 02100-T. Precast Bulk Course
- 02100-U. Precast Panel
- 02100-V. Precast Support per Fabricator
- 02100-W. Precast Lateral Anchor per Fabricator
- 02100-X. CONCRETE MASONRY UNIT (CMU)
- 02100-Y. 4" CMU Smooth Face
- 02100-Z. 6" CMU Split Face
- 02100-AA. 6" CMU Smooth Face
- 02100-AB. 6" CMU Split Face
- 02100-AC. 8" CMU Smooth Face
- 02100-AD. 8" CMU Split Face
- 02100-AE. 12" CMU Smooth Face
- 02100-AF. 12" CMU Split Face
- 02100-AG. Custom 6" Angled Split Face CMU
- 02100-AH. U-Block
- 02100-AI. CMU Lintel
- 02100-AJ. Solid Grout Fill
- 02100-AL. Flexible Anchor (To Stl. Struct.)
- 02100-AM. Window Anchor
- 02100-AN. Dowetail Slot & Anchor
- 02100-AO. Anchor Bolt
- 02100-AP. Concealed Flashing
- 02100-AQ. Weeps at 24" O.C. Horiz.
- 02100-AR. Control Jt.
- 02100-AS. Prefabricated CMU
- 02100-AT. CMU UNIT MASONRY
- 02100-AU. Glass Block Type A
- 02100-AV. Glass Block Type B
- 02100-AW. Glass Block Type C
- 02100-AX. Joint Reinforcement
- 02100-AY. Dowetail Slot & Wire Tie
- 02100-AZ. Stl. Column Anchor
- 02100-BB. Security Joint Reinforcement
- 02100-BC. Stl. Beam
- 02100-BD. Stl. Column
- 02100-BE. Stl. Bar Joint
- 02100-BF. METAL FABRICATIONS
- 02100-BG. Stl. Angle
- 02100-BH. Stl. Clip Angle
- 02100-BI. Pipe Hanger
- 02100-BJ. Bent Stl. Plate
- 02100-BK. Stl. Ladder
- 02100-BL. Stl. Pipe Ladder
- 02100-BM. Stl. Channel Stringer
- 02100-BN. Stl. Bar Gate
- 02100-BO. Stl. Pipe Rail 1-1/2" O.D.
- 02100-BP. Stl. Walling
- 02100-BQ. Non-Shrink Grout
- 02100-BR. Handrail Wall Bracket
- 02100-BS. Pipe Sleeve w/Non-Shrink Grout
- 02100-BT. Mtl. Pen Trend & Water w/Conc. Fill
- 02100-BU. Stl. Floor Plate Tread
- 02100-BV. Stl. Floor Plate (Thickness As Indicated)
- 02100-BW. Floor Grating Tread
- 02100-BX. Floor Grating Platform
- 02100-BY. Cast-in-Place Concrete
- 02100-BZ. Exp. St. Cover
- 02100-CA. Stl. Security Mesh Panels (Size as Indicated)
- 02100-CB. Stl. Plate (Thickness as Indicated)
- 02100-CC. 2x Treated Wd. blocking
- 02100-CD. Exterior Grade Plywood Sheathing
- 02100-CE. Plywood
- 02100-CF. Plastic Laminate
- 02100-CG. Wood Trim
- 02100-CH. Wood Shaving
- 02100-CI. Finish Wood Veneer
- 02100-CJ. Membrane Waterproofing
- 02100-CK. Mtl. Oxide Waterproofing
- 02100-CL. Insulating
- 02100-CM. 2" Rigid Cavity Insulation
- 02100-CN. Rigid Fiberglass Insulation
- 02100-CO. Rigid Glass Insulation
- 02100-CP. Exterior Insulation System (E.I.S.)
- 02100-CQ. E.I.S. Slip Screed
- 02100-CR. E.I.S. Control Joint
- 02100-CS. E.I.S. 1/4" w/Groove U.N.O.
- 02100-CT. Shelf Bracket
- 02100-CU. Adjustable Shelf Bracket
- 02100-CV. Hardwood Edge
- 02100-CW. Spry on Flashing
- 02100-CX. Flexible Sheet Roofing (FS-RF)
- 02100-CY. Roof Insulation
- 02100-CA. Thatched Roof Insulation
- 02100-CB. Protection Mat (Additional Layer FS-RF)
- 02100-CC. Pressure Bar & Fastener
- 02100-CD. Termination Bar & Sealant
- 02100-CE. Flashing (FS-RF)
- 02100-CF. Flashing (M.E.)
- 02100-CG. Mtl. Counter Flashing
- 02100-CH. Mtl. Ground Stop & Clip
- 02100-CI. Mtl. Coping
- 02100-CJ. Mtl. Step Flashing
- 02100-CK. Elastic Expansion Jt. bellows Cover
- 02100-CL. Leader Head & Downspout
- 02100-CM. Scupper
- 02100-CN. Standing Seam Mtl. Roof
- 02100-CO. Ridge Flashing
- 02100-CP. Roof Hatch
- 02100-CQ. Mtl. Framed Skylight
- 02100-CR. Sealant & Backer Rod
- 02100-CS. Fire Resistive Sealant
- 02100-CT. Stick Resistive Sealant
- 02100-CU. Hollow Metal Door Frame
- 02100-CV. Hollow Metal Window Frame
- 02100-CW. Hook Anchor
- 02100-CX. Access Door
- 02100-CY. Sliding Glass Door
- 02100-CA. Overhead Colling Door
- 02100-CB. Overhead Colling Shutter
- 02100-CC. Aluminum Storefront
- 02100-CD. Aluminum Storefront
- 02100-CE. Aluminum Window & Frame
- 02100-CF. Mtl. Threshold
- 02100-CG. GLASS & GLAZING
- 02100-CH. Laminated Glass 1/4" V-W-S
- 02100-CI. Insulated Glass
- 02100-CJ. Plate Glass Tempered Mirror 1/4" U.N.O.
- 02100-CK. Tempered Glass 1/4" U.N.O.
- 02100-CL. Wire Glass 1/4" U.N.O.
- 02100-CM. LATH & PLASTER
- 02100-CN. Mtl. Studs (16" O.C. U.N.O.)
- 02100-CO. Light Gage Stl. Framing (16" O.C. U.N.O.)
- 02100-CP. Mtl. Purring (16" O.C. U.N.O.)
- 02100-CQ. Cement Plaster on Mtl. Lath
- 02100-CR. Cement Plaster & Mtl. Lath on Suspension System
- 02100-CS. Mtl. Corner Reinforcement
- 02100-CT. Mtl. Corner Bead
- 02100-CU. Ceiling Head
- 02100-CV. Brace to Structure (4'-0" O.C. U.N.O.)
- 02100-CW. 5/8" Oyp. Bd.
- 02100-CX. 2 Layers 5/8" Oyp. Bd.
- 02100-CY. 4" Oyp. Bd. on Suspension System
- 02100-CA. 2 Layers 5/8" Oyp. Bd. on Suspension System
- 02100-CB. 5/8" Oyp. Bd. Sheathing
- 02100-CC. 2-Panel
- 02100-CD. Ceramic Tile & Setting Bed
- 02100-CE. Marble Threshold & Setting Bed
- 02100-CF. Suspended Acoustical Ceiling System
- 02100-CG. See Fin. Schedule for Type
- 02100-CH. Surface Applied Acoustical Tile (See Fin. Schedule for Type)
- 02100-CI. Access Panel
- 02100-CJ. Mtl. Acoustical Ceiling System
- 02100-CK. Epoxy Flooring
- 02100-CL. Epoxy Flooring
- 02100-CM. Epoxy Flooring
- 02100-CN. Epoxy Flooring
- 02100-CO. Epoxy Flooring
- 02100-CP. Epoxy Flooring
- 02100-CQ. Epoxy Flooring
- 02100-CR. Epoxy Flooring
- 02100-CS. Epoxy Flooring
- 02100-CT. Epoxy Flooring
- 02100-CU. Epoxy Flooring
- 02100-CV. Epoxy Flooring
- 02100-CW. Epoxy Flooring
- 02100-CX. Epoxy Flooring
- 02100-CY. Epoxy Flooring
- 02100-CA. Epoxy Flooring
- 02100-CB. Epoxy Flooring
- 02100-CC. Epoxy Flooring
