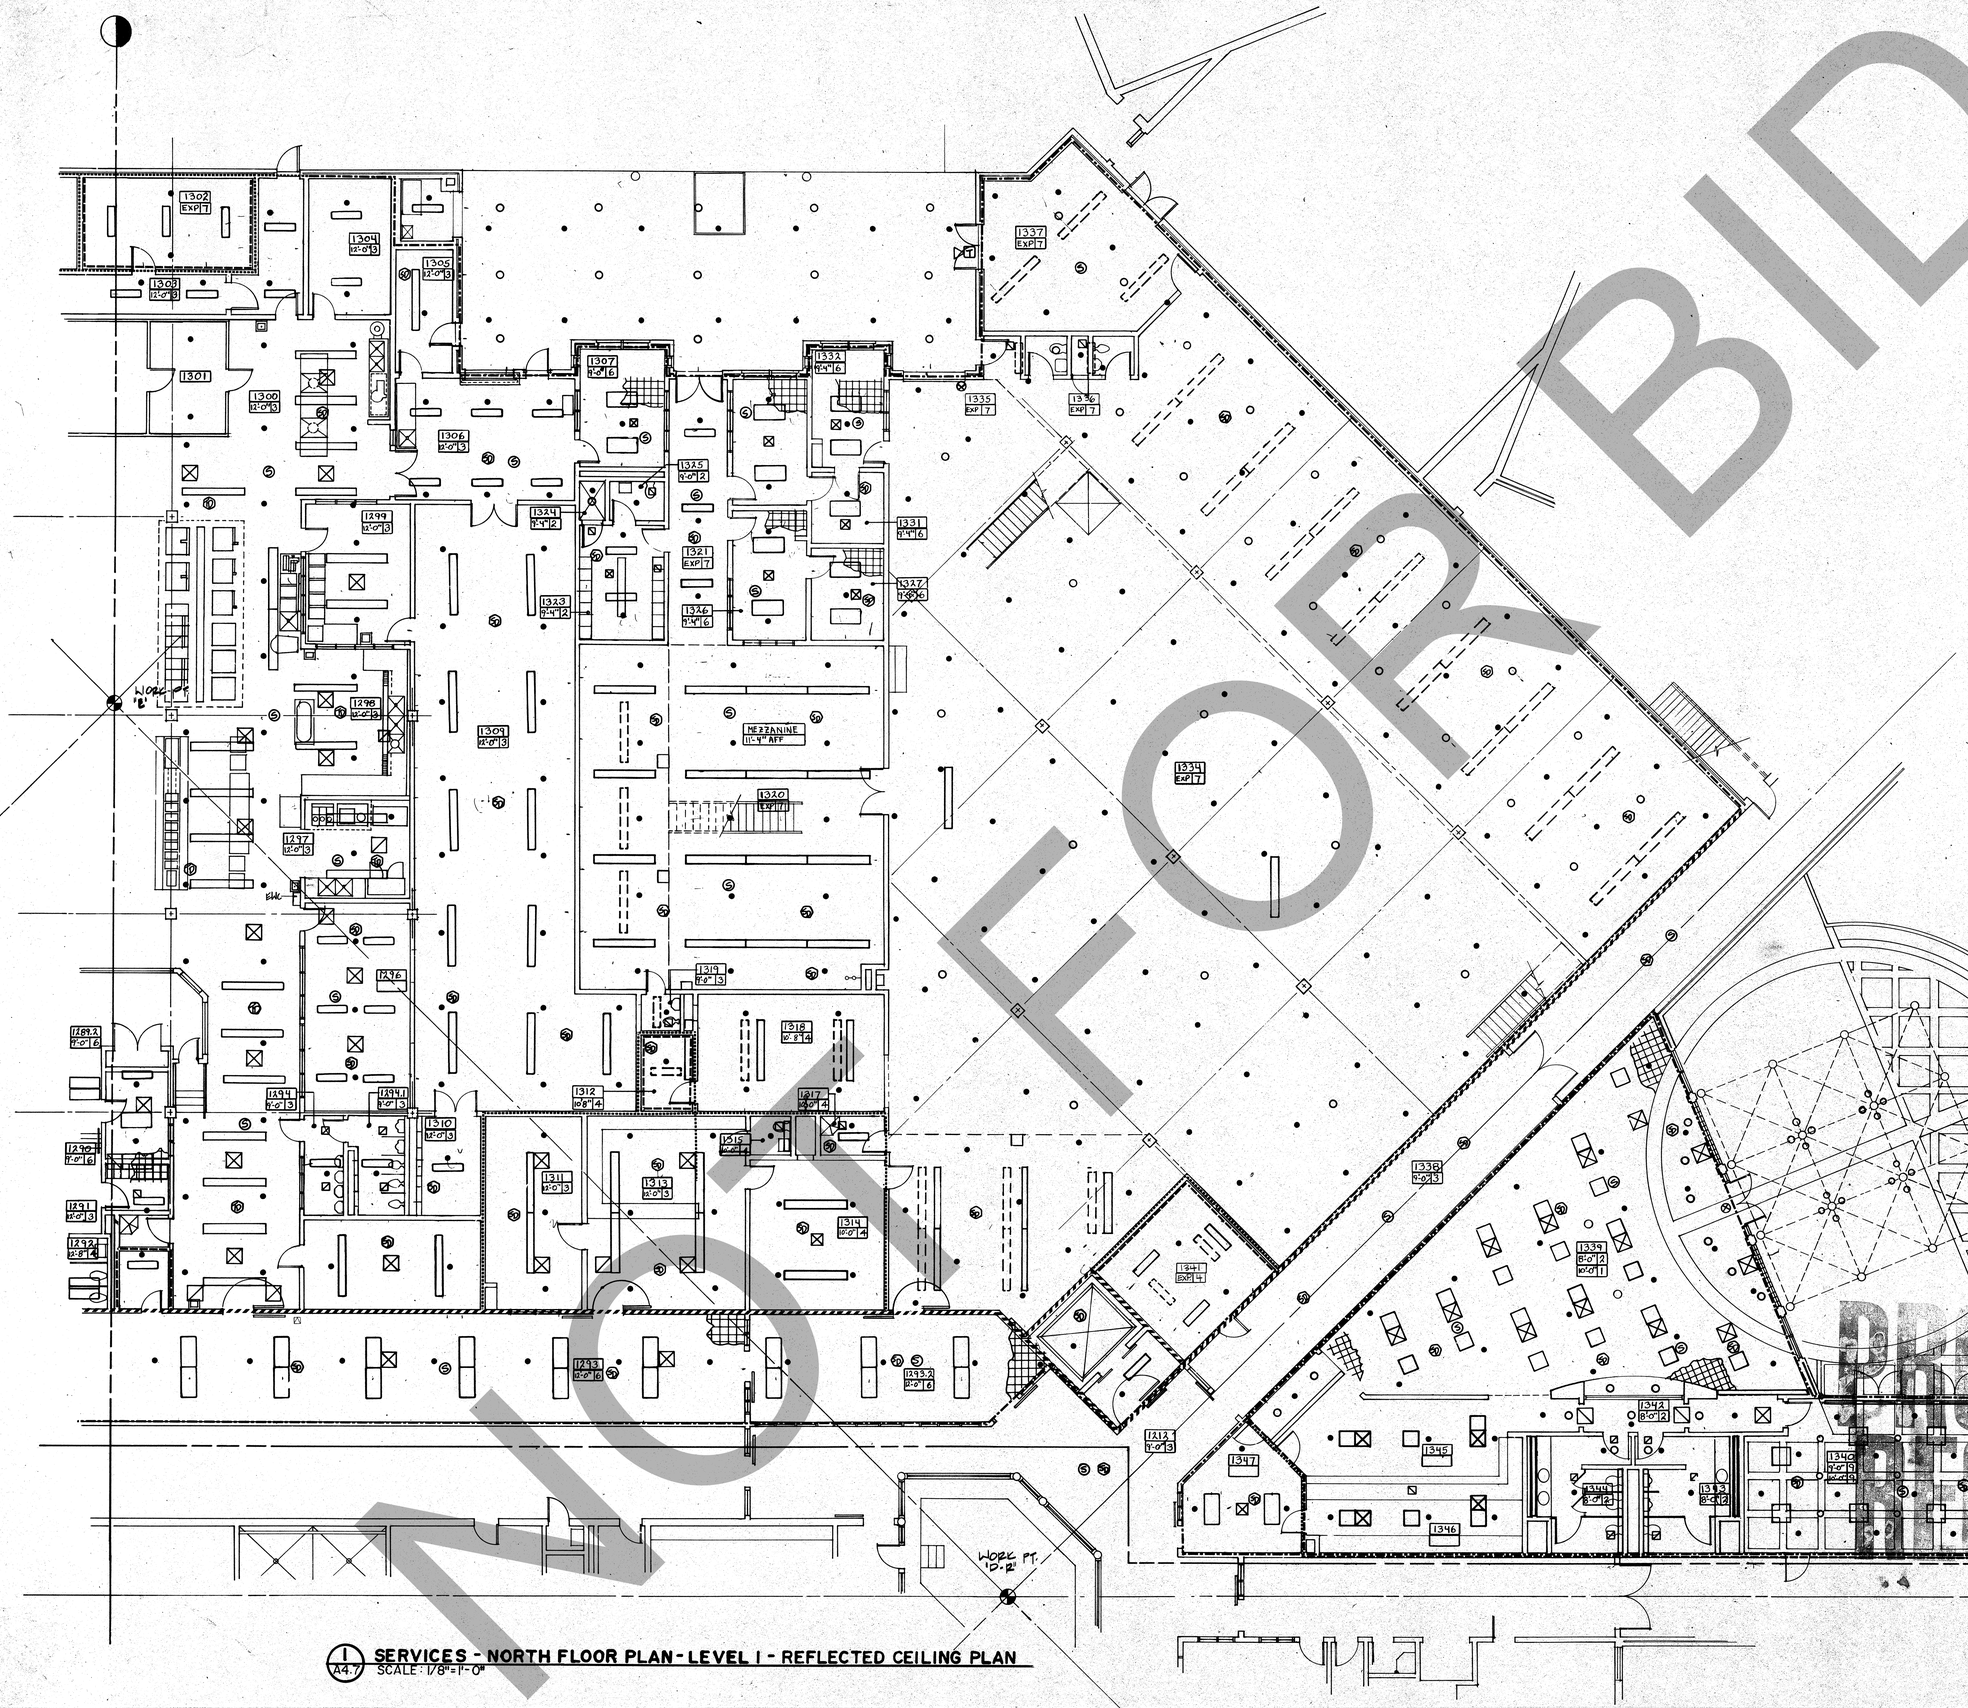

NOT FOR BID

PROJECT

1 A4.7 SERVICES - NORTH FLOOR PLAN - LEVEL 1 - REFLECTED CEILING PLAN
SCALE: 1/8"=1'-0"

SYMBOLS AND LEGEND

CEILING SYMBOLS LEGEND

NOTE: GENERIC REPRESENTATIONS OF PLUMBING, MECHANICAL, ELECTRICAL, SECURITY & COMMUNICATIONS ITEMS ARE INCLUDED ON THIS DRAWING FOR PURPOSES OF LOCATION AND COORDINATION OF CEILING ITEMS ONLY. SEE P, M, E, AND SC DRAWINGS FOR HIGH CEILING ITEMS AND COMPLETE INFORMATION GENERALLY. SEE P, M, E, AND SC DRAWINGS.

- ACCESS PANEL SYMBOL — SEE ACCESS PANEL SPECIFICATION SECTION 08 305. PANEL DIMENSIONS EXPRESSED IN INCHES.
- LIGHT FIXTURE SYMBOLS — SEE ELECTRICAL DRAWINGS.
- EXIT SIGN SYMBOL — SEE ELECTRICAL DRAWINGS.
- HVAC DIFFUSER SYMBOL — SUPPLY OR RETURN. SEE MECHANICAL DRAWINGS.
- SPRINKLER HEAD SYMBOL — SEE PLUMBING DRAWINGS.
- CM CAMERA SYMBOL — SEE SECURITY & COMMUNICATIONS DRAWINGS
- SD SECURITY & COMMUNICATIONS DEVICE SYMBOL — SPEAKER, SIGNAL LAMP, DETECTOR, ETC. SEE SECURITY & COMMUNICATIONS DRAWINGS
- ROOM #
- CEILING CODE — CEILING FINISH.
- CEILING HEIGHT.

CEILING FINISH / SUBSTRATE

- EXPOSED STRUCTURE.
- 2' X 2' ACOUSTICAL CEILING.
- GYPSUM BOARD OR PLASTER SEE FINISH SCHEDULE
- 1' X 1' ACOUSTICAL CEILING.

WALL TYPES LEGEND

NOTE: THE FOLLOWING WALL TYPES ARE 8" STANDARD CONCRETE MASONRY UNITS (CMU) U.N.O. EXTEND TIGHT TO UNDERSIDE OF CONCRETE SLAB OR (IF NONE TO) UNDERSIDE OF METAL DECK ABOVE AND BRACE AS INDICATED U.N.O. SEE DETAIL

- SECURITY - 8" CMU WITH VERT. #3 REINF. AT 8" O.C.
- SECURITY - 8" CMU WITH VERT. #3 REINF. AT 16" O.C. 8" CMU TO STRUCTURE
- SECURITY - 12" CMU WITH VERT. #3 REINF. AT 8" O.C.
- SECURITY - 12" CMU WITH VERT. #5 REINF. AT 16" O.C. 12" CMU TO STRUCTURE
- GYPSUM BOARD & METAL STUDS
- FIRE - 4 HOUR RATED, 8" CMU U.N.O. UL-U901
- FIRE - 2 HOUR RATED, 8" CMU U.N.O. UL-U905
- FIRE - 1 HOUR RATED, 8" CMU U.N.O. UL-905
- DOUBLE WYTHE CMU WALLS. SEE DETAIL
- 8" CMU TO 8" ABOVE CEILING SEE DETAIL

NOTE: WALLS NOT STARTING AT INDICATED ABOVE OR ELSEWHERE IN THE DRAWINGS OR SPECIFICATIONS ARE 8" STANDARD CONCRETE MASONRY UNITS WITHOUT GROUT OR VERTICAL REINFORCEMENT.

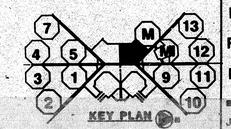

ROSSER FABRAP INTERNATIONAL, Inc.
Comprehensive Services for Building Design and Technology
Atlanta Savannah Tampa

The Drawing and all parts of it are the property of ROSSER FABRAP INTERNATIONAL and shall not be used by any person for any purpose without the written permission of ROSSER FABRAP INTERNATIONAL. It is not to be loaned, copied or disclosed without written permission. © 1989 ROSSER FABRAP INTERNATIONAL

Revisions

No.	Date	Description
1	2/17/89	ADDENDA POSTED/ISSUED FOR CONSTRUCTION

ROSSER FABRAP INTERNATIONAL
Criminal Justice Architecture, Technology, Planning, Interiors; Mechanical, Electrical, Plumbing, Security, & Civil Engineering.

JUSTICE SYSTEMS INCORPORATED
Criminal Justice Operations, Programming

JOHNSON & NIELSEN
Structural Engineering

WEST • VALLEY • DETENTION • CENTER
FOR • THE • COUNTY OF • SAN • BERNARDINO, • CALIFORNIA

HARRY MAYS, COUNTY ADMINISTRATION OFFICER

FLOYD TIDWELL, SHERIFF

BOARD OF SUPERVISORS
Jon D. Mikels, First District
Jim Walker, Second District
Larry Walker, Third District
Barbara Cram Riordan, Fourth District
Robert Townsend, Fifth District

DAVIDA OLIVER
No. C-13107
REGISTERED ARCHITECT

SERVICES - NORTH
FLOOR PLAN - LEVEL 1 -
REFLECTED CEILING
PLAN

Job No. 880058.04
Date 10/17/88
A4.7

ISSUED FOR CONSTRUCTION

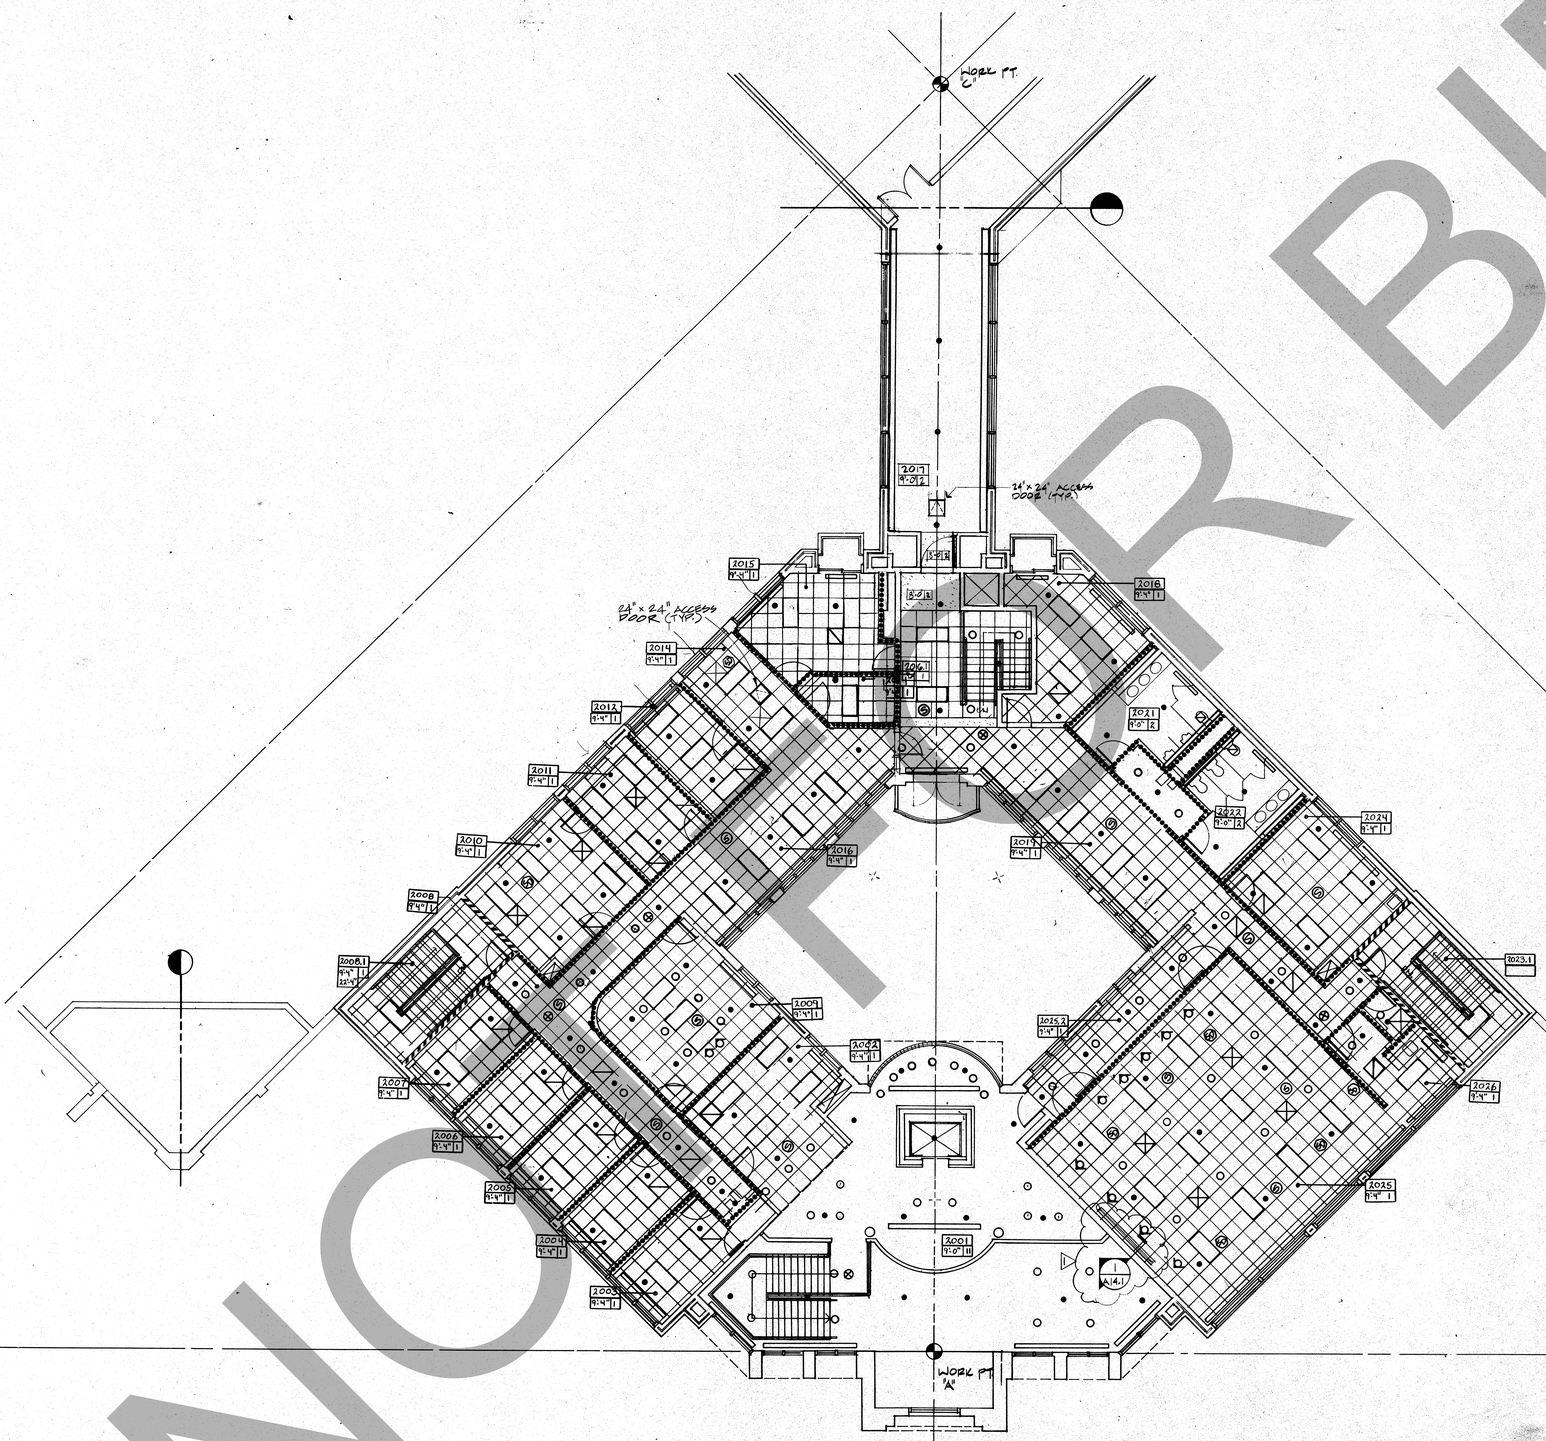

NOT FOR BID

SYMBOLS AND LEGEND

CEILING SYMBOLS LEGEND

NOTE: GENERIC REPRESENTATIONS OF PLUMBING, MECHANICAL, ELECTRICAL, AND SECURITY & COMMUNICATIONS ITEMS ARE INCLUDED ON THIS DRAWING FOR PURPOSES OF LOCATION AND COORDINATION OF CEILING. FINISH ONLY FOR NON-CEILING ITEMS AND COMPLETE INFORMATION GENERALLY; SEE P, M, E, AND SC DRAWINGS.

- **ACCESS PANEL SYMBOL** (12"x12") — PANEL DIMENSIONS EXPRESSED IN INCHES. SEE ACCESS PANEL SPECIFICATION SECTION 08 305.
- **LIGHT FIXTURE SYMBOLS** SEE ELECTRICAL DRAWINGS.
- **EXIT SIGN SYMBOL** SEE ELECTRICAL DRAWINGS.
- **HVAC DIFFUSER SYMBOL** SUPPLY OR RETURN, SEE MECHANICAL DRAWINGS.
- **SPRINKLER HEAD SYMBOL** SEE PLUMBING DRAWINGS.
- **CAMERA SYMBOL** SEE SECURITY & COMMUNICATIONS DRAWINGS
- **SECURITY & COMMUNICATIONS DEVICE SYMBOL** SPEAKER, STROBE LAMP, DETECTOR, ETC. SEE SECURITY & COMMUNICATIONS DRAWINGS
- ROOM #
- **CEILING CODE**
- CEILING FINISH.
- CEILING HEIGHT.

CEILING FINISH/SUBSTRATE

- EXPOSED STRUCTURE.
- 2' X 2' ACOUSTICAL CEILING.
- GYPSUM BOARD OR PLASTER SEE FINISH SCHEDULE
- 1' X 1' ACOUSTICAL CEILING.

WALL TYPES LEGEND

NOTE: THE FOLLOWING WALL TYPES ARE 8" STANDARD CONCRETE MASONRY UNITS (CMU) U.N.O.. EXTEND TO UNDERSIDE OF CONCRETE SLAB, UNDERSIDE OF STRUCTURE OR METAL DECK ABOVE AND BRACE AS INDICATED IN STRUCTURAL DRAWINGS. U.N.O.

LINE STYLE

- SECURITY - 8" CMU WITH VERT. #3 REINF. AT 8" O.C.
- SECURITY - 8" CMU WITH VERT. #3 REINF. AT 16" O.C.
- 8" CMU TO STRUCTURE
- SECURITY - 12" CMU WITH VERT. #3 REINF. AT 8" O.C.
- SECURITY - 12" CMU WITH VERT. #3 REINF. AT 16" O.C.
- 12" CMU TO STRUCTURE
- GYPSUM BOARD & METAL STUDS
- FIRE - 4 HOUR RATED, 8" CMU U.N.O. UL-U901
- FIRE - 2 HOUR RATED, 8" CMU U.N.O. UL-U905
- FIRE - 1 HOUR RATED, 8" CMU U.N.O. UL-905
- DOUBLE WITHE CMU WALLS. SEE DETAIL
- 8" CMU TO 8" ABOVE CEILING SEE DETAIL

NOTE: WALLS NOT OTHERWISE INDICATED ABOVE OR ELSEWHERE IN THE DRAWINGS OR SPECIFICATIONS ARE 8" STANDARD CONCRETE MASONRY UNITS WITHOUT GROUT OR VERTICAL REINFORCEMENT.

PROJECT RECORD

1 ADMINISTRATION FLOOR PLAN - LEVEL 2 - REFLECTED CEILING PLAN
A49 SCALE: 1/8"=1'-0"

KEY PLAN

1 INCH

ROSSER FABRAP INTERNATIONAL
ROSSER FABRAP INTERNATIONAL, Inc.
Comprehensive Services for Building
Design and Technology
Atlanta Savannah Tampa

This drawing and all prints of it are the property of ROSSER FABRAP INTERNATIONAL and may not be reproduced or published in any way without the prior written consent. Reproduction of this drawing without the permission of ROSSER FABRAP INTERNATIONAL will be subject to legal action.

Revisions

No.	Date	Description
1	2/17/89	ADDENDA POSTED

ISSUED FOR CONSTRUCTION

ROSSER FABRAP INTERNATIONAL
Criminal Justice Architecture, Technology, Planning, Interiors,
Mechanical, Electrical, Plumbing, Security, & Civil Engineering

JUSTICE SYSTEMS INCORPORATED
Criminal Justice Operations, Programming

JOHNSON & NIELSEN
Structural Engineering

WEST • VALLEY • DETENTION • CENTER

FOR • THE • COUNTY OF • SAN • BERNARDINO, • CALIFORNIA

HARRY MAYS, COUNTY ADMINISTRATION OFFICER

FLOYD TIDWELL, SHERIFF

BOARD OF SUPERVISORS
Jerry Eaves, First District
Jim Mikels, Second District
Dennis Hansberger, Third District
Larry Walker, Fourth District
Barbara Cram Riordan, Fifth District
Robert Townsend, Fifth District

STATE OF CALIFORNIA — DAVID A. CLARK — No. C-01... — REGISTERED ARCHITECT

ADMINISTRATION
FLOOR PLAN - LEVEL 2 -
REFLECTED CEILING
PLAN

Job No. 88058.01
Date 10/17/88
A4.9
CADD No.

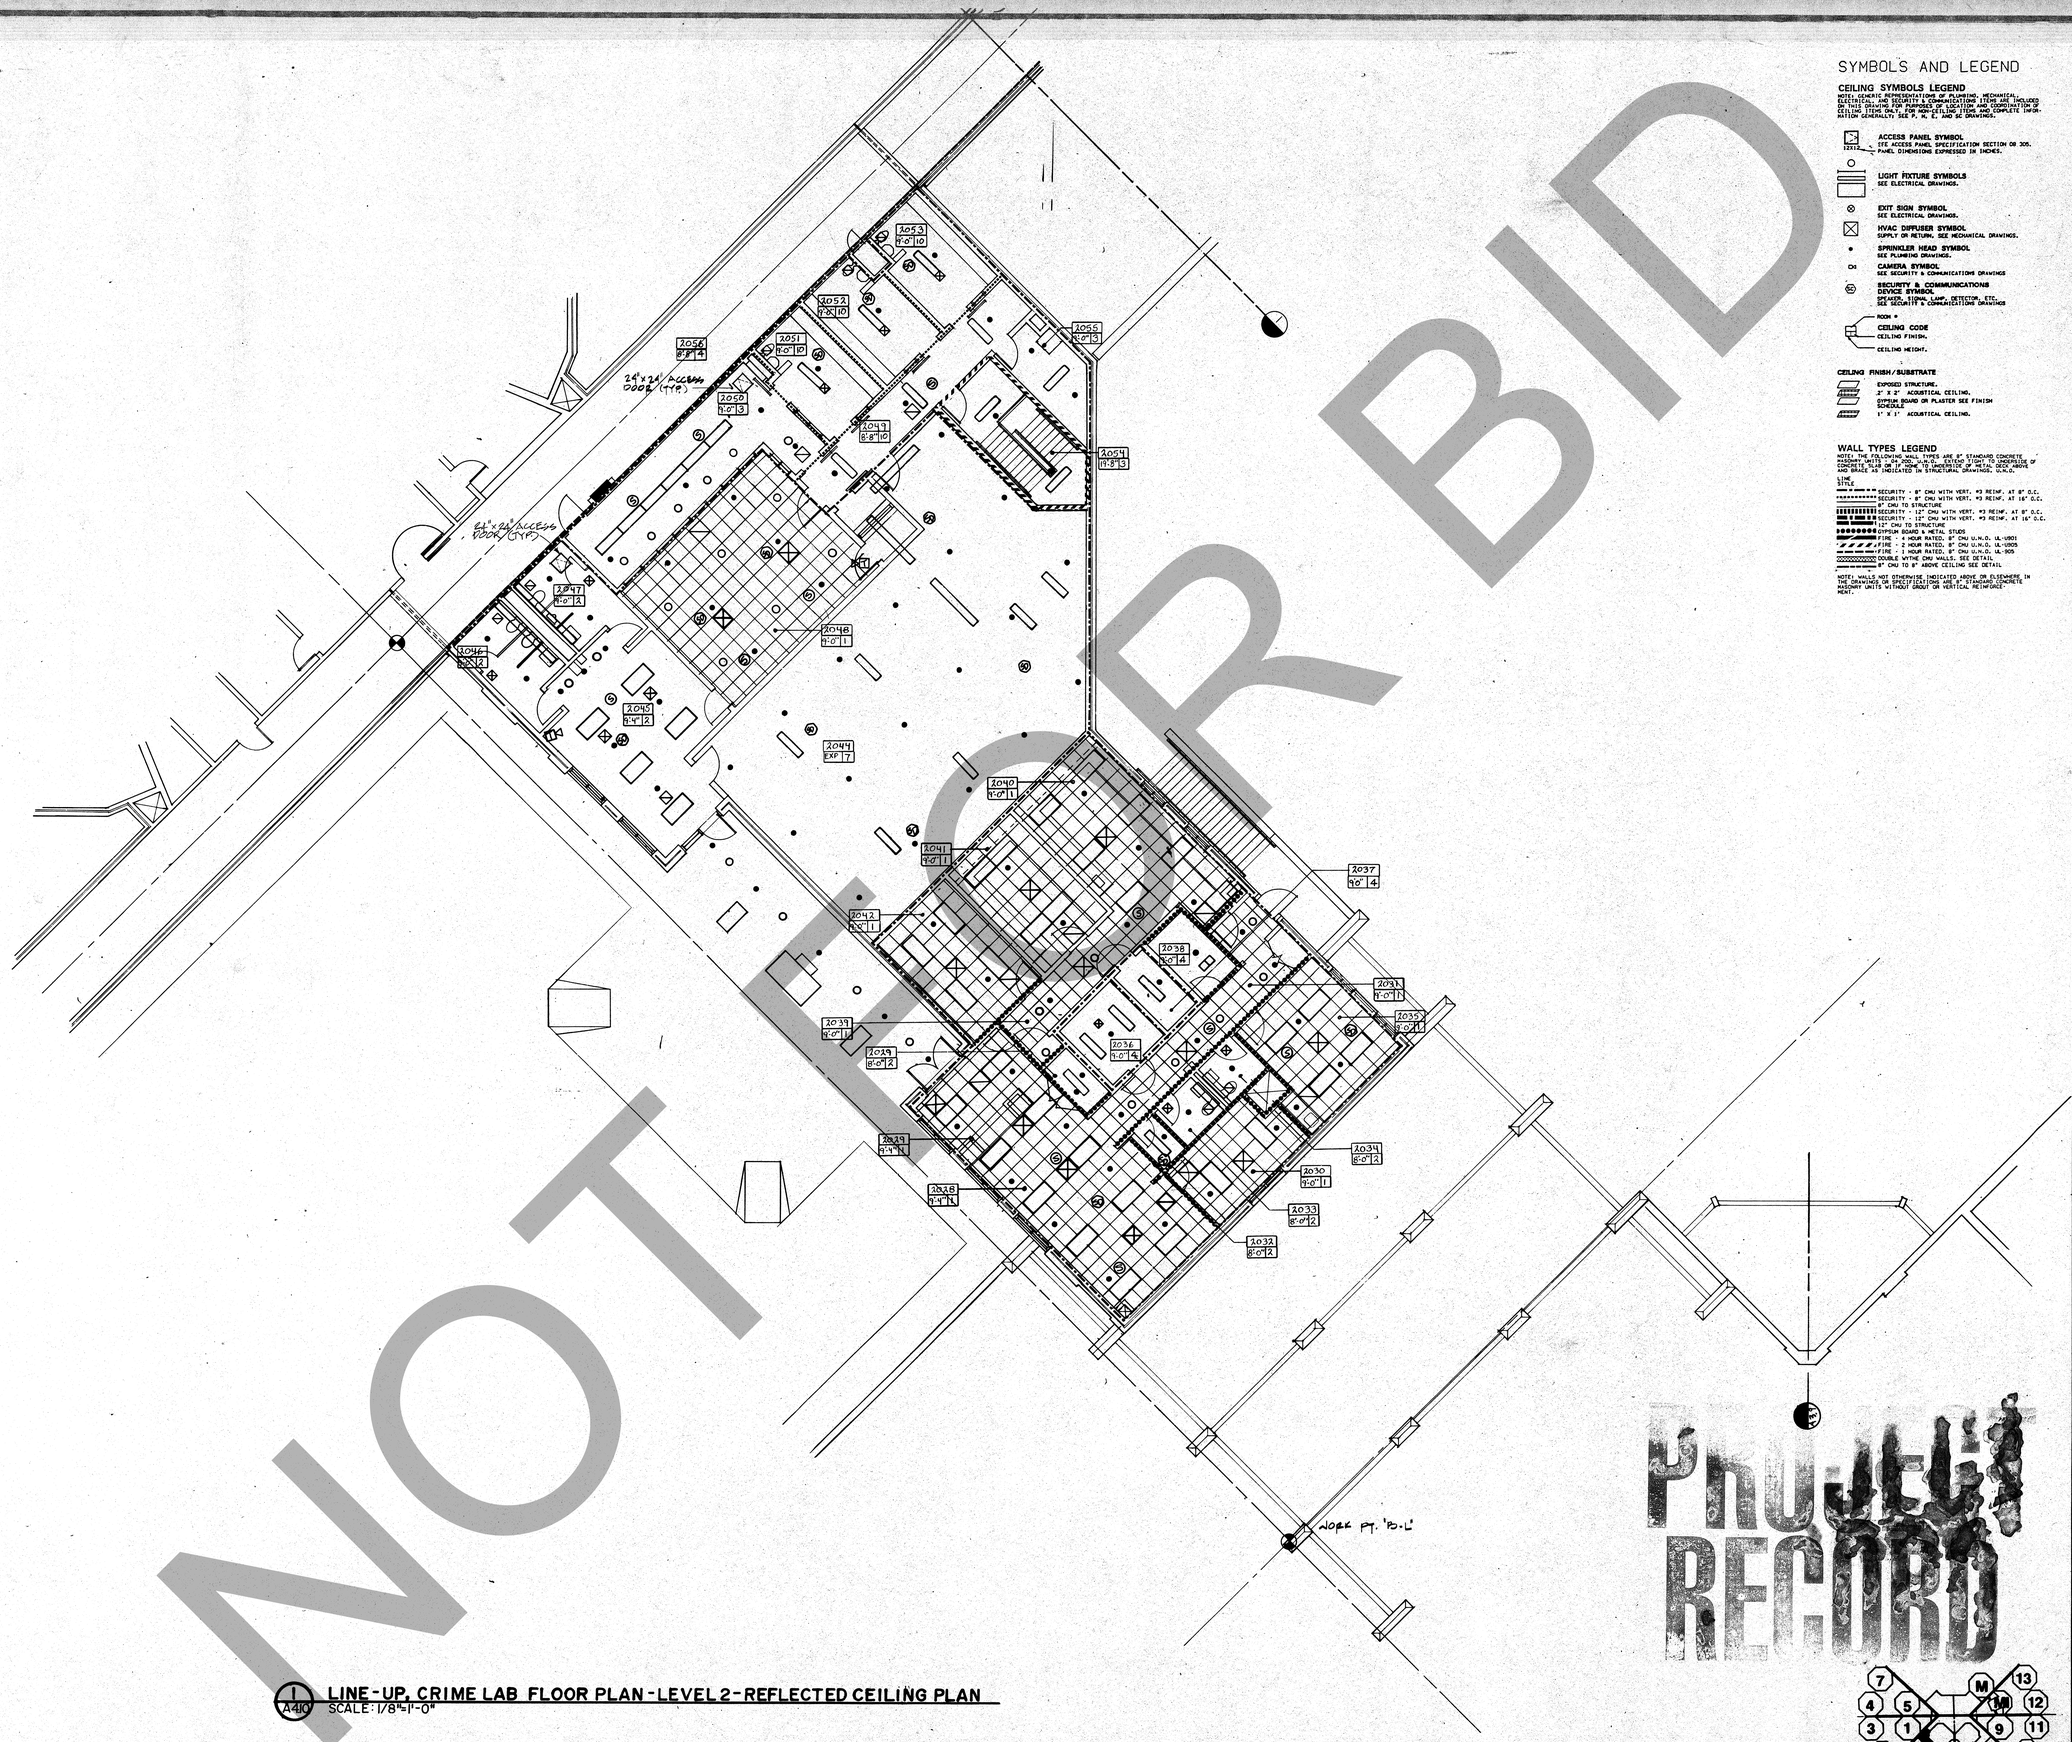

1 A4.10 LINE-UP, CRIME LAB FLOOR PLAN - LEVEL 2 - REFLECTED CEILING PLAN
SCALE: 1/8"=1'-0"

NOT FOR BID

SYMBOLS AND LEGEND

CEILING SYMBOLS LEGEND

NOTE: SCHEMATIC REPRESENTATIONS OF PLUMBING, MECHANICAL, ELECTRICAL, AND SECURITY & COMMUNICATIONS ITEMS ARE INCLUDED ON THESE DRAWINGS FOR PURPOSES OF LOCATION AND COORDINATION OF THE TRADES. REFER TO P, M, E, AND SC DRAWINGS FOR COMPLETE INFORMATION GENERALLY. SEE P, M, E, AND SC DRAWINGS.

- 12"x12" — **ACCESS PANEL SYMBOL** SPE ACCESS PANEL SPECIFICATION SECTION 08 305. PANEL DIMENSIONS EXPRESSED IN INCHES.
- **LIGHT FIXTURE SYMBOLS** SEE ELECTRICAL DRAWINGS.
- **EXIT SIGN SYMBOL** SEE ELECTRICAL DRAWINGS.
- **HVAC DIFFUSER SYMBOL** SUPPLY OR RETURN, SEE MECHANICAL DRAWINGS.
- **SPRINKLER HEAD SYMBOL** SEE PLUMBING DRAWINGS.
- CM — **CAMERA SYMBOL** SEE SECURITY & COMMUNICATIONS DRAWINGS
- SP — **SECURITY & COMMUNICATIONS DEVICE SYMBOL** SPEAKER, SIGNAL LAMP, DETECTOR, ETC. SEE SECURITY & COMMUNICATIONS DRAWINGS
- ROOM #
  CEILING FINISH.
  CEILING HEIGHT.
  CEILING CODE

CEILING FINISH/SUBSTRATE

- **EXPOSED STRUCTURE.**
- **2' X 2' ACOUSTICAL CEILING.** GYPSUM BOARD OR PLASTER SEE FINISH SCHEDULE
- **1' X 1' ACOUSTICAL CEILING.**

WALL TYPES LEGEND

NOTE: THE FOLLOWING WALL TYPES ARE 8" STANDARD CONCRETE MASONRY UNITS (CMU) WITH VERTICAL #5 REINFORCING STEEL @ 32" O.C. UNLESS OTHERWISE NOTED OR 8" CMU TO UNDERSIDE OF METAL DECK ABOVE AND BRACE AS INDICATED IN STRUCTURAL DRAWINGS U.N.O.

LINE STYLE

- SECURITY - 8" CMU WITH VERT. #3 REINF. AT 8" O.C.
- SECURITY - 8" CMU WITH VERT. #3 REINF. AT 16" O.C. 8" CMU TO STRUCTURE
- SECURITY - 12" CMU WITH VERT. #3 REINF. AT 8" O.C.
- SECURITY - 12" CMU WITH VERT. #3 REINF. AT 16" O.C. 12" CMU TO STRUCTURE
- GYPSUM BOARD METAL STUDS
- FIRE - 1 HOUR RATED, 8" CMU U.N.O. UL-U901
- FIRE - 1 HOUR RATED, 8" CMU U.N.O. UL-U905
- FIRE - 1 HOUR RATED, 8" CMU U.N.O. UL-905
- DOUBLE WYTHE CMU WALLS. SEE DETAIL
- 8" CMU TO 8" ABOVE CEILING SEE DETAIL

NOTE: WALLS NOT OTHERWISE INDICATED ABOVE OR ELSEWHERE IN THE DRAWINGS OR SPECIFICATIONS ARE 8" STANDARD CONCRETE MASONRY UNITS WITHOUT GROUT OR VERTICAL REINFORCEMENT.

PROJECT RECORD

KEY PLAN

ROSSER FABRAP INTERNATIONAL
ROSSER FABRAP INTERNATIONAL, Inc.
Comprehensive Services for Building Design and Technology
Atlanta Savannah Tampa

This drawing and all prints of it are the property of ROSSER FABRAP INTERNATIONAL and may not be reproduced or used in any way without the written permission of the author. Any unauthorized use of this drawing without the written permission of ROSSER FABRAP INTERNATIONAL will be prosecuted to the full extent of the law.

Revisions

No.	Date	Description
1	2/17/89	ADDENDA POSTED/ISSUED FOR CONSTRUCTION

ROSSER FABRAP INTERNATIONAL
Criminal Justice Architecture, Technology, Planning, Interiors, Mechanical, Electrical, Plumbing, Security, & Civil Engineering

JUSTICE SYSTEMS INCORPORATED
Criminal Justice Operations, Programming

JOHNSON & NIELSEN
Structural Engineering

WEST • VALLEY • DETENTION • CENTER
FOR • THE • COUNTY OF • SAN • BERNARDINO, • CALIFORNIA

HARRY MAYS, COUNTY ADMINISTRATION OFFICER

FLOYD TIDWELL, SHERIFF

BOARD OF SUPERVISORS
John Mikels, First District
Jim Bilbray, Second District, Vice Chairman
Larry Walker, Third District
Barbara Cram Riordan, Fourth District
Robert Townsend, Fifth District

STATE OF CALIFORNIA — DAVID A. CLARK — No. C015872 — REGISTERED ARCHITECT

LINE-UP, CRIME LAB FLOOR PLAN - LEVEL 2 - REFLECTED CEILING PLAN

Job No. 88058.04
Date 10/17/88
A4.10

RELEASED FOR CONSTRUCTION