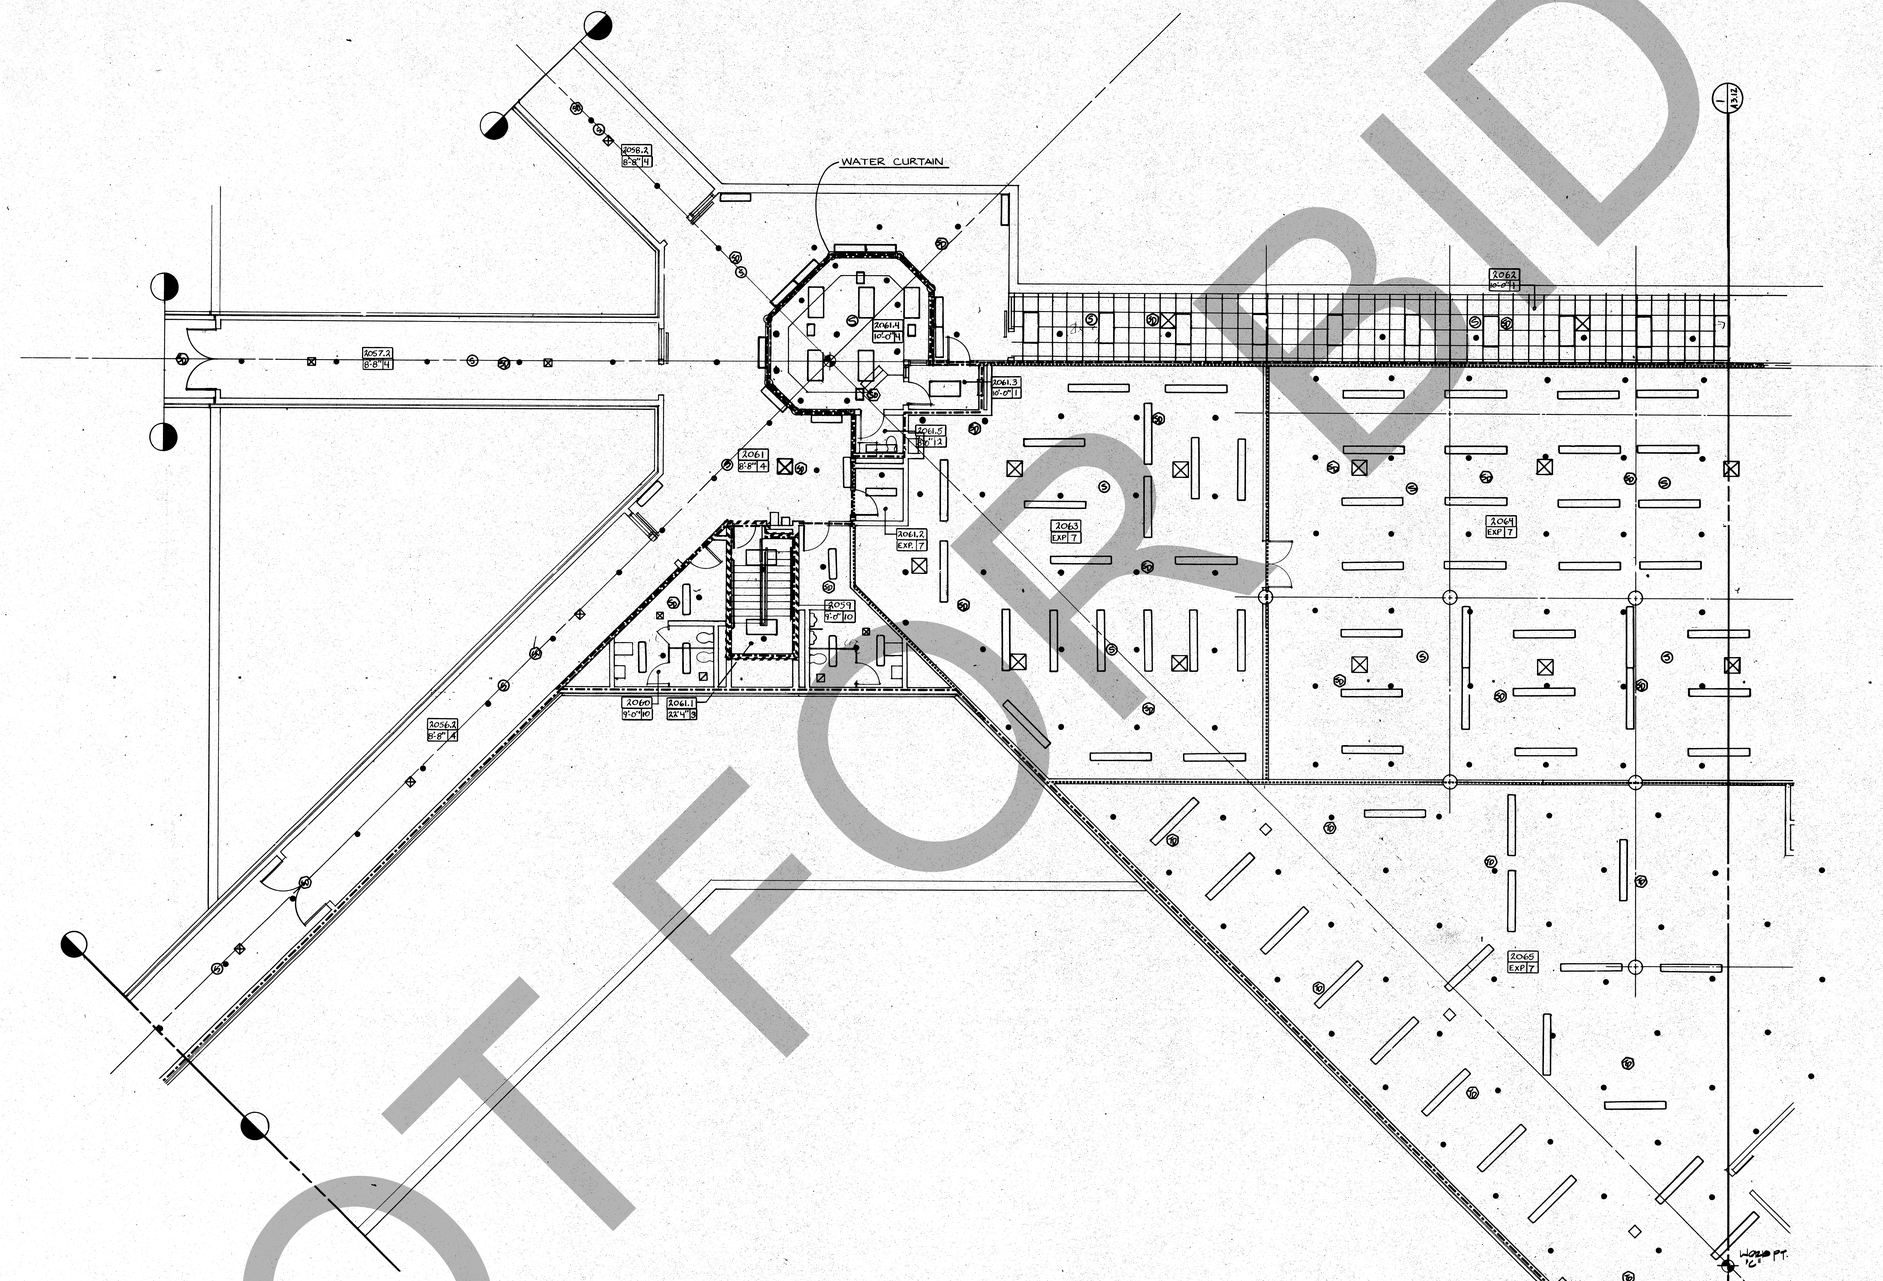


## SYMBOLS AND LEGEND

### CEILING SYMBOLS LEGEND

NOTE: GENERIC REPRESENTATION OF PLANNING, MECHANICAL, ELECTRICAL, AND SECURITY & COMMUNICATIONS ITEMS ARE INCLUDED ON THIS DRAWING FOR PURPOSES OF LOCATION AND COORDINATION OF CEILING ITEMS ONLY. FOR NON-CEILING ITEMS AND COMPLETE INFORMATION GENERALITY SEE P, M, E, AND SC DRAWINGS.

- ACCESS PANEL SYMBOL — SEE ACCESS PANEL SPECIFICATION SECTION 08 305. PANEL DIMENSIONS EXPRESSED IN INCHES.
- LIGHT FIXTURE SYMBOLS — SEE ELECTRICAL DRAWINGS.
- EXIT SIGN SYMBOL — SEE ELECTRICAL DRAWINGS.
- HVAC DIFFUSER SYMBOL — SUPPLY OR RETURN, SEE MECHANICAL DRAWINGS.
- SPRINKLER HEAD SYMBOL — SEE PLUMBING DRAWINGS.
- CAMERA SYMBOL — SEE SECURITY & COMMUNICATIONS DRAWINGS
- SECURITY & COMMUNICATIONS DEVICE SYMBOL — SPEAKER, SIGNAL LAMP, DETECTOR, ETC. SEE SECURITY & COMMUNICATIONS DRAWINGS
- ROOM #
- CEILING CODE
- CEILING FINISH.
- CEILING HEIGHT.

### CEILING FINISH / SUBSTRATE

- EXPOSED STRUCTURE.
- 2' X 2' ACOUSTICAL CEILING.
- GYPSUM BOARD OR PLASTER SEE FINISH SCHEDULE
- 1' X 1' ACOUSTICAL CEILING.

### WALL TYPES LEGEND

NOTE: THE FOLLOWING WALL TYPES ARE 8" STANDARD CONCRETE MASONRY UNITS (N 200, U.N.O., EXTEND 1'-0" TO UNDERSIDE OF CONCRETE SLAB OR TO NONE TO UNDERSIDE OF METAL DECK ABOVE AND BRACE AS INDICATED IN STRUCTURAL DRAWINGS U.N.O.

WALL STYLE
- SECURITY - 8" CMU WITH VERT. #3 REINF. AT 8" O.C.
- SECURITY - 8" CMU WITH VERT. #3 REINF. AT 16" O.C.
- 8" CMU TO STRUCTURE
- SECURITY - 12" CMU WITH VERT. #3 REINF. AT 8" O.C.
- SECURITY - 12" CMU WITH VERT. #3 REINF. AT 16" O.C.
- 12" CMU TO STRUCTURE
- GYPSUM BOARD & METAL STUDS
- FIRE - 4 HOUR RATED, 8" CMU U.N.O. UL-U901
- FIRE - 2 HOUR RATED, 8" CMU U.N.O. UL-U905
- FIRE - 1 HOUR RATED, 8" CMU U.N.O. UL-905
- DOUBLE WYTHE CMU WALLS. SEE DETAIL
- 8" CMU TO 8" ABOVE CEILING SEE DETAIL

NOTE: WALLS NOT SPECIFICALLY INDICATED ABOVE OR ELSEWHERE IN THE DRAWINGS OR SPECIFICATIONS ARE 8" STANDARD CONCRETE MASONRY UNITS WITHOUT GROUT OR VERTICAL REINFORCEMENT.

NOT FOR BID

PROJECT RECORD

1 A4.11 PROPERTY - SOUTH FLOOR PLAN-LEVEL 2 - REFLECTED CEILING PLAN
SCALE: 1/8"=1'-0"

KEY PLAN

ROSSER FABRAP INTERNATIONAL

ROSSER FABRAP INTERNATIONAL, Inc.
Comprehensive Services for Building Design and Technology
Atlanta Savannah Tampa

This drawing, and all parts of it are the property of ROSSER FABRAP INTERNATIONAL, Inc. (RFI) and shall not be used for any purpose other than that for which it is specifically prepared and delivered by RFI. Reproduction, publication or use by any method, in whole or in part, without prior written permission of ROSSER FABRAP INTERNATIONAL, Inc. is prohibited. All common law, statutory and other reserved rights, including copyright, are hereby expressly reserved by RFI.

Revisions

| No. | Date | Description |
|---|---|---|
| 1 | 2/17/89 | ADDENDA POST ISSUED FOR CONSTRUCTION |

ROSSER FABRAP INTERNATIONAL
Criminal Justice Architecture, Technology, Planning, Interiors, Mechanical, Electrical, Plumbing, Security, & Civil Engineering.

JUSTICE SYSTEMS INCORPORATED
Criminal Justice Operations, Programming

JOHNSON & NIELSEN
Structural Engineering

# WEST • VALLEY • DETENTION • CENTER

FOR • THE • COUNTY OF • SAN • BERNARDINO, • CALIFORNIA

HARRY MAYS, COUNTY ADMINISTRATION OFFICER

FLOYD TIDWELL, SHERIFF

BOARD OF SUPERVISORS
John Mikels, First District
Jim Bilbray, Second District
Larry Walker, Fourth District
Robert Townsend, Fifth District

DAVID A. OLSEN
No. C-13042
REGISTERED ARCHITECT

PROPERTY - SOUTH FLOOR PLAN - LEVEL 2 - REFLECTED CEILING PLAN

Job No. 88058.01
Date 10/17/88
A4.11

RELEASED FOR CONSTRUCTION




## SYMBOLS AND LEGEND

### CEILING SYMBOLS LEGEND

NOTE: GENERIC REPRESENTATIONS OF PLUMBING, MECHANICAL, ELECTRICAL AND COMMUNICATIONS ITEMS ARE INCLUDED ON THIS DRAWING FOR PURPOSES OF COORDINATION OF CEILING ITEMS ONLY. FOR NON-CEILING ITEMS AND COMPLETE INFORMATION GENERALITY SEE P, M, E, AND SC DRAWINGS.

- ACCESS PANEL SYMBOL — SEE ACCESS PANEL SPECIFICATION SECTION OR 305. PANEL DIMENSIONS EXPRESSED IN INCHES. (12X12)
- LIGHT FIXTURE SYMBOLS — SEE ELECTRICAL DRAWINGS.
- EXIT SIGN SYMBOL — SEE ELECTRICAL DRAWINGS.
- HVAC DIFFUSER SYMBOL — SUPPLY OR RETURN, SEE MECHANICAL DRAWINGS.
- SPRINKLER HEAD SYMBOL — SEE PLUMBING DRAWINGS.
- CR3 CAMERA SYMBOL — SEE SECURITY & COMMUNICATIONS DRAWINGS
- SECURITY & COMMUNICATIONS DEVICE SYMBOL — SPEAKER, STROBE LAMP, DETECTOR, ETC. SEE SECURITY & COMMUNICATIONS DRAWINGS
- ROOM #
- CEILING CODE — CEILING FINISH. CEILING HEIGHT.
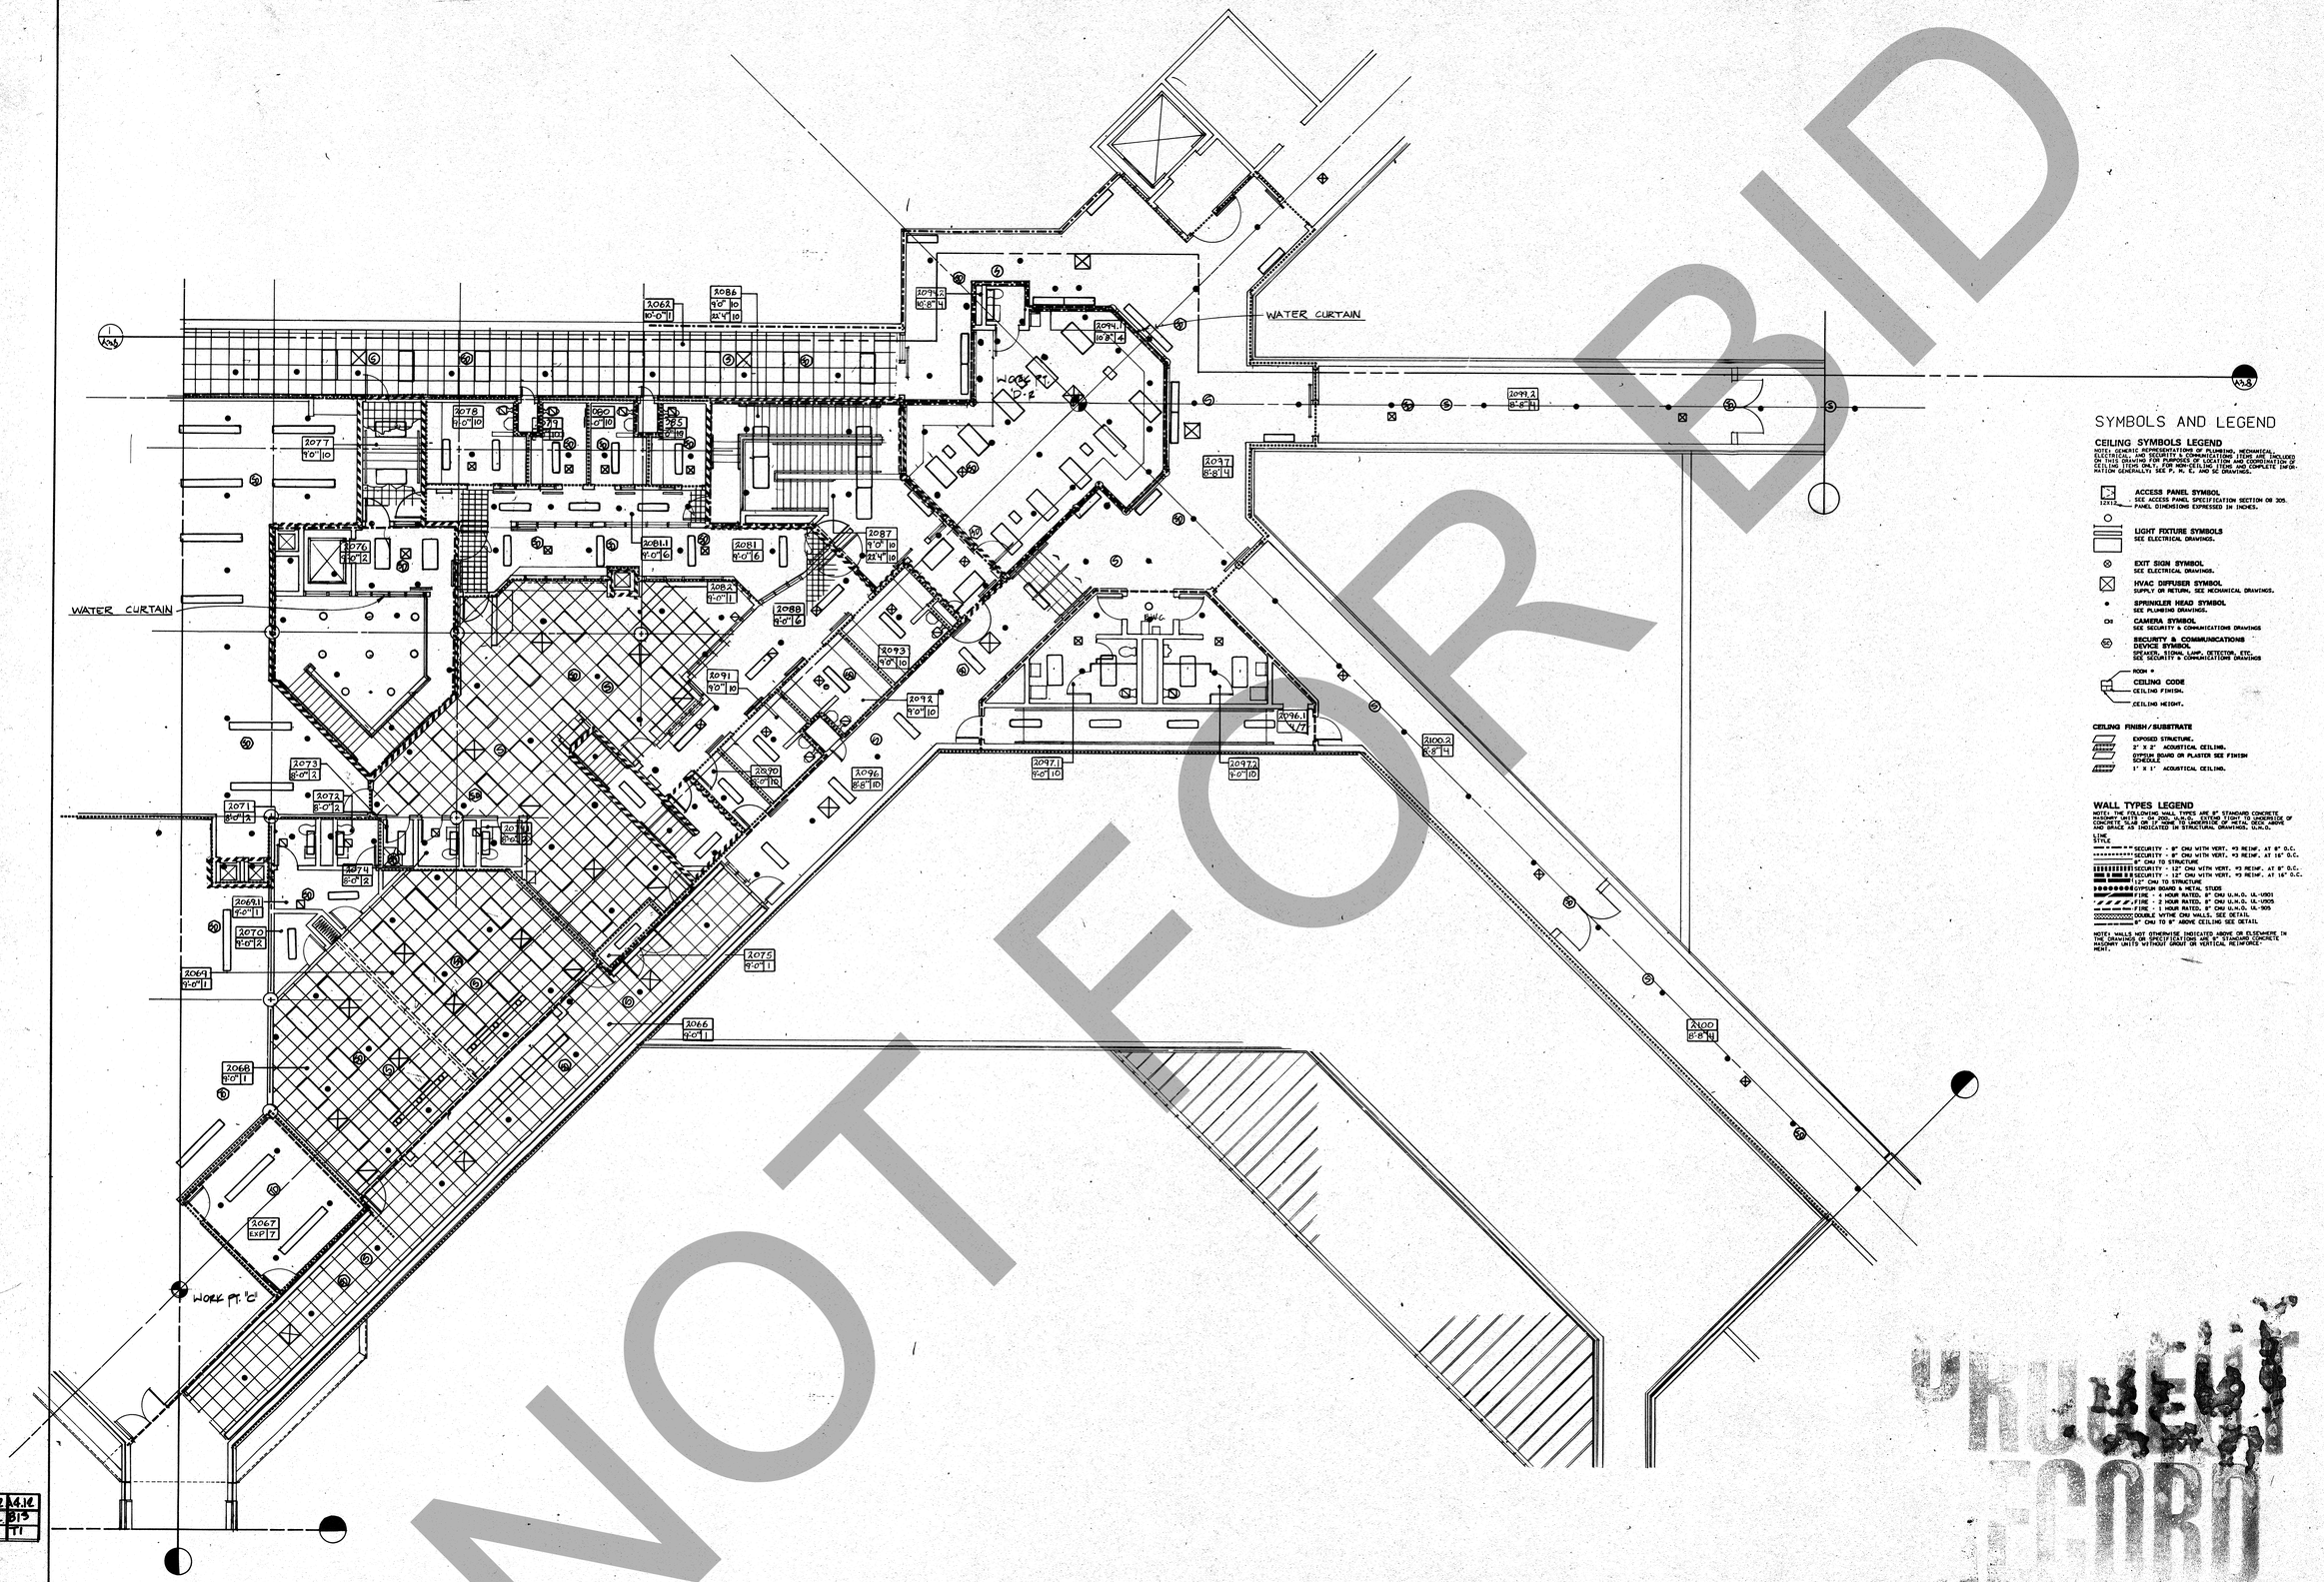
### CEILING FINISH / SUBSTRATE

- EXPOSED STRUCTURE.
- 2' X 2' ACOUSTICAL CEILING.
- GYPSUM BOARD OR PLASTER SEE FINISH SCHEDULE
- 1' X 1' ACOUSTICAL CEILING.

### WALL TYPES LEGEND

NOTE: THE FOLLOWING WALL TYPES ARE 8" STANDARD CONCRETE MASONRY UNITS (CMU) OR 200 MM NOMINAL EXTERIOR TILT-UP CONCRETE WALL OR 7" NOMINAL INTERIOR CONCRETE WALL, UNLESS OTHERWISE NOTED. REFER TO STRUCTURAL DRAWINGS FOR CONCRETE WALL REINFORCEMENT, THICKNESS OF CONCRETE SLAB OR 7" NOMINAL TO UNDERSIDE OF METAL DECK ABOVE AND BRACE AS INDICATED IN STRUCTURAL DRAWINGS, U.N.O.

LINE STYLE

- SECURITY - 8" CMU WITH VERT. #3 REINF. AT 8" O.C.
- SECURITY - 8" CMU WITH VERT. #3 REINF. AT 16" O.C.
- SECURITY - 8" CMU TO STRUCTURE
- SECURITY - 12" CMU WITH VERT. #3 REINF. AT 8" O.C.
- SECURITY - 12" CMU WITH VERT. #3 REINF. AT 16" O.C.
- 12" CMU TO STRUCTURE
- GYPSUM BOARD & METAL STUDS
- FIRE - 4 HOUR RATED, 8" CMU U.N.O. UL-1801
- FIRE - 2 HOUR RATED, 8" CMU U.N.O. UL-1005
- FIRE - 1 HOUR RATED, 8" CMU U.N.O. UL-905
- DOUBLE WYTHE CMU WALL SEE DETAIL
- 8" CMU TO 8" ABOVE CEILING SEE DETAIL

NOTE: WALLS NOT OTHERWISE INDICATED ABOVE OR ELSEWHERE IN CONTRACT DOCUMENTS SHALL BE CONSTRUCTED OF CONCRETE MASONRY UNITS WITHOUT GROUT OR VERTICAL REINFORCEMENT.

1 PROPERTY - NORTH FLOOR PLAN - LEVEL 2 - REFLECTED CEILING PLAN
A4.12 SCALE: 1/8"=1'-0"

NOT FOR BID
DOCUMENT RECORD

ROSSER FABRAP INTERNATIONAL
Comprehensive Services for Building Design and Technology
Atlanta Savannah Tampa

This drawing and all parts of it are the property of ROSSER FABRAP INTERNATIONAL and may not be used in any way without the written consent of the author. Any use or reuse, modification of the following without written consent is prohibited.
© 19__ ROSSER FABRAP INTERNATIONAL

Revisions

| No. | Date | Description |
|---|---|---|
| 1 | 2/17/89 | ADDENDA POSTED/ISSUED FOR CONSTRUCTION |

ROSSER FABRAP INTERNATIONAL
Criminal Justice Architecture, Technology, Planning, Interiors,
Mechanical, Electrical, Plumbing, Security, & Civil Engineering.

JUSTICE SYSTEMS INCORPORATED
Criminal Justice Operations, Programming

JOHNSON & NIELSEN
Structural Engineering

WEST • VALLEY • DETENTION • CENTER
FOR • THE • COUNTY OF • SAN • BERNARDINO, • CALIFORNIA

HARRY MAYS, COUNTY ADMINISTRATION OFFICER

FLOYD TIDWELL, SHERIFF

BOARD OF SUPERVISORS
John Jeffries, Chairman, First District
Jim Mikels, Second District
Larry Walker, Third District
Barbara Cram Riordan, Fourth District
Nora Eisenman, Fifth District

STATE OF CALIFORNIA
DAVID A. CLARK
No. C-C-11
REGISTERED ARCHITECT

PROPERTY - NORTH
FLOOR PLAN - LEVEL 2 -
REFLECTED CEILING PLAN

Job No. 88058.04
Date 10/17/88
A4.12

1 INCH

ISSUED FOR CONSTRUCTION