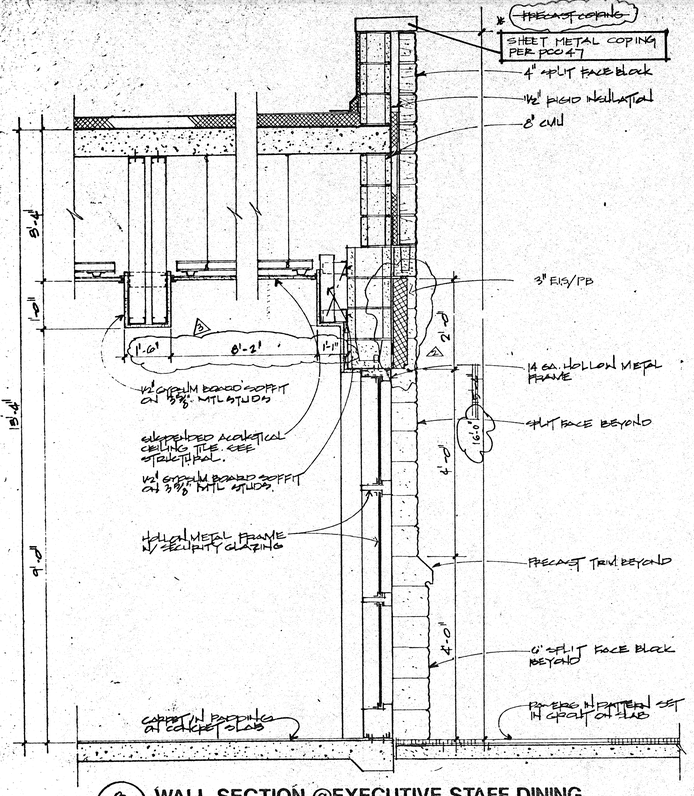

3 **WALL SECTION @EXECUTIVE STAFF DINING**
SCALE: 3/4" = 1'-0"

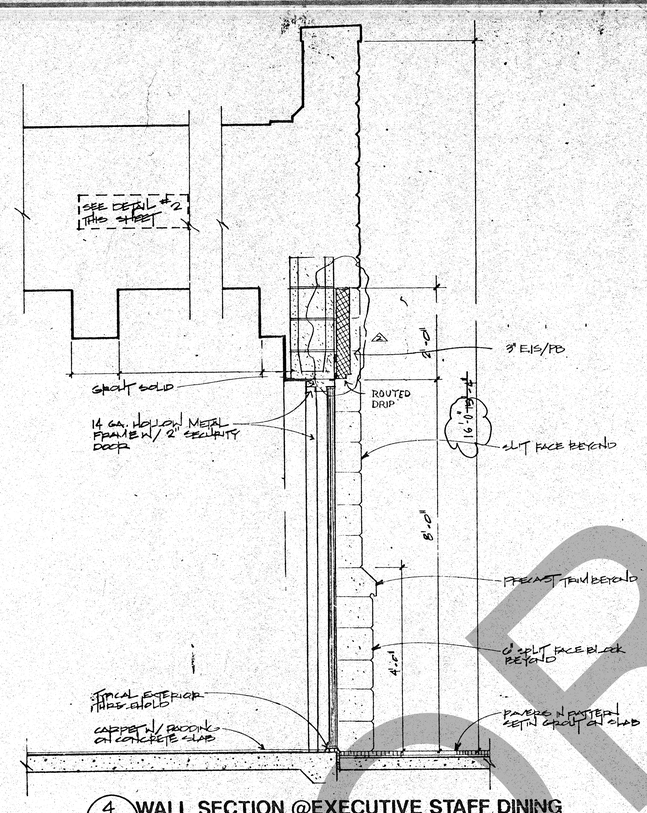

4 **WALL SECTION @EXECUTIVE STAFF DINING**
SCALE: 3/4" = 1'-0"

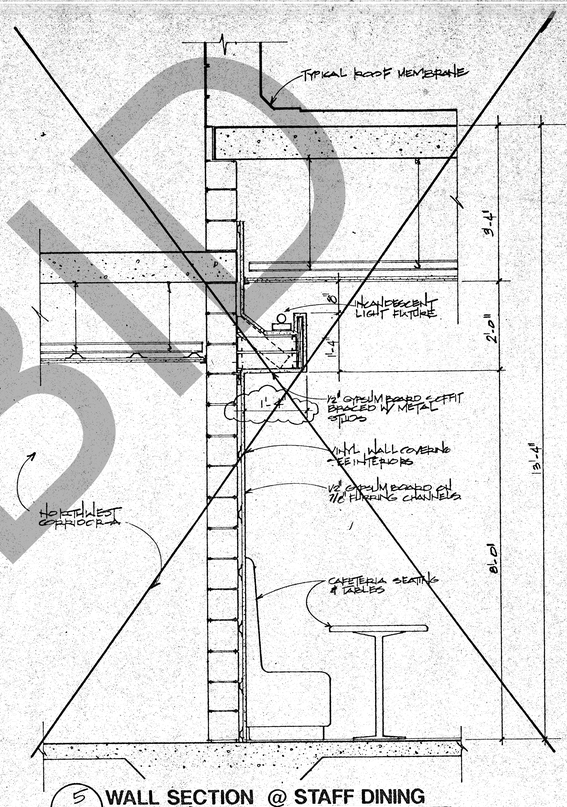

5 **WALL SECTION @ STAFF DINING**
SCALE: 3/4" = 1'-0"

ON DETAILS 2,3,4 TOP OF CMU. AT PARAPET TO BE 16'-0" TO ALLOW MATCH WITH INFIRMARY WALL HT. OPPOSITE. SEE DET. 3/A7.15 & SK A.2 10/7/89 THIS SET

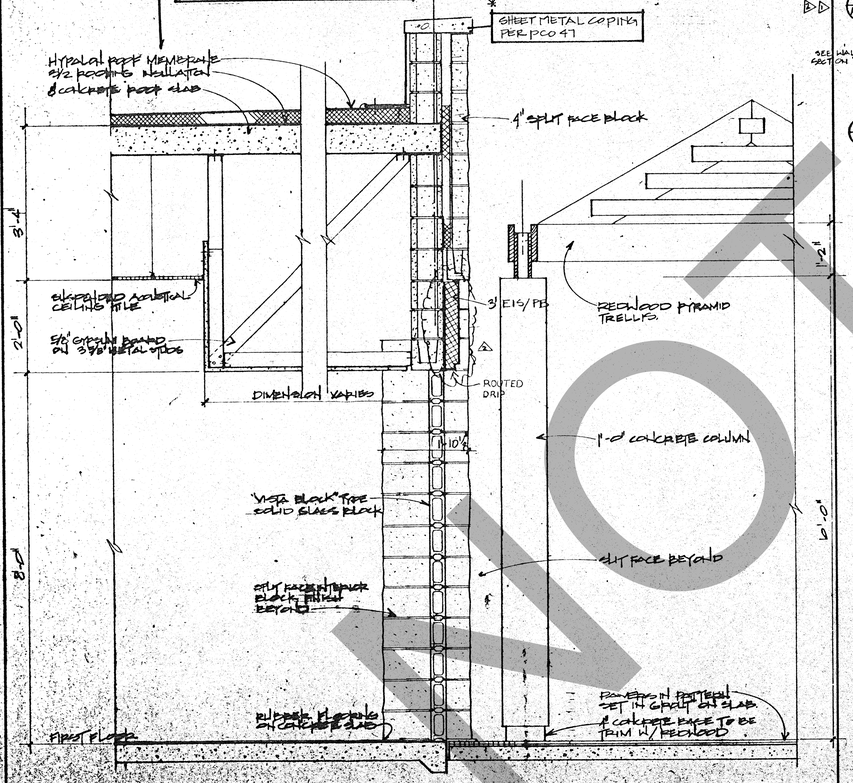

2 **GLASS BLOCK SECTION @ STAFF DINING**
SCALE: 3/4" = 1'-0"

6 **EXECUTIVE DINING ELEV.**
SCALE: 1/4" = 1'-0"

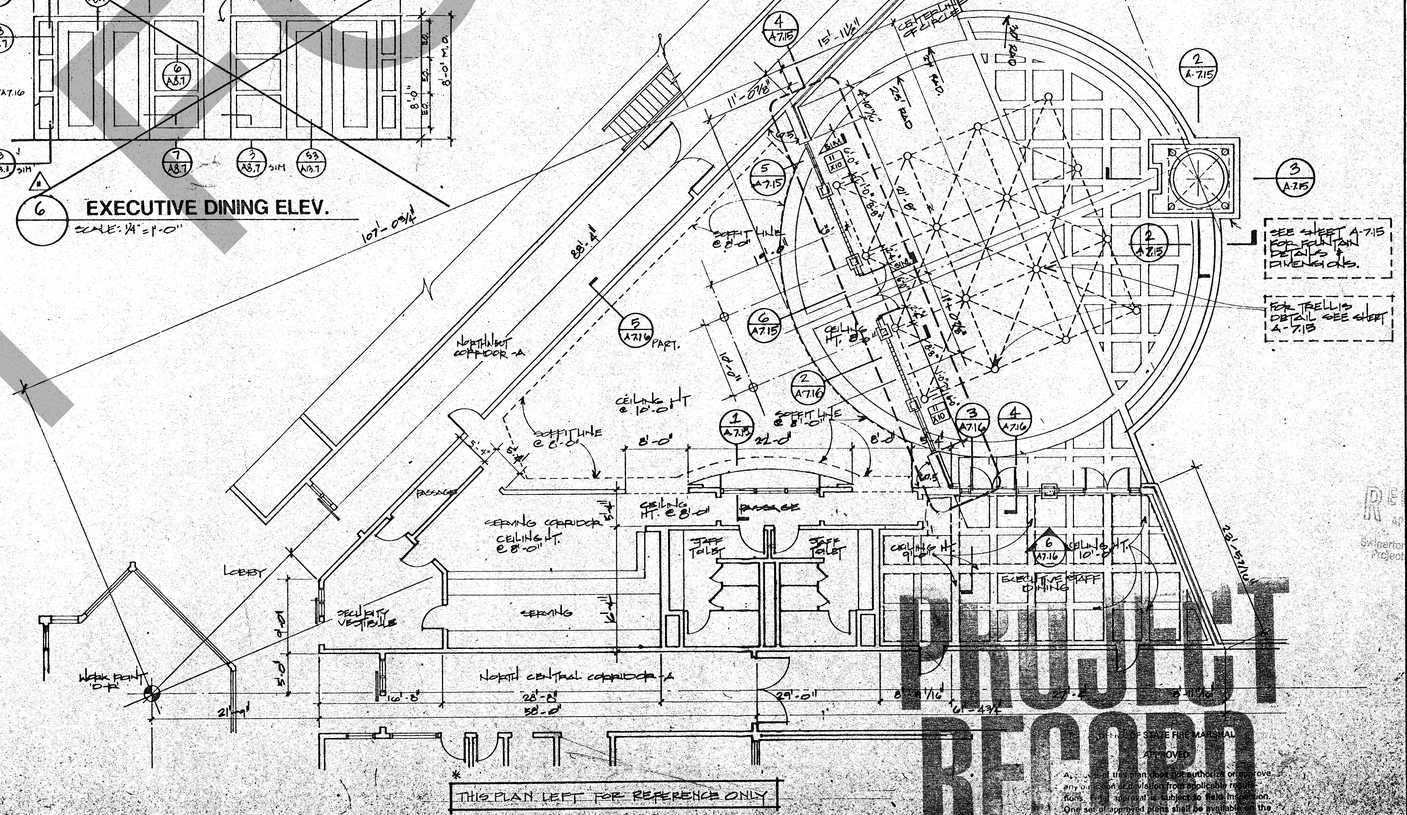

THIS PLAN LEFT FOR REFERENCE ONLY

1 **STAFF DINING-FIRST FLOOR PLAN**
SCALE: 1/8"=1'-0"

NOT FOR BID

PROJECT RECORD

ROSSER FABRAP INTERNATIONAL
ROSSER FABRAP INTERNATIONAL, Inc.
Comprehensive Services for Building
Atlanta · Savannah · Tampa

Revisions
No. Date Description
1 2/17/89 ADDENDA POSTED/ISSUED FOR CONSTRUCTION
2 3-21-89 PDC #35 BULLETIN #

ROSSER FABRAP INTERNATIONAL
Criminal Justice Architecture, Technology, Planning, Interiors.
Mechanical, Electrical, Plumbing, Security, & Civil Engineering.

JUSTICE SYSTEMS INCORPORATED
Criminal Justice Operations, Programming

JOHNSON & NIELSEN
Structural Engineering

WEST · VALLEY · DETENTION · CENTER
FOR · THE · COUNTY OF · SAN · BERNARDINO, · CALIFORNIA

HARRY MAYS, COUNTY ADMINISTRATION OFFICER

FLOYD TIDWELL, SHERIFF

BOARD OF SUPERVISORS

RECEIVED
NOV 16 1989
Swinerton & Walberg Co.
Project No. 89.6002

RECEIVED
APR 30 1990
Swinerton & Walberg Co.
Project No. 89.6052

STATE OF CALIFORNIA
DAVID A. CLARK
No. C-12000
REGISTERED ARCHITECT

WALL SECTIONS DETAILS-STAFF DINING

25 R 1

Reviewed by _____ Date 3/16/89

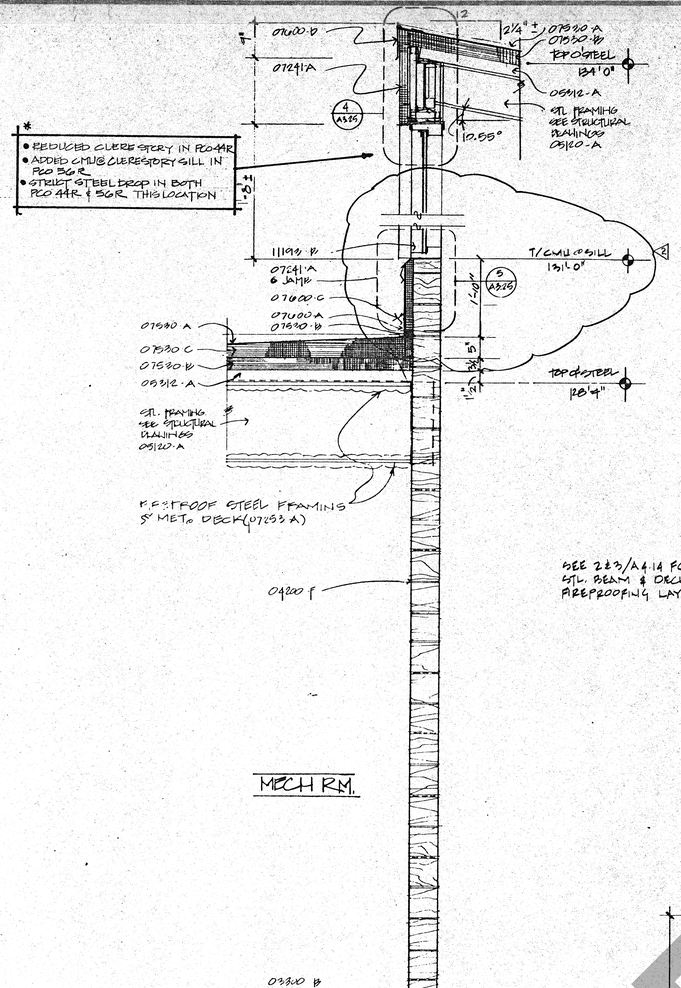

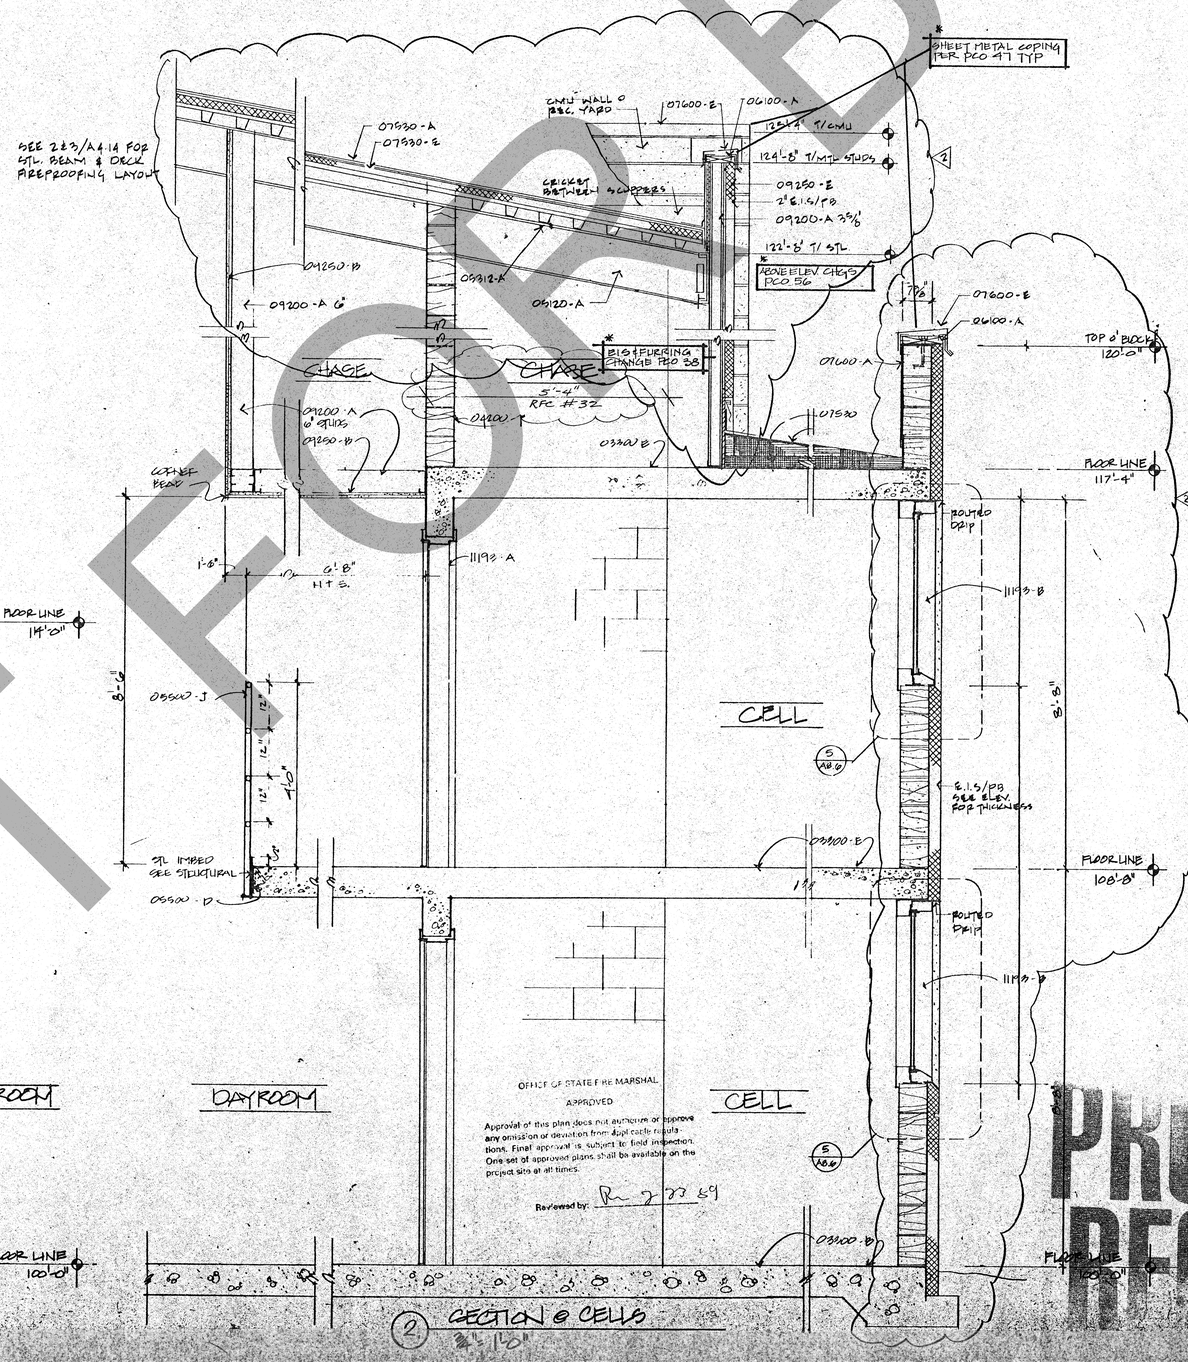

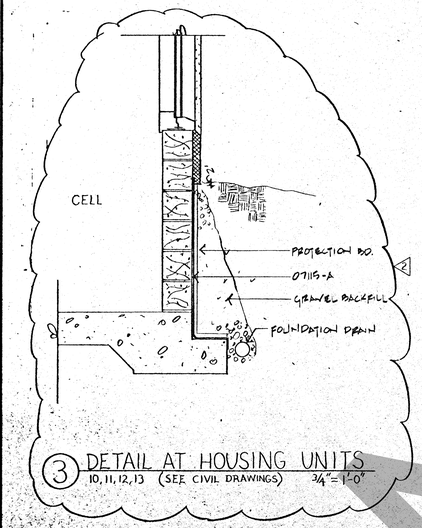

3 DETAIL AT HOUSING UNITS
10, 11, 12, 13 (SEE CIVIL DRAWINGS) 3/4"=1'-0"

1 SECTION @ DAYROOM 3/4"-1'0"

2 SECTION @ CELLS 3/4"-1'0"

OFFICE OF STATE FIRE MARSHAL
APPROVED
Approval of this plan does not authorize or approve any omission or deviation from applicable regulations. Final approval is subject to field inspection. One set of approved plans shall be available on the project site at all times.
Reviewed by: Rm 2-27-89

KEY NOTES

02202-A.	Compacted Fill
02501-A.	Asphalt Concrete Paving
02513-A.	Concrete Sidewalk
-B.	Patio Paving
-C.	Concrete Pad
-D.	1/2" Premolded Expansion Jt. Filler
02527-A.	Concrete Curb
-B.	Handicap Curb Cut
02930-A.	Grassing
03100-A.	Membrane Moisture Barrier
03300	REINFORCED CONCRETE
-A.	Foundation
-B.	Slab on Grade
-C.	Sand Fill Leveling Bed
-D.	Perimeter Insulation
-E.	Elevated Conc. Slab
-F.	Concrete Beam
-G.	Concrete Column
-H.	Water Stop
-J.	Conc. Slab on Mtl. Deck
03450	ARCHITECTURAL PRECAST
-A.	Precast Coping
-B.	Precast Watertable
-C.	Precast Belt Course
-D.	Precast Sill
-E.	Precast Panel
-F.	Precast Support per Fabricator
-G.	Precast Lateral Anchor per Fabricator
04200	CONCRETE MASONRY UNIT (CMU)
-A.	4" CMU Smooth Face
-B.	4" CMU Split Face
-C.	6" CMU Smooth Face
-D.	6" CMU Split Face
-E.	8" Prefaced Conc. Unit Masonry
-F.	8" CMU Smooth Face
-G.	8" CMU Split Face
-H.	12" CMU Smooth Face
-J.	12" CMU Split Face
-K.	Custom 6" Angled Split Face CMU
-L.	U-Block
-M.	CMU Lintel
-N.	CMU Soap
-P.	Bullnose CMU
-V.	Solid Grout Fill
-Q.	Flexible Anchor (To Stl. Struct.)
-R.	Veneer Anchor
-S.	Dovetail Slot & Anchor
-T.	Anchor Bolt
-U.	Concealed Flashing
-V.	Weeps at 24" o.c. Horiz.
-W.	Control Jt.
-X.	4" Prefaced CMU
04270	GLASS UNIT MASONRY
-A.	Glass Block Type A
-B.	Glass Block Type B
-C.	Glass Block Type C
-D.	Joint Reinforcement
-E.	Dovetail Slot & Wire Tie
-F.	Stl. Column Anchor
-G.	Security Joint Reinforcement
05120-A.	Stl. Beam
-B.	Stl. Column
05210-A.	Stl. Bar Joist
05312-A.	Mtl. Deck
05500	METAL FABRICATIONS
-A.	Stl. Angle
-B.	Stl. Clip Angle
-C.	Pipe Bollard
-D.	Bent Stl. Plate
-E.	Stl. Ladder
-F.	Stl. Ships Ladder
-G.	Stl. Channel Stringer
-H.	Stl. Bar Grate
-J.	Stl. Pipe Rail 1-1/2" O.D.
-K.	Stair Nosing
-L.	Non-Shrink Grout
-M.	Handrail Wall Bracket
-N.	Pipe Sleeve w/Non-Shrink Grout
-O.	Stl. Pan Tread & Riser w/Conc. Fill
-P.	Stl. Floor Plate Tread
-Q.	Stl. Floor Plate (Thickness As Indicated)
-R.	Floor Grating Tread
-S.	Floor Grating Platform
-T.	Catwalk (See Detail)
-U.	Bumper Guard
-V.	Exp. Jt. Cover
-W.	Stl. Security Mesh Panels (Size as Indicated)
-Y.	Stl. Plate (Thickness as Indicated)
06100-A.	2x Treated Wd. Blocking
-B.	Exterior Grade Plywood Sheathing
-C.	Plywood
06400-A.	Plastic Laminate
-B.	Wood Trim
-C.	Wood Shelving
-D.	Finish Wood Veneer
07115-A.	Membrane Waterproofing
07140-A.	Mtl. Oxide Waterproofing
07160-A.	Dampproofing
07210-A.	2" Rigid Cavity Insulation
-B.	Batt Insulation
-C.	Foam Glass Insulation
-D.	Rigid Fiberglass Insulation
07241-A.	Exterior Insulation System (E.I.S.)
-B.	E.I.S. Drip Screed
-C.	E.I.S. Control Joint
-D.	E.I.S. 1/4" V-Groove U.N.O.
-E.	Shelf Bracket
-F.	Adjustable Shelf Bracket
-G.	Hardwood Edge
07253-A.	Spray on Fireproofing
07530-A.	Flexible Sheet Roofing (FS-RF)
-B.	Roof Insulation
-C.	Tapered Roof Insulation
-D.	Protection Mat (Additional Layer FS-RF)
-E.	Pressure Bar & Fastener
-F.	Termination Bar & Sealant
07600-A.	Flashing (FS-RF)
-B.	Flashing (MSL)
-C.	Mtl. Counter Flashing
-D.	Mtl. Gravel Stop & Clip
-E.	Mtl. Coping
-F.	Mtl. Step Flashing
-G.	Elastic Expansion Jt. Bellows Cover
-J.	Leader Head & Downspout
-K.	Scupper
07615-A.	Standing Seam Mtl. Roof
-B.	Ridge Flashing
07700-A.	Roof Hatch
07812-A.	Mtl. Framed Skylight
07920-A.	Sealant & Backer Rod
-B.	Fire Resistive Sealant
-C.	Fire Resistive Sealant
08110	
11193-A.	Hollow Metal Door Frame
-B.	Hollow Metal Window Frame
-C.	Jamb Anchor
08305-A.	Access Door
08311-A.	Sliding Glass Door
08330-A.	Overhead Coiling Door
08333-A.	Overhead Coiling Shutter
08410-A.	Aluminum Storefront
08430-A.	Balanced Door
08511-A.	Aluminum Window & Frame
08700-A.	Mtl. Threshold
08800	GLASS & GLAZING
-A.	Laminated Glass 1/4" U.N.O.
-B.	Insulated Glass
-C.	Plate Glass Tempered Mirror 1/4" U.N.O.
-D.	Tempered Glass 1/4" U.N.O.
-E.	Wire Glass 1/4" U.N.O.
09200	LATH & PLASTER
-A.	Mtl. Studs (16" O.C. U.N.O.)
-B.	Light Gage Stl. Framing (16" O.C. U.N.O.)
-C.	Mtl. Furring (16" O.C. U.N.O.)
-D.	Cement Plaster on Mtl. Lath
-E.	Cement Plaster & Mtl. Lath on Expansion Bytles
-F.	Mtl. Corner Reinforcement
-G.	Mtl. Corner Bead
-H.	Casing Bead
-J.	Brace to Structure (4'-0" O.C. U.N.O.)
09250-A.	5/8" GWB on Mtl. Studs
-B.	2 Layers 5/8" GWB on Mtl. Studs
-C.	2 Layers 5/8" GWB on Mtl. Studs over Resilient Channels
-D.	2 Layers 5/8" GWB on Mtl. Studs over Resilient Channels
-E.	2 Layers 5/8" GWB on Mtl. Studs
-F.	2 Layers 5/8" GWB on Mtl. Studs
09300-A.	Ceramic Tile Setting Bed
09511-A.	Acoustical Tile on Mtl. Furring
09512-A.	Acoustical Tile on Mtl. Furring
-B.	Acoustical Tile on Mtl. Furring
-C.	Acoustical Tile Pan Ceiling
-D.	Acoustical Tile on Mtl. Furring
09513-A.	Acoustical Tile on Mtl. Furring
09515-A.	Acoustical Ceiling
-B.	Acoustical Ceiling
-C.	Acoustical Ceiling
-D.	Acoustical Ceiling
09520-A.	Acoustical Plaster Ceiling
09540-A.	Mtl. Lath & Plaster Soffit
-B.	Mtl. Lath & Plaster Soffit
-C.	Mtl. Lath & Plaster Soffit
-D.	Mtl. Lath & Plaster Soffit
09550-A.	Wood Strip Flooring
-B.	Wood Strip Flooring
09560-A.	Wood Block Flooring
-B.	Wood Block Flooring
09650-A.	Resilient Base
-B.	Resilient Base
-C.	Resilient Base
-D.	Resilient Base
09680-A.	Carpet
-B.	Carpet
-C.	Carpet
-D.	Carpet
09700-A.	Epoxy Flooring
-B.	Epoxy Flooring
-C.	Epoxy Flooring
-D.	Epoxy Flooring
09720-A.	Wall Covering
-B.	Wall Covering
-C.	Wall Covering
-D.	Wall Covering
09900-A.	Paint
-B.	Paint
-C.	Paint
-D.	Paint
-E.	Paint
-F.	Paint
-G.	Paint
-H.	Paint
-J.	Paint
-K.	Paint
-L.	Paint
-M.	Paint
-N.	Paint
-P.	Paint
-Q.	Paint
-R.	Paint
-S.	Paint
-T.	Paint
-U.	Paint
-V.	Paint
-W.	Paint
-X.	Paint
-Y.	Paint
10100-A.	Visual Display Boards
-B.	Visual Display Boards
10155-A.	Toilet Partitions
-B.	Toilet Partitions
10200-A.	Louvers
-B.	Louvers
10260-A.	Wall Guards
-B.	Wall Guards
10270-A.	Access Flooring
10350-A.	Flagpole
10400-A.	Signage
-B.	Signage
-C.	Signage
-D.	Signage
-E.	Signage
-F.	Signage
-G.	Signage
-H.	Signage
-J.	Signage
-K.	Signage
-L.	Signage
-M.	Signage
-N.	Signage
-P.	Signage
-Q.	Signage
-R.	Signage
-S.	Signage
-T.	Signage
-U.	Signage
-V.	Signage
-W.	Signage
-X.	Signage
-Y.	Signage
10440-A.	Identifying Devices
-B.	Identifying Devices
10500-A.	Lockers
-B.	Lockers
10520-A.	Fire Extinguishers
-B.	Fire Extinguishers
10530-A.	Canopies
10800-A.	Toilet Accessories
-B.	Toilet Accessories
-C.	Toilet Accessories
-D.	Toilet Accessories
-E.	Toilet Accessories
-F.	Toilet Accessories
-G.	Toilet Accessories
-H.	Toilet Accessories
-J.	Toilet Accessories
-K.	Toilet Accessories
-L.	Toilet Accessories
-M.	Toilet Accessories
-N.	Toilet Accessories
-P.	Toilet Accessories
-Q.	Toilet Accessories
-R.	Toilet Accessories
-S.	Toilet Accessories
-T.	Toilet Accessories
-U.	Toilet Accessories
-V.	Toilet Accessories
-W.	Toilet Accessories
-X.	Toilet Accessories
-Y.	Toilet Accessories
11193-A.	Detention Equipment
-B.	Detention Equipment
11195-A.	Detention Equipment
-B.	Detention Equipment
-C.	Detention Equipment
-D.	Detention Equipment
-E.	Detention Equipment
-F.	Detention Equipment
-G.	Detention Equipment
-H.	Detention Equipment
-J.	Detention Equipment
-K.	Detention Equipment
-L.	Detention Equipment
-M.	Detention Equipment
-N.	Detention Equipment
-P.	Detention Equipment
-Q.	Detention Equipment
-R.	Detention Equipment
-S.	Detention Equipment
-T.	Detention Equipment
-U.	Detention Equipment
-V.	Detention Equipment
-W.	Detention Equipment
-X.	Detention Equipment
-Y.	Detention Equipment
11196-A.	Detention Equipment
-B.	Detention Equipment
-C.	Detention Equipment
-D.	Detention Equipment
-E.	Detention Equipment
-F.	Detention Equipment
-G.	Detention Equipment
-H.	Detention Equipment
-J.	Detention Equipment
-K.	Detention Equipment
-L.	Detention Equipment
-M.	Detention Equipment
-N.	Detention Equipment
-P.	Detention Equipment
-Q.	Detention Equipment
-R.	Detention Equipment
-S.	Detention Equipment
-T.	Detention Equipment
-U.	Detention Equipment
-V.	Detention Equipment
-W.	Detention Equipment
-X.	Detention Equipment
-Y.	Detention Equipment
11197-A.	Detention Equipment
-B.	Detention Equipment
-C.	Detention Equipment
-D.	Detention Equipment
-E.	Detention Equipment
-F.	Detention Equipment
-G.	Detention Equipment
-H.	Detention Equipment
-J.	Detention Equipment
-K.	Detention Equipment
-L.	Detention Equipment
-M.	Detention Equipment
-N.	Detention Equipment
-P.	Detention Equipment
-Q.	Detention Equipment
-R.	Detention Equipment
-S.	Detention Equipment
-T.	Detention Equipment
-U.	Detention Equipment
-V.	Detention Equipment
-W.	Detention Equipment
-X.	Detention Equipment
-Y.	Detention Equipment

NOT FOR BID

ROSSER FABRAP INTERNATIONAL
ROSSER FABRAP INTERNATIONAL, Inc
Comprehensive Services for Building Design and Technology
Atlanta Savannah, Tampa
Revisions
No Date Description
2/17/89 ADDENDA POSTED/ISSUED FOR CONSTRUC
PCO #35
ROSSER FABRAP INTERNATIONAL
Criminal Justice Architecture, Technology, Planning, Interiors, Mechanical, Electrical, Plumbing, Security, & Civil Engineering
JUSTICE SYSTEMS INCORPORATED
Criminal Justice Operations, Programming
JOHNSON & NIELSEN
Structural Engineering

WEST • VALLEY • DETENTION • CENTER
FOR • THE • COUNTY OF • SAN • BERNARDINO, • CALIFORNIA

HARRY MAYS, COUNTY ADMINISTRATION OFFICER
FLOYD TIDWELL, SHERIFF
BOARD OF SUPERVISORS

RECEIVED
NOV 10
Swinerton & Walberg Co.
Project No. 88-5102

STATE OF CALIFORNIA
DAVID A. CLARK
No. C-16611
REGISTERED ARCHITECT

WALL SECTIONS HOUSING UNITS

35R-1