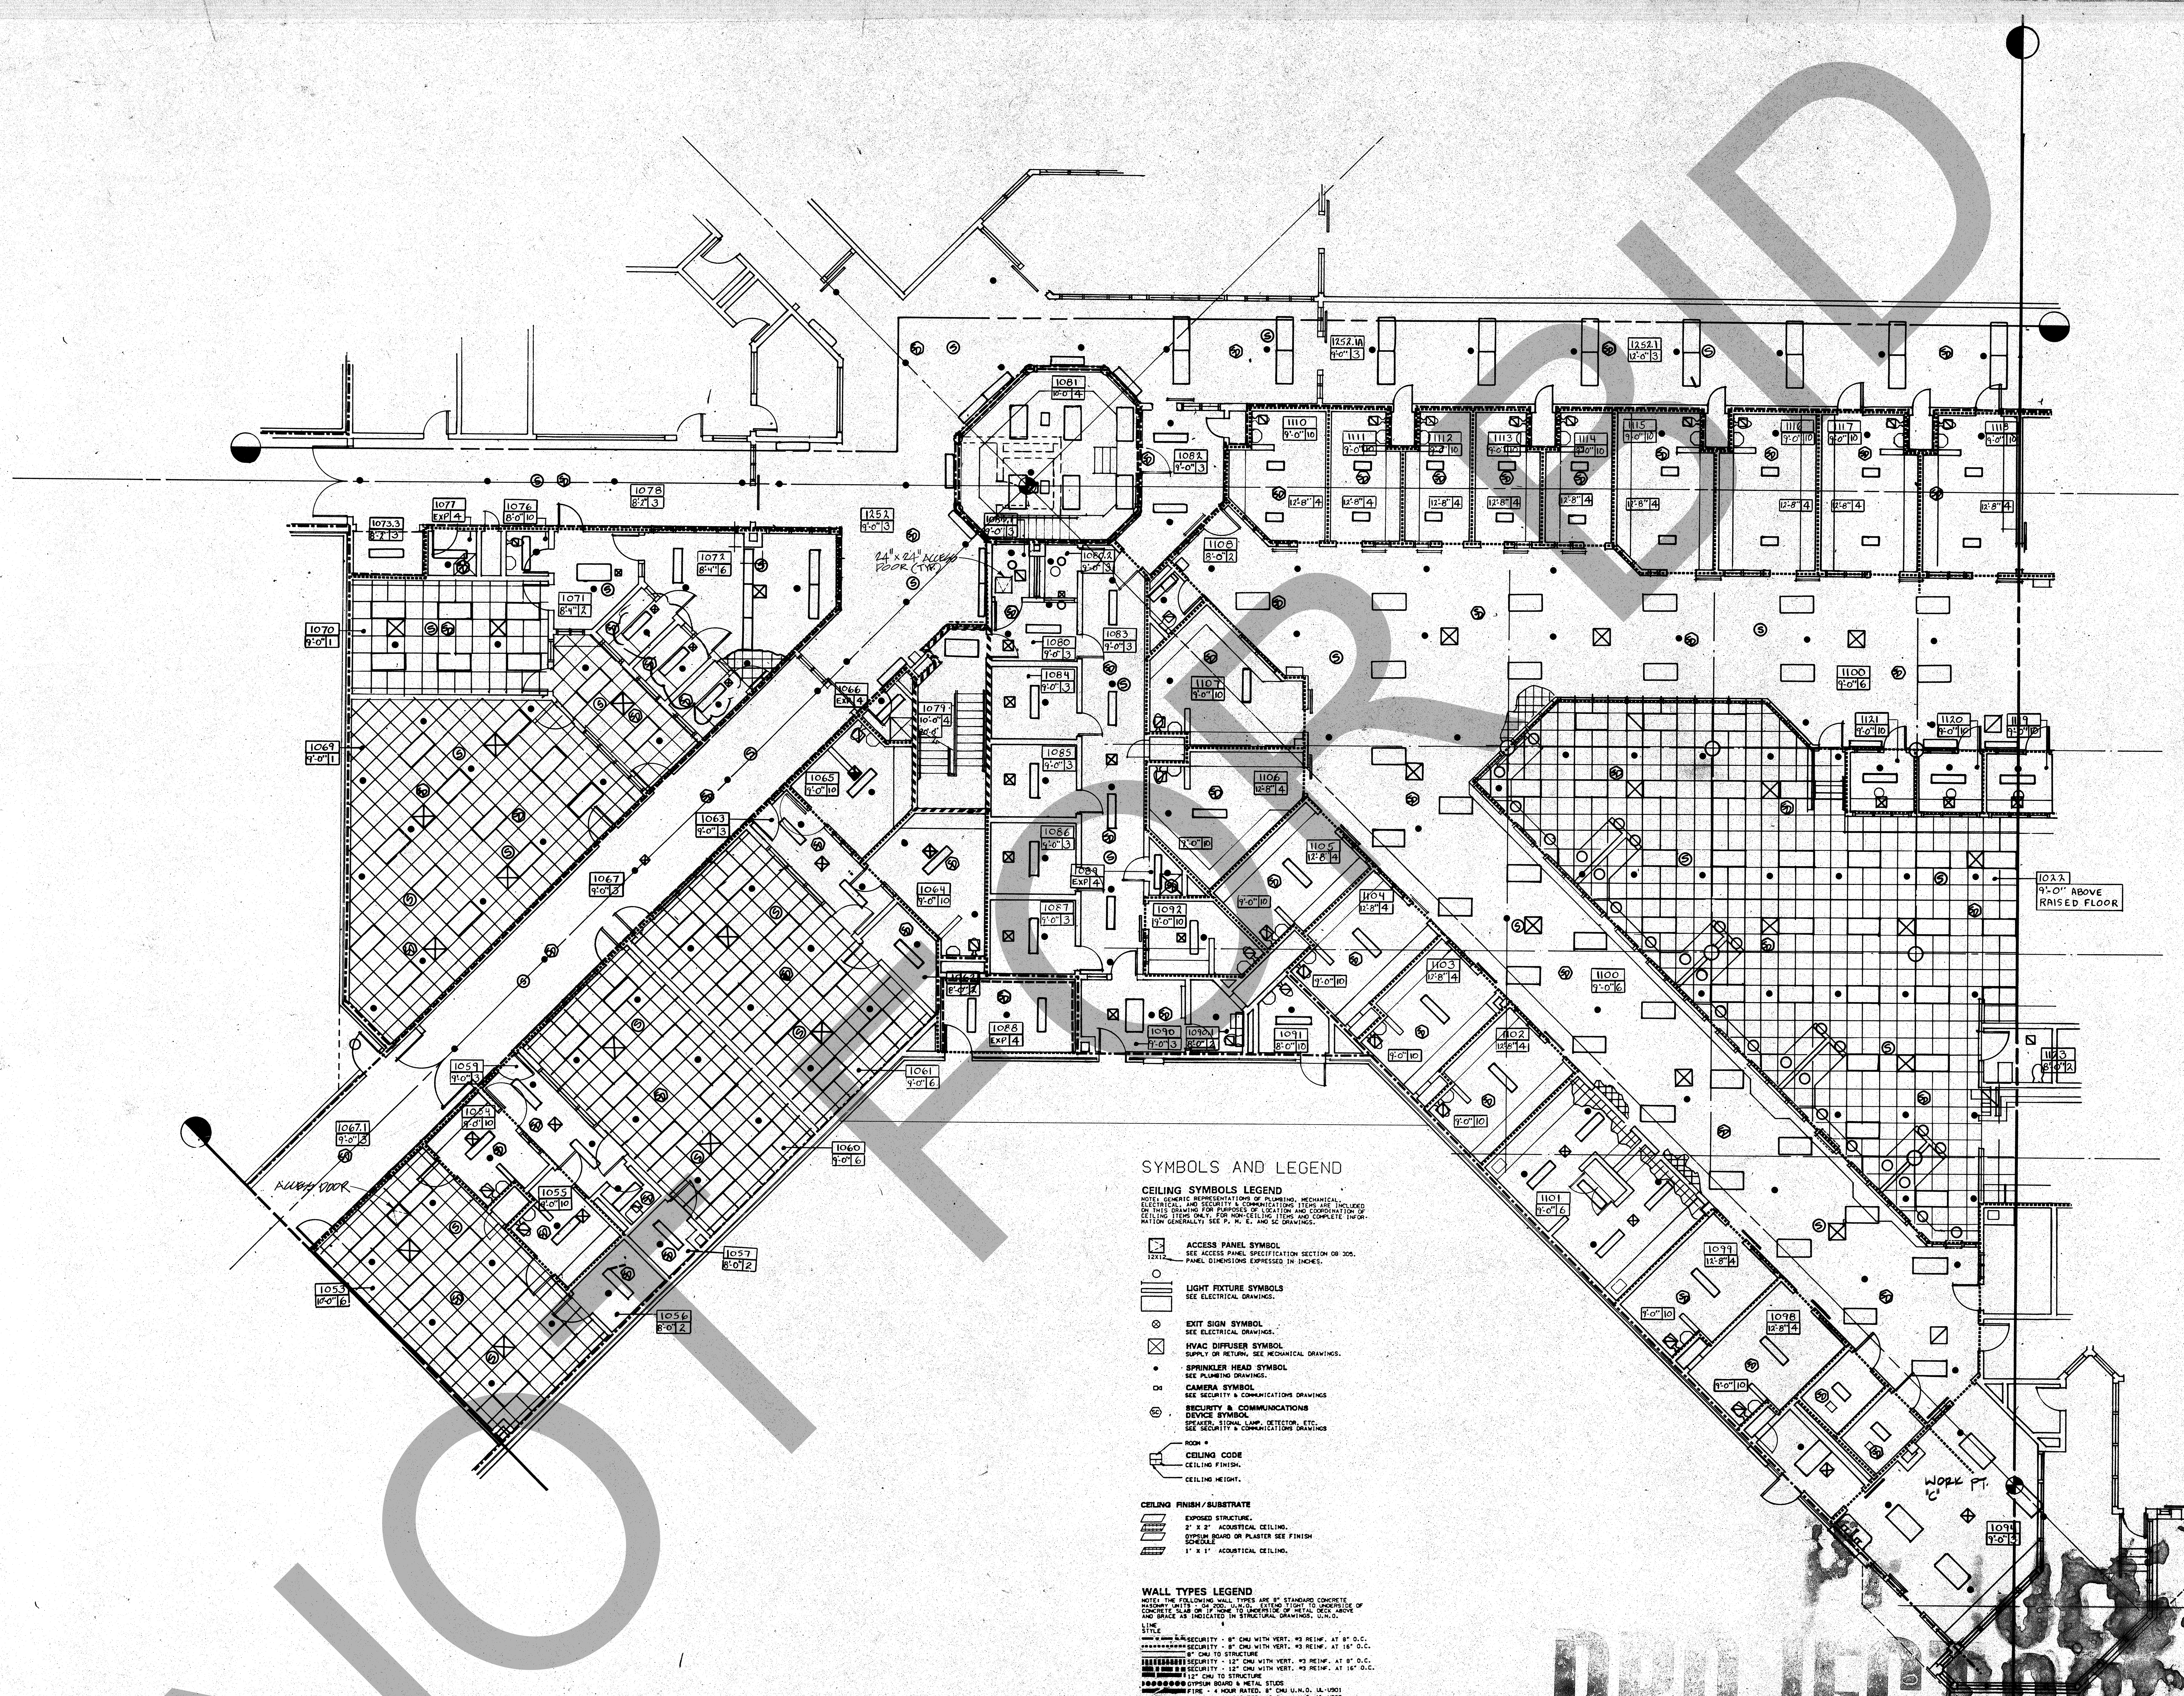


SYMBOLS AND LEGEND

CEILING SYMBOLS LEGEND

NOTE: GENERIC REPRESENTATIONS OF PLUMBING, MECHANICAL, ELECTRICAL, AND SECURITY & COMMUNICATIONS ITEMS ARE INCLUDED ON THIS DRAWING FOR PURPOSES OF LOCATION AND COORDINATION OF CEILING ITEMS ONLY. FOR NON-CEILING ITEMS AND COMPLETE INFORMATION GENERALLY; SEE P, M, E, AND SC DRAWINGS.

ACCESS PANEL SYMBOL — SEE ACCESS PANEL SPECIFICATION SECTION 08 305. 12X12 — PANEL DIMENSIONS EXPRESSED IN INCHES.

LIGHT FIXTURE SYMBOLS — SEE ELECTRICAL DRAWINGS.

EXIT SIGN SYMBOL — SEE ELECTRICAL DRAWINGS.

HVAC DIFFUSER SYMBOL — SUPPLY OR RETURN. SEE MECHANICAL DRAWINGS.

SPRINKLER HEAD SYMBOL — SEE PLUMBING DRAWINGS.

CAMERA SYMBOL — SEE SECURITY & COMMUNICATIONS DRAWINGS

SECURITY & COMMUNICATIONS DEVICE SYMBOL — SPEAKER, SIGNAL LAMP, DETECTOR, ETC. SEE SECURITY & COMMUNICATIONS DRAWINGS

ROOM #
CEILING CODE
CEILING FINISH.
CEILING HEIGHT.

CEILING FINISH/SUBSTRATE

EXPOSED STRUCTURE.
2' X 2' ACOUSTICAL CEILING.
GYPSUM BOARD OR PLASTER SEE FINISH SCHEDULE
1' X 1' ACOUSTICAL CEILING.

WALL TYPES LEGEND


NOTE: THE FOLLOWING WALL TYPES ARE 8" STANDARD CONCRETE MASONRY UNITS - 04 200, U.N.O. EXTEND TIGHT TO UNDERSIDE OF CONCRETE SLAB OR 1" HOME TO UNDERSIDE OF METAL DECK ABOVE AND BRACE AS INDICATED IN STRUCTURAL DRAWINGS, U.N.O.

LINE STYLE

- SECURITY - 8" CMU WITH VERT. #3 REINF. AT 8" O.C.
- SECURITY - 8" CMU WITH VERT. #3 REINF. AT 16" O.C.
- 8" CMU TO STRUCTURE
- SECURITY - 12" CMU WITH VERT. #3 REINF. AT 8" O.C.
- SECURITY - 12" CMU WITH VERT. #3 REINF. AT 16" O.C.
- 12" CMU TO STRUCTURE
- GYPSUM BOARD & METAL STUDS
- FIRE - 4 HOUR RATED. 8" CMU U.N.O. UL-U901
- FIRE - 2 HOUR RATED. 8" CMU U.N.O. UL-U905
- FIRE - 1 HOUR RATED. 8" CMU U.N.O. UL-905
- DOUBLE WYTHE CMU WALLS. SEE DETAIL
- 8" CMU TO 8" ABOVE CEILING SEE DETAIL

NOTE: WALLS NOT OTHERWISE INDICATED ABOVE OR ELSEWHERE IN THE DRAWINGS OR SPECIFICATIONS ARE 8" STANDARD CONCRETE MASONRY UNITS WITHOUT GROUT OR VERTICAL REINFORCEMENT.

1/A4.3 INTAKE-SOUTH FLOOR PLAN - LEVEL 1 - REFLECTED CEILING PLAN
SCALE: 1/8" = 1'-0"

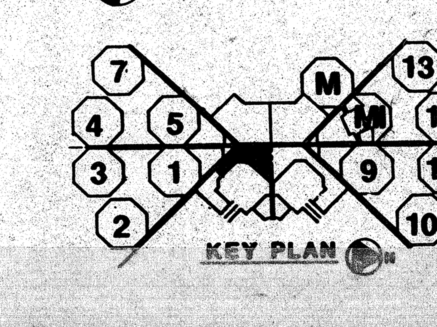

NOT FOR BID
PROJECT RECORD

A4.3
B3.
T1

RFI ROSSER FABRAP INTERNATIONAL

ROSSER FABRAP INTERNATIONAL, Inc.
Comprehensive Services for Building Design and Technology
Atlanta Savannah Tampa

This drawing and all prints of it are the property of ROSSER FABRAP INTERNATIONAL, Inc. (RFI). Prints are to be returned to RFI upon completion of use for which they were issued. Reproduction of this drawing without the written consent of RFI is not permitted.
© 19 ROSSER FABRAP INTERNATIONAL

Revisions

No.	Date	Description
1	2/17/89	ADDENDA POSTED, ISSUED FOR CONSTRUCTION

ROSSER FABRAP INTERNATIONAL
Criminal Justice Architecture, Technology, Planning, Interiors, Mechanical, Electrical, Plumbing, Security, & Civil Engineering.

JUSTICE SYSTEMS INCORPORATED
Criminal Justice Operations, Programming

JOHNSON & NIELSEN
Structural Engineering

WEST • VALLEY • DETENTION • CENTER
FOR • THE • COUNTY OF • SAN • BERNARDINO, • CALIFORNIA


HARRY MAYS, COUNTY ADMINISTRATION OFFICER
FLOYD TIDWELL, SHERIFF
BOARD OF SUPERVISORS
John Joyner, Chairman, First District
Jon Mikels, Second District
Barbara Cram Riordan, Third District
Larry Walker, Fourth District
Robert Hammock, Fifth District

STATE OF CALIFORNIA — DAVID A. CLARK — No. C-0[illegible] — REGISTERED ARCHITECT

INTAKE - SOUTH FLOOR PLAN - LEVEL 1 REFLECTED CEILING PLAN

Job No. 88058.04
Date 10/17/88
A4.3

RELEASED FOR CONSTRUCTION

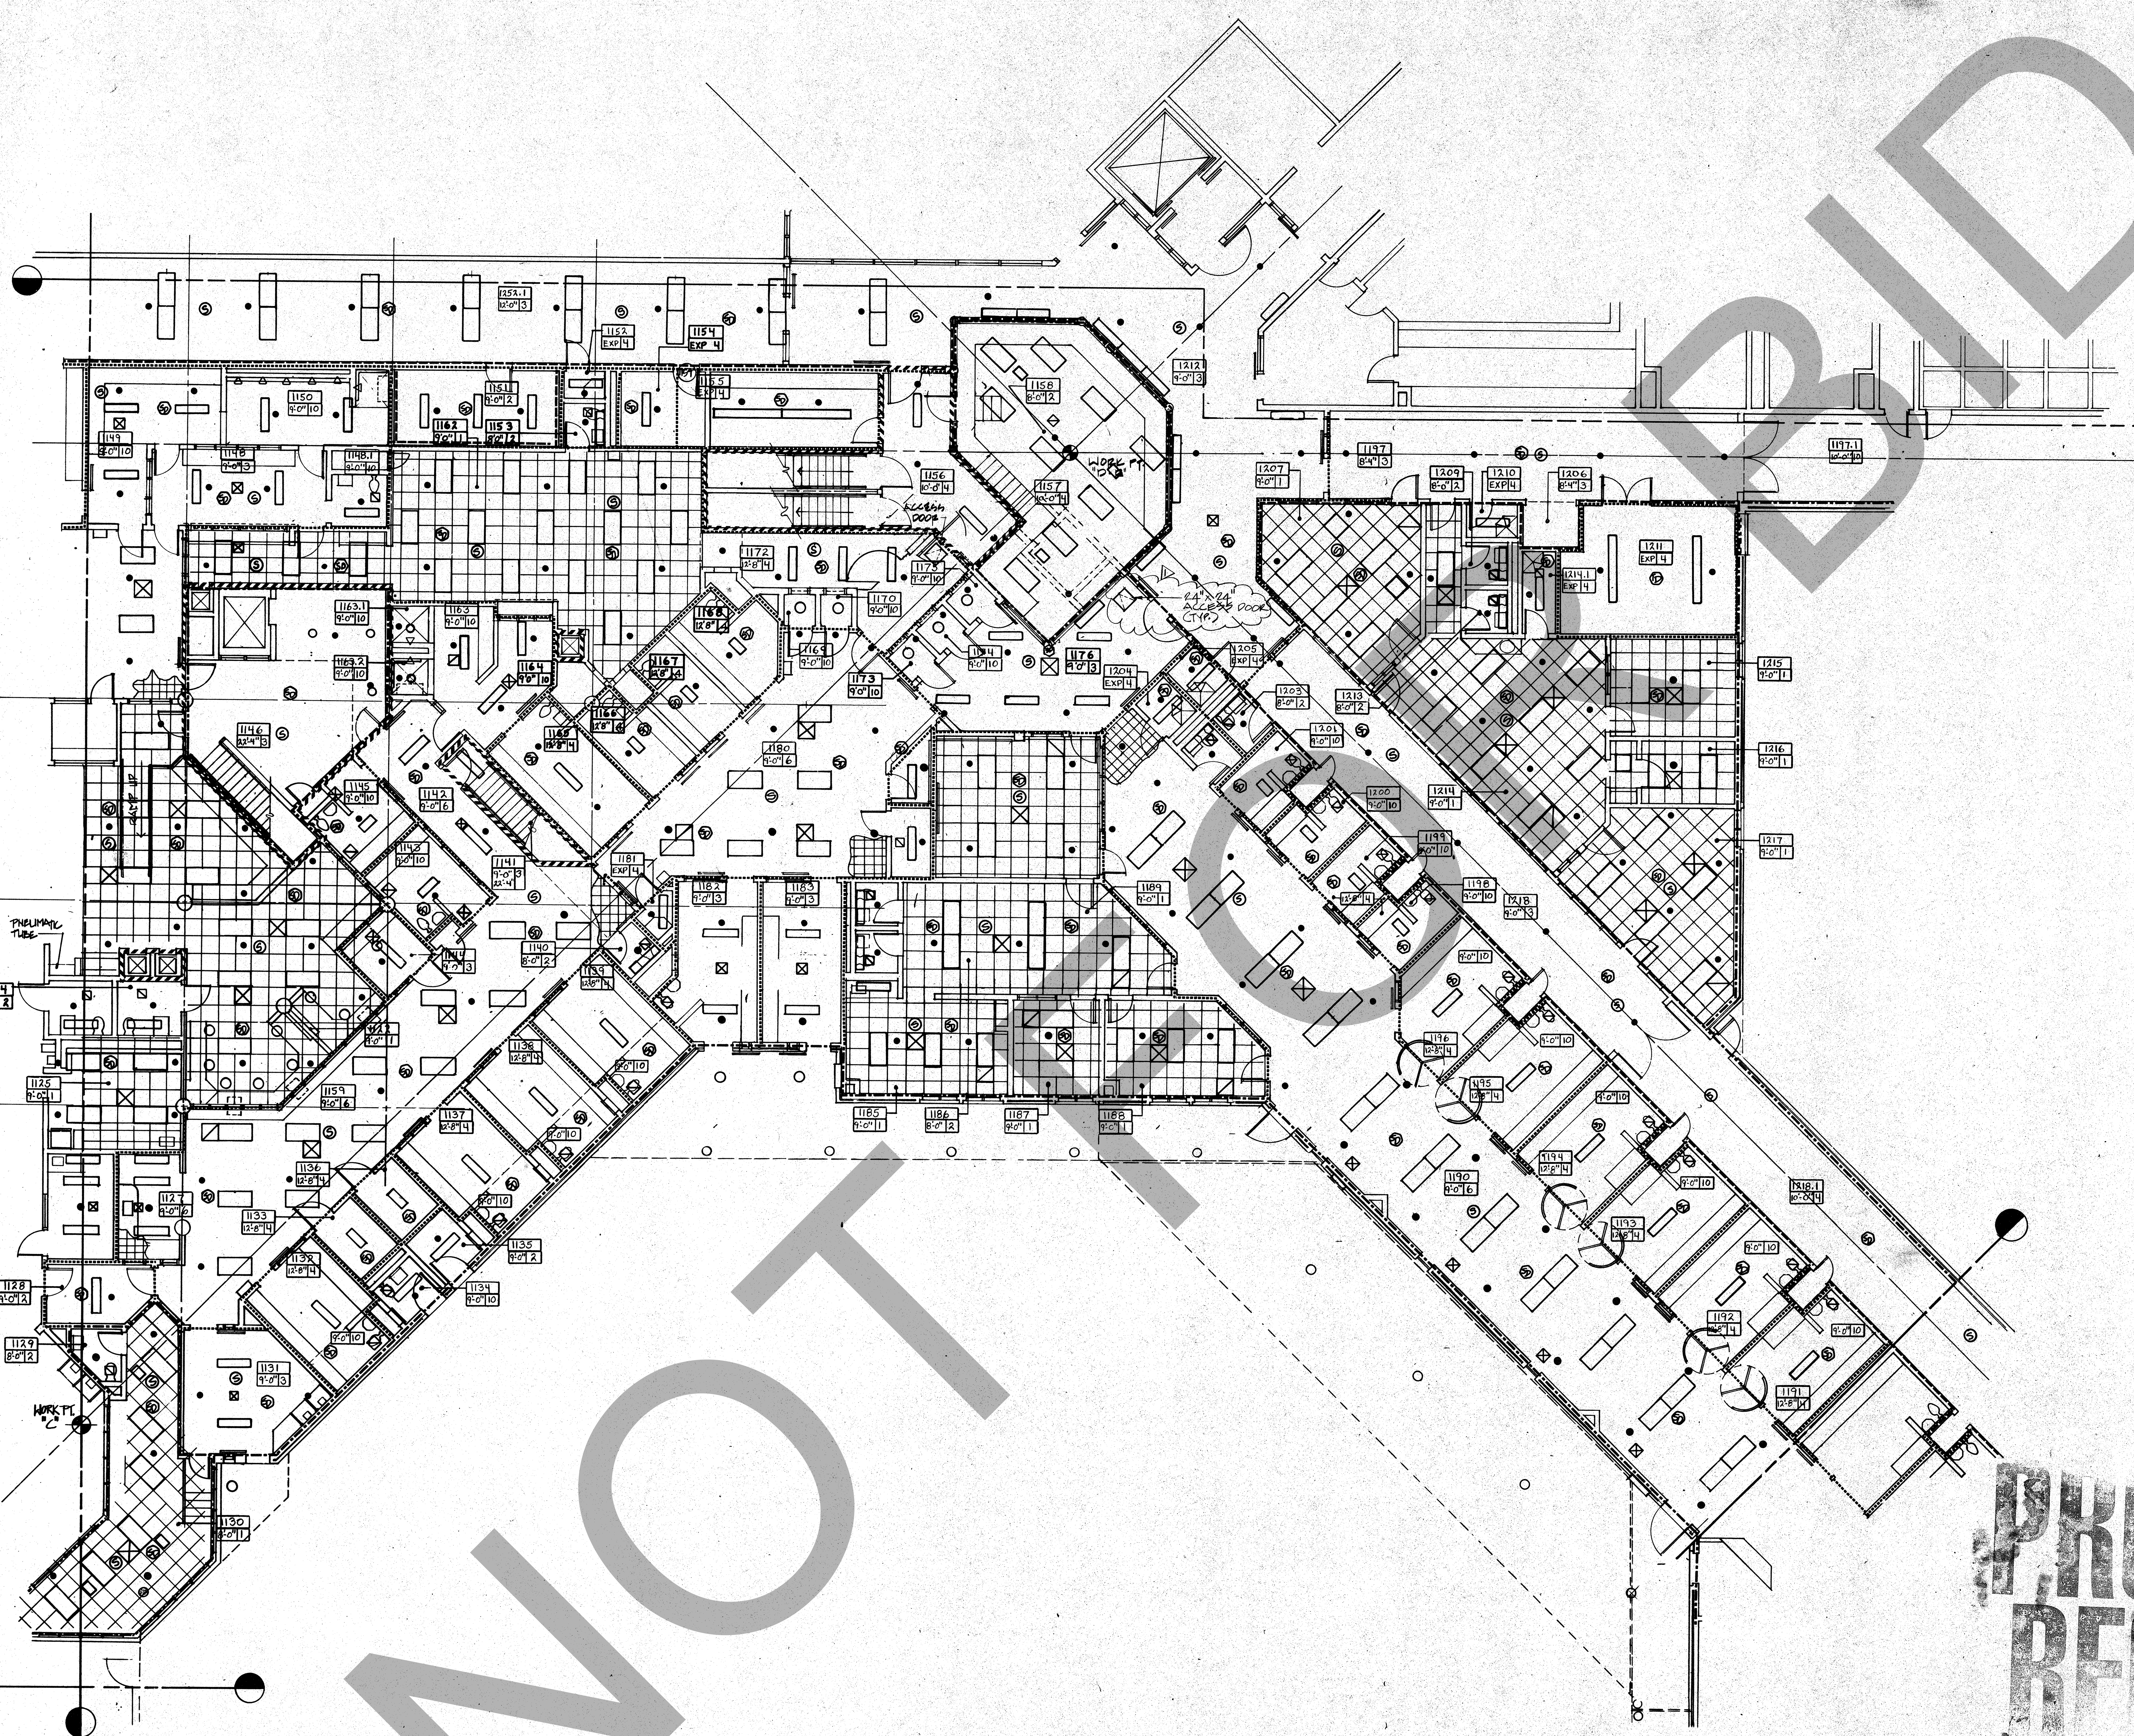

1/A44 INTAKE - NORTH FLOOR PLAN - LEVEL 1 - REFLECTED CEILING PLAN
SCALE: 1/8" = 1'-0"

NOT FOR BID

PROJECT REFORM

SYMBOLS AND LEGEND

CEILING SYMBOLS LEGEND

NOTE: GENERIC REPRESENTATIONS OF PLUMBING, MECHANICAL, ELECTRICAL, AND SECURITY & COMMUNICATIONS ITEMS ARE INCLUDED ON THIS DRAWING FOR PURPOSES OF LOCATION AND COORDINATION OF CEILING ITEMS ONLY. FOR NON-CEILING ITEMS AND COMPLETE INFORMATION GENERALLY, SEE P, M, E, AND SC DRAWINGS.

- 12X12 — **ACCESS PANEL SYMBOL** SEE ACCESS PANEL SPECIFICATION SECTION 08 305. PANEL DIMENSIONS EXPRESSED IN INCHES.
- **LIGHT FIXTURE SYMBOLS** SEE ELECTRICAL DRAWINGS.
- **EXIT SIGN SYMBOL** SEE ELECTRICAL DRAWINGS.
- **HVAC DIFFUSER SYMBOL** SUPPLY OR RETURN. SEE MECHANICAL DRAWINGS.
- **SPRINKLER HEAD SYMBOL** SEE PLUMBING DRAWINGS.
- **CAMERA SYMBOL** SEE SECURITY & COMMUNICATIONS DRAWINGS
- SC — **SECURITY & COMMUNICATIONS DEVICE SYMBOL** SPEAKER, SIGNAL LAMP, DETECTOR, ETC. SEE SECURITY & COMMUNICATIONS DRAWINGS
- ROOM # / **CEILING CODE** / CEILING FINISH. / CEILING HEIGHT.

CEILING FINISH / SUBSTRATE

- EXPOSED STRUCTURE.
- 2' X 2' ACOUSTICAL CEILING.
- GYPSUM BOARD OR PLASTER SEE FINISH SCHEDULE
- 1' X 1' ACOUSTICAL CEILING.


WALL TYPES LEGEND

NOTE: THE FOLLOWING WALL TYPES ARE 8" STANDARD CONCRETE MASONRY UNITS - 04 200, U.N.O. EXTEND TIGHT TO UNDERSIDE OF CONCRETE SLAB OR IF NONE TO UNDERSIDE OF METAL DECK ABOVE AND BRACE AS INDICATED IN STRUCTURAL DRAWINGS, U.N.O.

LINE STYLE

- SECURITY - 8" CMU WITH VERT. #3 REINF. AT 8" O.C.
- SECURITY - 8" CMU WITH VERT. #3 REINF. AT 16" O.C.
- 8" CMU TO STRUCTURE
- SECURITY - 12" CMU WITH VERT. #3 REINF. AT 8" O.C.
- SECURITY - 12" CMU WITH VERT. #3 REINF. AT 16" O.C.
- 12" CMU TO STRUCTURE
- GYPSUM BOARD & METAL STUDS
- FIRE - 4 HOUR RATED, 8" CMU U.N.O. UL-U901
- FIRE - 2 HOUR RATED, 8" CMU U.N.O. UL-U905
- FIRE - 1 HOUR RATED, 8" CMU U.N.O. UL-905
- DOUBLE WYTHE CMU WALLS. SEE DETAIL
- 9" CMU TO 8" ABOVE CEILING SEE DETAIL

NOTE: WALLS NOT OTHERWISE INDICATED ABOVE OR ELSEWHERE IN THE DRAWINGS OR SPECIFICATIONS ARE 8" STANDARD CONCRETE MASONRY UNITS WITHOUT GROUT OR VERTICAL REINFORCEMENT.

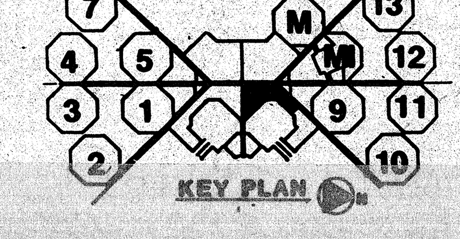

KEY PLAN

RFI ROSSER FABRAP INTERNATIONAL

ROSSER FABRAP INTERNATIONAL, Inc.
Comprehensive Services for Building Design and Technology
Atlanta Savannah Tampa

This drawing and all prints of it are the property of ROSSER FABRAP INTERNATIONAL, Inc. (RFI). Prints are to be returned to RFI upon completion of the work for which they were issued. Reproduction of this drawing without the written consent of RFI is not permitted.
© 18 ROSSER FABRAP INTERNATIONAL

Revisions

No.	Date	Description
1	2/17/89	ADDENDA POSTED, ISSUED FOR CONSTRUCTION

ROSSER FABRAP INTERNATIONAL
Criminal Justice Architecture, Technology, Planning, Interiors, Mechanical, Electrical, Plumbing, Security, & Civil Engineering.

JUSTICE SYSTEMS INCORPORATED
Criminal Justice Operations, Programming

JOHNSON & NIELSEN
Structural Engineering

WEST · VALLEY · DETENTION · CENTER
FOR · THE · COUNTY OF · SAN · BERNARDINO, · CALIFORNIA

HARRY MAYS, COUNTY ADMINISTRATION OFFICER

FLOYD TIDWELL, SHERIFF

BOARD OF SUPERVISORS
John Joyner, Chairman, First District
Jon Mikels, Second District
Barbara Cram Riordan, Third District
Larry Walker, Fourth District
Robert Hammock, Fifth District

STATE OF CALIFORNIA · DAVID A. CLARK · No. C 015872 · REGISTERED ARCHITECT

INTAKE - NORTH
FLOOR PLAN - LEVEL 1
REFLECTED CEILING
PLAN

Job No. 88058.01
Date 10/17/88
A4.4

RELEASED FOR CONSTRUCTION