WEST • VALLEY • DETENTION • CENTER

FOR • THE • COUNTY OF • SAN • BERNARDINO, • CALIFORNIA

HARRY MAVS, COUNTY ADMINISTRATION OFFICER

FLOYD TIDWELL, SHERIFF

BOARD OF SUPERVISORS

STATE OF CALIFORNIA — REGISTERED ARCHITECT

WALL SECTIONS - ADMINISTRATION

Job No. 86056.04 — A7

Date 10/17/88

ISSUED FOR CONSTRUCTION

ROSSER FABRAP INTERNATIONAL
Criminal Justice Architecture, Technology, Planning, Interiors,
Mechanical, Electrical, Plumbing, Security, & Civil Engineering
■
JUSTICE SYSTEMS INCORPORATED
Criminal Justice Operations, Programming
■
JOHNSON & NIELSEN
Structural Engineering

ROSSER FABRAP INTERNATIONAL, Inc.
Comprehensive Services for Building
Design and Technology
Atlanta Savannah Tampa

No.	Date	Description
1	2/17/89	ADDENDA POSTED/ISSUED FOR CONSTRUCTION

KEY NOTES

02050-1a Compacted Fill
02300-2a Asphalt Concrete Paving
02513-3a Concrete Walk
02513-3b Patio Paving
02527-3a 1/2" Premolded Expansion Jt. Filler
02530-3a Sanitary Sewer
02535-3a Sanitary Cleanout
02535-3b Manhole
02535-3c Manhole Moisture Barrier
03100-4a Formwork - CONCRETE
03200-4a Foundation Reinforcement
03300-4a Reinforced Conc. Slab
03300-4b Concrete Slab
03300-4c Concrete Column
03400 Other Slab on Mtl. Deck
03400 Other Slab on Mtl. Deck
04200 Precast Concrete MASONRY
04200 Precast Wall
04200 Precast Beam
04200 Precast Bond Course
04200 Precast Sill
04200 Precast Panel
04200 Precast Support Anchor for Fabricator
04200 Precast Support Anchor (CMU)
(1 CMU Width Per Anchor)
04200 4" CMU Solid Face
4" CMU Split Face
8" CMU Solid Face
8" CMU Split Face
12" CMU Solid Face
12" CMU Split Face
Column CMU Applied Split Face CMU
CMU Lintel
Bullnose CMU
Flexible Anchor (to Mtl. Struct.)
Dovetail Slot & Anchor
Control Joint
Concealed Fixture
Glass Block Type A
Glass Block Type B
Glass Block Type C
Glass Block Type D
Dovetail Slot & Wire Tie
Reinforcing Steel
Rebar Slab Reinforcement
Pit
Column
Pilaster
Deck
Mtl. Reinforcements
Mtl. Angle
Pipe Bollard
Mtl. Ladder
Mtl. Channel Stringer
Mtl. Channel Sill
Mtl. Pipe Rail 1-1/2" O.D.
Handrail
Non-Skid Nosing
Pipe Sleeve w/Water-Block Grout
Pipe Sleeve w/Water-Block Grout
Mtl. Floor Plate Tread
Mtl. Floor Plate Tread
Floor Grating Tread
Mtl. Grating Platform
Catwalk (See Detail)
Mtl. Grating Handrail
Mtl. Grating Guardrail
Mtl. Grating Gate
Mtl. Grating Ladder
Mtl. Grating Ladder
Mtl. Grating Ladder

NOT FOR BID

KEY NOTES

02202-A. Compacted Fill
02501-A. Asphalt Concrete Paving
02513-A. Concrete Sidewalk
-B. Patio Paving
-C. Concrete Pad
-D. 1/2" Premolded Expansion Jt. Filler
02527-A. Concrete Curb
-B. Handicap Curb Cut
02930-A. Grassing
03100-A. Membrane Moisture Barrier
03300 REINFORCED CONCRETE
-A. Foundation
-B. Slab on Grade
-C. Sand Fill Leveling Bed
-D. Perimeter Insulation
-E. Elevated Conc. Slab
-F. Concrete Beam
-G. Concrete Column
-H. Water Stop
-J. Conc. Slab on Mtl. Deck
03450 ARCHITECTURAL PRECAST
-A. Precast Coping
-B. Precast Watertable
-C. Precast Belt Course
-D. Precast Sill
-E. Precast Panel
-F. Precast Support per Fabricator
-G. Precast Lateral Anchor per Fabricator
04200 CONCRETE MASONRY UNIT (CMU)
-A. 4" CMU Smooth Face
-B. 4" CMU Split Face
-C. 6" CMU Smooth Face
-D. 6" CMU Split Face
-E. 6" Prefaced Conc. Unit Masonry
-F. 8" CMU Smooth Face
-G. 8" CMU Split Face
-H. 12" CMU Smooth Face
-J. 12" CMU Split Face
-K. Custom 6" Angled Split Face CMU
-L. U-Block
-M. CMU Lintel
-N. CMU Soap
-P. Bullnose CMU
-P. Solid Grout Fill
-Q. Flexible Anchor (To Stl. Struct.)
-R. Veneer Anchor
-S. Dovetail Slot & Anchor
-T. Anchor Bolt
-U. Concealed Flashing
-V. Rebar at 24" o.c. Horiz.
-W. Control Jt.
-X. 4" Prefaced CMU
04270 GLASS UNIT MASONRY
-A. Glass Block Type A
-B. Glass Block Type B
-C. Glass Block Type C
-D. Joint Reinforcement
-E. Dovetail Slot & Wire Tie
-F. Stl. Column Anchor
-G. Security Joint Reinforcement
05120-A. Stl. Beam
-B. Stl. Column
05210-A. Stl. Bar Joist
05312-A. Mtl. Deck
05500 METAL FABRICATIONS
-A. Stl. Angle
-B. Stl. Clip Angle
-C. Pipe Bollard
-D. Bent Stl. Plate
-E. Stl. Ladder
-F. Stl. Ships Ladder
-G. Stl. Channel Stringer
-H. Mtl. Bar Grate
-J. Stl. Pipe Rail 1-1/2" O.D.
-K. Stair Nosing
-L. Non-Shrink Grout
-M. Handrail Wall Bracket
-N. Pipe Sleeve w/Non-Shrink Grout
-O. Mtl. Pan Tread & Riser w/Conc. Fill
-P. Stl. Floor Plate Tread
-Q. Stl. Floor Plate (Thickness As Indicated)
-R. Floor Grating Tread
-S. Floor Grating Platform
-T. Catwalk (See Detail)
-U. Bumper Guard
-V. Exp. Jt. Cover
-W. Stl. Security Mesh Panels (Size as Indicated)
-Y. Stl. Plate (Thickness as Indicated)

06100-A. 2x Treated Wd. Blocking
-B. Exterior Grade Plywood Sheathing
-C. Plywood
06400-A. Plastic Laminate
-B. Wood Trim
-C. Wood Shelving
-D. Finish Wood Veneer
07115-A. Membrane Waterproofing
07140-A. Mtl. Oxide Waterproofing
07160-A. Dampproofing
07210-A. 2" Rigid Cavity Insulation
-B. Batt Insulation
-C. Foam Glass Insulation
-D. Rigid Fiberglass Insulation
07241-A. Exterior Insulation System (E.I.S.)
-B. E.I.S. Drip Screed
-C. E.I.S. Control Joint
-D. E.I.S. 3/4" V-Groove U.N.O.
-E. Shelf Bracket
-F. Adjustable Shelf Bracket
-G. Hardwood Edge
07253-A. Spray on Fireproofing
07530-A. Flexible Sheet Roofing (FS-RF)
-B. Roof Insulation
-C. Tapered Roof Insulation
-D. Protection Mat (Additional Layer FS-RF)
-E. Pressure Bar & Fastener
-F. Termination Bar & Sealant
07600-A. Flashing (FS-RF)
-B. Flashing (Mtl.)
-C. Mtl. Counter Flashing
-D. Mtl. Gravel Stop & Clip
-E. Mtl. Coping
-F. Mtl. Step Flashing
-G. Elastic Expansion Jt.-Bellows Cover
-H. Leader Head & Downspout
-J. Scupper
07610-A. Standing Seam Mtl. Roof
-B. Ridge Flashing
07700-A. Roof Hatch
07812-A. Mtl. Framed Skylight
07920-A. Sealant & Backer Rod
-B. Fire Resistive Sealant
-C. Pick Resistant Sealant
08110- Hollow Metal Door Frame
11393-A. Hollow Metal Window Frame
-B. Jamb Anchor
08305-A. Access Door
08311-A. Sliding Glass Door
08330-A. Overhead Coiling Door
08333-A. Overhead Coiling Shutter
08410-A. Aluminum Storefront
08430-A. Balanced Door
08521-A. Aluminum Window & Frame
08700-A. Mtl. Threshold
08800 GLASS & GLAZING
-A. Laminated Glass 1/4" U.N.O.
-B. Insulated Glass
-C. Plate Glass Tempered Mirror 1/4" U.N.O.
-D. Tempered Glass 1/4" U.N.O.
-E. Wire Glass 1/4" U.N.O.
09200 LATH & PLASTER
-A. Mtl. Studs (16"O.C. U.N.O.)
-B. Light Gage Stl. Framing (16" O.C. U.N.O.)
-C. Mtl. Furring (16" O.C. U.N.O.)
-D. Cement Plaster on Mtl. Lath
-E. Cement Plaster & Mtl. Lath on Supension System
-F. Mtl. Corner Reinforcement
-G. Mtl. Corner Bead
-H. Casing Bead
-J. Brace to Structure (4'-0" O.C. U.N.O.)
09250-A. 5/8" Gyp. Bd.
-B. 2 Layers 5/8" Gyp. Bd.
-C. 5/8" Gyp. Bd. on Suspension System
-D. 2 Layers 5/8" Gyp. Bd. on Suspension System
-E. 5/8" Gyp. Bd. Sheathing
-F. J-Mold
09300-A. Ceramic Tile & Setting Bed
-B. Marble Threshold & Setting Bed
09510-A. Suspended Acoustical Ceiling System (See Fin. Schedule For Type)
-B. Surface Applied Acoustical Tile (See Fin. Schedule For Type)
09513-A. Access Panel
09515-A. Mtl. Acoustical Ceiling System
09815-A. Epoxy Flooring
10200-A. Louver
10270-A. Access Flooring
11160-A. Dock Leveler
-B. Dock Bumper
14581-A. Pneumatic Tube System
15426-A. Roof Drain & Leader
-B. Sidewall Scupper Drain & Leader

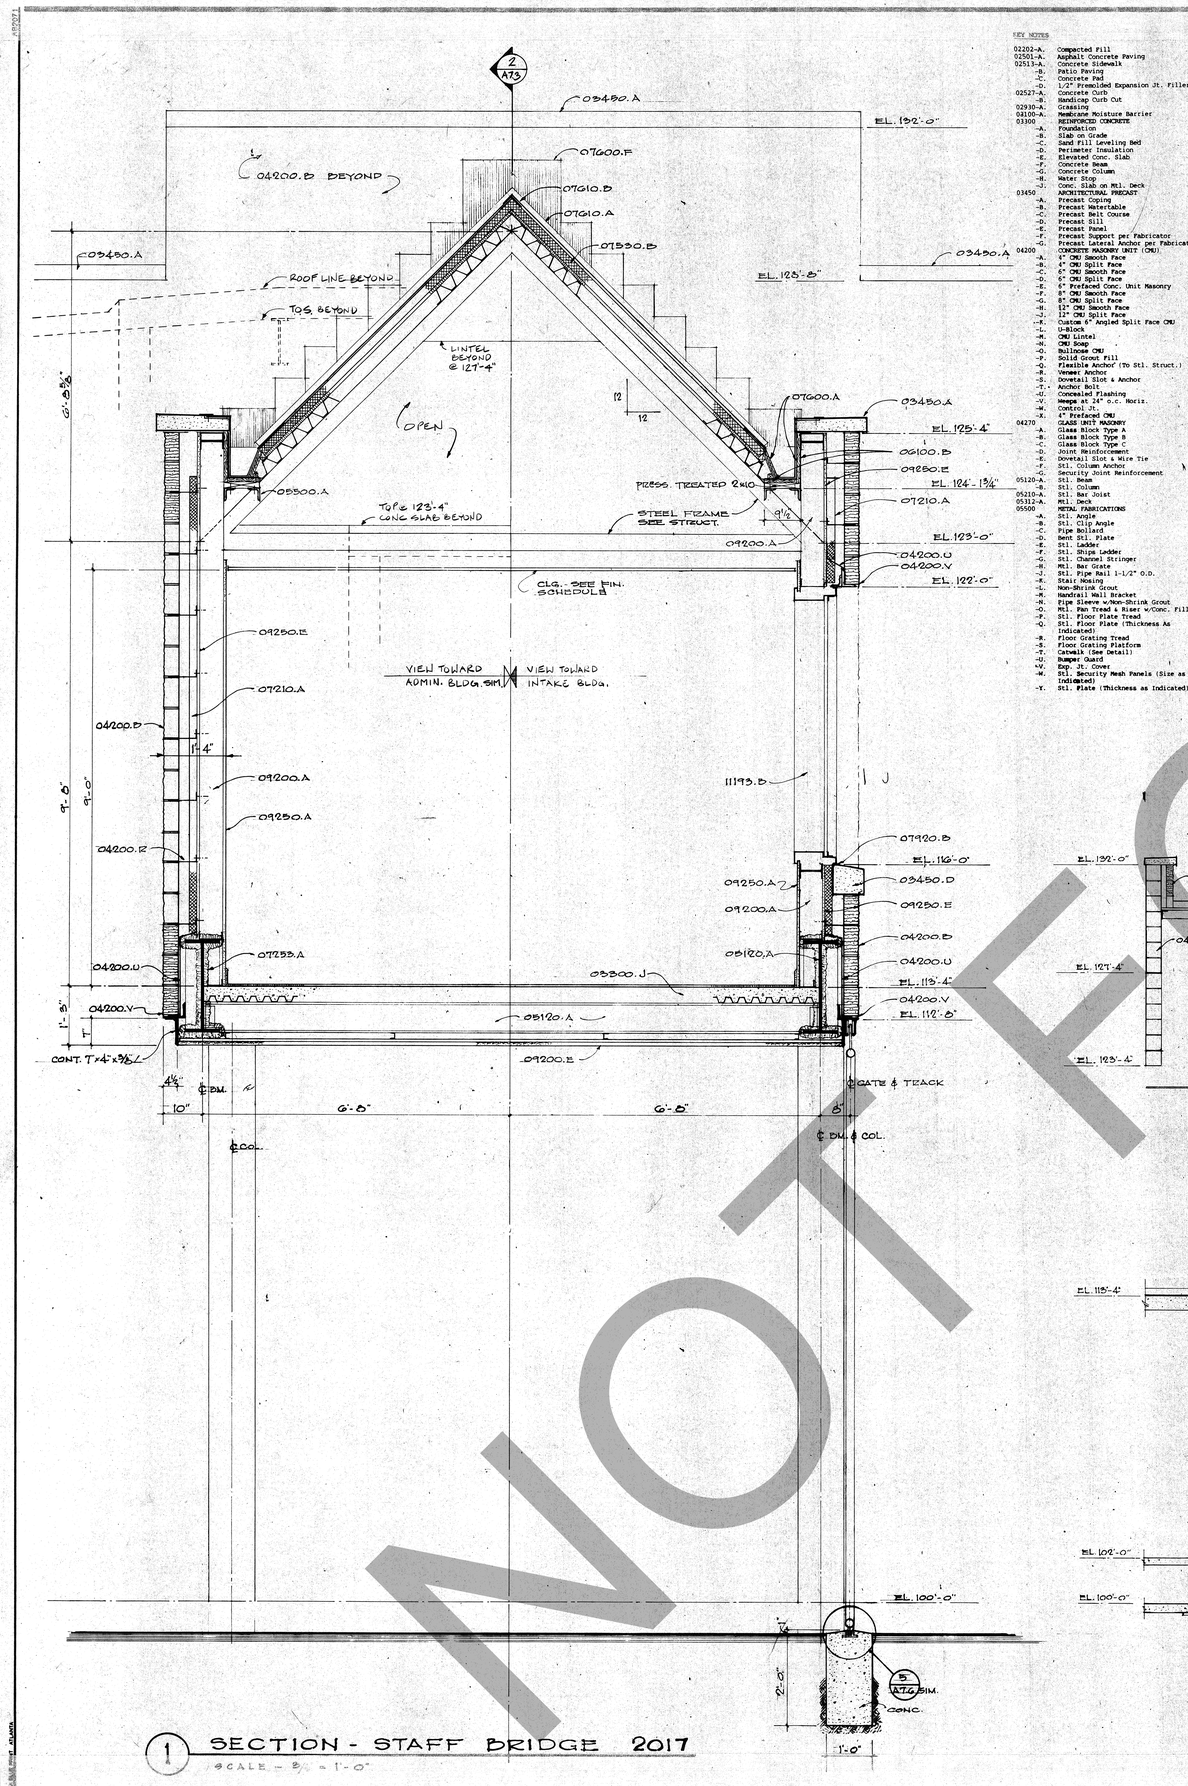

1 SECTION - STAFF BRIDGE 2017
SCALE - ⅜" = 1'-0"

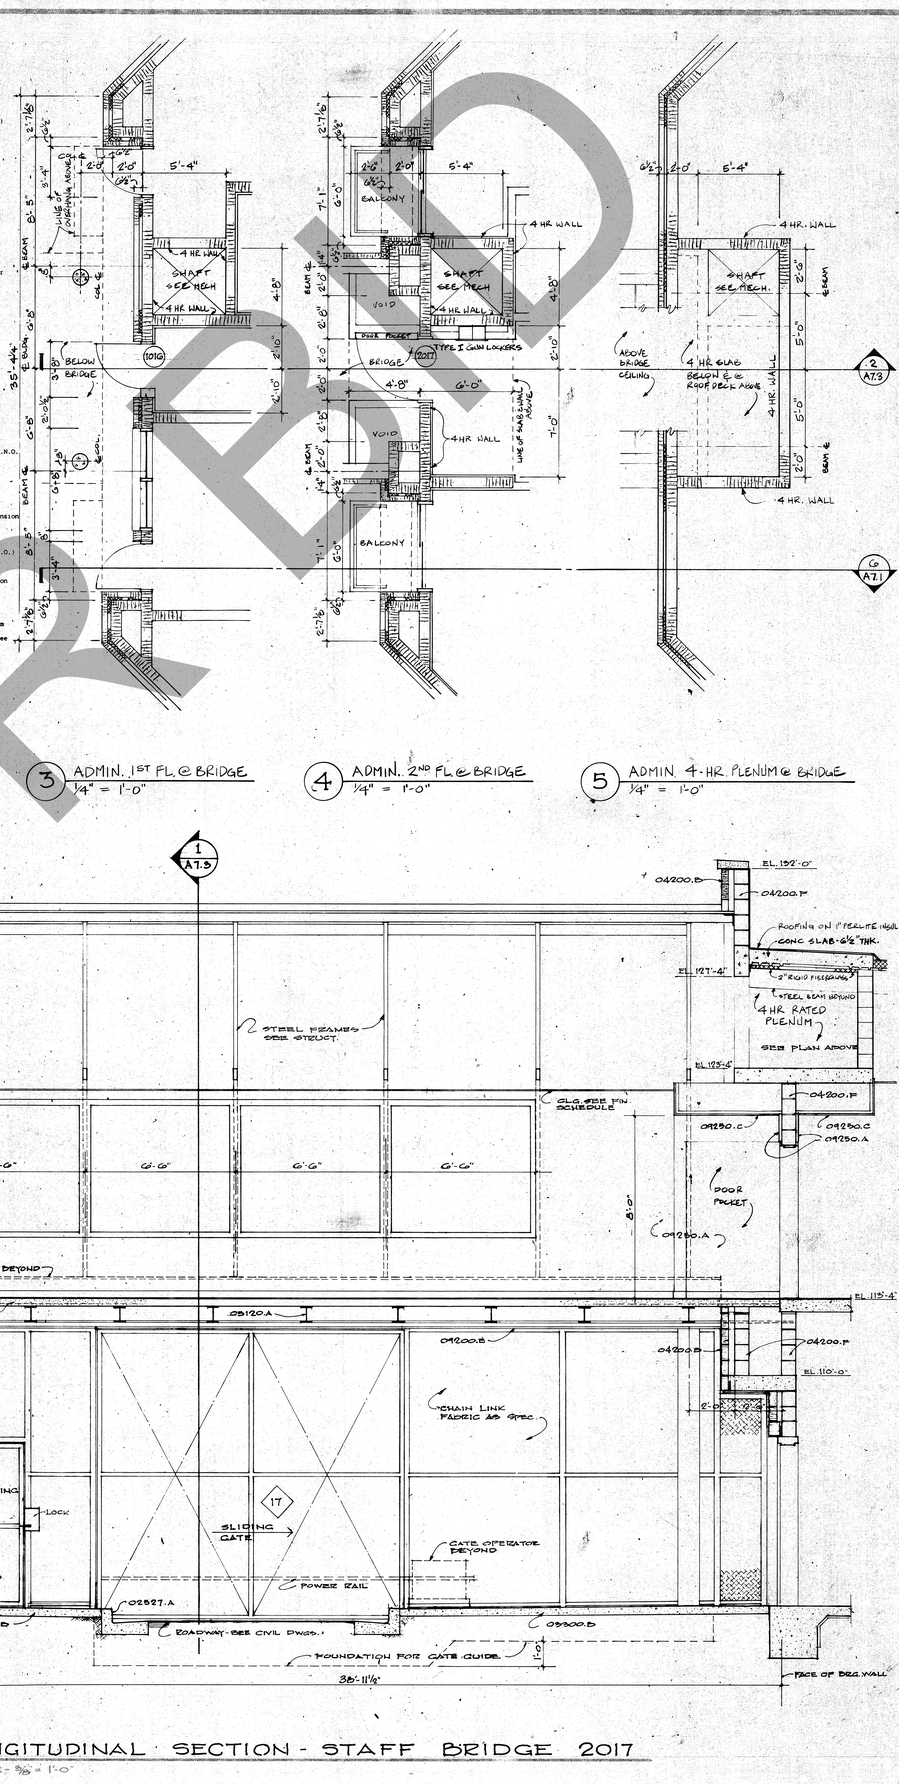

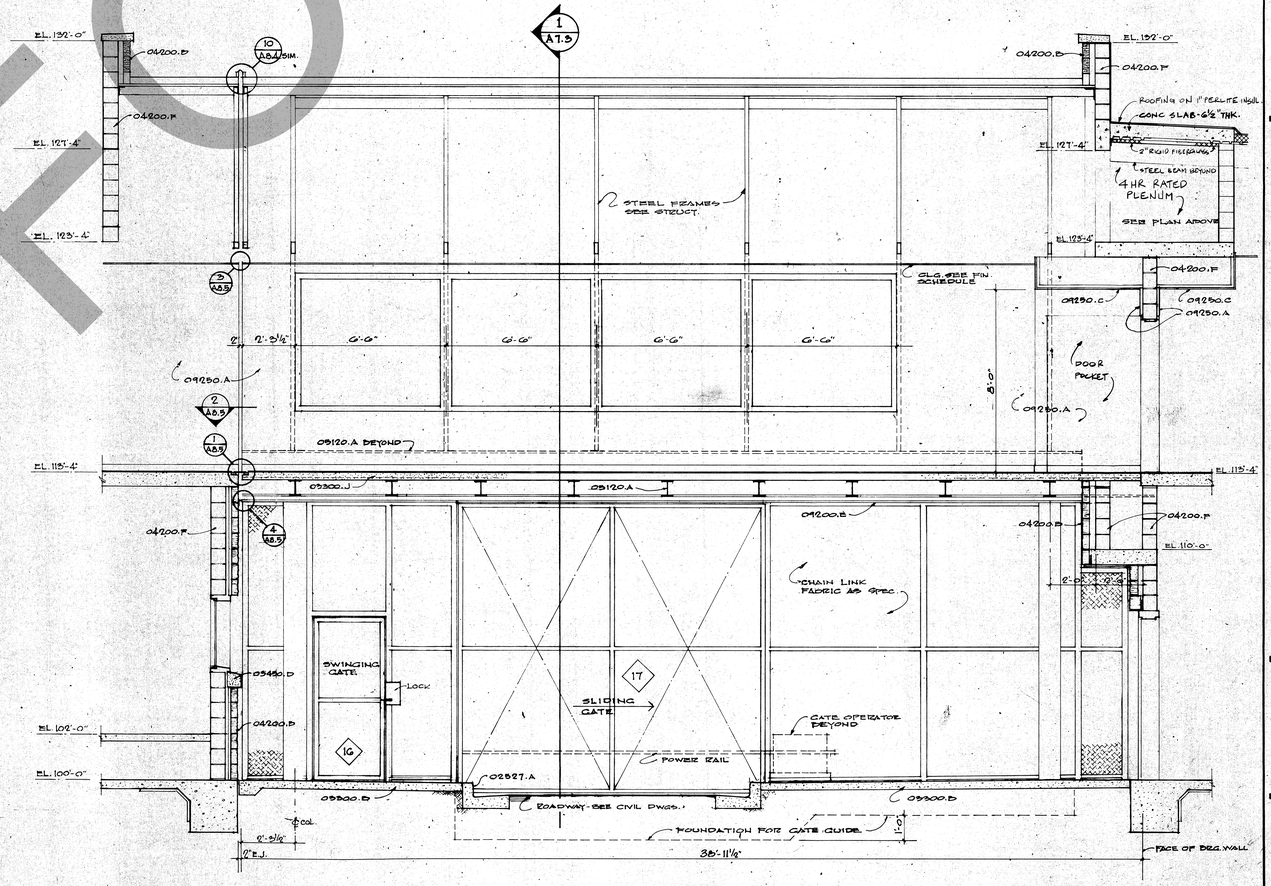

2 LONGITUDINAL SECTION - STAFF BRIDGE 2017
SCALE - ⅜" = 1'-0"

ROSSER FABRAP INTERNATIONAL, Inc
Comprehensive Services for Building Design and Technology
Atlanta Savannah Tampa

Revisions
No. Date Description
1 2/17/89 ADDENDA POSTED/ISSUED FOR CONSTRUCTION

ROSSER FABRAP INTERNATIONAL
Criminal Justice Architecture, Technology, Planning, Interiors, Mechanical, Electrical, Plumbing, Security, & Civil Engineering

JUSTICE SYSTEMS INCORPORATED
Criminal Justice Operations, Programming

JOHNSON & NIELSEN
Structural Engineering

WEST • VALLEY • DETENTION • CENTER
FOR • THE • COUNTY OF • SAN • BERNARDINO, • CALIFORNIA

HARRY MAYS, COUNTY ADMINISTRATION OFFICER
FLOYD TIDWELL, SHERIFF
BOARD OF SUPERVISORS
John Jeffries, Chairman, 3rd District
Barbara Cram Riordan, 1st District
Ron Mitzelfelt, 2nd District
Jim Bagley, 4th District
Larry Walker, 5th District

STATE OF CALIFORNIA
DAVID A. CHAMBERLIN
No. C-015872
REGISTERED ARCHITECT

WALL SECTIONS - STAFF BRIDGE

Job No. 85060.04
Date 10/17/88
A7

PRINTED FOR CONSTRUCTION

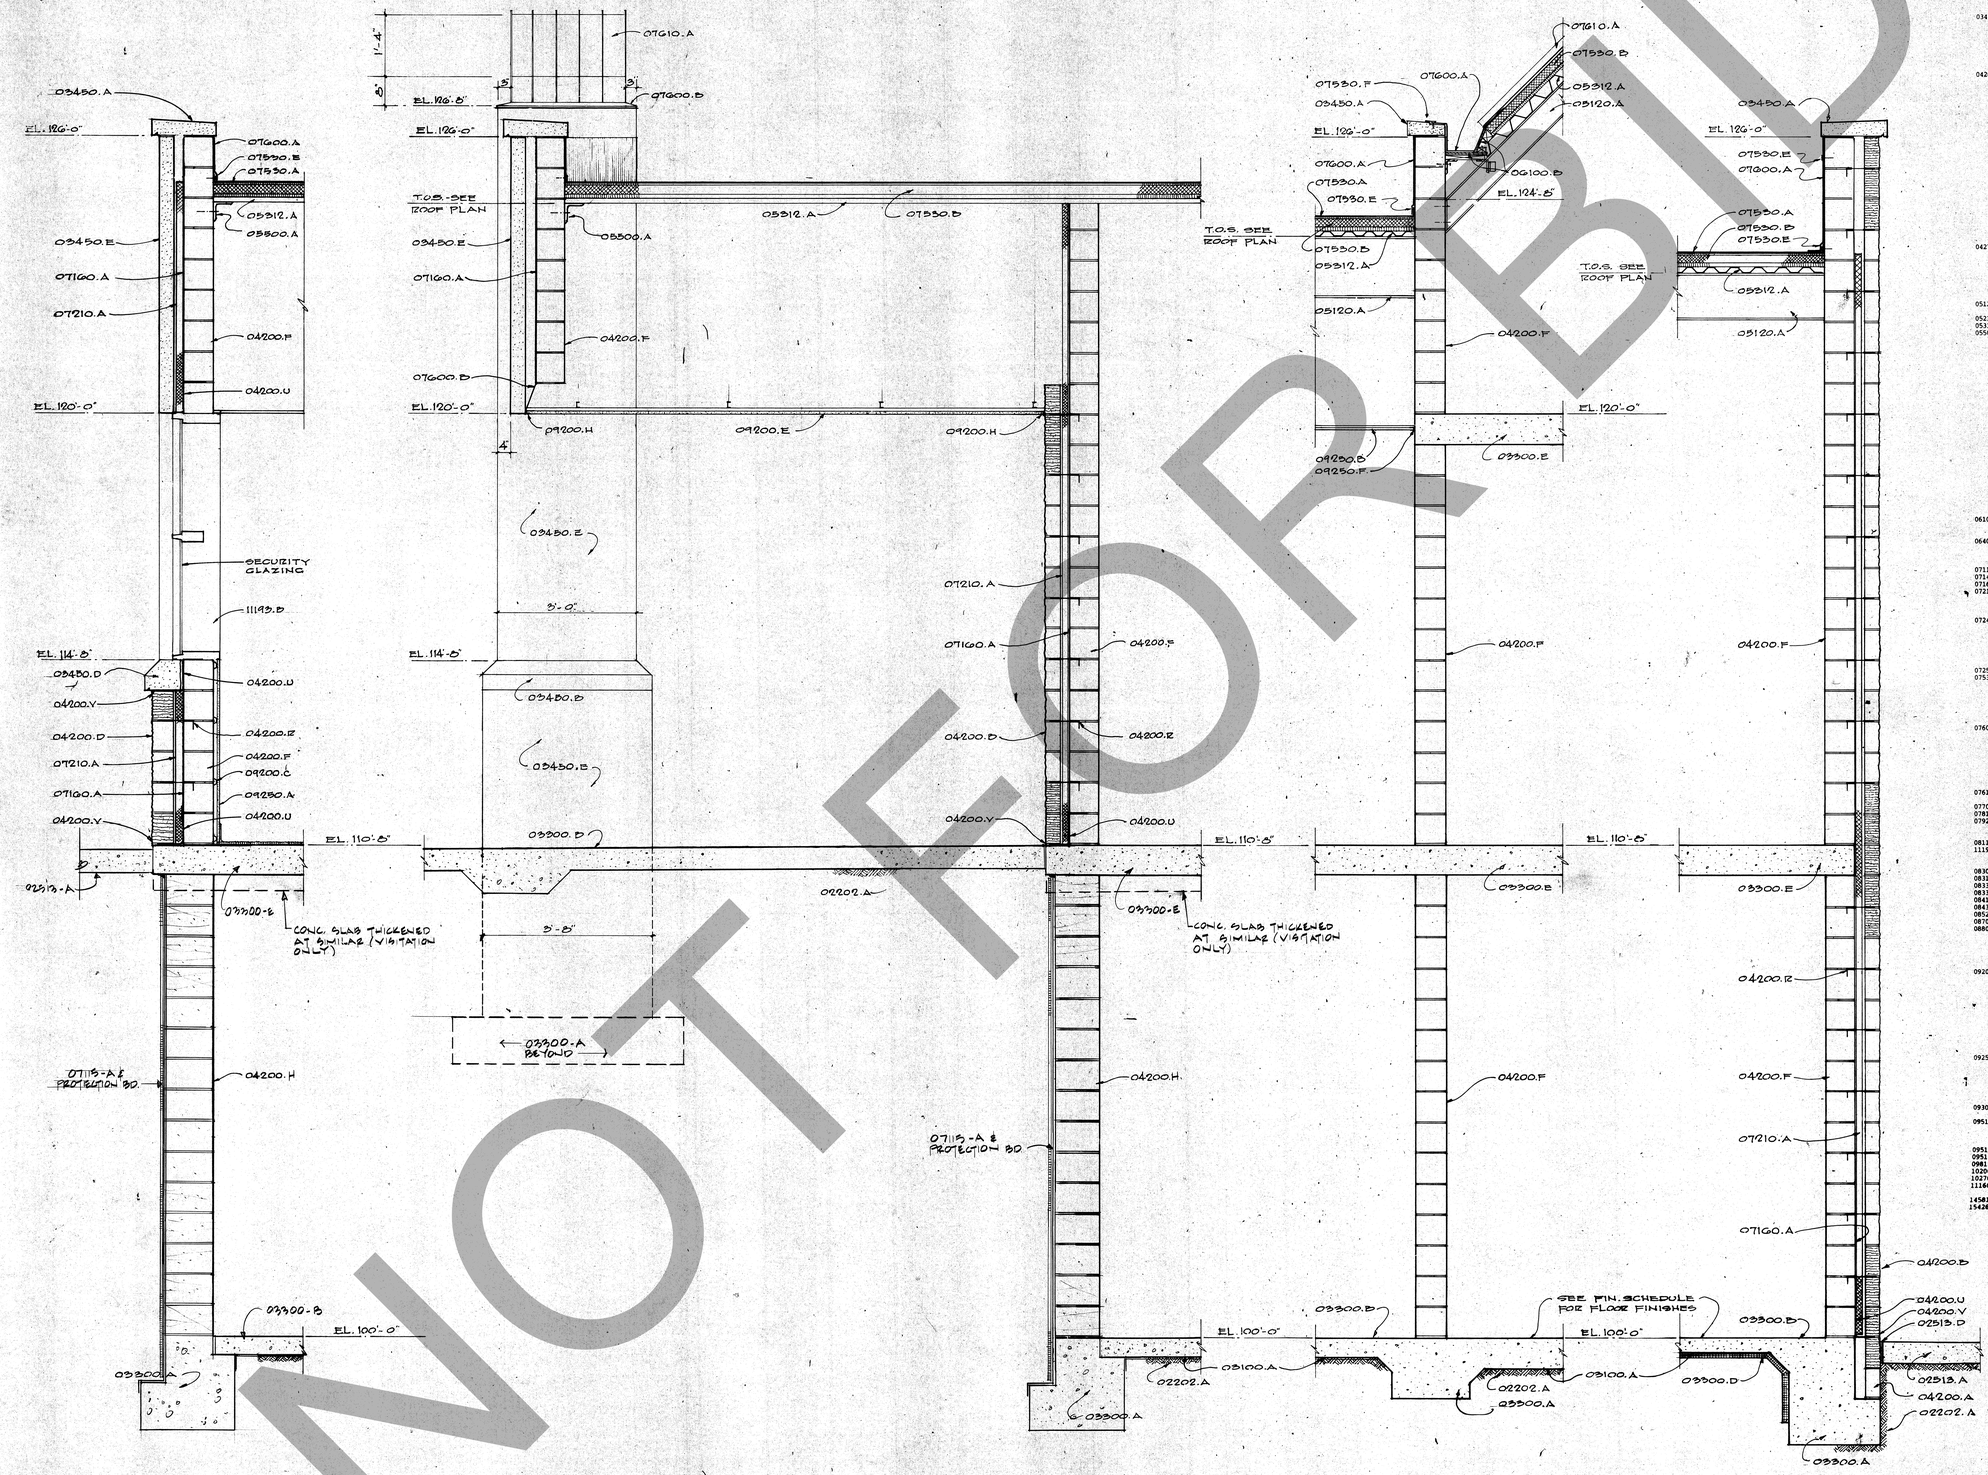

NOT FOR BID

1 **SECTION SOUTHEAST WALL**
SCALE-3/4"-1'-0"

2 **SECTION-SOUTHEAST WALL**
SCALE-3/4"-1'-0"

3 **SECTION SOUTHWEST WALL**
SCALE-3/4"-1'-0"

4 **SECTION-NORTH WALL**
SCALE-3/4"-1'-0"

KEY NOTES

02202-A. Compacted Fill
02501-A. Asphalt Concrete Paving
02513-A. Concrete Sidewalk
-B. Patio Paving
-C. Concrete Pad
-D. 1/2" Premolded Expansion Jt. Filler
02527-A. Concrete Curb
-B. Handicap Curb Cut
02930-A. Grassing
03100-A. Membrane Moisture Barrier
03300 REINFORCED CONCRETE
-A. Foundation
-B. Slab on Grade
-C. Sand Fill Leveling Bed
-D. Perimeter Insulation
-E. Elevated Conc. Slab
-F. Concrete Beam
-G. Concrete Column
-H. Water Stop
-J. Conc. Slab on Mtl. Deck
03450 ARCHITECTURAL PRECAST
-A. Precast Coping
-B. Precast Watertable
-C. Precast Belt Course
-D. Precast Sill
-E. Precast Panel
-F. Precast Support per Fabricator
-G. Precast Lateral Anchor per Fabricator
04200 CONCRETE MASONRY UNIT (CMU)
-A. 4" CMU Smooth Face
-B. 4" CMU Split Face
-C. 6" CMU Smooth Face
-D. 6" CMU Split Face
-E. 6" Prefaced Conc. Unit Masonry
-F. 8" CMU Smooth Face
-G. 8" CMU Split Face
-H. 12" CMU Smooth Face
-J. 12" CMU Split Face
-K. Custom 6" Angled Split Face CMU
-L. U-Block
-M. CMU Lintel
-N. CMU Soap
-O. Bullnose CMU
-P. Solid Grout Fill
-Q. Flexible Anchor (To Stl. Struct.)
-R. Veneer Anchor
-S. Dovetail Slot & Anchor
-T. Anchor Bolt
-U. Concealed Flashing
-V. Weeps at 24" o.c. Horiz.
-W. Control Jt.
-X. 4" Prefaced CMU
04270 GLASS UNIT MASONRY
-A. Glass Block Type A
-B. Glass Block Type B
-C. Glass Block Type C
-D. Joint Reinforcement
-E. Dovetail Slot & Wire Tie
-F. Stl. Column Anchor
-G. Security Joint Reinforcement
05120-A. Stl. Beam
-B. Stl. Column
05210-A. Stl. Bar Joist
05312-A. Mtl. Deck
05500 METAL FABRICATIONS
-A. Stl. Angle
-B. Stl. Clip Angle
-C. Pipe Bollard
-D. Bent Stl. Plate
-E. Stl. Ladder
-F. Stl. Ships Ladder
-G. Stl. Channel Stringer
-H. Mtl. Bar Grate
-J. Stl. Pipe Rail 1-1/2" O.D.
-K. Stair Nosing
-L. Non-Shrink Grout
-M. Handrail Wall Bracket
-N. Pipe Sleeve w/Non-Shrink Grout
-O. Mtl. Pan Tread & Riser w/Conc. Fill
-P. Stl. Floor Plate Tread
-Q. Stl. Floor Plate (Thickness As Indicated)
-R. Floor Grating Tread
-S. Floor Grating Platform
-T. Catwalk (See Detail)
-U. Bumper Guard
-V. Exp. Jt. Cover
-W. Stl. Security Mesh Panels (Size as Indicated)
-Y. Stl. Plate (Thickness as Indicated)
06100-A. 2x Treated Wd. Blocking
-B. Exterior Grade Plywood Sheathing
-C. Plywood
06400-A. Plastic Laminate
-B. Wood Trim
-C. Wood Shelving
-D. Finish Wood Veneer
07115-A. Membrane Waterproofing
07140-A. Mtl. Oxide Waterproofing
07160-A. Dampproofing
07210-A. 2" Rigid Cavity Insulation
-B. Batt Insulation
-C. Foam Glass Insulation
-D. Rigid Fiberglass Insulation
07241-A. Exterior Insulation System (E.I.S.)
-B. E.I.S. Drip Screed
-C. E.I.S. Control Joint
-D. E.I.S. 3/4" V-Groove U.N.O.
-E. Shelf Bracket
-F. Adjustable Shelf Bracket
-G. Hardwood Edge
07253-A. Spray on Fireproofing
07530-A. Flexible Sheet Roofing (FS-RF)
-B. Roof Insulation
-C. Tapered Roof Insulation
-D. Protection Mat (Additional Layer FS-RF)
-E. Pressure Bar & Fastener
-F. Termination Bar & Sealant
07600-A. Flashing (FS-RF)
-B. Flashing (Mtl.)
-C. Mtl. Counter Flashing
-D. Mtl. Gravel Stop & Clip
-E. Mtl. Coping
-F. Mtl. Step Flashing
-G. Elastic Expansion Jt. Bellows Cover
-H. Leader Head & Downspout
-J. Scupper
07610-A. Standing Seam Mtl. Roof
-B. Ridge Flashing
07700-A. Roof Hatch
07812-A. Mtl. Framed Skylight
07920-A. Sealant & Backer Rod
-B. Fire Resistive Sealant
-C. Fire Resistant Sealant
08110/
11193-A. Hollow Metal Door Frame
-B. Hollow Metal Window Frame
-C. Jamb Anchor
08305-A. Access Door
08311-A. Sliding Glass Door
08330-A. Overhead Coiling Door
08333-A. Overhead Coiling Shutter
08410-A. Aluminum Storefront
08430-A. Balanced Door
08521-A. Aluminum Window & Frame
08700-A. Mtl. Threshold
08800 GLASS & GLAZING
-A. Laminated Glass 1/4" U.N.O.
-B. Insulated Glass
-C. Plate Glass Tempered Mirror 1/4" U.N.O.
-D. Tempered Glass 1/4" U.N.O.
-E. Wire Glass 1/4" U.N.O.
09200 LATH & PLASTER
-A. Mtl. Studs (16" O.C. U.N.O.)
-B. Light Gage Stl. Framing (16" O.C. U.N.O.)
-C. Mtl. Furring (16" O.C. U.N.O.)
-D. Cement Plaster on Mtl. Lath
-E. Cement Plaster & Mtl. Lath on Supension System
-F. Mtl. Corner Reinforcement
-G. Mtl. Corner Bead
-H. Casing Bead
-J. Brace to Structure (4'-0" O.C. U.N.O.)
09250-A. 5/8" Gyp. Bd.
-B. 2 Layers 5/8" Gyp. Bd.
-C. 5/8" Gyp. Bd. on Suspension System
-D. 2 Layers 5/8" Gyp. Bd. on Suspension System
-E. 5/8" Gyp. Bd. Sheathing
-F. J-Mold
09300-A. Ceramic Tile & Setting Bed
-B. Marble Threshold & Setting Bed
09510-A. Suspended Acoustical Ceiling System (See Fin. Schedule For Type)
-B. Surface Applied Acoustical Tile (See Fin. Schedule For Type)
09513-A. Access Panel
09515-A. Mtl. Acoustical Ceiling System
09815-A. Epoxy Flooring
10200-A. Louver
10270-A. Access Flooring
11160-A. Dock Leveler
-B. Dock Bumper
14581-A. Pneumatic Tube System
15426-A. Roof Drain & Leader
-B. Sidewall Scupper Drain & Leader

ROSSER FABRAP INTERNATIONAL
Comprehensive Services for Building
Design and Planning
Atlanta Savannah Tampa

This drawing and all parts thereof is and shall remain the property of ROSSER FABRAP INTERNATIONAL and shall not be used in whole or part for any work by any other party without the written consent of ROSSER FABRAP INTERNATIONAL.
© 1988 ROSSER FABRAP INTERNATIONAL

Revisions
No. Date Description
1 2/17/89 ADDENDA POSTED/ISSUED FOR CONSTRUCTION

ROSSER FABRAP INTERNATIONAL
Criminal Justice Architecture, Technology, Planning, Interiors,
Mechanical, Electrical, Plumbing, Security, & Civil Engineering.

JUSTICE SYSTEMS INCORPORATED
Criminal Justice Operations, Programming

JOHNSON & NIELSEN
Structural Engineering

WEST • VALLEY • DETENTION • CENTER
FOR • THE • COUNTY OF • SAN • BERNARDINO, • CALIFORNIA

HARRY MAYS, COUNTY ADMINISTRATION OFFICER

FLOYD TIDWELL, SHERIFF

BOARD OF SUPERVISORS
John Mikels, First District
Jim Ramos, Second District
Larry Walker, Third District
Barbara Cunningham, Fourth District
Robert Townsend, Fifth District

STATE OF CALIFORNIA
DAVID A. CLARK
No. 7015
REGISTERED ARCHITECT

WALL SECTIONS-CRIME LAB/ ARRAIGNMENT

Job No 880858.04
Date 10/17/88

A7.4

ED FOR CONSTRUCTION