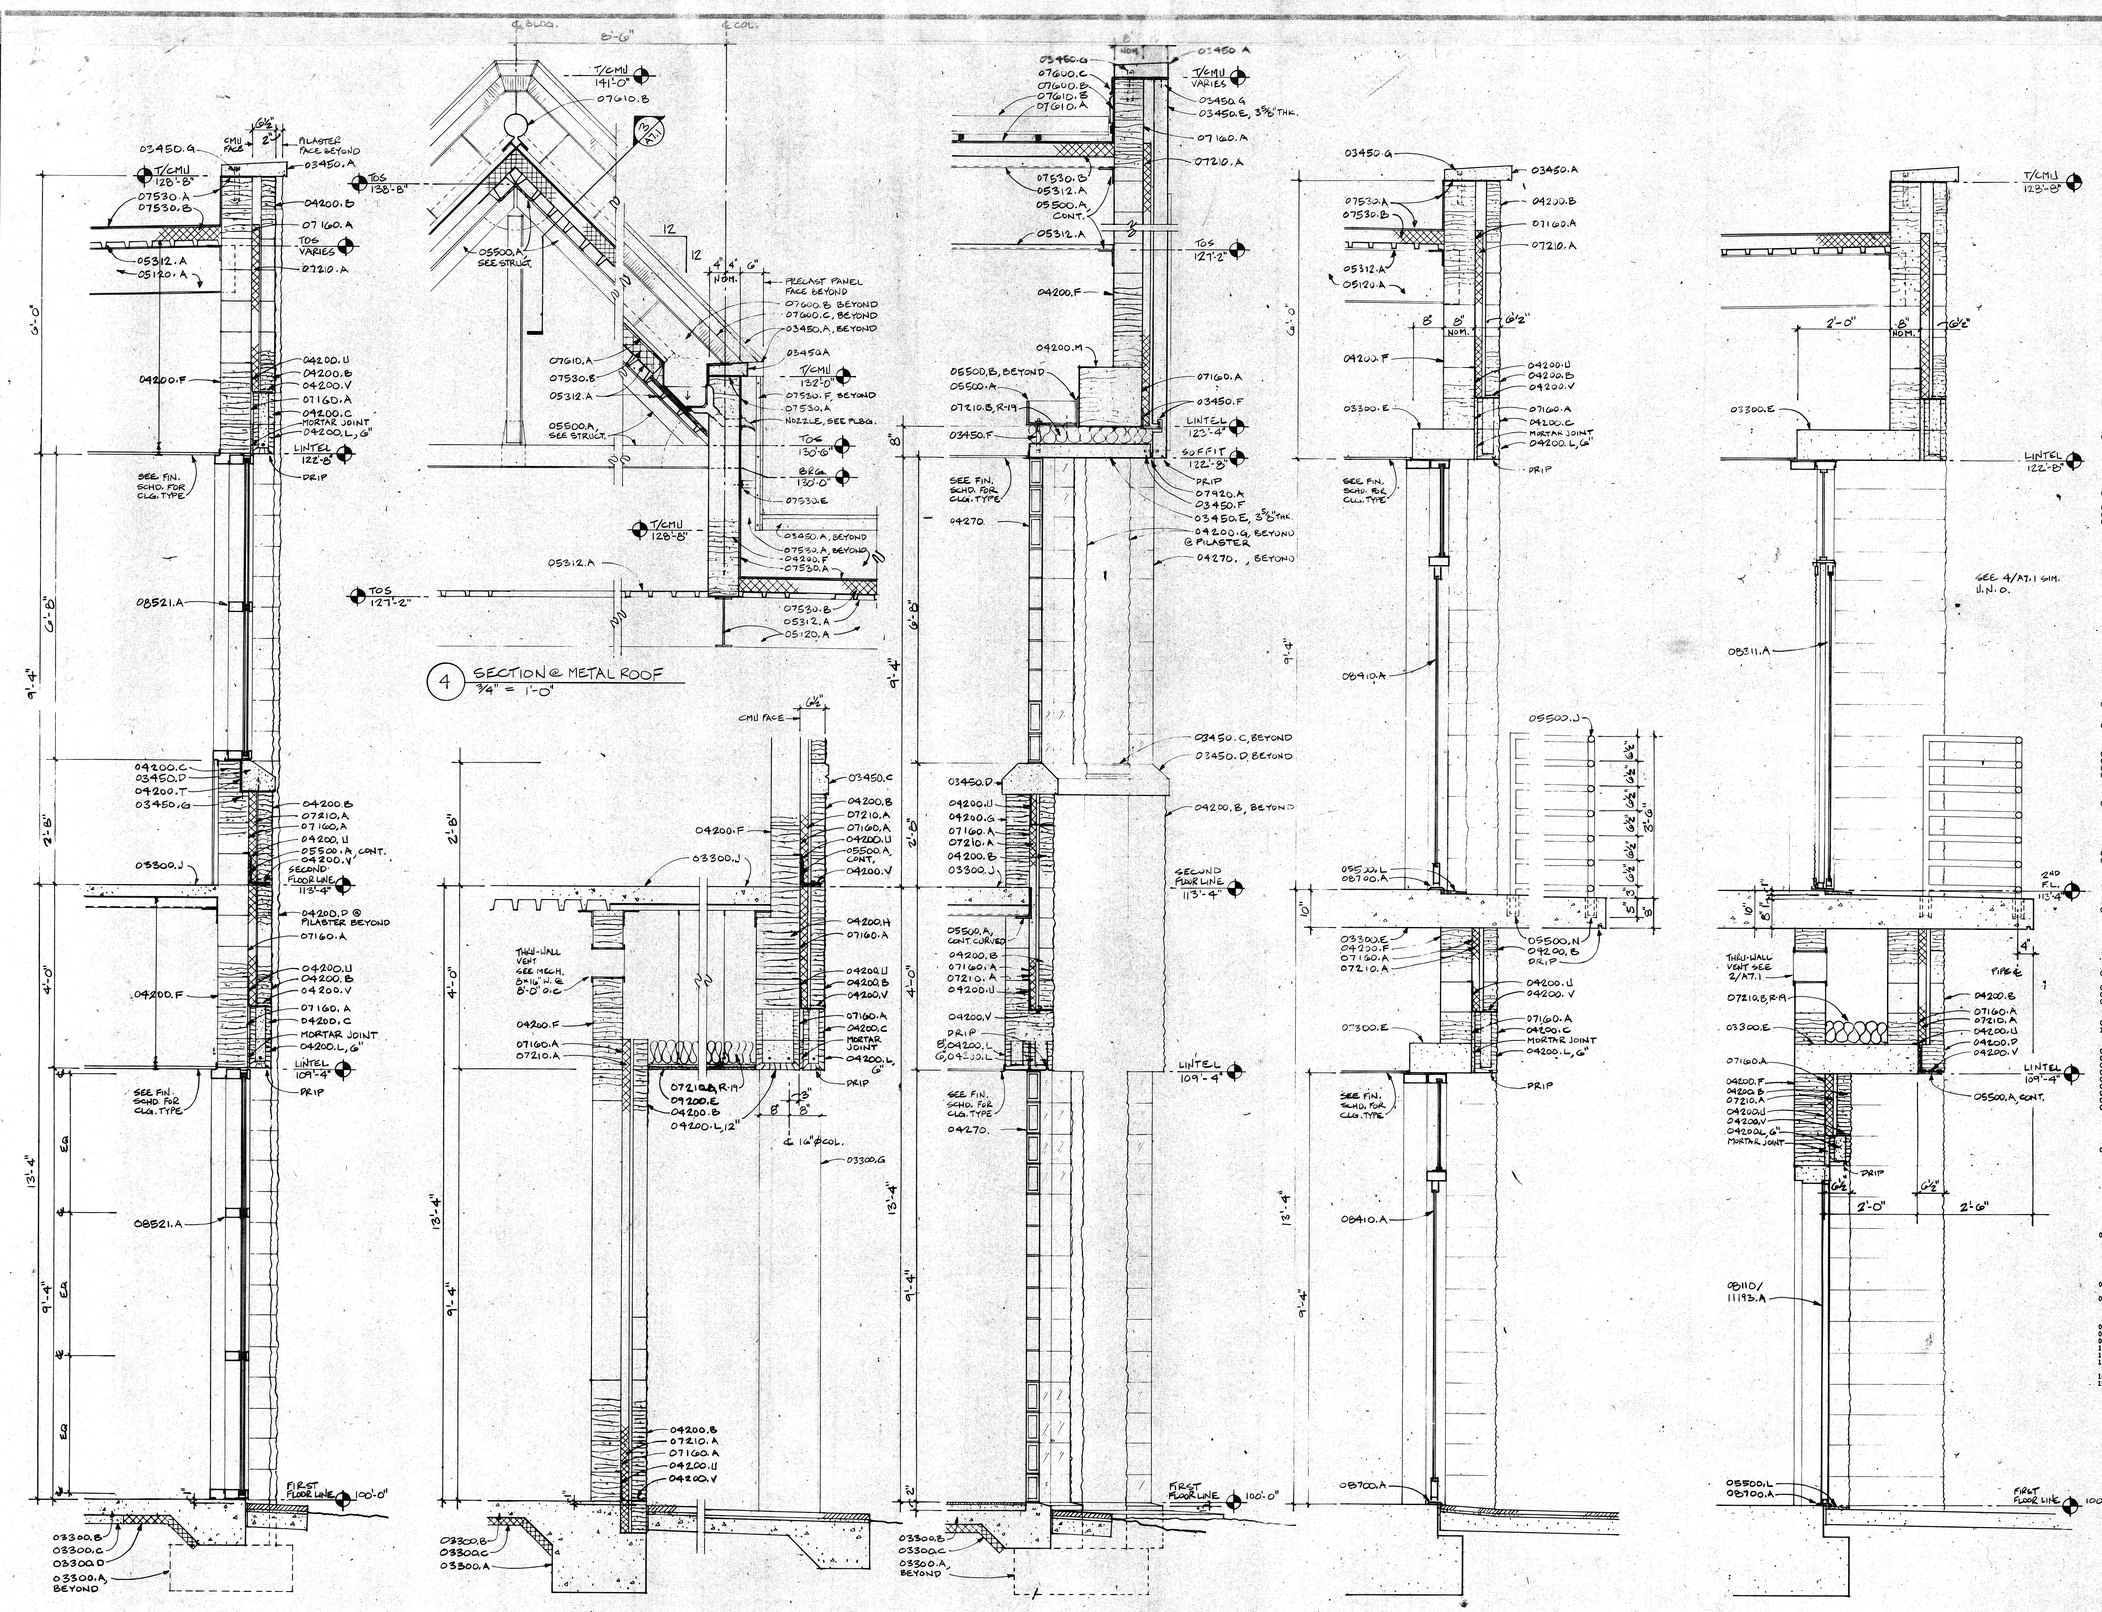

1 SECTION @ COURTYARD
3/4" = 1'-0"

2 SECTION @ COLONNADE
3/4" = 1'-0"

3 SECTION @ APSE
3/4" = 1'-0"

4 SECTION @ COURTYARD BALCONY
3/4" = 1'-0"

5 SECTION @ OFFICE BALCONY
3/4" = 1'-0"

KEY NOTES

02202-A. Compacted Fill
02501-A. Asphalt Concrete Paving
02513-A. Concrete Sidewalk
-B. Patio Paving
-C. Concrete Pad
-D. 1/2" Premolded Expansion Jt. Filler
02527-A. Concrete Curb
-B. Handicap Curb Cut
02930-A. Grassing
03100-A. Membrane Moisture Barrier
03300 REINFORCED CONCRETE
-A. Foundation
-B. Slab on Grade
-C. Sand Fill Leveling Bed
-D. Perimeter Insulation
-E. Elevated Conc. Slab
-F. Concrete Beam
-G. Concrete Column
-H. Water Stop
-J. Conc. Slab on Mtl. Deck
03450 ARCHITECTURAL PRECAST
-A. Precast Coping
-B. Precast Watertable
-C. Precast Belt Course
-D. Precast Sill
-E. Precast Panel
-F. Precast Support per Fabricator
-G. Precast Lateral Anchor per Fabricator
04200 CONCRETE MASONRY UNIT (CMU)
-A. 4" CMU Smooth Face
-B. 4" CMU Split Face
-C. 6" CMU Smooth Face
-D. 6" CMU Split Face
-E. 6" Prefaced Conc. Unit Masonry
-F. 8" CMU Smooth Face
-G. 8" CMU Split Face
-H. 12" CMU Smooth Face
-J. 12" CMU Split Face
-K. Custom 4" Angled Split Face CMU
-L. U-Block
-M. CMU Lintel
-N. CMU Soap
-O. Bullnose CMU
-P. Solid Grout Fill
-Q. Flexible Anchor (To Stl. Struct.)
-R. Veneer Anchor
-S. Dovetail Slot & Anchor
-T. Anchor Bolt
-U. Concealed Flashing
-V. Weps at 24" o.c. Horiz.
-W. Control Jt.
04270 GLASS UNIT MASONRY
-A. Glass Block Type A
-B. Glass Block Type B
-C. Glass Block Type C
-D. Joint Reinforcement
-E. Dovetail Slot & Wire Tie
-F. Stl. Column Anchor
-G. Security Joint Reinforcement
05120-A. Stl. Beam
-B. Stl. Column
05210-A. Stl. Bar Joist
05312-A. Mtl. Deck
05500 METAL FABRICATIONS
-A. Stl. Angle
-B. Stl. Clip Angle
-C. Pipe Bollard
-D. Bent Stl. Plate
-E. Stl. Ladder
-F. Stl. Ships Ladder
-G. Stl. Channel Stringer
-H. Mtl. Bar Grate
-J. Stl. Pipe Rail 1-1/2" O.D.
-K. Stair Nosing
-L. Non-Shrink Grout
-M. Handrail Wall Bracket
-N. Pipe Sleeve w/Non-Shrink Grout
-O. Mtl. Pan Tread & Riser w/Conc. Fill
-P. Stl. Floor Plate Tread
-Q. Stl. Floor Plate
-R. Floor Grating Tread
-S. Floor Grating Platform
-T. Catwalk (See Detail)
-U. Bumper Guard
-V. Exp. Jt. Cover
-W. Stl. Security Mesh Panels (Size as indicated)
-Y. Stl. Plate
06100-A. 2x Treated Wd. Blocking
-B. Exterior Grade Plywood Sheathing
-C. Plywood
06400-A. Plastic Laminate
-B. Wood Trim
-C. Wood Shelving
-D. Finish Wood Veneer
07115-A. Membrane Waterproofing
07140-A. Mtl. Oxide Waterproofing
07160-A. Dampproofing
07210-A. 2" Rigid Cavity Insulation
-B. Batt Insulation
-C. Foam Glass Insulation
-D. Rigid Fiberglass Insulation
07241-A. Exterior Insulation System (E.I.S.)
-B. E.I.S. Drip Screed
-C. E.I.S. Control Joint
-D. E.I.S. 1/4" V-Groove U.N.O.
-E. Shelf Bracket
-F. Adjustable Shelf Bracket
-G. Hardwood Edge
07253-A. Spray on Fireproofing
07530-A. Flexible Sheet Roofing (FS-RF)
-B. Roof Insulation
-C. Tapered Roof Insulation
-D. Protection Mat (Additional Layer FS-RF)
-E. Pressure Bar & Fastener
-F. Termination Bar & Sealant
07600-A. Flashing (FS-RF)
-B. Flashing (Mtl.)
-C. Mtl. Counter Flashing
-D. Mtl. Gravel Stop & Clip
-E. Mtl. Coping
-F. Mtl. Step Flashing
-G. Elastic Expansion Jt. Bellows Cover
-H. Leader Head & Downspout
-J. Scupper
07610-A. Standing Seam Mtl. Roof
-B. Ridge Flashing
07700-A. Roof Hatch
07812-A. Mtl. Framed Skylight
07920-A. Sealant & Backer Rod
-B. Fire Resistive Sealant
-C. Pick Resistant Sealant
08110/ 11193-A. Hollow Metal Door Frame
-B. Hollow Metal Window Frame
-C. Jamb Anchor
08305-A. Access Door
08311-A. Sliding Glass Door
08330-A. Overhead Coiling Door
08333-A. Overhead Coiling Shutter
08410-A. Aluminum Storefront
08430-A. Balanced Door
08521-A. Aluminum Window & Frame
08700-A. Mtl. Threshold
08800 GLASS & GLAZING
-A. Laminated Glass 1/4" U.N.O.
-B. Insulated Glass
-C. Plate Glass Tempered Mirror 1/4" U.N.O.
-D. Tempered Glass 1/4" U.N.O.
-E. Wire Glass 1/4" U.N.O.
09200 LATH & PLASTER
-A. Mtl. Studs (16" O.C. U.N.O.)
-B. Light Gage Mtl. Framing (16" O.C. U.N.O.)
-C. Mtl. Furring (16" O.C. U.N.O.)
-D. Cement Plaster on Mtl. Lath
-E. Cement Plaster & Mtl. Lath on Suspension System
-F. Mtl. Corner Reinforcement
-G. Mtl. Corner Bead
-H. Casing Bead
-J. Brage to Structure (4'-0" O.C. U.N.O.)
09250-A. 5/8" Gyp. Bd.
-B. 2 Layers 5/8" Gyp. Bd.
-C. 5/8" Gyp. Bd. on Suspension System
-D. 2 Layers 5/8" Gyp. Bd. on Suspension System
-E. 5/8" Gyp. Bd. Sheathing
-F. J-Mold
09300-A. Ceramic Tile & Setting Bed
-B. Marble Threshold & Setting Bed
09510-A. Suspended Acoustical Ceiling System (See Fin. Schedule For Type)
-B. Surface Applied Acoustical Tile (See Fin. Schedule For Type)
09513-A. Access Panel
09511-A. Mtl. Acoustical Ceiling System
09815-A. Epoxy Flooring
10200-A. Louver
10270-A. Access Flooring
11160-A. Dock Leveler
-B. Dock Bumper
14581-A. Pneumatic Tube System
15426-A. Roof Drain & Leader
-B. Sidewall Scupper Drain & Leader

ROSSER FABRAP INTERNATIONAL

ROSSER FABRAP INTERNATIONAL, Inc
Comprehensive Services for Building
Architecture Technology
Atlanta Savannah Tampa

This drawing and all parts of it are the property of ROSSER FABRAP INTERNATIONAL, Inc. and shall not be reproduced or used for any other purpose than that for which it is specifically prepared without the written permission of ROSSER FABRAP INTERNATIONAL, Inc.

Revisions

No.	Date	Description
1	2/17/89	ADDENDA POSTED/ISSUED FOR CONSTRUCTION

ROSSER FABRAP INTERNATIONAL
Criminal Justice Architecture, Technology, Planning, Interiors, Mechanical, Electrical, Plumbing, Security, & Civil Engineering.

JUSTICE SYSTEMS INCORPORATED
Criminal Justice Operations, Programming

JOHNSON & NIELSEN
Structural Engineering

WEST • VALLEY • DETENTION • CENTER

FOR • THE • COUNTY OF • SAN • BERNARDINO, • CALIFORNIA

HARRY MAYS, COUNTY ADMINISTRATION OFFICER

FLOYD TIDWELL, SHERIFF

BOARD OF SUPERVISORS
Jerry Eaves, Chairman, First District
Jack Orbach, Second District
Harry Mays, Third District
Larry Walker, Fourth District
Robert Townsend, Fifth District

STATE OF CALIFORNIA
DAVID A. CLARK
No. C-10601
REGISTERED ARCHITECT

WALL SECTIONS-
ADMINISTRATION

Job No. 2805.09 A7.1
Date 10/17/88