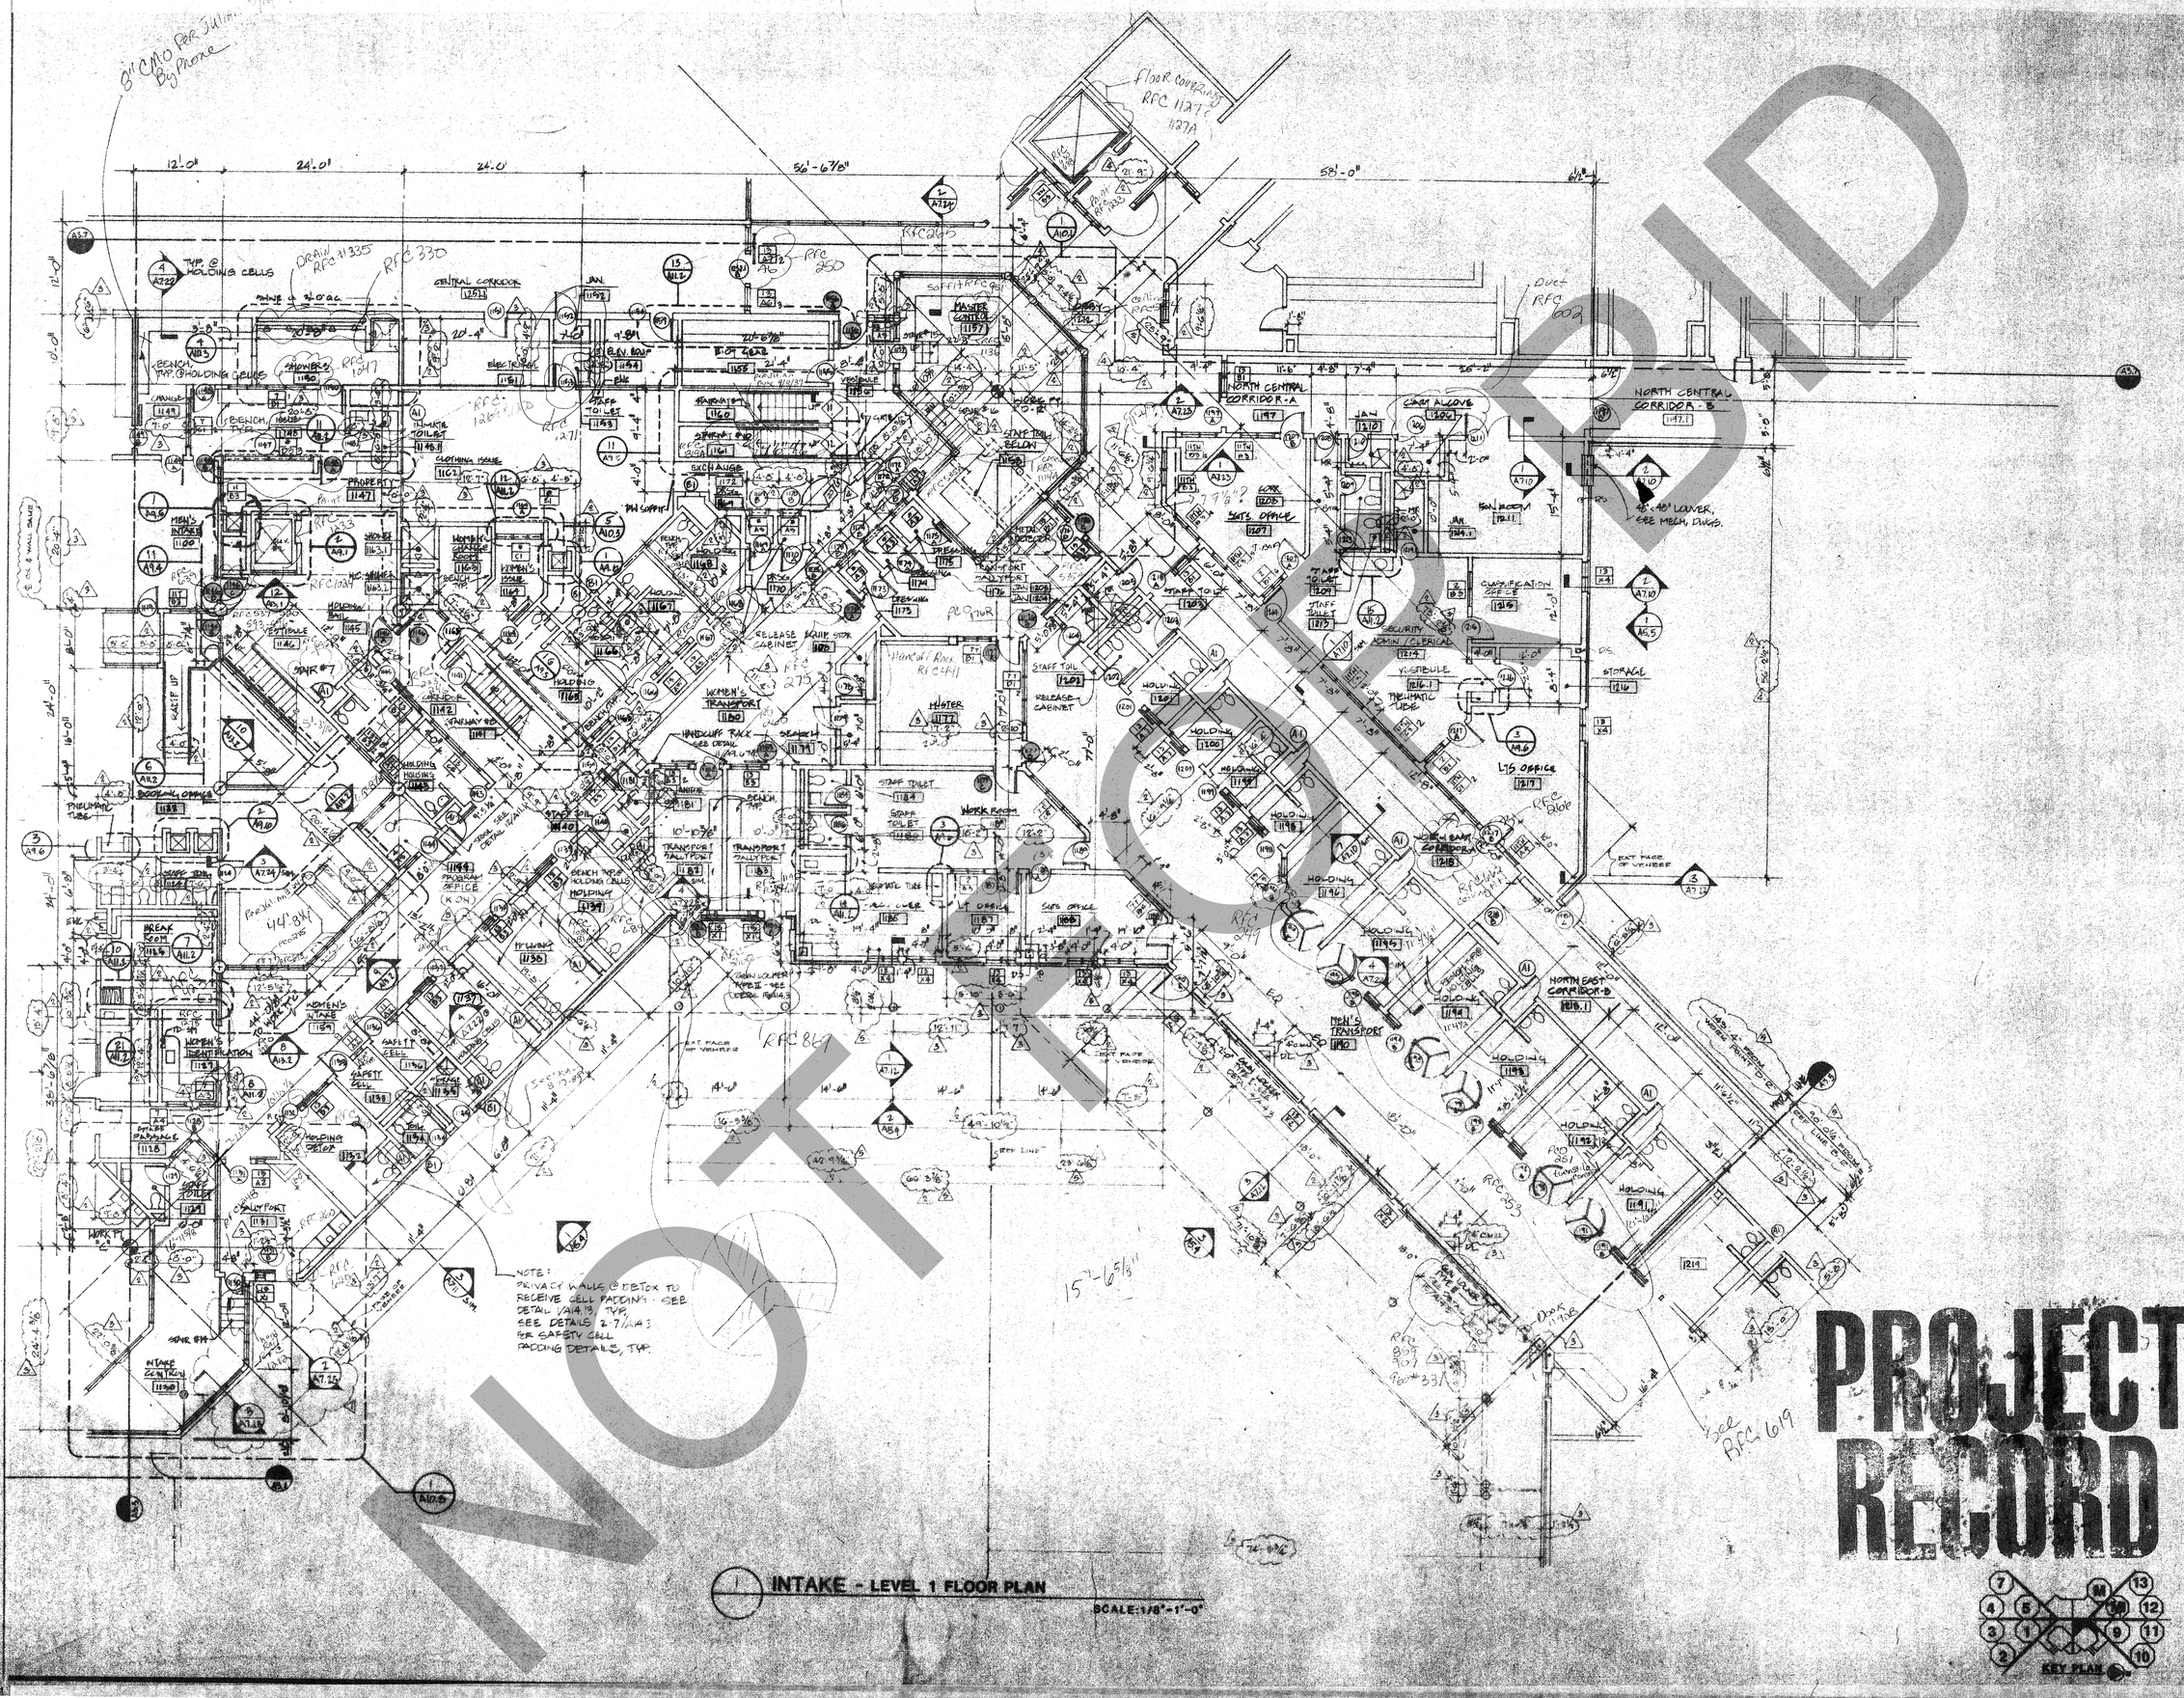

1 INTAKE - LEVEL 1 FLOOR PLAN

SCALE: 1/8"=1'-0"

NOT FOR BID

PROJECT RECORD

ROSSER FABRAP INTERNATIONAL
Comprehensive Services for Building Design and Technology
Atlanta · Savannah, Tennessee

Revisions

No.	Date	Description
2	11/7/89	ADDENDA POSTED ISSUED FOR CONSTRUCTION
3	3/9/90	DIMENSION VERIFICATION
4	3/20/90	DIMENSION VERIFICATION
5	4/16/90	DIMENSION VERIFICATION
6	7/7/90	DIMENSION VERIFICATION

ROSSER FABRAP INTERNATIONAL
Criminal Justice Architecture, Technology, Planning, Interiors, Mechanical, Electrical, Plumbing, Security, & Civil Engineering
■
JUSTICE SYSTEMS INCORPORATED
Criminal Justice Operations, Programming
■
JOHNSON & NIELSEN
Structural, Civil Engineering

WEST · VALLEY · DETENTION · CENTER
FOR · THE · COUNTY OF · SAN · BERNARDINO · CALIFORNIA
■
HARRY MAYS, COUNTY ADMINISTRATION OFFICER
■
FLOYD TIDWELL, SHERIFF
■
BOARD OF SUPERVISORS
Jerry Eaton, Chairman, First District
Barbara Cram, Second District
Jim Bagley, Third District
Jim Cox, Fourth District
Jim Gilliam, Fifth District

RECEIVED
JUL 2 1990

STATE OF CALIFORNIA
DAVID A. CLARY
No. C-015874
REGISTERED ARCHITECT

INTAKE LEVEL 1
NORTH FLOOR PLAN

KEY PLAN

Job No. 0D052.04 A3.4