


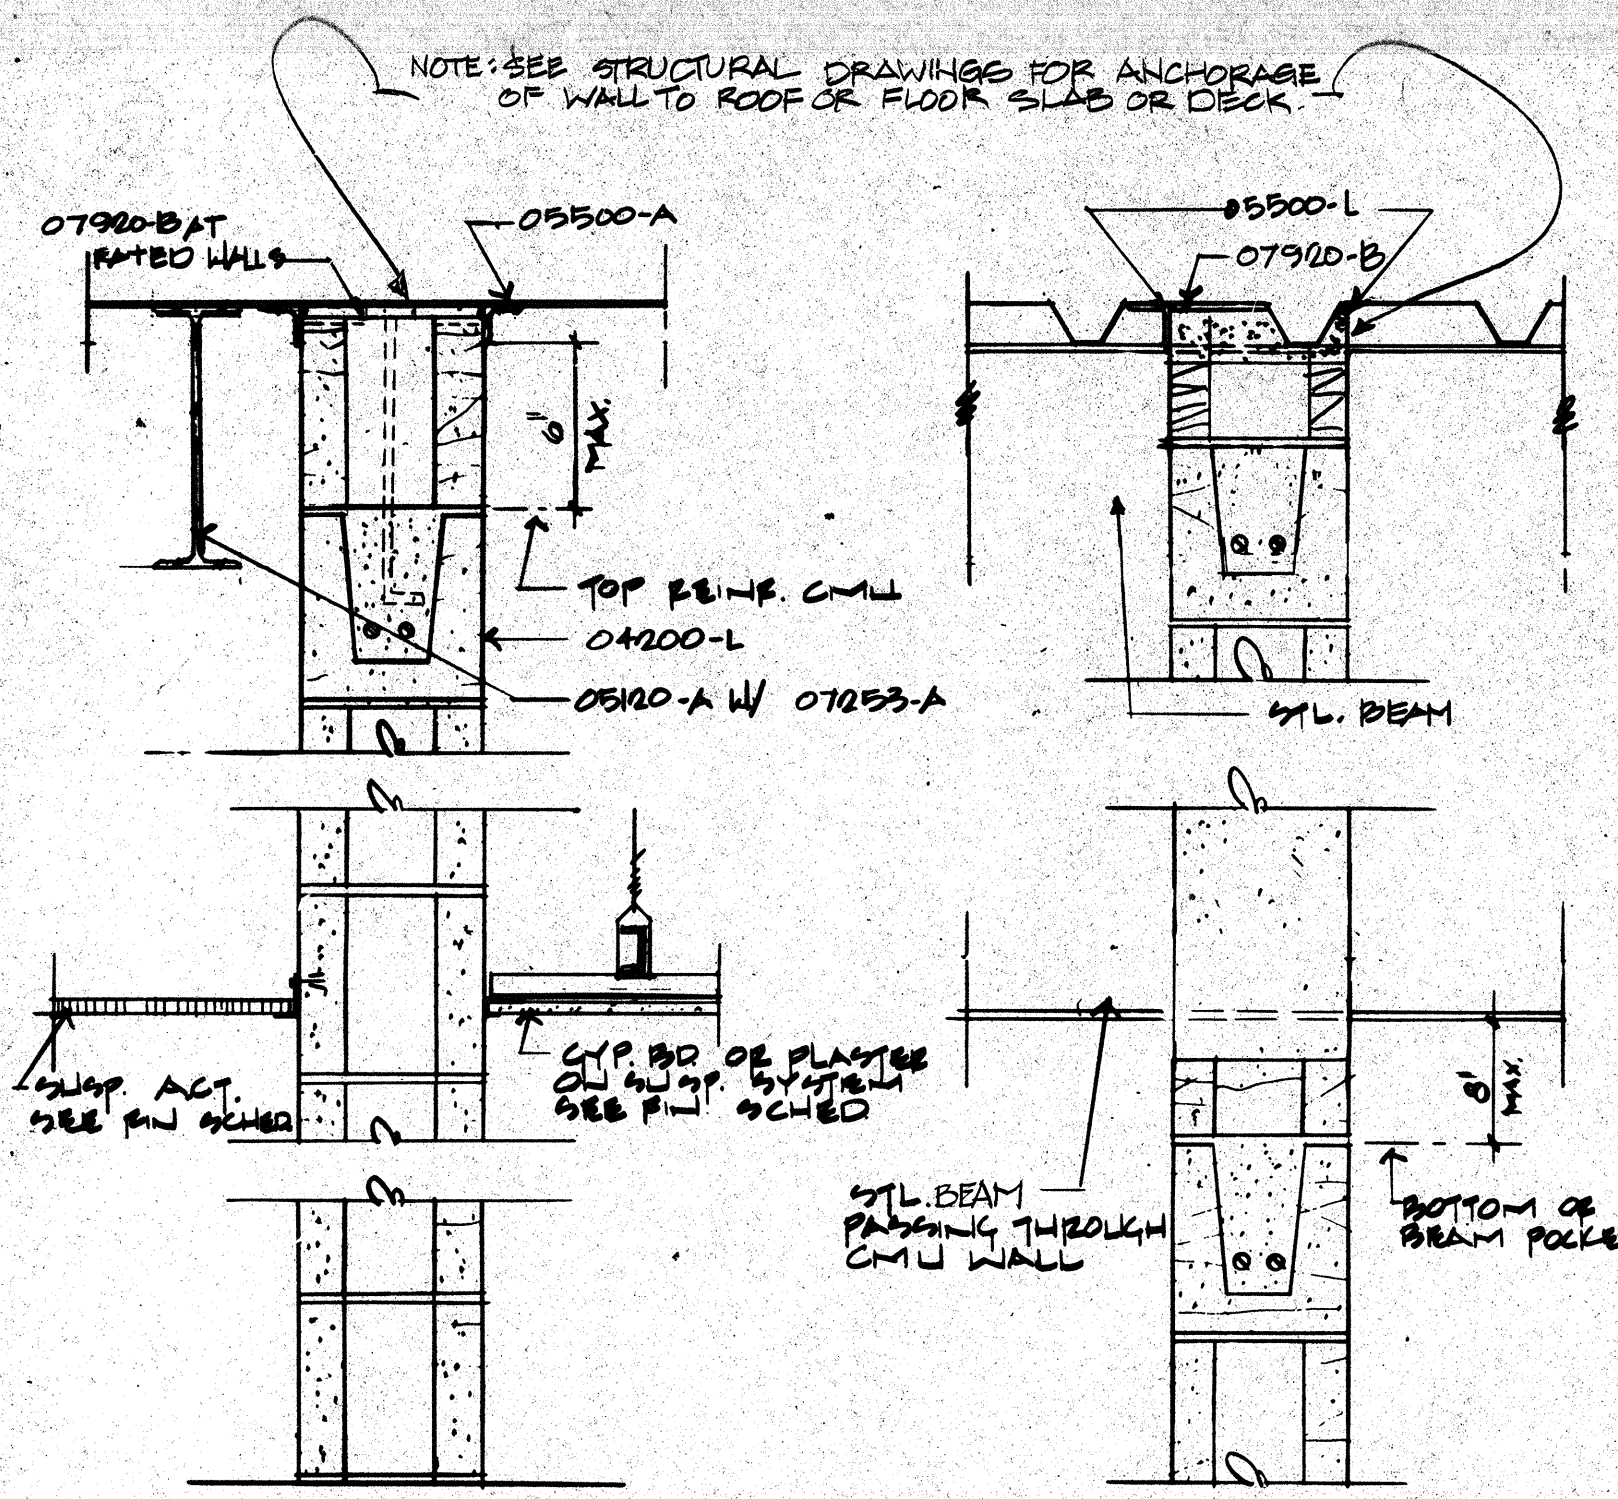

1 CMU PARTITION


WALL TYPES LEGEND

NOTE: THE FOLLOWING WALL TYPES ARE 8" STANDARD CONCRETE MASONRY UNITS - 04 200, U.N.O. EXTEND TIGHT TO UNDERSIDE OF CONCRETE SLAB OR IF NONE TO UNDERSIDE OF METAL DECK ABOVE AND BRACE AS INDICATED IN STRUCTURAL DRAWINGS, U.N.O.


LINE STYLE

-----	SECURITY - 8" CMU WITH VERT. REINF. AT 8" O.C.
-----	SECURITY - 8" CMU WITH VERT. REINF. AT 16" O.C.
-----	8" CMU TO STRUCTURE
-----	SECURITY - 12" CMU WITH VERT. REINF. AT 8" O.C.
-----	SECURITY - 12" CMU WITH VERT. REINF. AT 16" O.C.
-----	12" CMU TO STRUCTURE
-----	GYPSUM BOARD & METAL STUDS
-----	FIRE - 4 HOUR RATED, 8" CMU U.N.O. UL-US01
-----	FIRE - 2 HOUR RATED, 8" CMU U.N.O. UL-US05
-----	FIRE - 1 HOUR RATED, 8" CMU U.N.O. UL-905
-----	DOUBLE WYTHE CMU WALLS. SEE DETAIL 4/A4.23
-----	8" CMU TO 8" ABOVE CEILING SEE DETAIL

NOTE: WALLS NOT OTHERWISE INDICATED ABOVE OR ELSEWHERE IN THE DRAWINGS OR SPECIFICATIONS ARE 8" STANDARD CONCRETE MASONRY UNITS - SEE STRUCTURAL DRAWINGS FOR REINFORCING REQUIRED

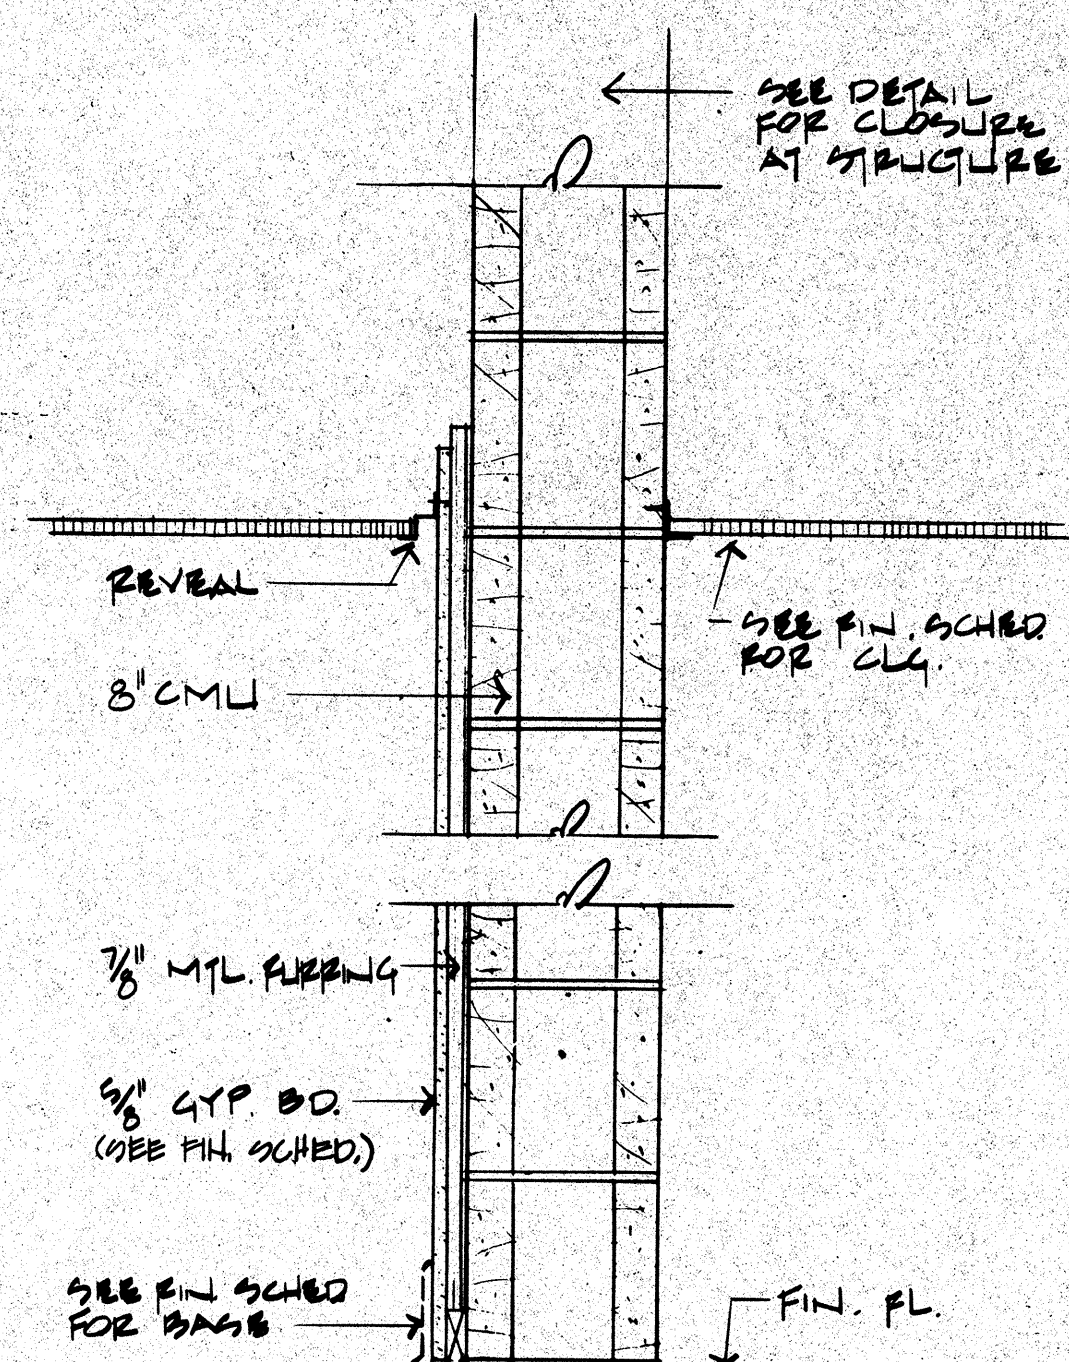


2 CMU WITH GYP.BD.

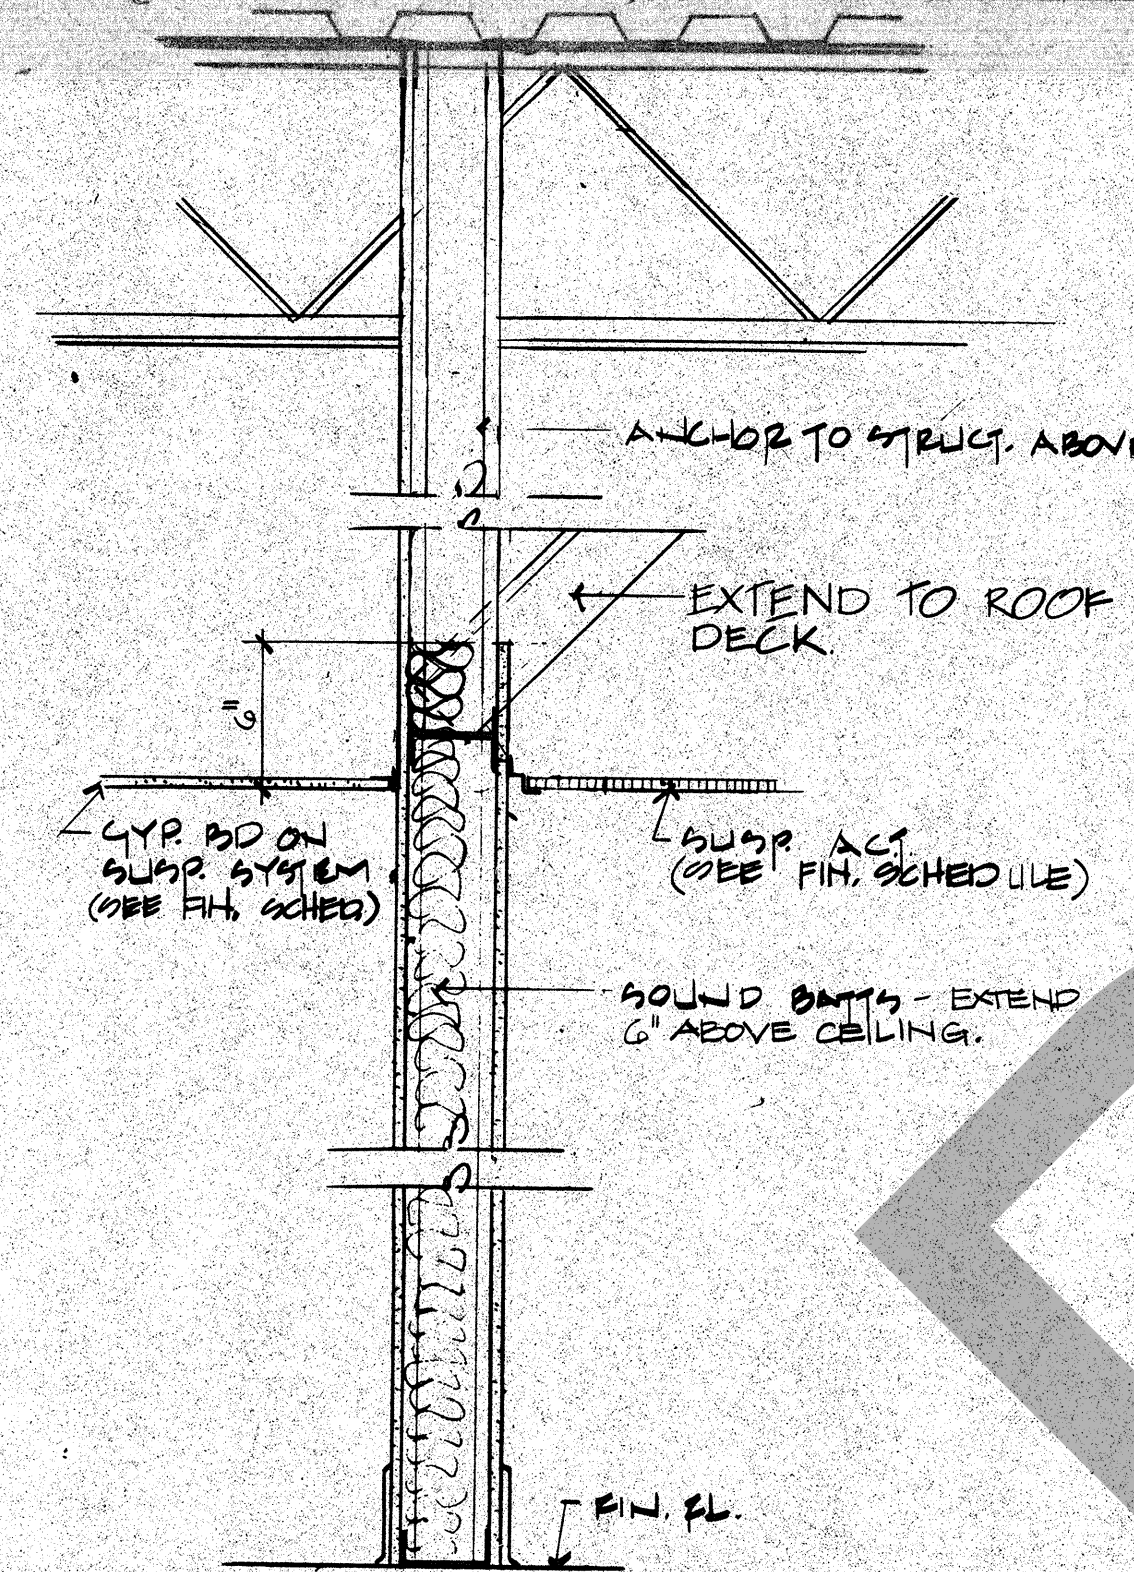


3 GYP. BD. PARTITION


4 DOUBLE WYTHE WALL PARTITION AT SAFETY CELLS 1 1/2" = 1'-0"

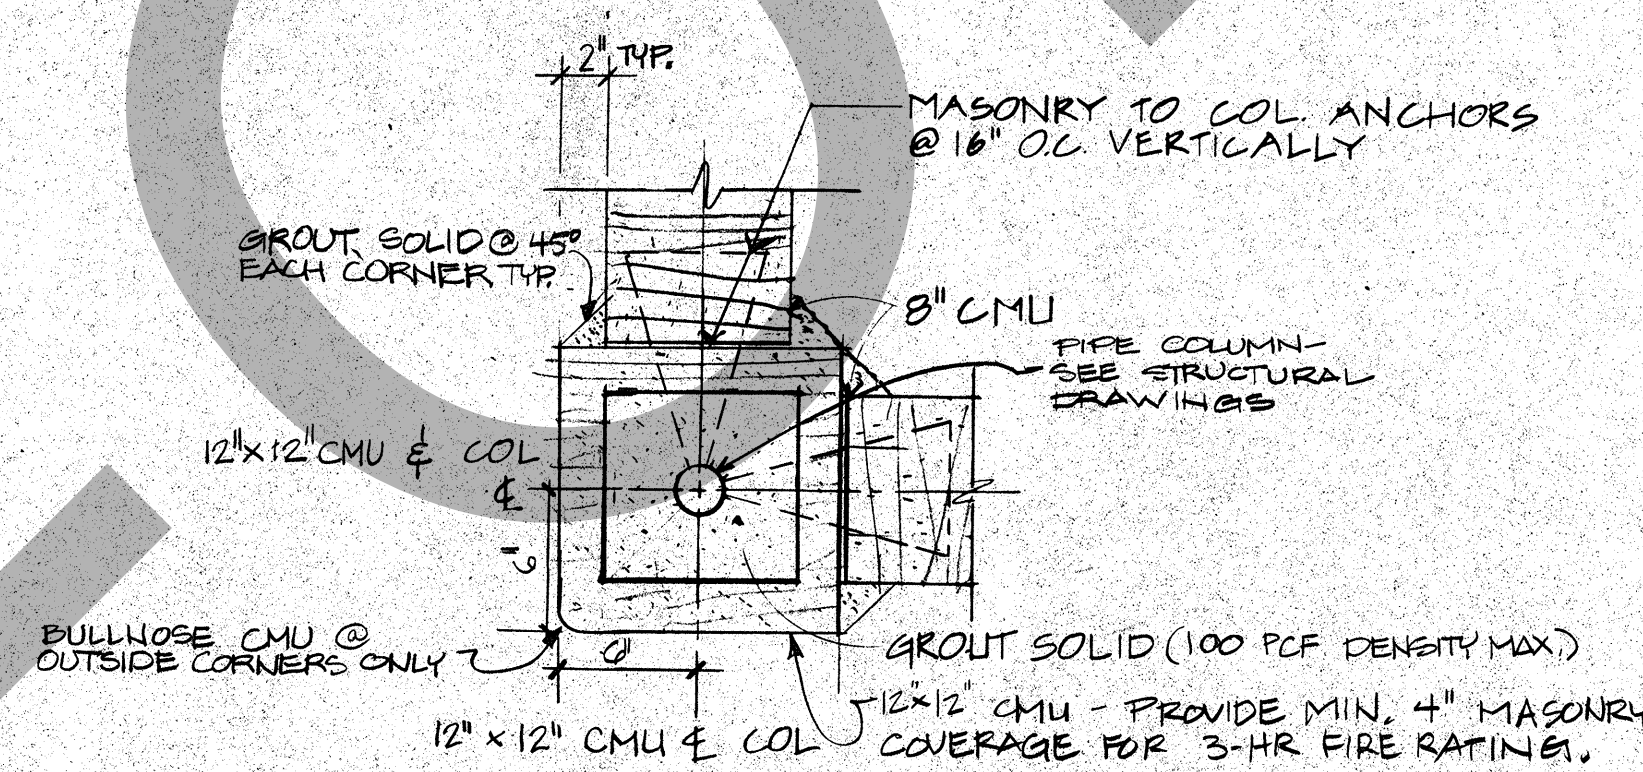


6 COLUMN FIREPROOFING 1/2" = 1'-0"

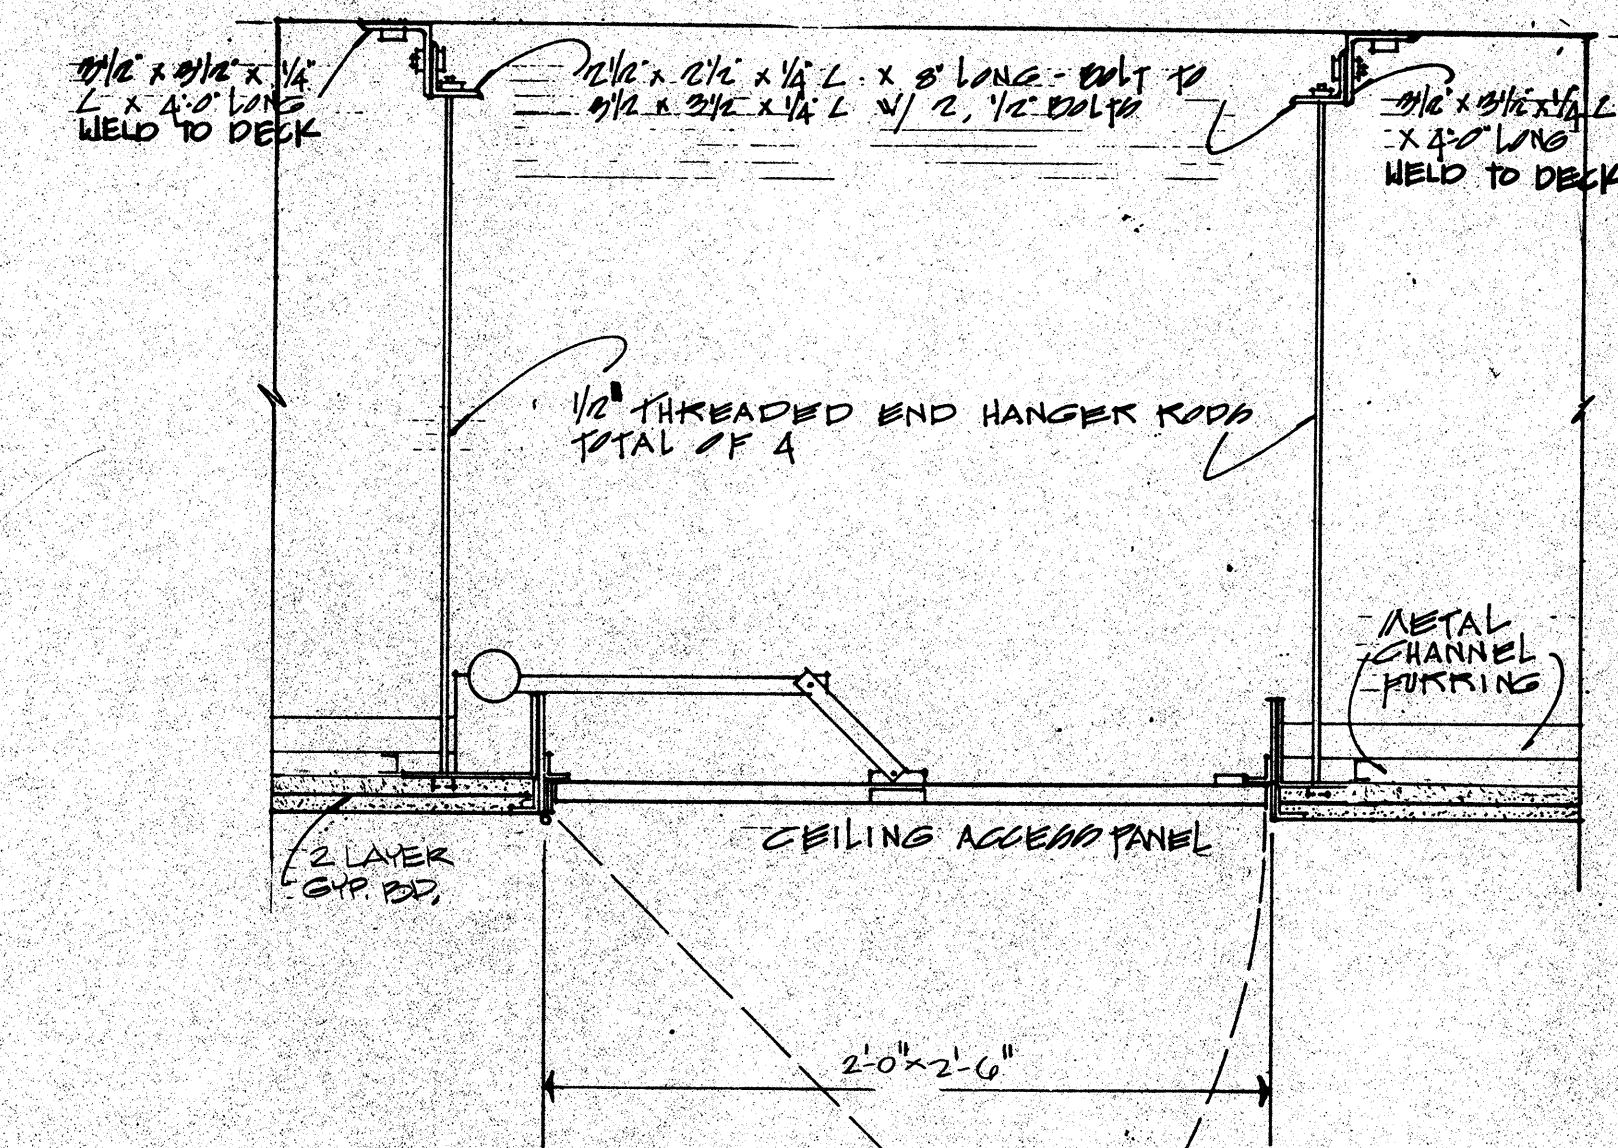


7 SECTION @ SECURITY CEILING ACCESS PANEL SCALE: 1/2" = 1'-0"

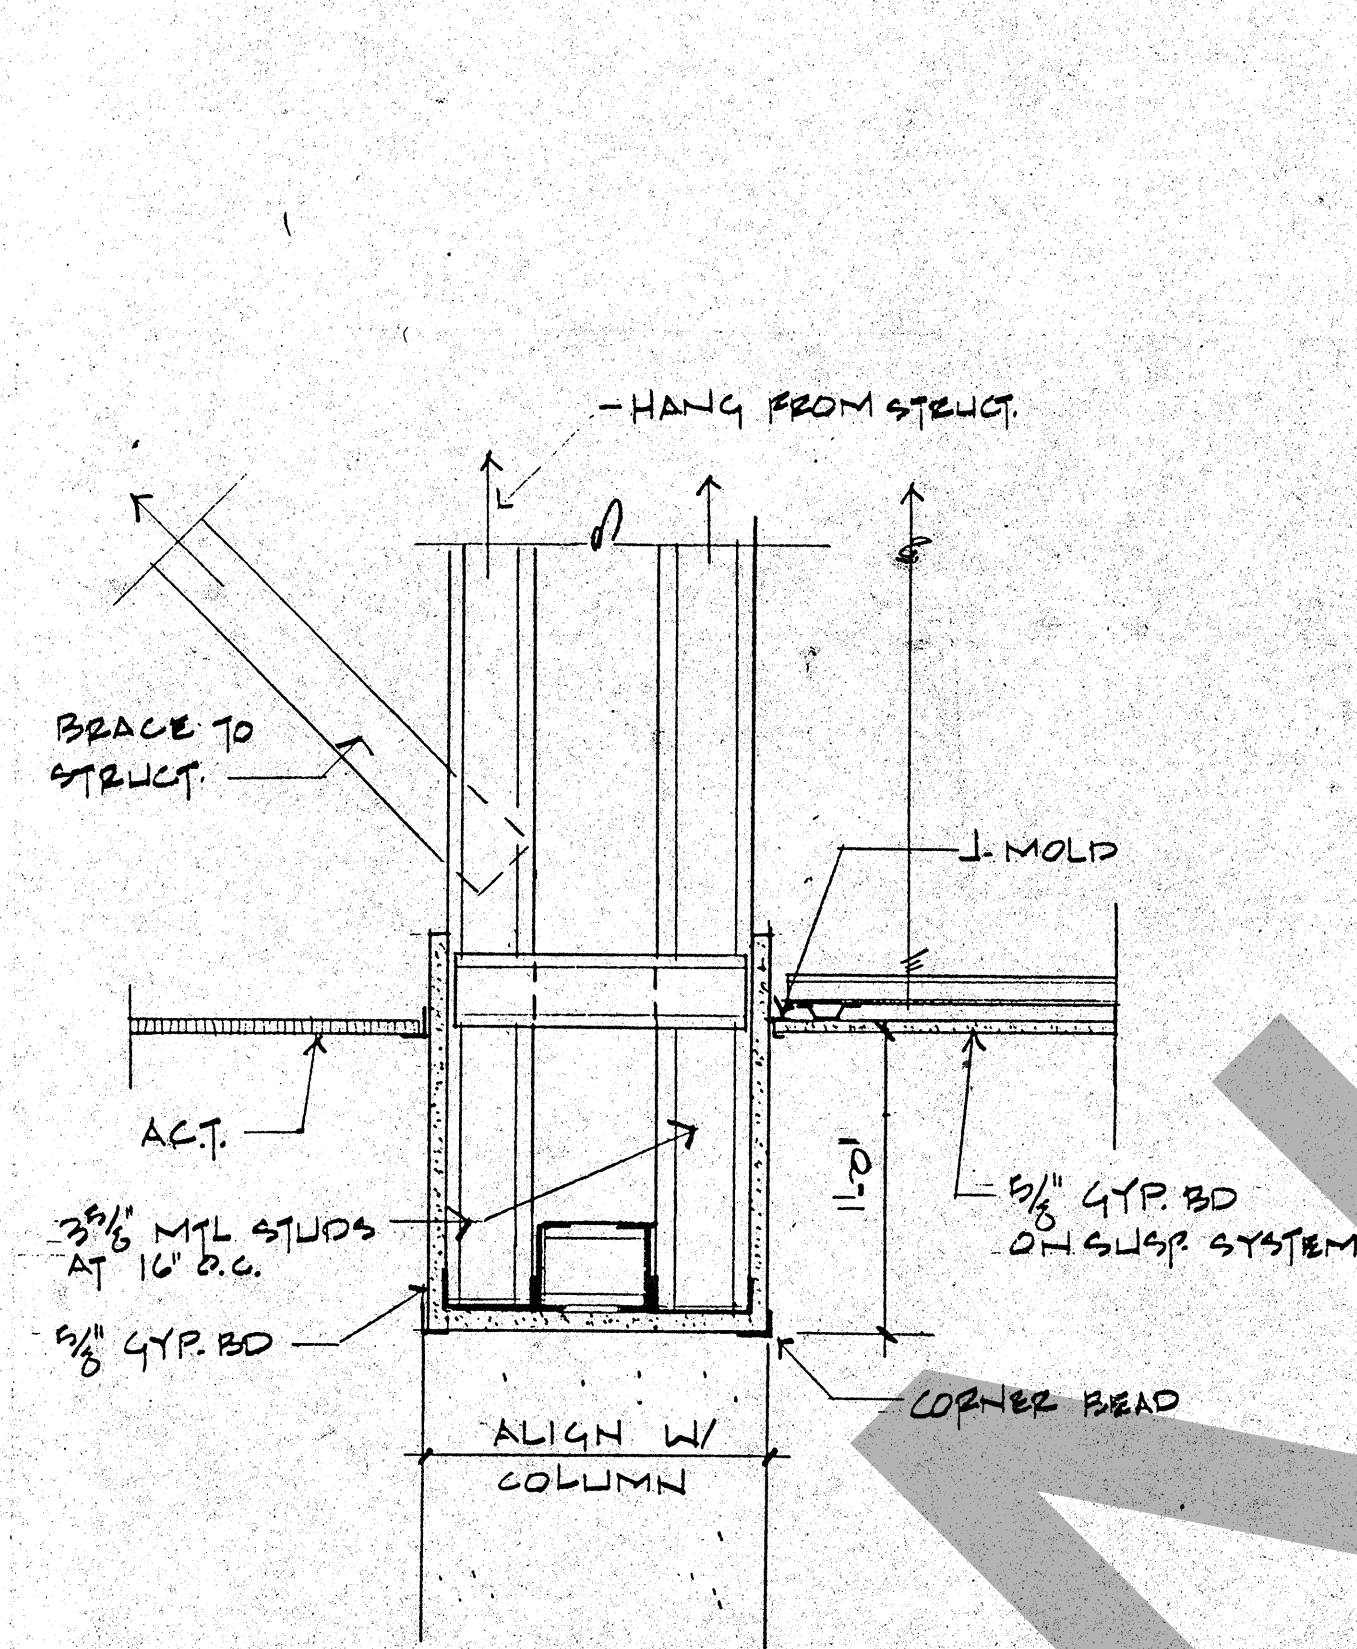


11 BULKHEAD DETAIL SCALE: 1/2" = 1'-0"

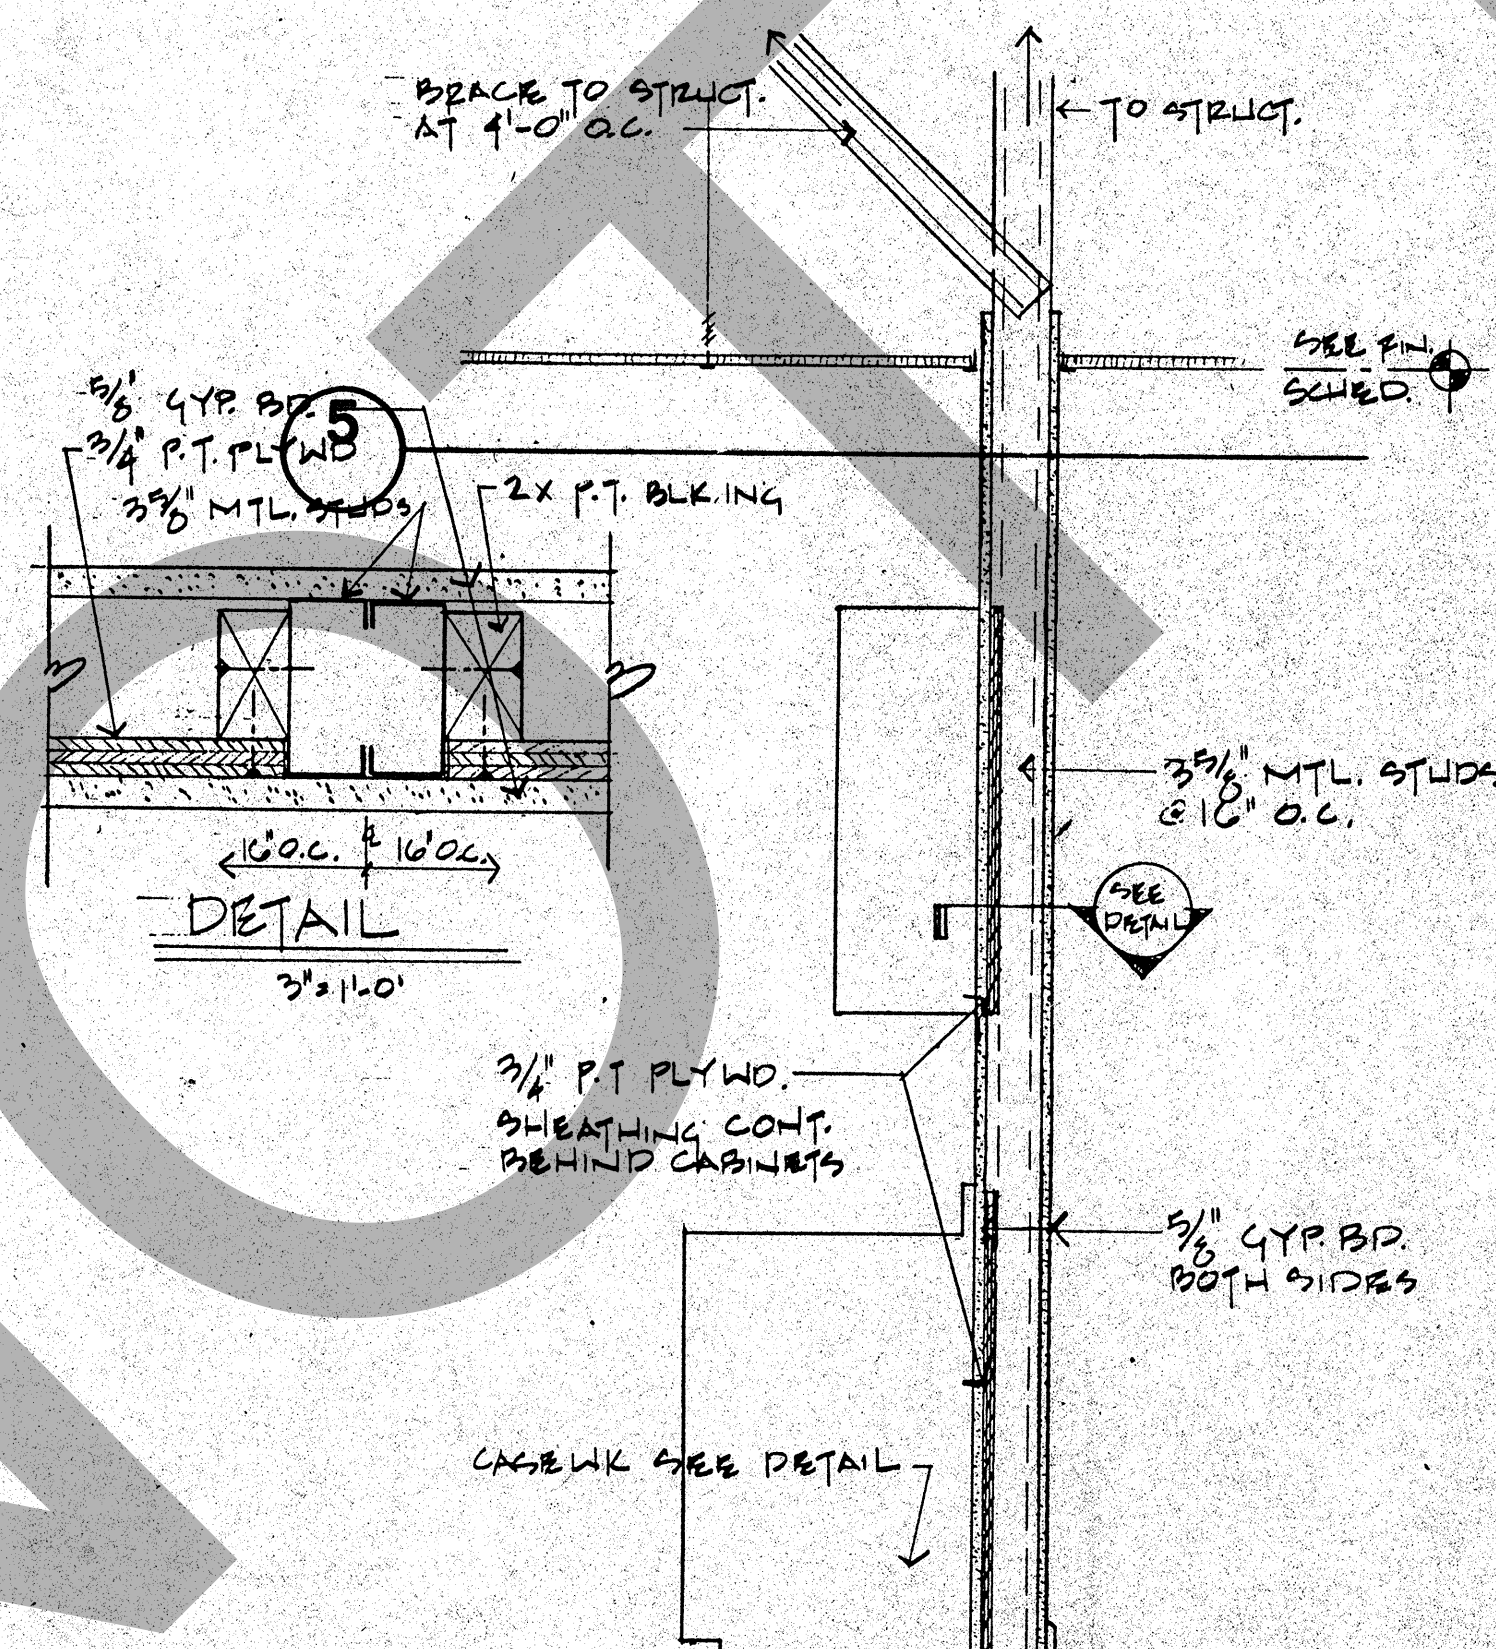

10 MTL STUD PARTITION AT CABINETS SCALE: 3/4" = 1'-0"

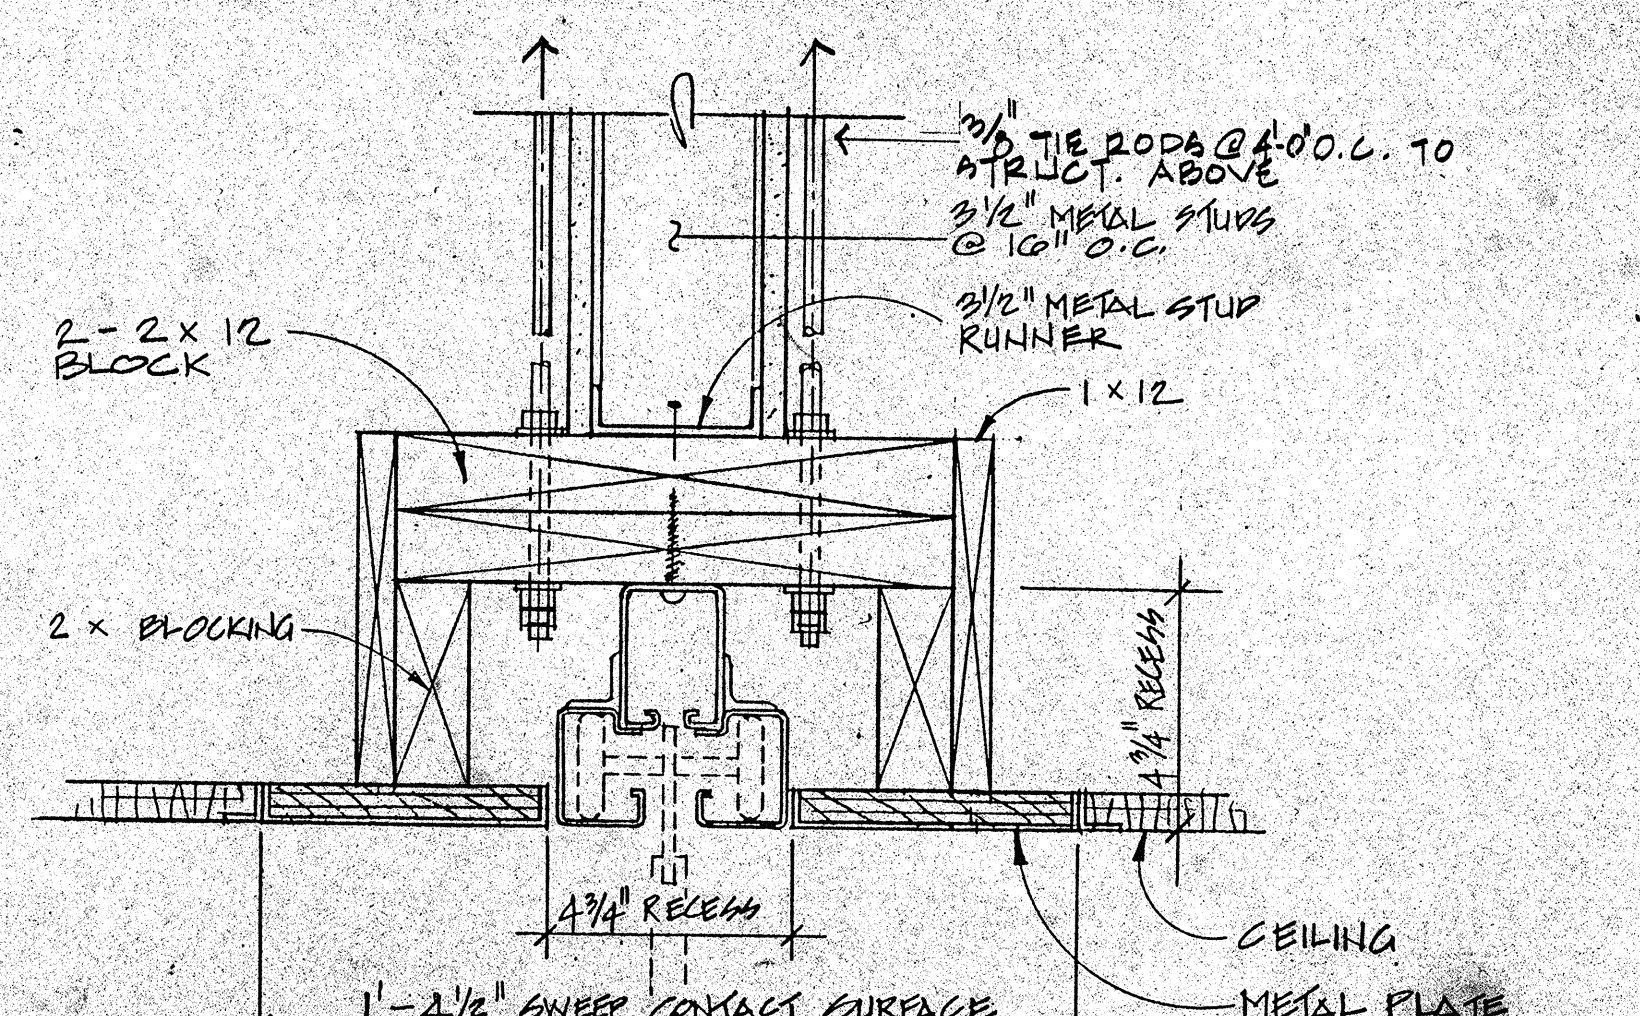

9 DETAIL SCALE: 3/4" = 1'-0"

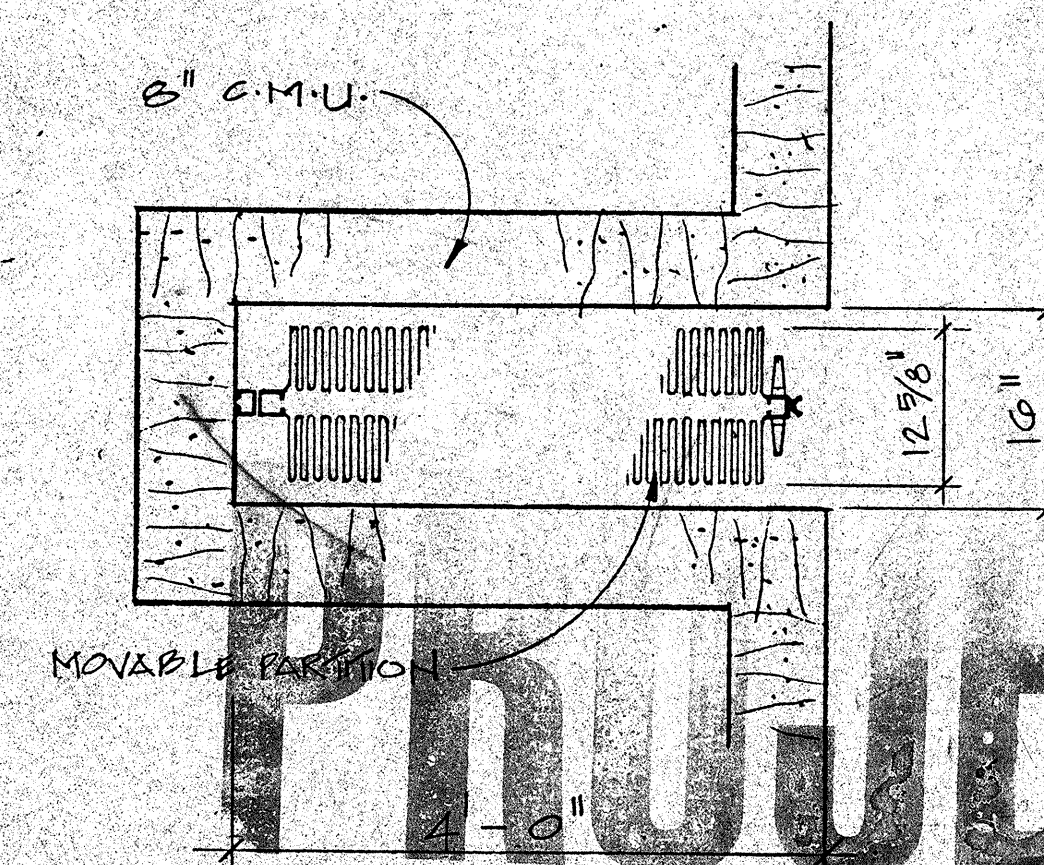

8 STACK PLAN SCALE: 1/4" = 1'-0"

ROSSER FABRAP INTERNATIONAL

Revisions
No. Date Description

1 2/17/89 ADDENDA POSTED/ISSUED FOR CONSTRUCTION

ROSSER FABRAP INTERNATIONAL
Criminal Justice Architecture, Technology, Planning, Interiors,
Mechanical, Electrical, Plumbing, Security, & Civil Engineering


JUSTICE SYSTEMS INCORPORATED
Criminal Justice Operations, Programming

JOHNSON & NIELSEN
Structural Engineering

WEST - VALLEY - DETENTION - CENTER
FOR THE COUNTY OF SAN - BERNARDINO - CALIFORNIA


HARRY MAYS, COUNTY ADMINISTRATION OFFICER
FLOYD TIDWELL, SHERIFF

BOARD OF SUPERVISORS
John J. Jarama, Chairman, First District
Barbara C. Brown, Second District
Barbara C. Brown, Third District
Barbara C. Brown, Fourth District
Barbara C. Brown, Fifth District

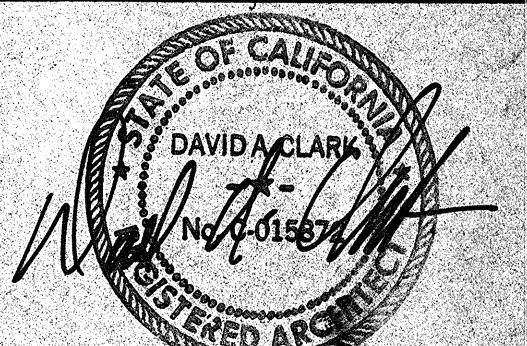

WALL DETAILS


Job No. 880804
Date 12-17-88
A4.23

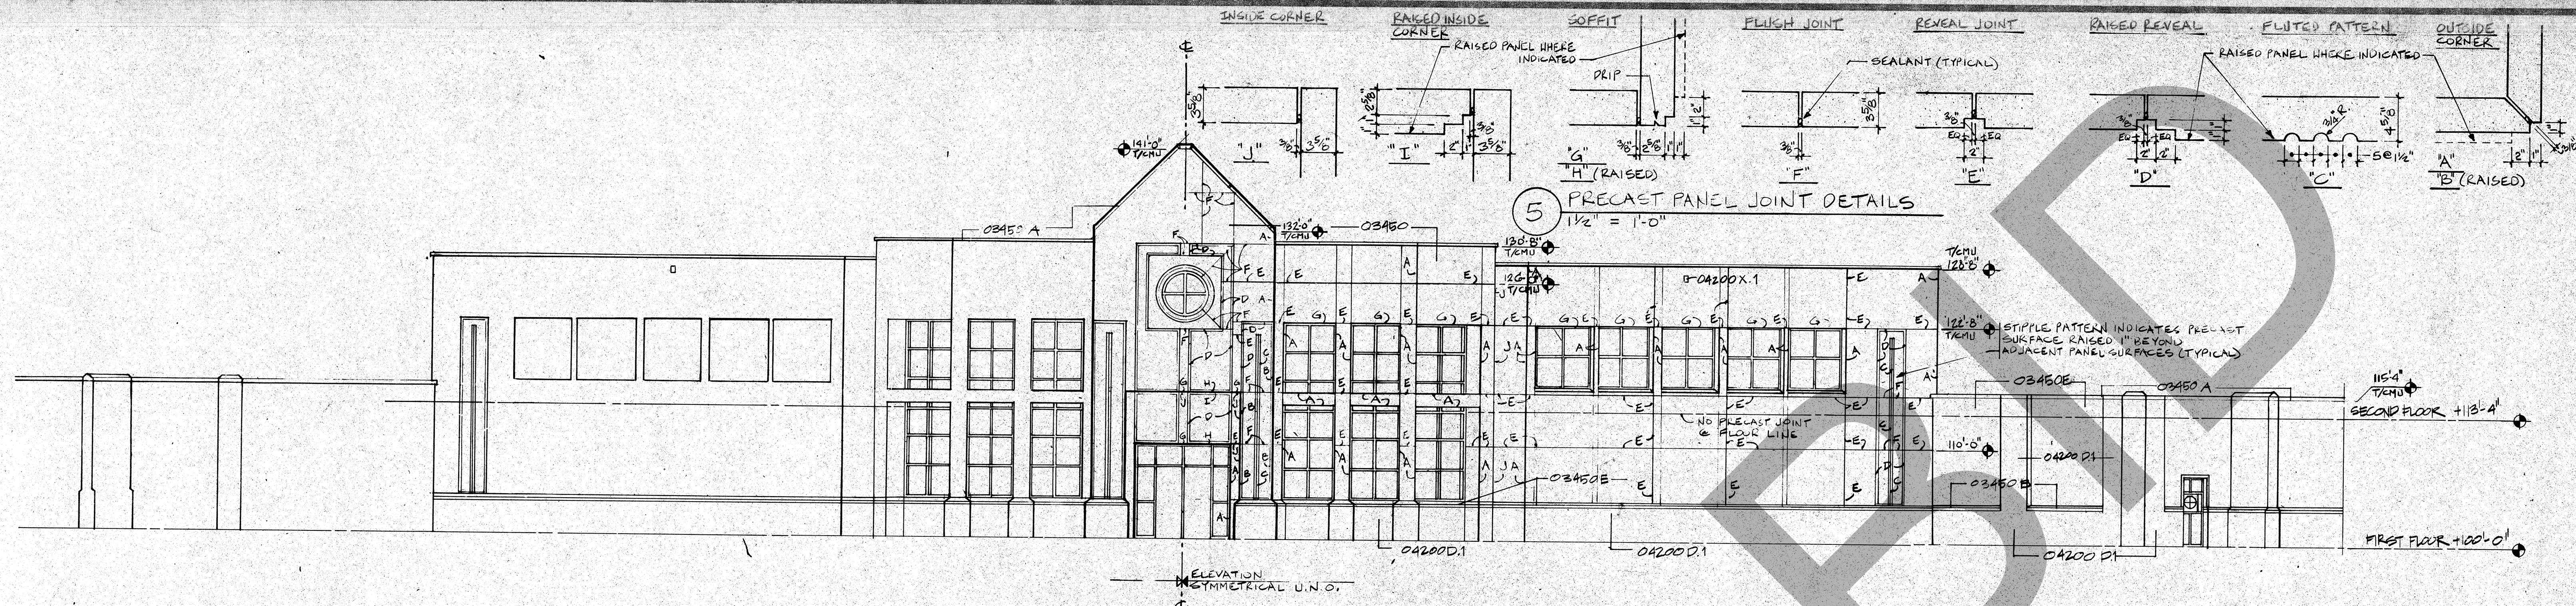

EAST ADMINISTRATION ELEVATION


UNLESS NOTED OTHERWISE (U.N.O.) JOINTS ARE TYPE "F" - SEE /AS.1 ABOVE

SCALE: 1/8"=1'-0"

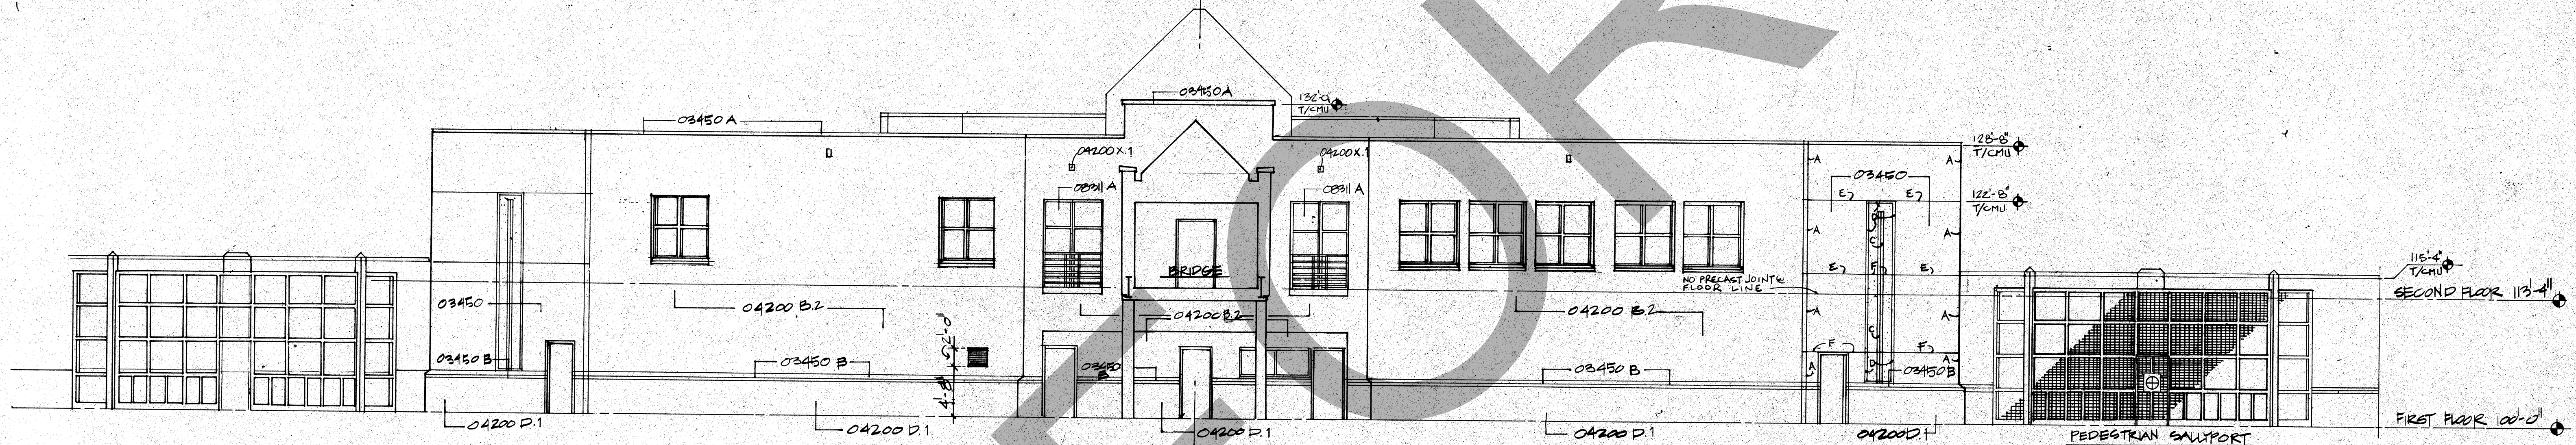


WEST ADMINISTRATION ELEVATION

SCALE: 1/8"=1'-0"

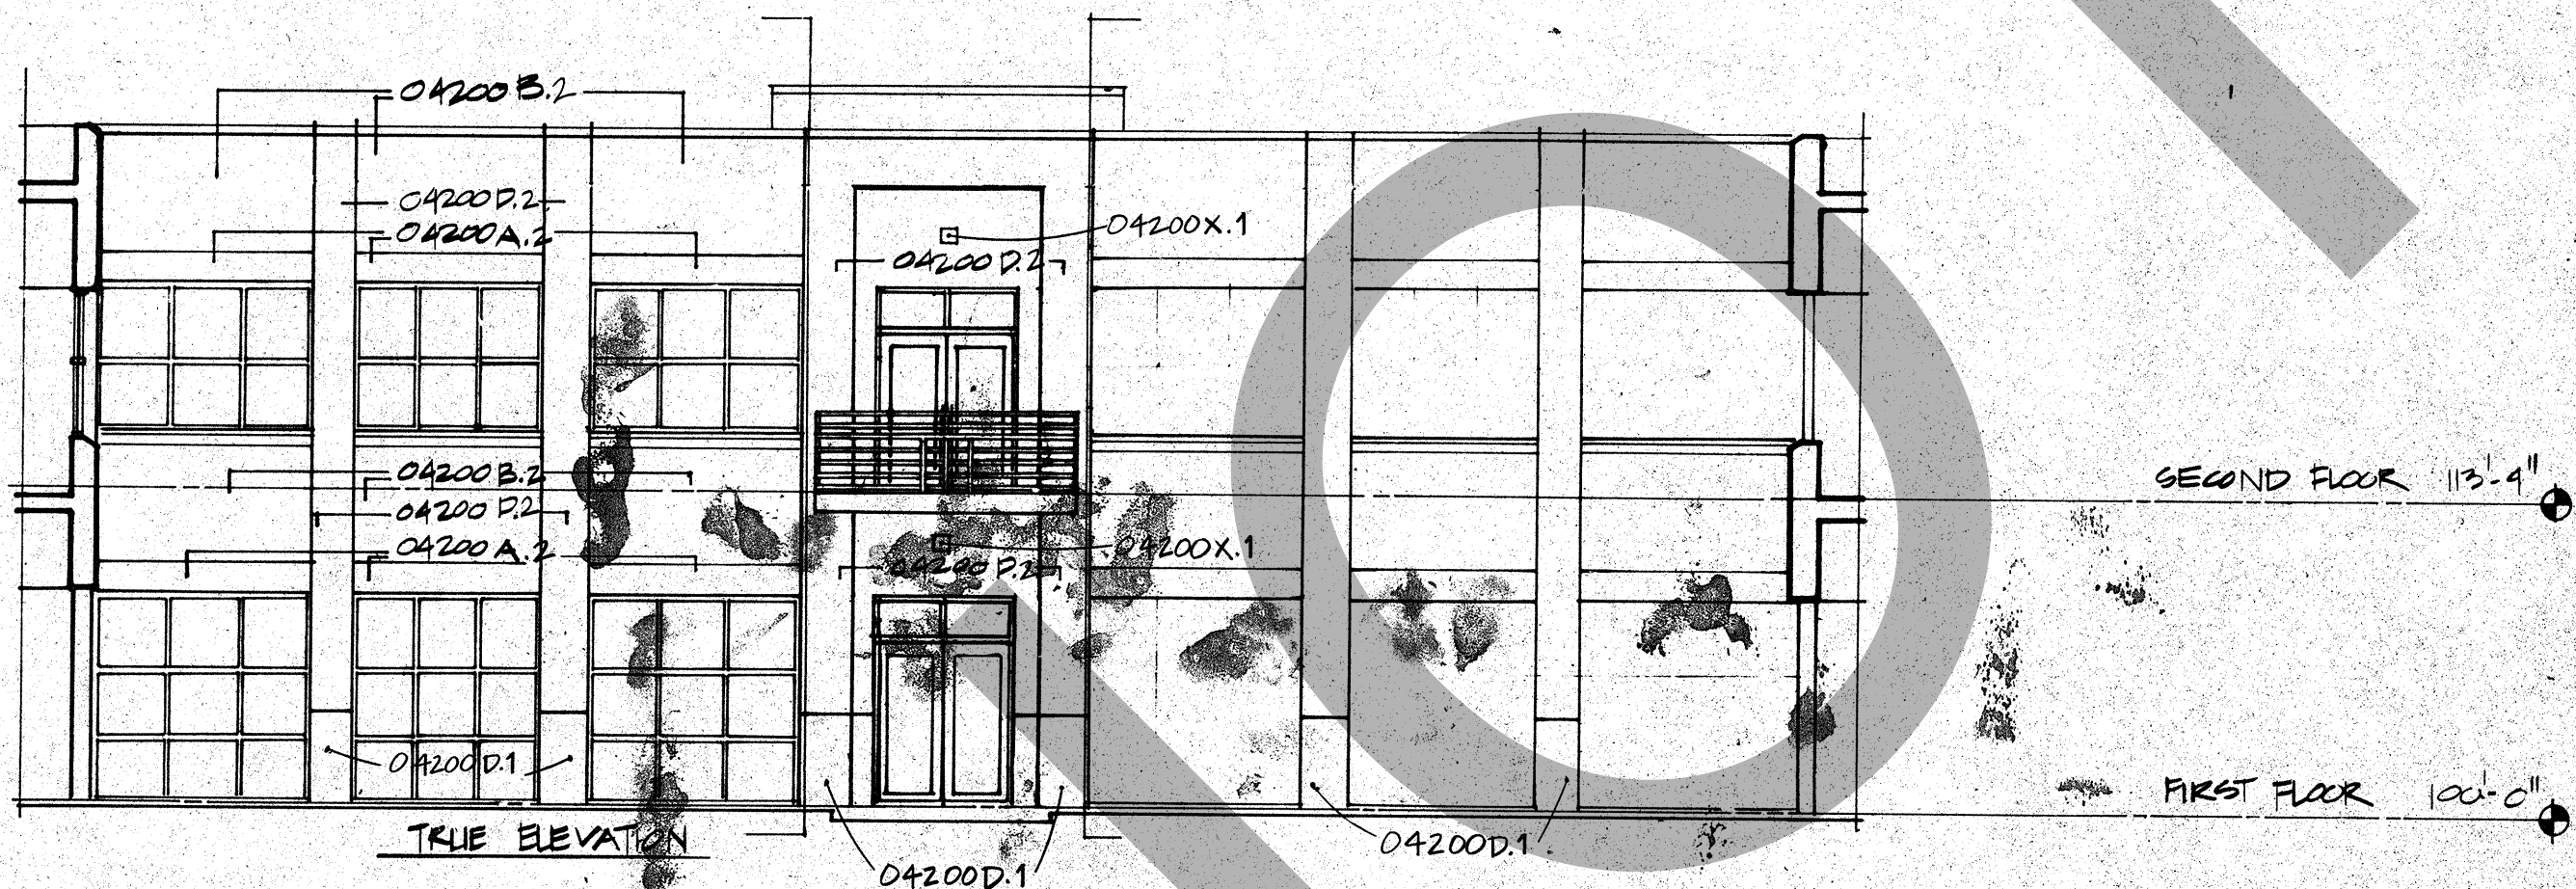

EAST ADMINISTRATION COURTYARD ELEVATION

SCALE: 1/8"=1'-0"

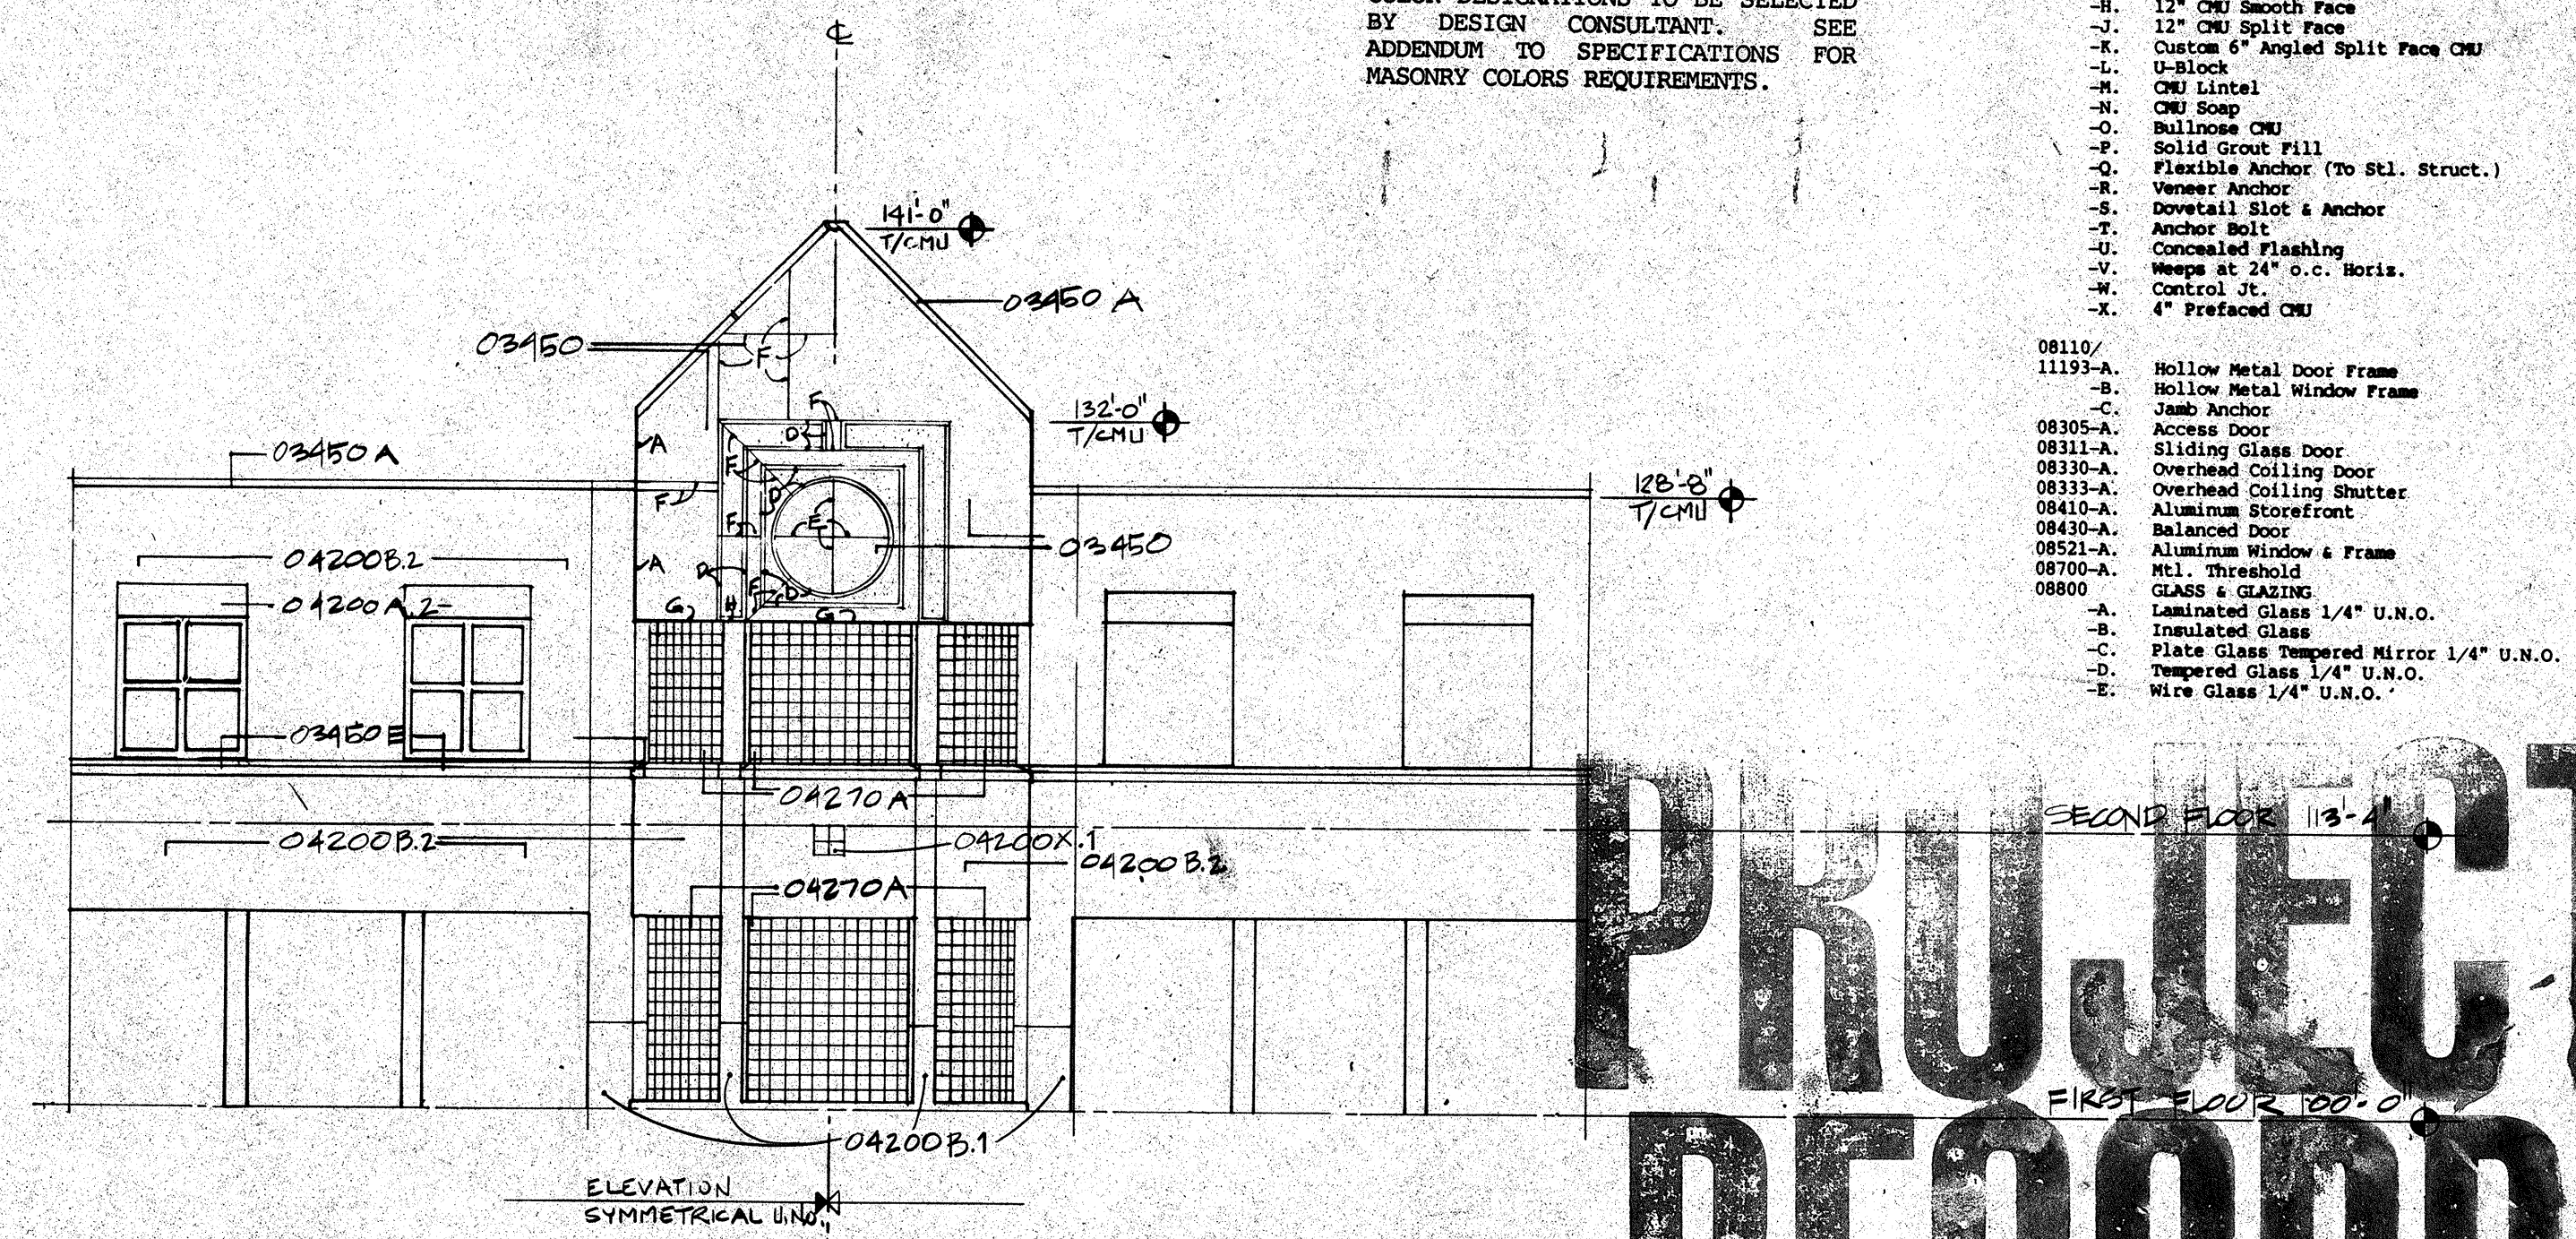

WEST ADMINISTRATION COURTYARD ELEVATION

SCALE: 1/8"=1'-0"

MATERIAL COLORS ARE INDICATED BY SUFFIX DESIGNATIONS .1, .2 AND .3. COLOR DESIGNATIONS TO BE SELECTED BY DESIGN CONSULTANT. SEE ADDENDUM TO SPECIFICATIONS FOR MASONRY COLORS REQUIREMENTS.

- 03450 ARCHITECTURAL PRECAST
 - A. Precast Coping
 - B. Precast Watertable
 - C. Precast Wall Course
 - D. Precast Sill
 - E. Precast Panel
 - F. Precast Support per Fabricator
 - G. Precast Lateral Anchor per Fabricator
- 04200 CONCRETE MASONRY UNIT (CMU)
 - A. 4" CMU Smooth Face
 - B. 4" CMU Split Face
 - C. 6" CMU Smooth Face
 - D. 6" CMU Split Face
 - E. Prefaced Conc. Unit Masonry
 - F. 8" CMU Smooth Face
 - G. 8" CMU Split Face
 - H. 12" CMU Smooth Face
 - I. 12" CMU Split Face
 - J. Custom 6" Angled Split Face CMU
 - K. U-Block
 - L. CMU Lintel
 - M. CMU Bump
 - N. Bullnose CMU
 - O. Solid Groat Fill
 - P. Flexible Anchor (To Stl. Struct.)
 - Q. Vanner Anchor
 - R. Dowelall Stud & Anchor
 - S. Anchor Bolt
 - T. Corroless Flashing
 - U. Weeps at 24" o.c. Horiz.
 - V. Control Jt.
 - X. 4" Prefaced CMU
- 08110/11190-A Hollow Metal Door Frame
 - B. Jamb Anchor
 - C. Access Door
 - D. Sliding Glass Door
 - E. Overhead Colling Door
 - F. Overhead Colling Shutter
 - G. Aluminum Storefront
 - H. Ballasted Door
 - I. Aluminum Window & Frame
 - J. M.U. Threshold
 - K. Laminated Glass 1/4" U.N.O.
 - L. Insulated Glass
 - M. Plate Glass Tempered Mirror 1/4" U.N.O.
 - N. Tempered Glass 1/4" U.N.O.
 - O. Wire Glass 1/4" U.N.O.

PROJECT RECORD

- The following materials shall have a semi-gloss finish EXCEPT silver smoke (SP52) enamel paint:
 - All painted aluminum window and door frames
 - All hollow metal window and door frames
 - Gunlockers
 - Balcony Railings
 - All Louvers
 - All exposed steel angles and flashings
 - All steel framing at vehicular sallyports
 - All steel framing at staff parking gates
 - All metal doors
 - All other miscellaneous steel and metal work