




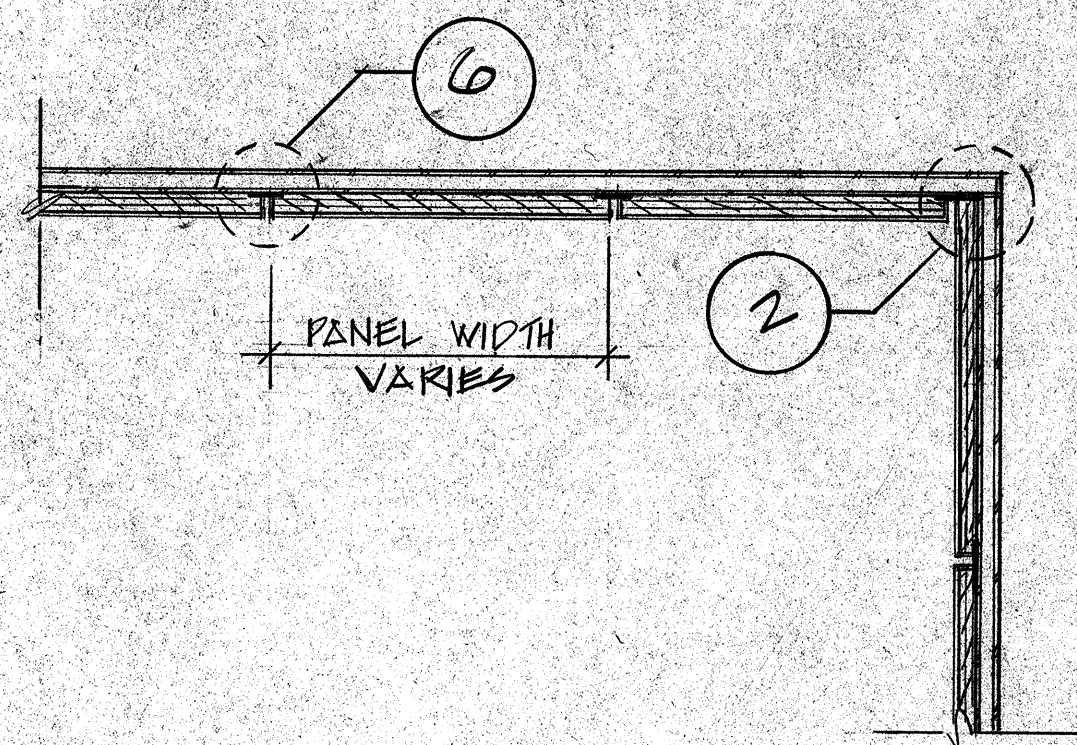


3 ELEVATOR CAR PANEL PARTIAL PLAN/SECTION
SCALE: 1/2" = 1'-0"

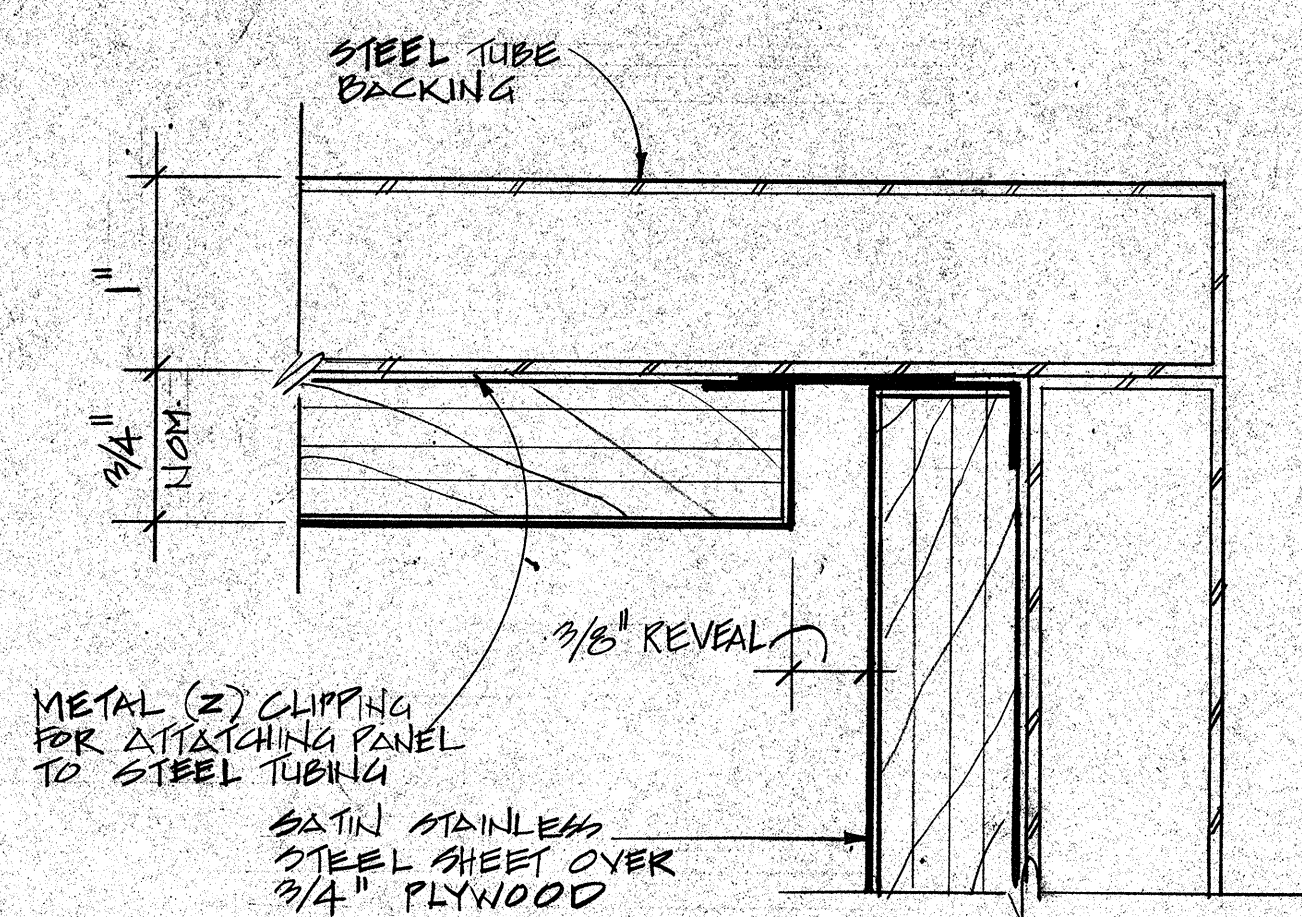


2 DETAIL
SCALE: FULL

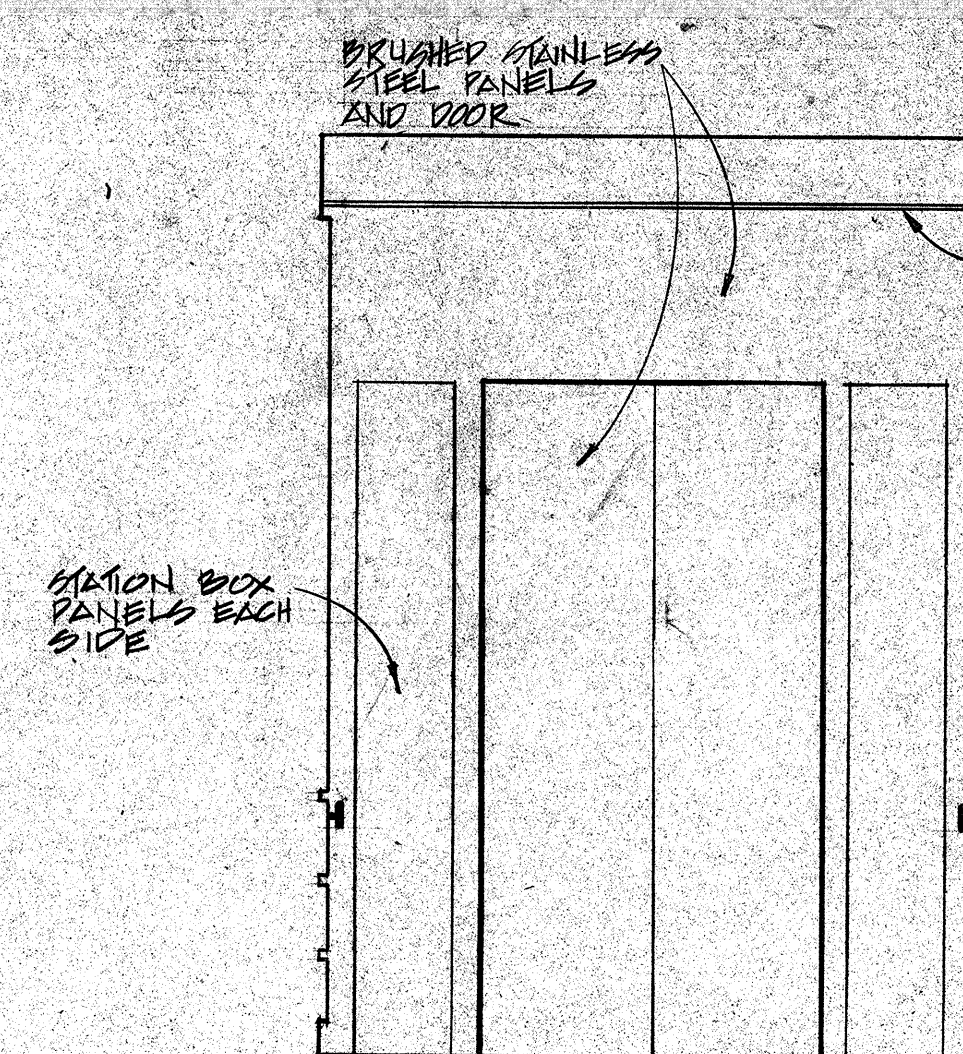


FRONT

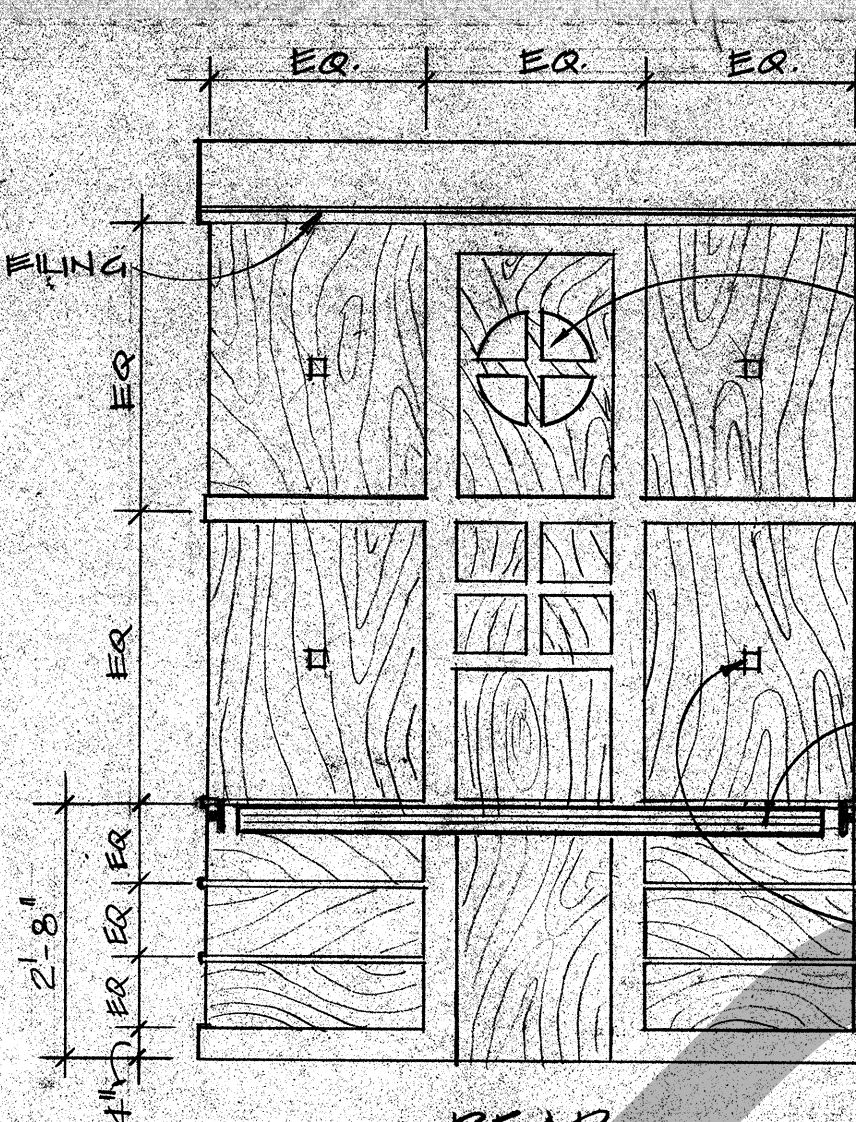

REAR

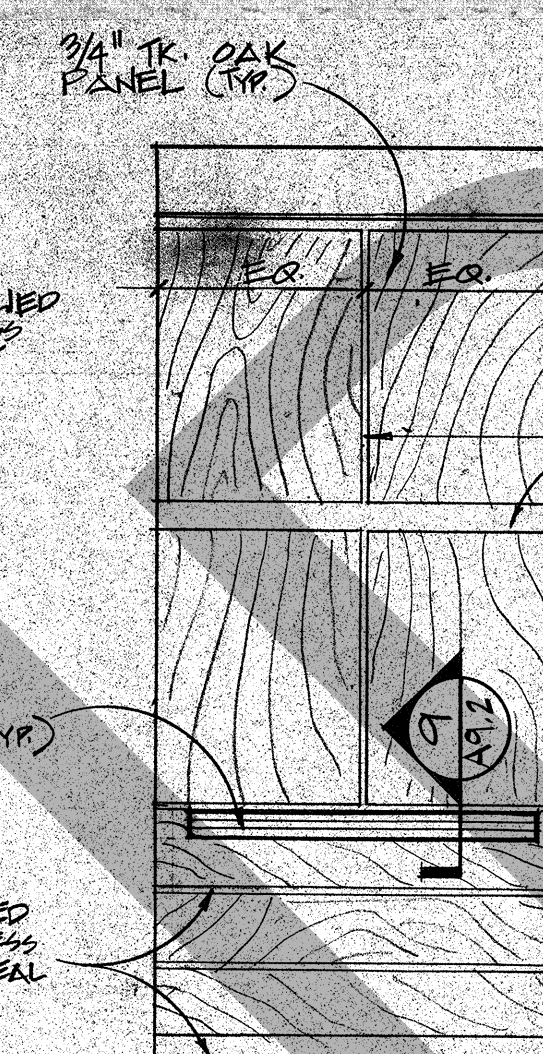


RIGHT SIDE

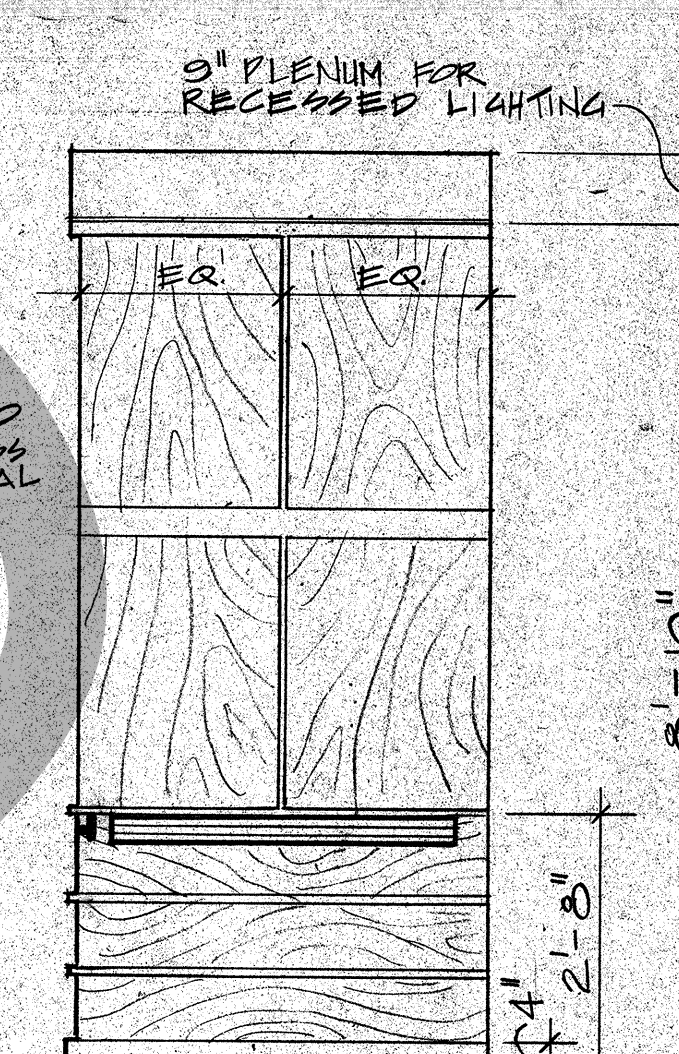

LEFT SIDE


1 ELEVATOR 1 INTERIOR ELEVATIONS
SCALE: 1/2" = 1'-0"

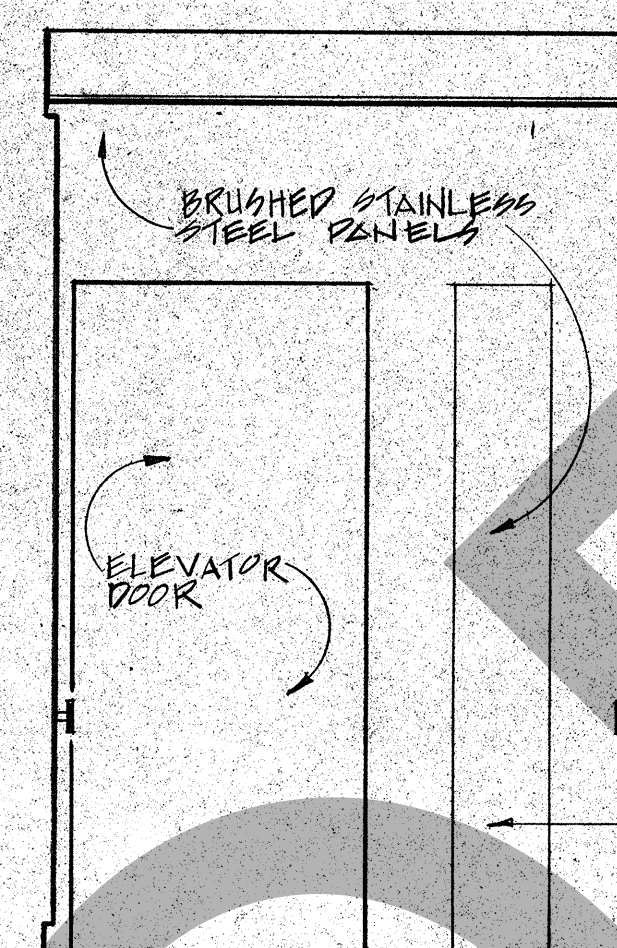


FRONT



REAR

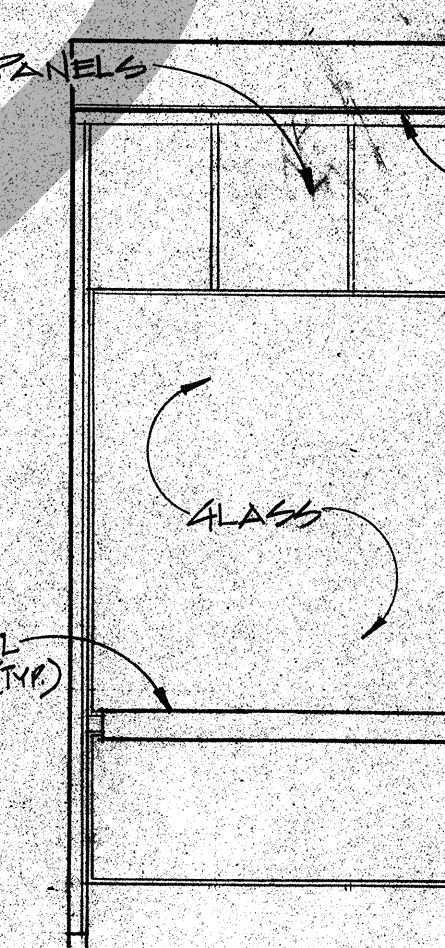


RIGHT SIDE

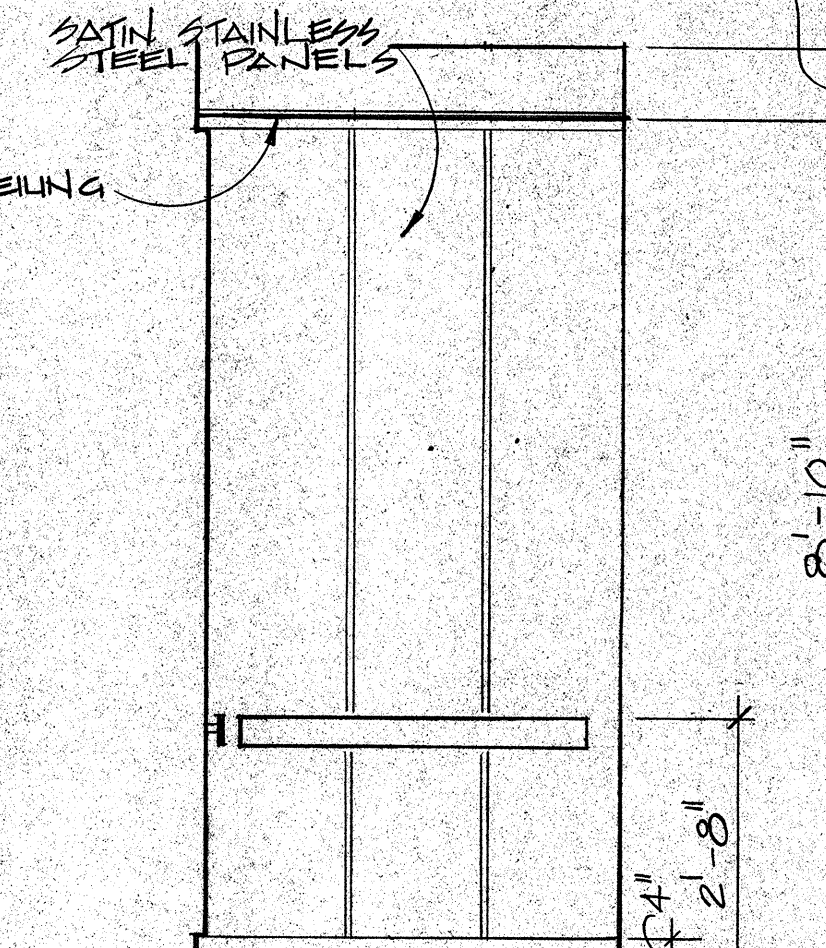


LEFT SIDE

7 ELEVATOR 2 INTERIOR ELEVATIONS
SCALE: 1/2" = 1'-0"


CEILING REVEAL (TYP)

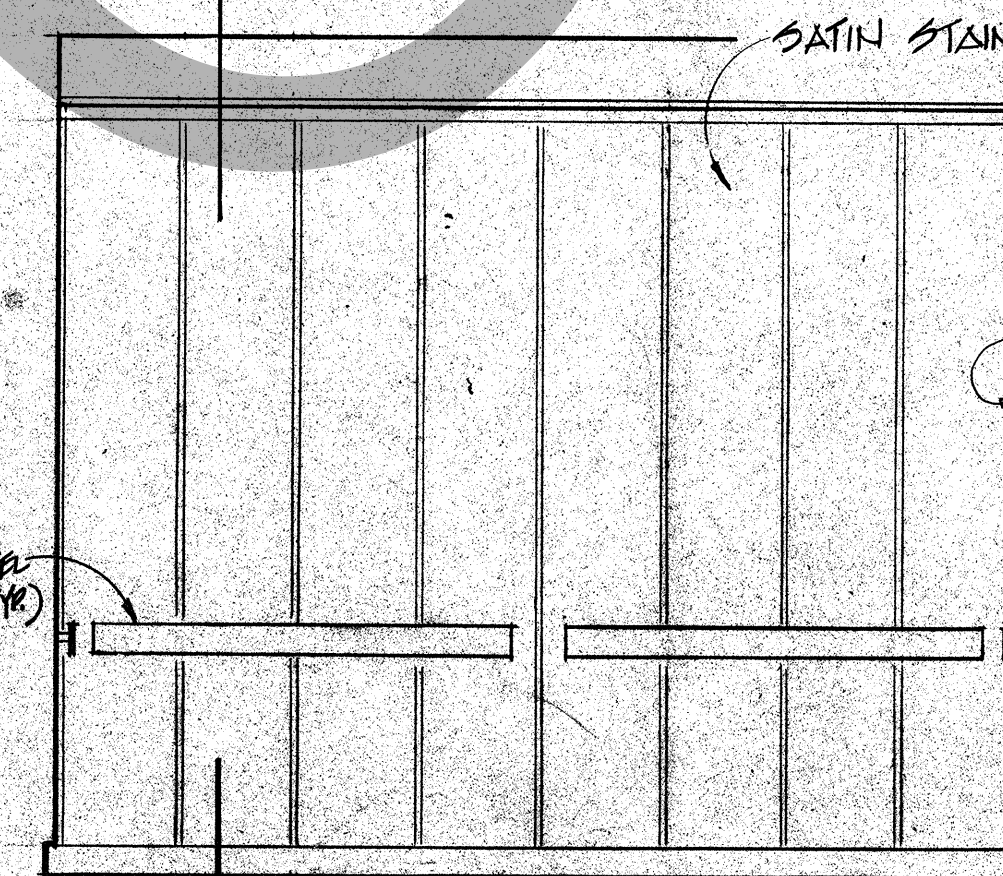

FRONT

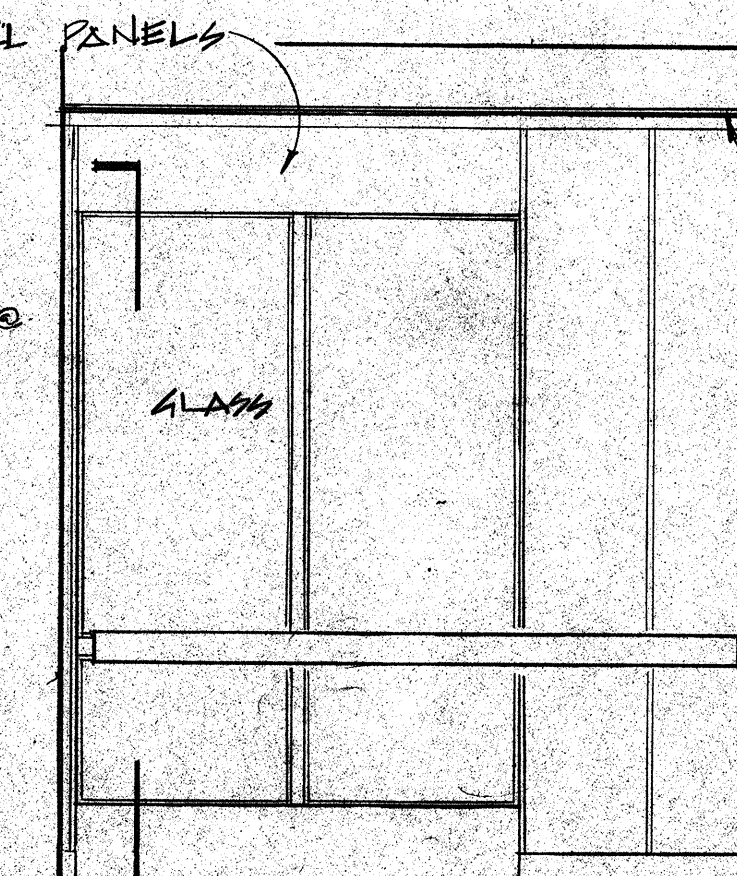


REAR

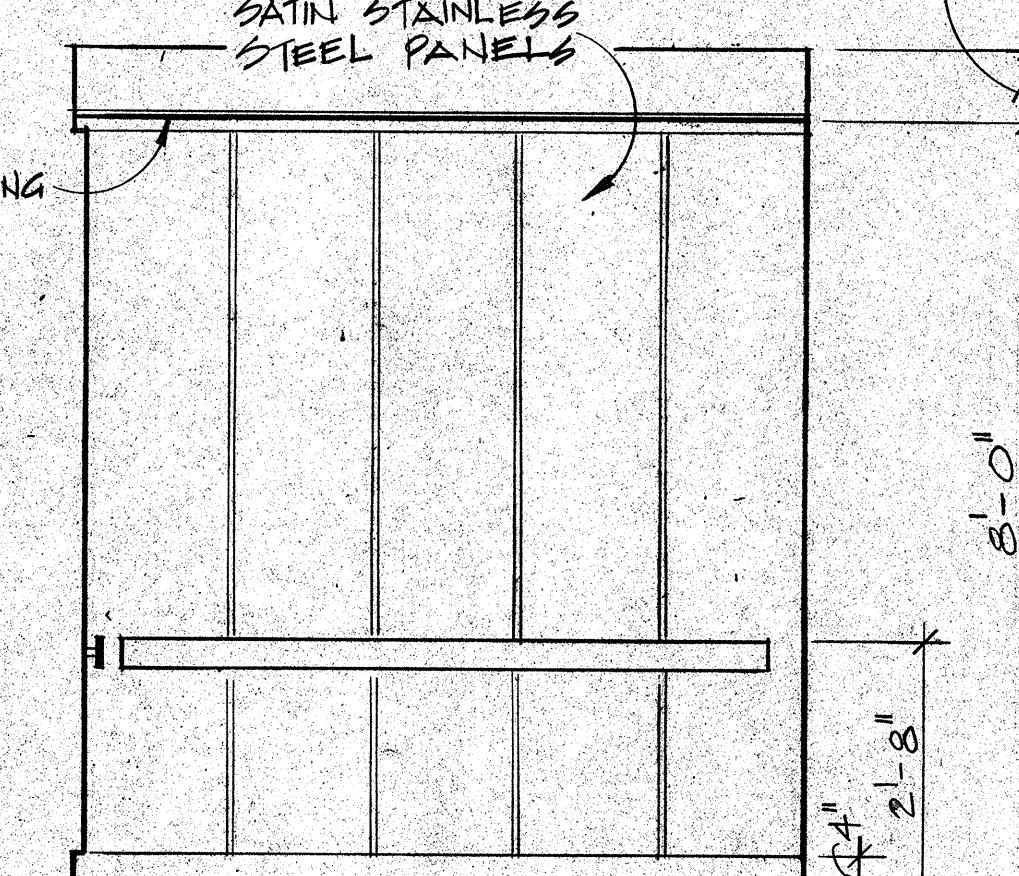


RIGHT SIDE


8 ELEVATOR 3 INTERIOR ELEVATIONS
SCALE: 1/2" = 1'-0"

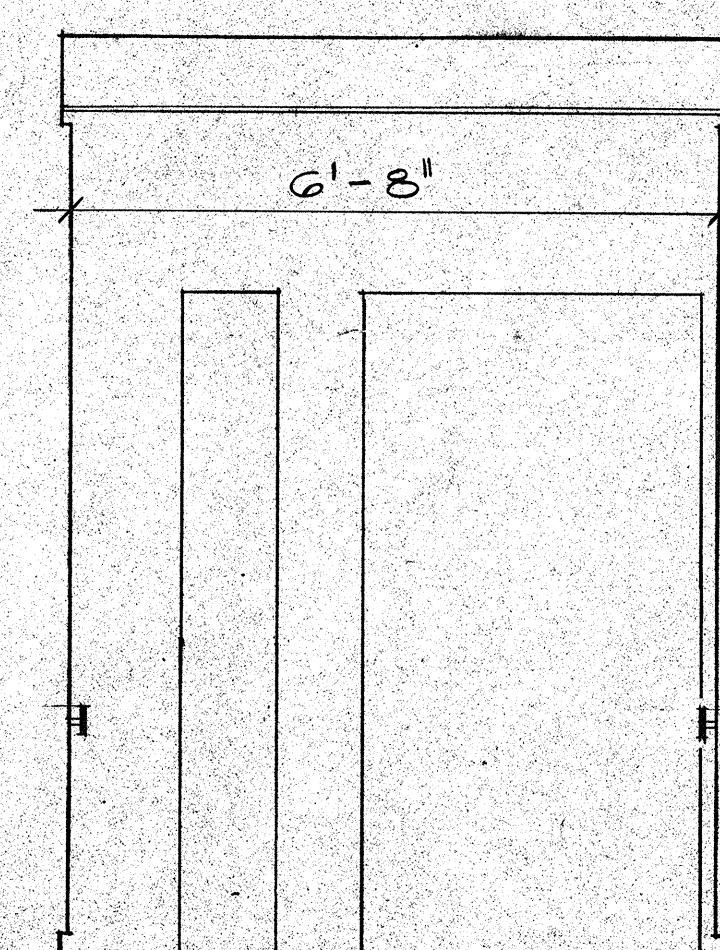


FRONT

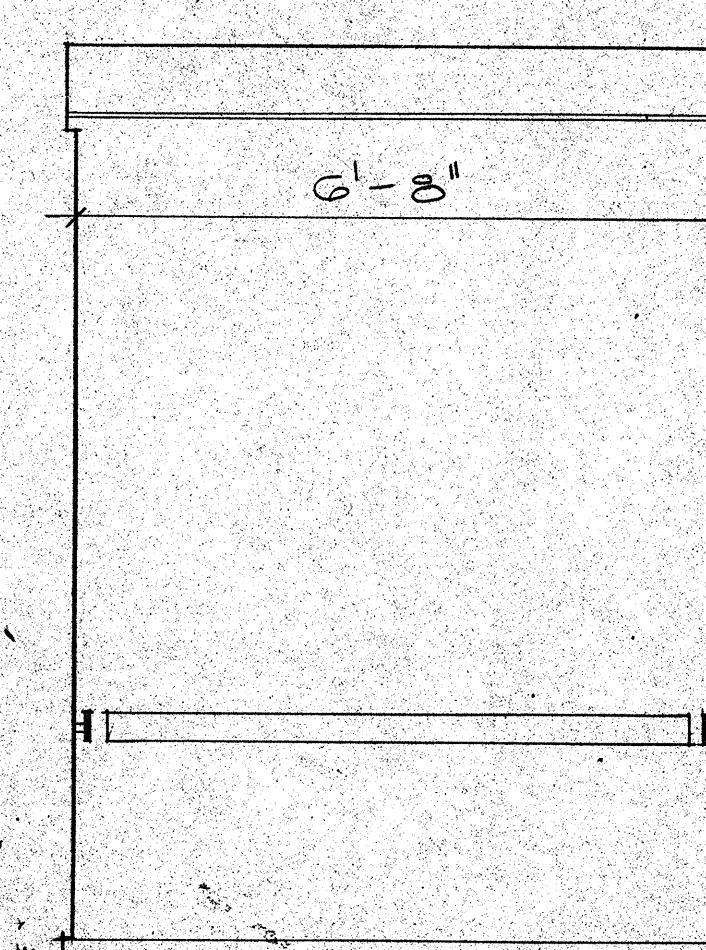

REAR

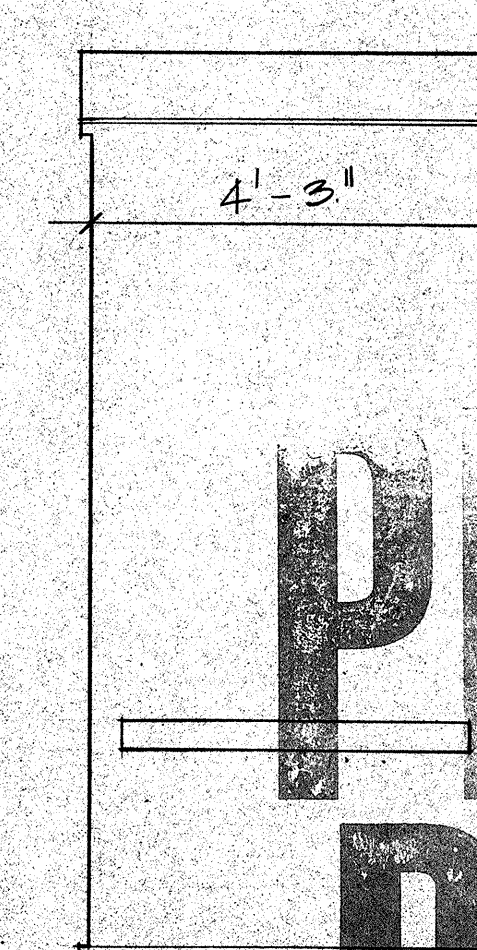


RIGHT SIDE

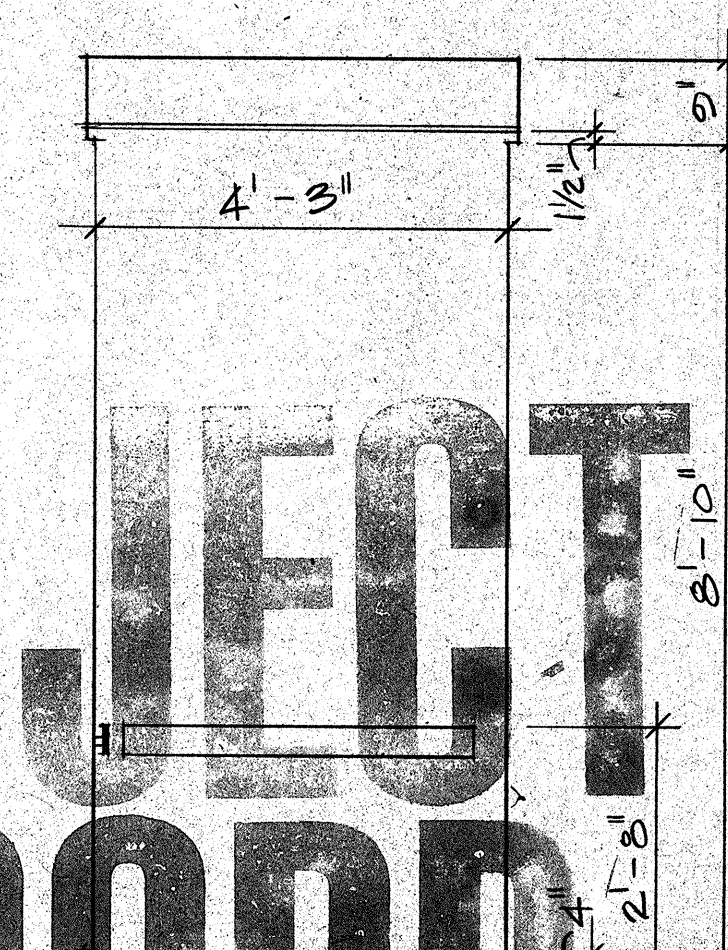


LEFT SIDE


10 ELEVATOR 4 INTERIOR ELEVATIONS
SCALE: 1/2" = 1'-0" (NOTE: ALL NOTES, MATERIALS AND DETAILS ARE SIMILAR TO ELEVATOR # 2)

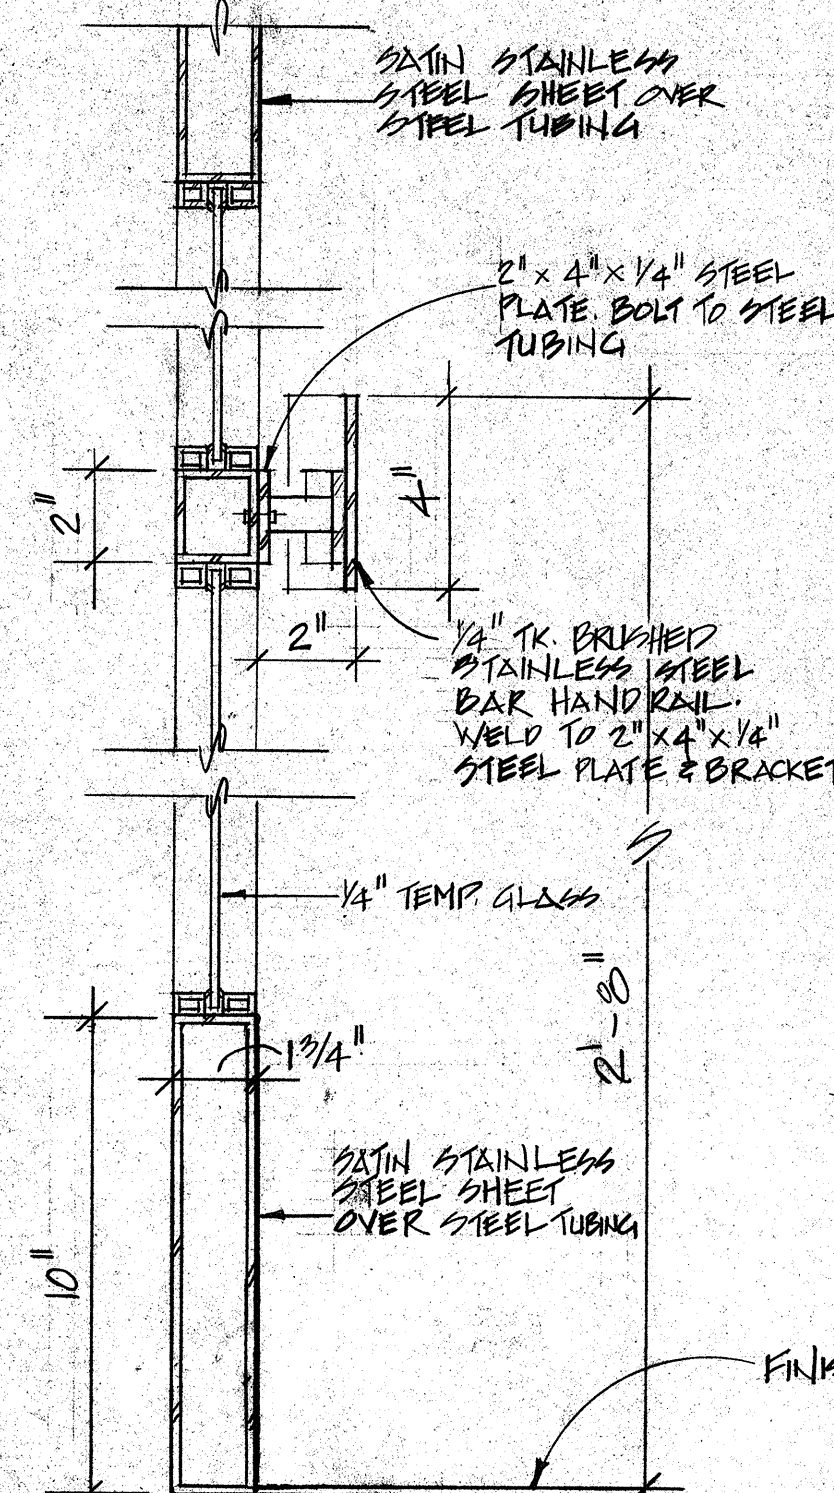

4 SECTION
SCALE: 3/8" = 1'-0"

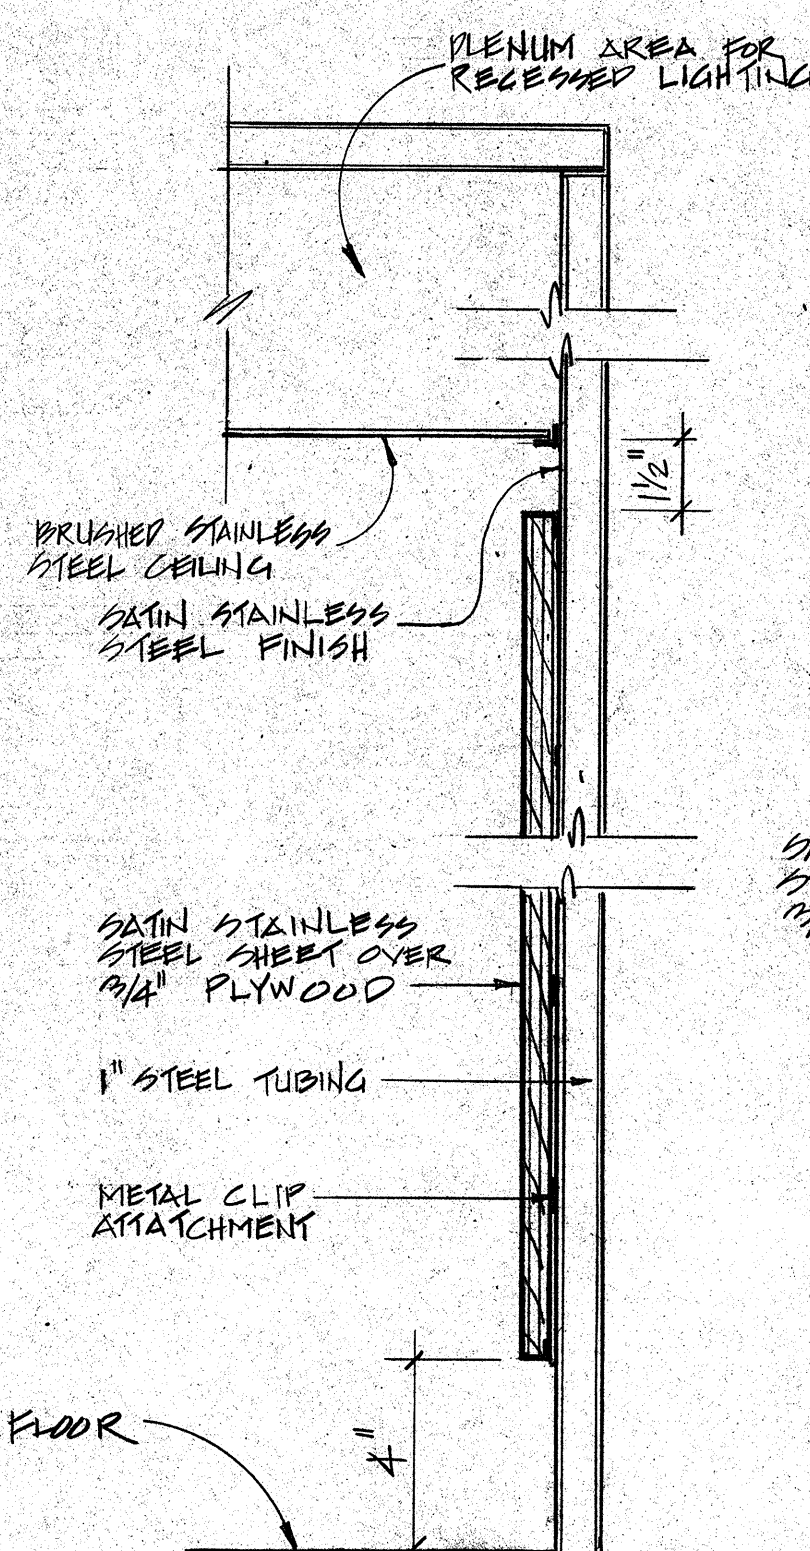

5 PANEL SECTION (TYP)
SCALE: 3/8" = 1'-0"










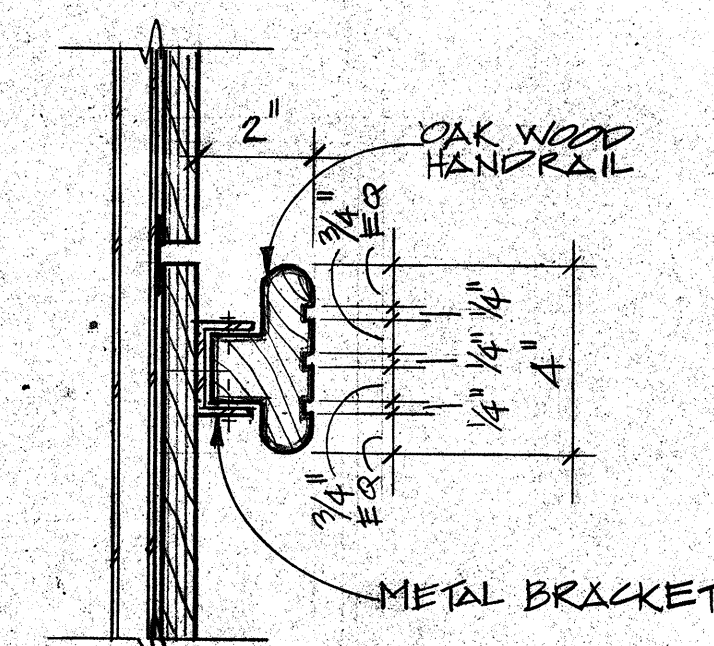


9 DETAIL
SCALE: 3/8" = 1'-0"

Revisions

No. Date Description

1 2/17/88 ADDENDA PORTED/ISSUED FOR

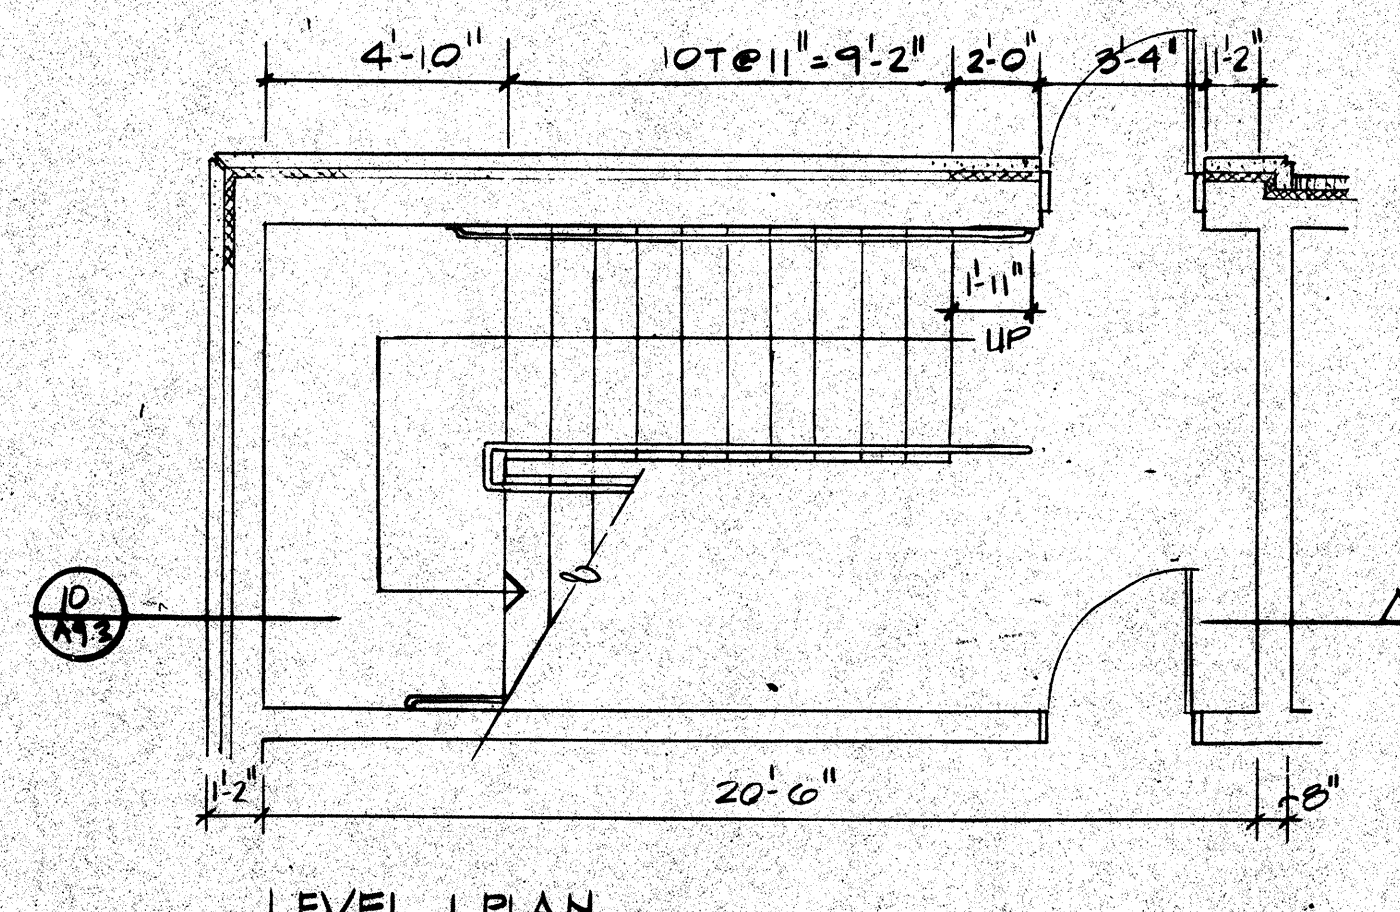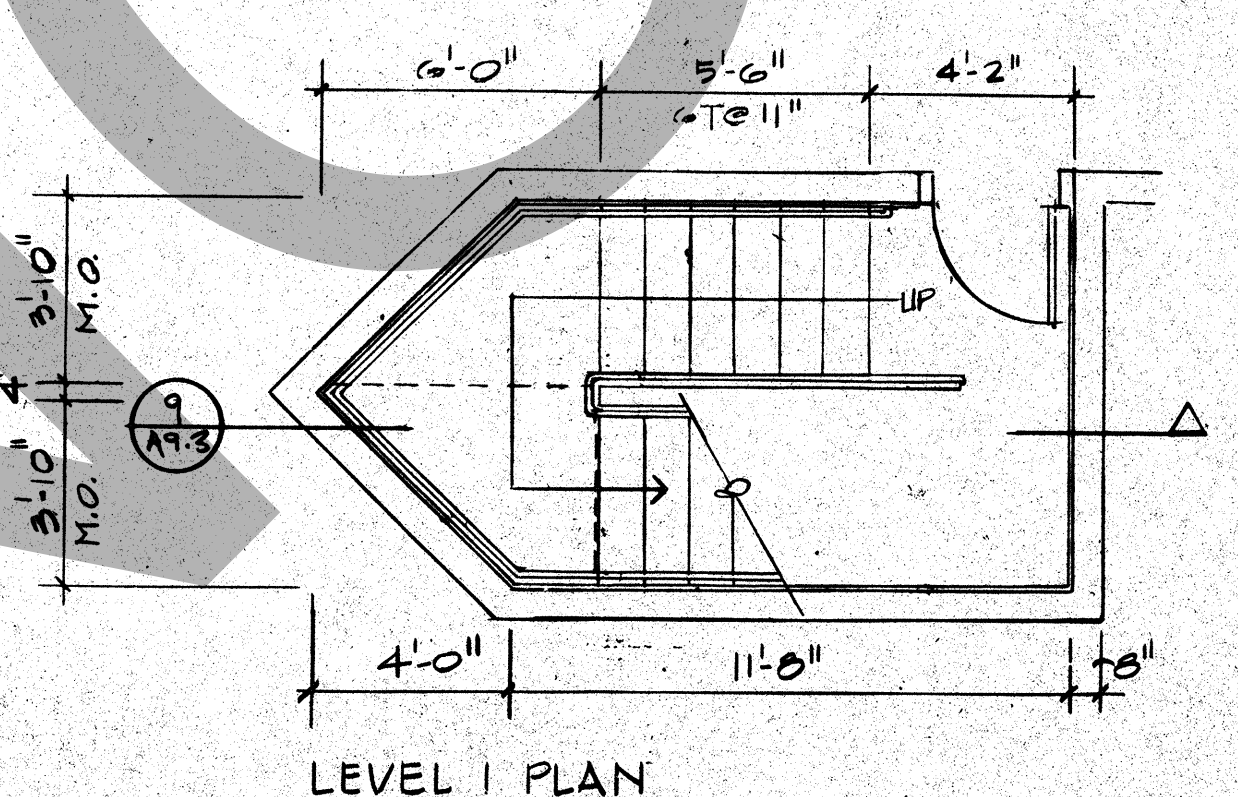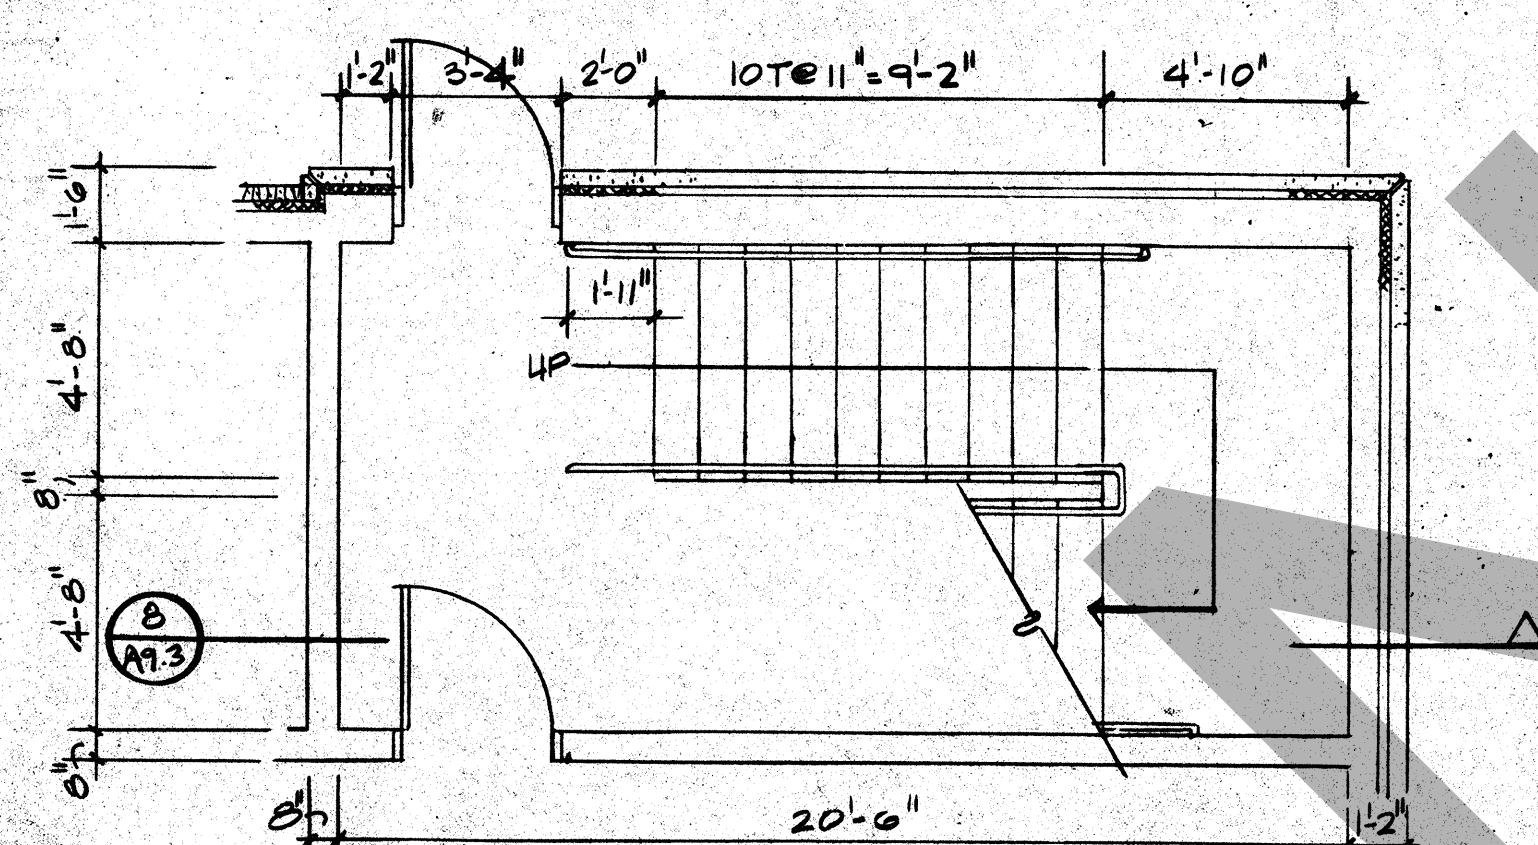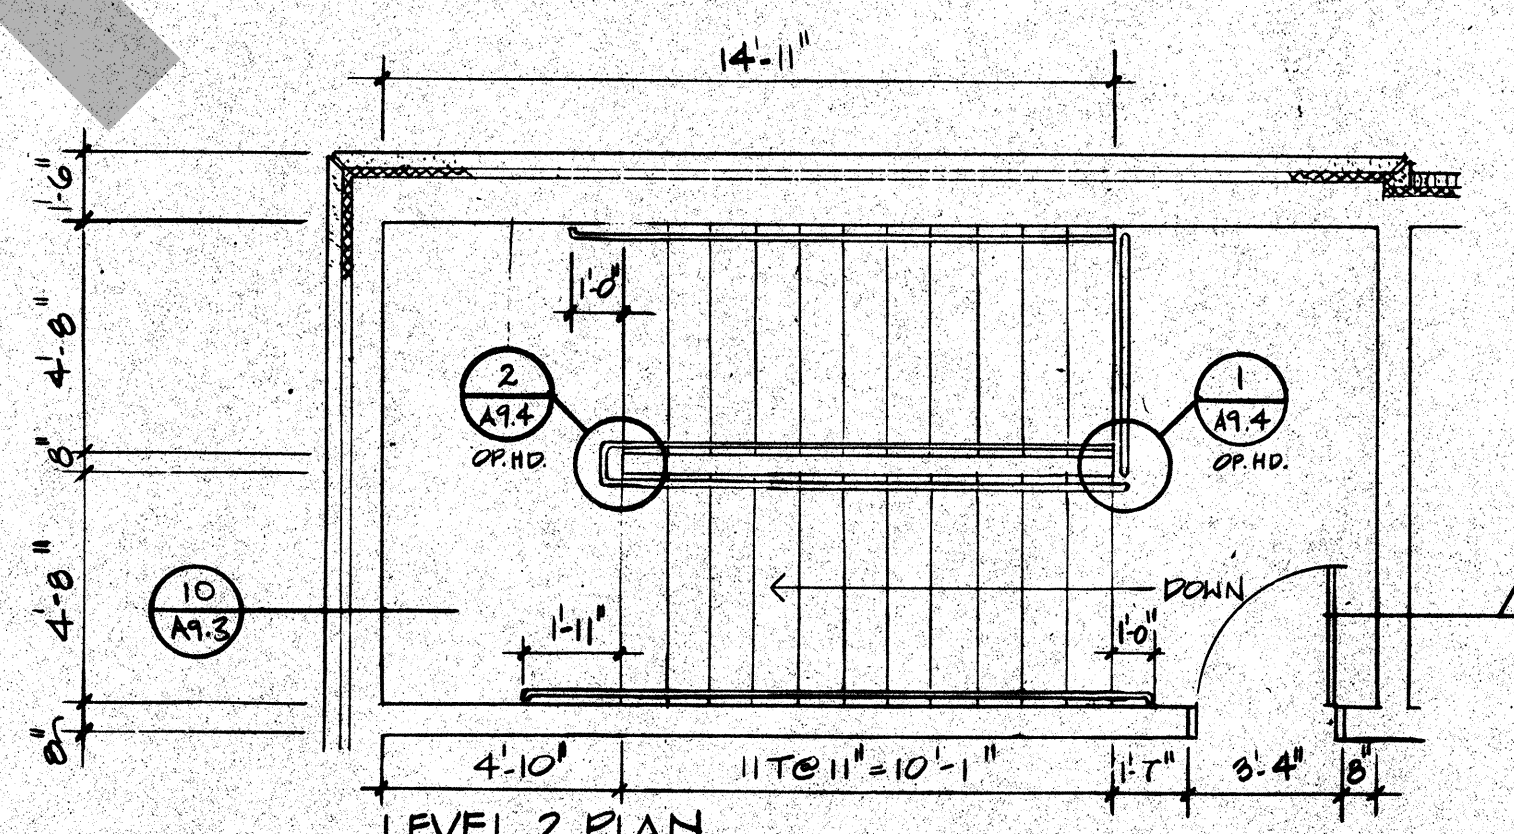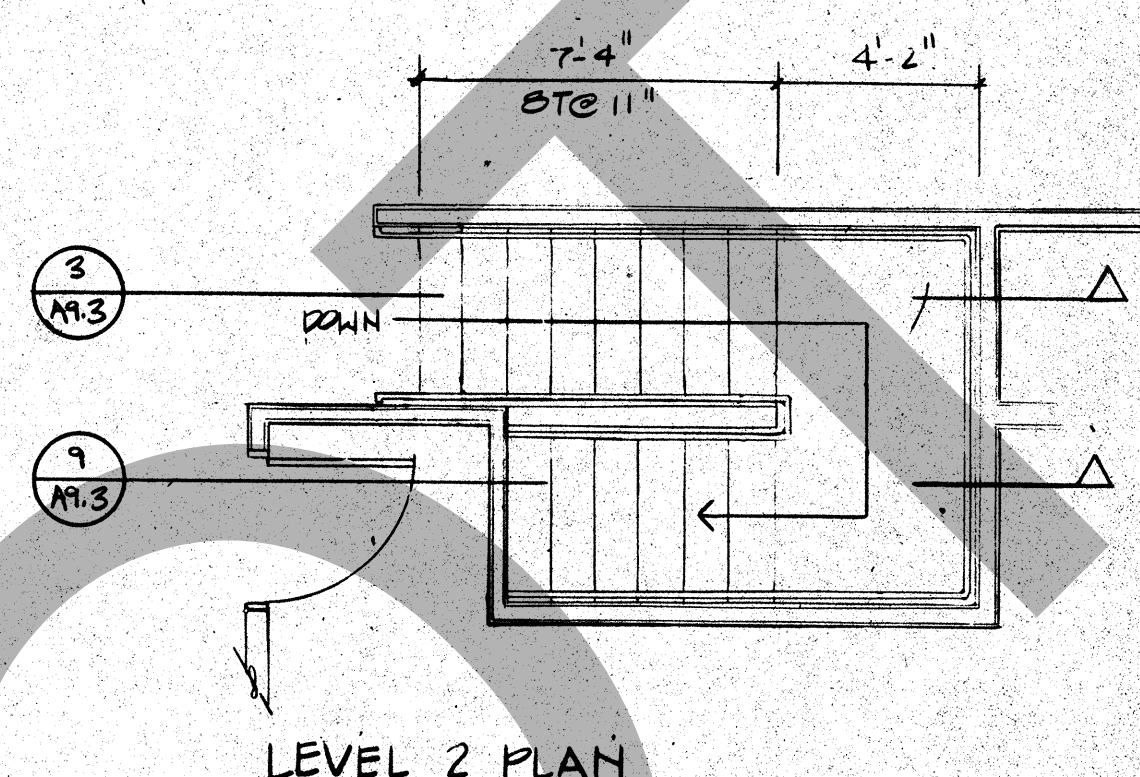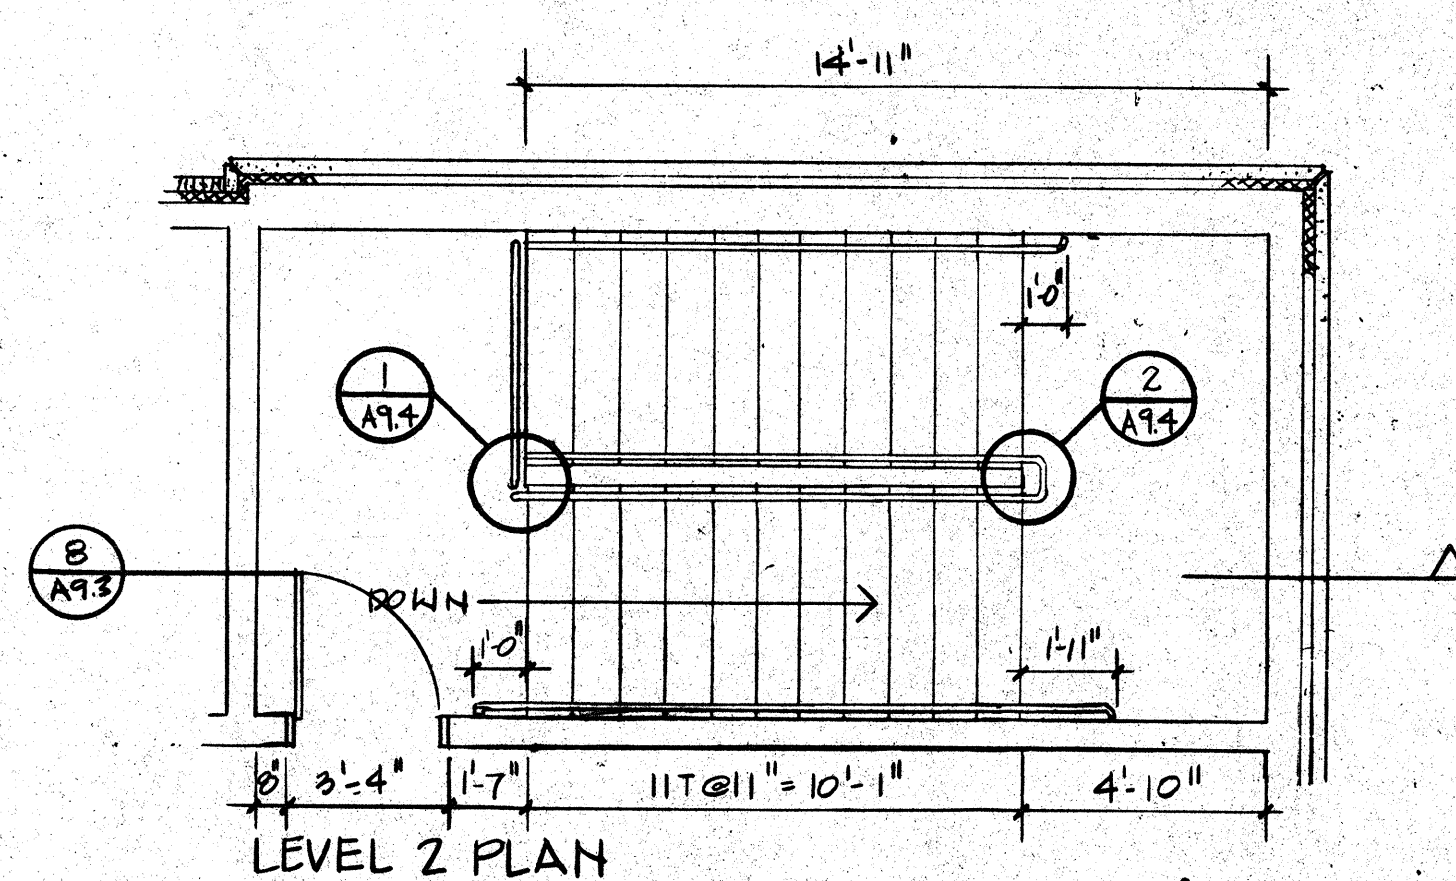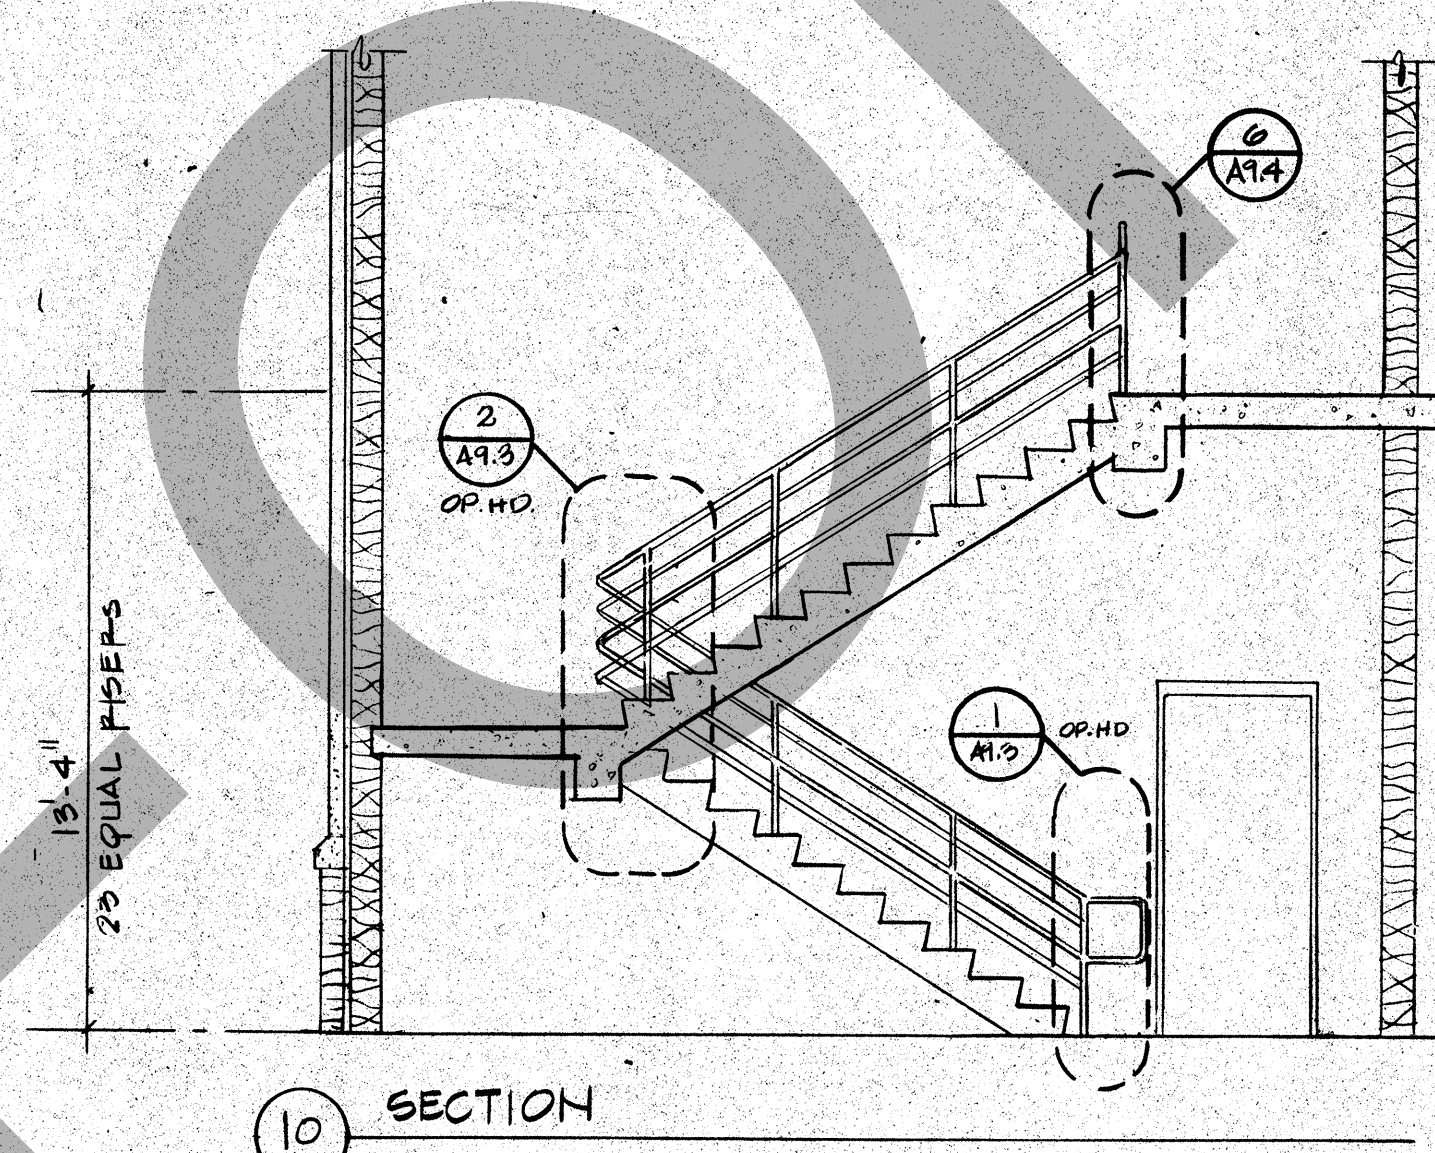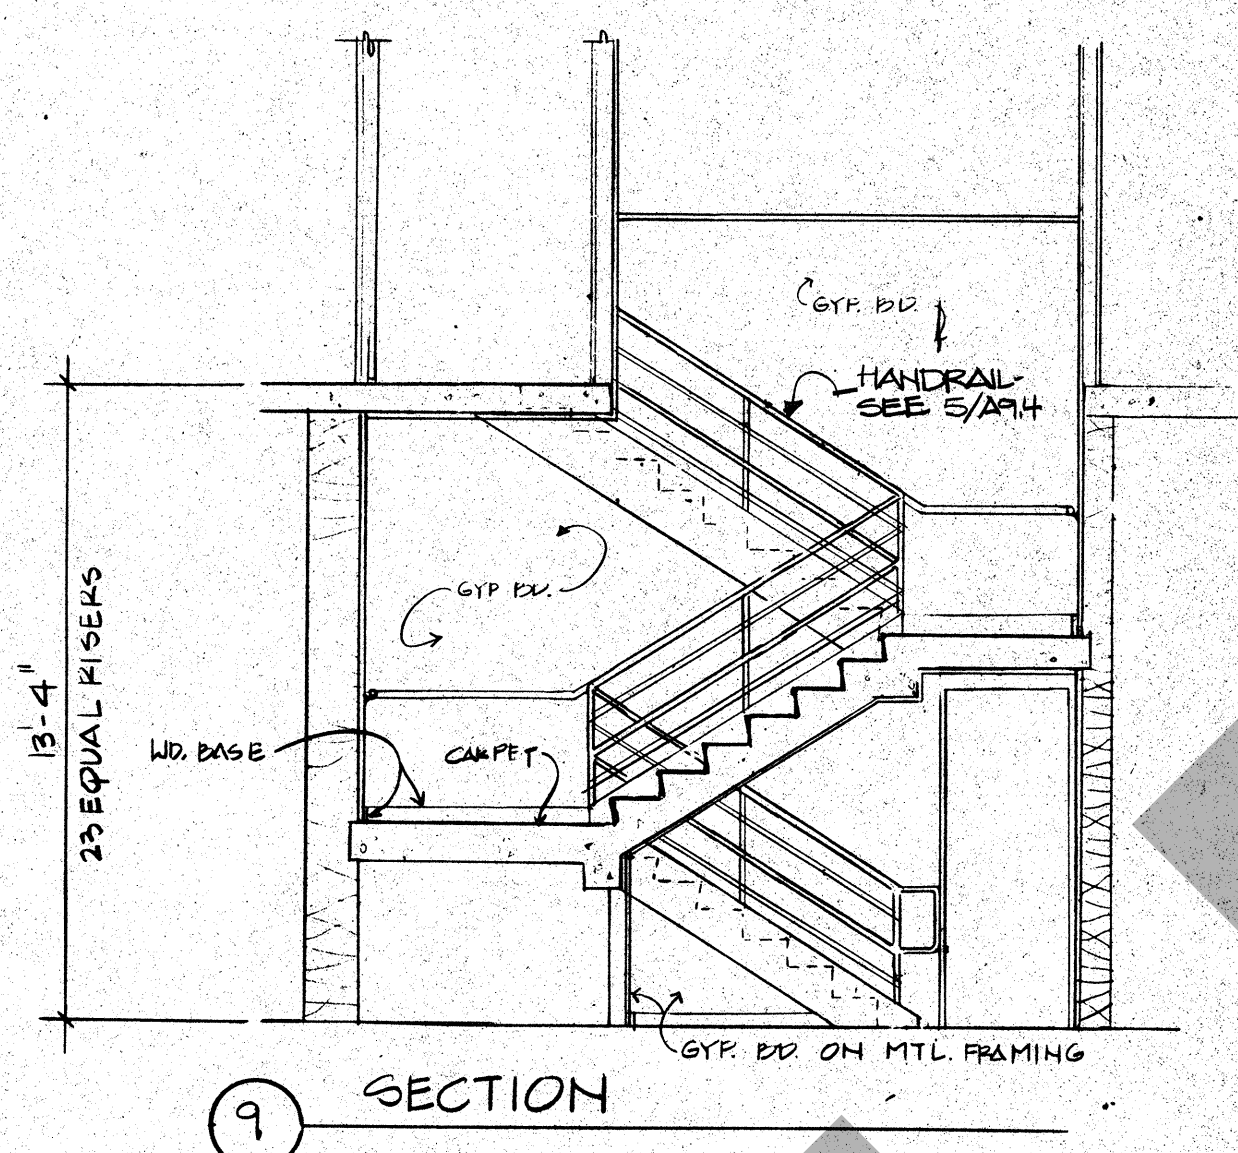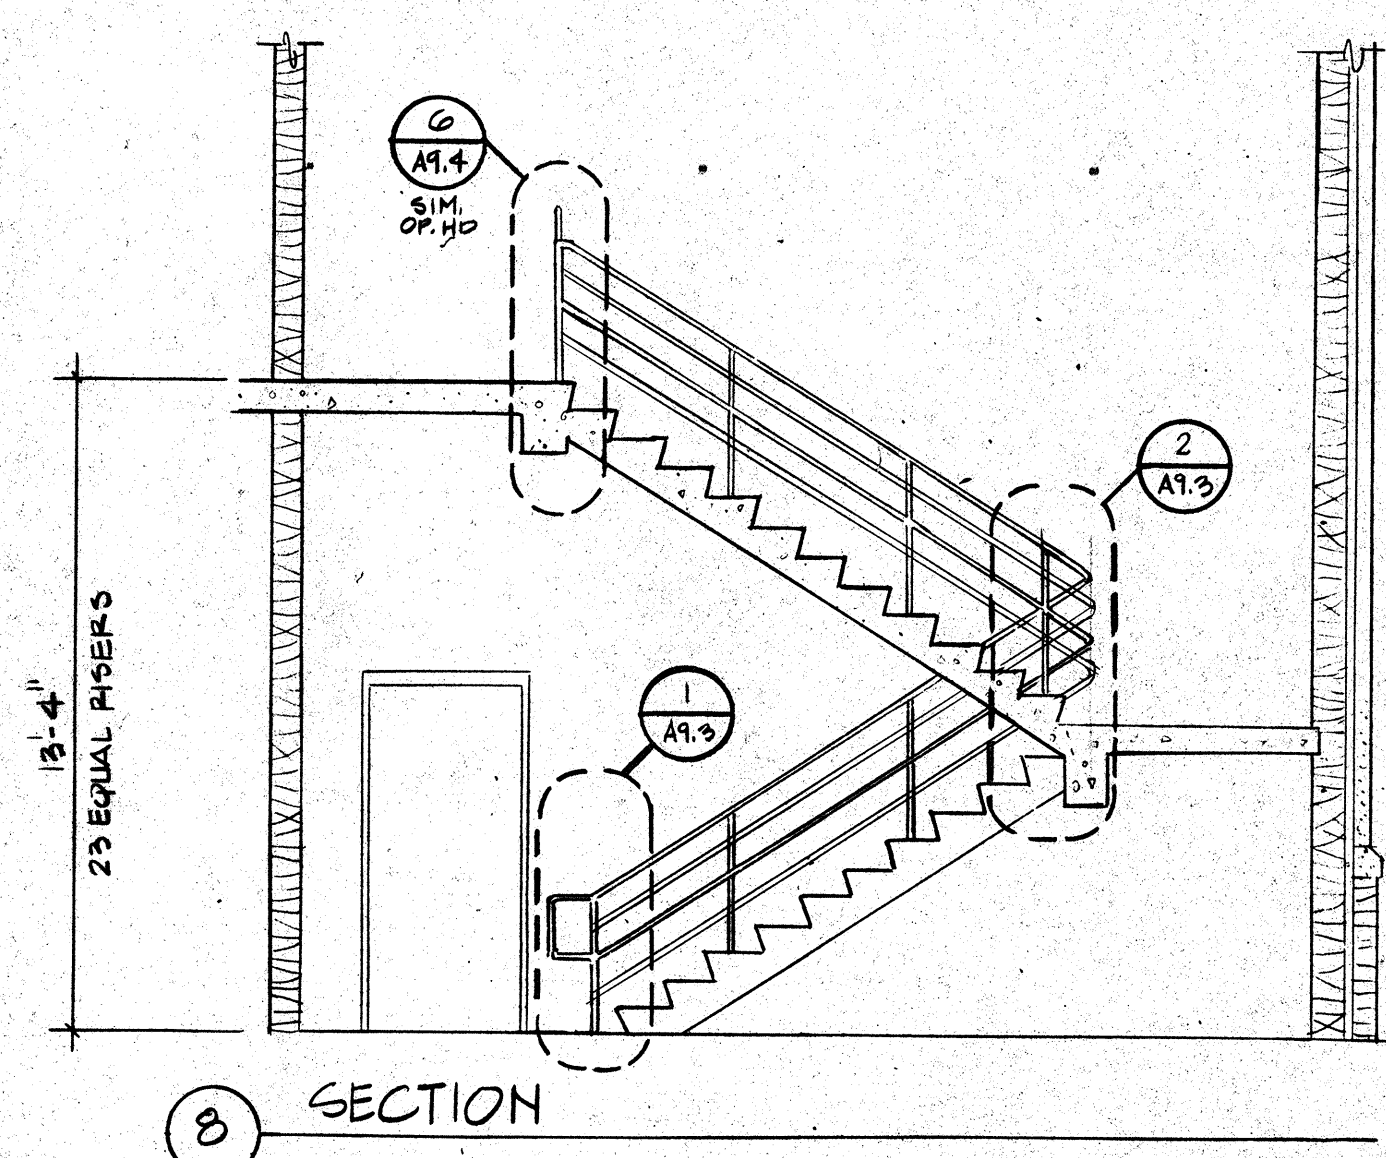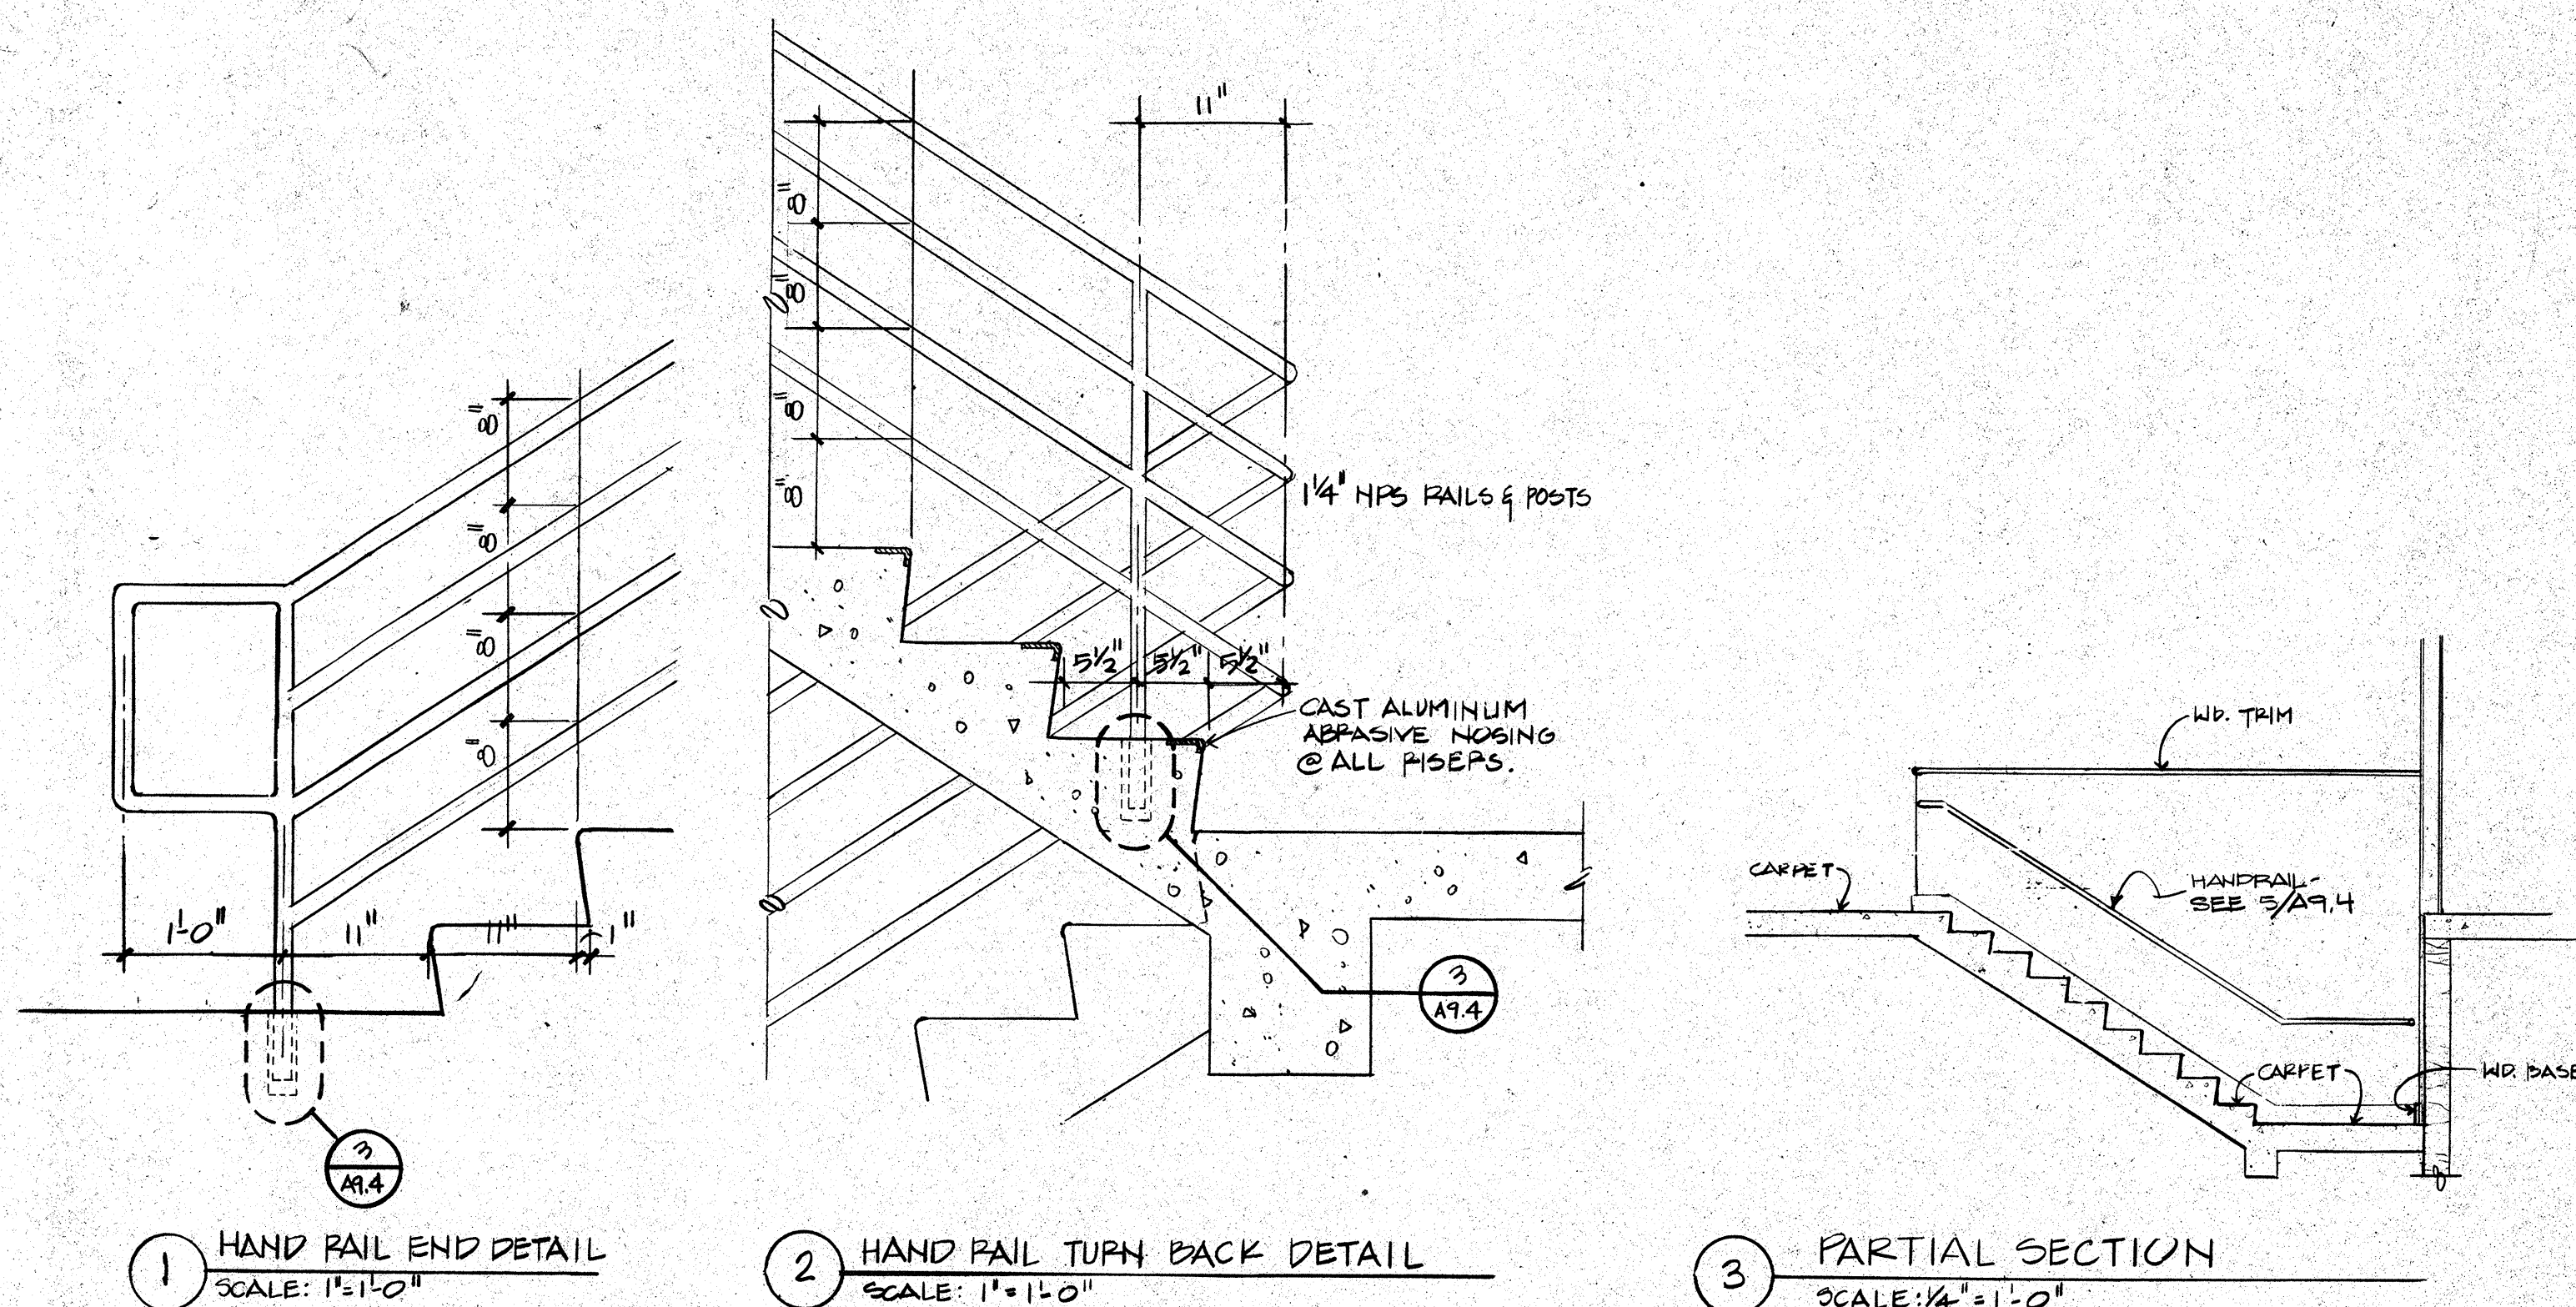

7 STAIR #4 @ ADMINISTRATION
SCALE: 1/4" = 1'-0"

6 STAIR #3 @ ADMINISTRATION
SCALE: 1/4" = 1'-0"

5 STAIR #2 @ ADMINISTRATION
SCALE: 1/4" = 1'-0"

4 NOT USED
SCALE: 1/4" = 1'-0"

PROJECT
RECORD

RFI ROSSER FABRAP INTERNATIONAL
Comprehensive Services for Building
Design and Technology
Atlanta Savannah Tampa

Revisions	No.	Date	Description
1	2/17/89	NO CHANGE	ISSUED FOR CONSTRUCTION

ROSSER FABRAP INTERNATIONAL
Criminal Justice Architecture Technology, Planning, Interiors,
Mechanical Electrical Plumbing Security, & Civil Engineering

JUSTICE SYSTEMS INCORPORATED
Criminal Justice Operations, Programming


JOHNSON & NIELSEN
Structural Engineering

WEST VALLEY DETENTION CENTER
FOR THE COUNTY OF SAN BERNARDINO, CALIFORNIA

HARRY MAYS, COUNTY ADMINISTRATION OFFICER

FLYNN TIDWELL, SHERIFF

BOARD OF SUPERVISORS
James M. McKeown, Chairman
James M. McKeown, Vice Chairman
James M. McKeown, Secretary
James M. McKeown, Treasurer

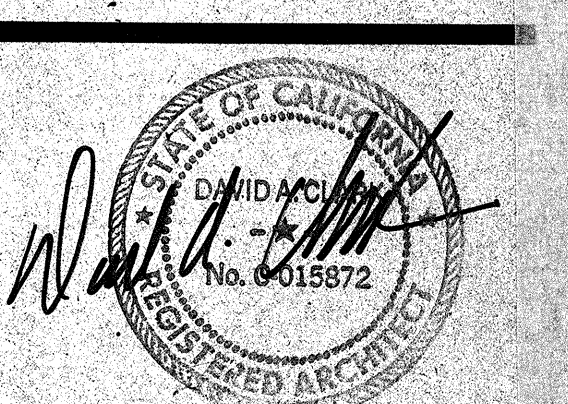

STAIR PLANS &
SECTIONS - CORE