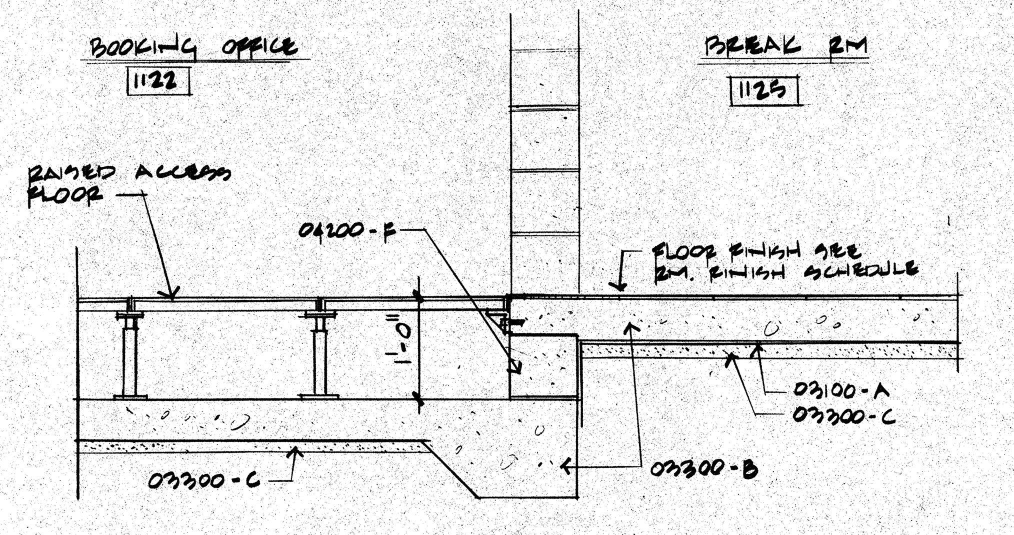

3 PARTIAL SECTION AT BOOKING
SCALE: 3/4

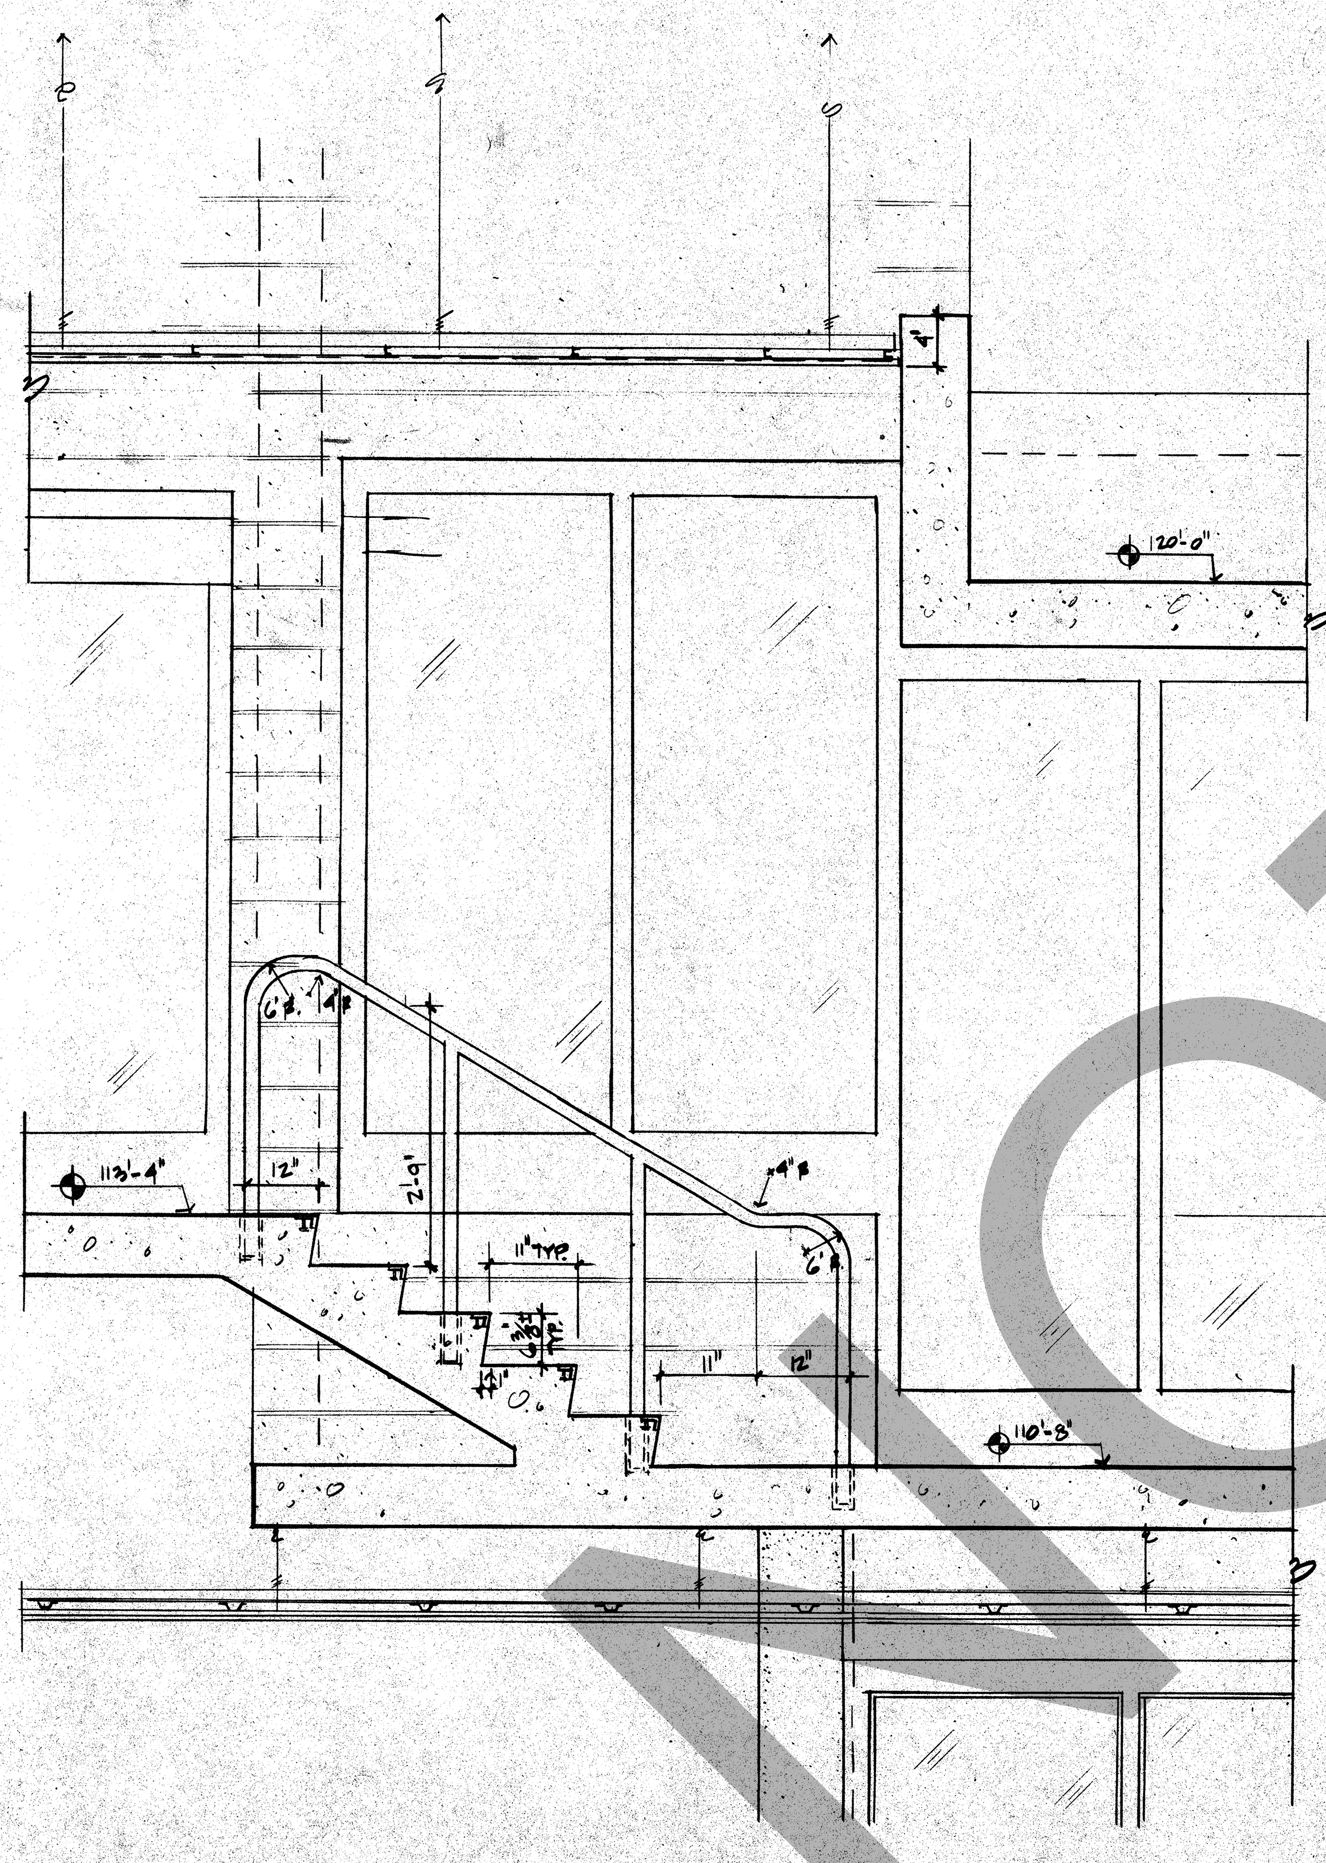

1 PARTIAL SECTION AT STAIR
SCALE: 3/4"=1'-0"

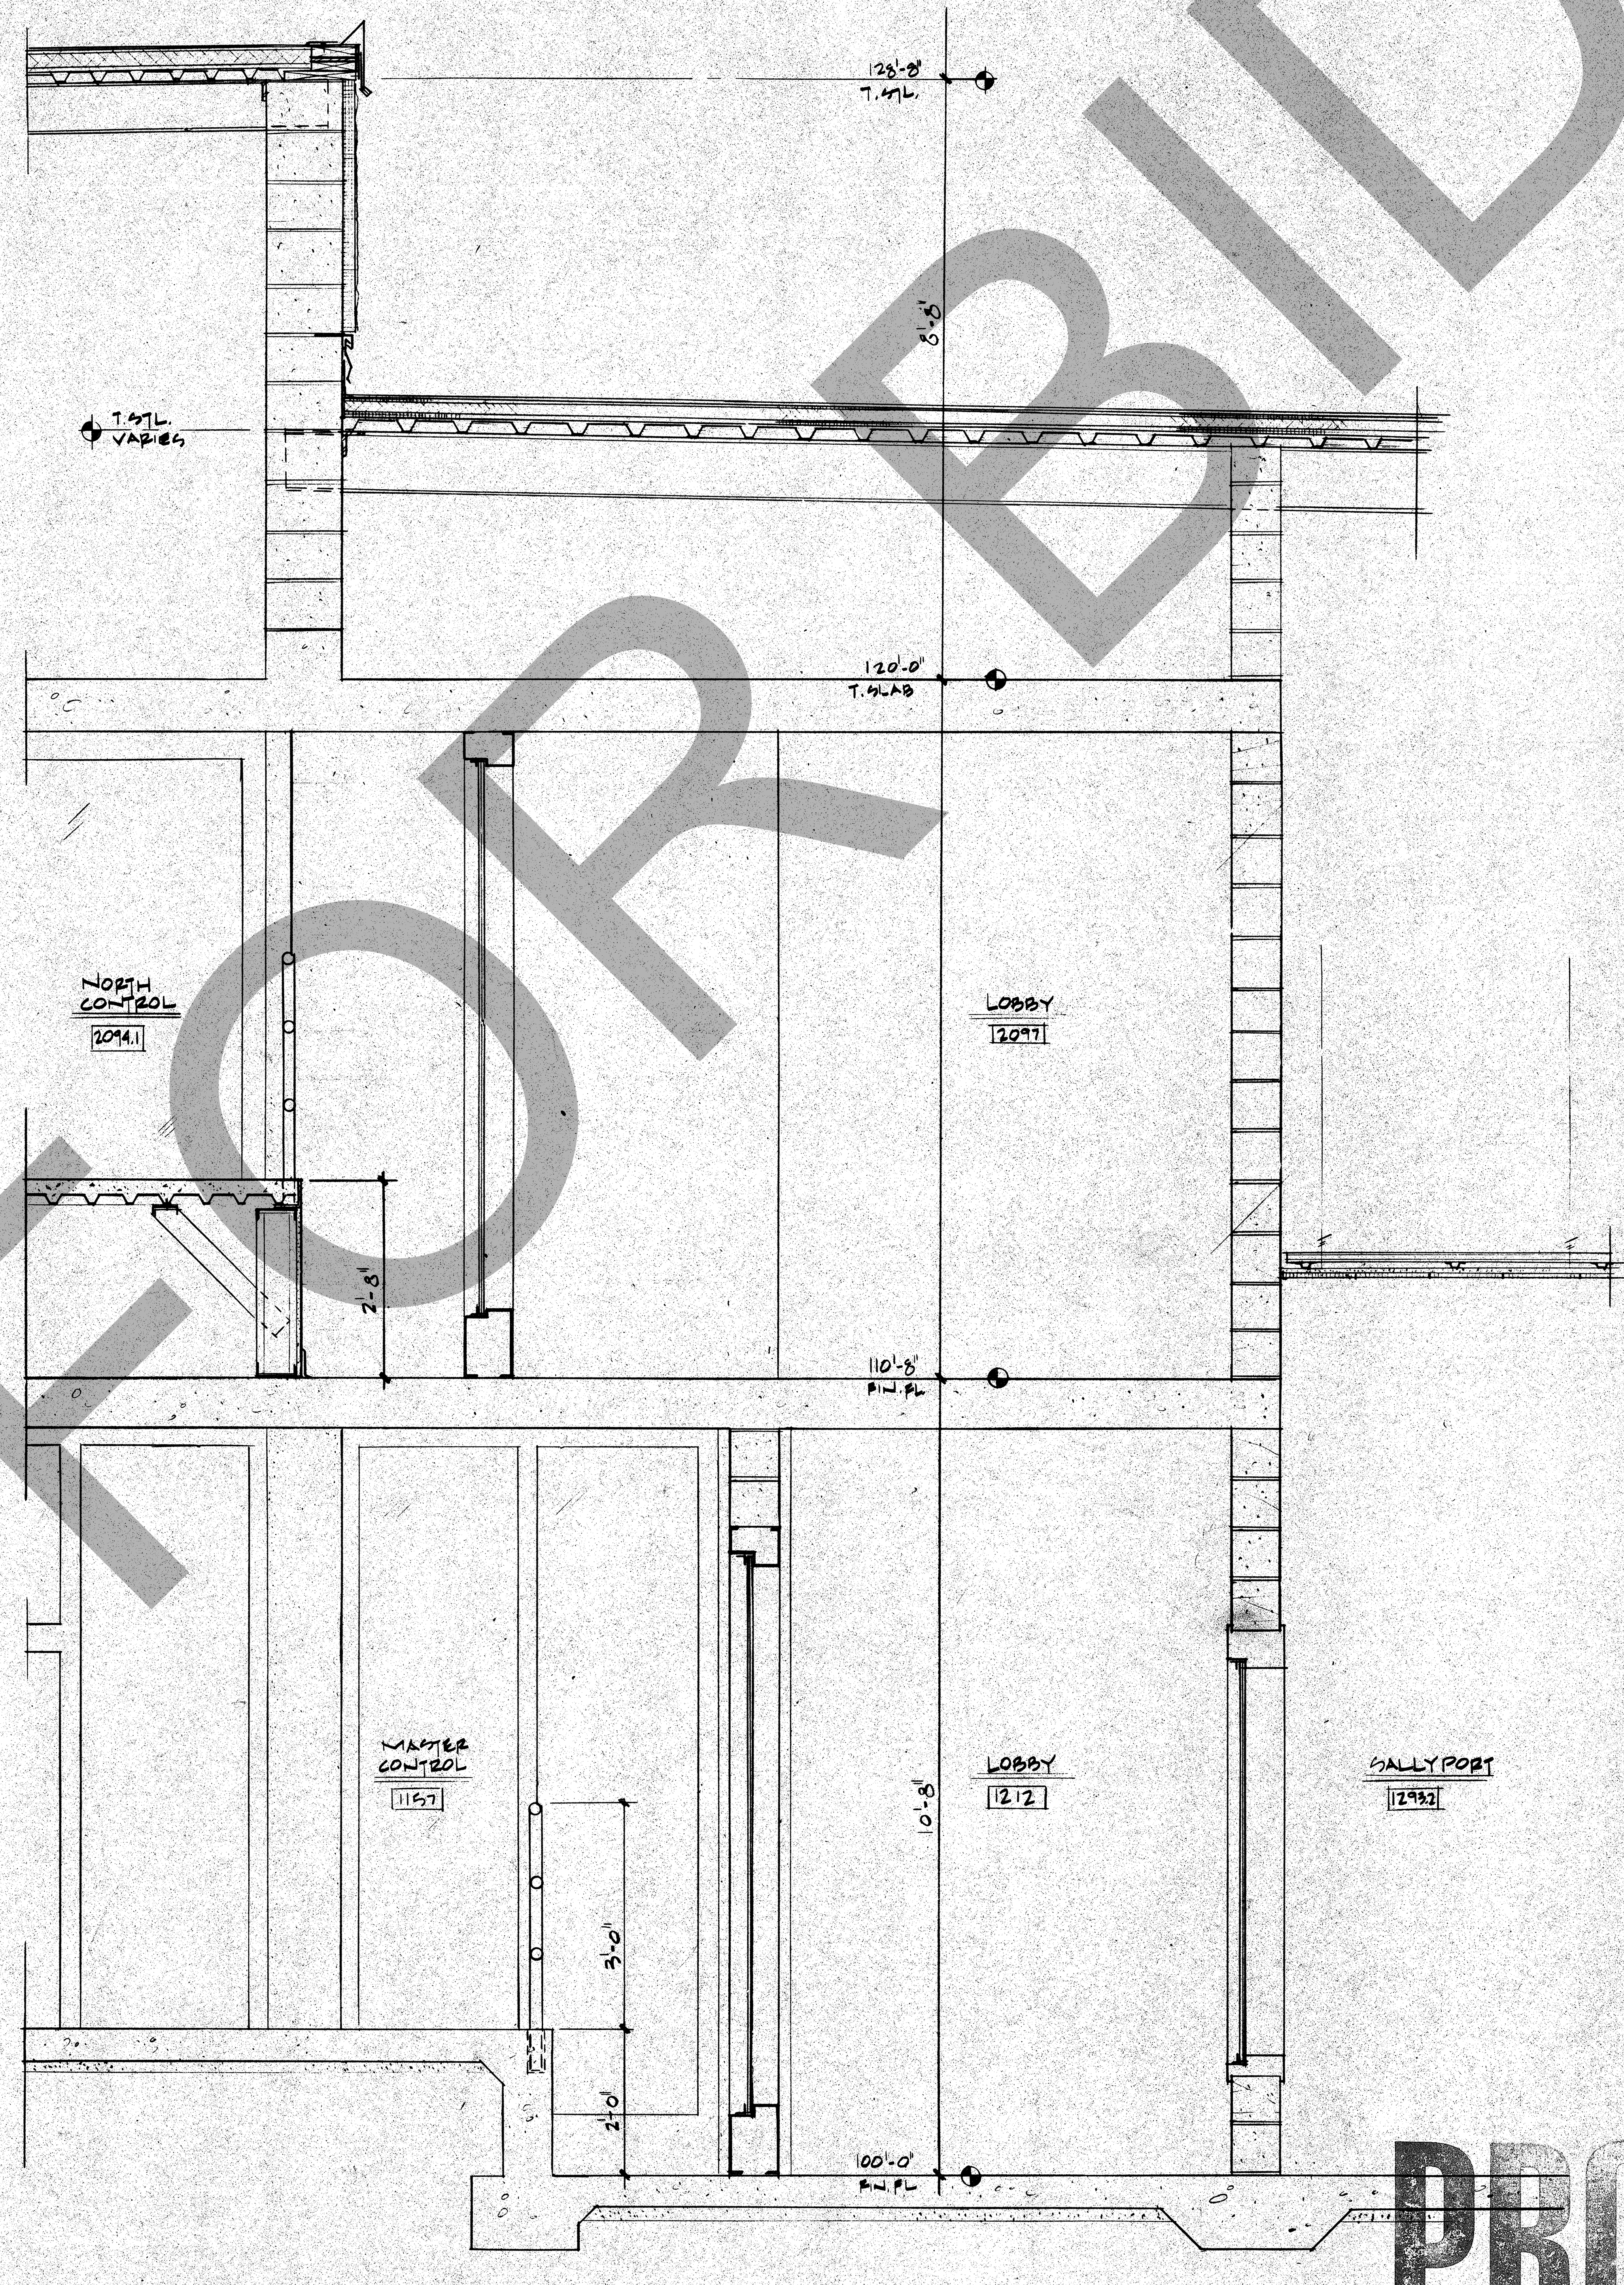

2 WALL SECTION AT NORTH CONTROL
SCALE: 3/4"=1'-0"

NOT FOR BID

PROJECT RECORD

KEY NOTES

02202-A. Compacted Fill
02501-A. Asphalt Concrete Paving
02513-A. Concrete Sidewalk
-B. Patio Paving
-C. Concrete Pad
-D. 1/2" Premolded Expansion Jt. Filler
02527-A. Concrete Curb
-B. Handicap Curb Cut
02930-A. Grassing
03100-A. Membrane Moisture Barrier
03300 REINFORCED CONCRETE
-A. Foundation
-B. Slab on Grade
-C. Sand Fill Leveling Bed
-D. Perimeter Insulation
-E. Elevated Conc. Slab
-F. Concrete Beam
-G. Concrete Column
-H. Water Stop
-J. Conc. Slab on Mtl. Deck
03450 ARCHITECTURAL PRECAST
-A. Precast Coping
-B. Precast Watertable
-C. Precast Belt Course
-D. Precast Sill
-E. Precast Panel
-F. Precast Support per Fabricator
-G. Precast Lateral Anchor per Fabricator
04200 CONCRETE MASONRY UNIT (CMU)
-A. 4" CMU Smooth Face
-B. 4" CMU Split Face
-C. 6" CMU Smooth Face
-D. 6" CMU Split Face
-E. 6" Prefaced Conc. Unit Masonry
-F. 8" CMU Smooth Face
-G. 8" CMU Split Face
-H. 12" CMU Smooth Face
-J. 12" CMU Split Face
-K. Custom 6" Angled Split Face CMU
-L. U-Block
-M. CMU Lintel
-N. CMU Soap
-O. Bullnose CMU
-P. Solid Grout Fill
-Q. Flexible Anchor (To Stl. Struct.)
-R. Veneer Anchor
-S. Dovetail Slot & Anchor
-T. Anchor Bolt
-U. Concealed Flashing
-V. Weeps at 24" o.c. Horiz.
-W. Control Jt.
-X. 4" Prefaced CMU
04270 GLASS UNIT MASONRY
-A. Glass Block Type A
-B. Glass Block Type B
-C. Glass Block Type C
-D. Joint Reinforcement
-E. Dovetail Slot & Wire Tie
-F. Stl. Column Anchor
-G. Security Joint Reinforcement
05120-A. Stl. Beam
-B. Stl. Column
05210-A. Stl. Bar Joist
05312-A. Mtl. Deck
05500 METAL FABRICATIONS
-A. Stl. Angle
-B. Stl. Clip Angle
-C. Pipe Bollard
-D. Bent Stl. Plate
-E. Stl. Ladder
-F. Stl. Ships Ladder
-G. Stl. Channel Stringer
-H. Mtl. Bar Grate
-J. Stl. Pipe Rail 1-1/2" O.D.
-K. Stair Nosing
-L. Non-Shrink Grout
-M. Handrail Wall Bracket
-N. Pipe Sleeve w/Non-Shrink Grout
-O. Mtl. Pan Tread & Riser w/Conc. Fill
-P. Stl. Floor Plate Tread
-Q. Stl. Floor Plate (Thickness As Indicated)
-R. Floor Grating Tread
-S. Floor Grating Platform
-T. Catwalk (See Detail)
-U. Bumper Guard
-V. Exp. Jt. Cover
-W. Stl. Security Mesh Panels (Size as Indicated)
-Y. Stl. Plate (Thickness as Indicated)
06100-A. 2x Treated Wd. Blocking
-B. Exterior Grade Plywood Sheathing
-C. Plywood
06400-A. Plastic Laminate
-B. Wood Trim
-C. Wood Shelving
-D. Finish Wood Veneer
07115-A. Membrane Waterproofing
07140-A. Mtl. Oxide Waterproofing
07160-A. Dampproofing
07210-A. 2" Rigid Cavity Insulation
-B. Batt Insulation
-C. Foam Glass Insulation
-D. Rigid Fiberglass Insulation
07241-A. Exterior Insulation System (E.I.S.)
-B. E.I.S. Drip Screed
-C. E.I.S. Control Joint
-D. E.I.S. 3/4" V-Groove U.N.O.
-E. Shelf Bracket
-F. Adjustable Shelf Bracket
-G. Hardwood Edge
07253-A. Spray on Fireproofing
07530-A. Flexible Sheet Roofing (FS-RF)
-B. Roof Insulation
-C. Tapered Roof Insulation
-D. Protection Mat (Additional Layer FS-RF)
-E. Pressure Bar & Fastener
-F. Termination Bar & Sealant
07600-A. Flashing (FS-RF)
-B. Flashing (Mtl.)
-C. Mtl. Counter Flashing
-D. Mtl. Gravel Stop & Clip
-E. Mtl. Coping
-F. Mtl. Step Flashing
-G. Elastic Expansion Jt. Bellows Cover
-H. Leader Head & Downspout
-J. Scupper
07610-A. Standing Seam Mtl. Roof
-B. Ridge Flashing
07700-A. Roof Hatch
07812-A. Mtl. Framed Skylight
07920-A. Sealant & Backer Rod
-B. Fire Resistive Sealant
-C. Pick Resistant Sealant
08110/
11193-A. Hollow Metal Door Frame
-B. Hollow Metal Window Frame
-C. Jamb Anchor
08305-A. Access Door
08311-A. Sliding Glass Door
08330-A. Overhead Coiling Door
08333-A. Overhead Coiling Shutter
08410-A. Aluminum Storefront
08430-A. Balanced Door
08521-A. Aluminum Window & Frame
08700-A. Mtl. Threshold
08800 GLASS & GLAZING
-A. Laminated Glass 1/4" U.N.O.
-B. Insulated Glass
-C. Plate Glass Tempered Mirror 1/4" U.N.O.
-D. Tempered Glass 1/4" U.N.O.
-E. Wire Glass 1/4" U.N.O.
09200 LATH & PLASTER
-A. Mtl. Studs (16" O.C. U.N.O.)
-B. Light Gage Stl. Framing (16" O.C. U.N.O.)
-C. Mtl. Furring (16" O.C. U.N.O.)
-D. Cement Plaster on Mtl. Lath
-E. Cement Plaster & Mtl. Lath on Supension System
-F. Mtl. Corner Reinforcement
-G. Mtl. Corner Bead
-H. Casing Bead
-J. Brace to Structure (4'-0" O.C. U.N.O.)
09250-A. 5/8" Gyp. Bd.
-B. 2 Layers 5/8" Gyp. Bd.
-C. 5/8" Gyp. Bd. on Suspension System
-D. 2 Layers 5/8" Cyp. Bd. on Suspension System
-E. 5/8" Gyp. Bd. Sheathing
-F. J-Mold
09300-A. Ceramic Tile & Setting Bed
-B. Marble Threshold & Setting Bed
09510-A. Suspended Acoustical Ceiling System (See Fin. Schedule For Type)
-B. Surface Applied Acoustical Tile (See Fin. Schedule For Type)
09513-A. Access Panel
09515-A. Mtl. Acoustical Ceiling System
09815-A. Epoxy Flooring
10200-A. Louver
10270-A. Access Flooring
11160-A. Dock Leveler
-B. Dock Bumper
14581-A. Pneumatic Tube System
15426-A. Roof Drain & Leader
-B. Sidewall Scupper Drain & Leader

RFI ROSSER FABRAP INTERNATIONAL

Revisions
No. Date Description
1 2/17/89 ADDENDA POSTED/ISSUED FOR CONSTRUCTION

ROSSER FABRAP INTERNATIONAL
Criminal Justice Architecture, Technology, Planning, Interiors, Mechanical, Electrical, Plumbing, Security, & Civil Engineering

JUSTICE SYSTEMS INCORPORATED
Criminal Justice Operations, Programming

JOHNSON & NIELSEN
Structural Engineering

WEST • VALLEY • DETENTION • CENTER
FOR • THE • COUNTY • OF • SAN • BERNARDINO • CALIFORNIA
HARRY MAYS, COUNTY ADMINISTRATION OFFICER
FLOYD TIDWELL, SHERIFF
BOARD OF SUPERVISORS

STATE OF CALIFORNIA
DAVID A. CLARK
REGISTERED ARCHITECT

WALL SECTIONS-CORE

Job No 82058.04
Date 10-17-88
A7.2