



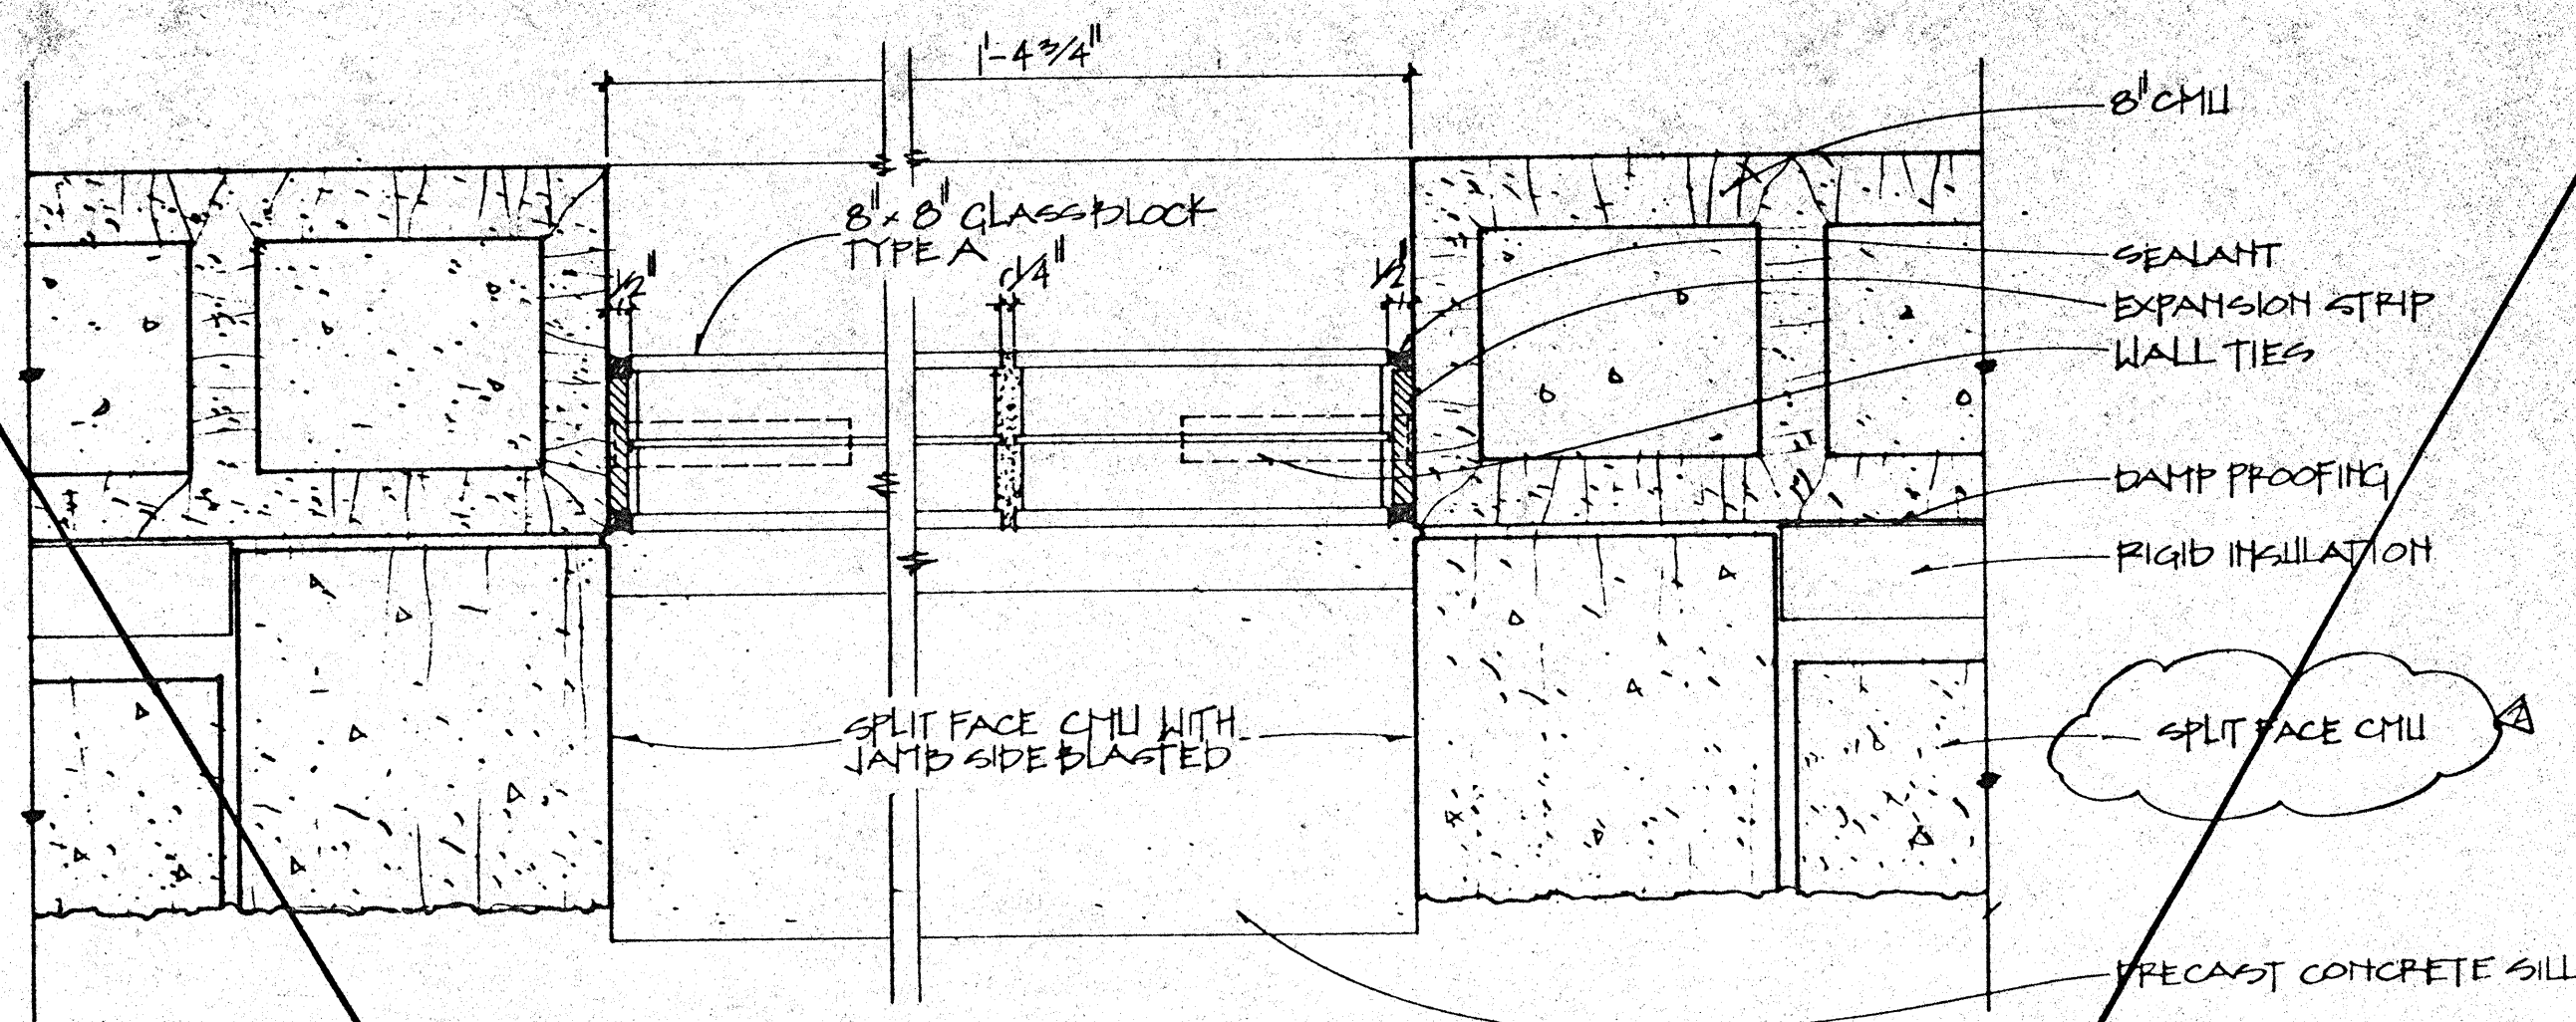


1 JAMB DETAIL AT VISITATION
3/1-1-01

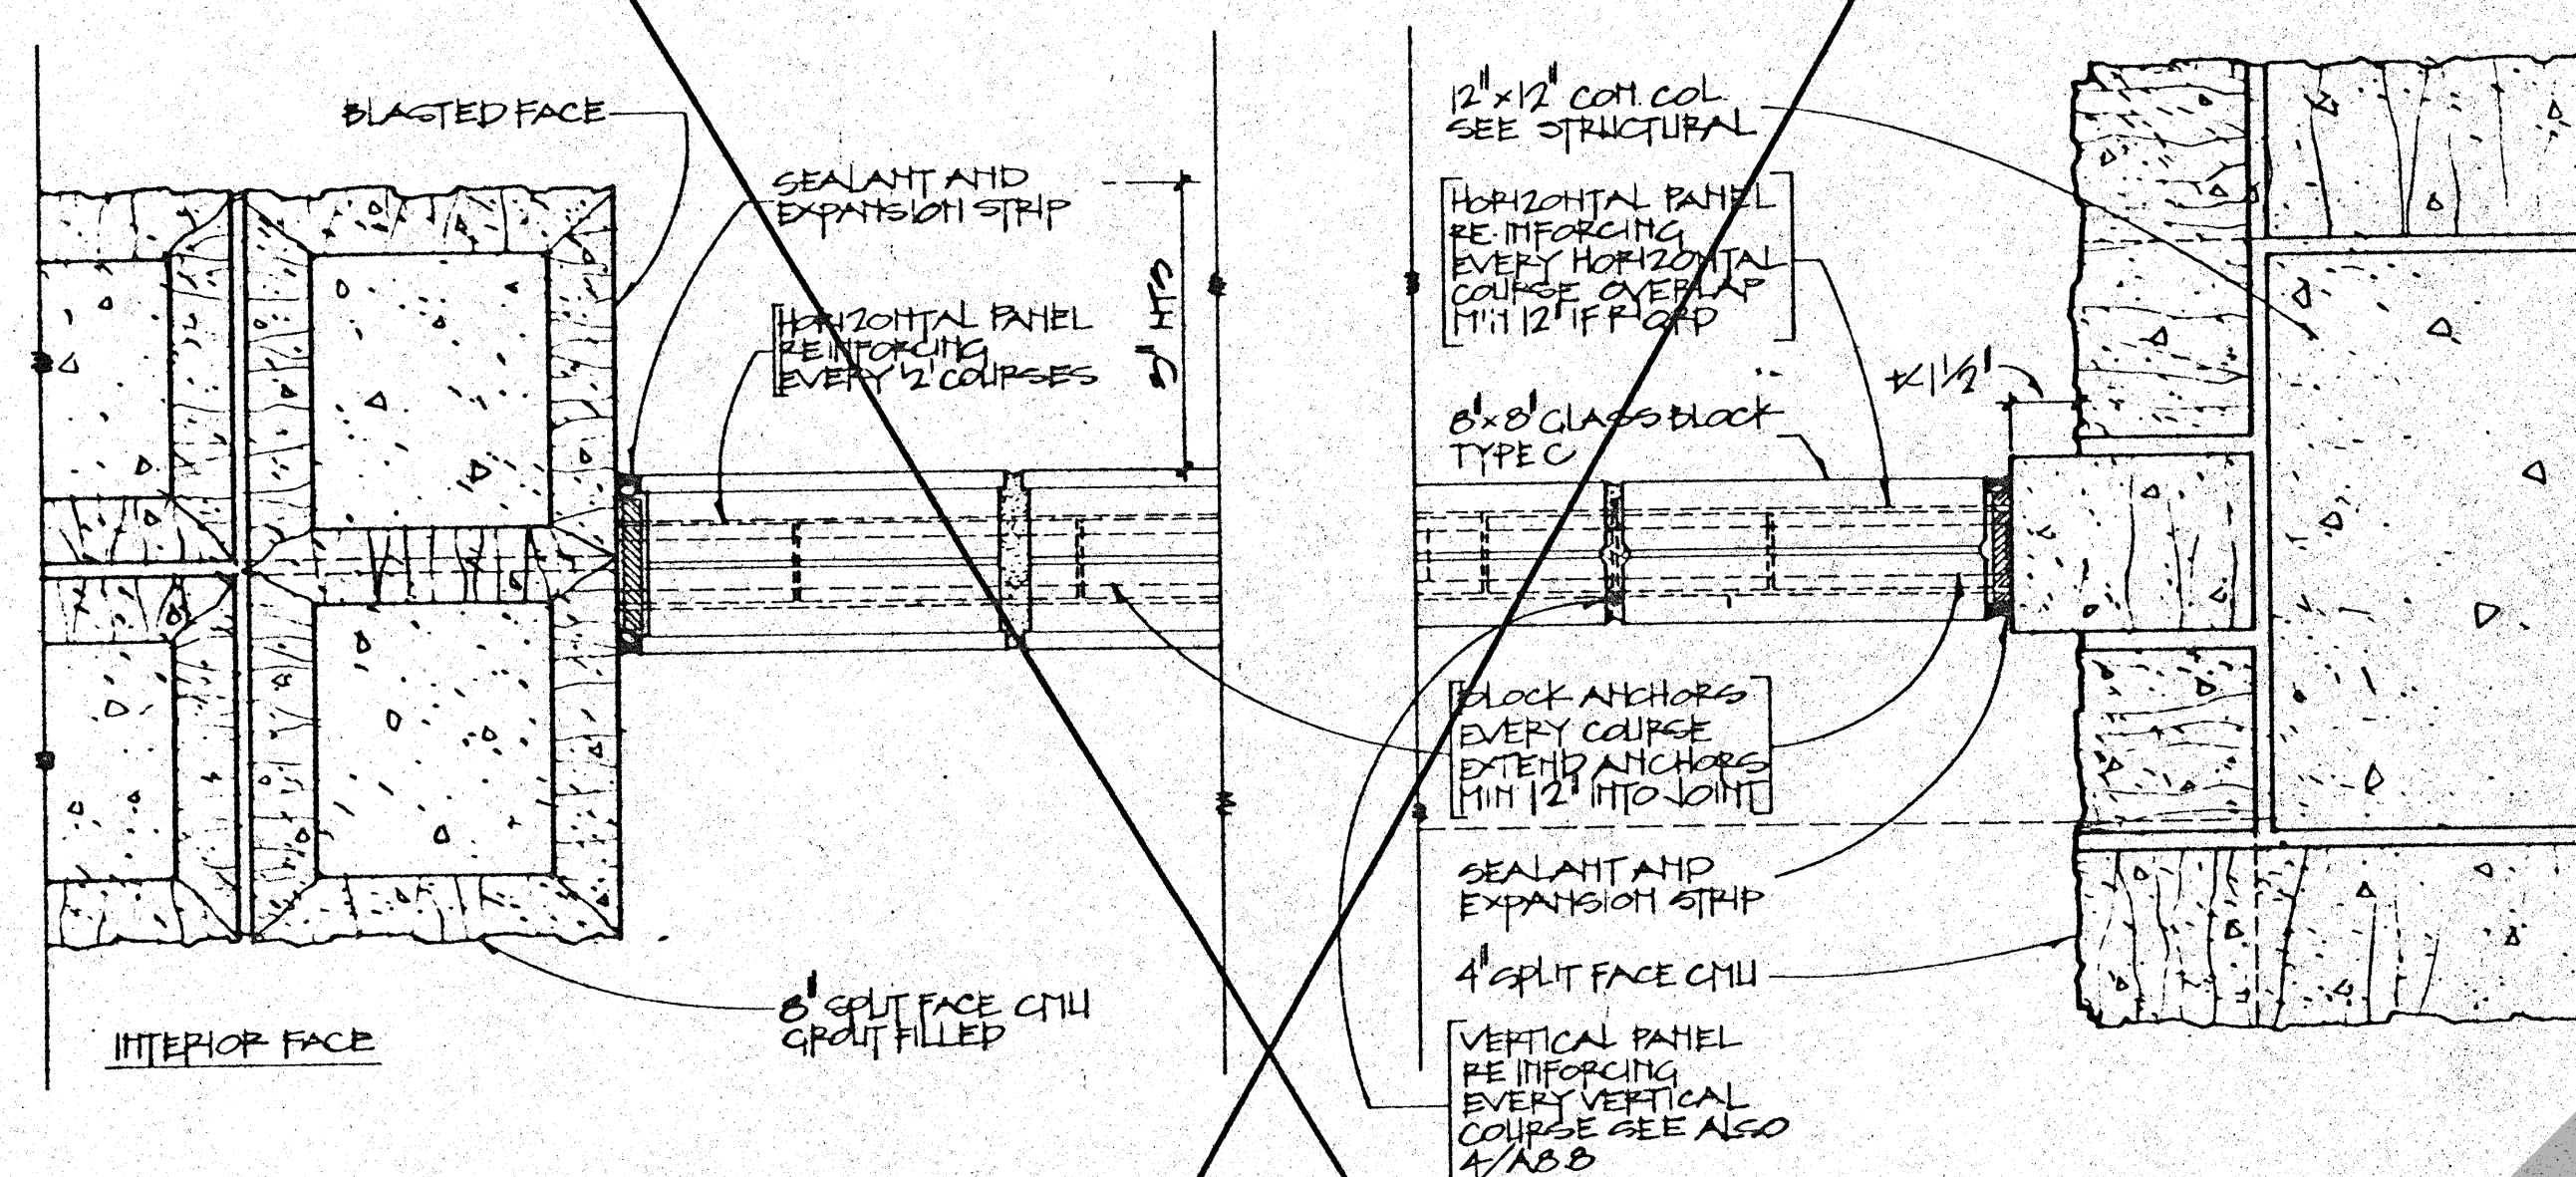


2 JAMB DETAIL @ ADMIN
3/1-1-01

3 JAMB DETAIL @ DINING
3/1-1-01

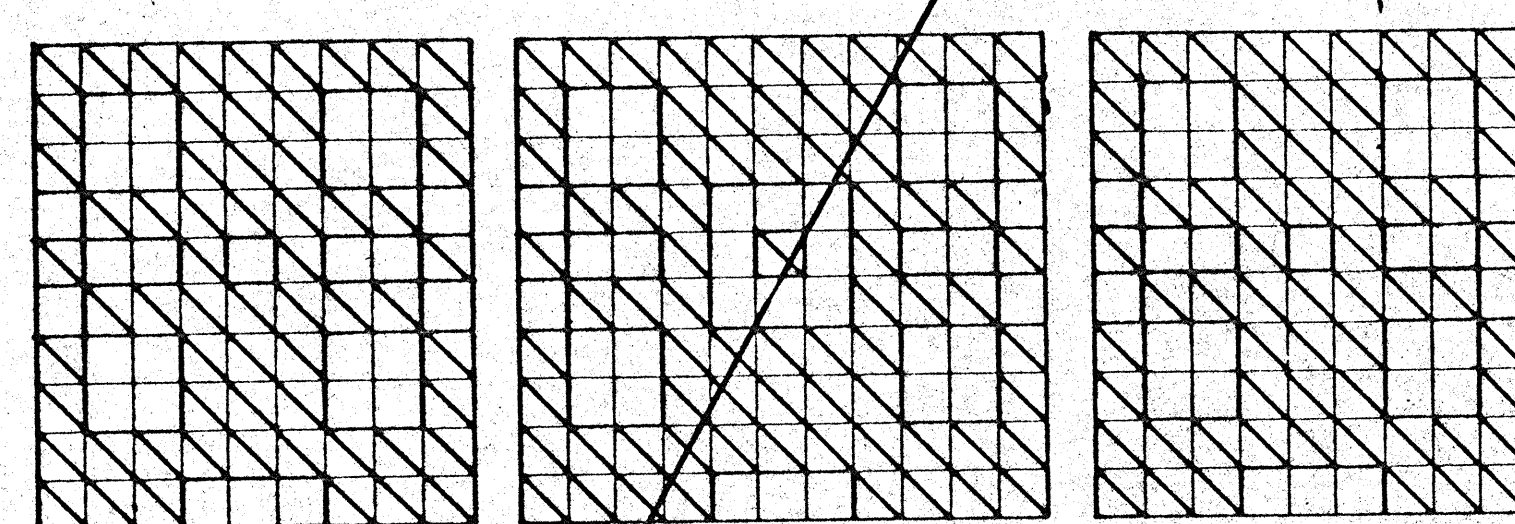


NOTE: SEE 1/A00 FOR PATTERN KEY

6 GLASS BLOCK PATTERN/LEVEL 2
3/1-1-01

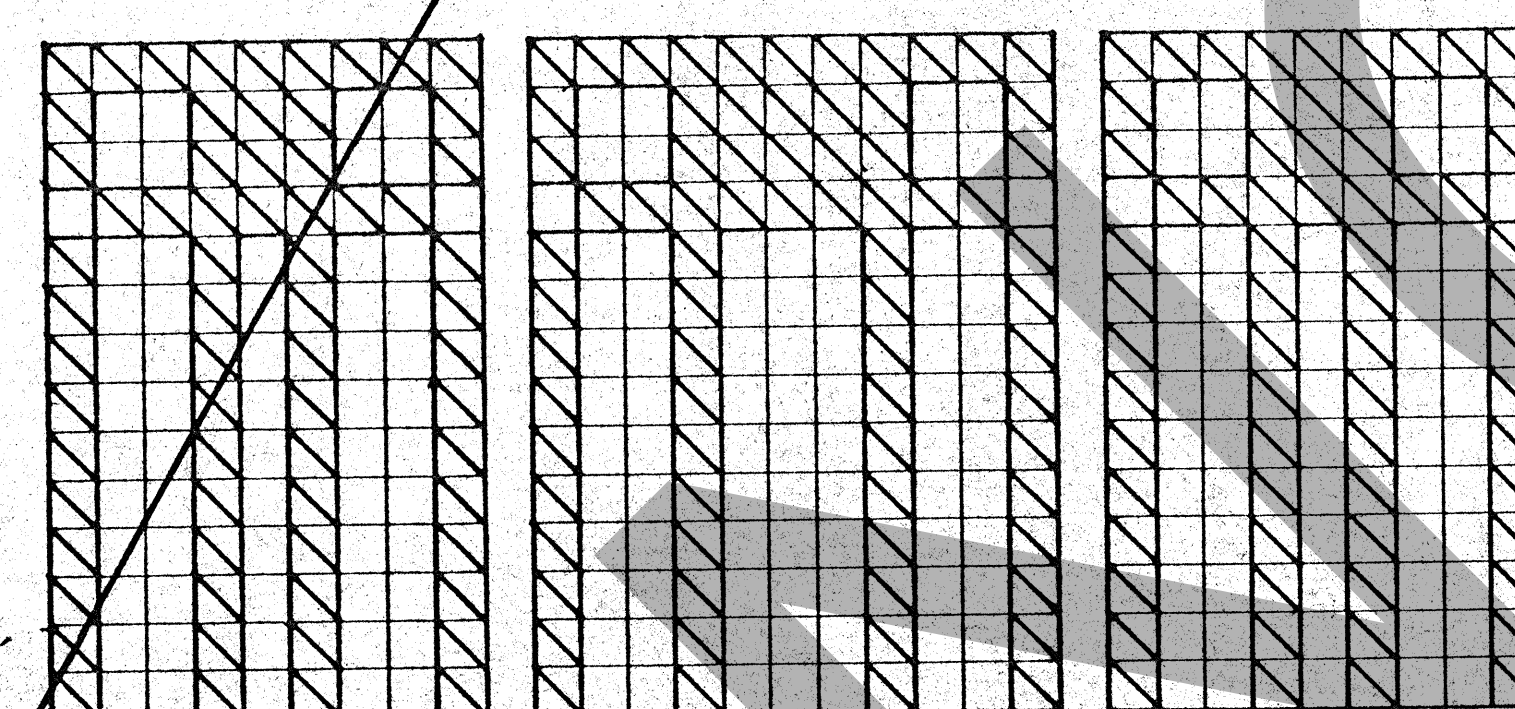


TYPE A TYPE B


7 GLASS BLOCK PATTERN/LEVEL 1
3/1-1-01

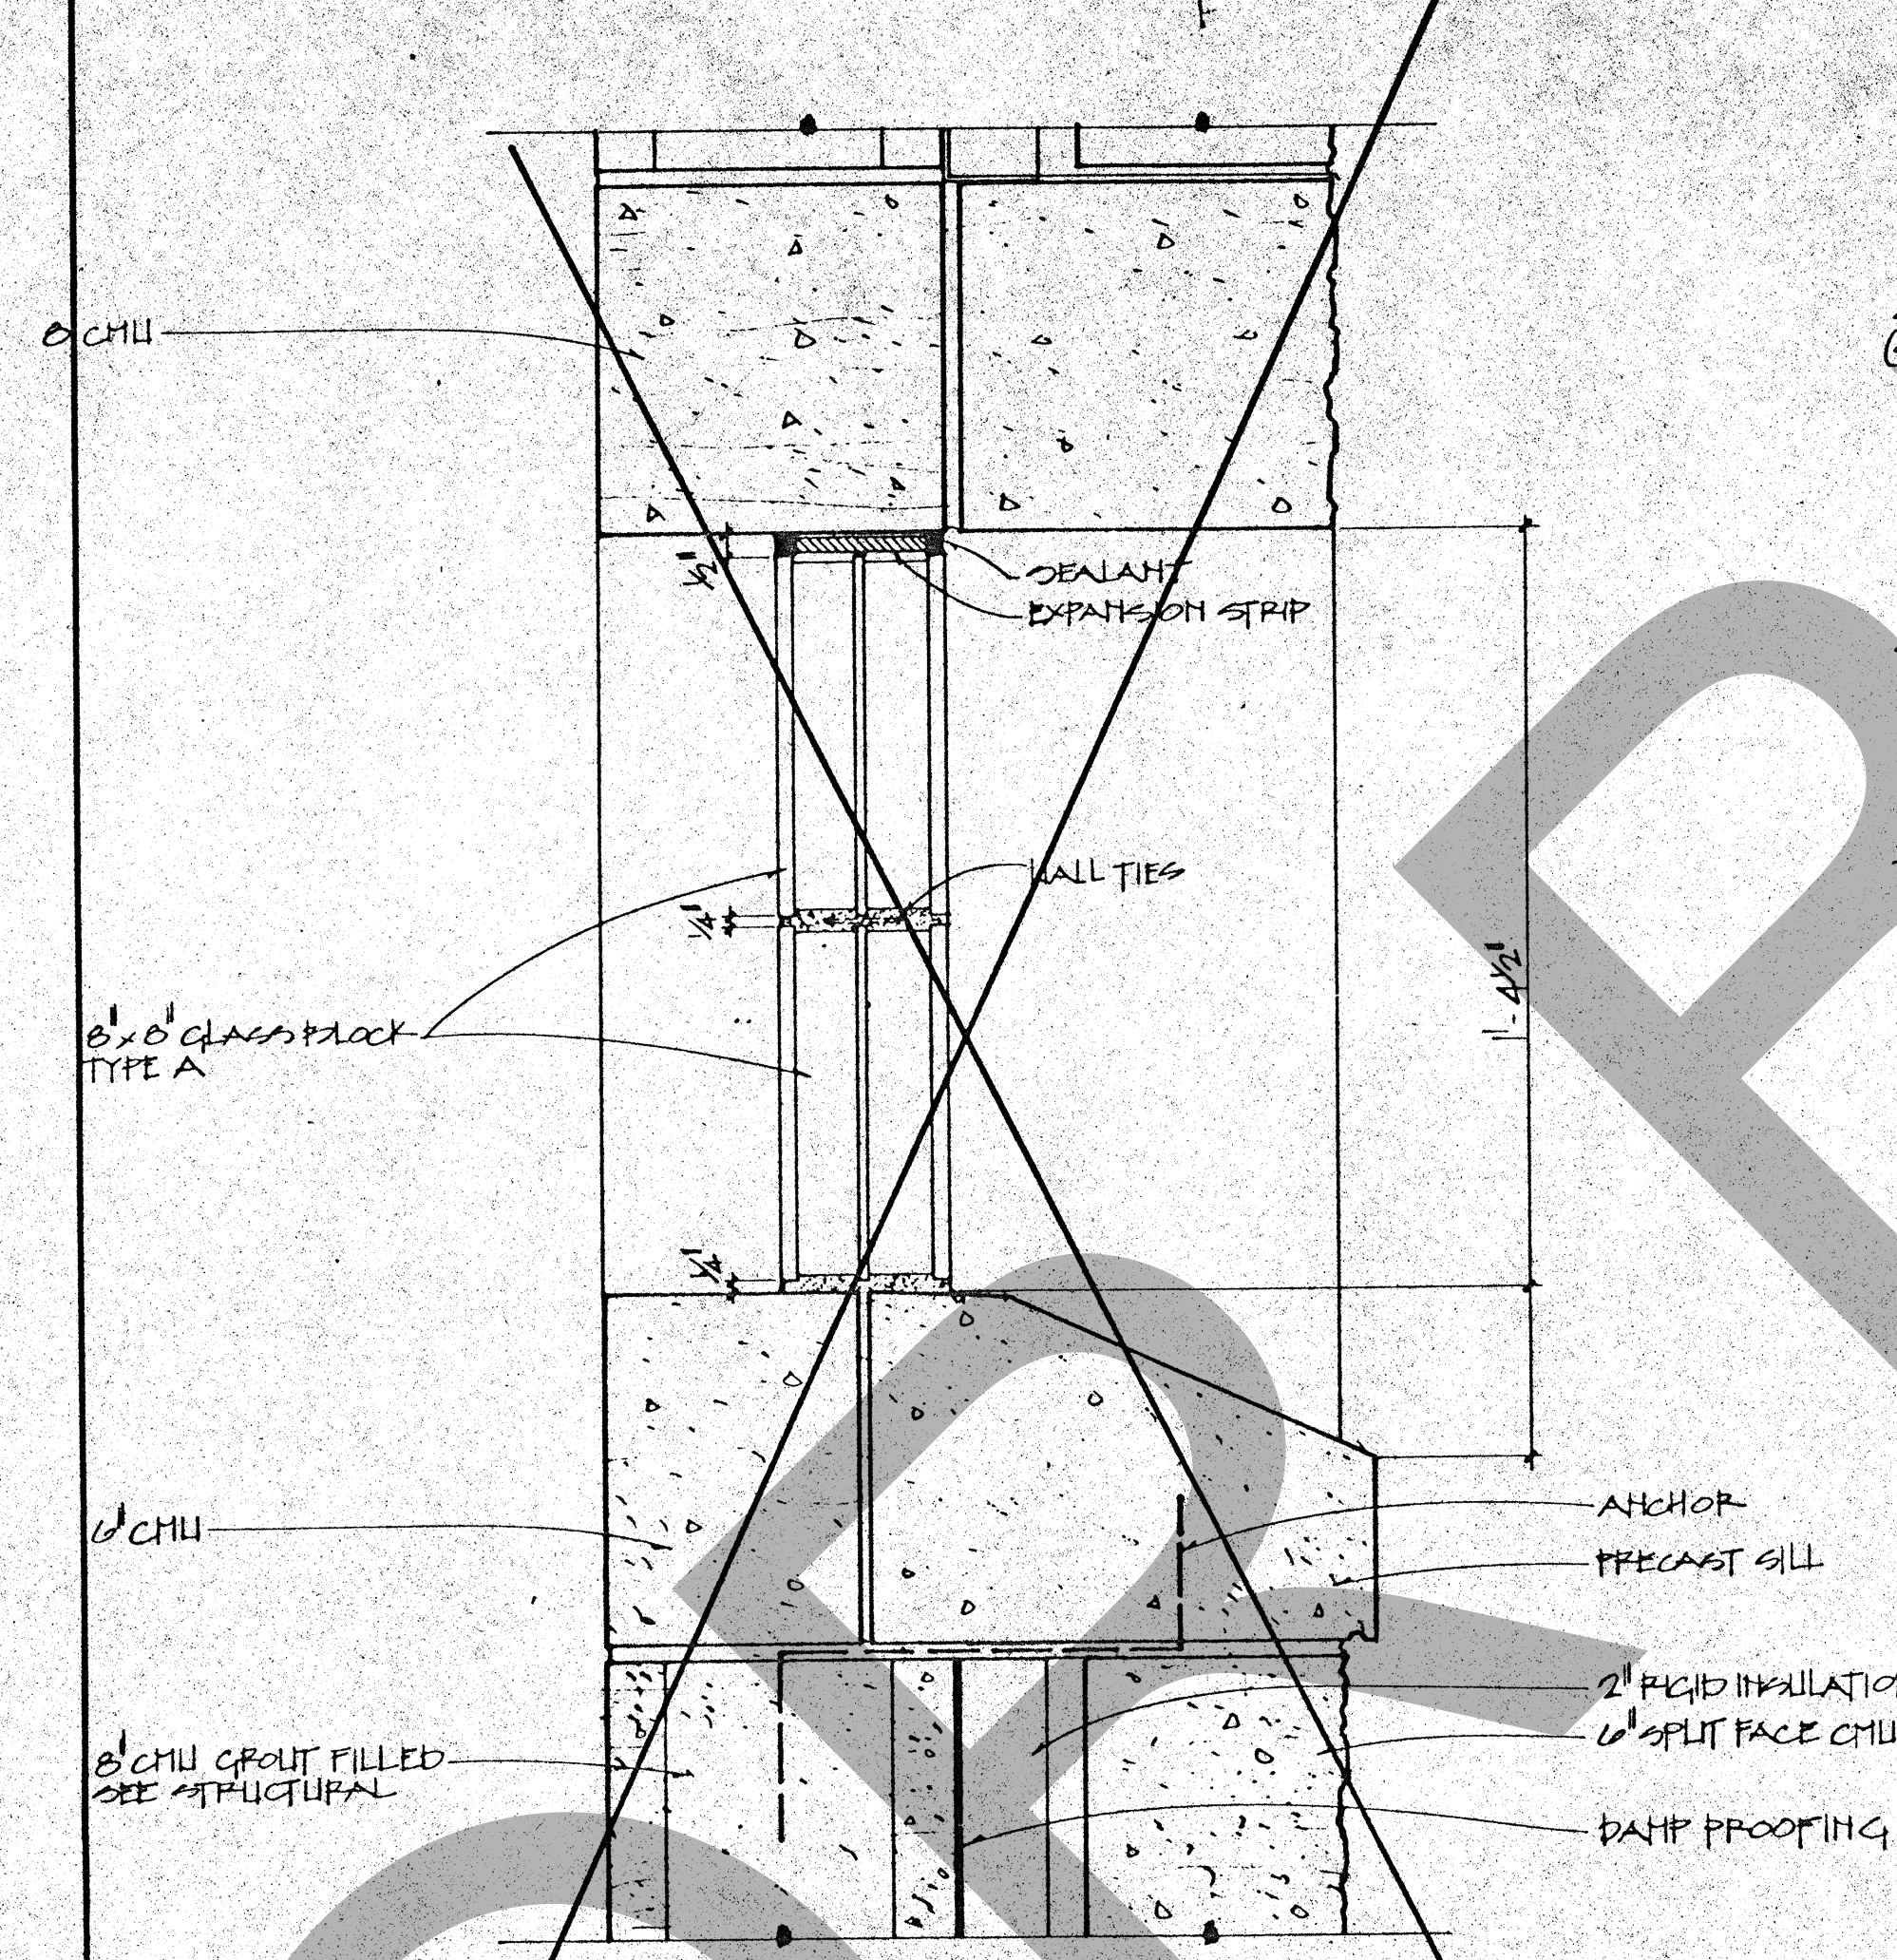


4 HEAD & SILL AT VISITATION
3/1-1-01

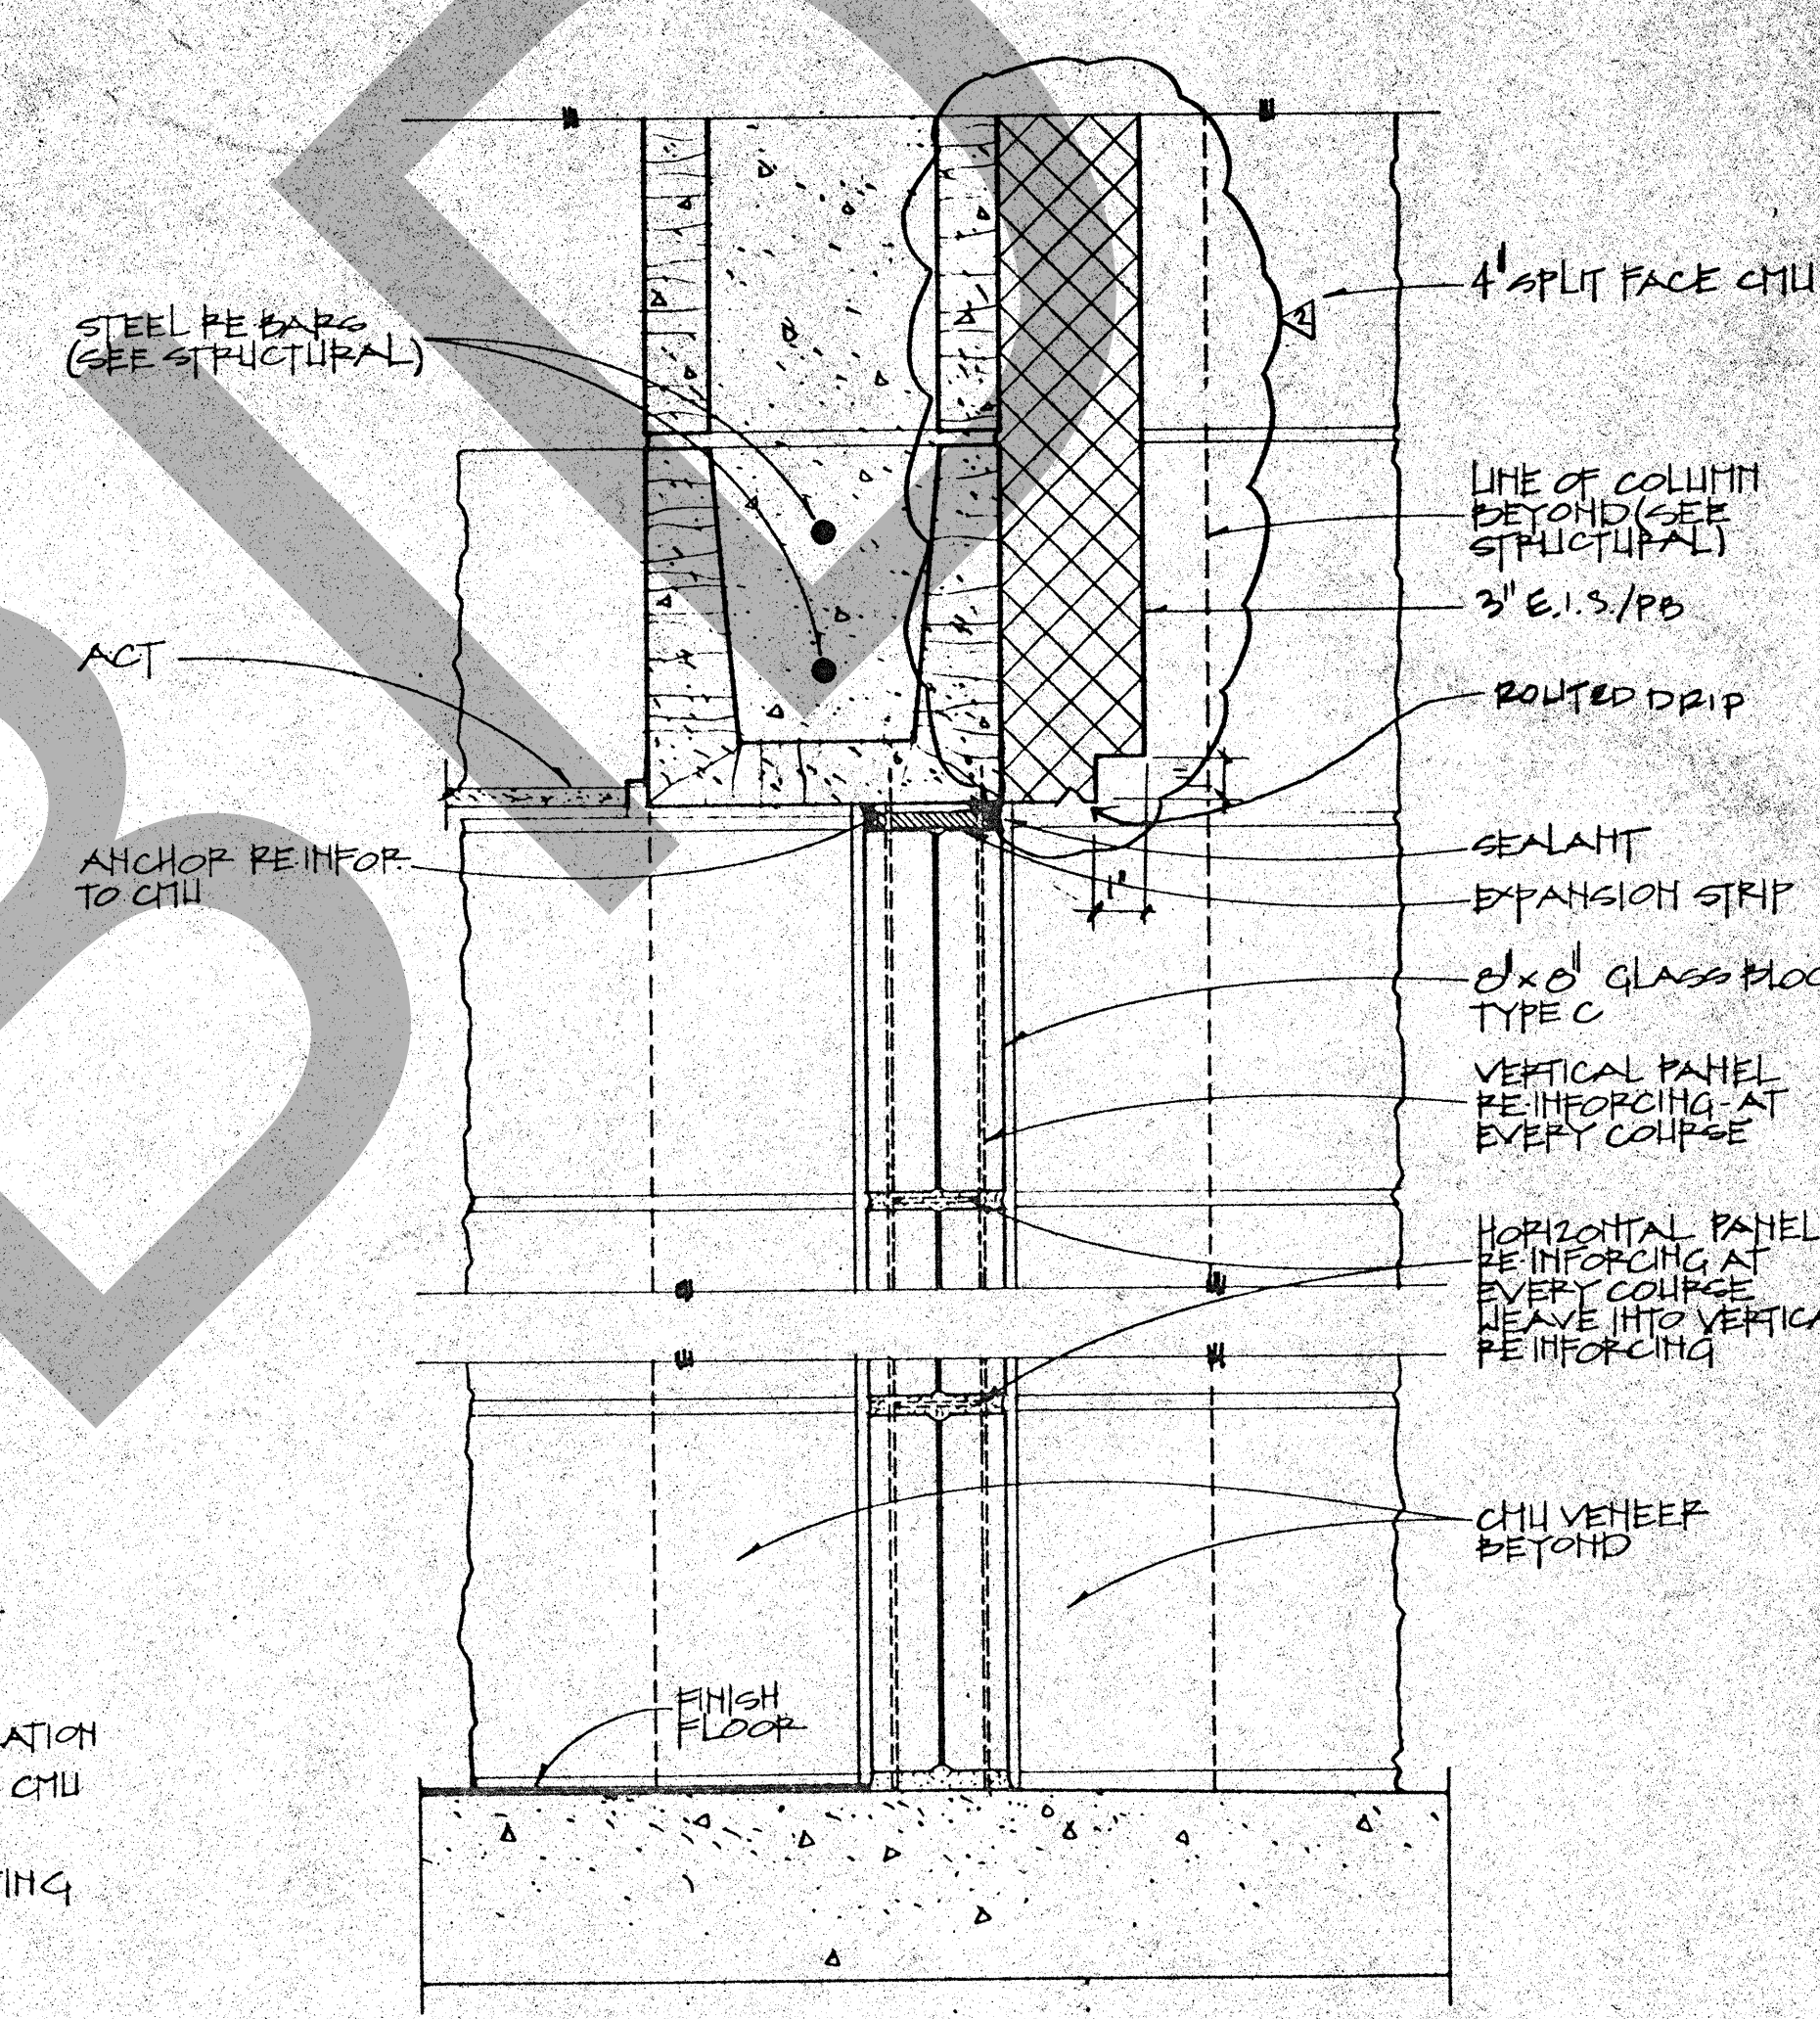

5 HEAD & SILL @ DINING
3/1-1-01

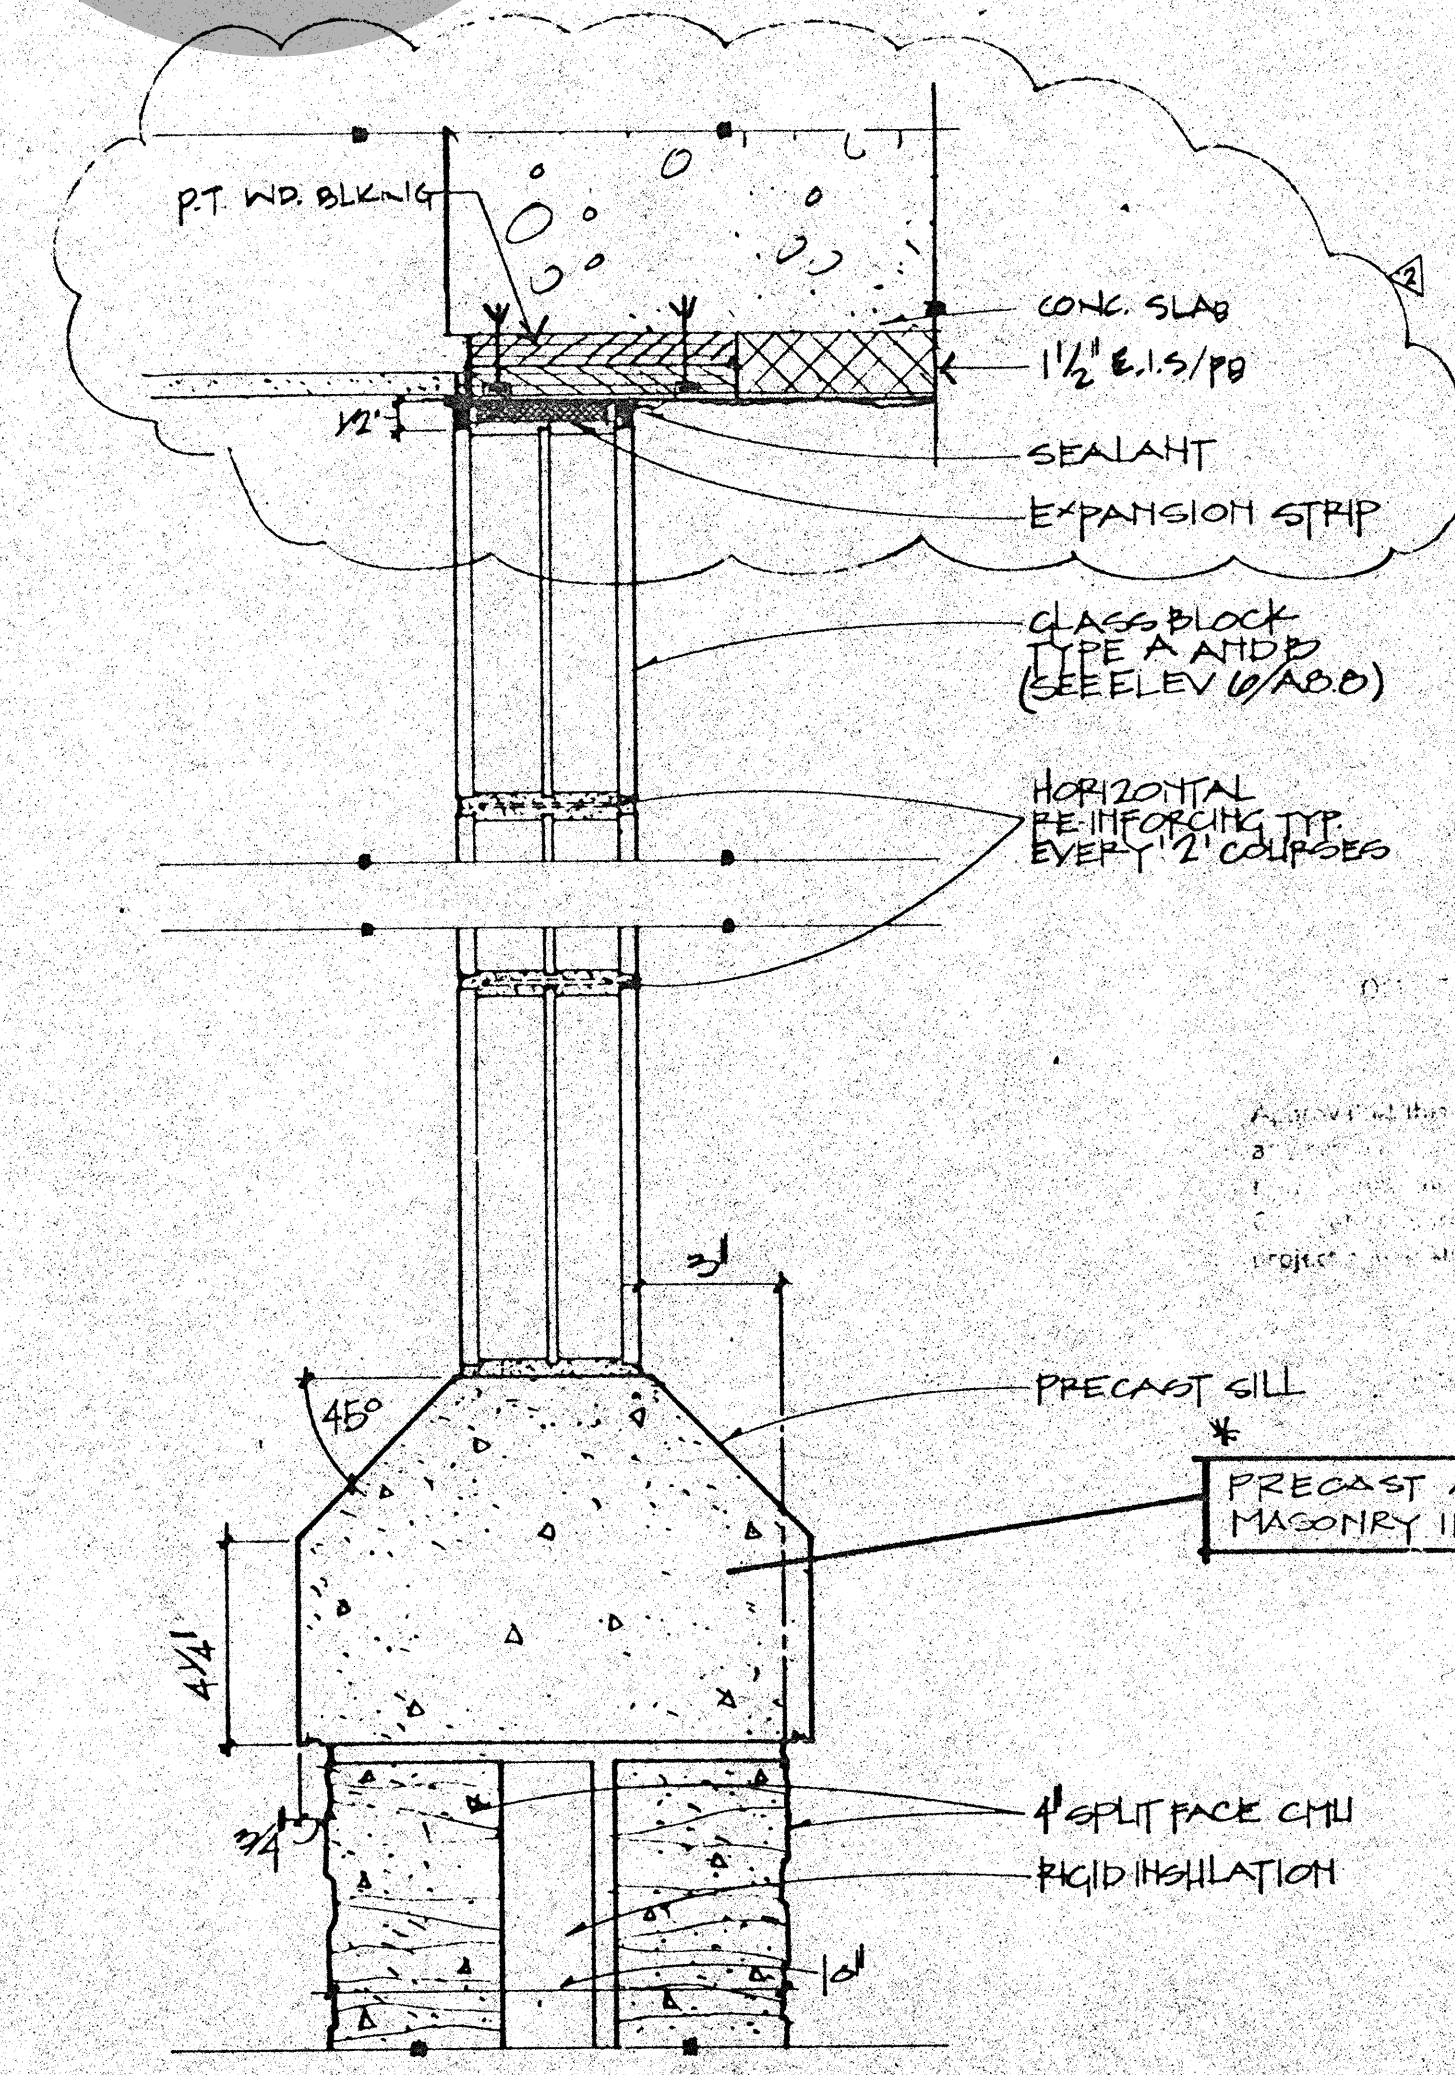

8 HEAD & SILL @ ADMIN
3/1-1-01

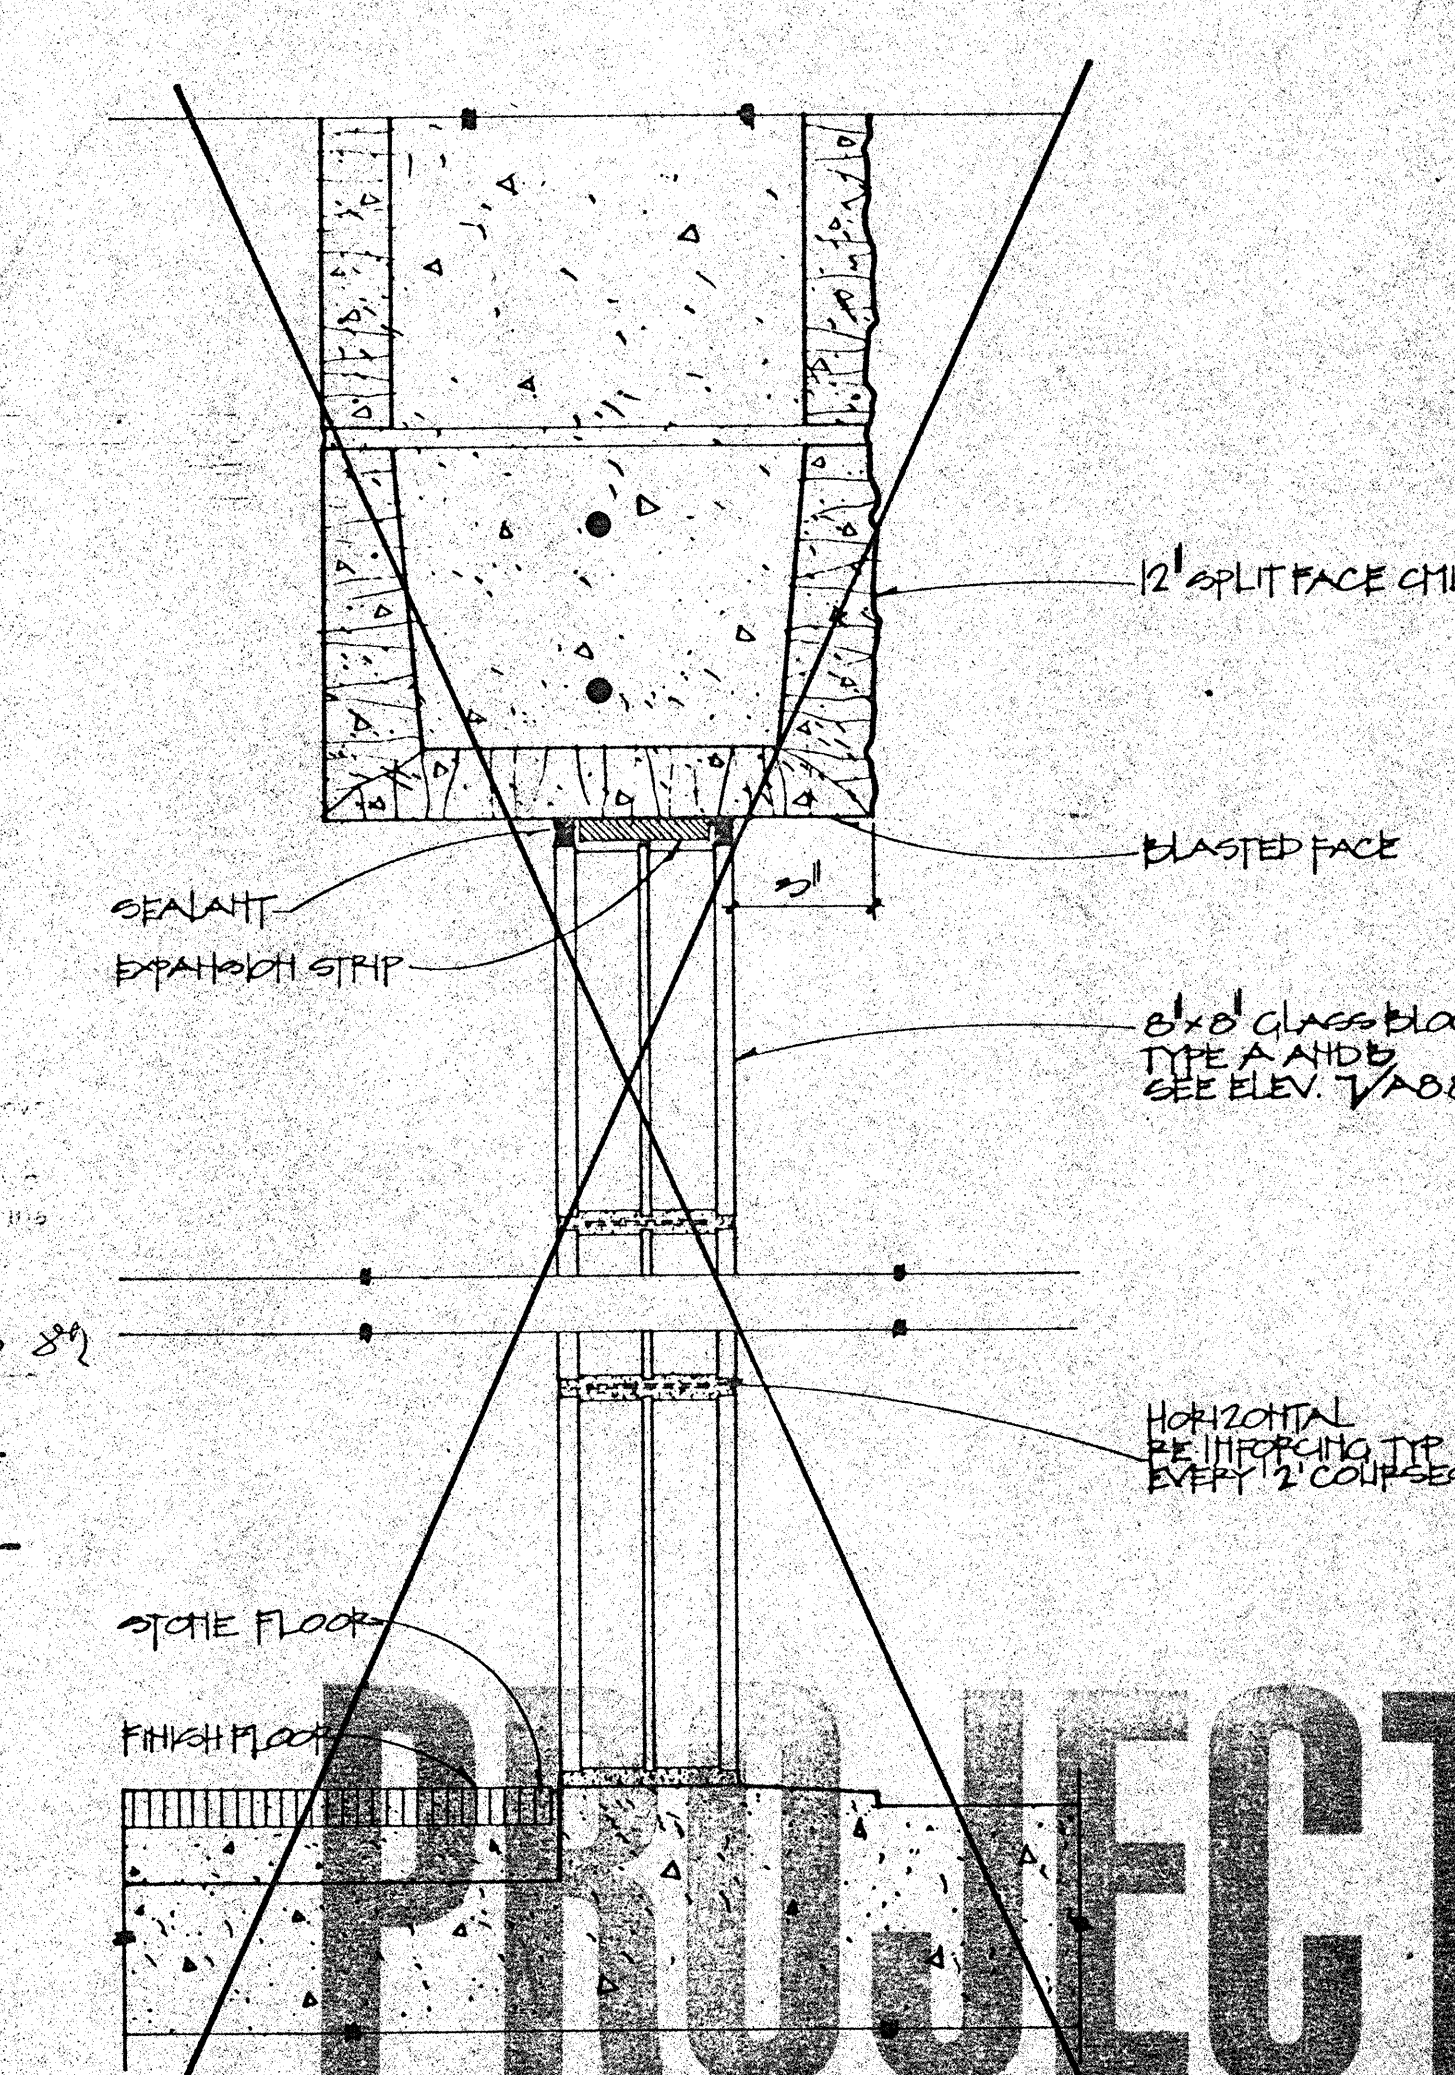

9 HEAD & SILL @ ADMIN
3/1-1-01

PROJECT RECORD

ROSSER FABRAP INTERNATIONAL
ROSSER FABRAP INTERNATIONAL, Inc.
Comprehensive Services for Building
Design and Technology
Atlanta Savannah Tampa

ROSSER FABRAP INTERNATIONAL
Criminal Justice Architecture, Technology, Planning, Interiors,
Mechanical, Electrical, Plumbing, Security, & Civil Engineering.

JUSTICE SYSTEMS INCORPORATED
Criminal Justice Operations, Programming
JOHNSON & NIELSEN
Structural Engineering

WEST - VALLEY - DETENTION - CENTER
FOR THE COUNTY OF SAN BERNARDINO, CALIFORNIA

RECEIVED
NOV 15 1991
Whitton & Whitton Co.
Project No. 89-0102


HARRY MAYS, COUNTY ADMINISTRATION OFFICER
FLOYD TIDWELL, SHERIFF
BOARD OF SUPERVISORS

RECEIVED
NOV 15 1991
Whitton & Whitton Co.
Project No. 89-0102


STATE OF CALIFORNIA
DAVID A. [Signature]
GOVERNOR

GLASS BLOCK DETAILS
35 RI


USE NO. 0801101
DATE 10/1/00

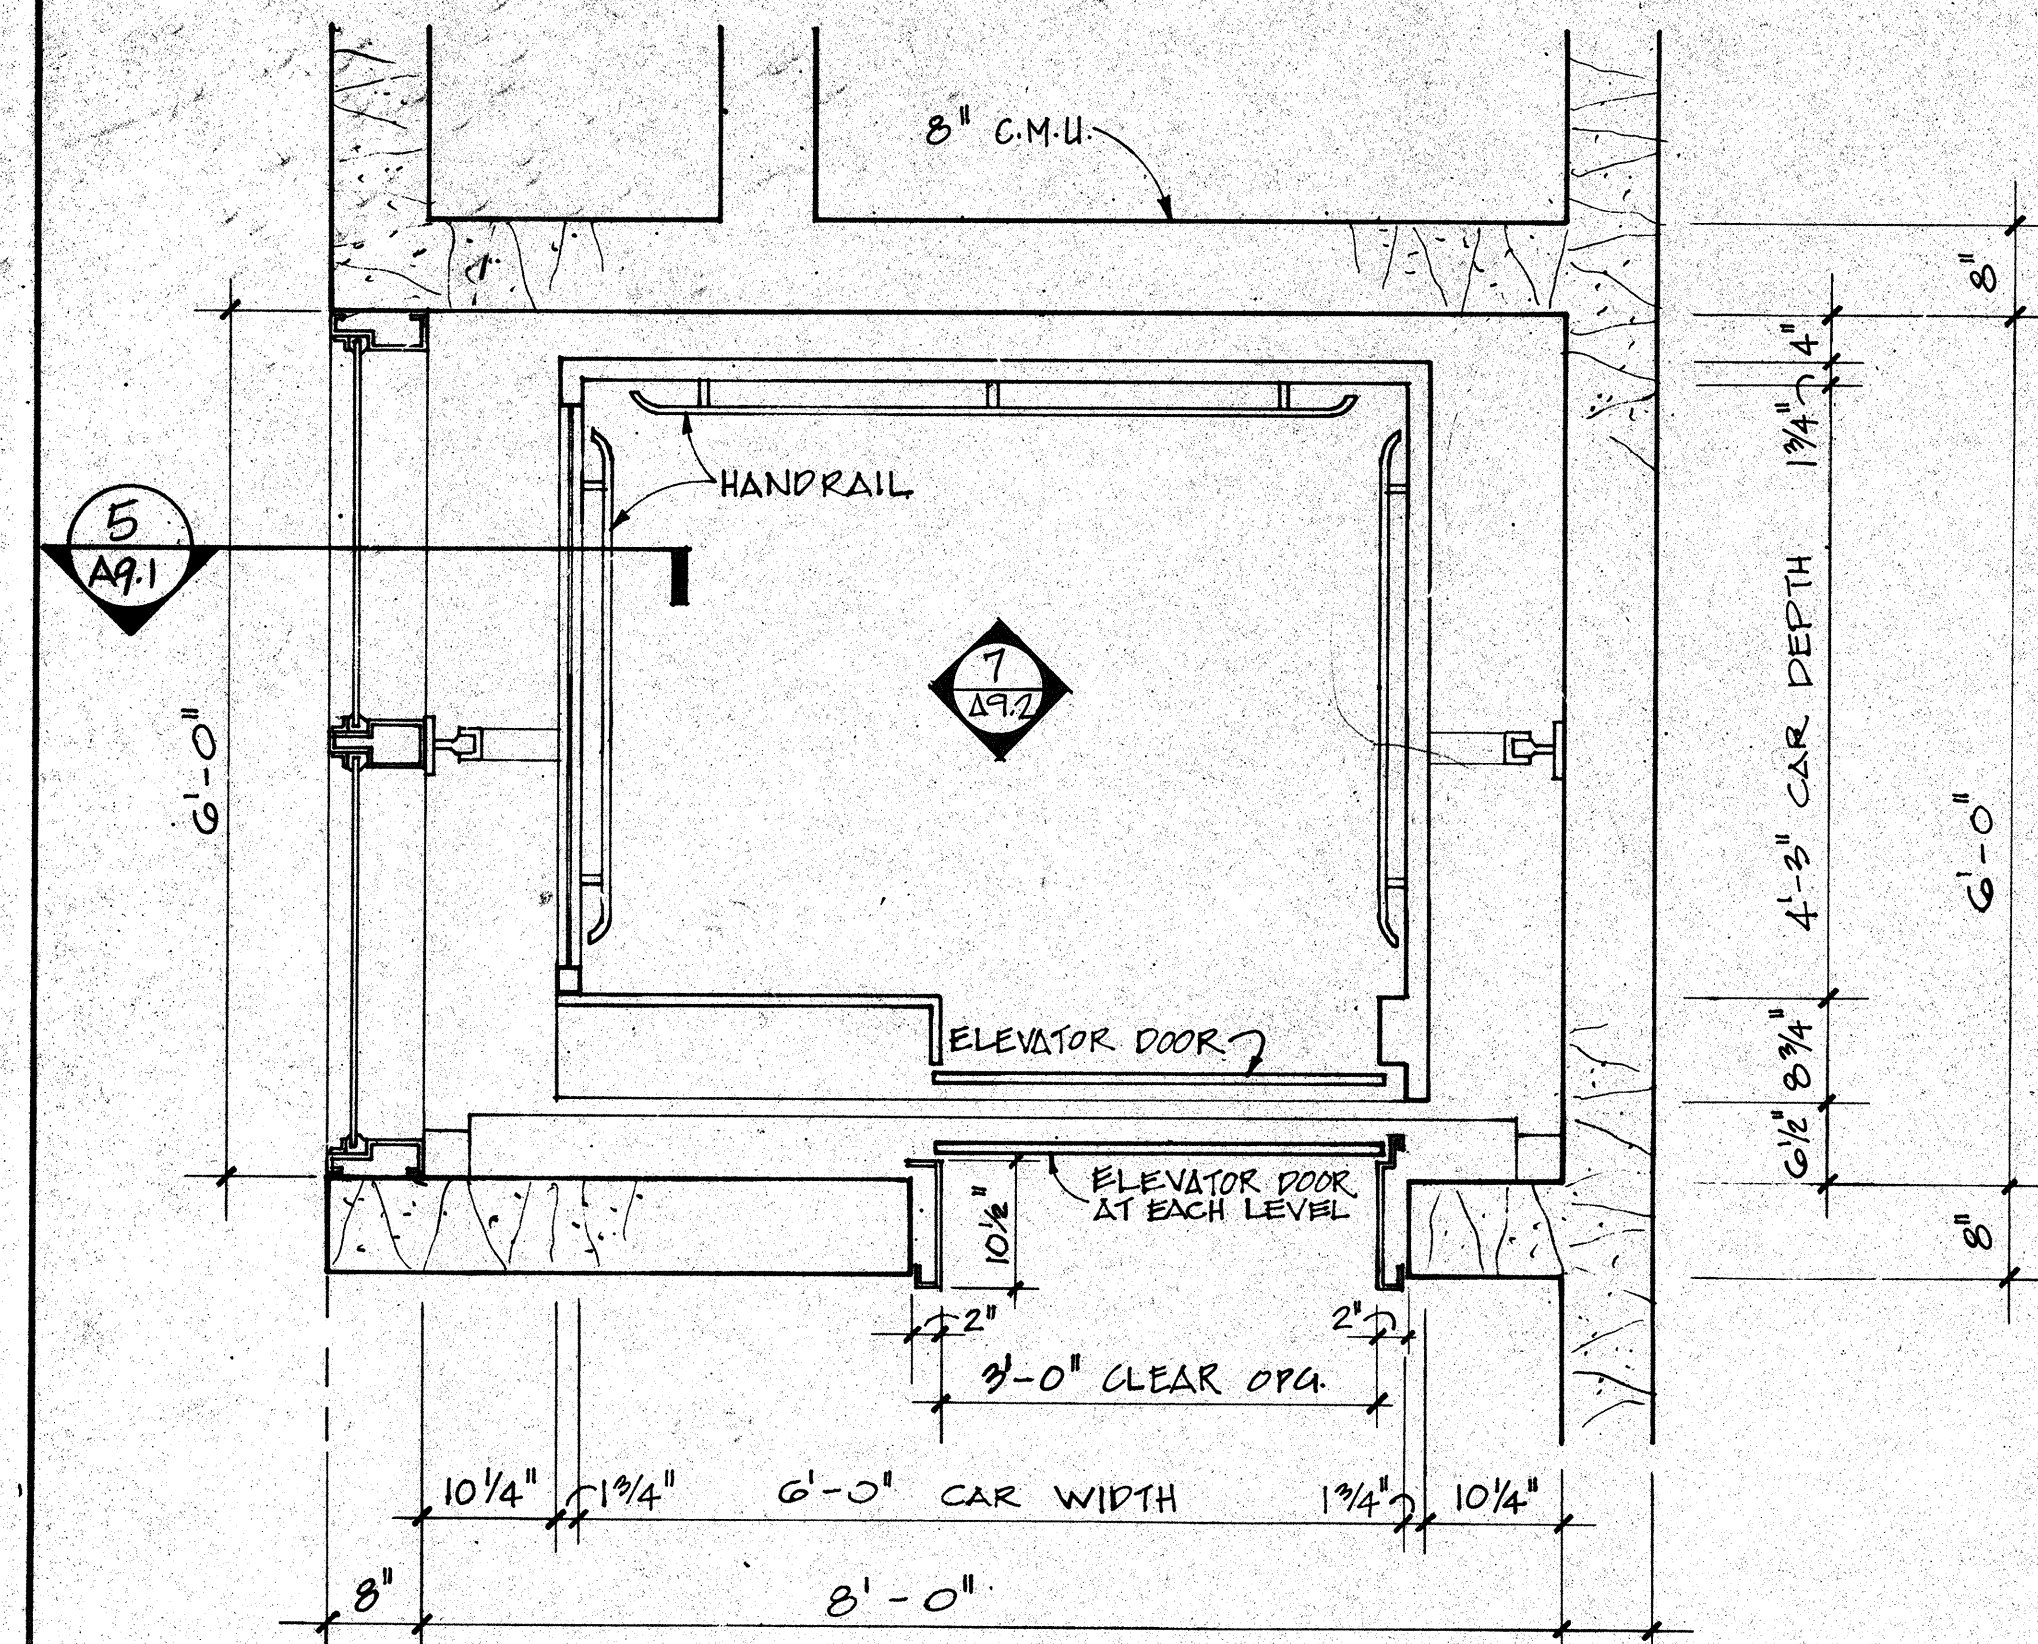


2 ELEVATOR PLAN 2
SCALE: 3/4" = 1'-0" SEE RFP #79

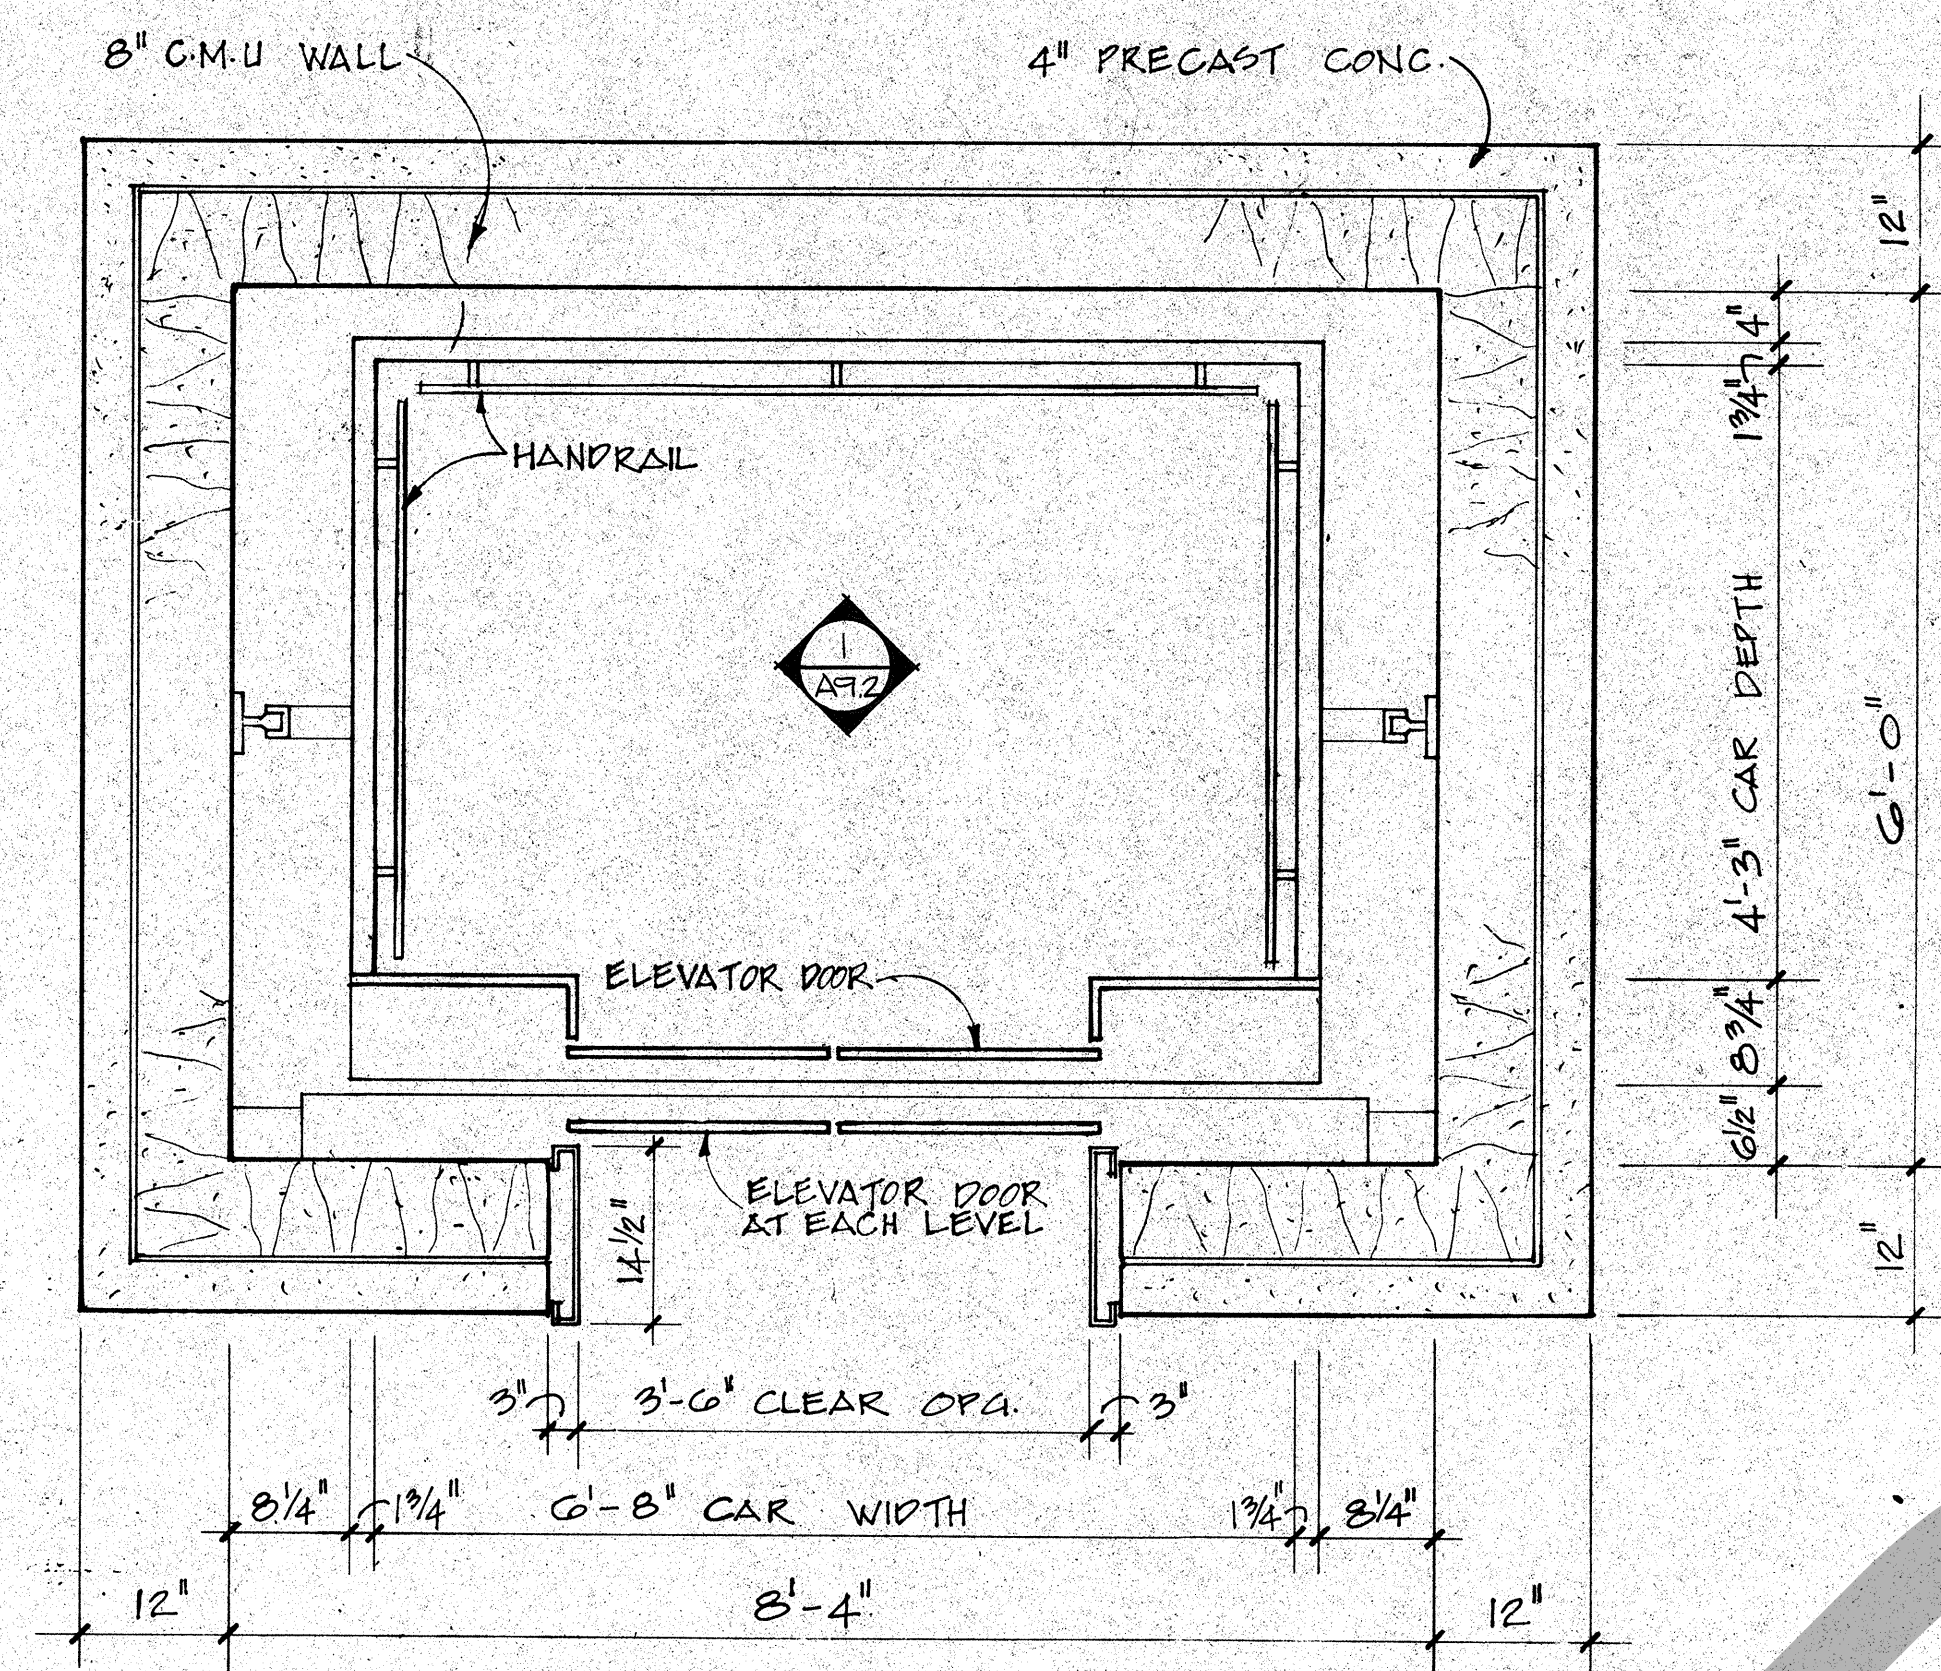

1 ELEVATOR PLAN 1
SCALE: 3/4" = 1'-0" SEE RFP #79

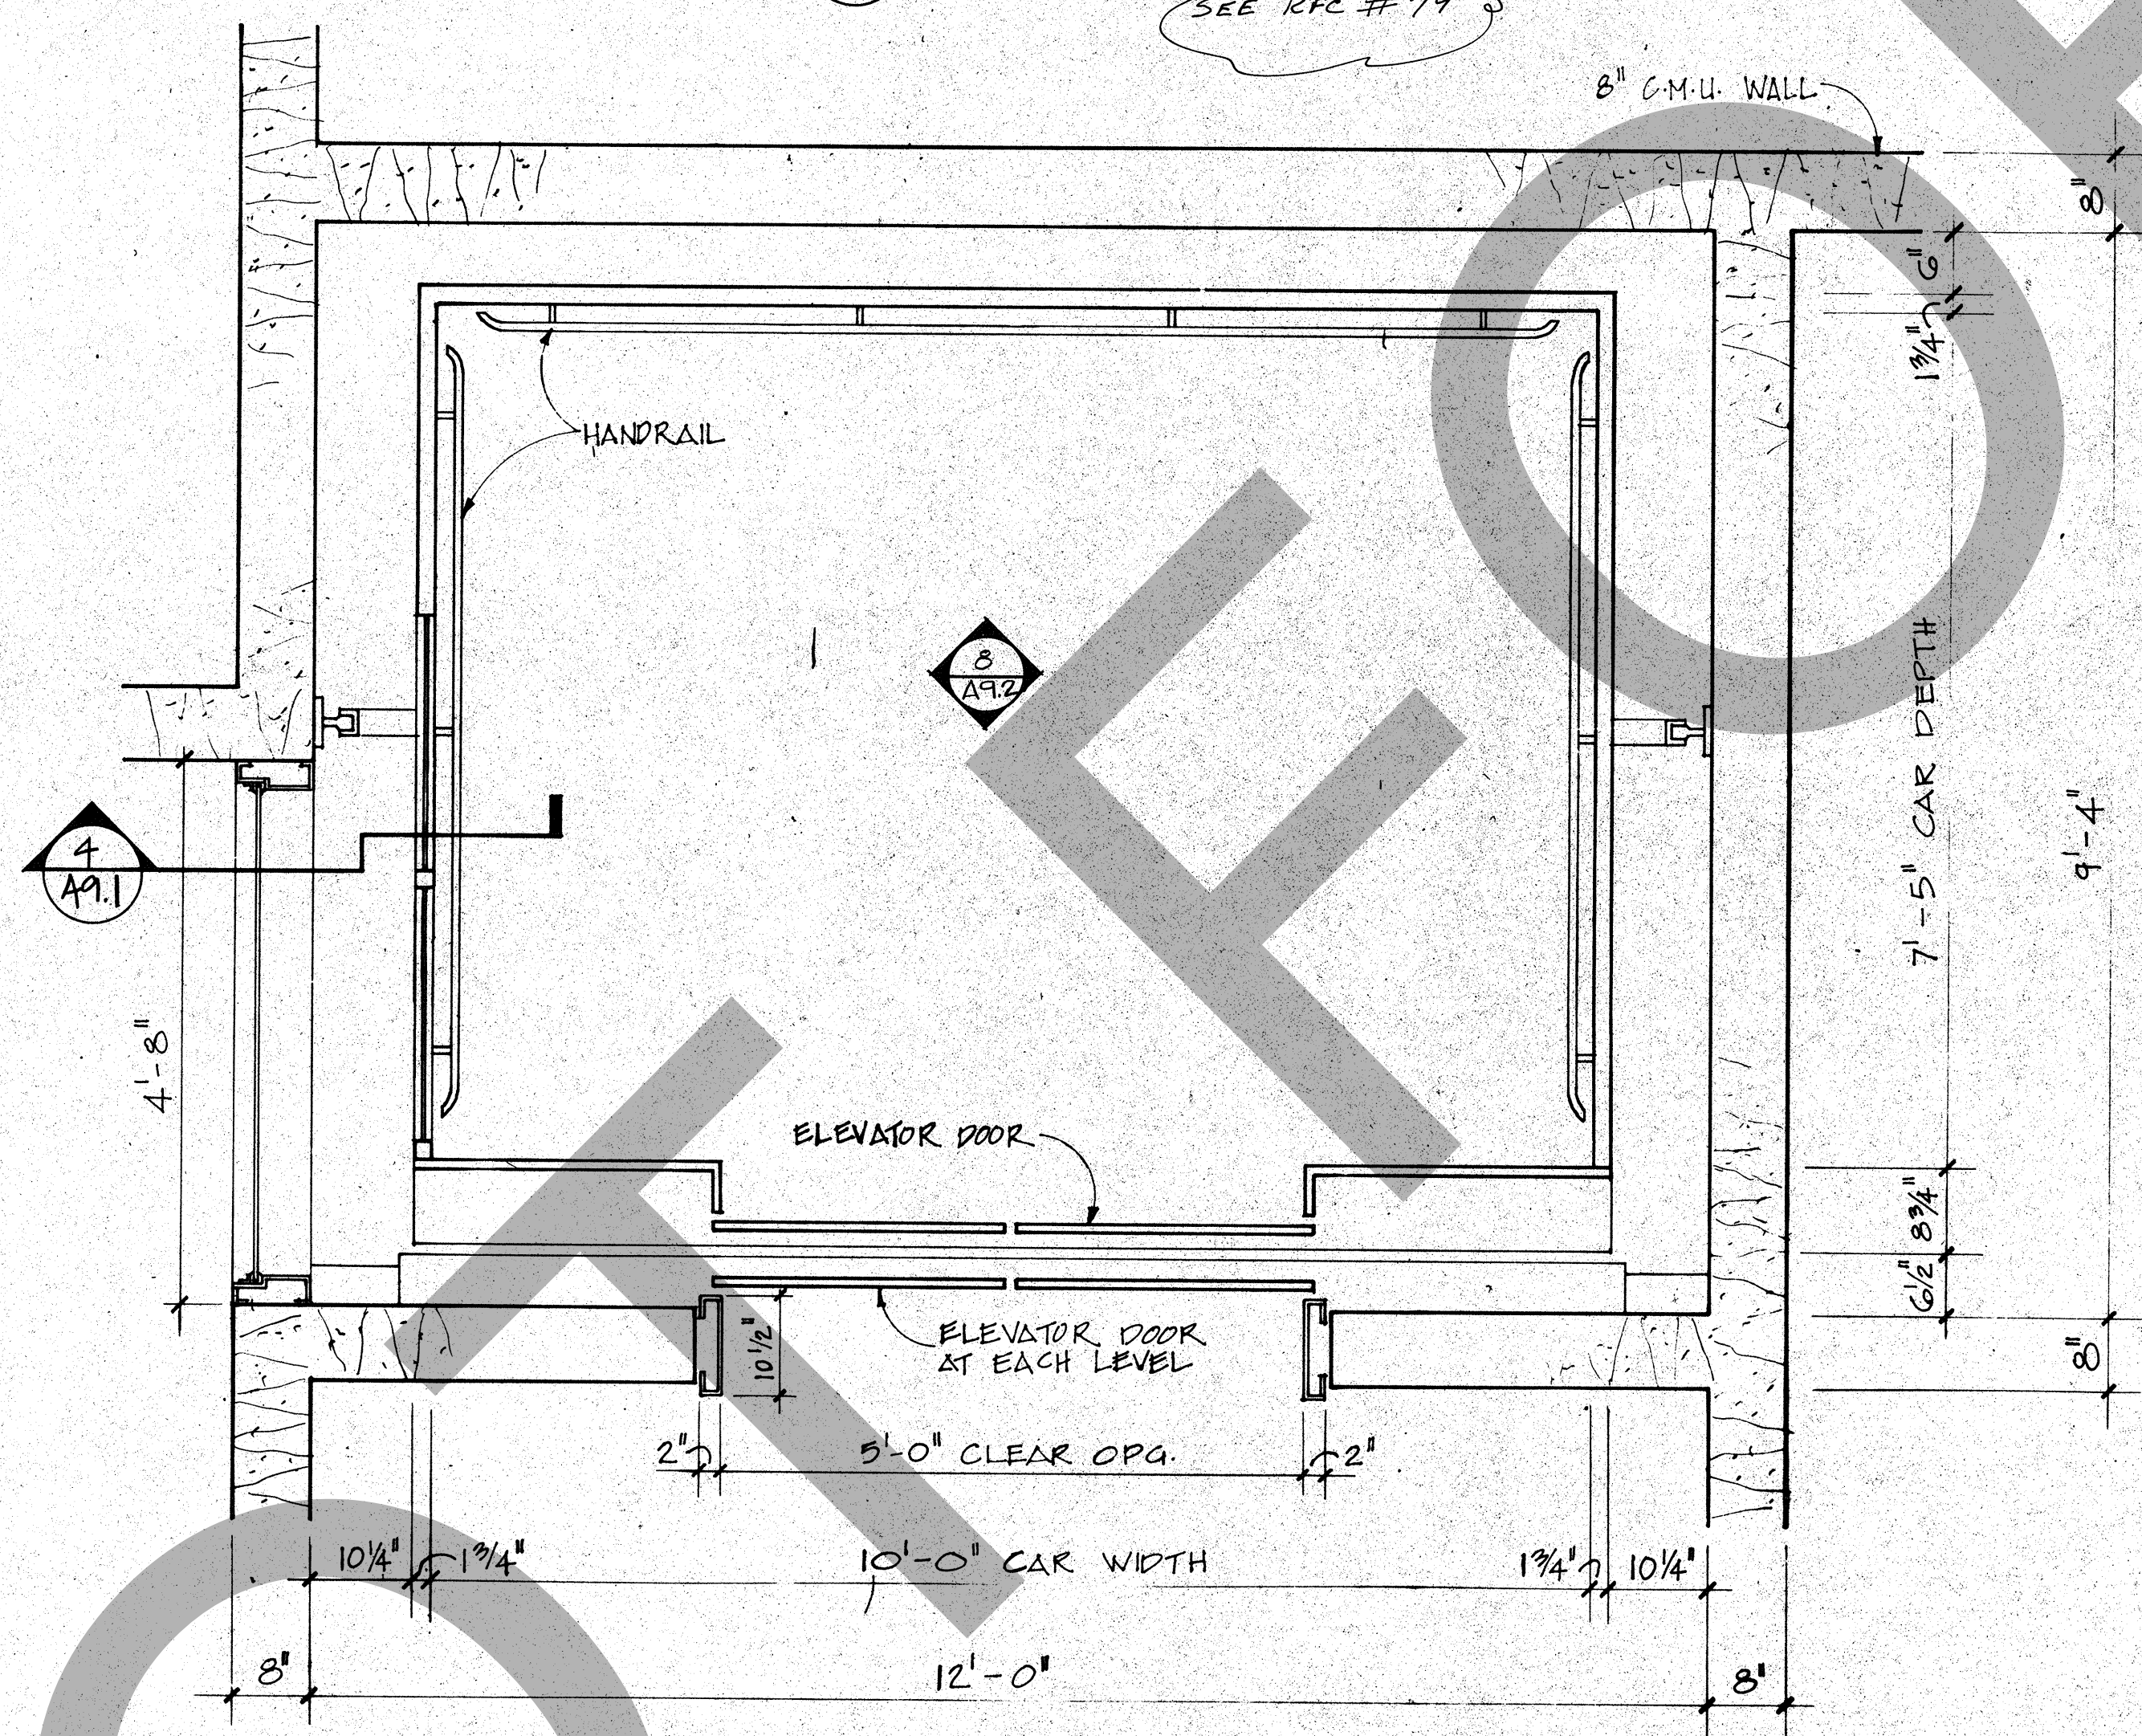

3 ELEVATOR PLAN 3
SCALE: 3/4" = 1'-0"

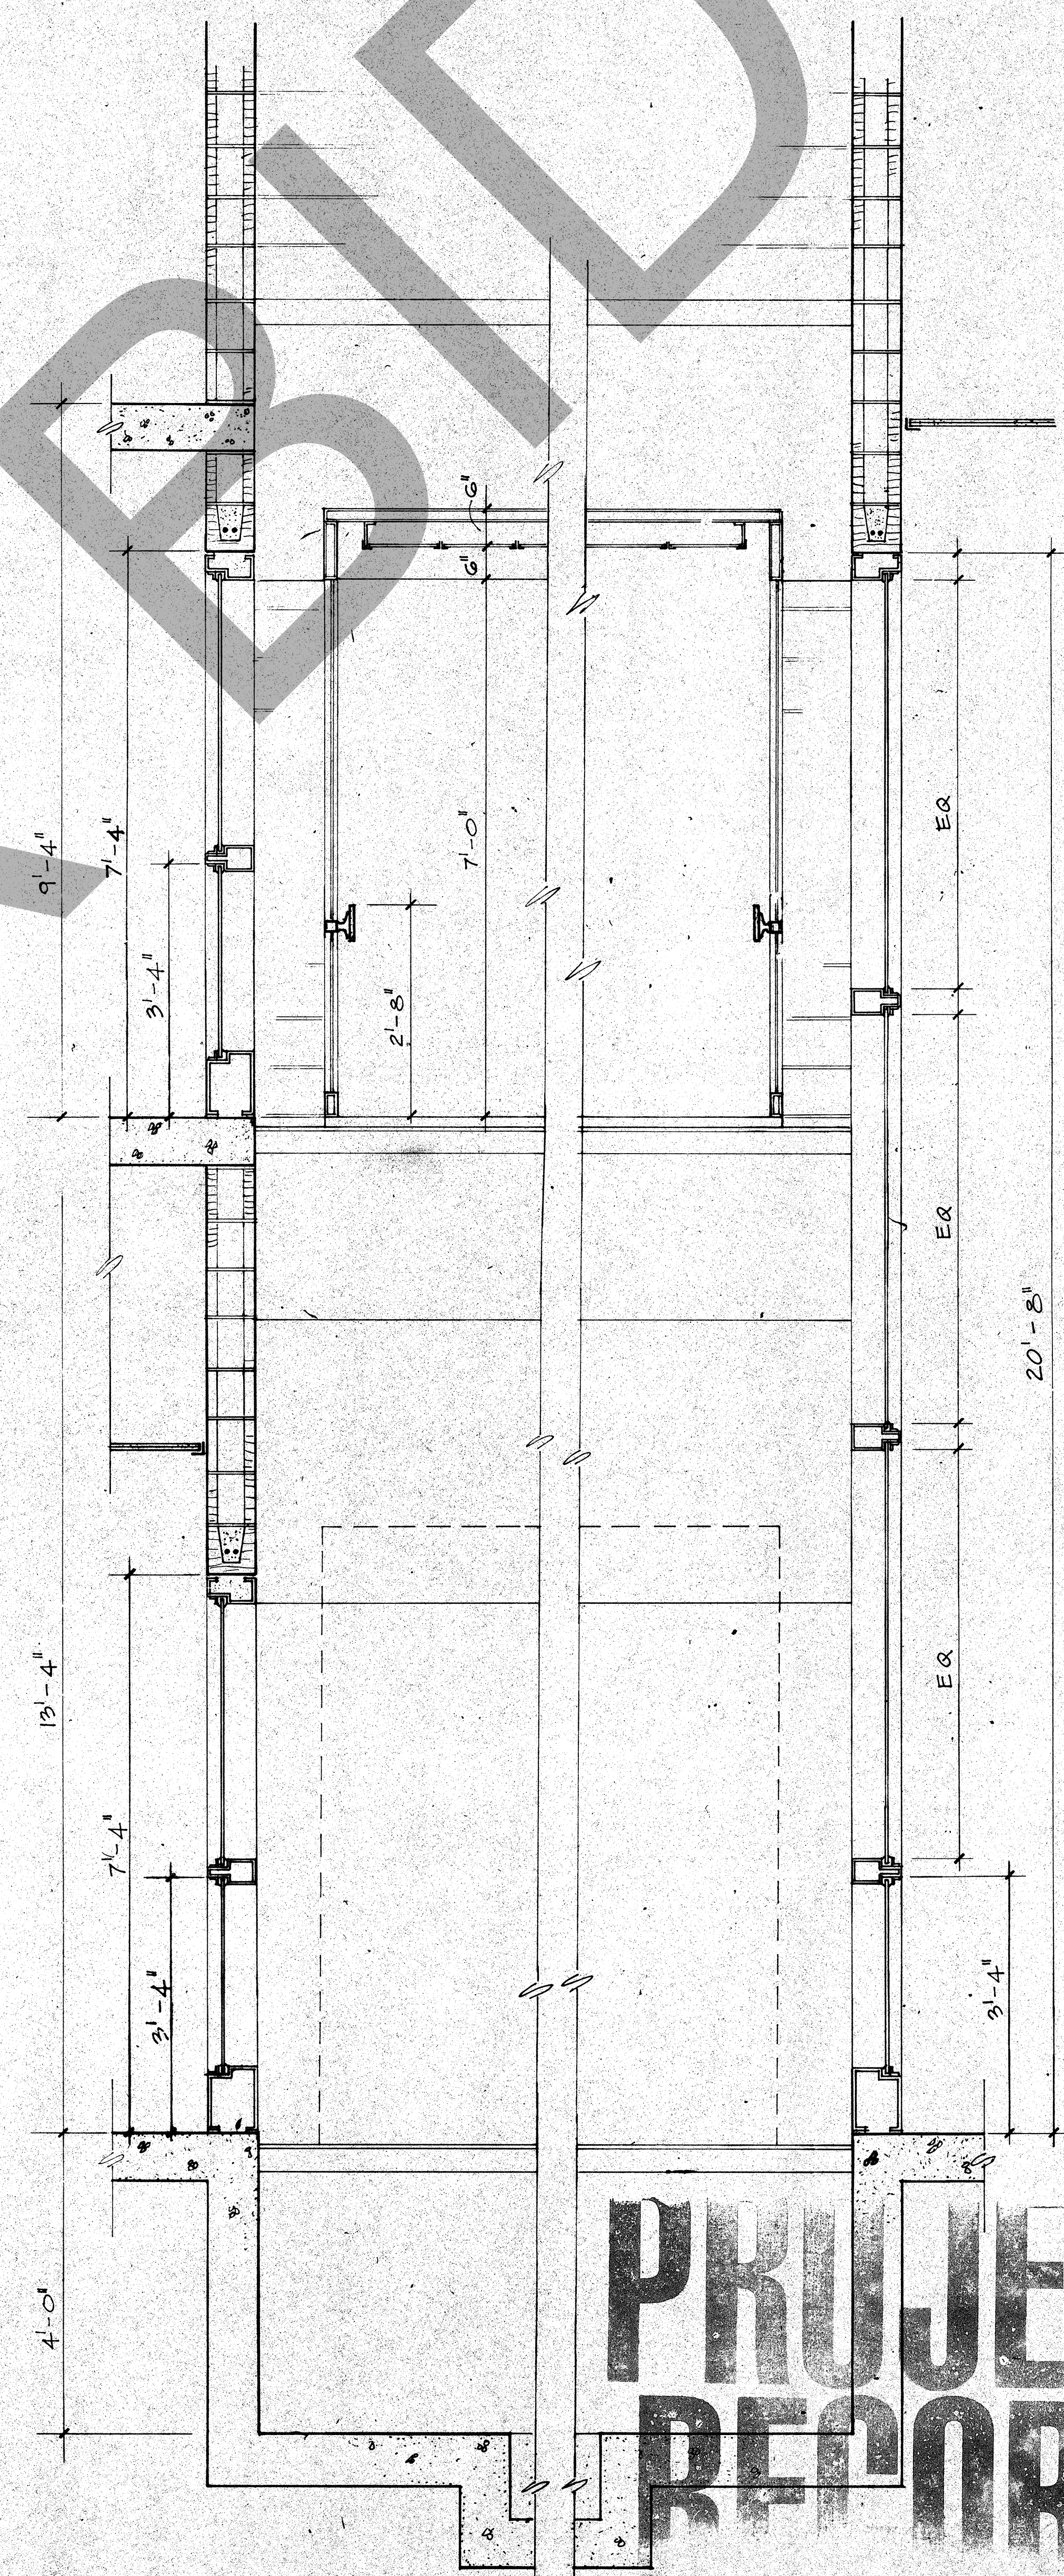

4 SECTION
SCALE: 3/4" = 1'-0"

5 SECTION
SCALE: 3/4" = 1'-0"

PROJECT REPORT

ROSSER FABRAP INTERNATIONAL
Comprehensive Services for Building Design and Technology
Atlanta Savannah Tampa

ROSSER FABRAP INTERNATIONAL
Criminal Justice Architecture, Technology, Planning, Interiors, Mechanical, Electrical, Plumbing, Security, & Civil Engineering

JUSTICE SYSTEMS INCORPORATED
Criminal Justice Operations, Programming
JOHNSON & NIELSEN
Structural Engineering

WEST VALLEY DETENTION CENTER
FOR THE COUNTY OF SAN BERNARDINO, CALIFORNIA

HARRY MANS, COUNTY ADMINISTRATION OFFICER
FLOYD TIDWELL, SHERIFF
BOARD OF SUPERVISORS
San Bern Co, California
County Board of Supervisors, Board of Directors
San Bern Co, California
San Bern Co, California

Job No: 20253-04
Date: 12-17-88

PROJECT REPORT

ELEVATOR PLANS & SECTIONS

Job No: 20253-04
Date: 12-17-88