



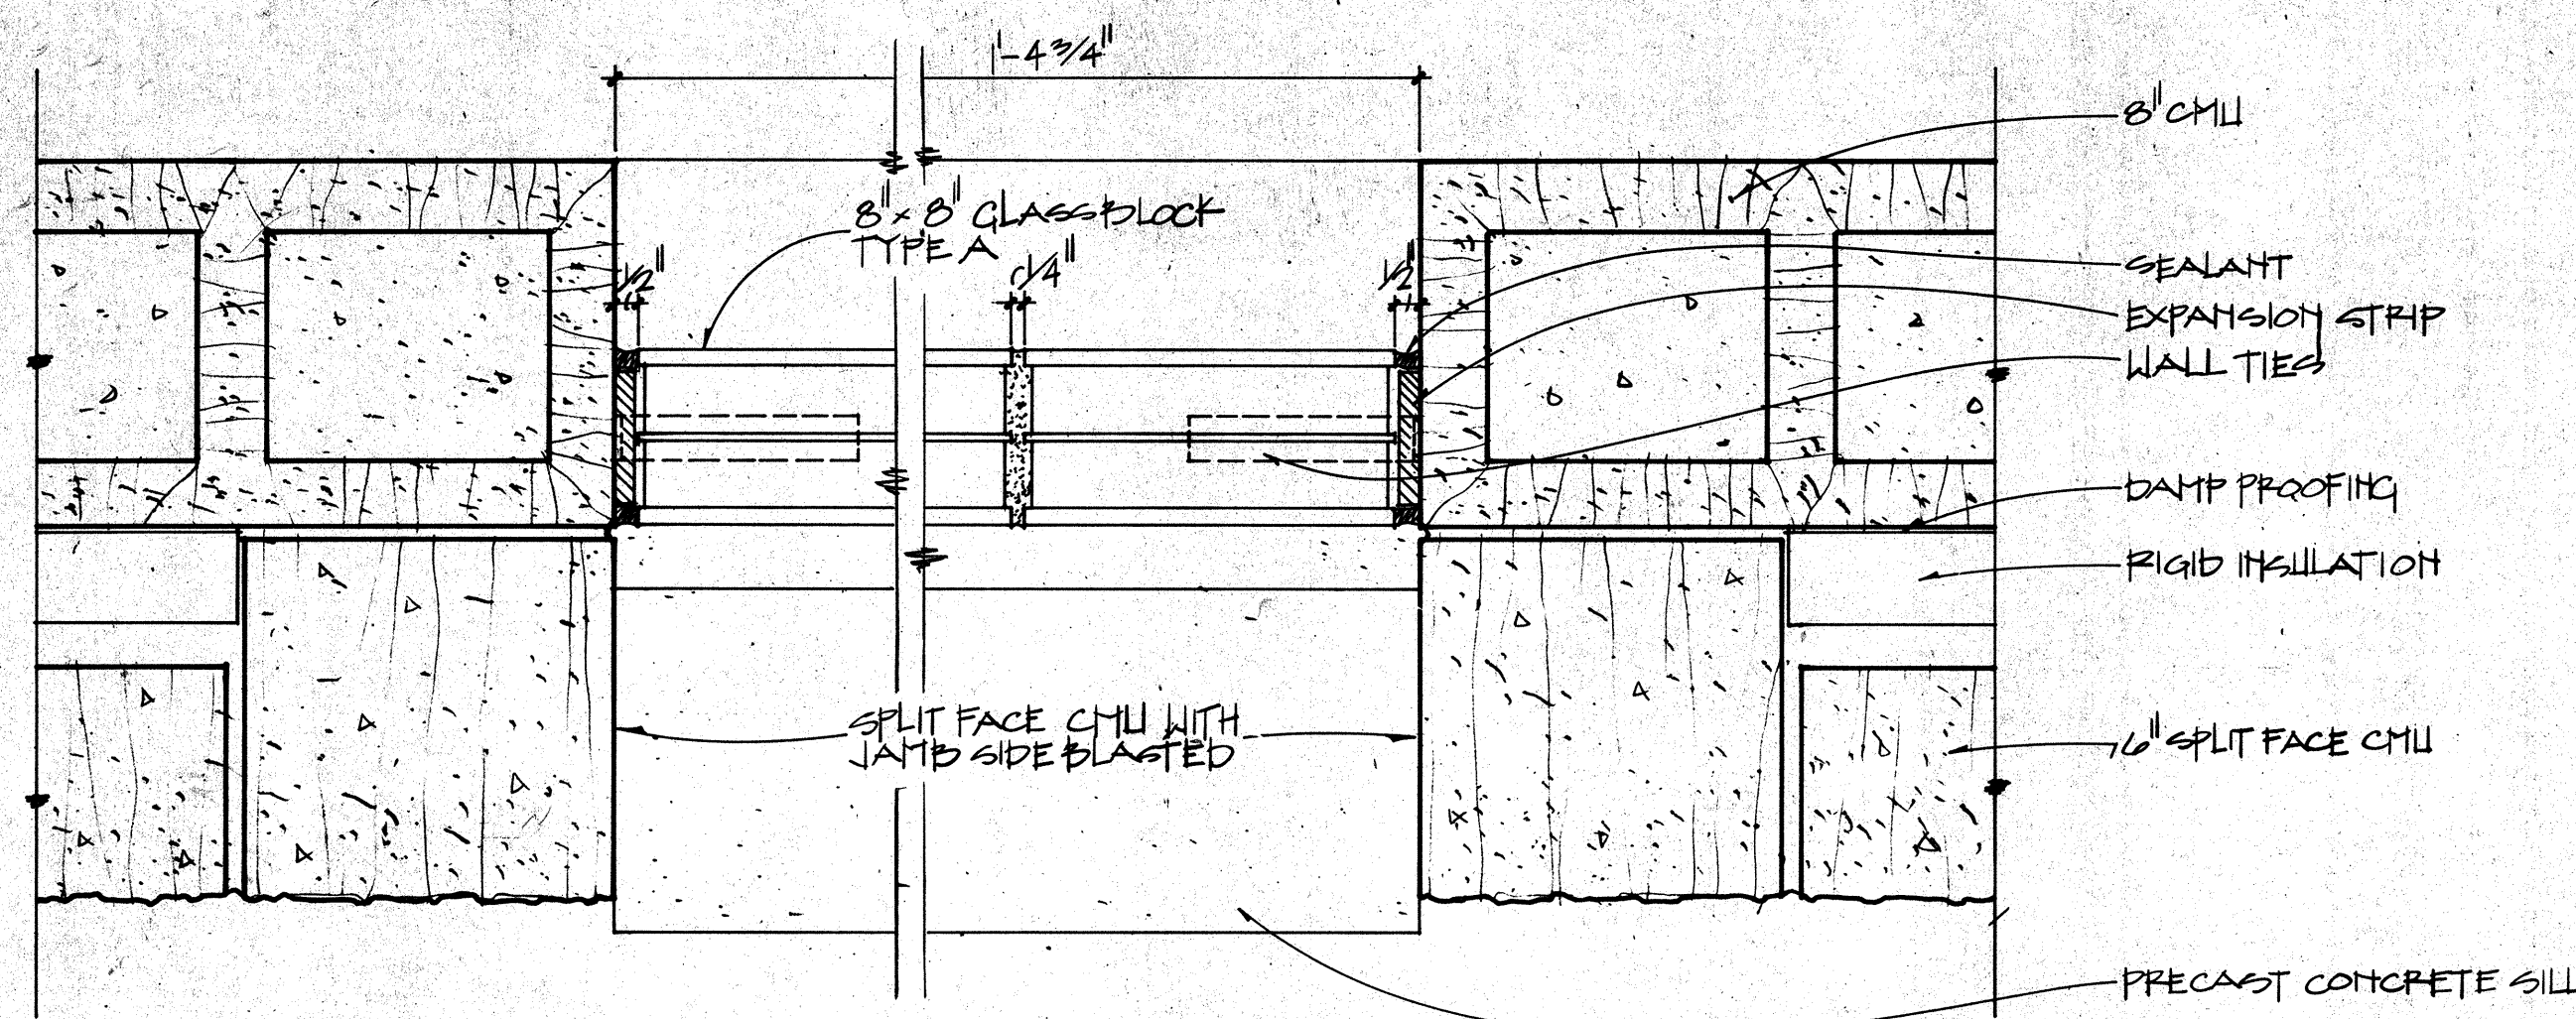


1 JAMB DETAIL @ CORRIDOR
3/1-1-01

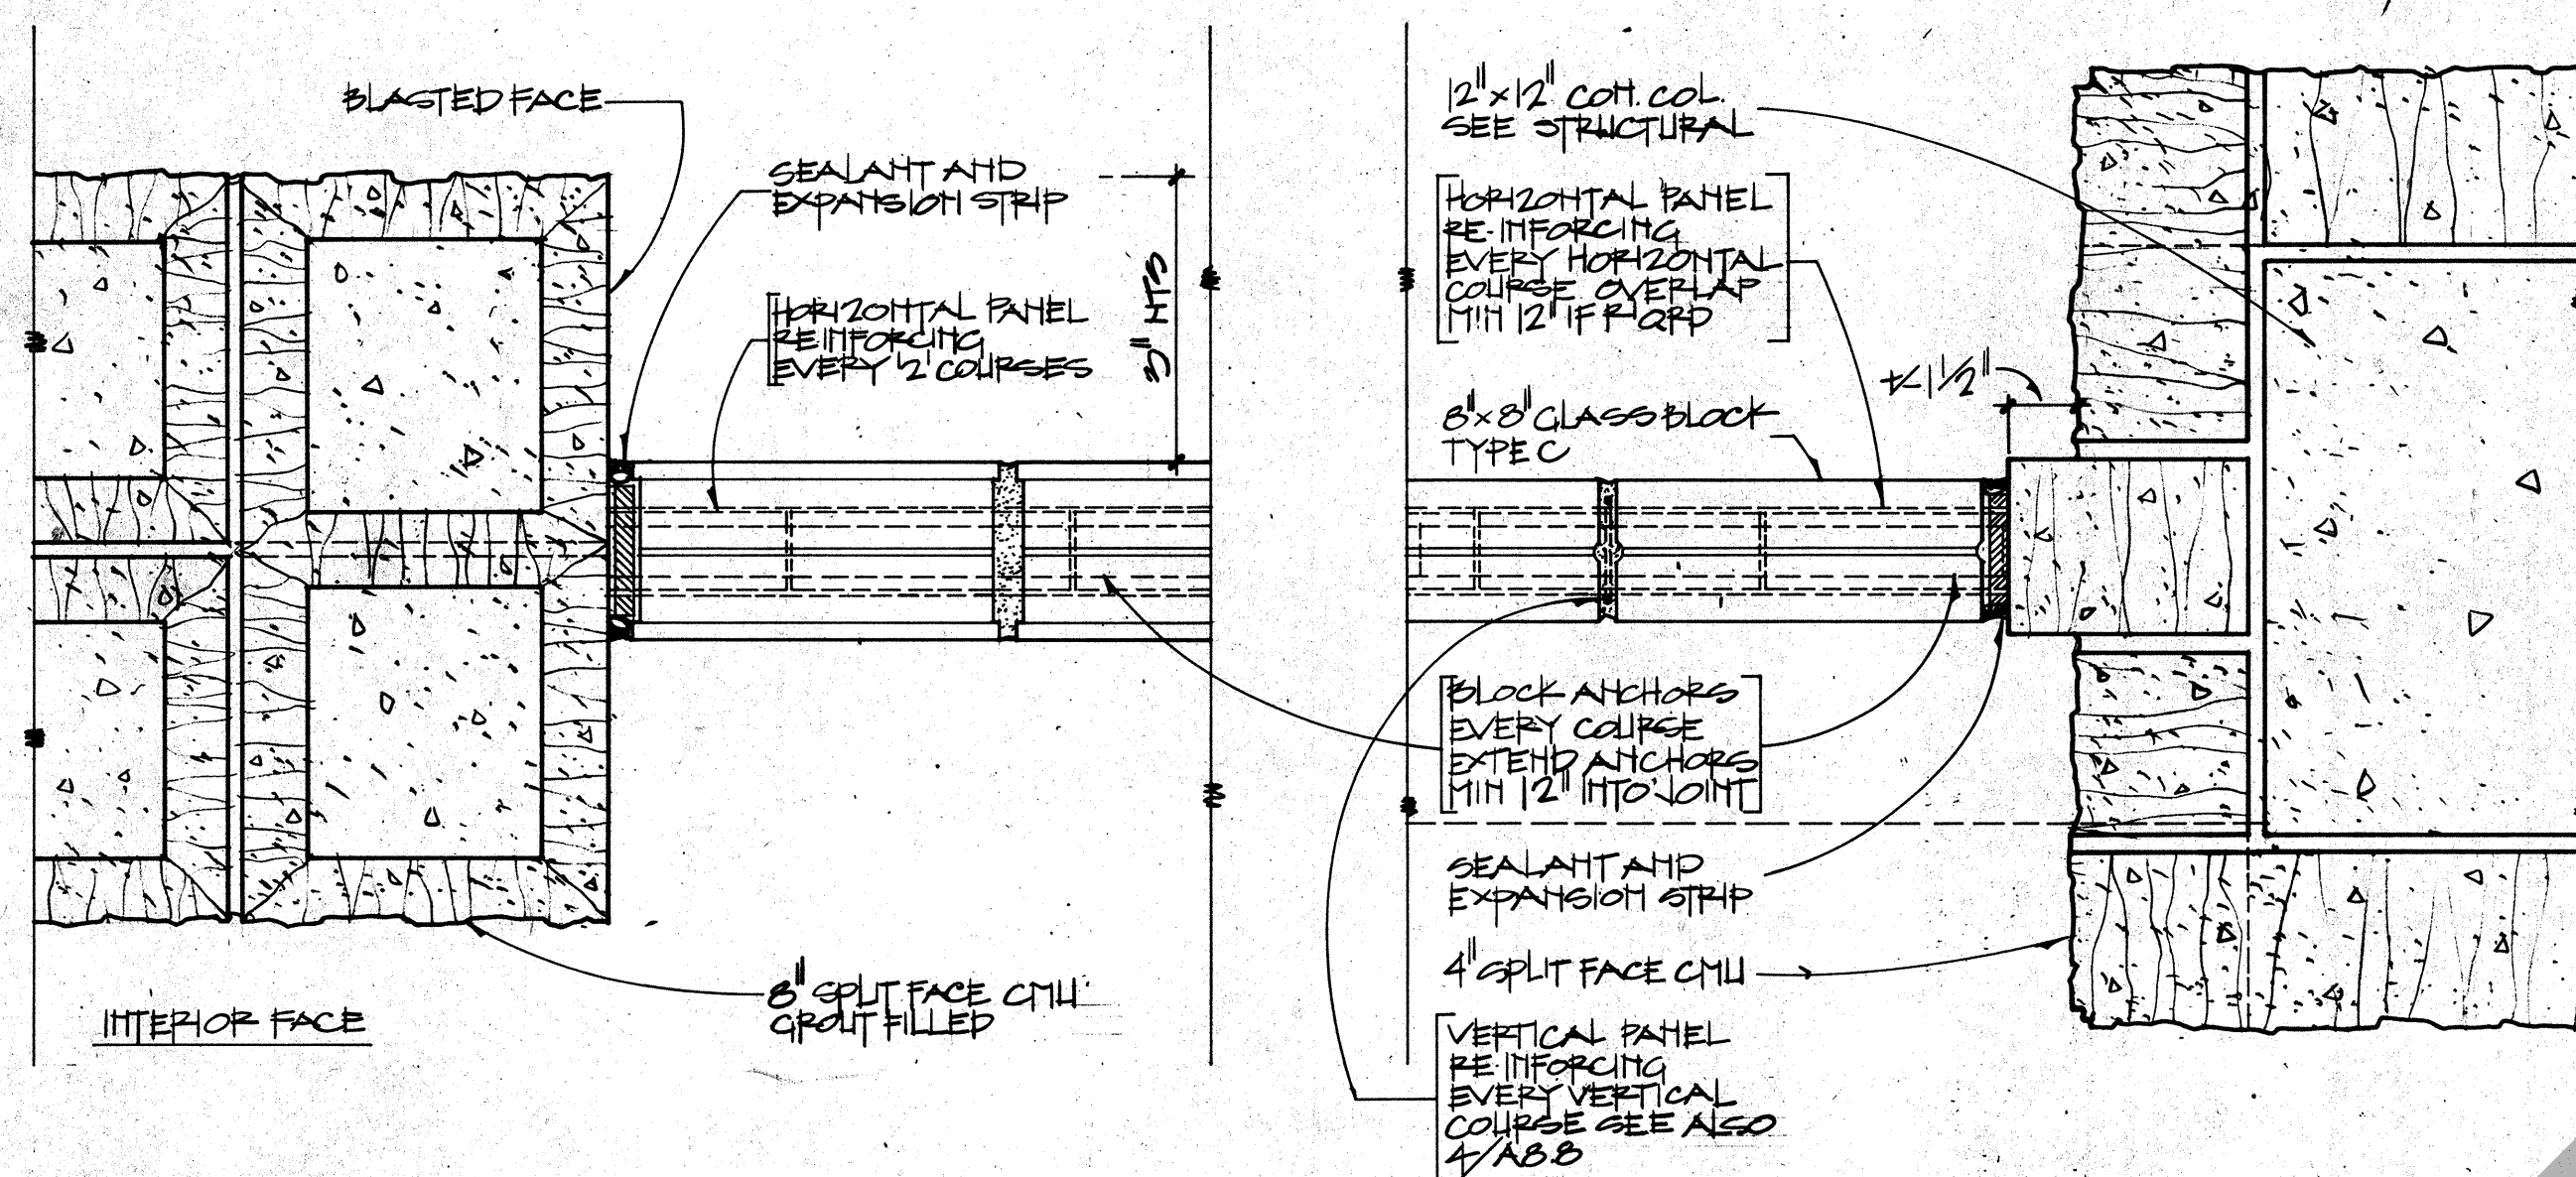


2 JAMB DETAIL @ ADMIN
3/1-1-01

3 JAMB DETAIL @ DINING
3/1-1-01

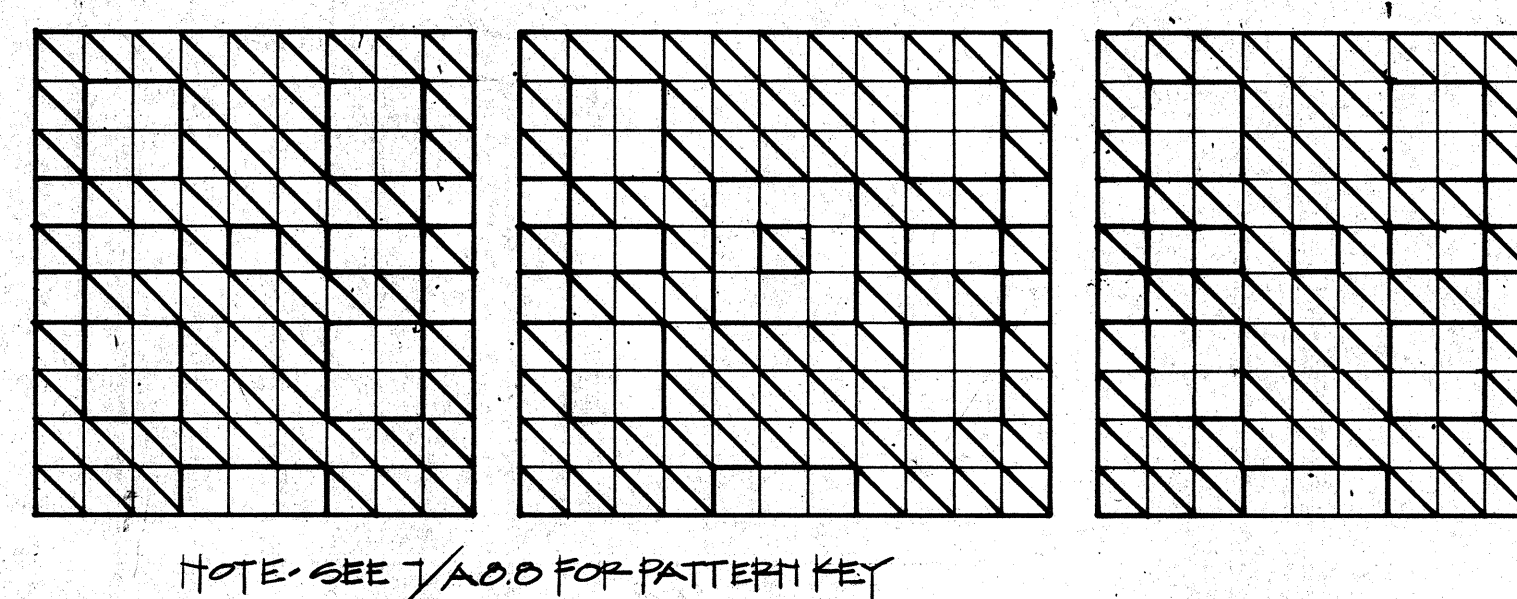


NOTE: SEE 1/400 FOR PATTERN KEY

6 GLASS BLOCK PATTERN/LEVEL 2
7/8-1-01

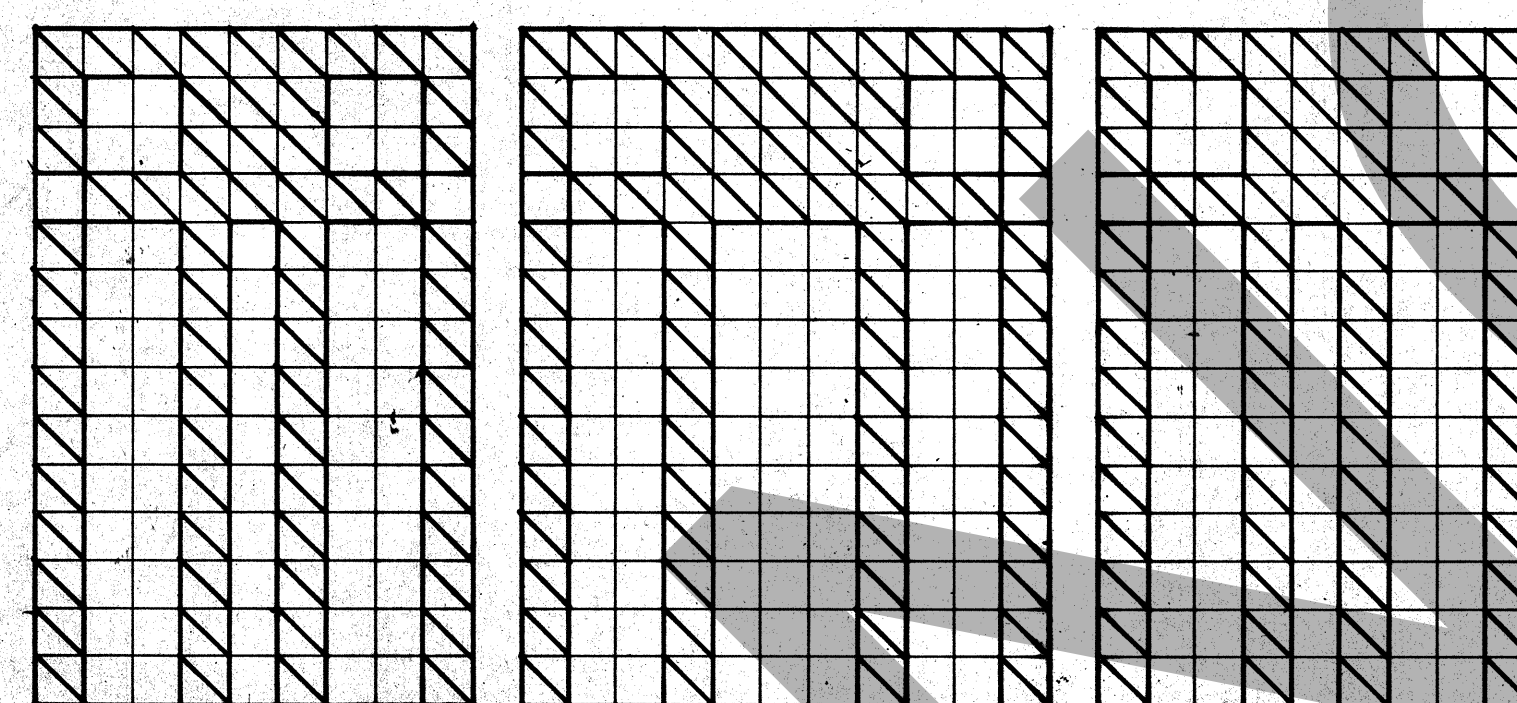


TYPE A TYPE B


7 GLASS BLOCK PATTERN/LEVEL 1
7/8-1-01

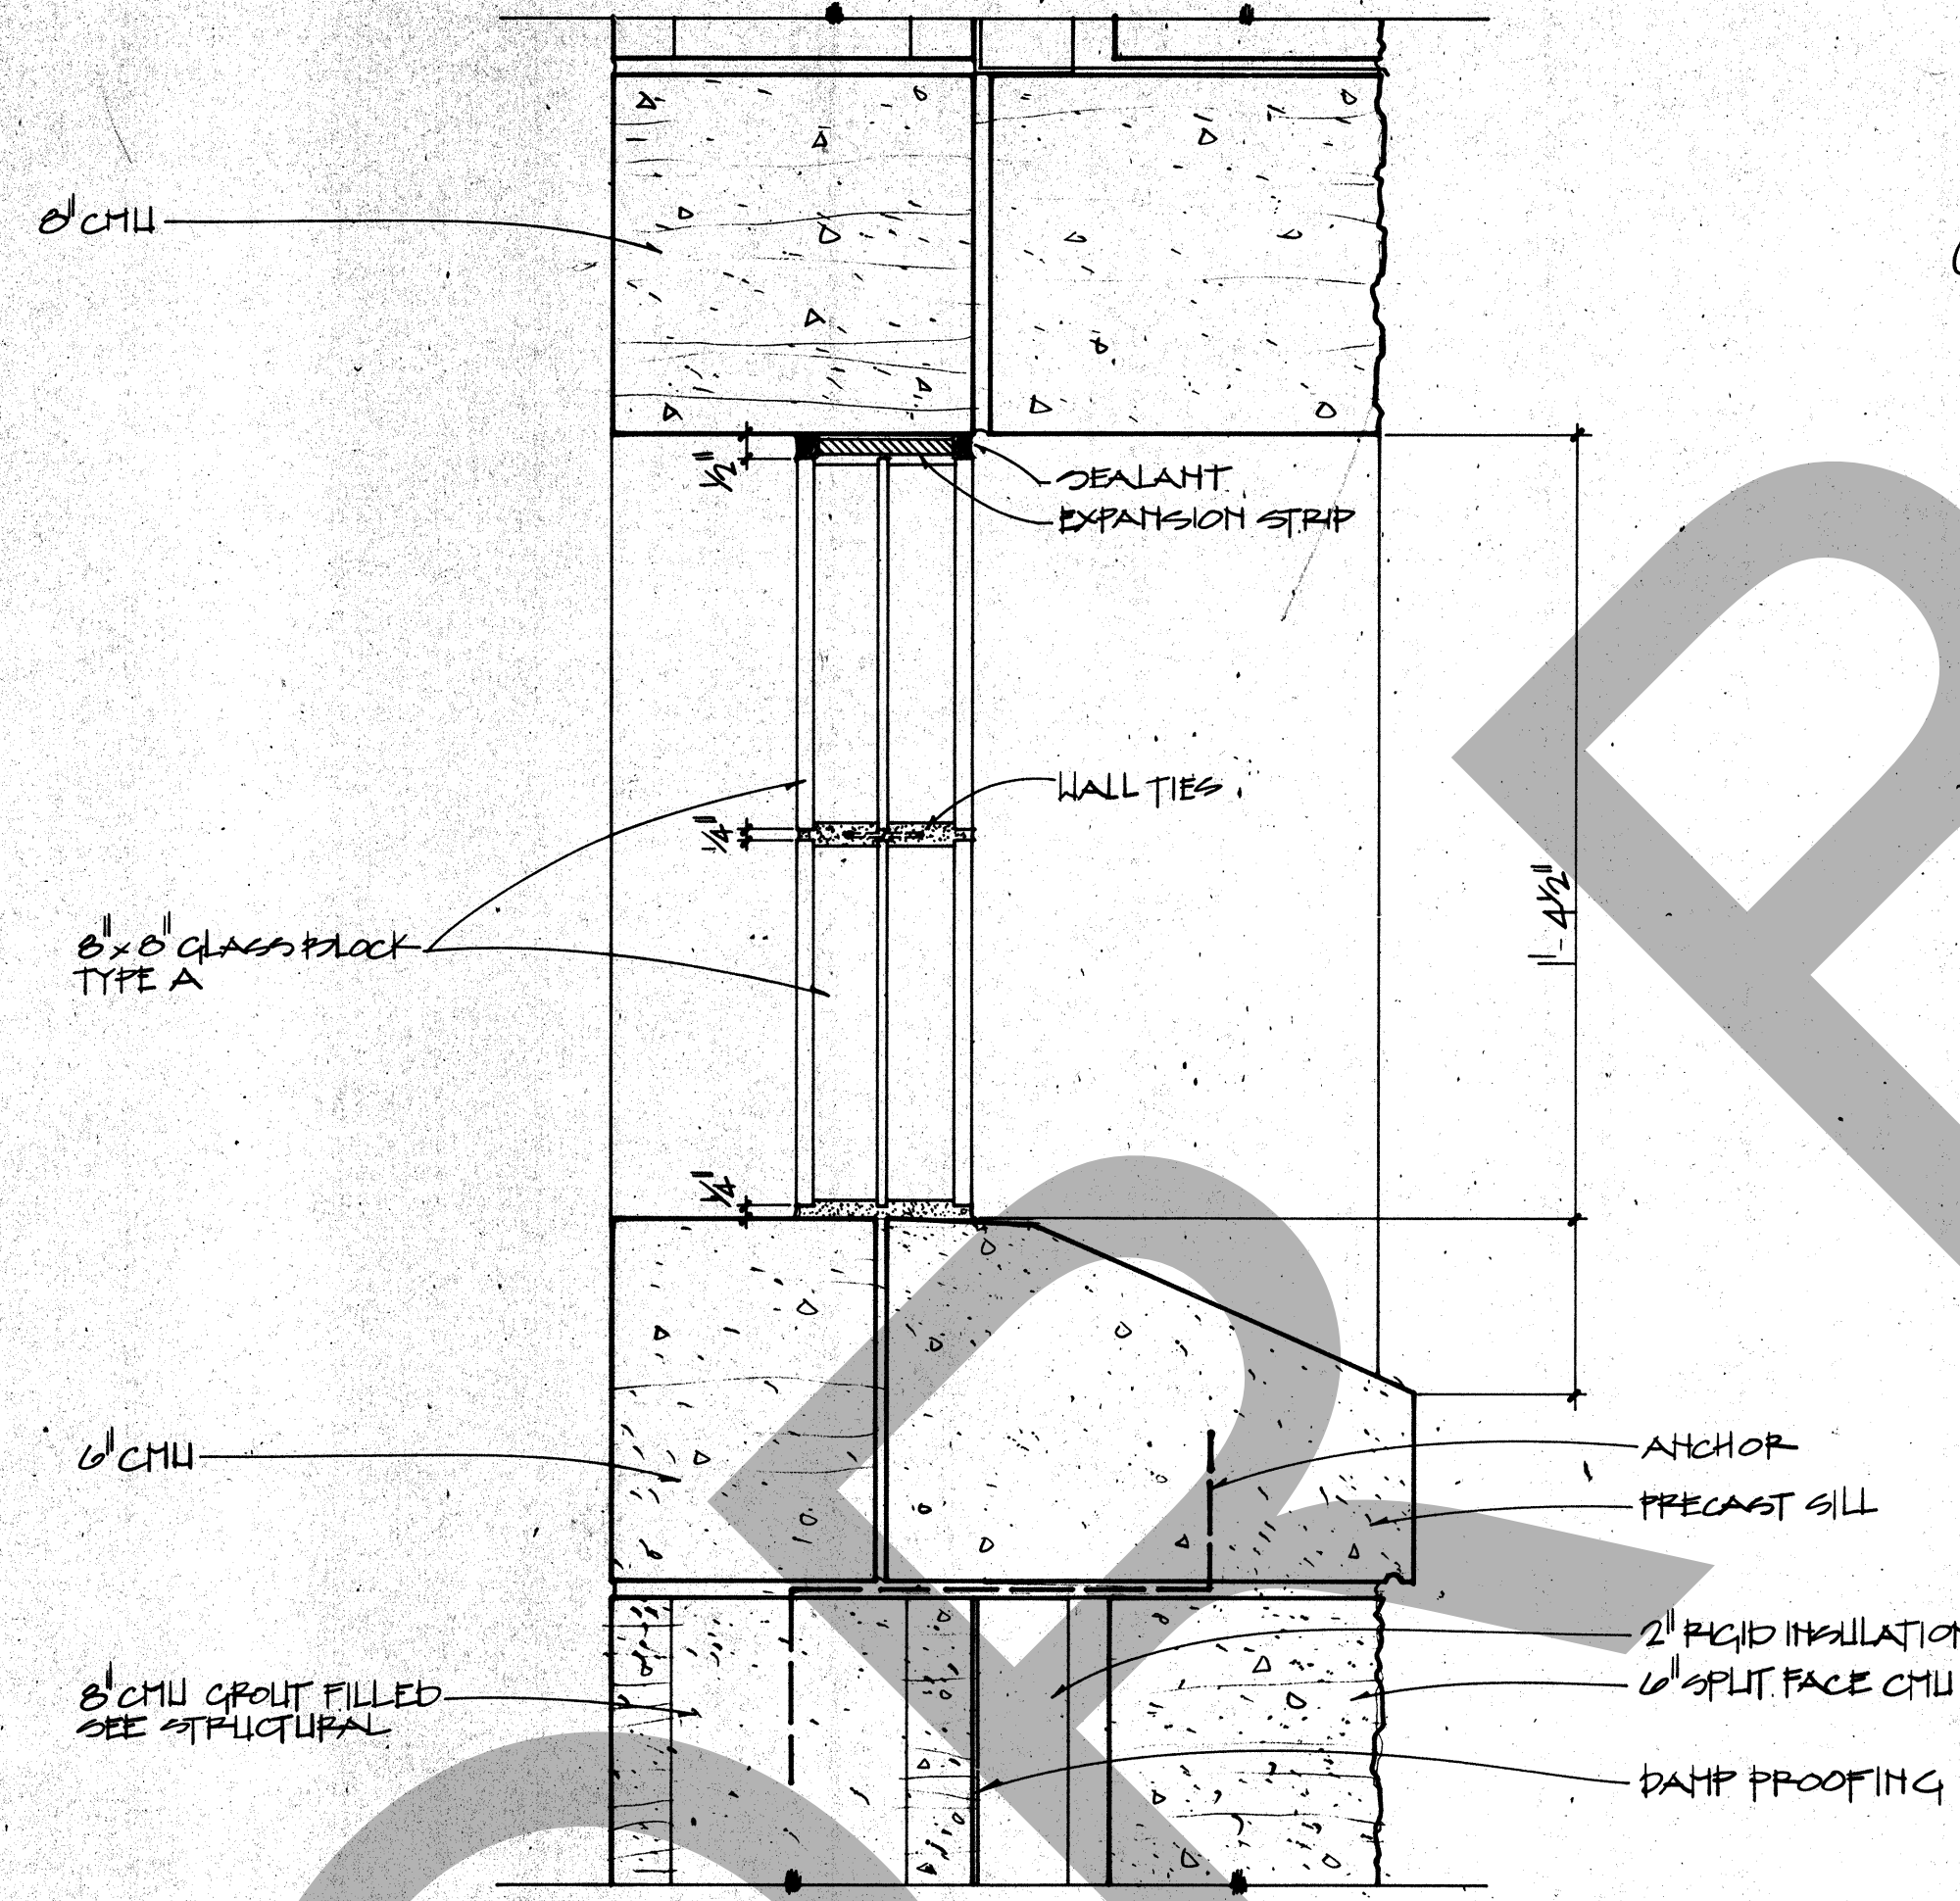


4 HEAD & SILL @ CORRIDOR
3/1-1-01

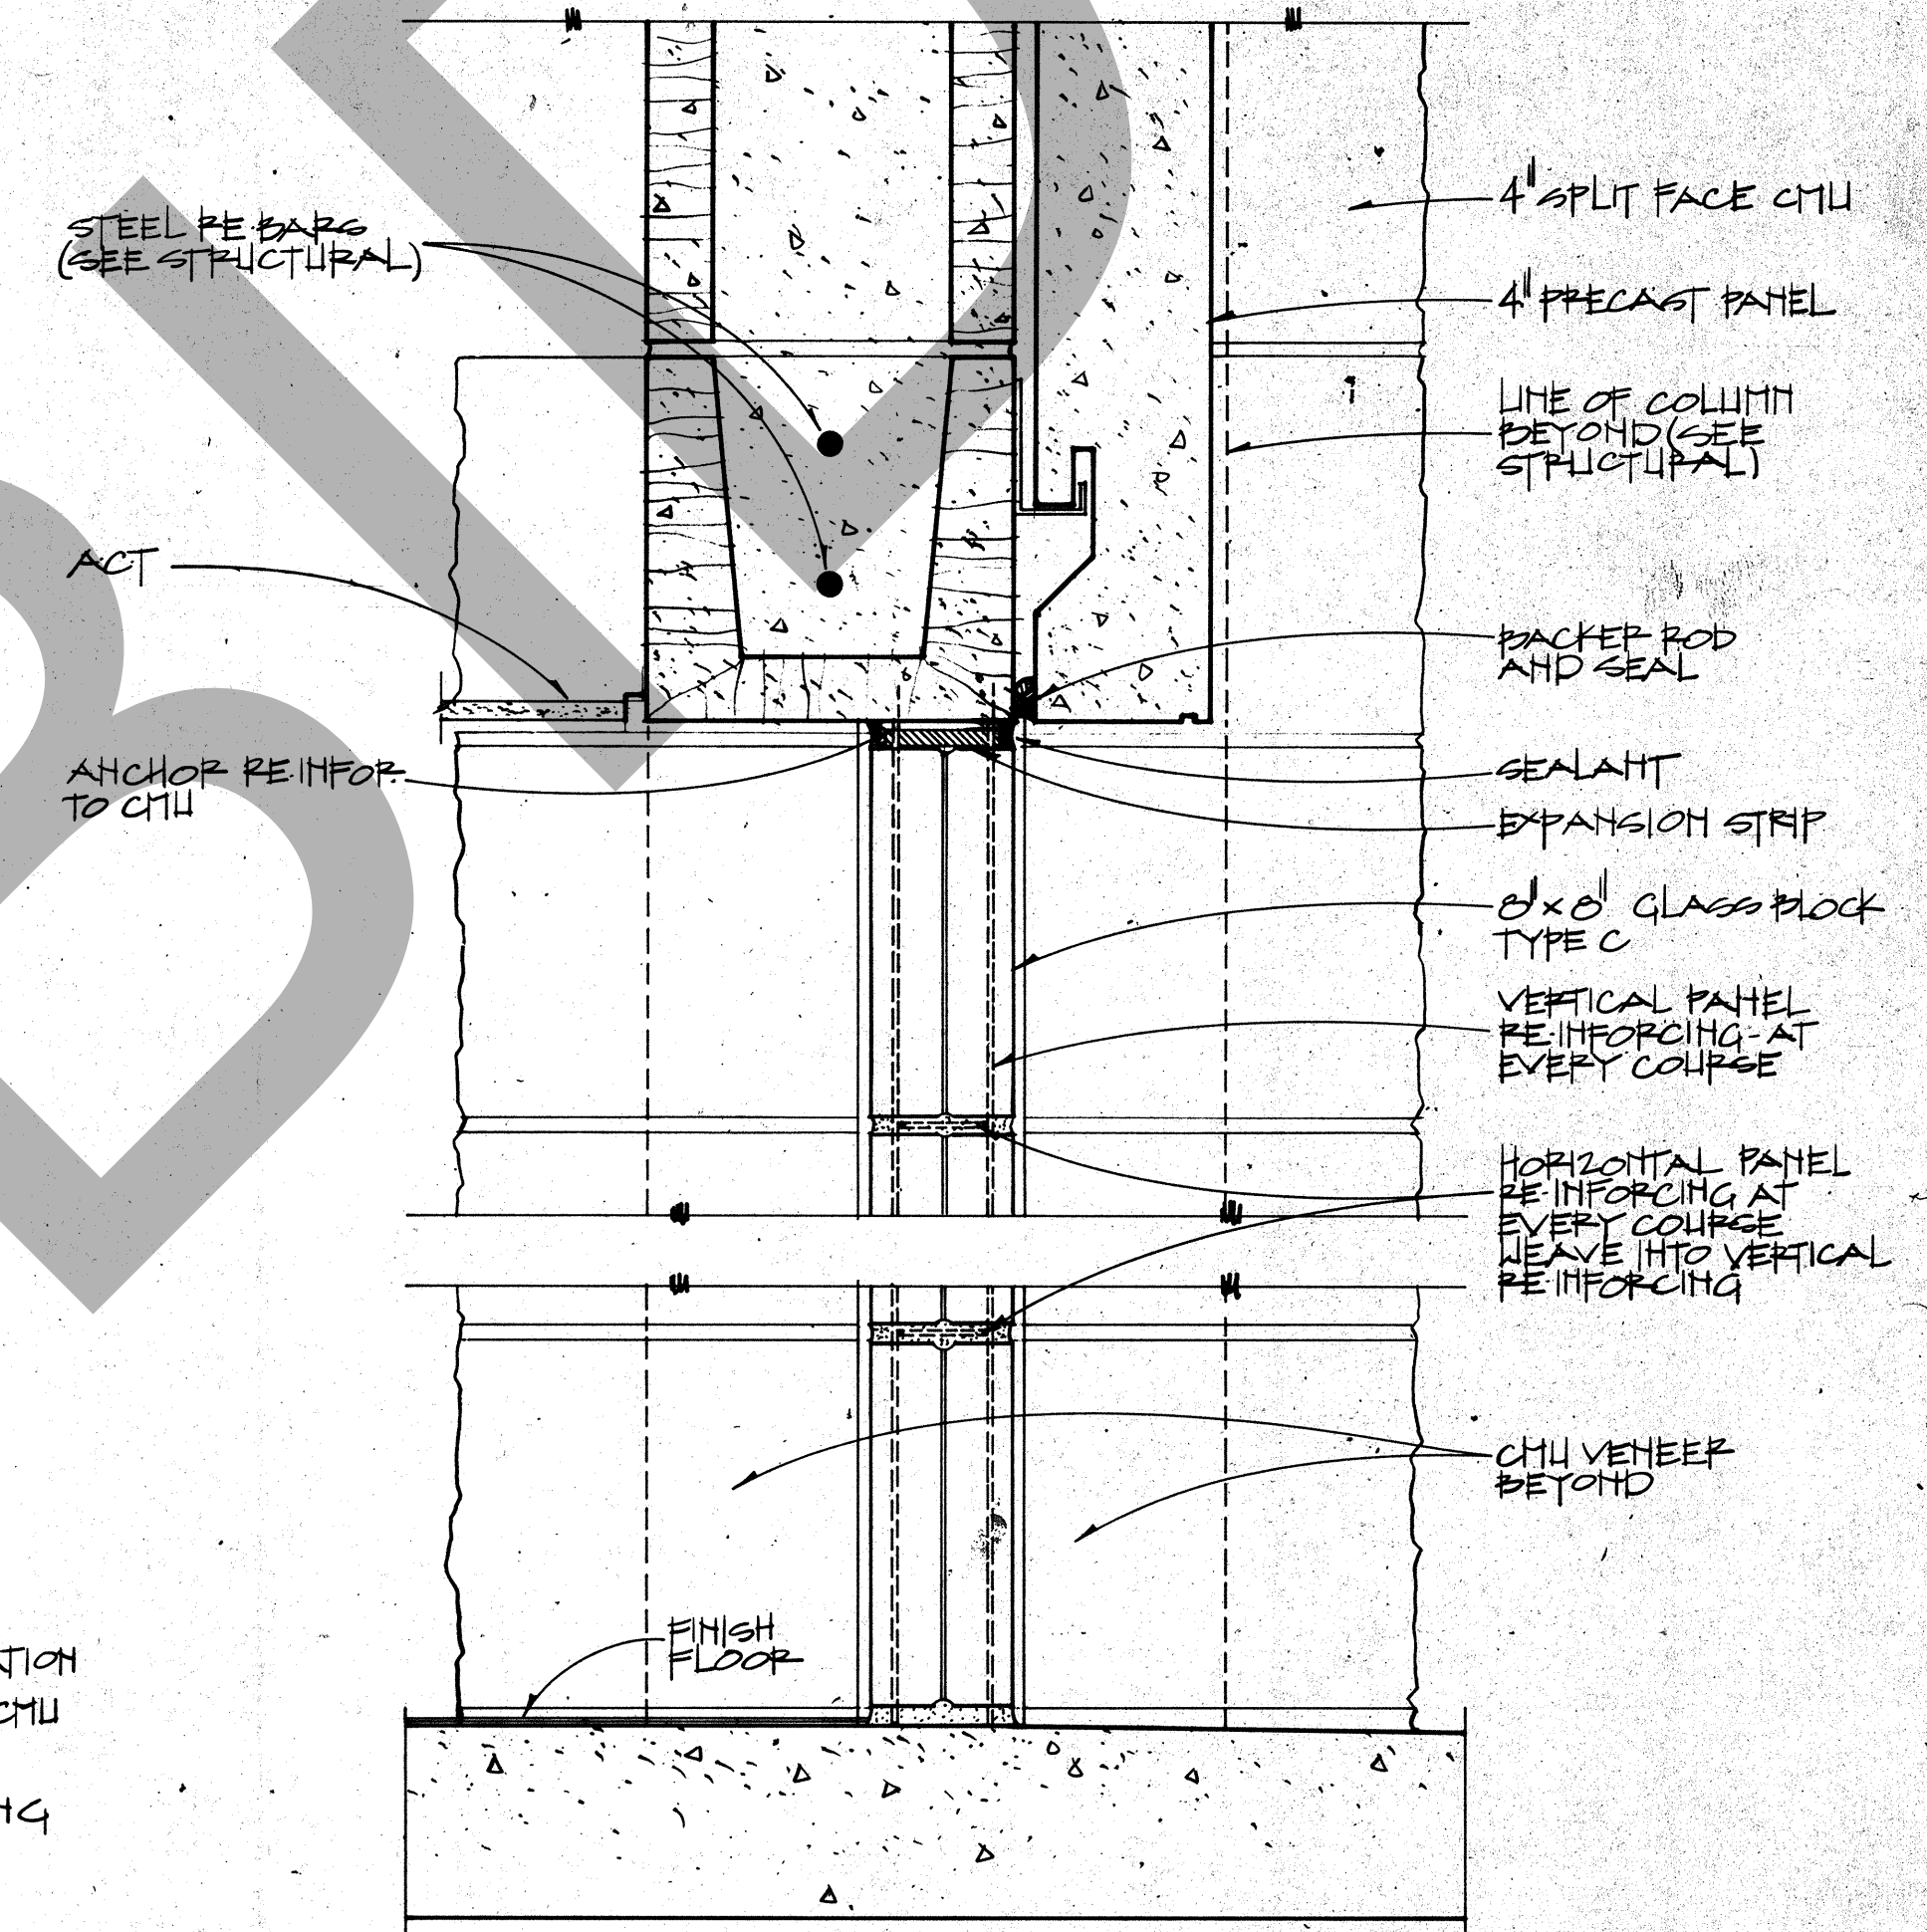

5 HEAD & SILL @ DINING
3/1-1-01

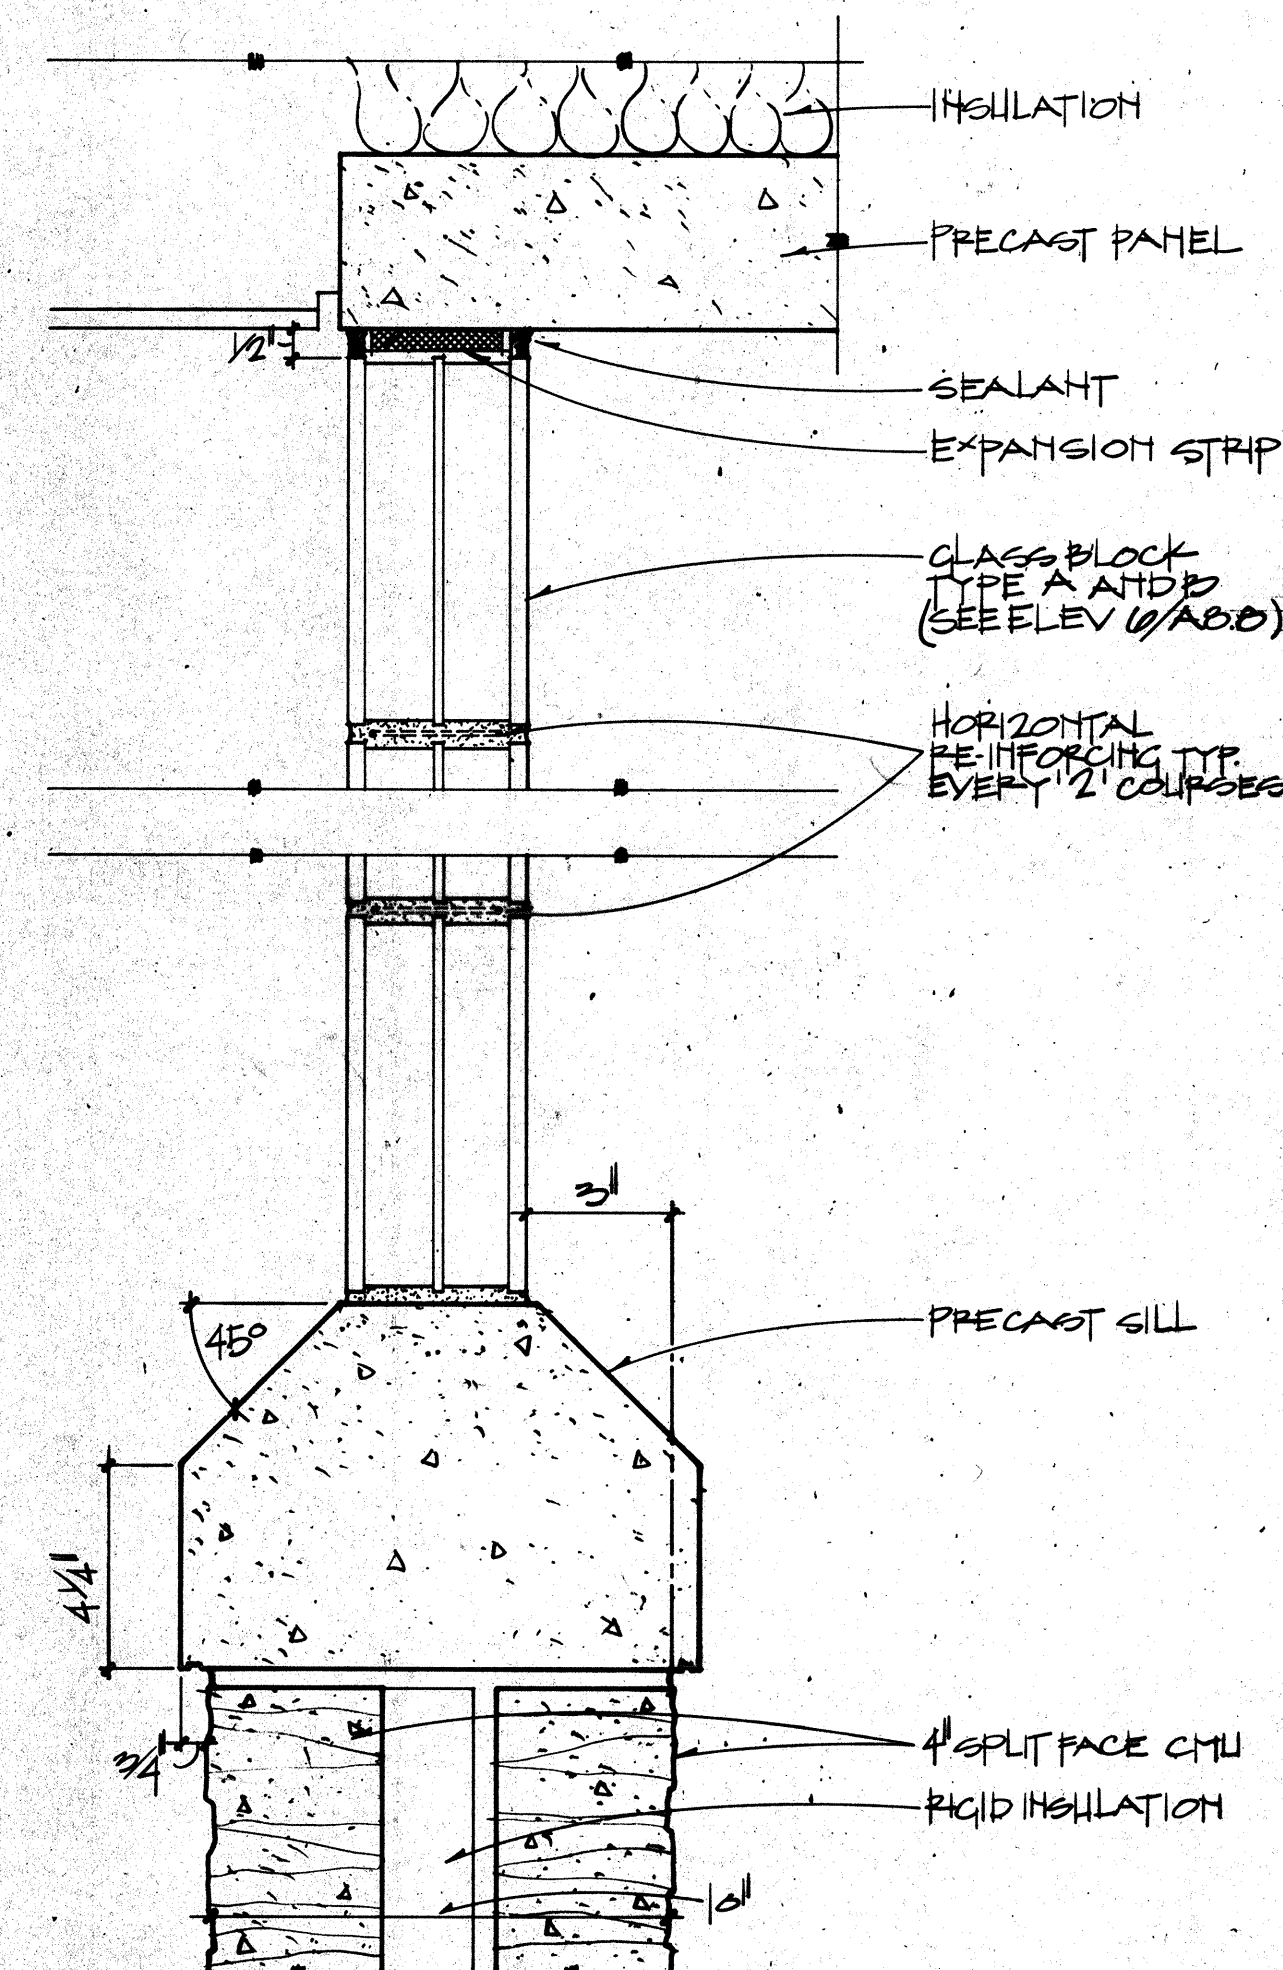

8 HEAD & SILL @ ADMIN
3/1-1-01

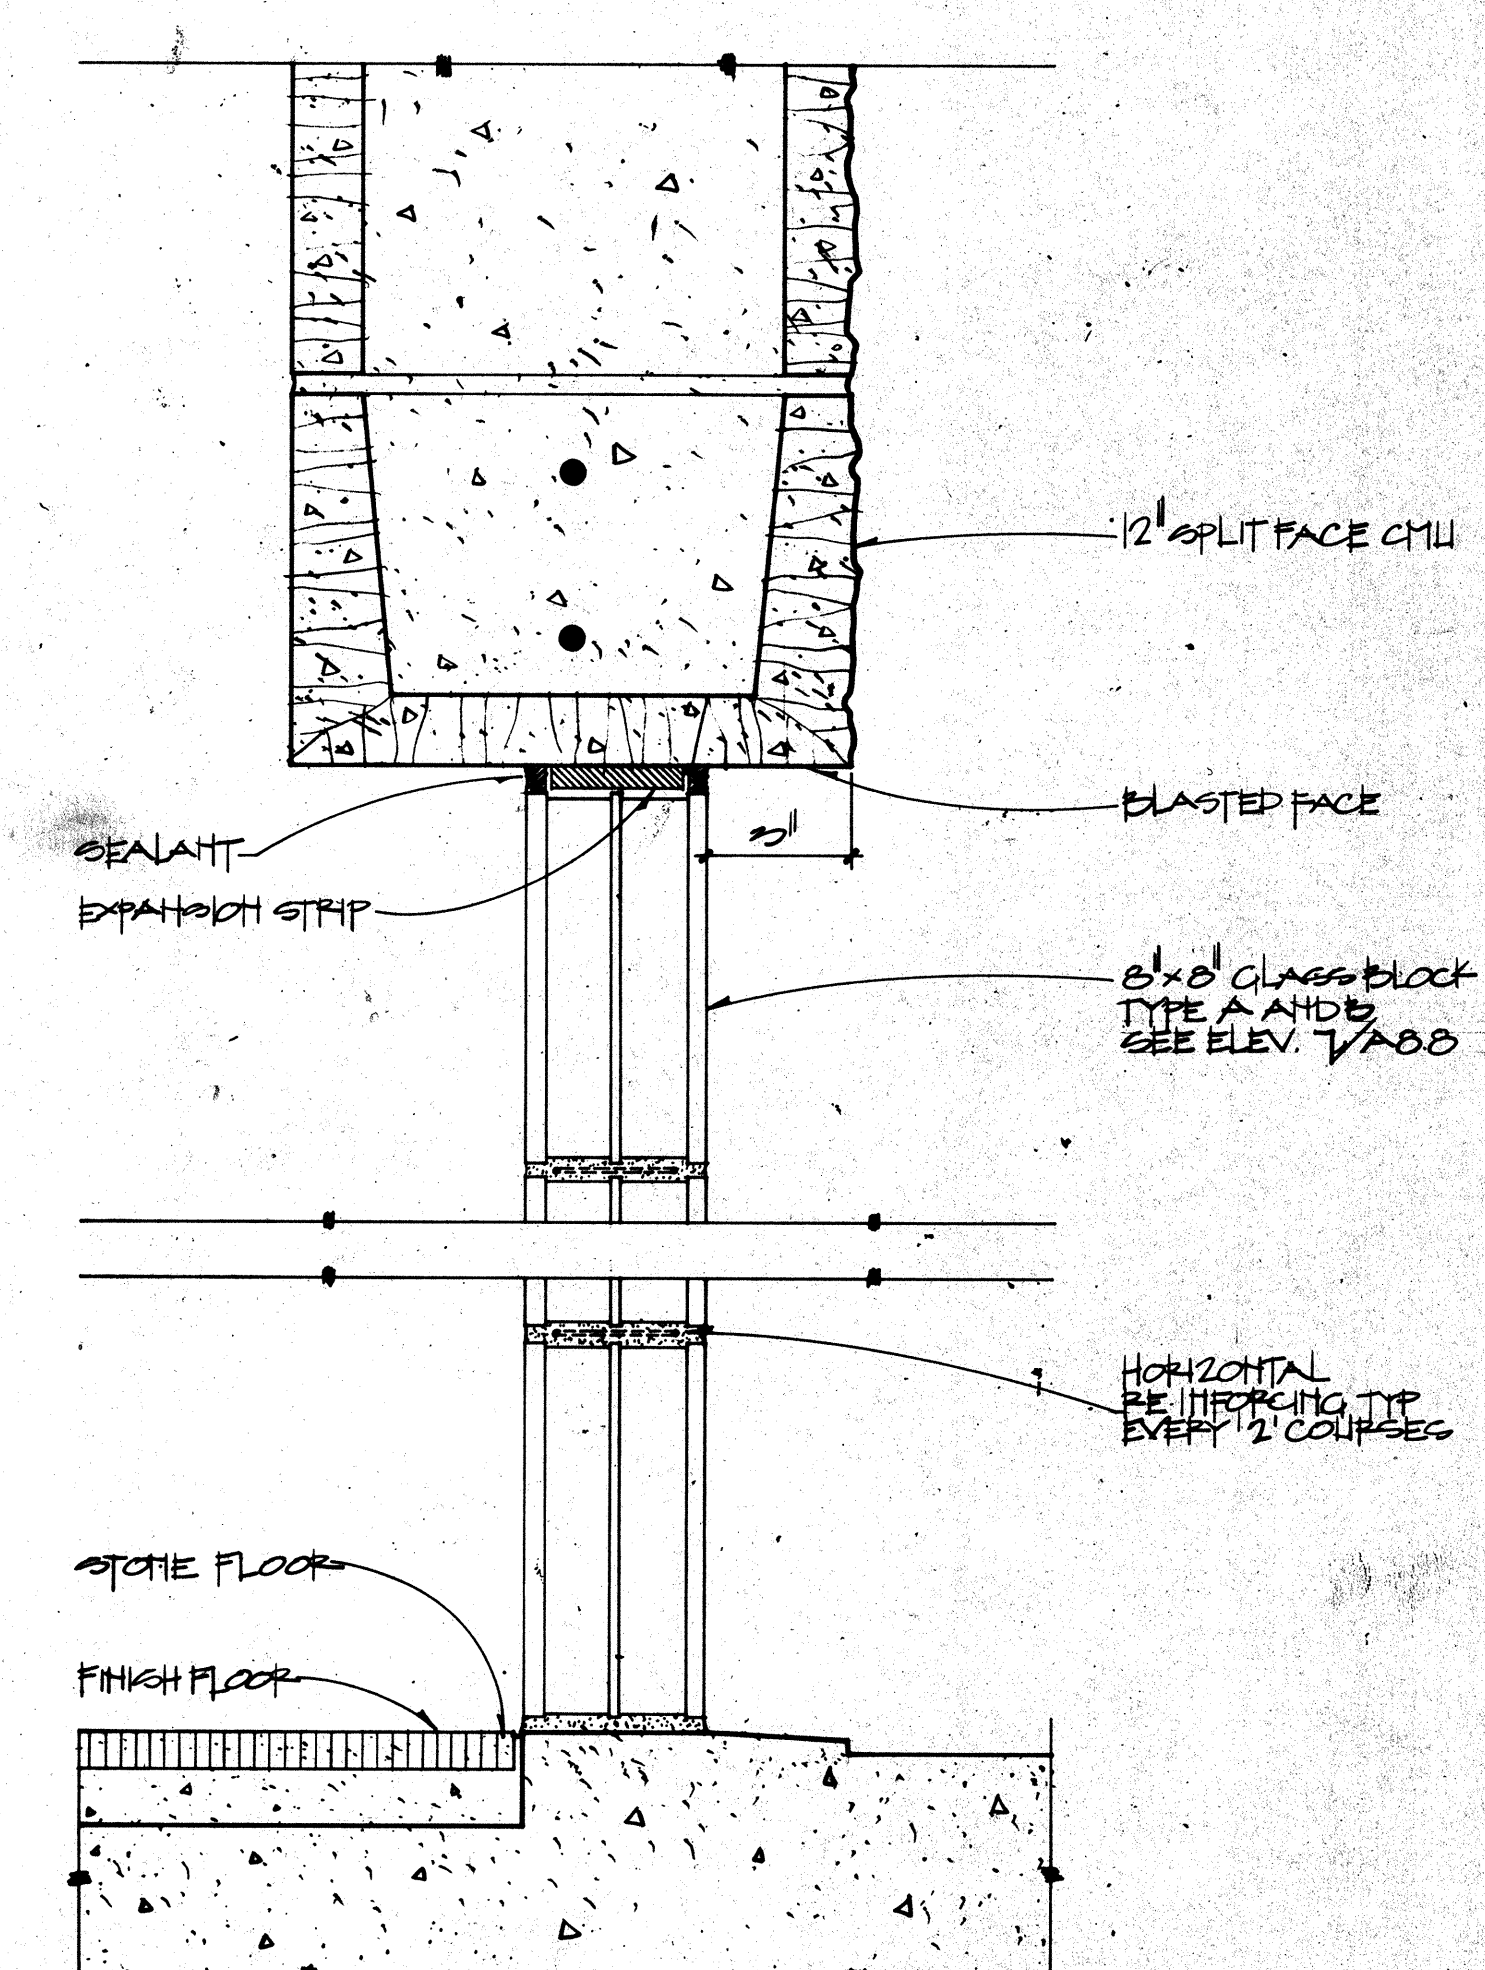


9 HEAD & SILL @ ADMIN
3/1-1-01

Revisions	No.	Date	Description
1	2/17/89	ADDENDA POSTED/ISSUED FOR CONSTRUCTION	


ROSSER FABRAP INTERNATIONAL
Criminal Justice Architecture, Technology, Planning, Interiors,
Mechanical, Electrical, Plumbing, Security, & Civil Engineering

JUSTICE SYSTEMS INCORPORATED
Criminal Justice Operations, Programming
JOHNSON & NIELSEN
Structural Engineering


WEST VALLEY DETENTION CENTER
FOR THE COUNTY OF SAN BERNARDINO, CALIFORNIA
HARRY MAYS, COUNTY ADMINISTRATION OFFICER
FLOYD TIDWELL, SHERIFF
BOARD OF SUPERVISORS
James L. Hanks, Chairman
Larry P. Hanks, Vice Chairman
Robert E. Hanks, Member
Robert E. Hanks, Member

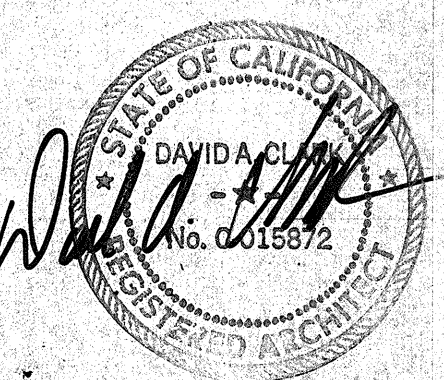


GLASS BLOCK
DETAILS

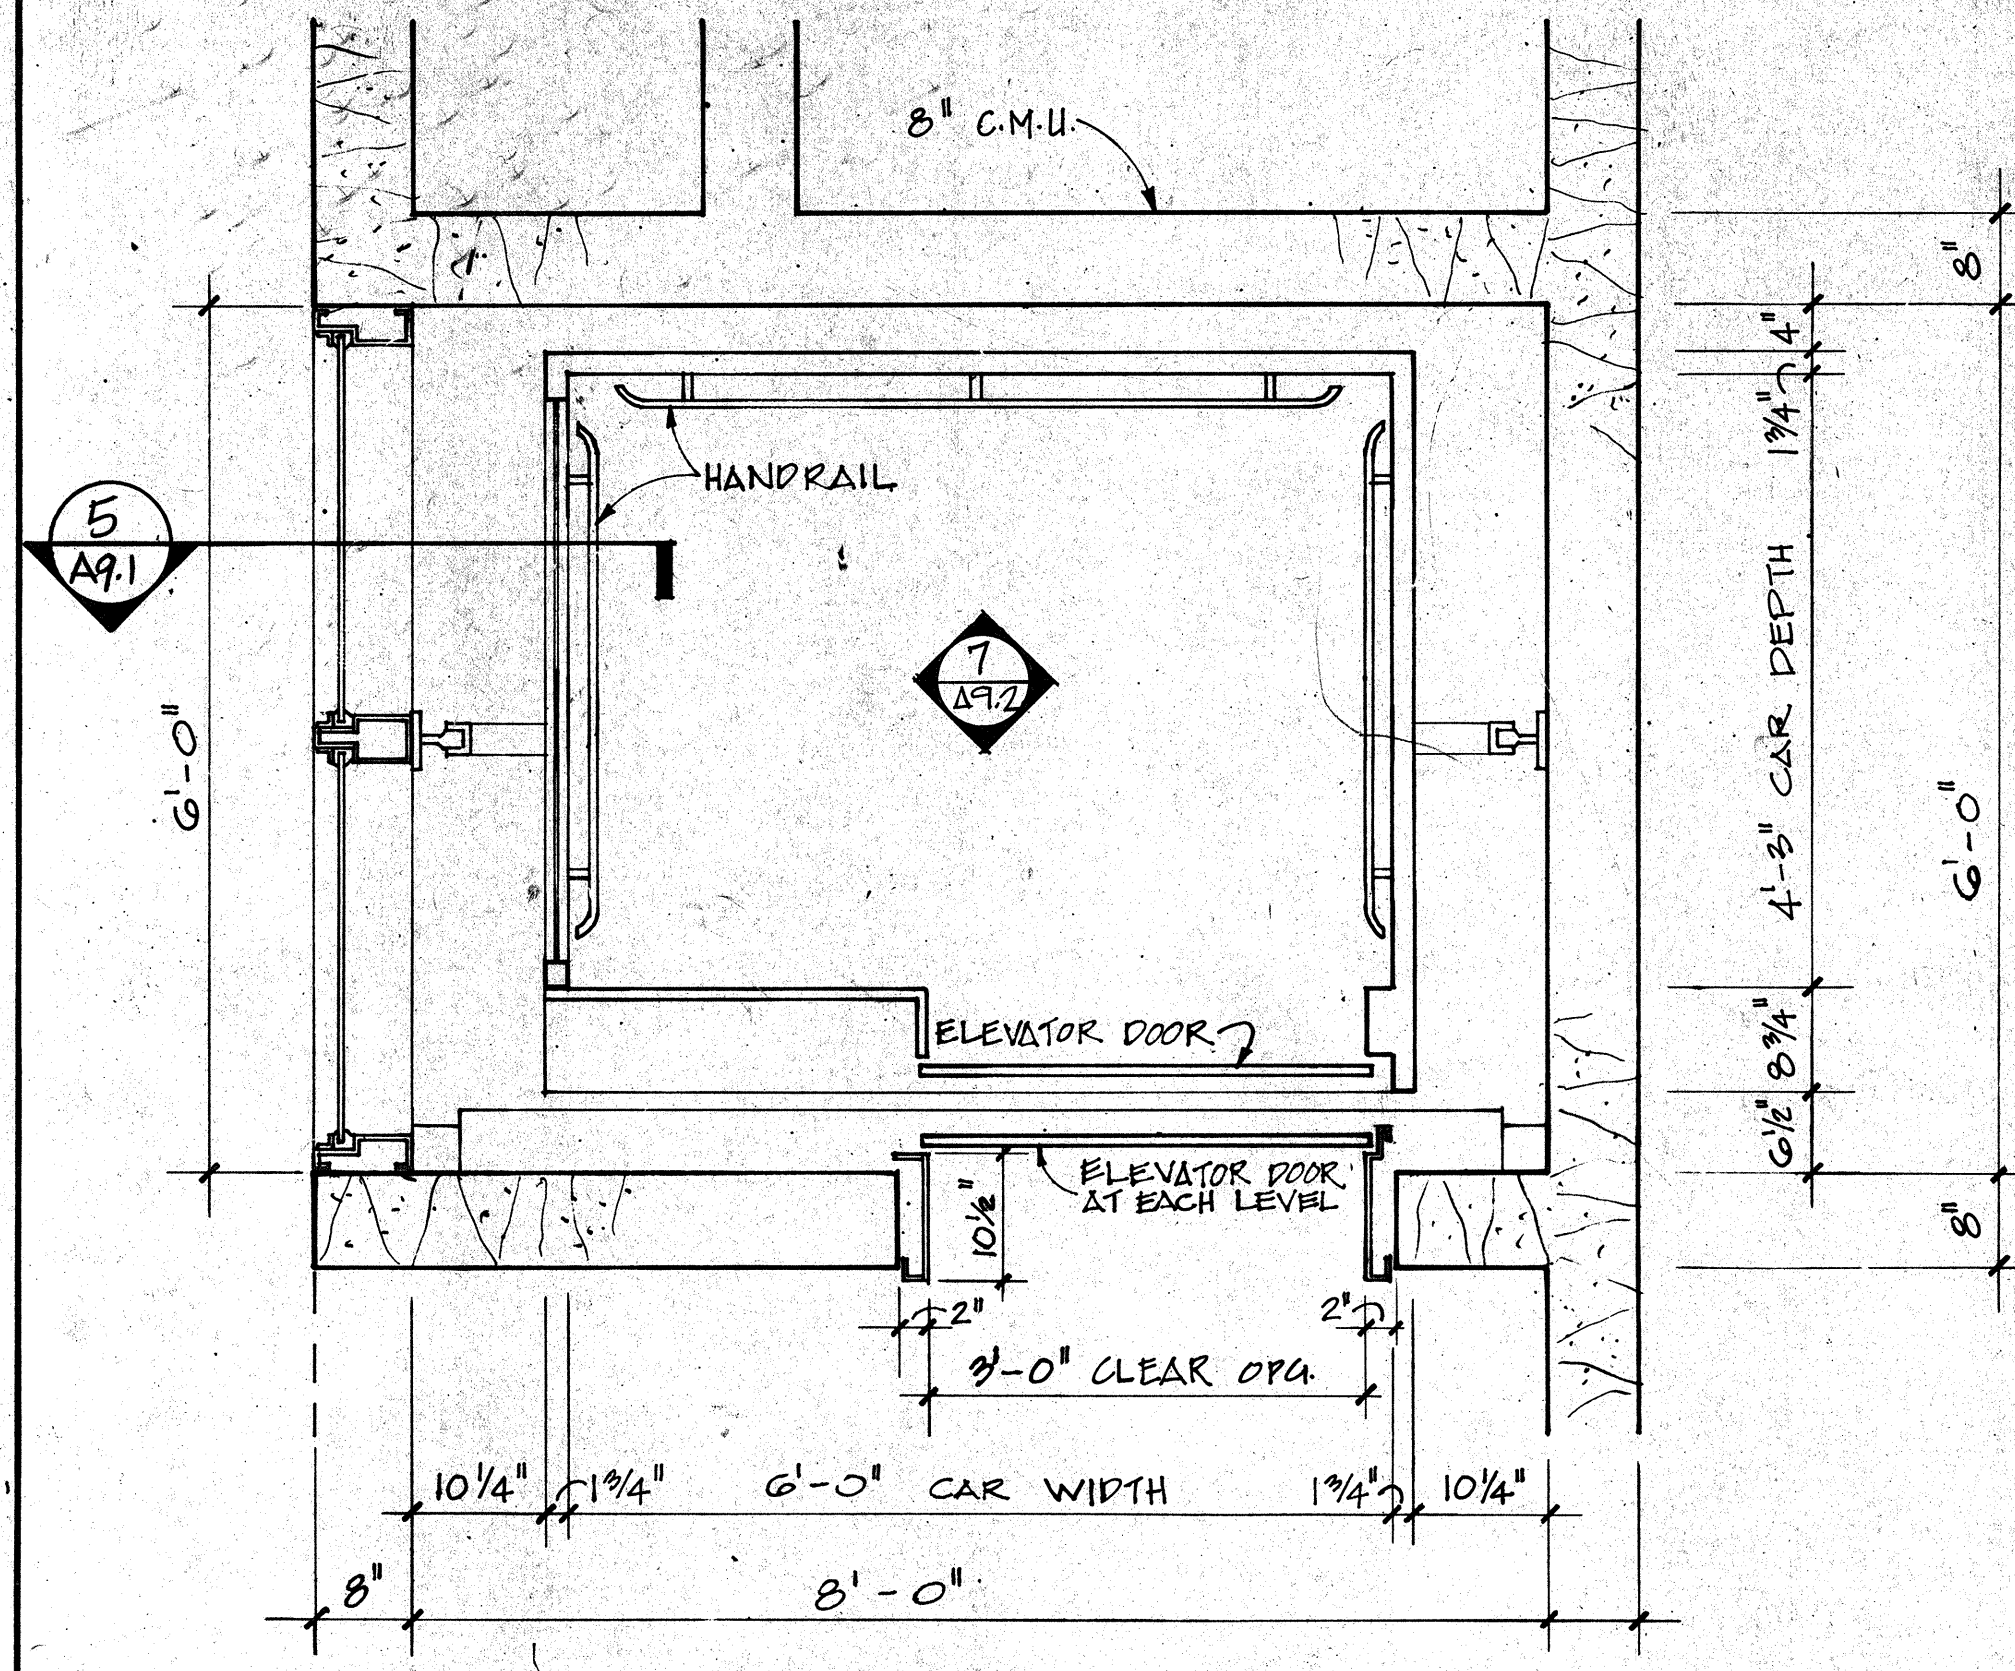


2 ELEVATOR PLAN 2
SCALE: 3/4" = 1'-0"

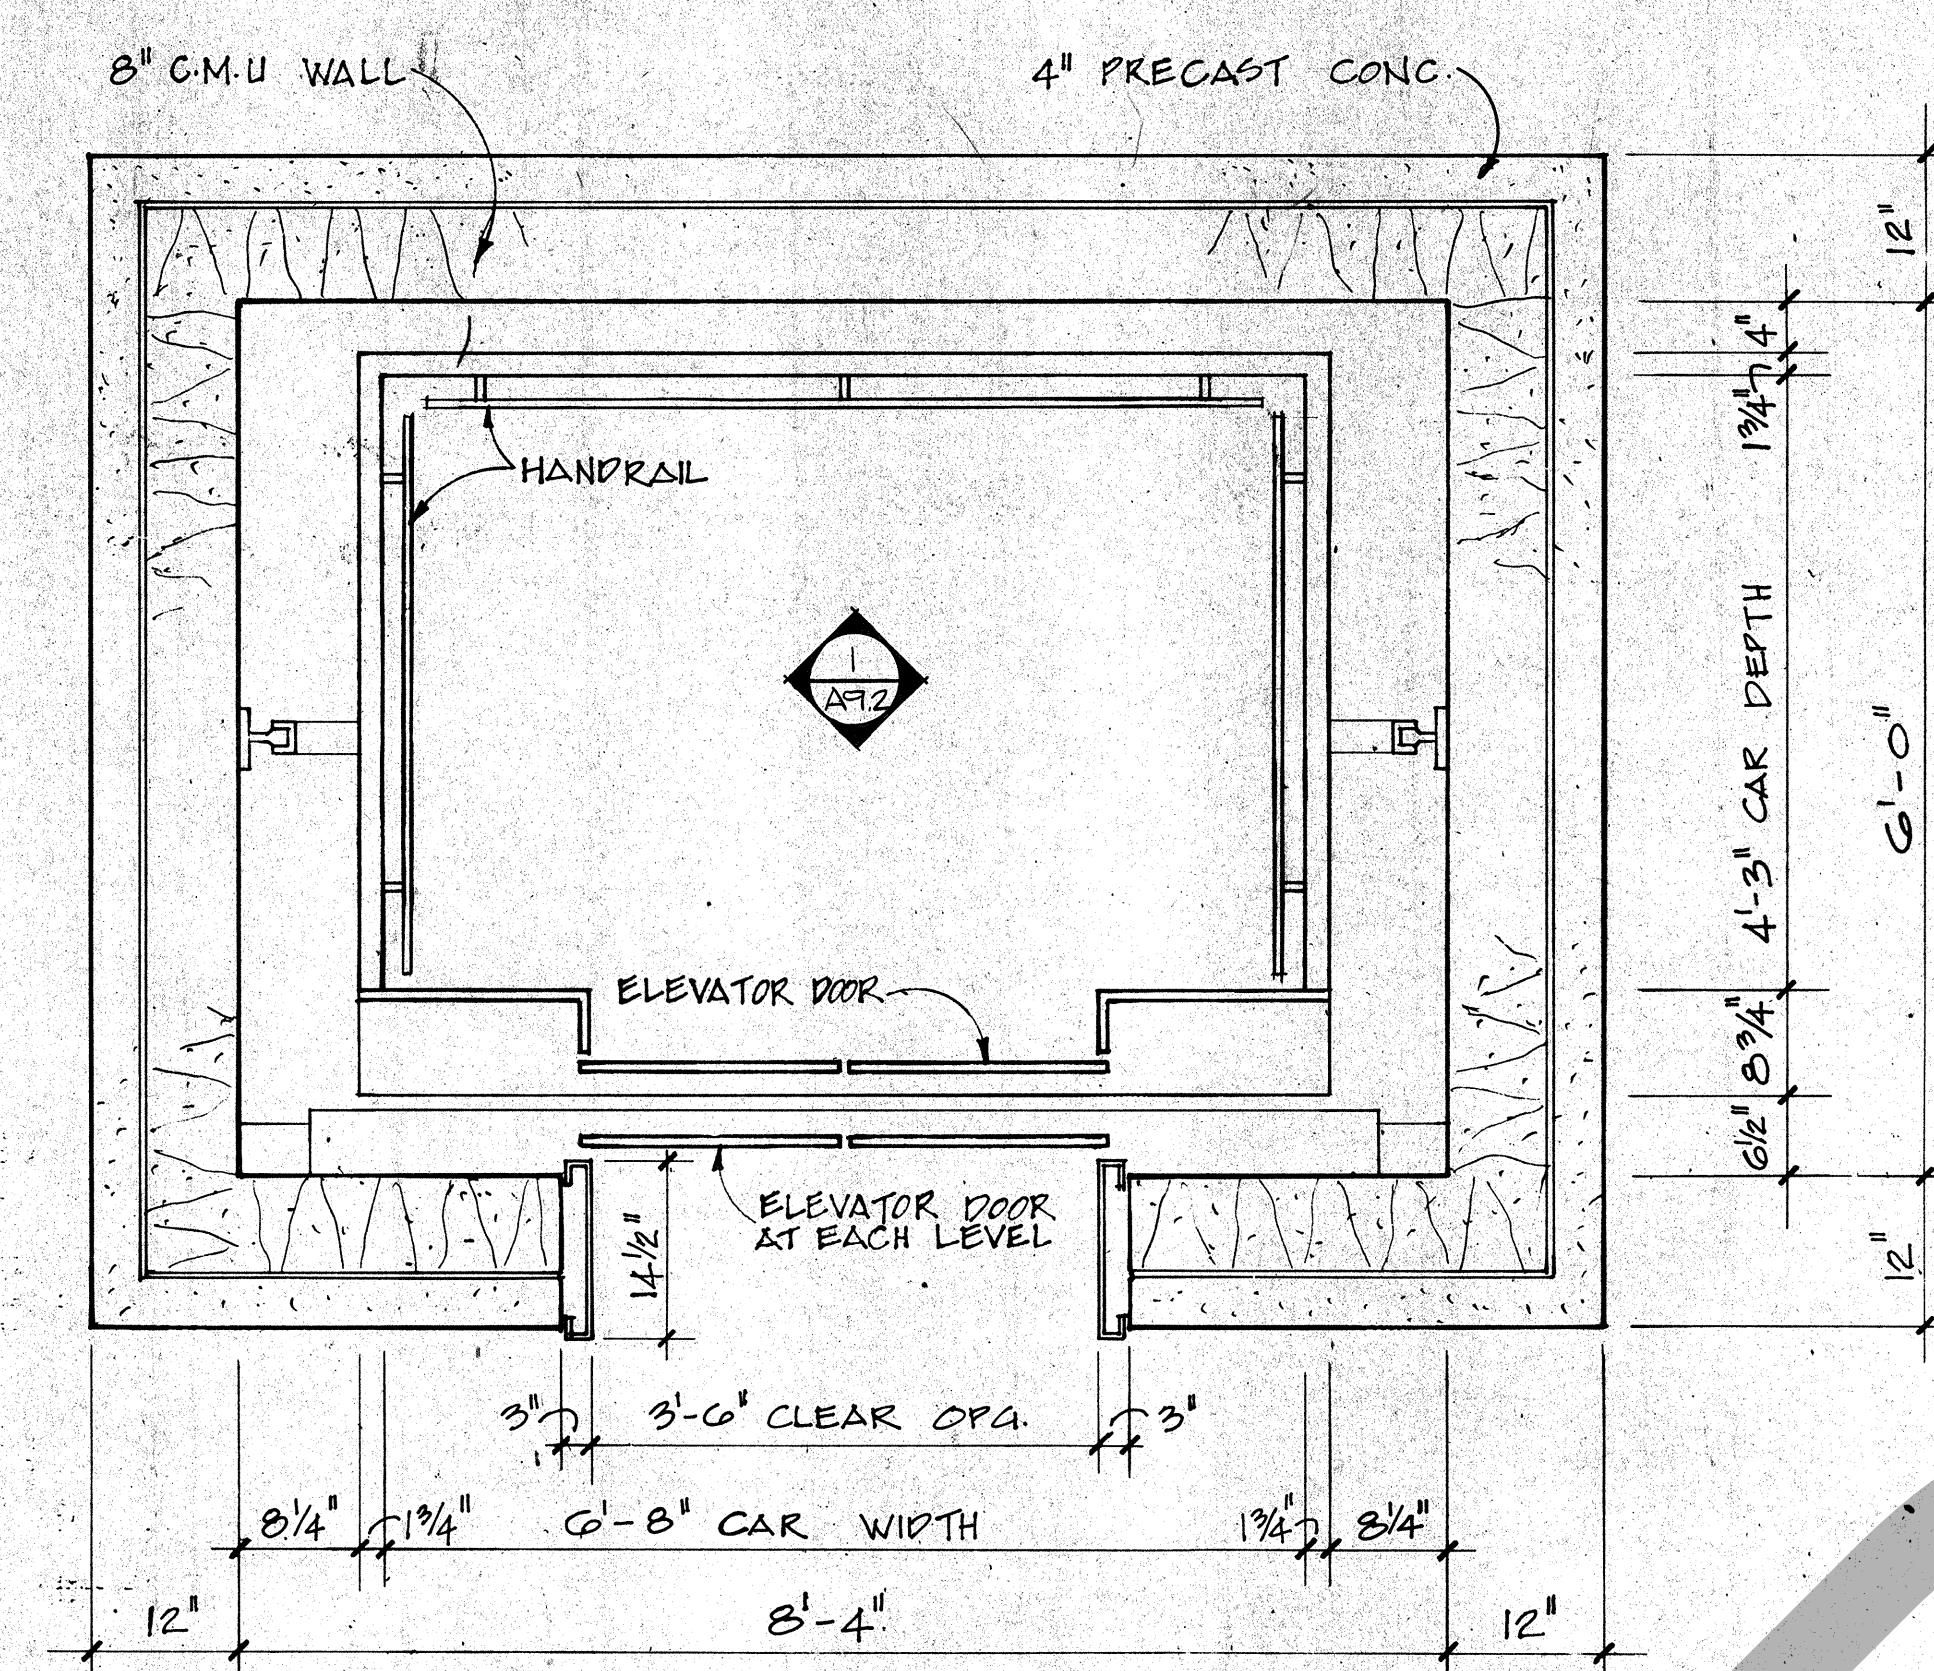

1 ELEVATOR PLAN 1
SCALE: 3/4" = 1'-0"

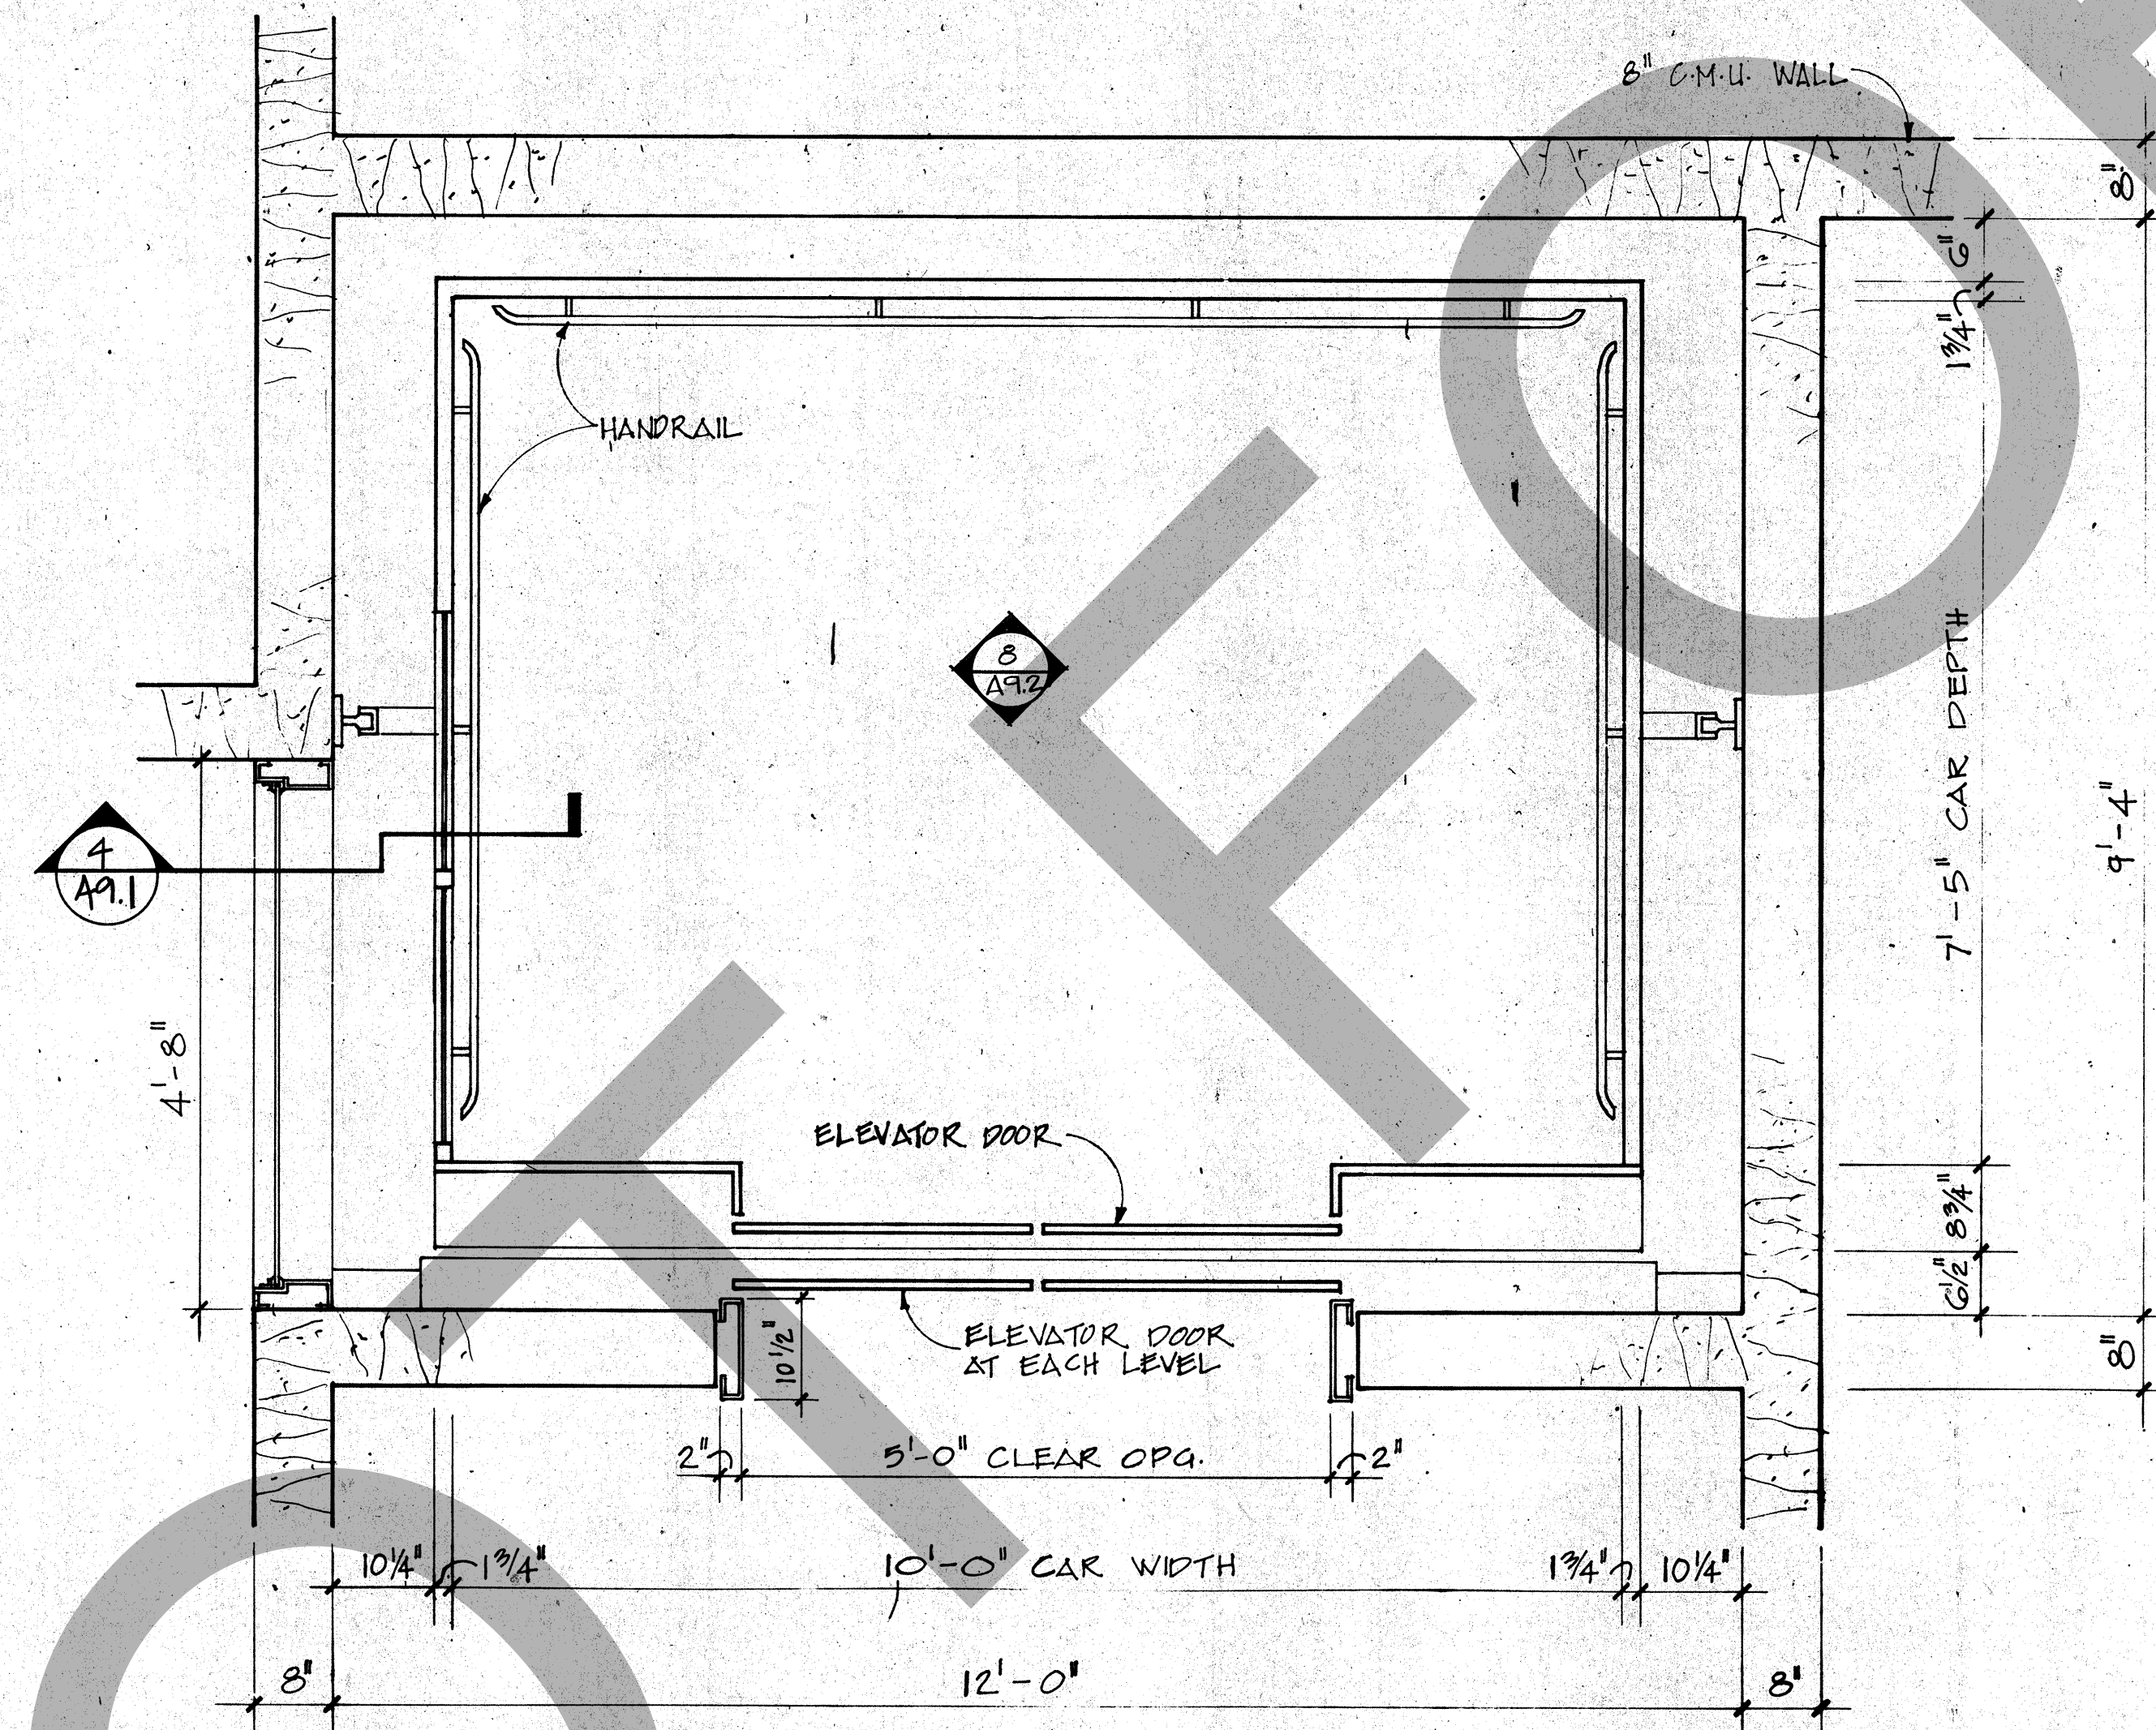

3 ELEVATOR PLAN 3
SCALE: 3/4" = 1'-0"

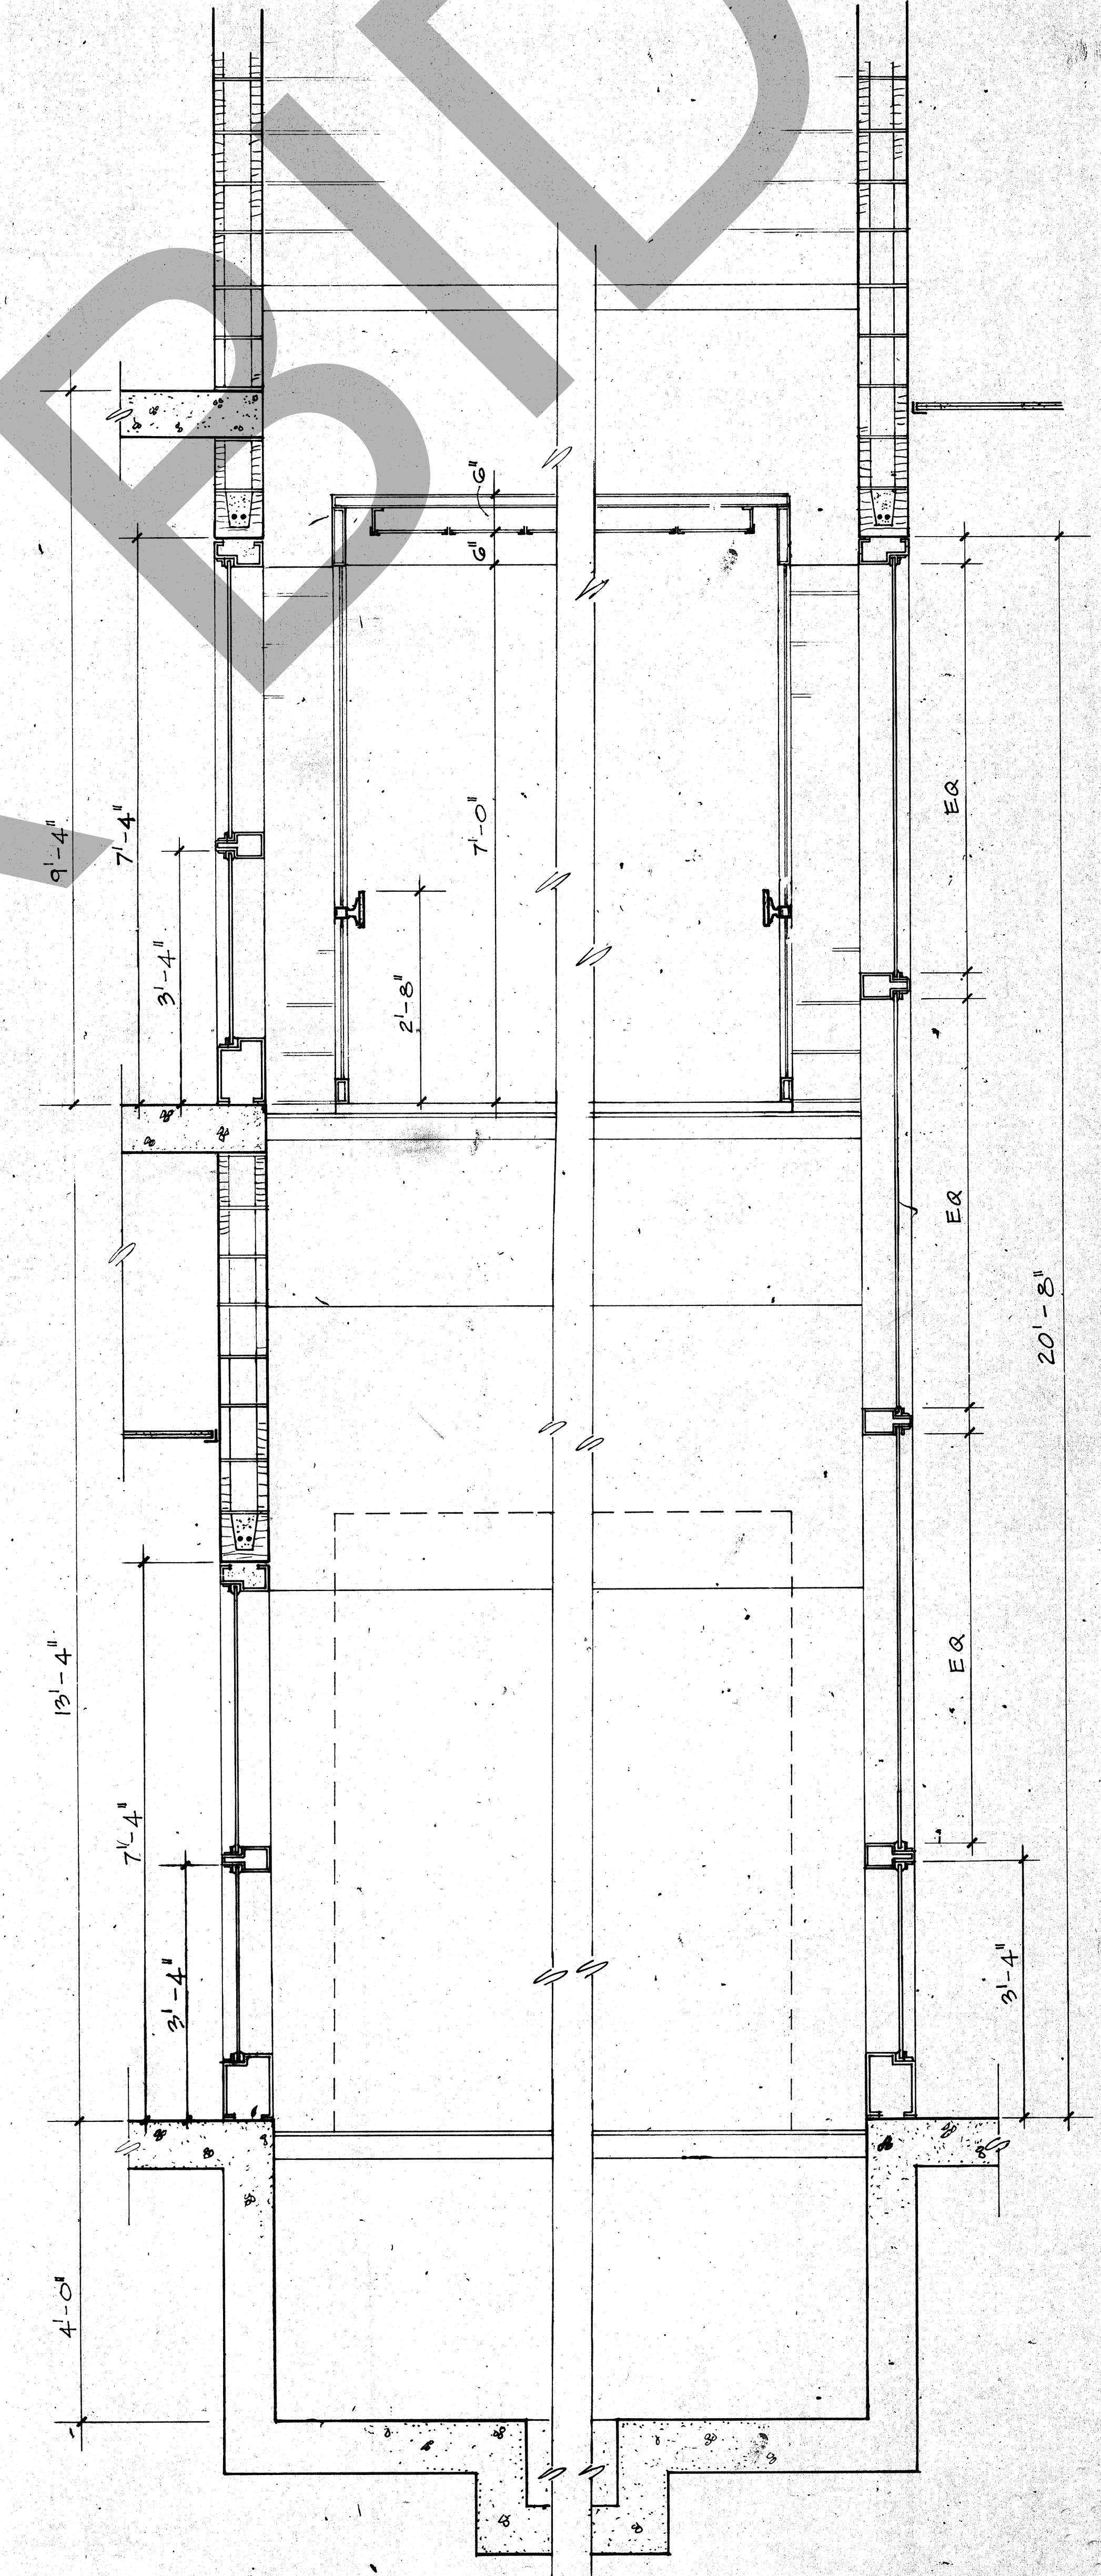

4 SECTION
SCALE: 3/4" = 1'-0"

5 SECTION
SCALE: 3/4" = 1'-0"

ROSSER FABRAP INTERNATIONAL
INTERNATIONAL

ROSSER FABRAP INTERNATIONAL, Inc.
Civil Justice Architecture, Technology, Planning, Interiors,
Mechanical, Electrical, Plumbing, Security, & Civil Engineering.

JUSTICE SYSTEMS INCORPORATED
Criminal Justice Operations, Programming

JOHNSON & NIELSEN
Structural Engineering

WEST VALLEY DETENTION CENTER
FOR THE COUNTY OF SAN BERNARDINO, CALIFORNIA

HARRY MAYS, COUNTY ADMINISTRATION OFFICER

FLOYD TIDWELL, SHERIFF

BOARD OF SUPERVISORS
JAMES L. BAKER, Chairman
JERRY W. BAKER, Vice Chairman
JERRY W. BAKER, Vice Chairman
JERRY W. BAKER, Vice Chairman

ELEVATOR PLANS & SECTIONS

Job No. 88-258-04
Date 10-17-88

ED FOR CONSTRUCTION