




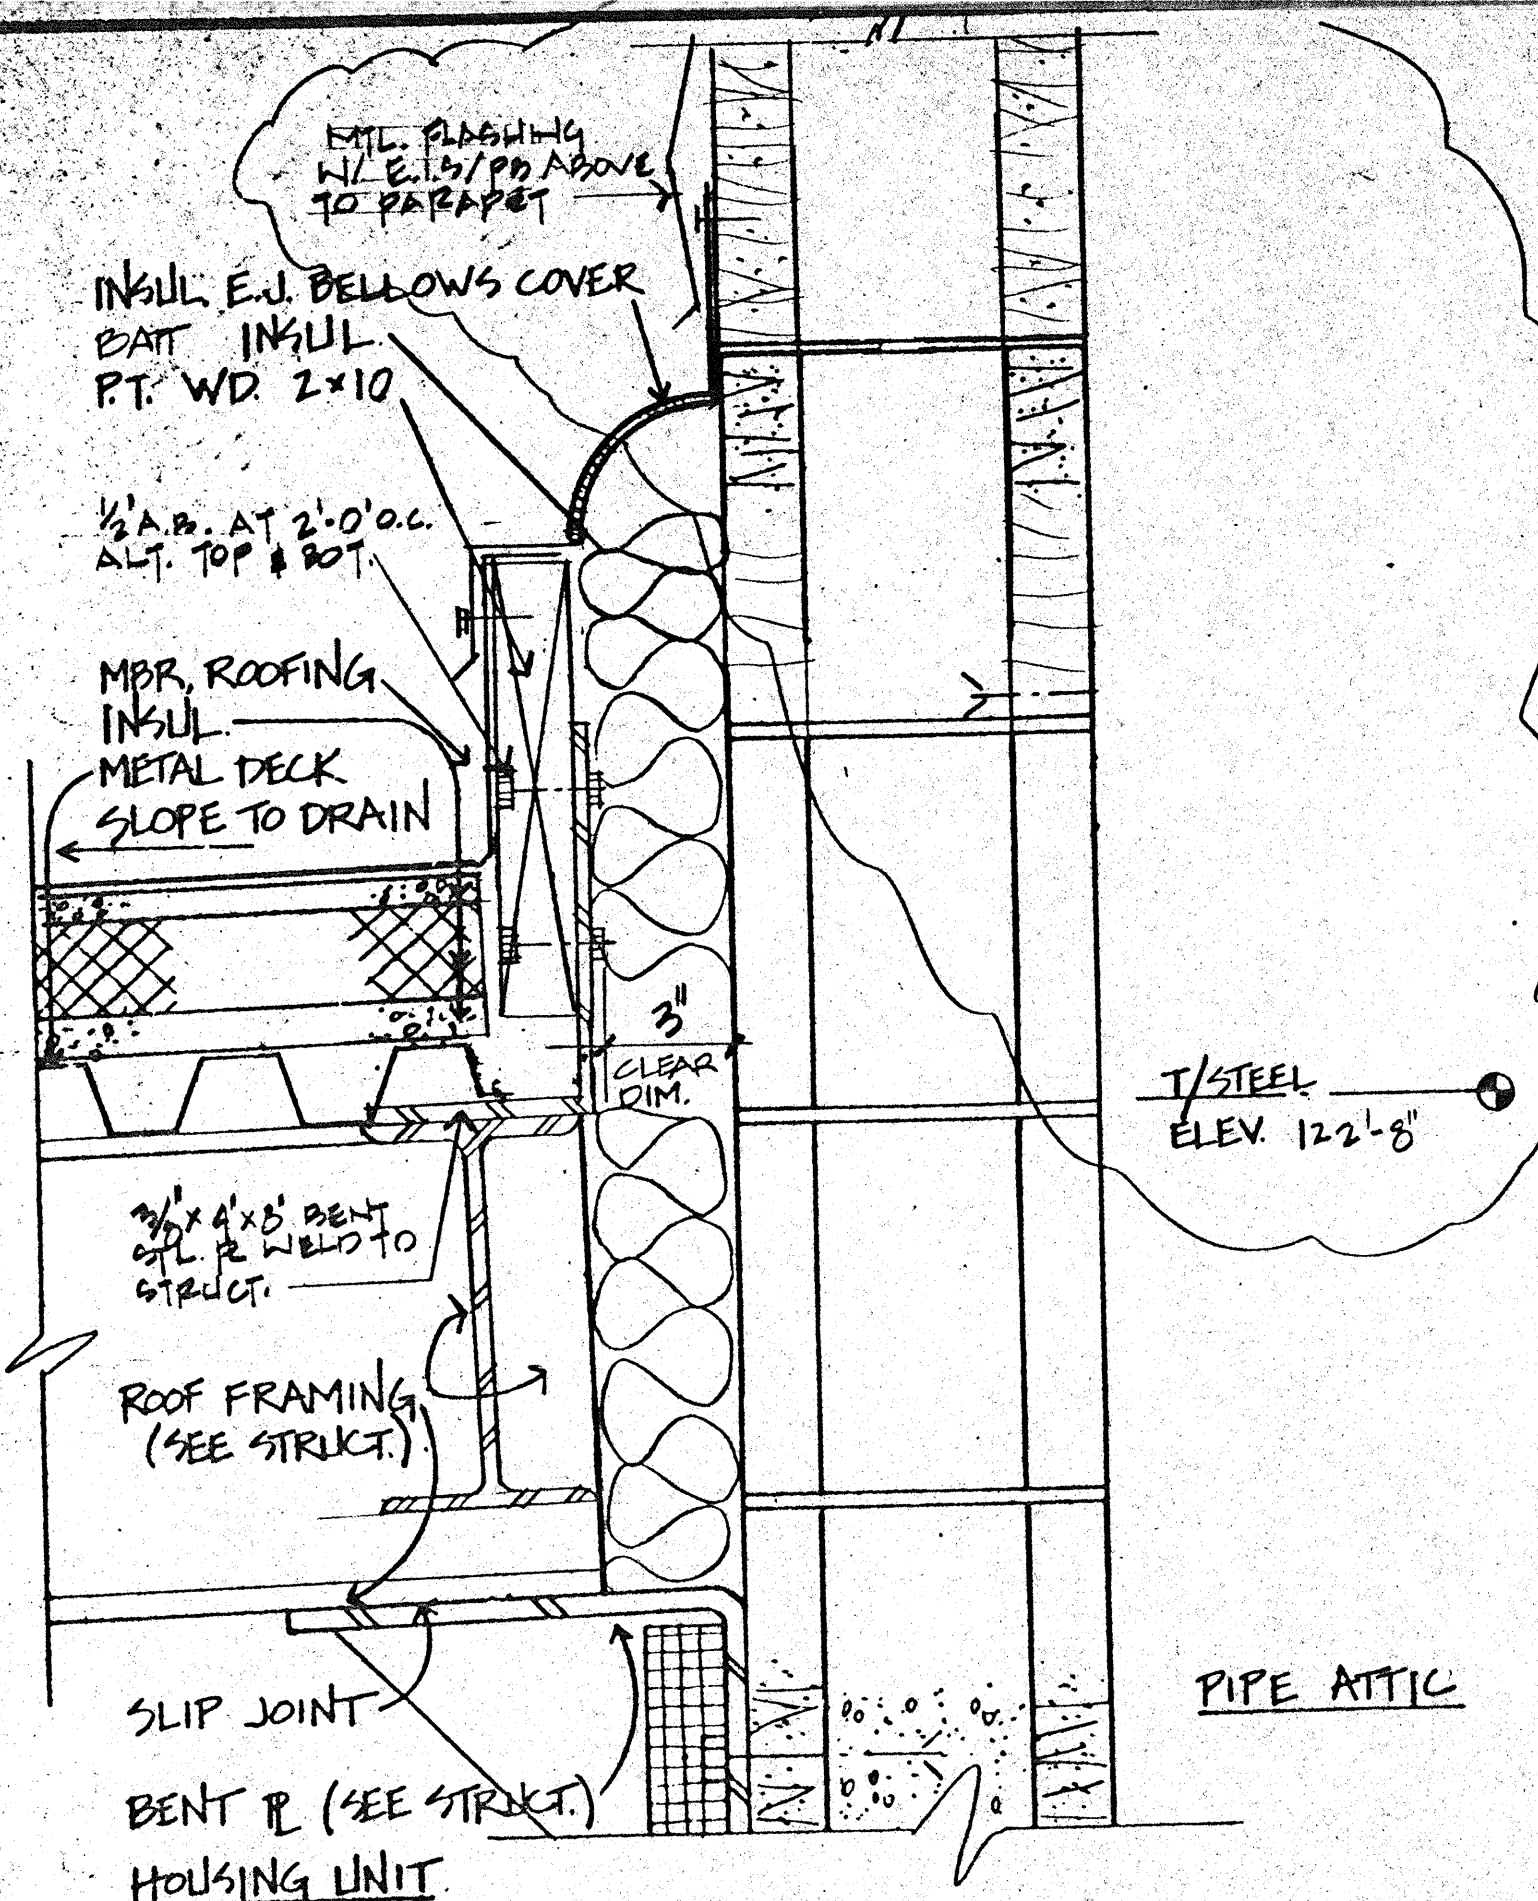


1 SECTION DETAIL @ HOUSING ROOF EXPANSION JT.
3'-1'-0"

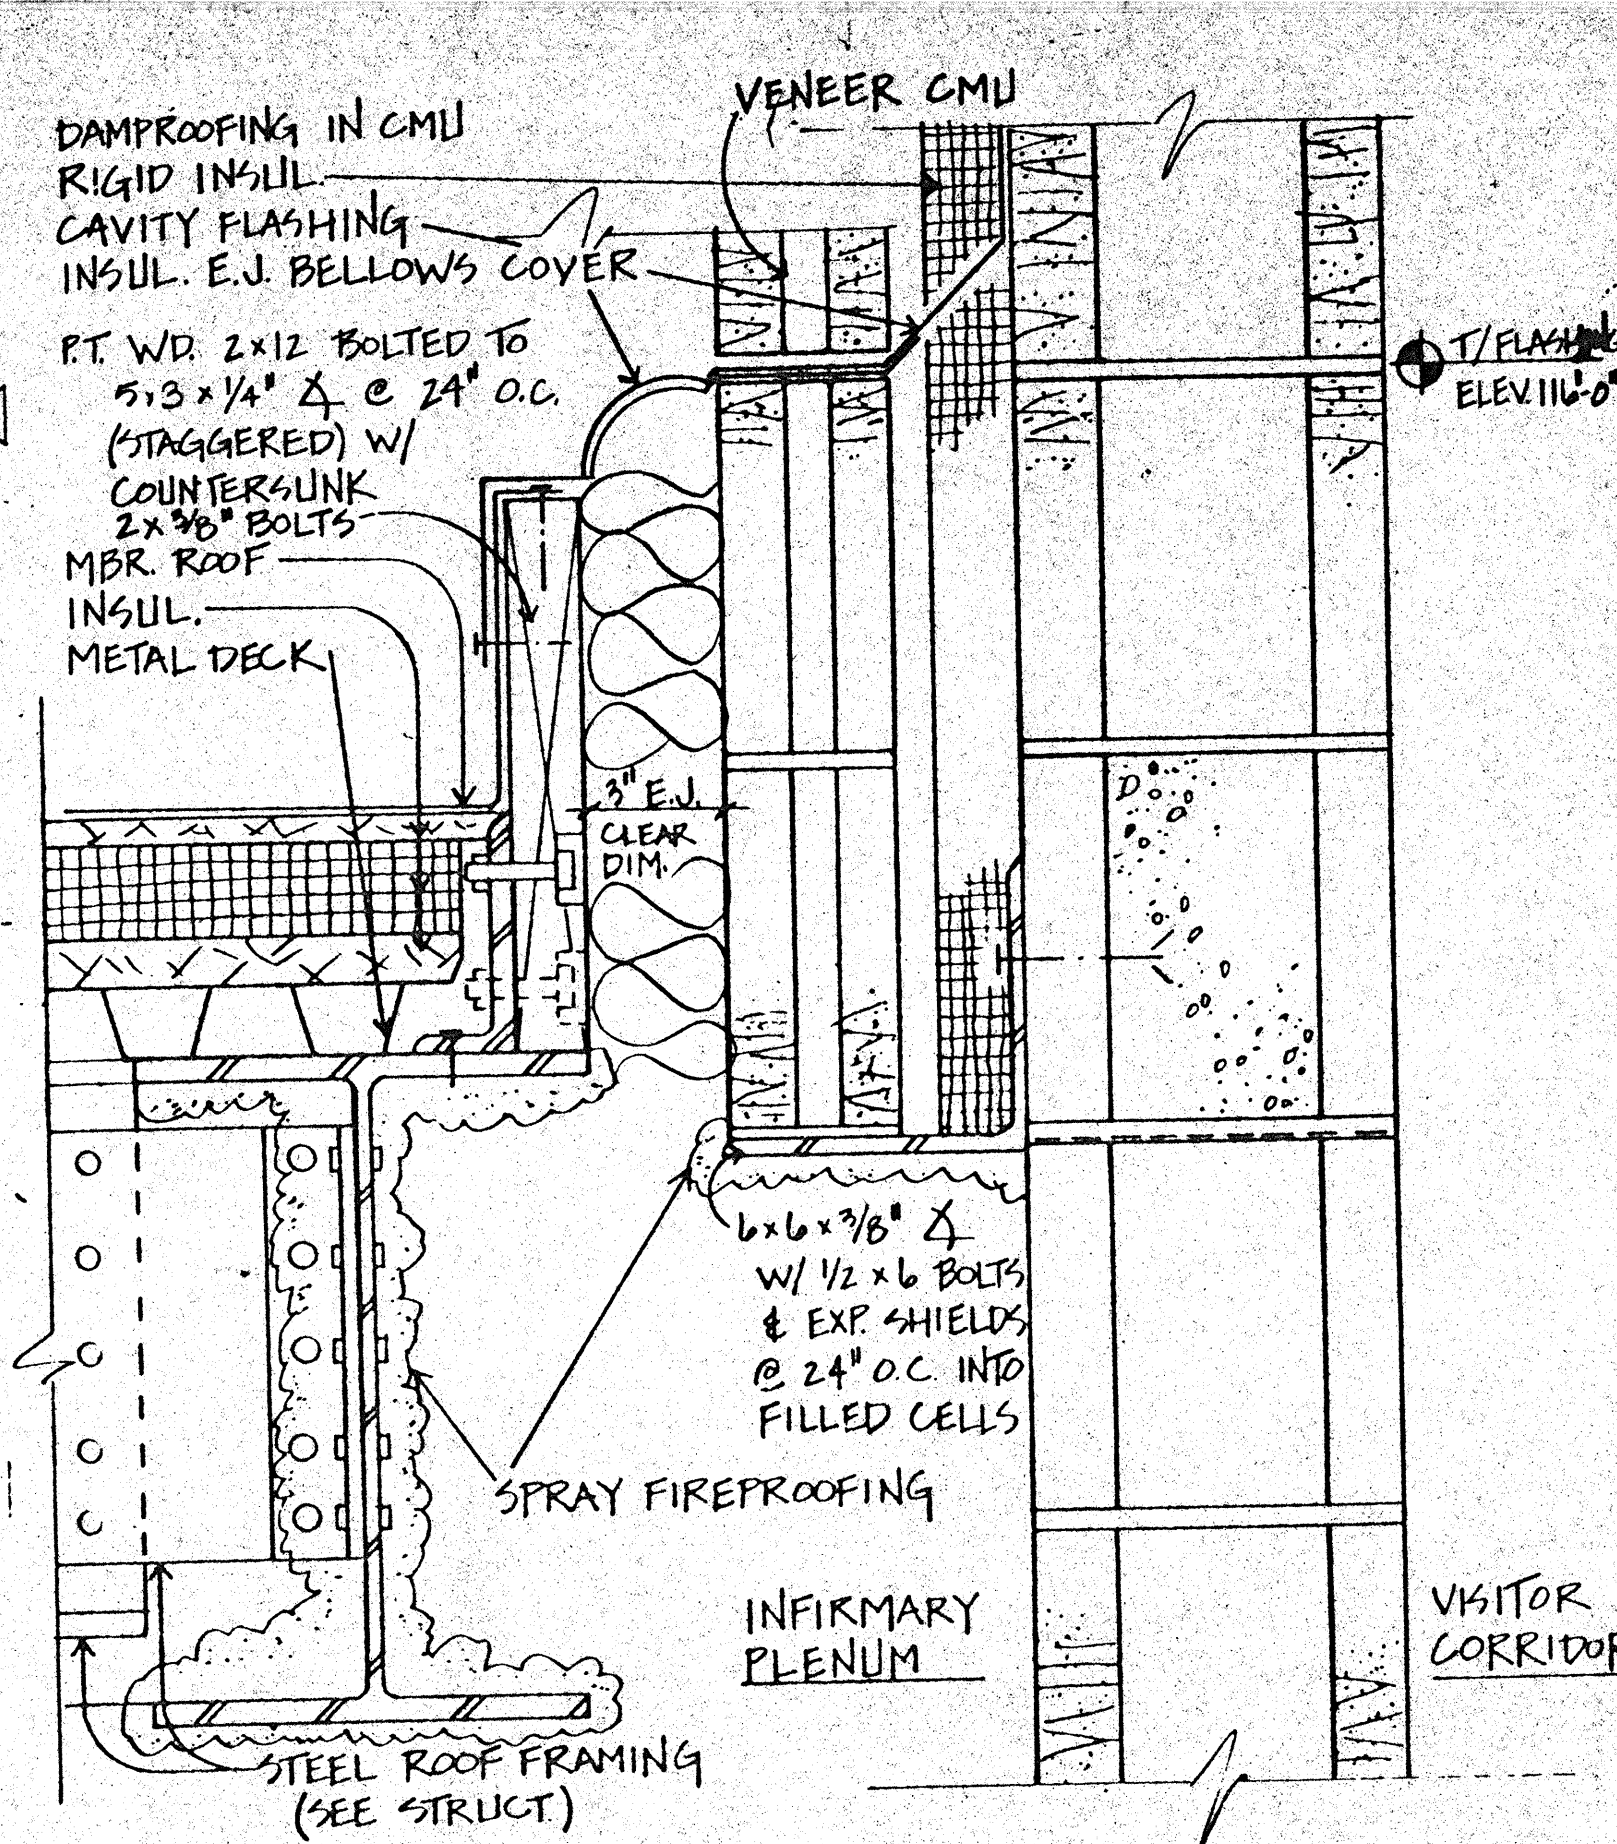


2 SECTION DETAIL @ INFIRMARY ROOF E.J.
3'-1'-0"

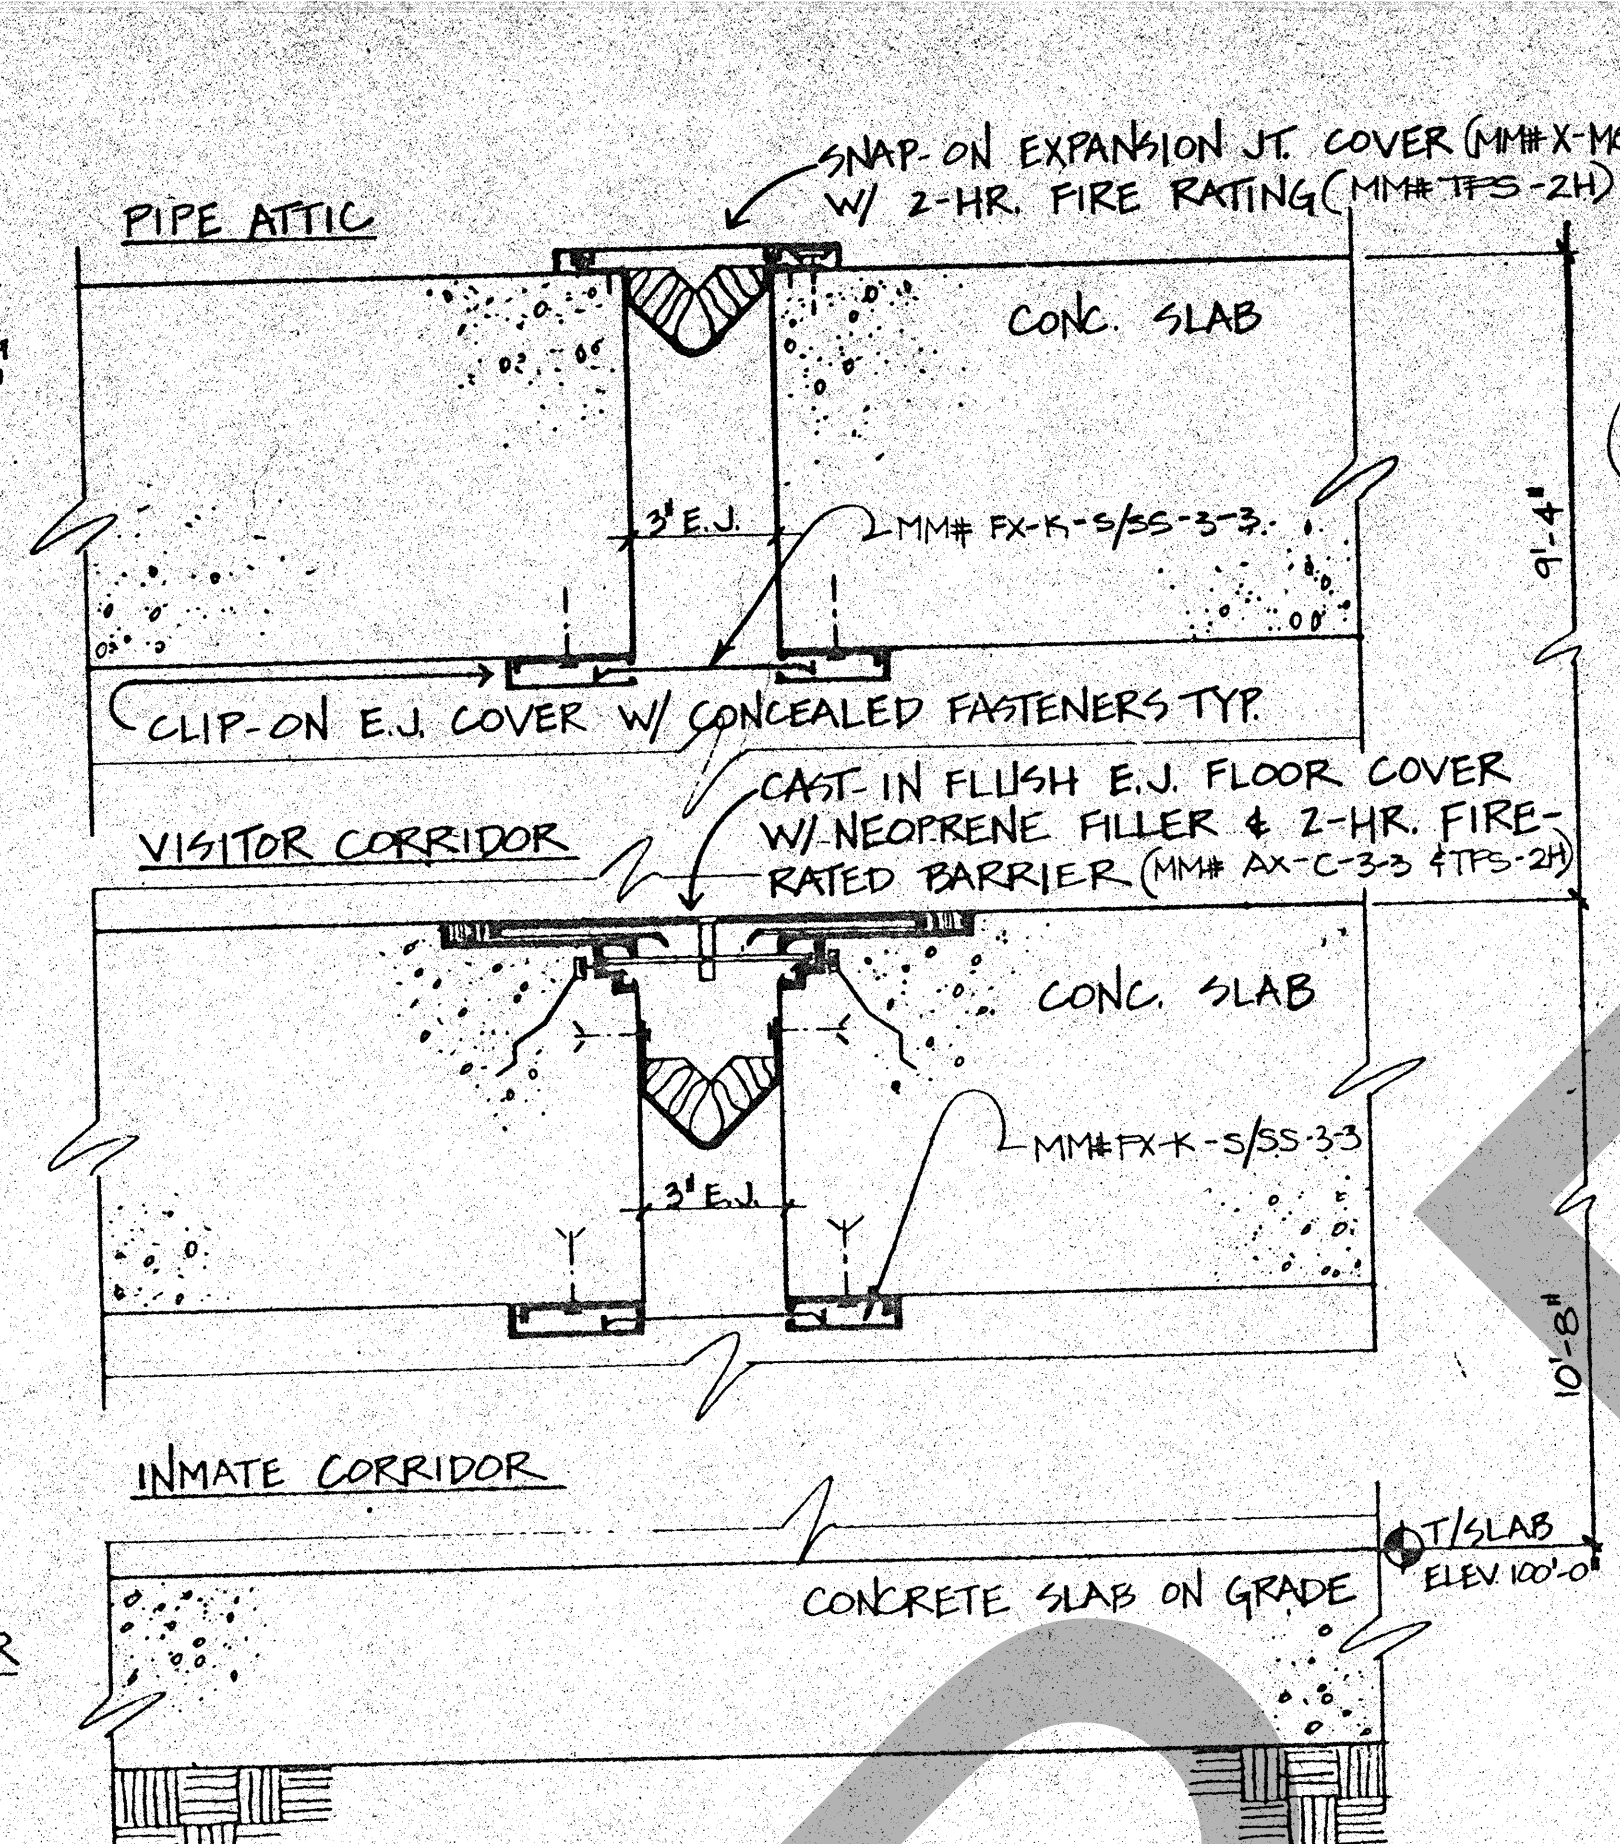


3 CROSS-CORRIDOR EXPANSION JT. SECTION
3'-1'-0"

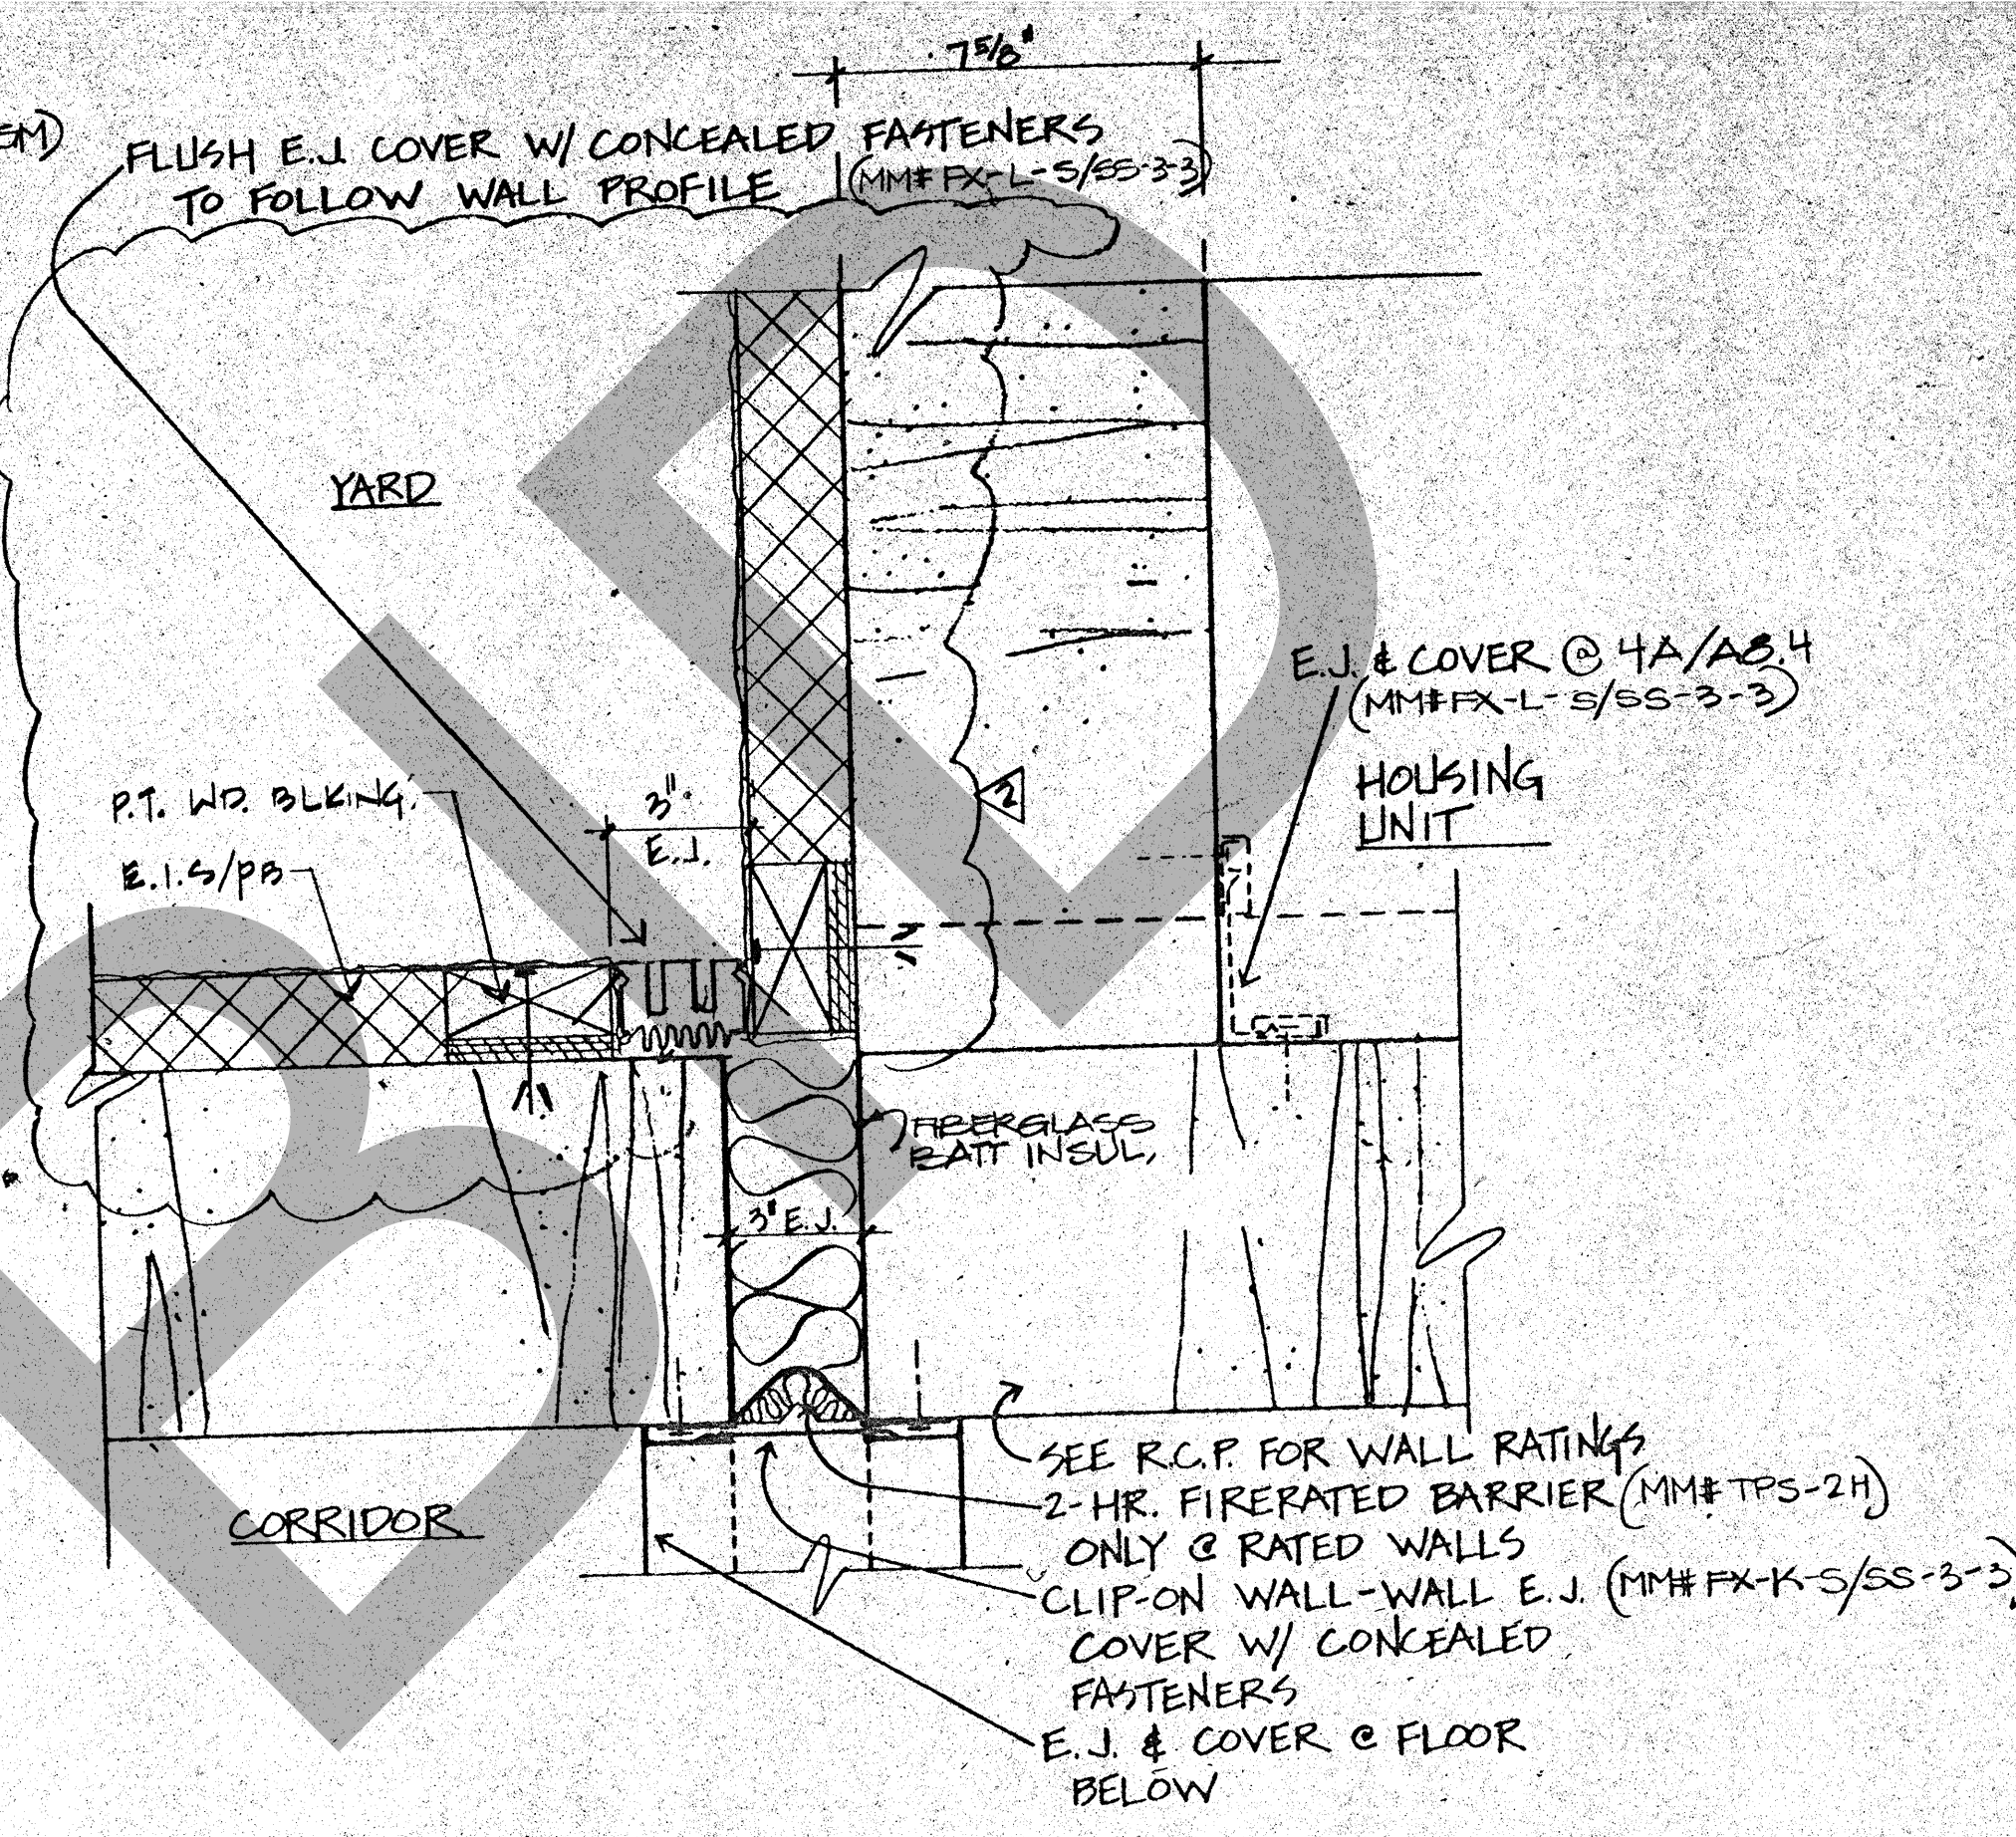


4 HOUSING/CORRIDOR EXP. JT. PLAN DETAIL
3'-1'-0"

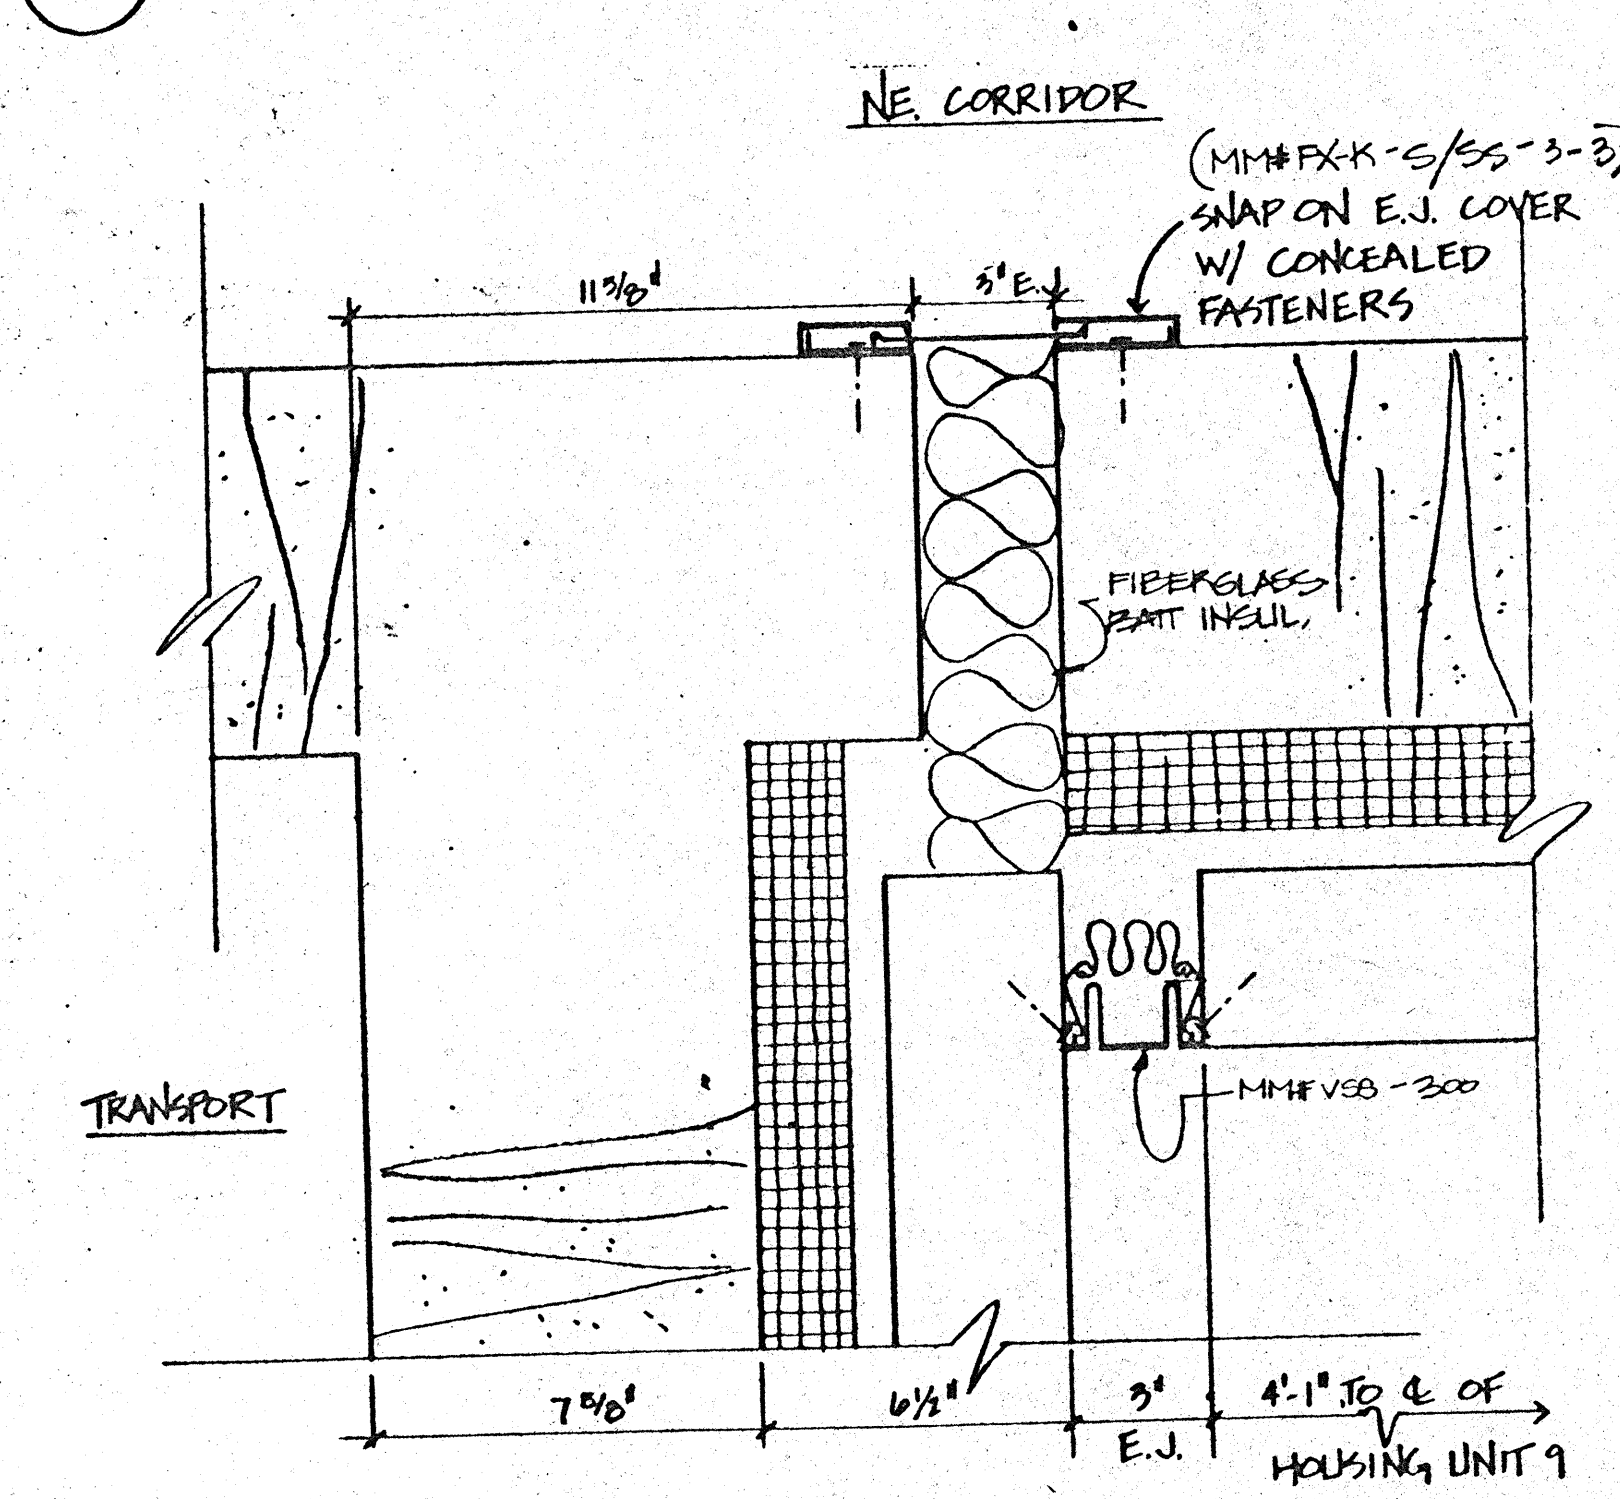


5 PLAN DETAIL @ TRANSPORT EXPANSION JT.
3'-1'-0"

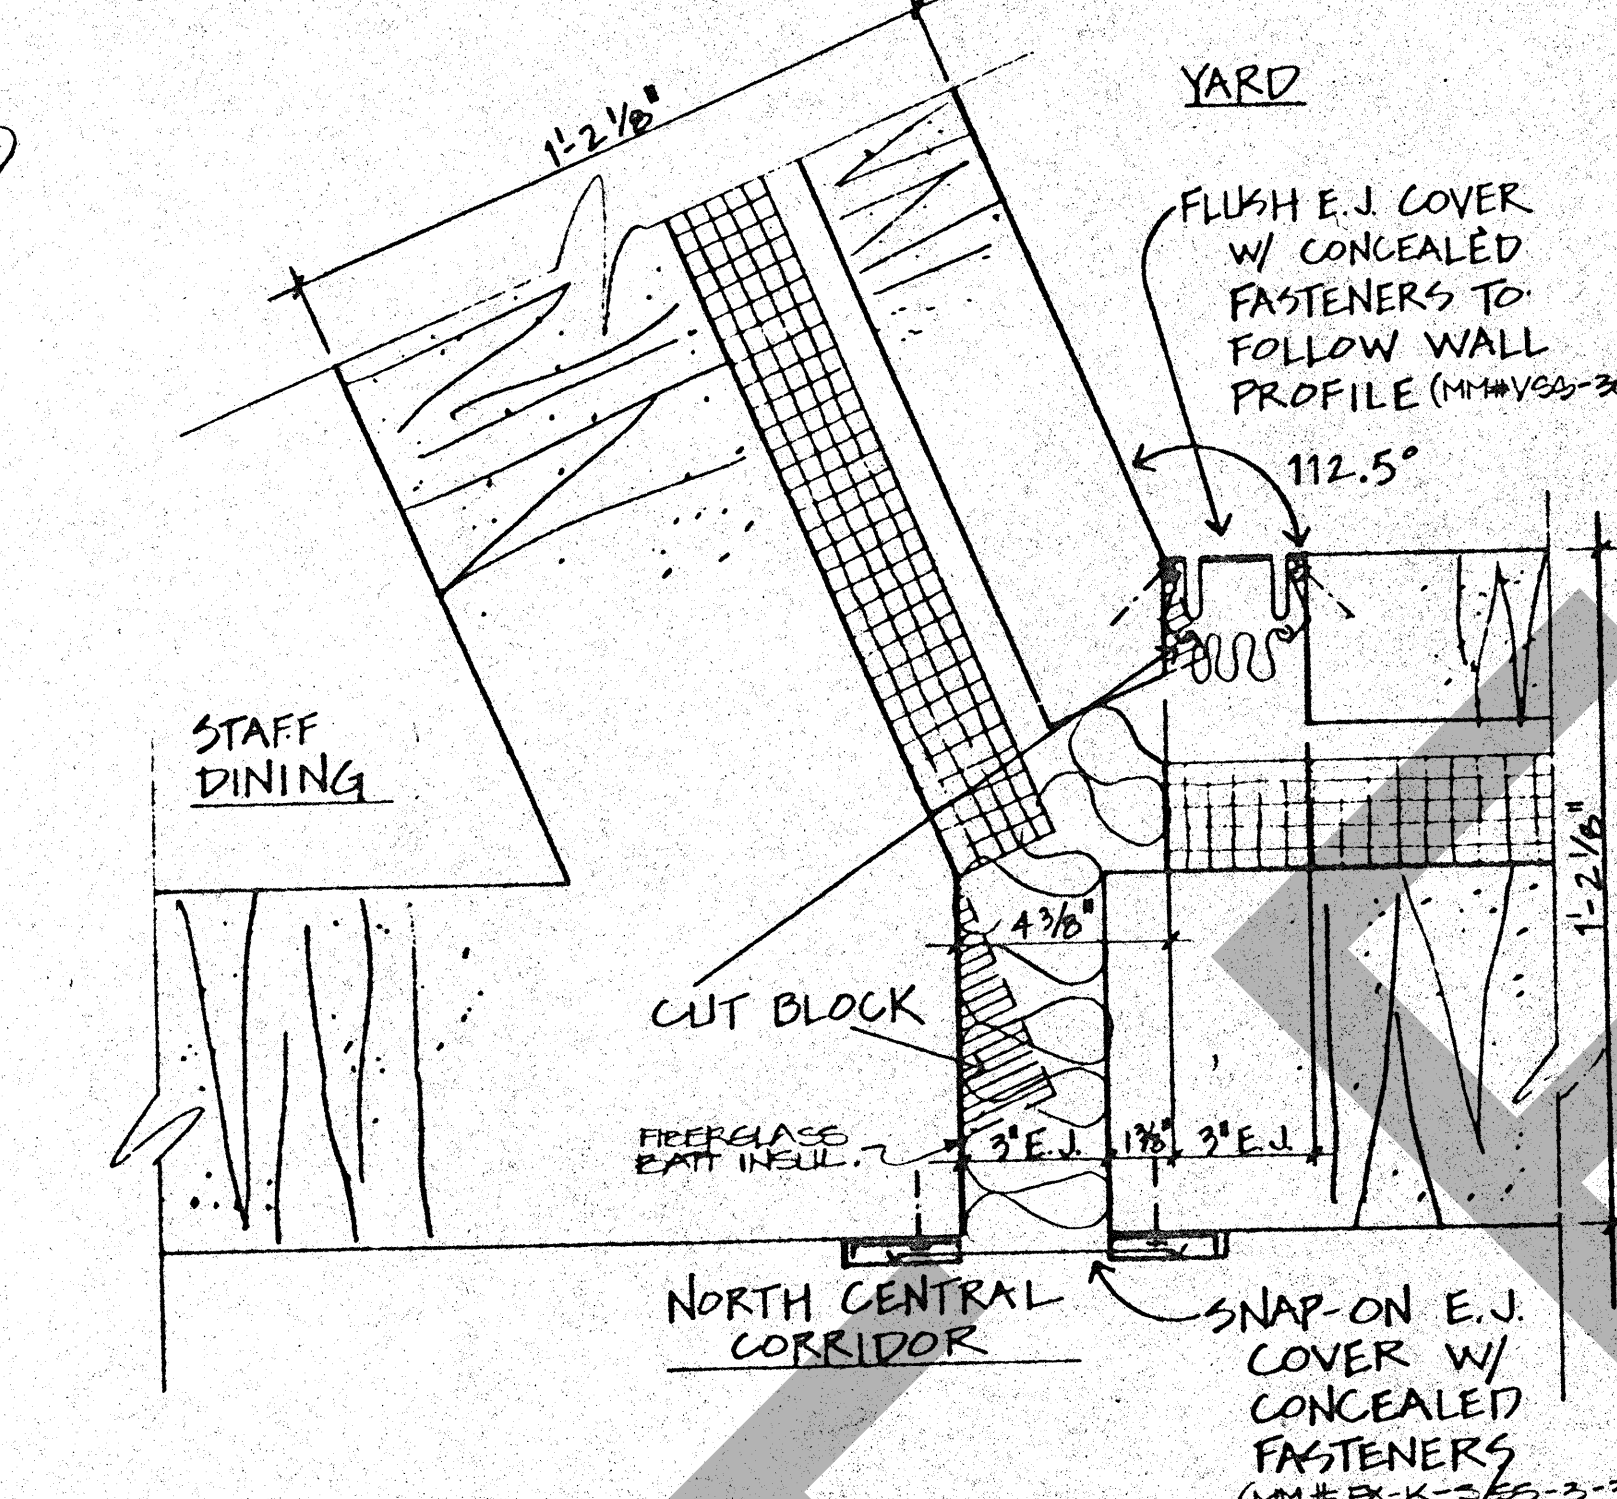


6 PLAN DETAIL @ STAFF DINING EXPANSION JT.
3'-1'-0"

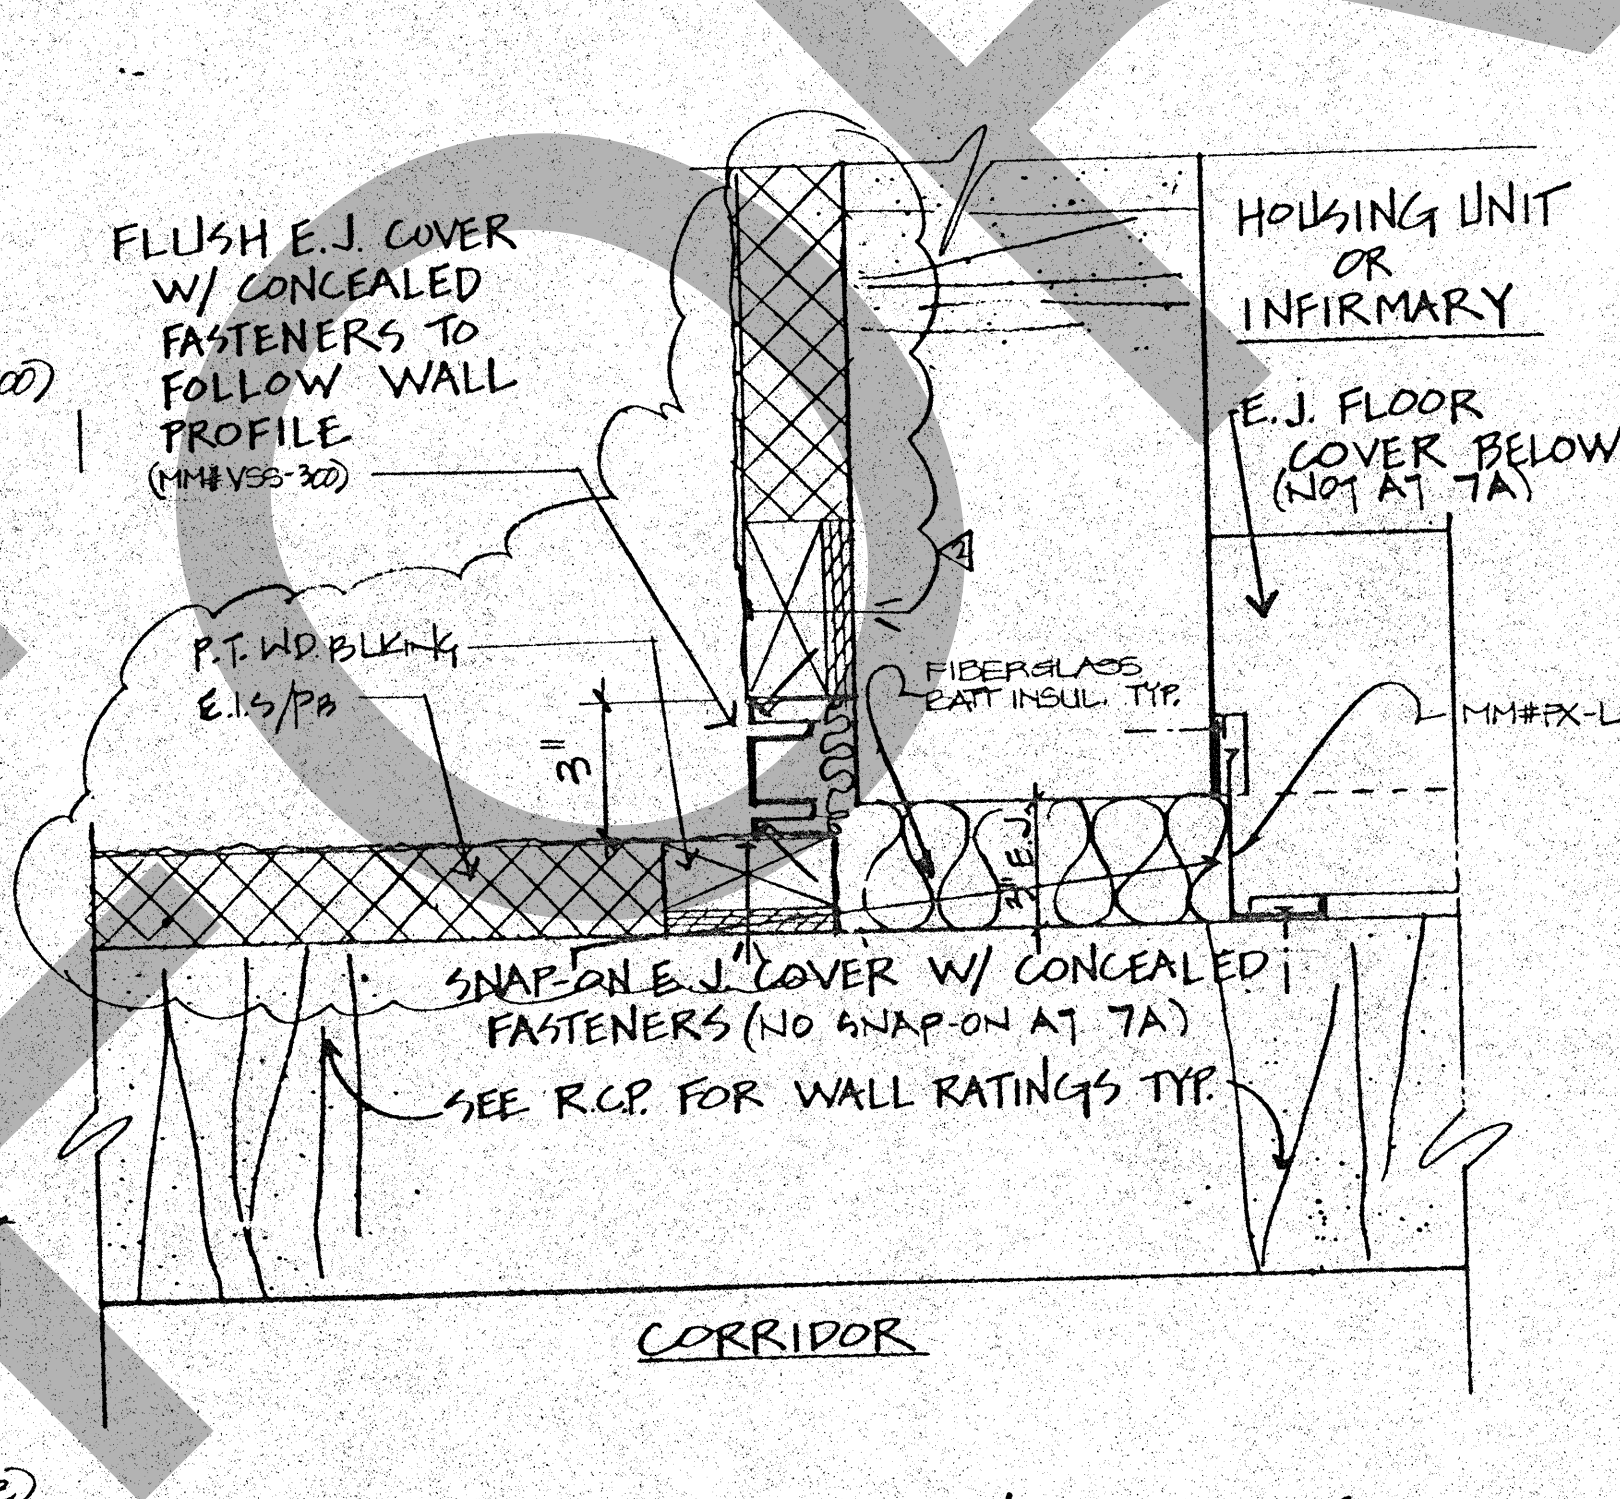


7 PLAN DETAIL @ INFIRMARY/CORRIDOR E.J.
3'-1'-0"

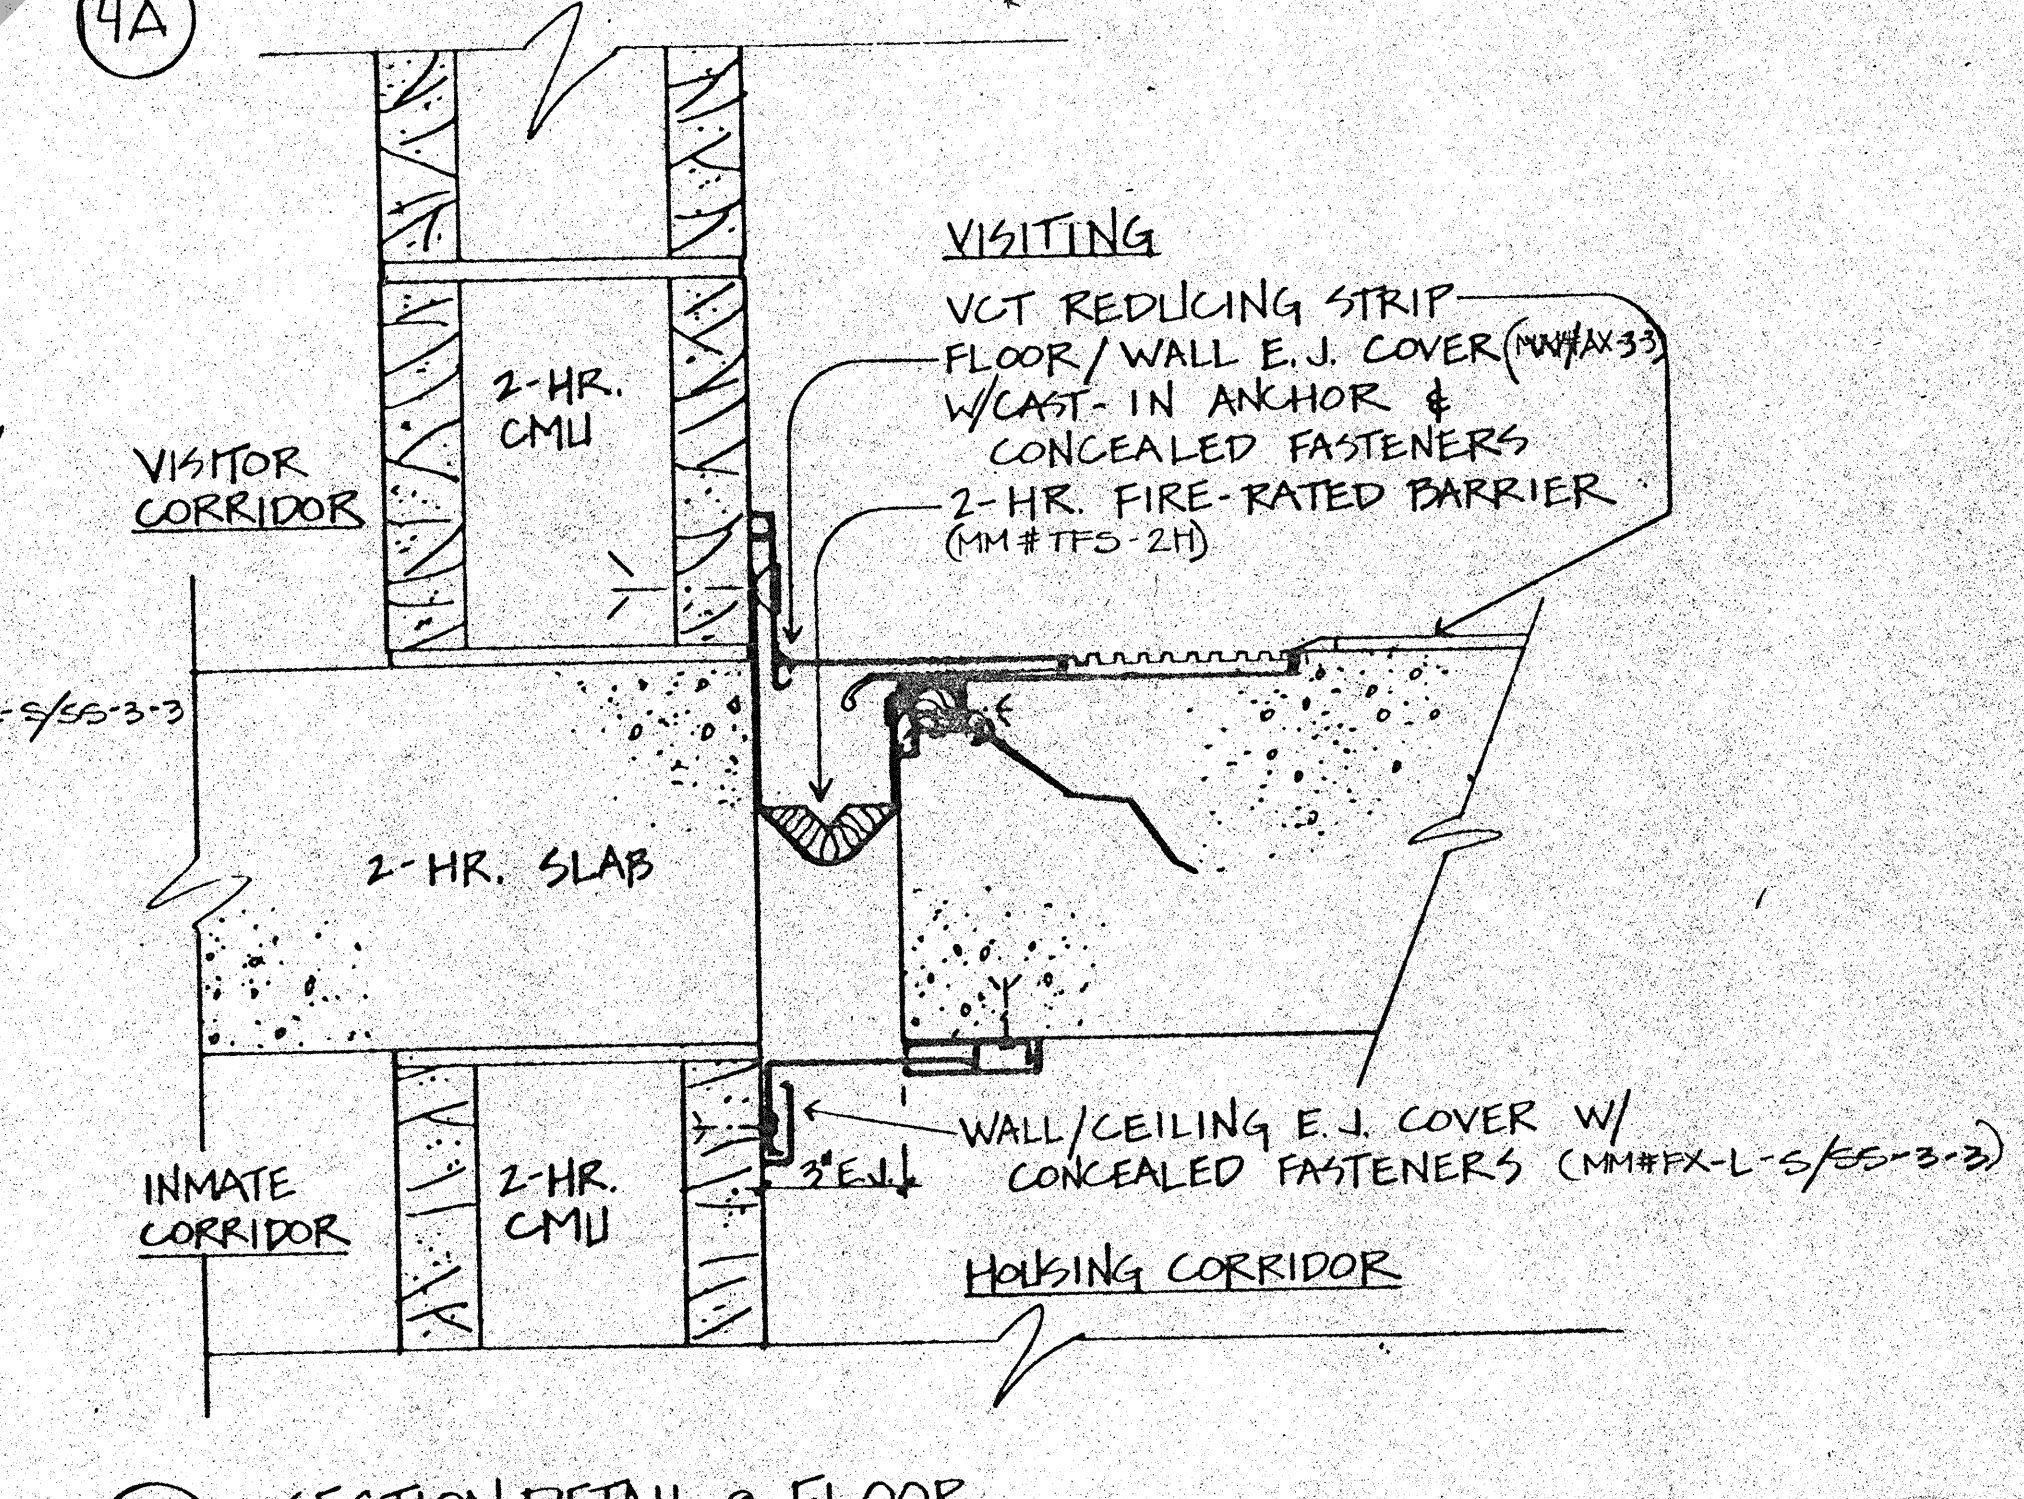


8 SECTION DETAIL @ FLOOR
3'-1'-0"

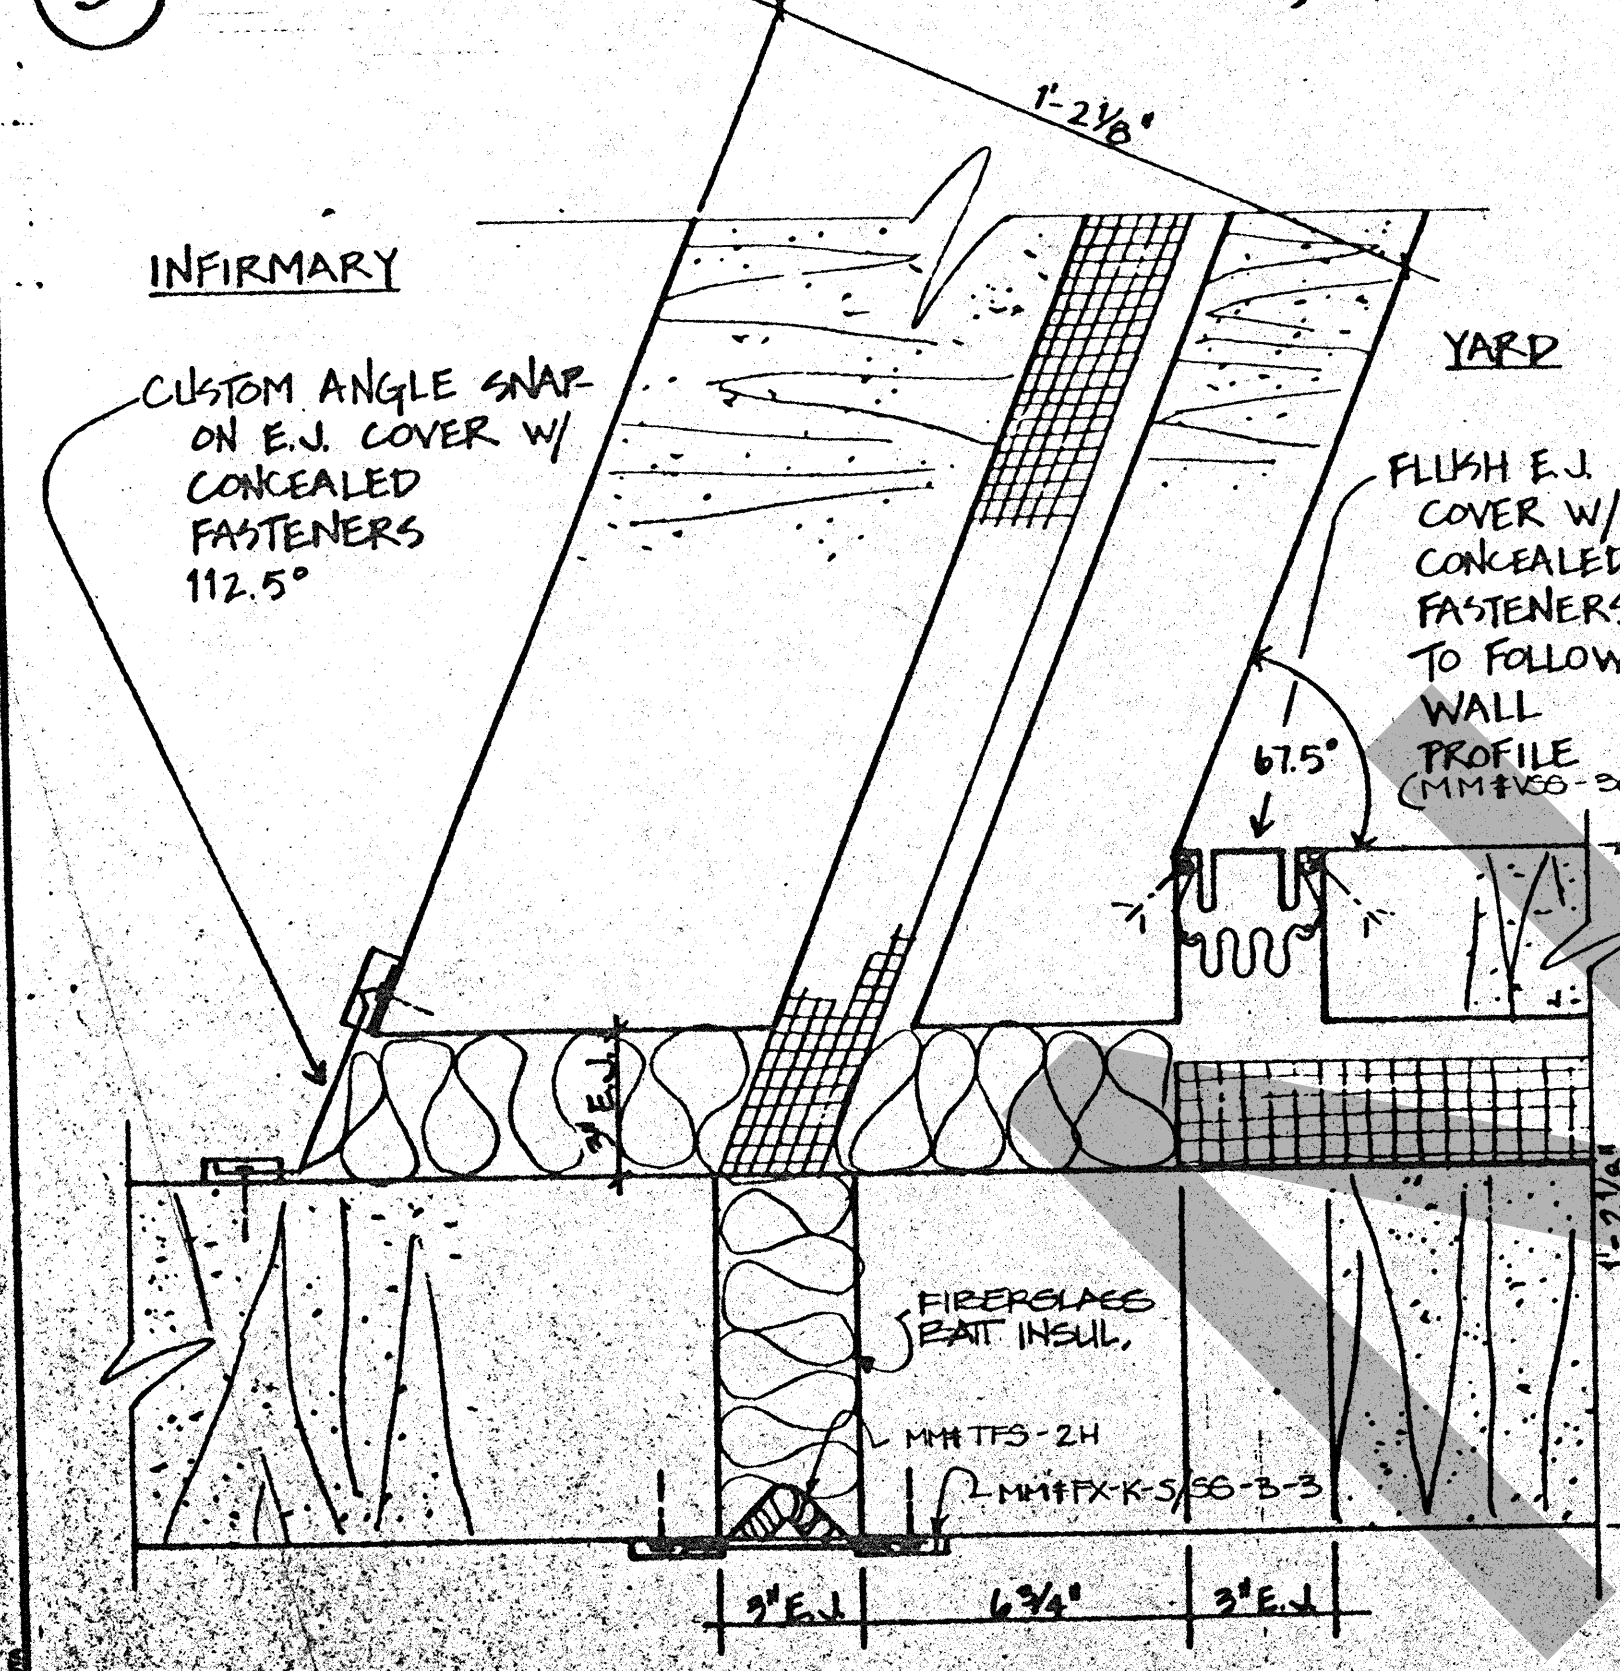



9 EXPANSION JT. PLAN DETAIL @ INFIRMARY
3'-1'-0"

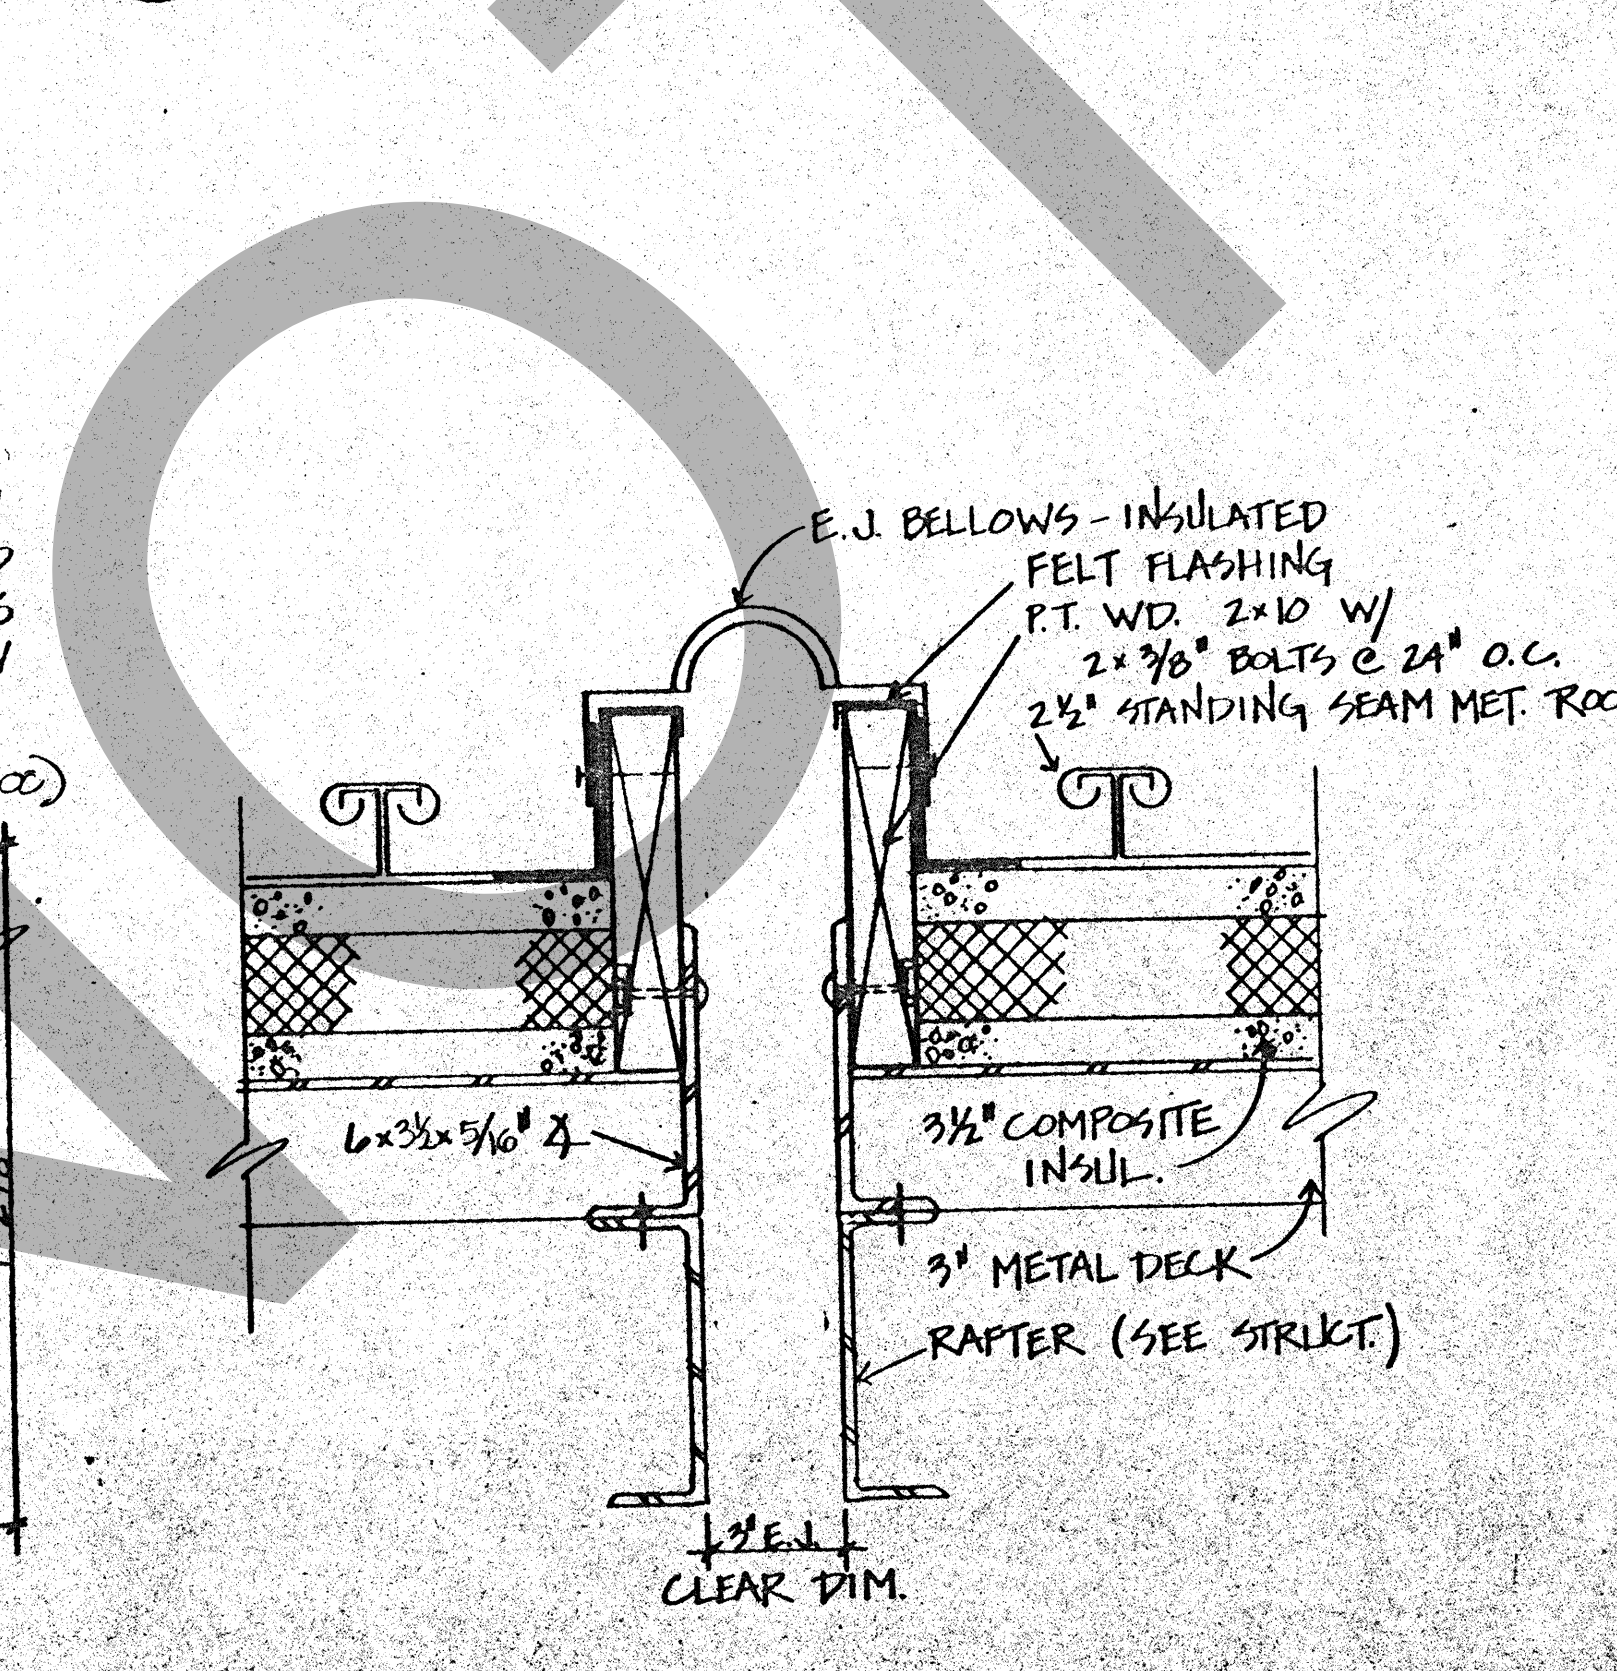

10 SECTION @ E.J. IN STANDING SEAM METAL ROOF
3'-1'-0"

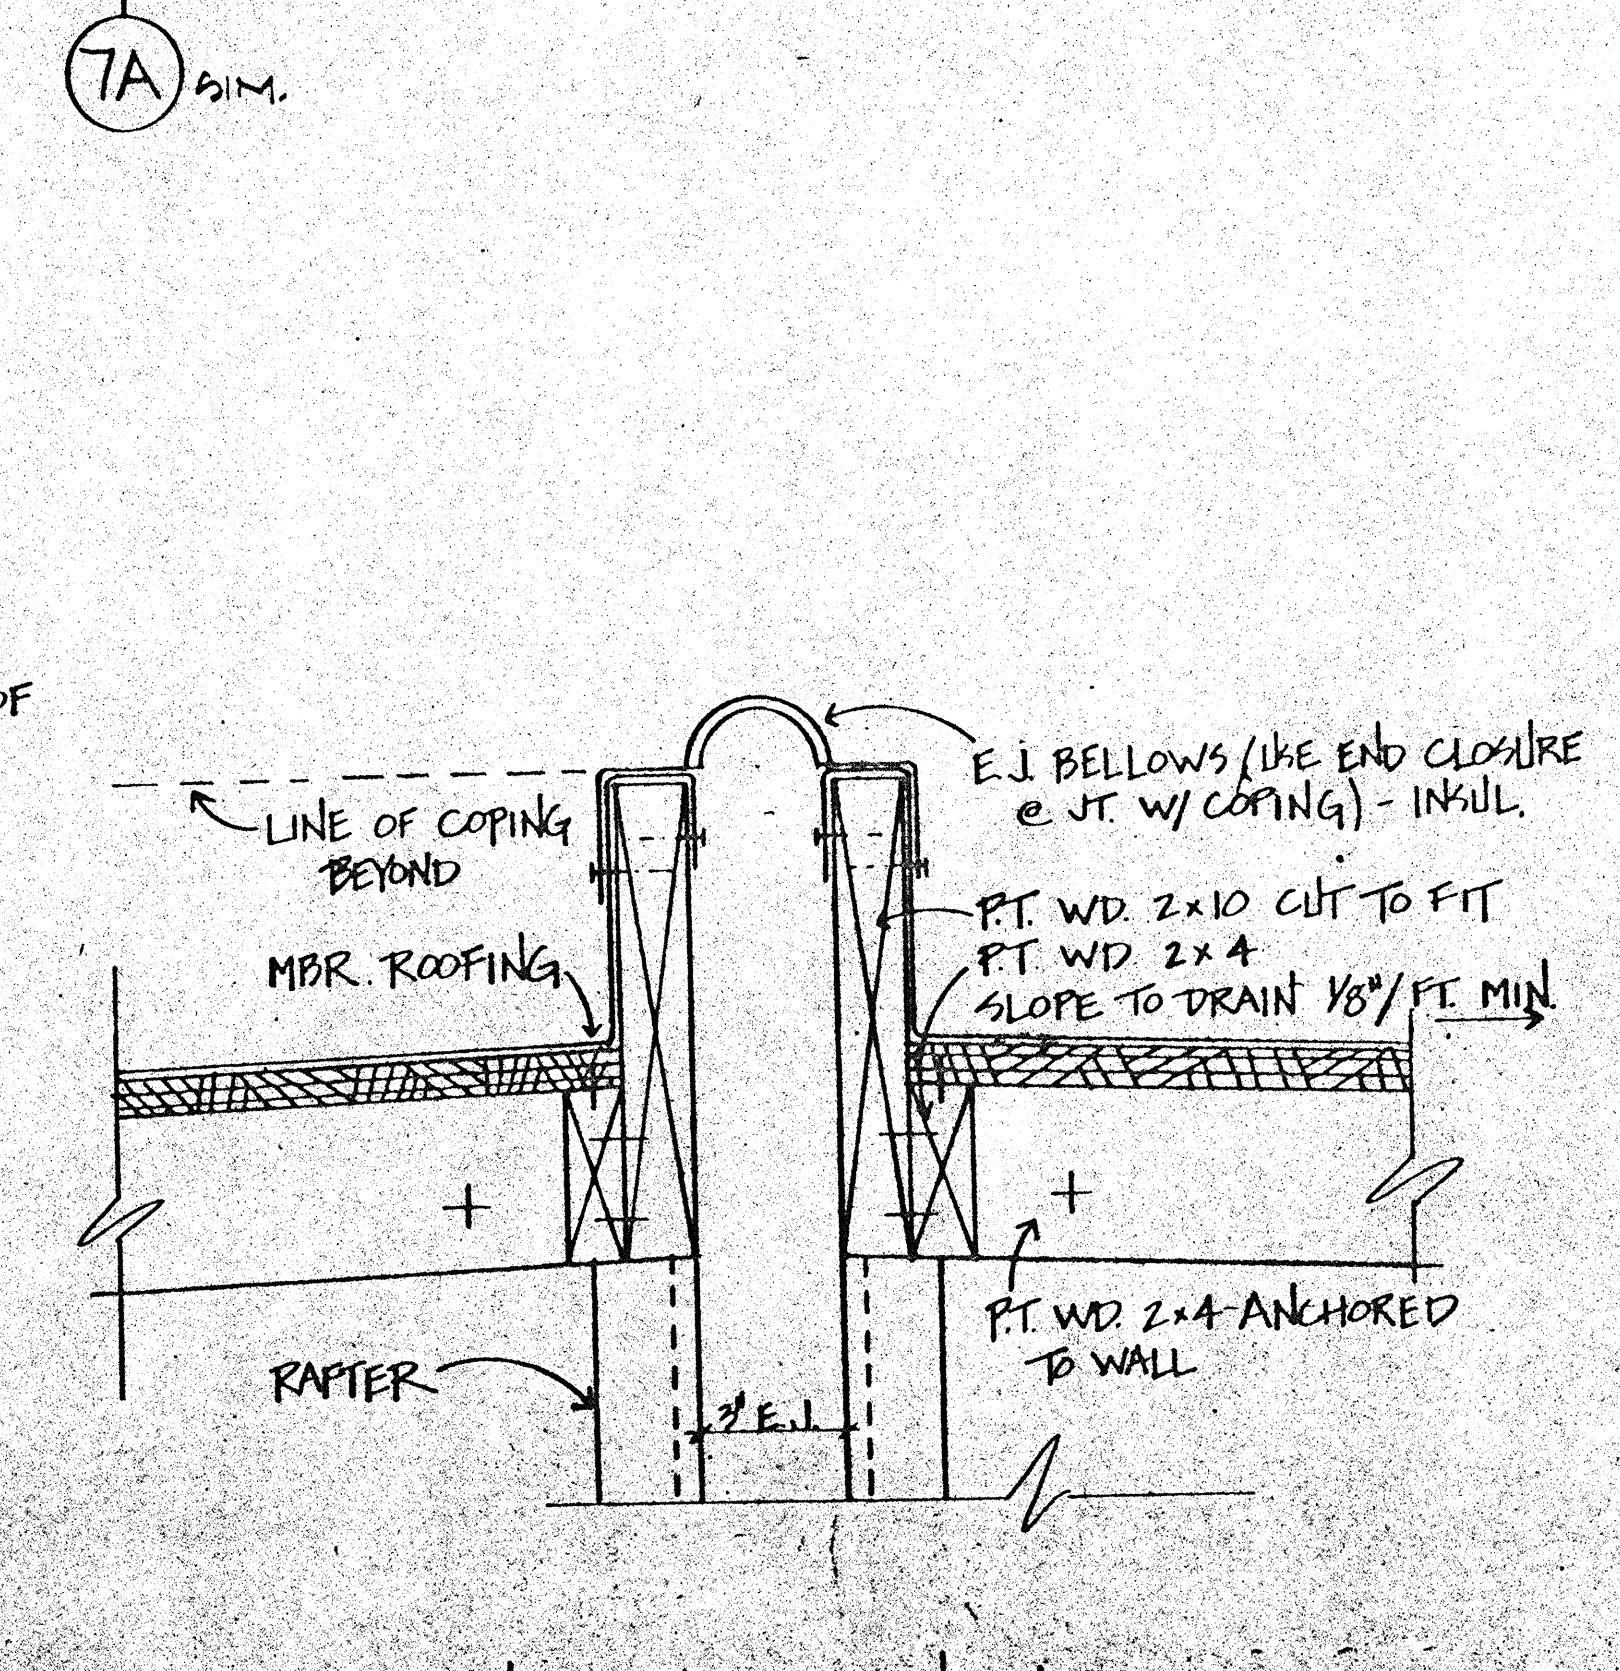

11 SECTION DETAIL @ E.J. IN GUTTER
3'-1'-0"

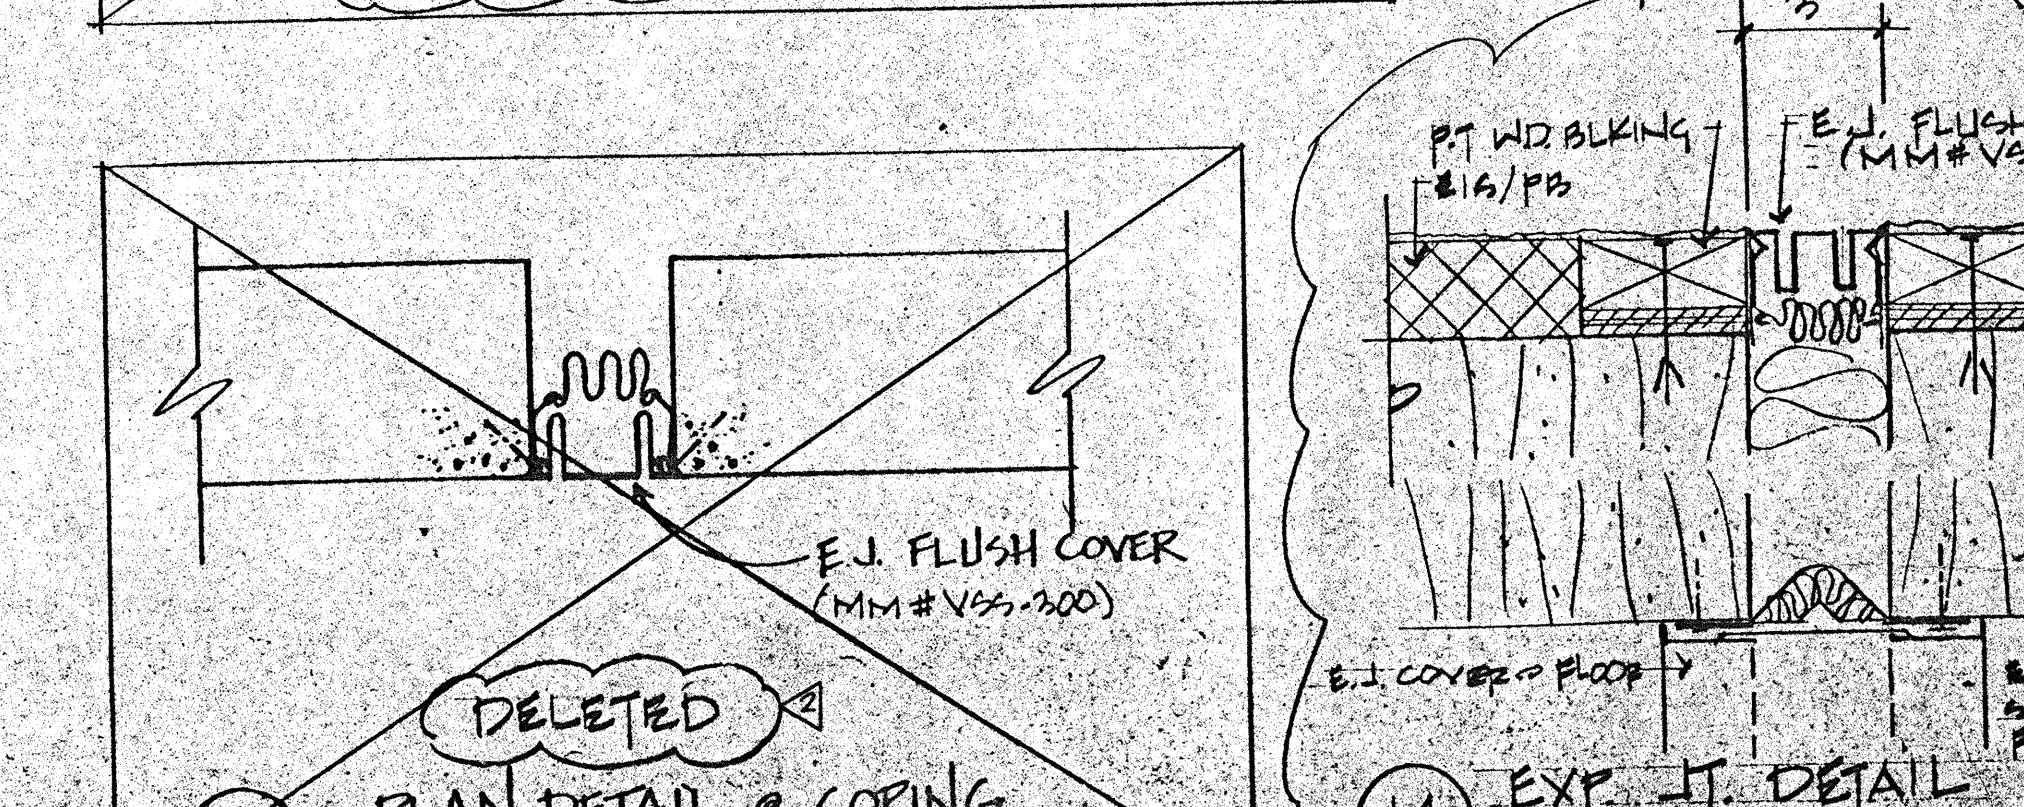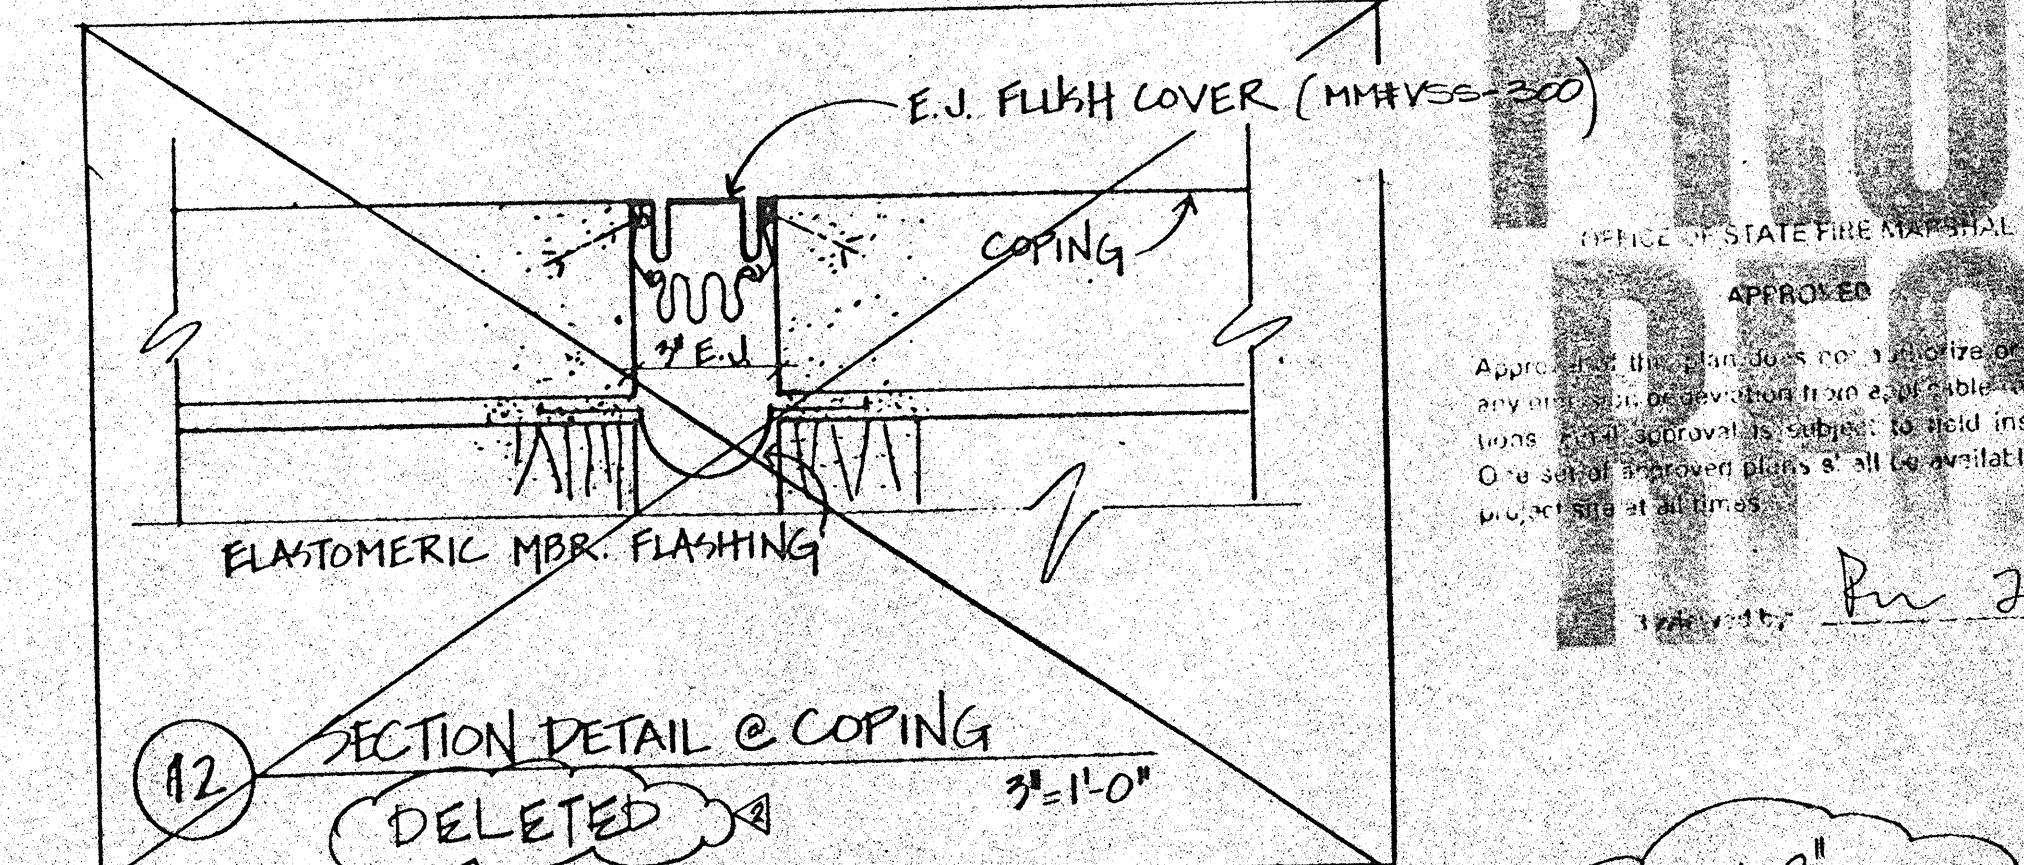

12 SECTION DETAIL @ COPING
3'-1'-0"

PROJECT

WEST VALLEY DETENTION CENTER
FOR THE COUNTY OF SAN BERNARDINO, CALIFORNIA
SHERIFF
COUNTY ADMINISTRATION OFFICER
SHERIFF
COUNTY ADMINISTRATION OFFICER
SHERIFF
COUNTY ADMINISTRATION OFFICER

RECEIVED
10/15/95
Sheriff & Warden's Office
Project No. 89-002

EXPANSION JOINT DETAILS

35R

100 No. 85053-01


RFI ROSSER FABRAP INTERNATIONAL

ROSSER FABRAP INTERNATIONAL
Comprehensive Services for Building
Design and Technology
Atlanta Savannah Tampa


Revisions
No. Date Description
1 1/11/95 ADDENDA POSTED FOR CONSTRUCTION
2 2/21/95 PCC#35

ROSSER FABRAP INTERNATIONAL
Criminal Justice Architecture, Technology, Planning, Interiors,
Mechanical, Electrical, Plumbing, Security, & Civil Engineering


JUSTICE SYSTEMS INCORPORATED
Criminal Justice Operations, Programming
JOHNSON & NIELSEN
Structural Engineering

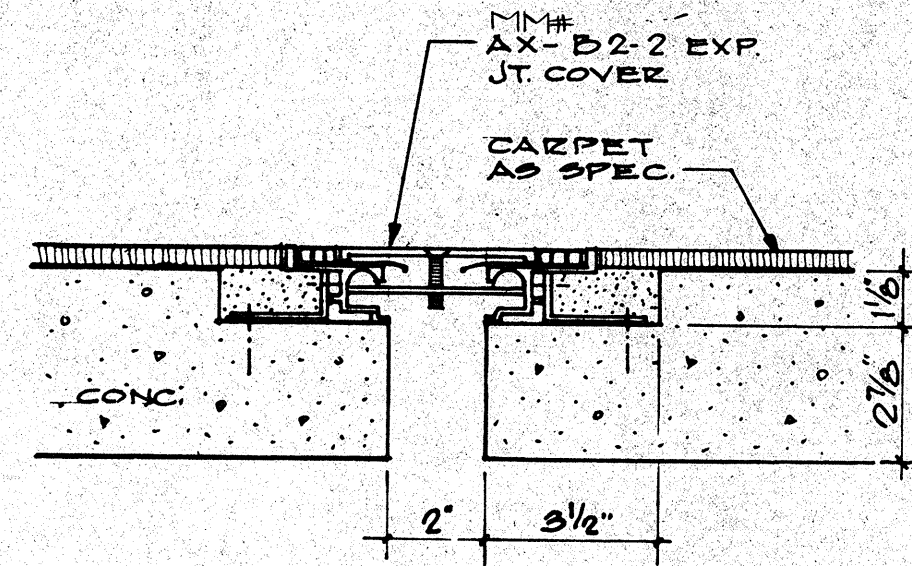


1 E.J. - FLOOR @ BRIDGE
1/4" = 1"

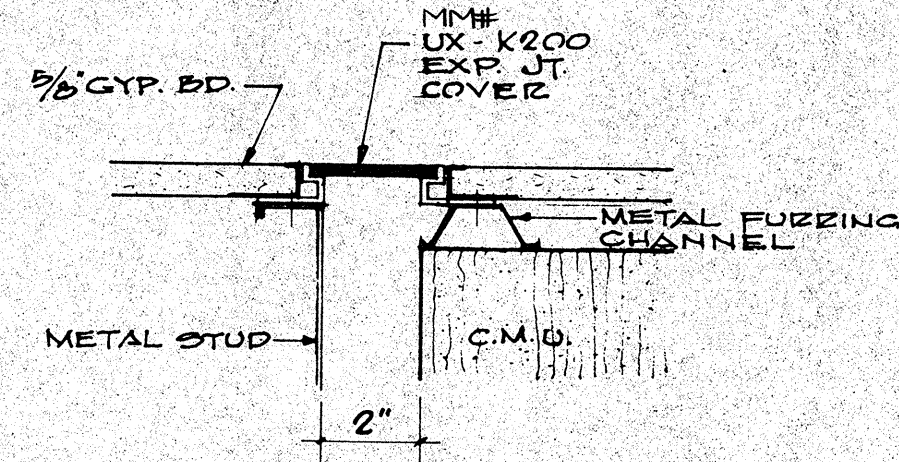


2 E.J. - WALL @ BRIDGE
1/4" = 1"

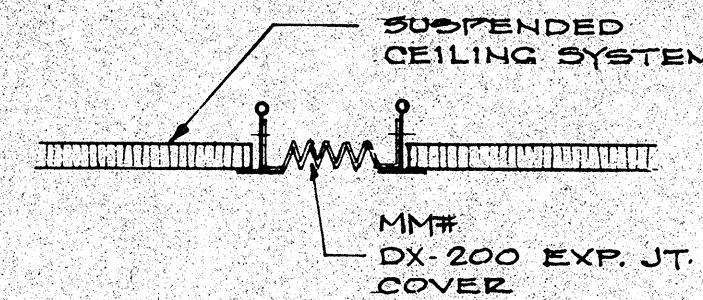


3 E.J. - CEILING @ BRIDGE
1/4" = 1"

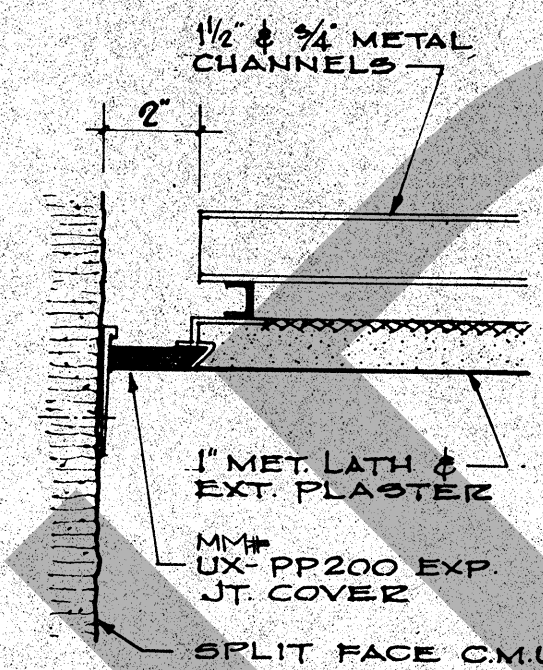

4 E.J. - CEILING UNDER BRIDGE
1/4" = 1"

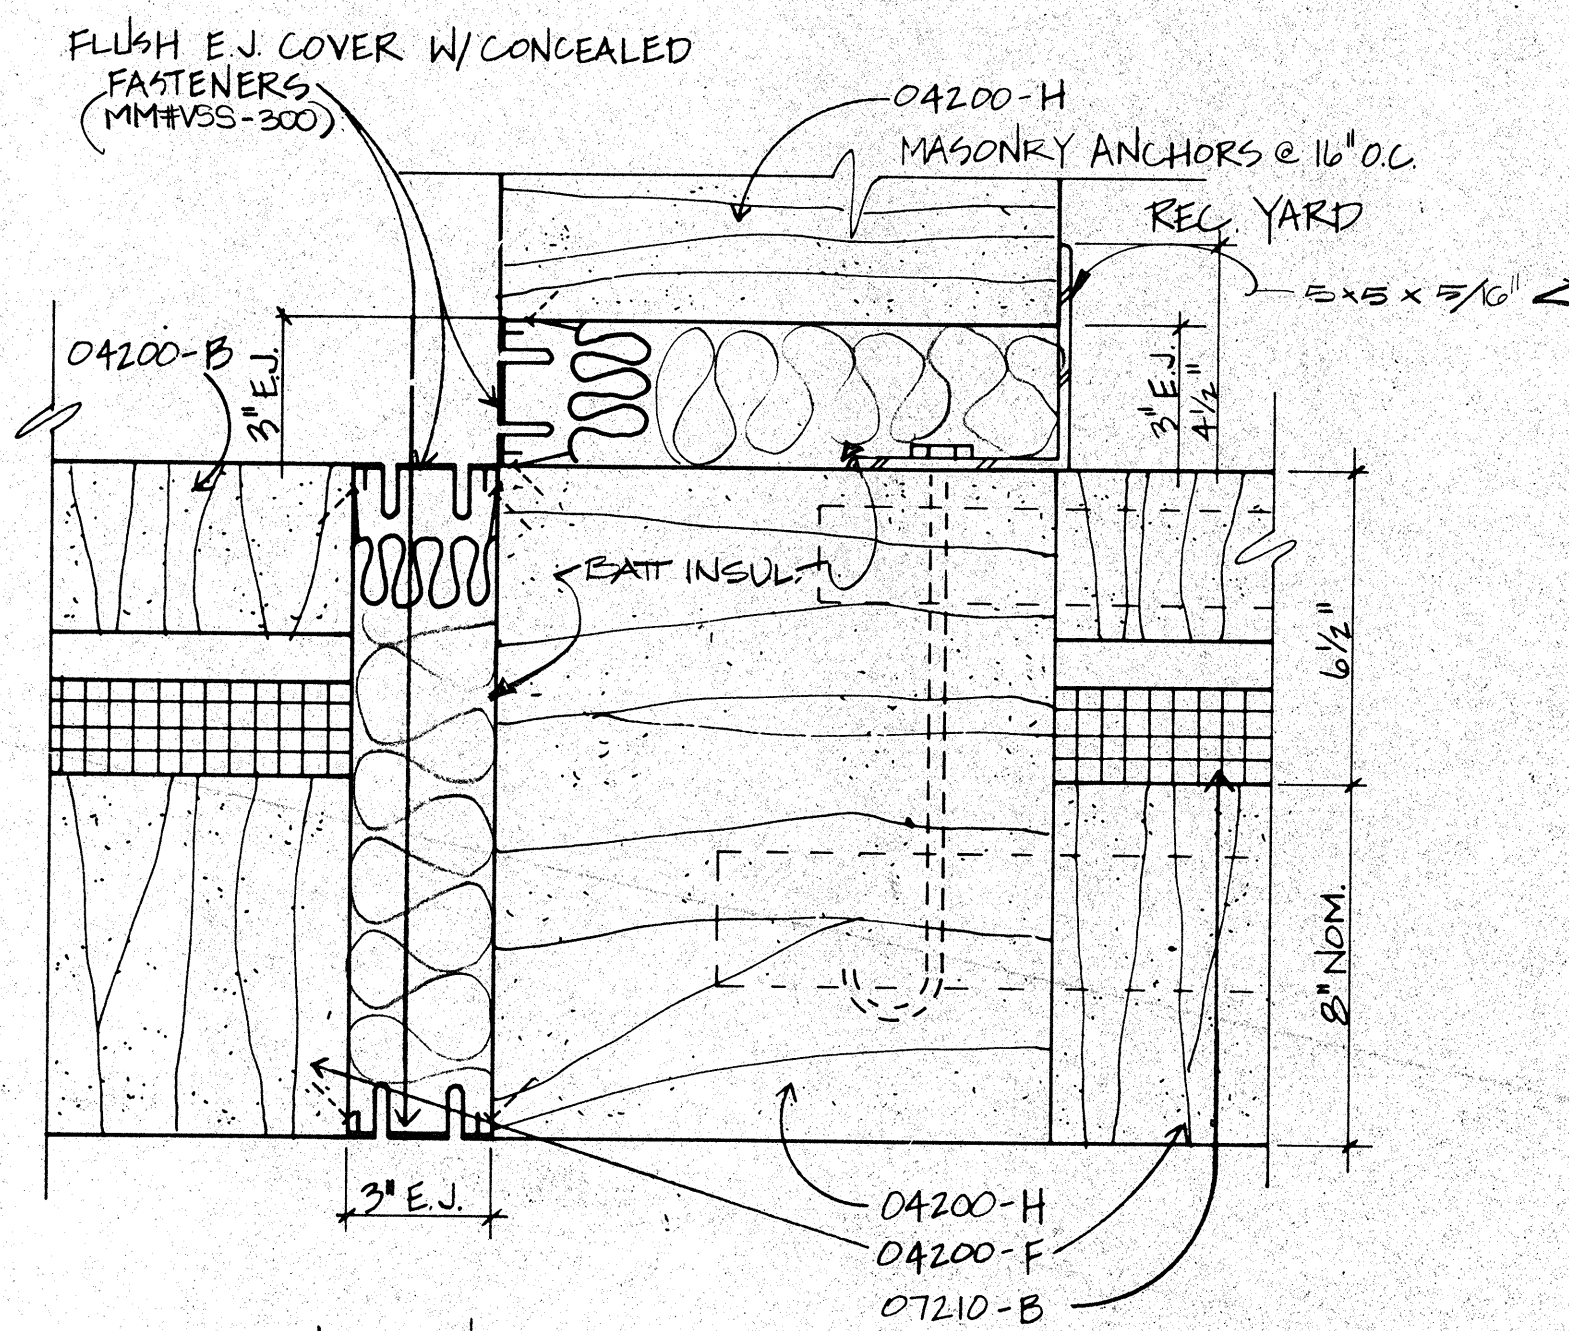

5 EXPANSION JOINT
3/8" = 1'-0"

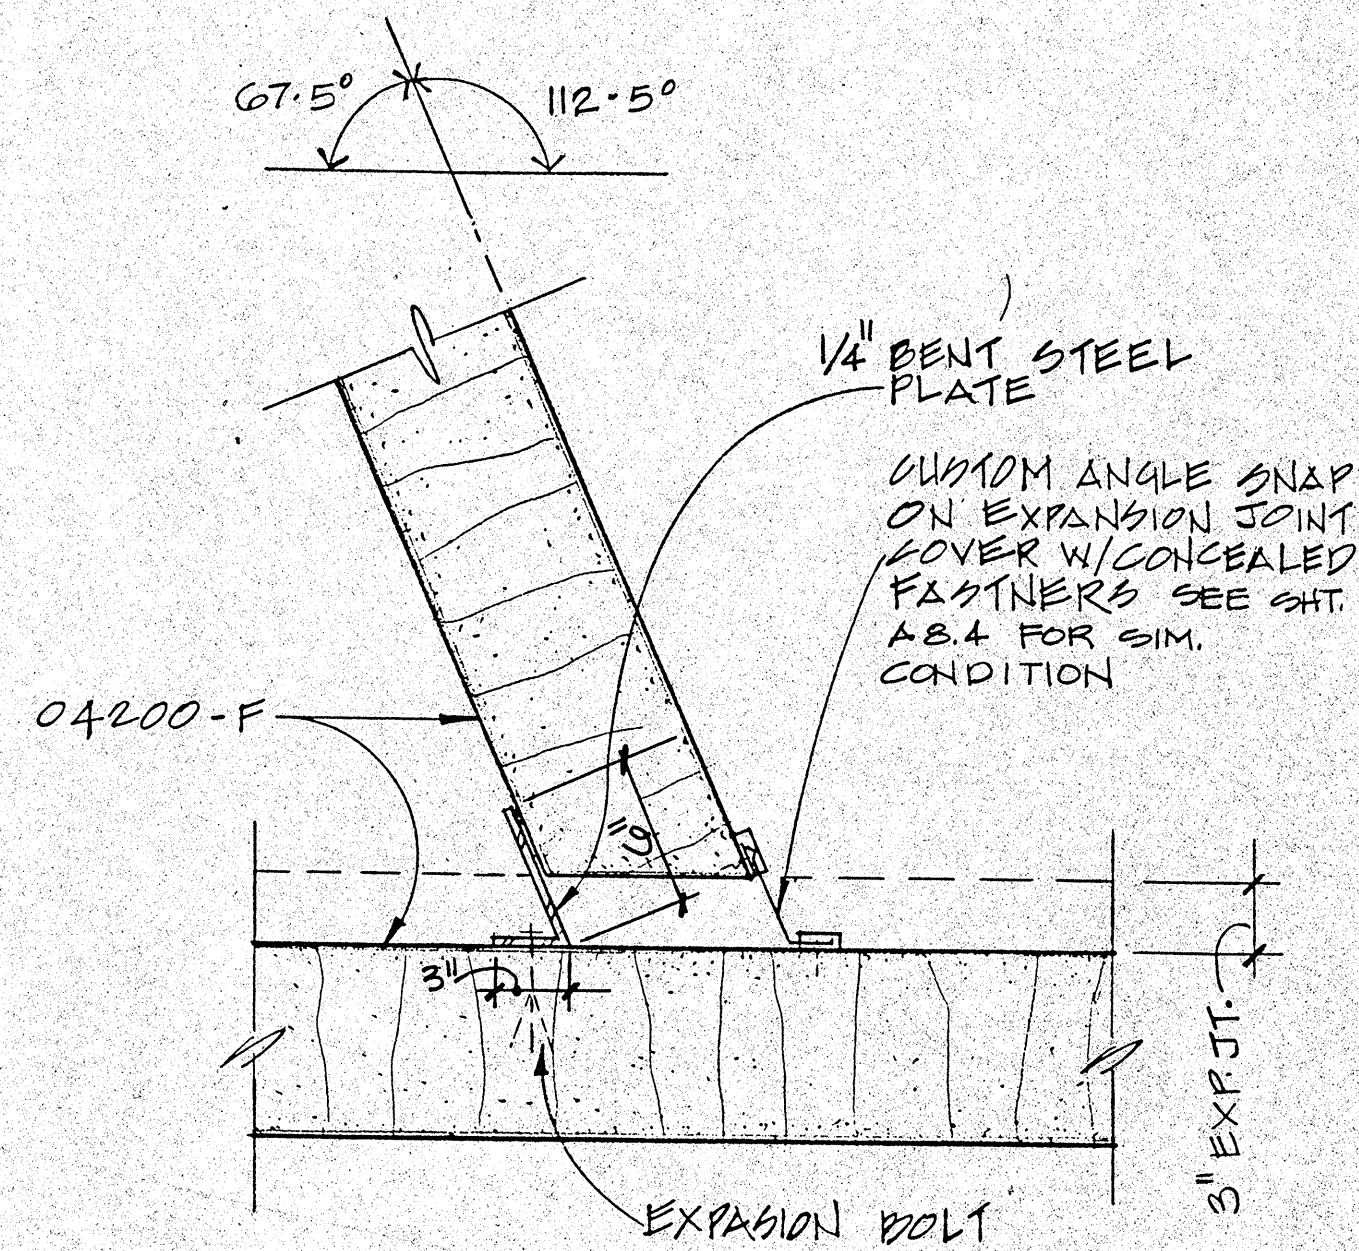

6 EXPANSION JOINT PLAN DETAIL AT STAGING AT TYP. HOUSING UNIT
SCALE: 1/2" = 1'-0"

ROSSER FABRAP INTERNATIONAL
Comprehensive Services for Building Construction
Atlanta Savannah Tampa

Revisions

No.	Date	Description
1	2/17/89	ADDENDA POSTED/ISSUED FOR CONSTRUCTION

ROSSER FABRAP INTERNATIONAL
Criminal Justice Architecture, Technology, Planning, Interiors,
Mechanical, Electrical, Plumbing, Security, & Civil Engineering

JUSTICE SYSTEMS INCORPORATED
Criminal Justice Operations, Programming

JOHNSON & NELSEN
Structural Engineering

WEST • VALLEY • DETENTION • CENTER
FOR THE COUNTY OF SAN • BERNARDINO • CALIFORNIA

HARRY MAYS, COUNTY ADMINISTRATION OFFICER

FLOYD TIDWELL, SHERIFF

BOARD OF SUPERVISORS
John Jones, Chairman, First District
Barbara Conn Bickler, Third District
Robert Hammond, Fifth District

EXPANSION JOINT DETAILS

Job No. 82055.04
Date 10-17-89

A8.5

RELEASED FOR CONSTRUCTION

PROJECT RECORD