




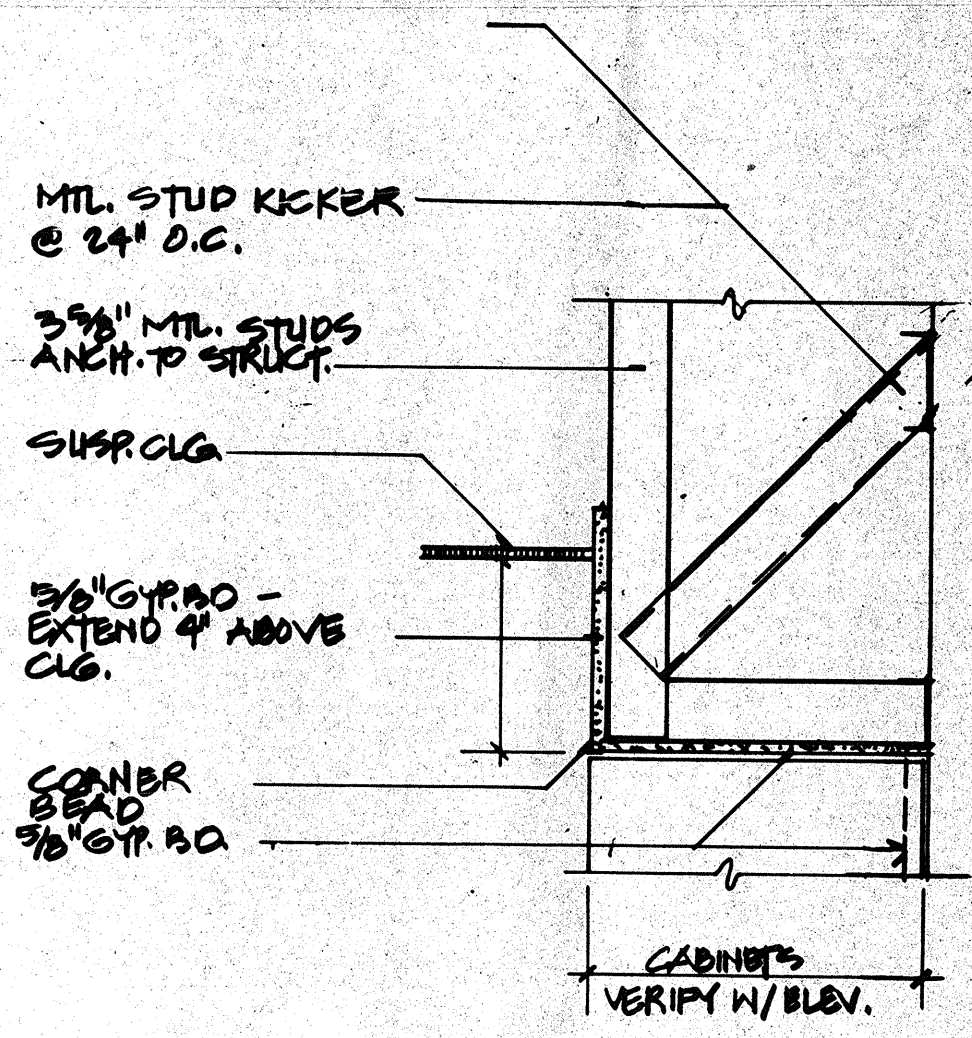


1 FURR DOWN AT CABINETS
1/2" = 1'-0"

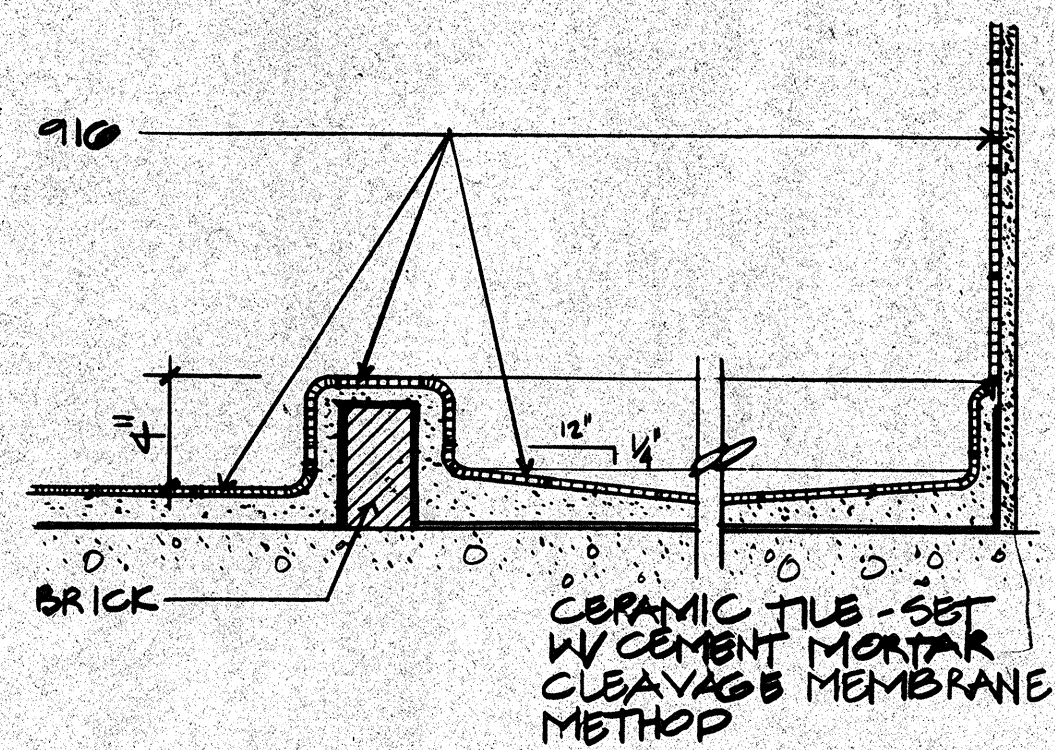


2 SHOWER CURB DETAIL
NO SCALE

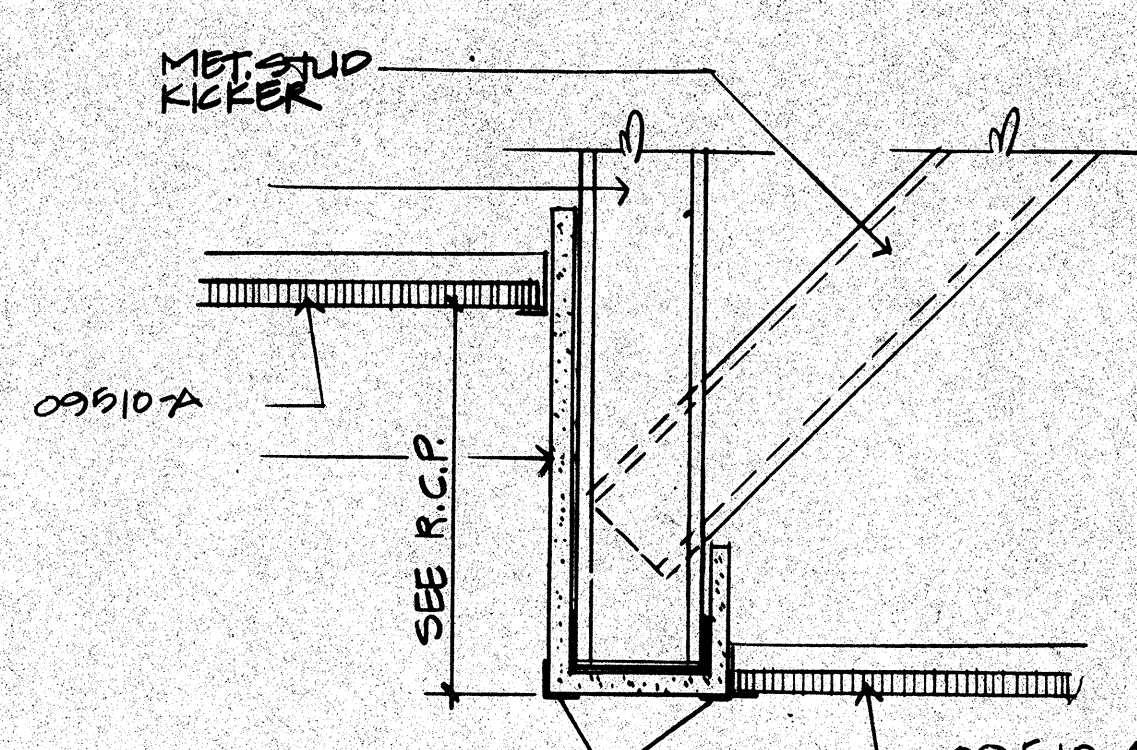


3 FURR DOWN DETAIL
3/4" = 1'-0"

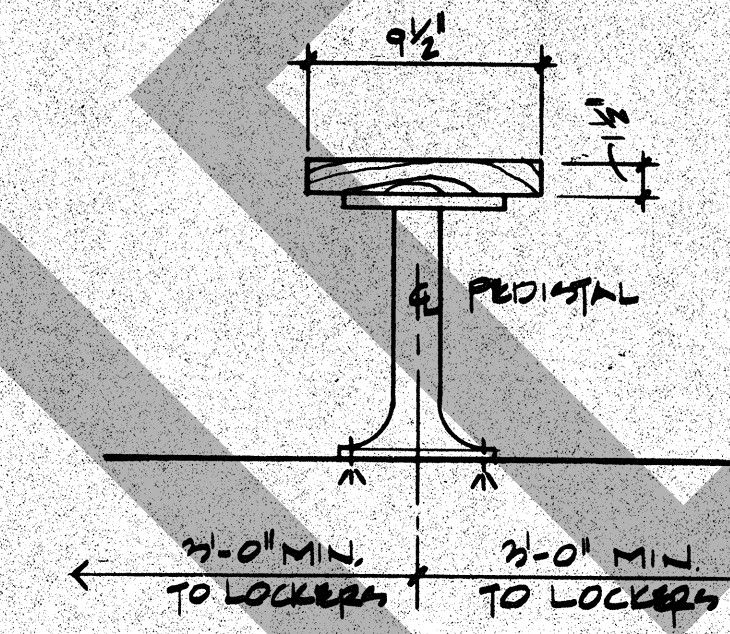


4 BENCH DETAIL
1/2" = 1'-0"

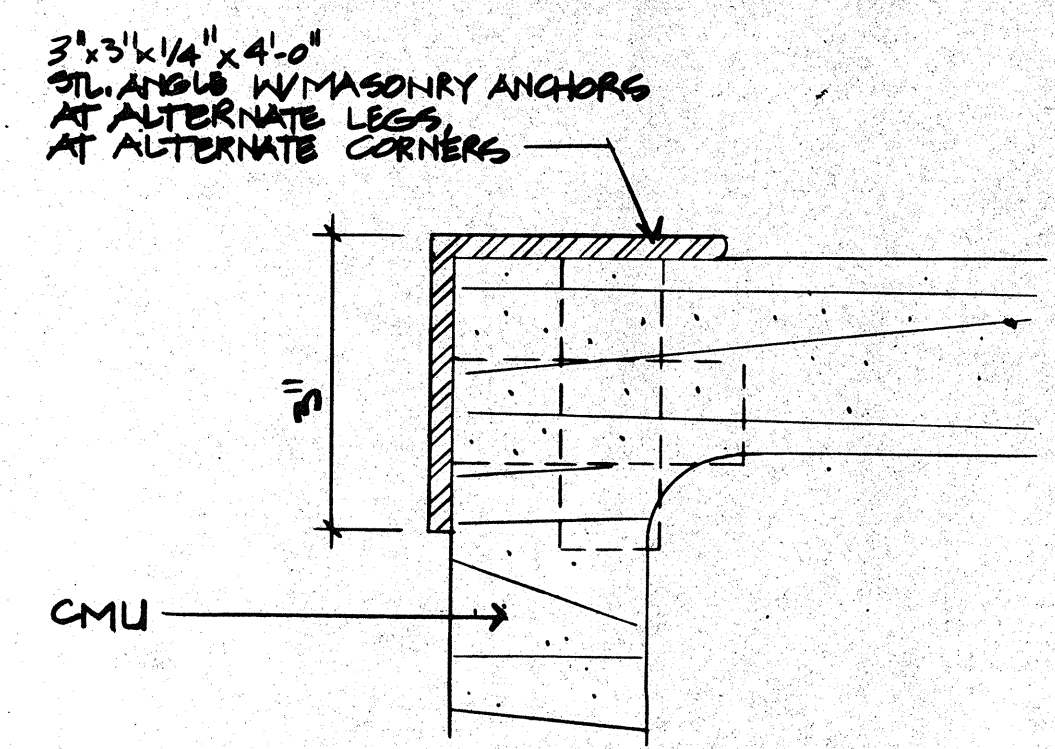


5 TYPICAL CORNER GUARD
HALF SIZE

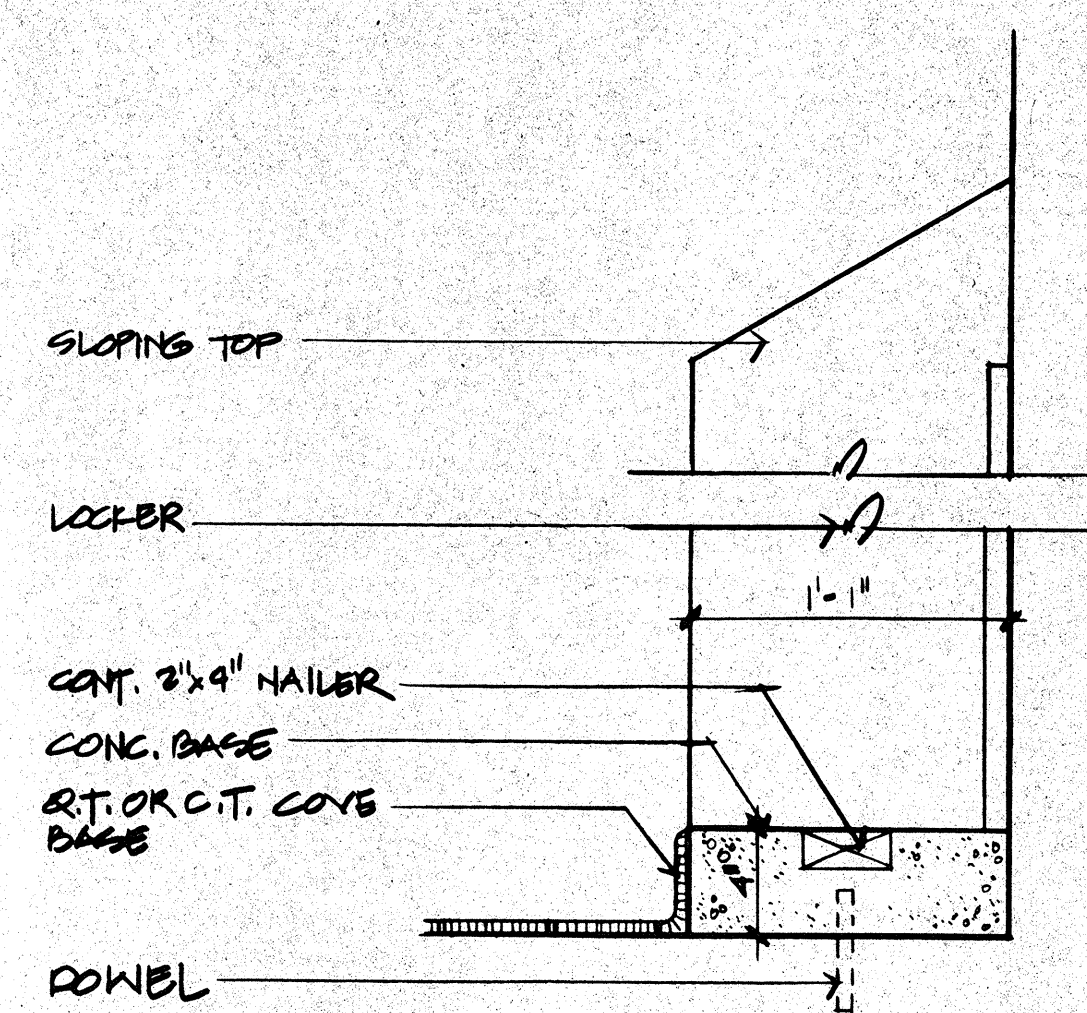


6 LOCKER BASE DETAIL
1/2" = 1'-0"

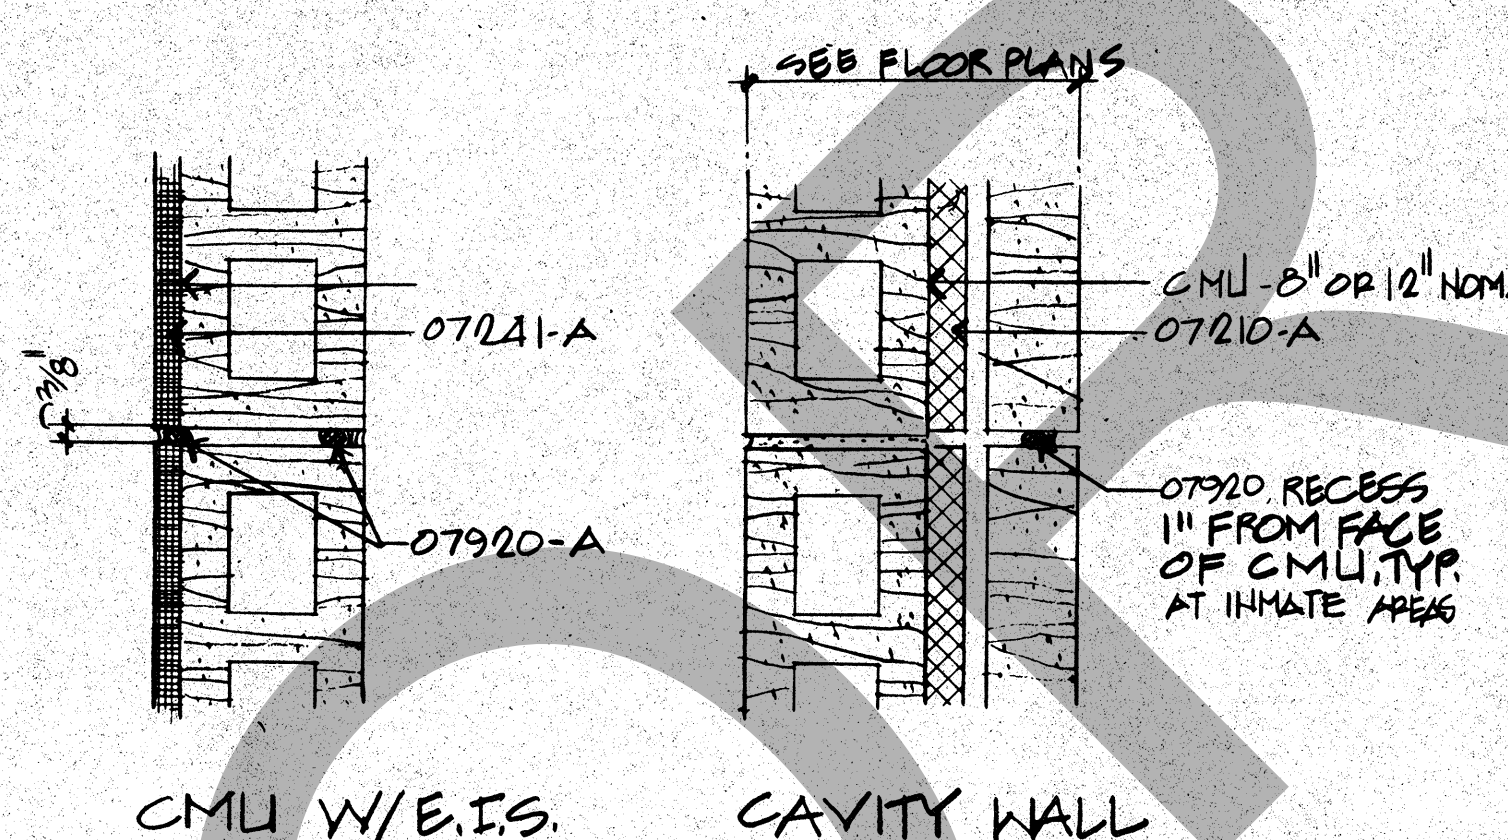


7 MASONRY WALL CONTROL JOINTS
1/2" = 1'-0"

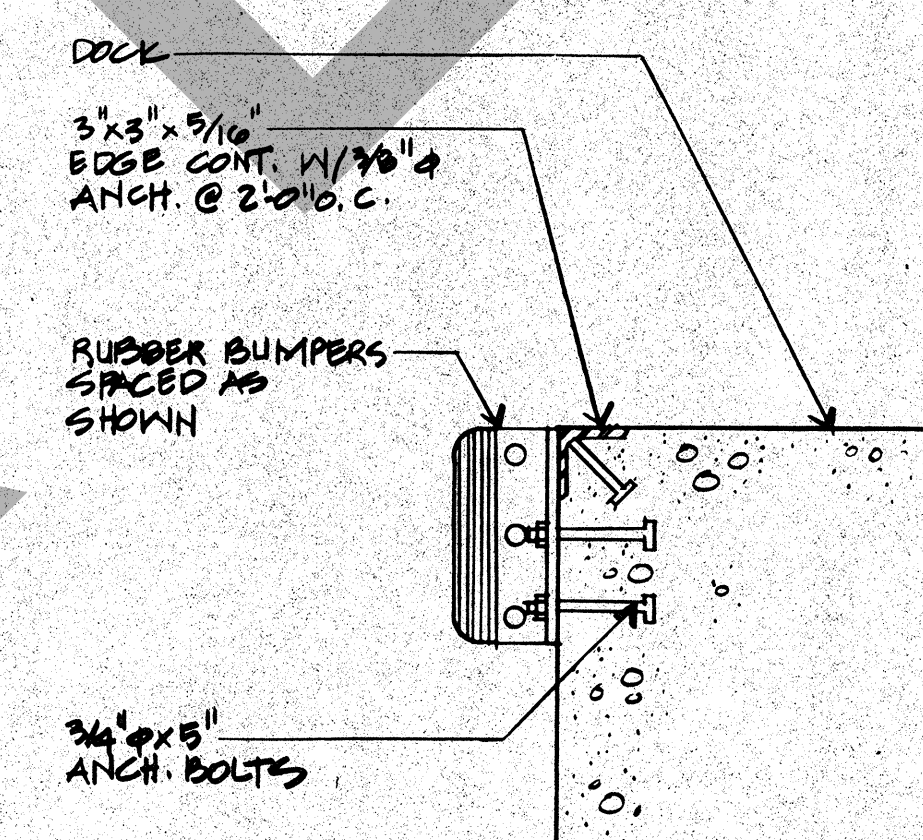


8 DOCK EDGE DETAIL
NO SCALE

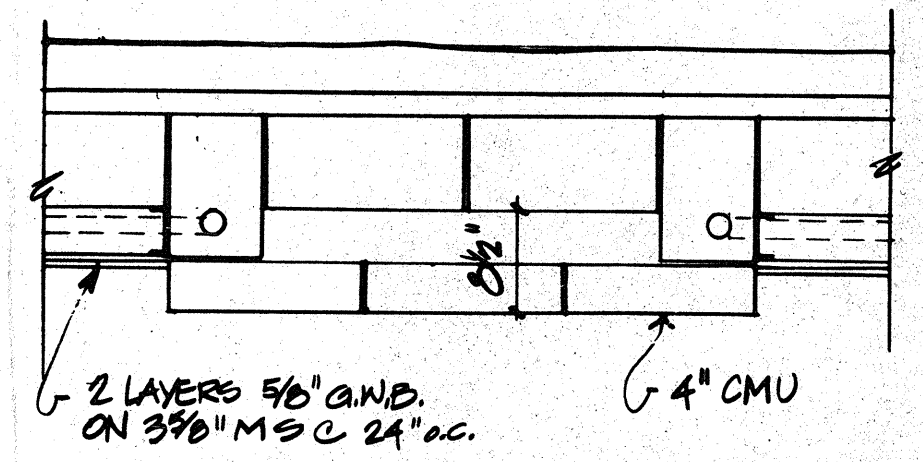

9 PLAN OF SPRINKLER

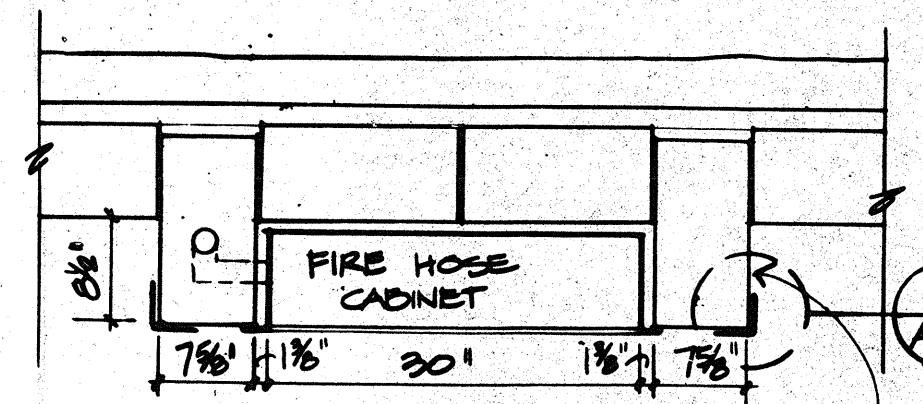


10 PLAN OF CABINET

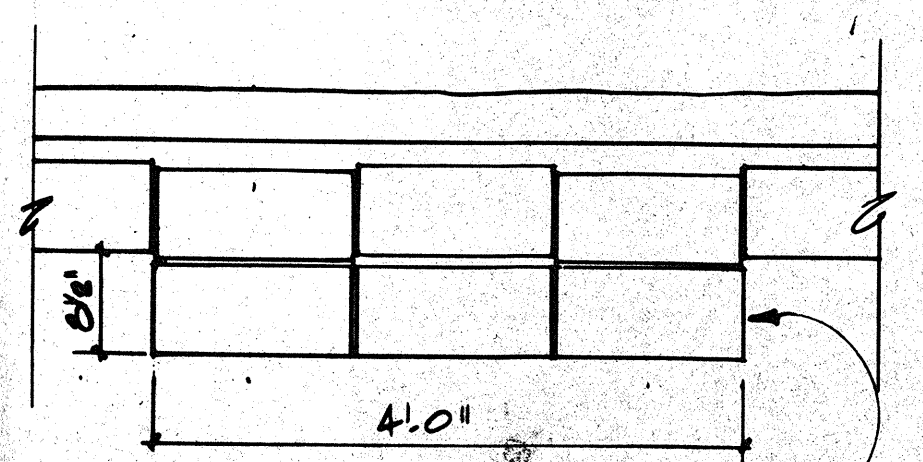


11 PLAN OF BASE


12 CORRIDOR FIRE HOSE CAB. DETAIL
3/4" = 1'-0"

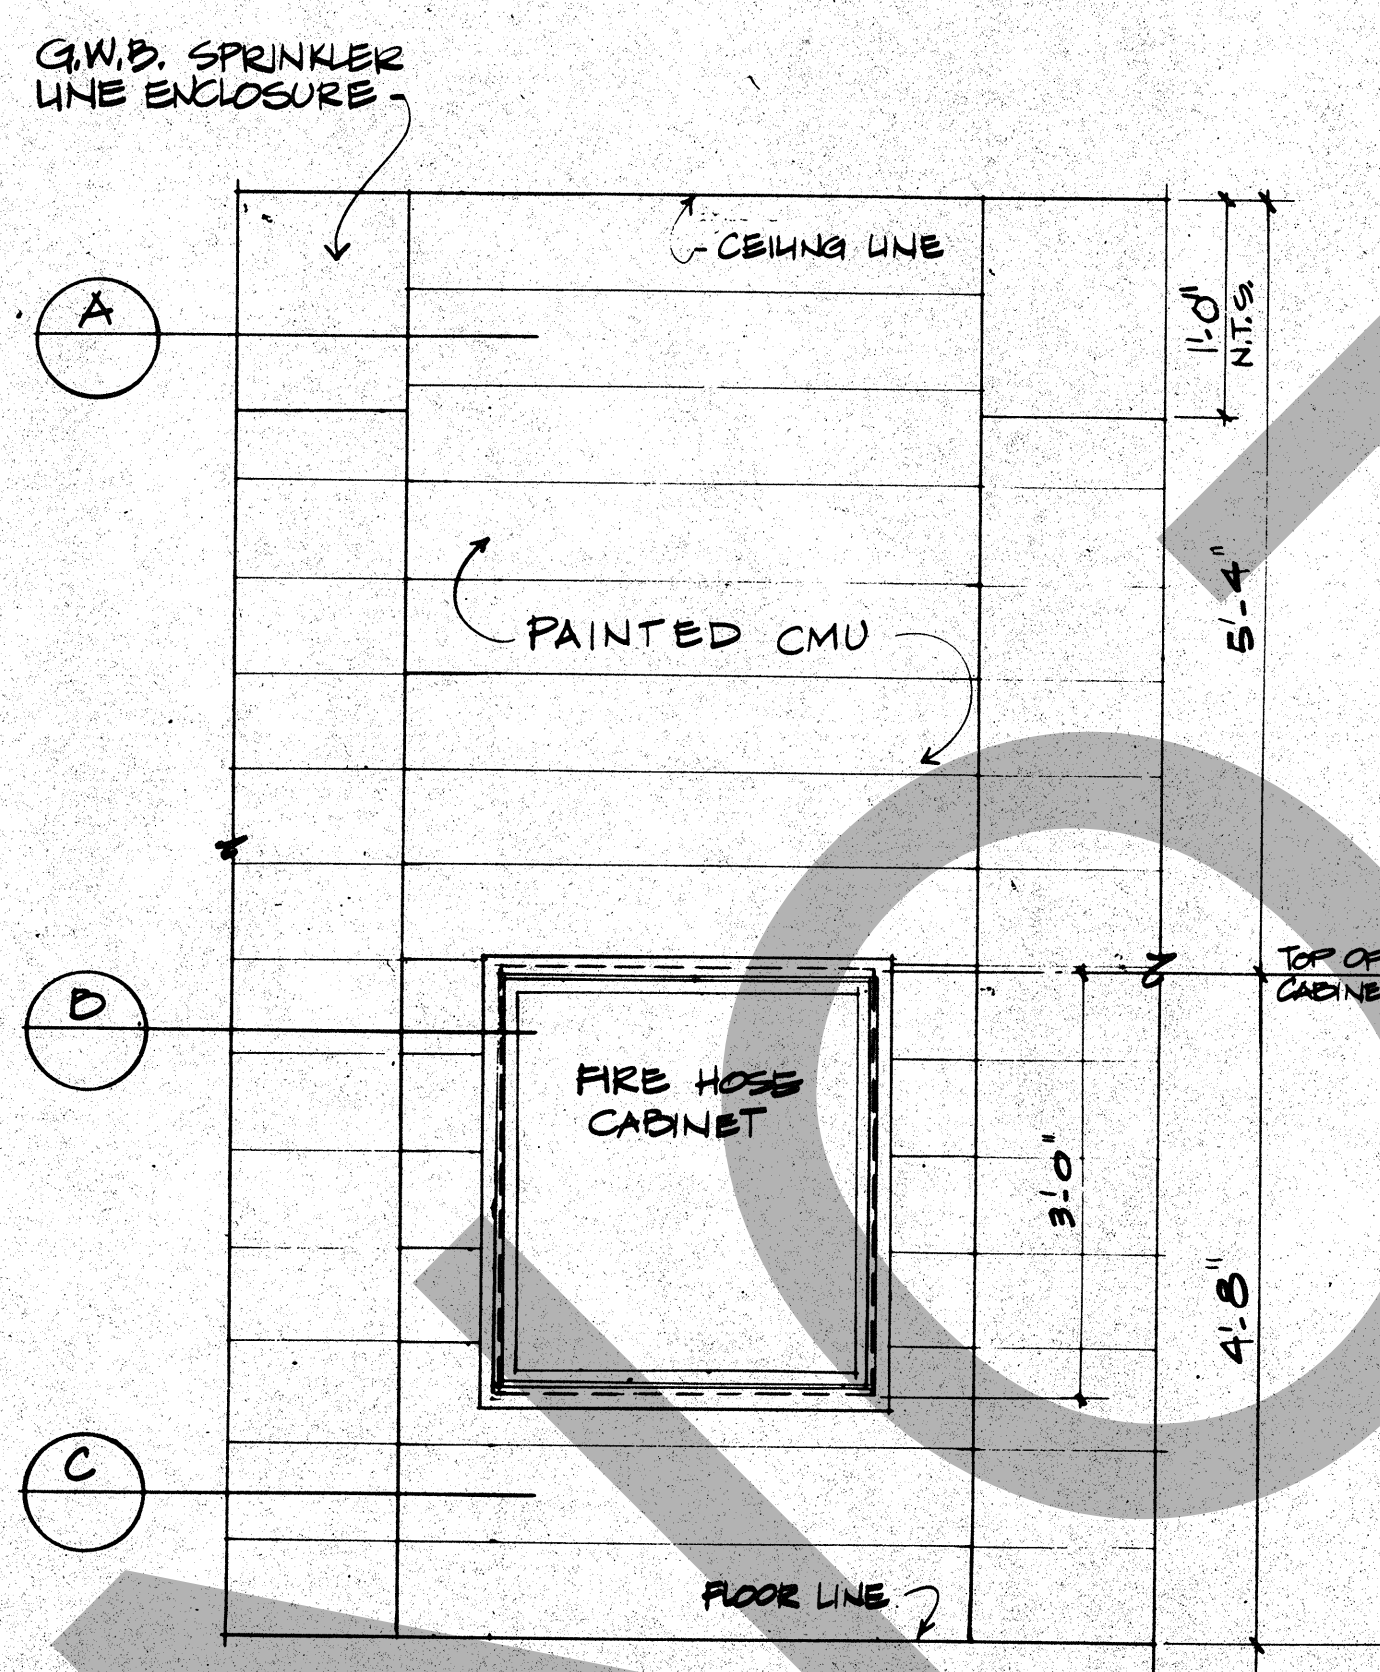

ELEVATION OF FIRE HOSE CABINETS - TYPICAL IN CORRIDORS

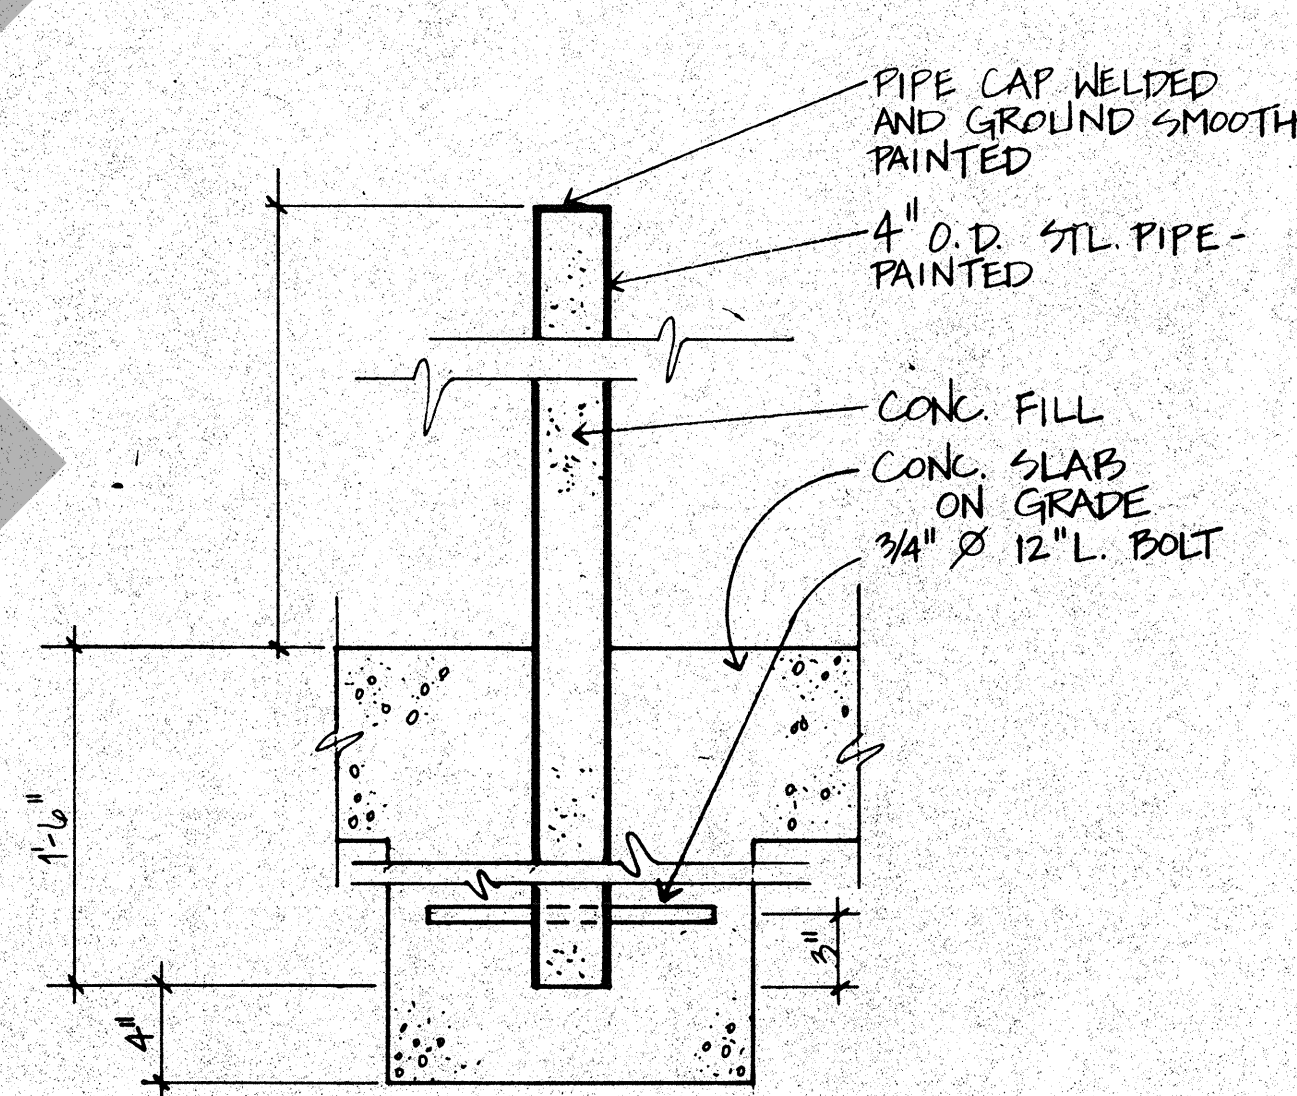

10 PIPE BOLLARD DETAIL
1/2" = 1'-0"

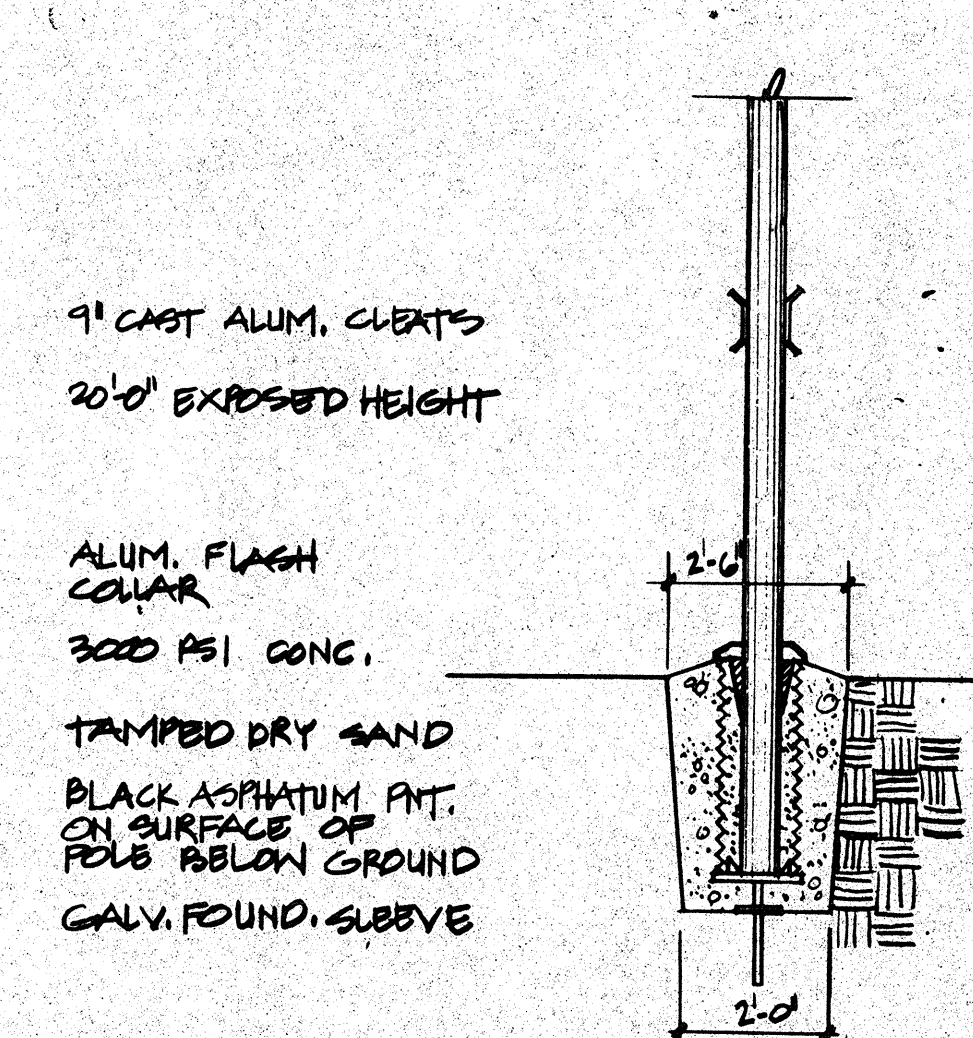

11 FLAG POLE DETAIL
3/8" = 1'-0"

PROJECT RECORD

ROSSER FABRAP INTERNATIONAL

Revisions
No. Date Description


ROSSER FABRAP INTERNATIONAL
Criminal Justice Architecture, Technology, Planning, Interiors,
Mechanical, Electrical, Plumbing, Security, & Civil Engineering.

WEST - VALLEY - DETENTION - CENTER
FOR THE COUNTY OF SAN BERNARDINO, CALIFORNIA


STATE OF CALIFORNIA
DAVID L. CLARK
NOTARY PUBLIC
NO. 016162
COMMISSION EXPIRES 01/01/02

MISCELLANEOUS
DETAILS


Job No. 28270.04
Date 10/1/98
A142

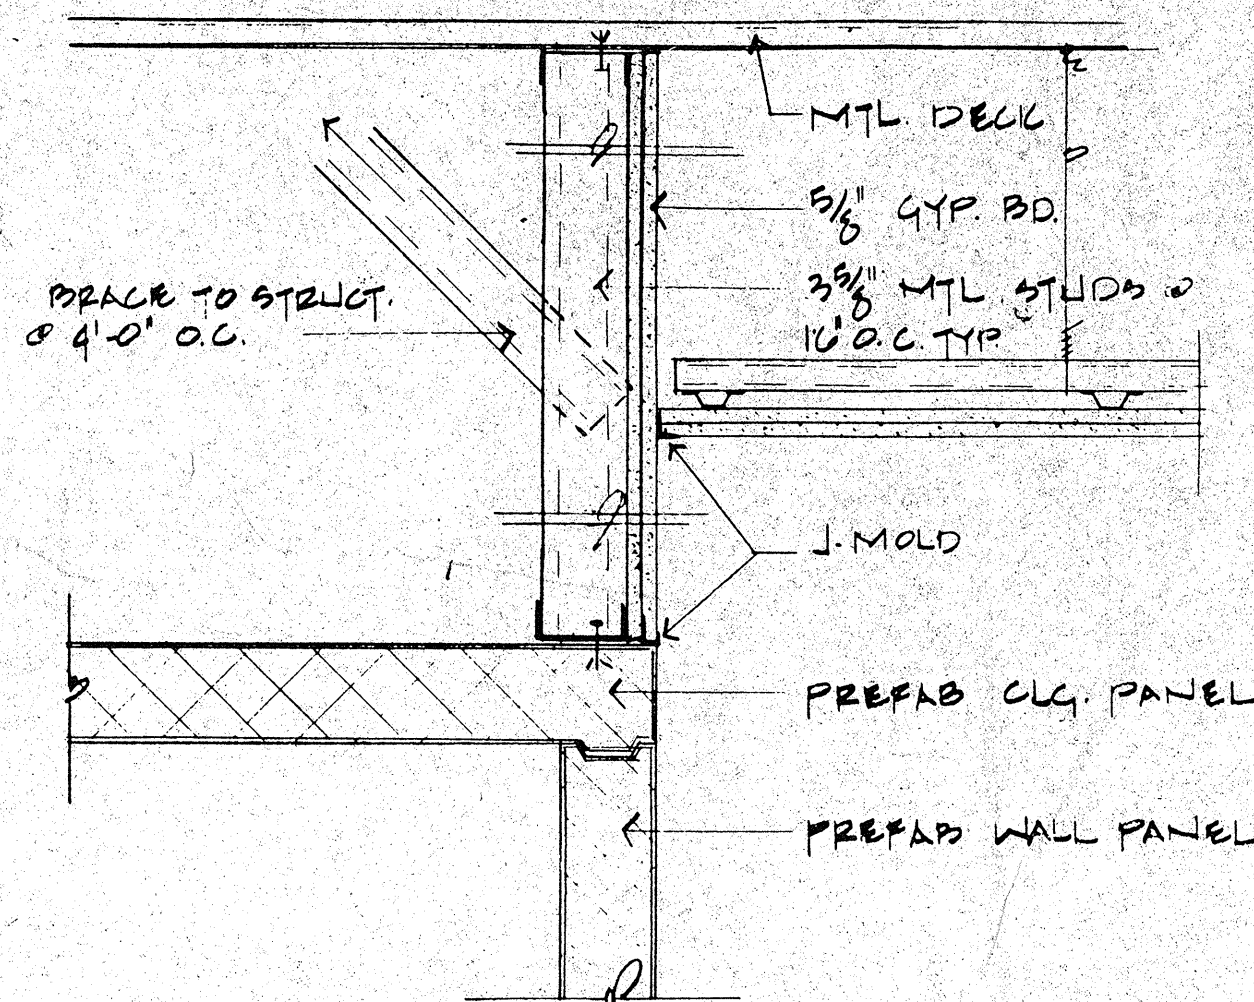


13 BULKHEAD AT COOLER TYP.
SCALE: 1/2" = 1'-0"

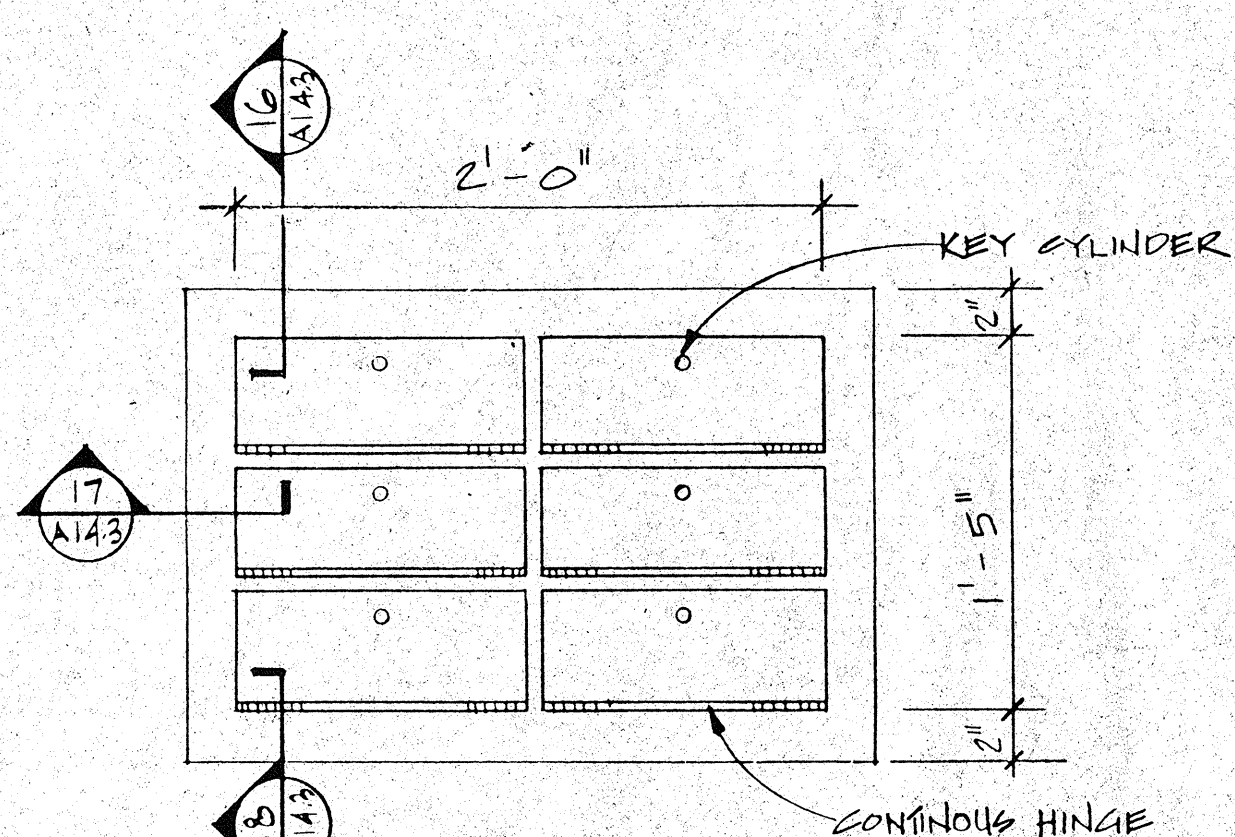


14 GUN LOCKER ELEVATION (TYPE I)
SCALE: 1/2" = 1'-0"

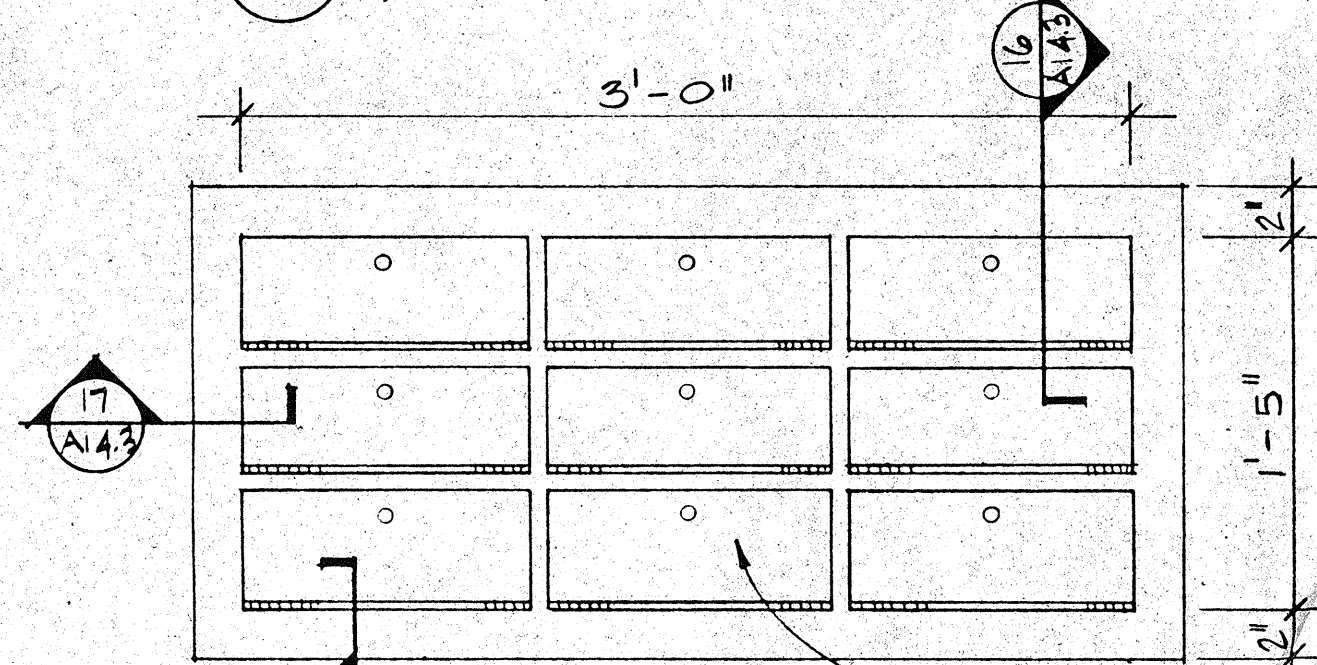


15 GUN LOCKER ELEVATION (TYPE II)
SCALE: 1/2" = 1'-0"

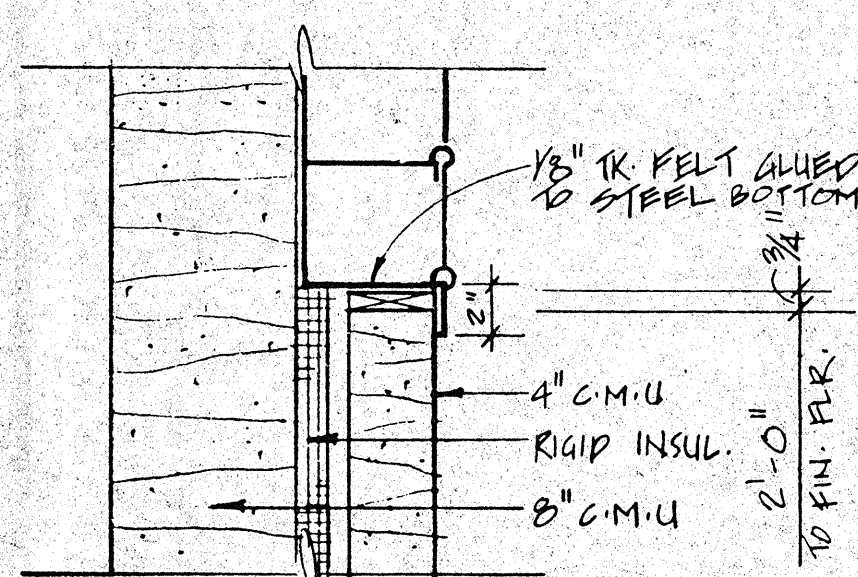


18 SILL
SCALE: 1/2" = 1'-0"

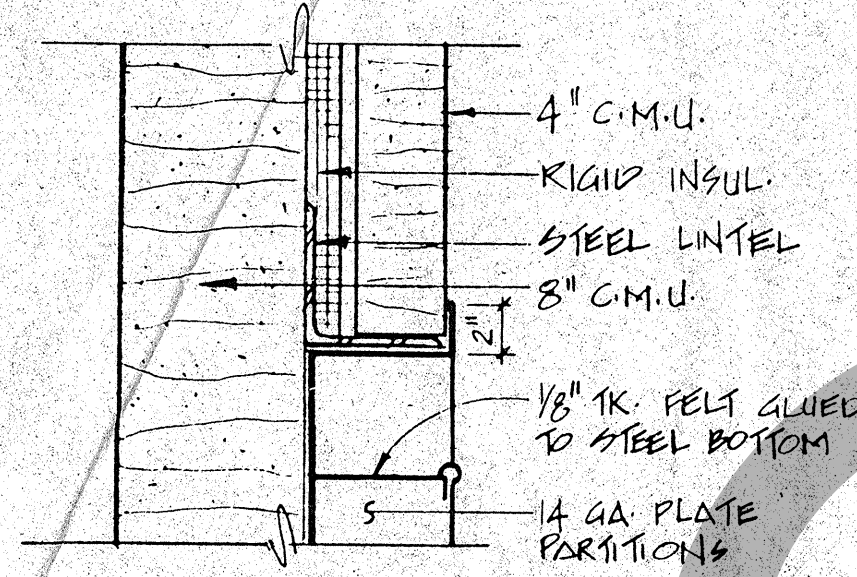


16 HEAD
SCALE: 1/2" = 1'-0"

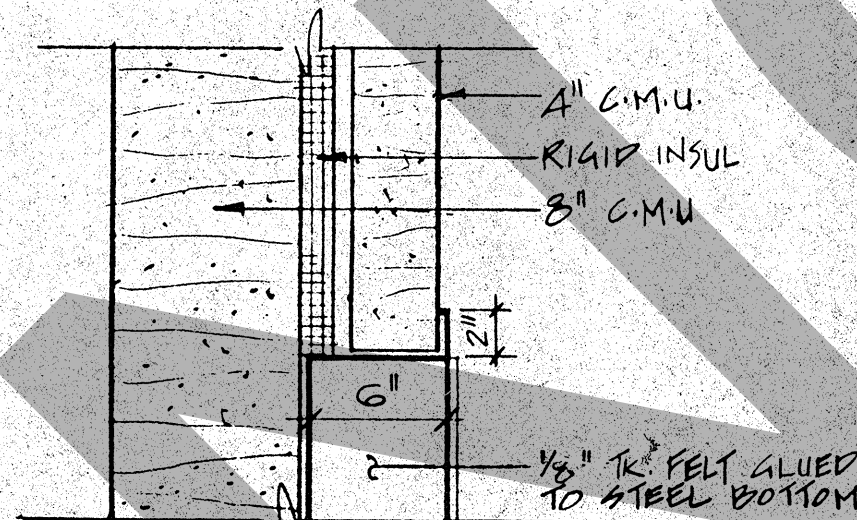


17 JAMB
SCALE: 1/2" = 1'-0"

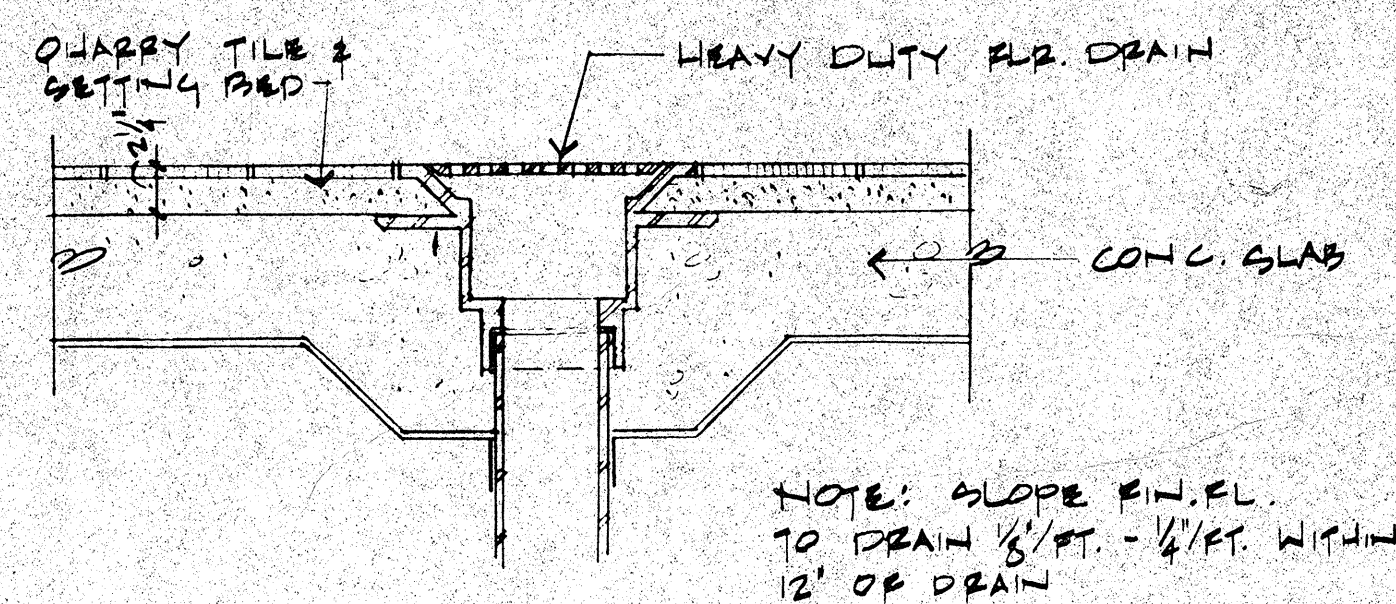


9 FLOOR DRAIN DETAIL
SCALE: 1/2" = 1'-0"

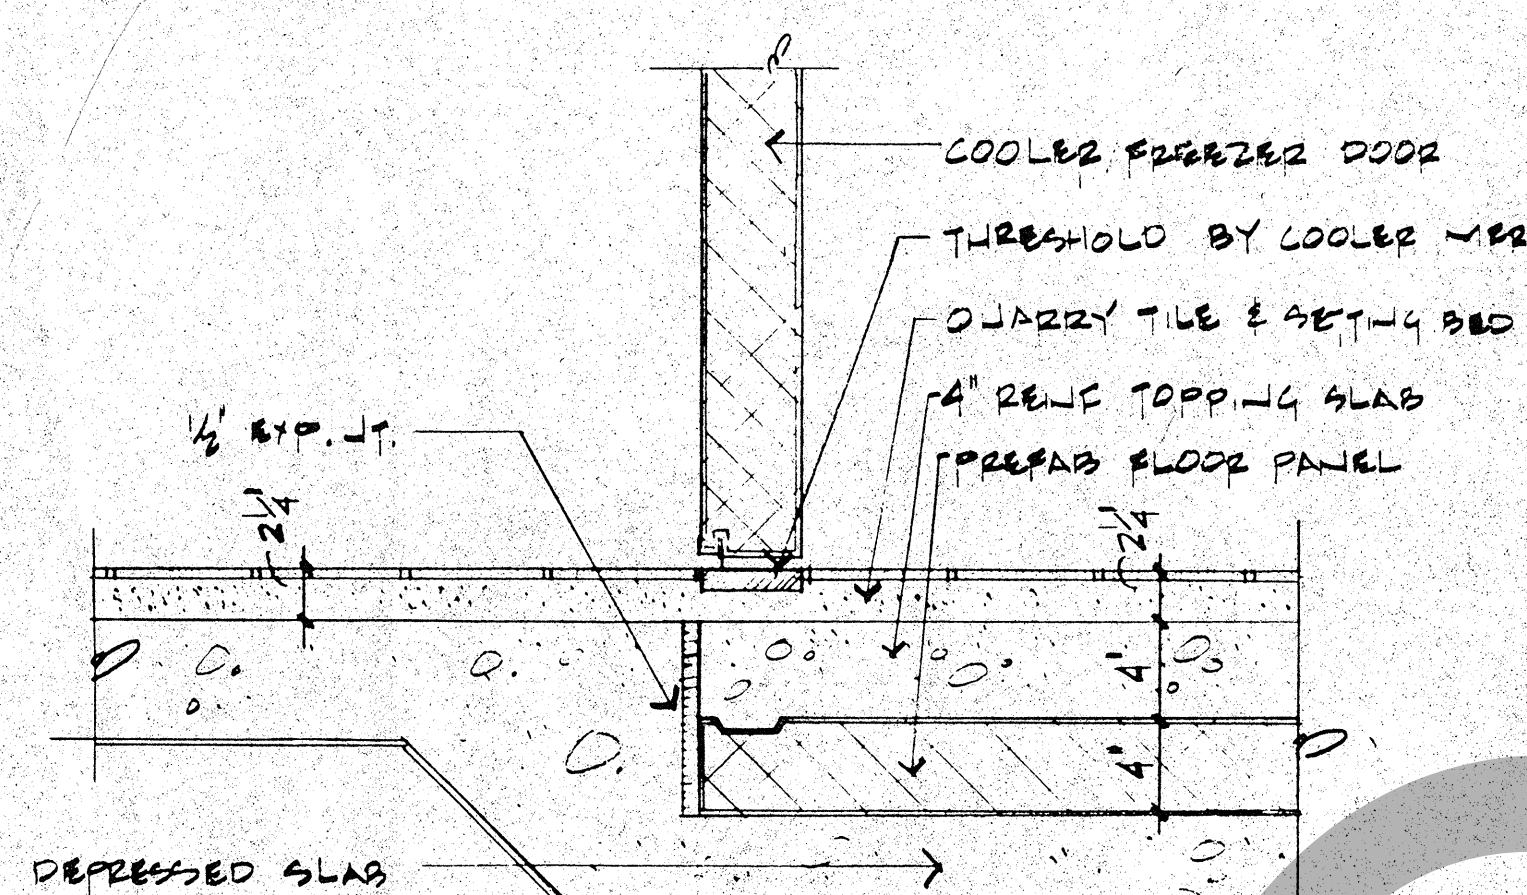


10 SILL AT COOLER DOOR

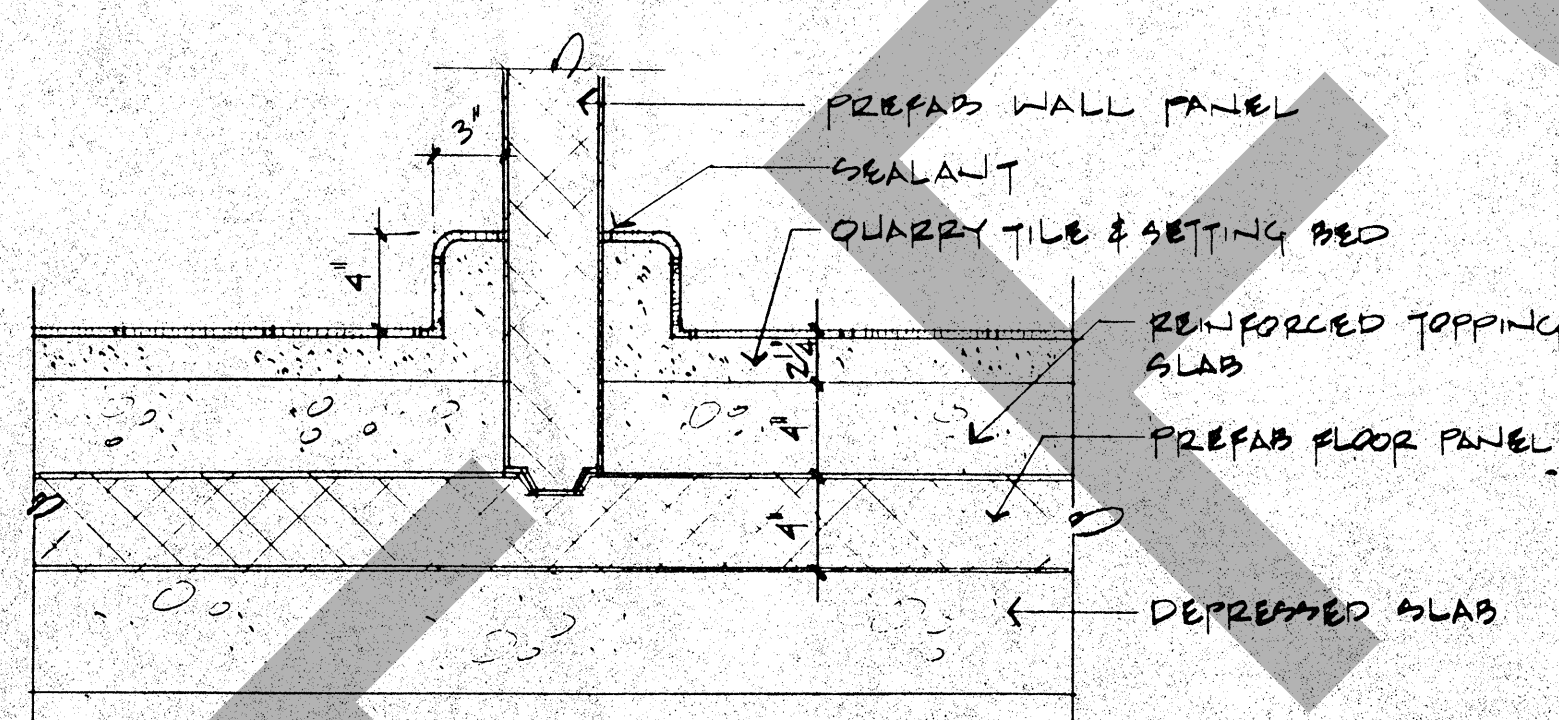


11 COOLER PARTITION DETAIL
SCALE: 1/2" = 1'-0"

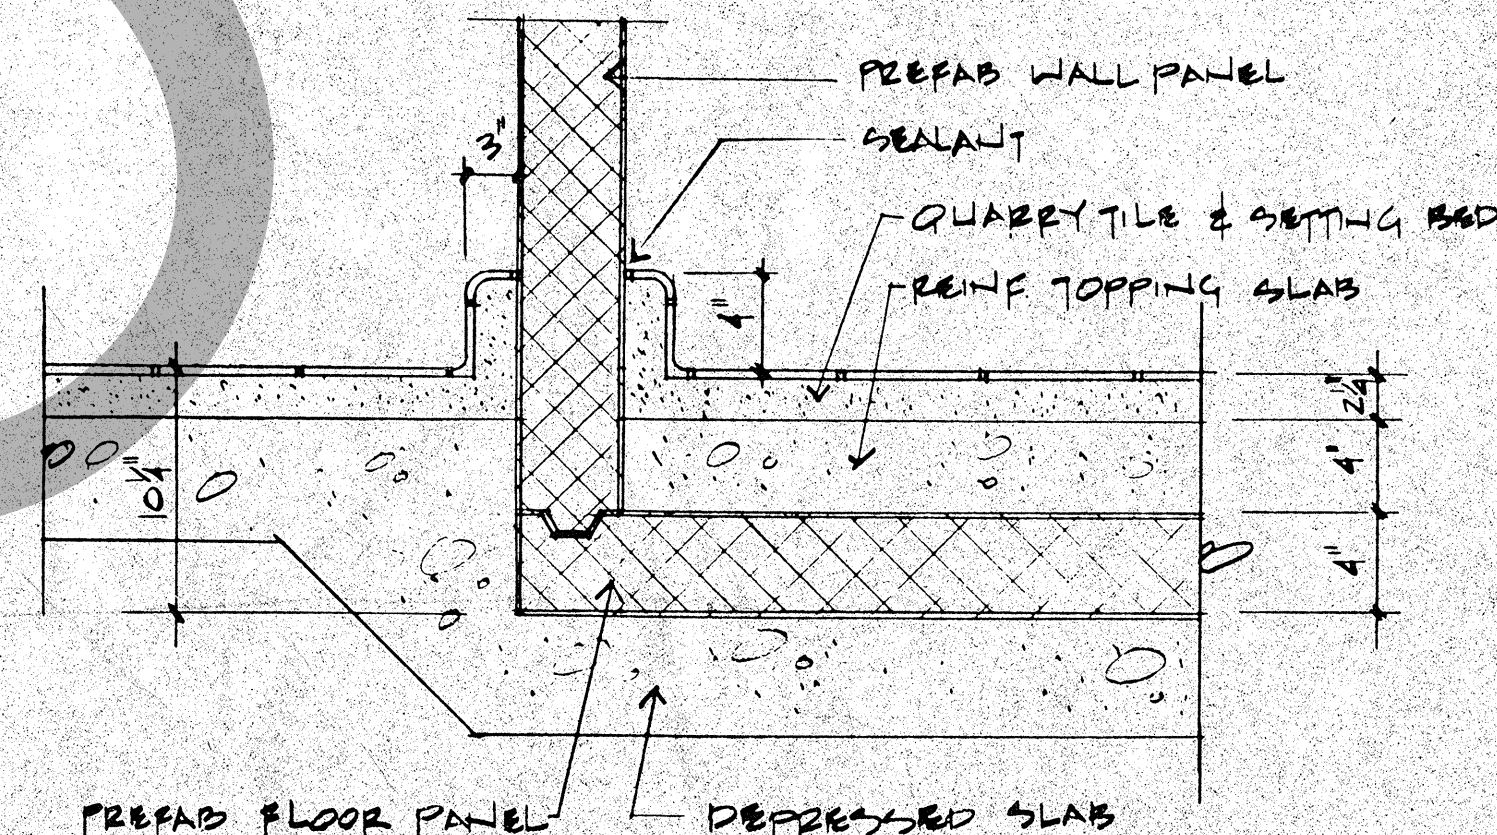


12 BASE AT COOLER WALL
SCALE: 1/2" = 1'-0"

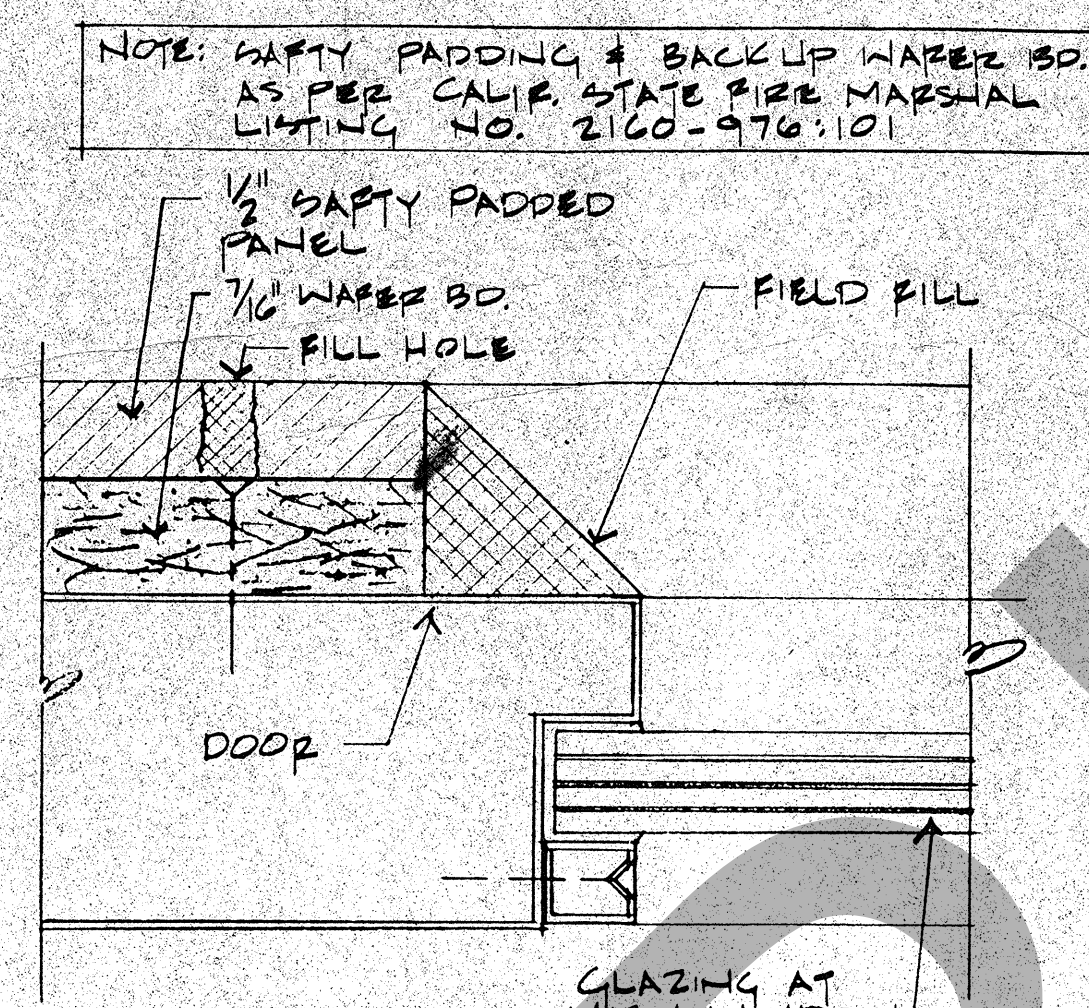


5 PADDLED DOOR DETAIL
SCALE: 1/2" = 1'-0"

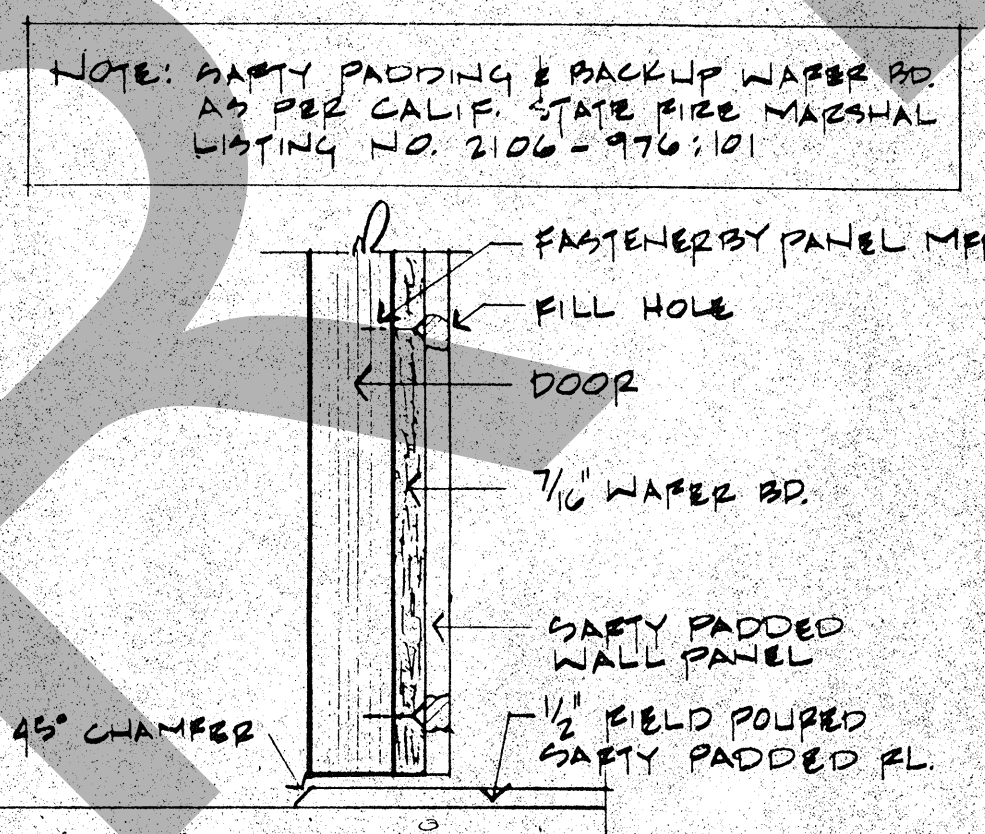


6 SILL DETAIL AT SAFETY CELL
SCALE: 3/8" = 1'-0"

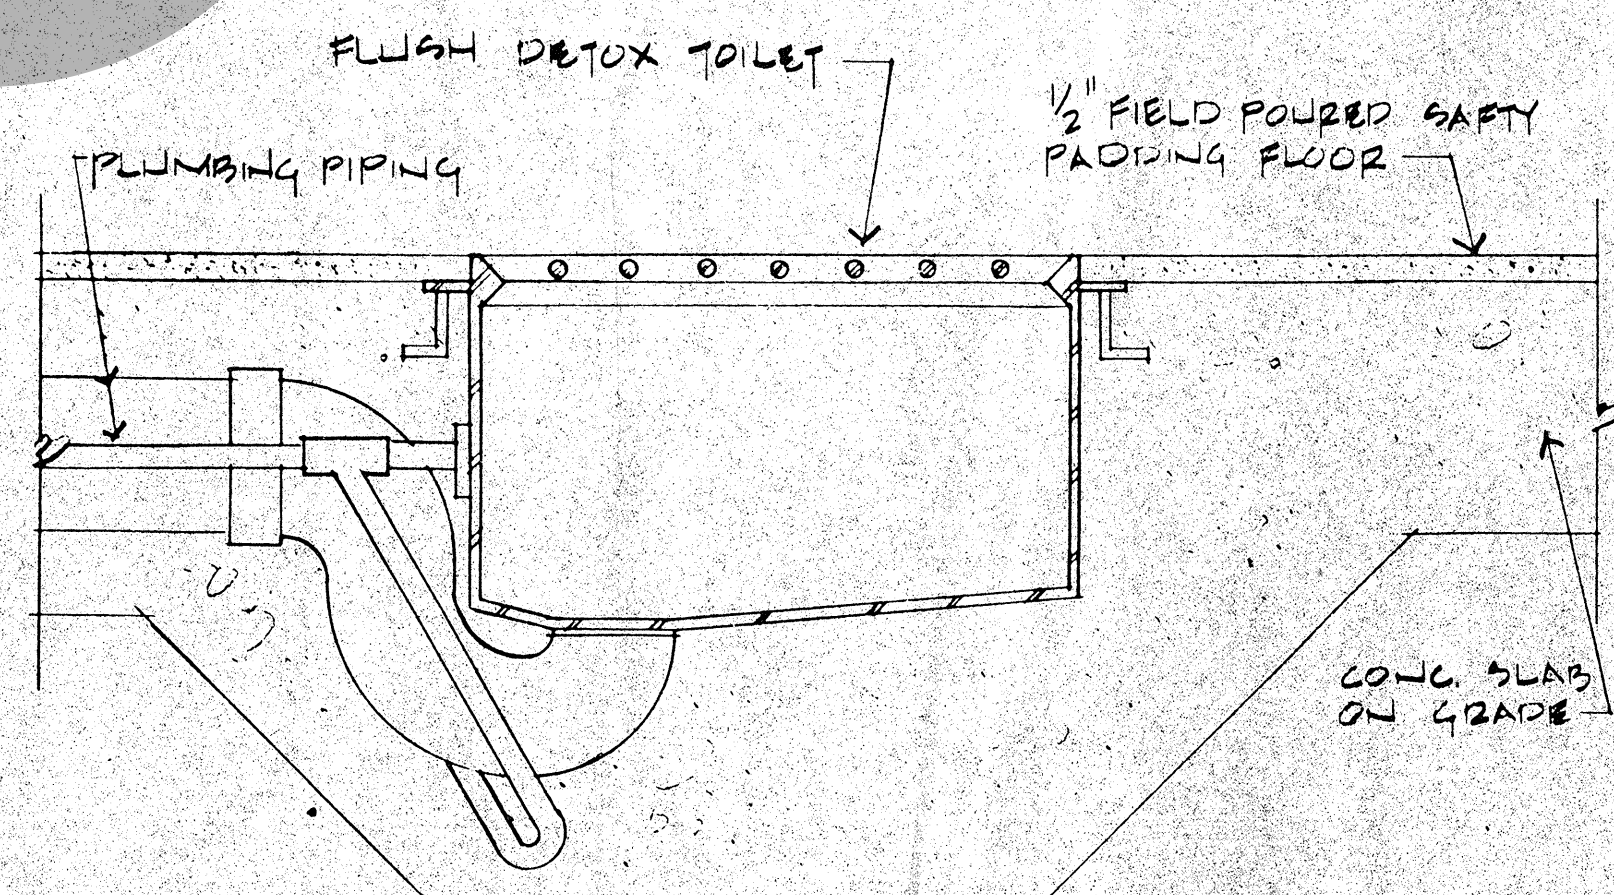


7 SAFETY CELL TOILET DETAIL
SCALE: 3/8" = 1'-0"

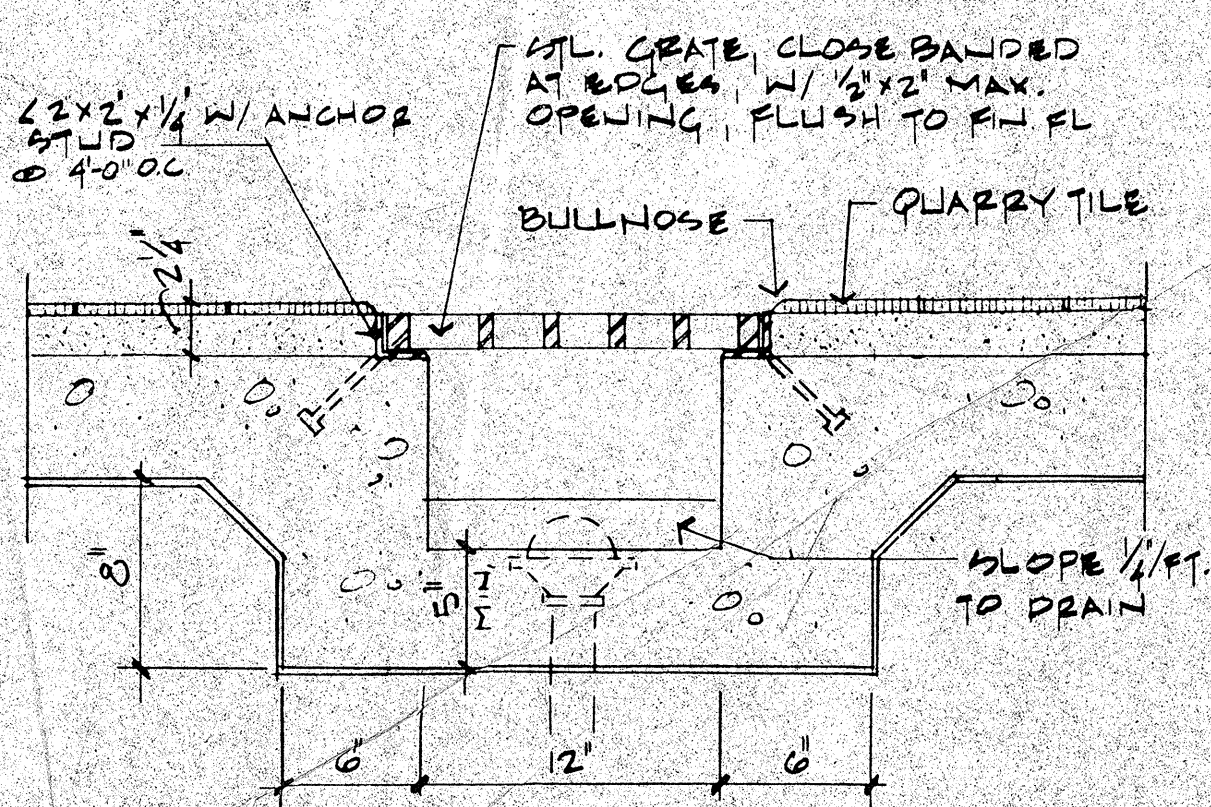


8 TRENCH DRAIN DETAIL
SCALE: 1/2" = 1'-0"

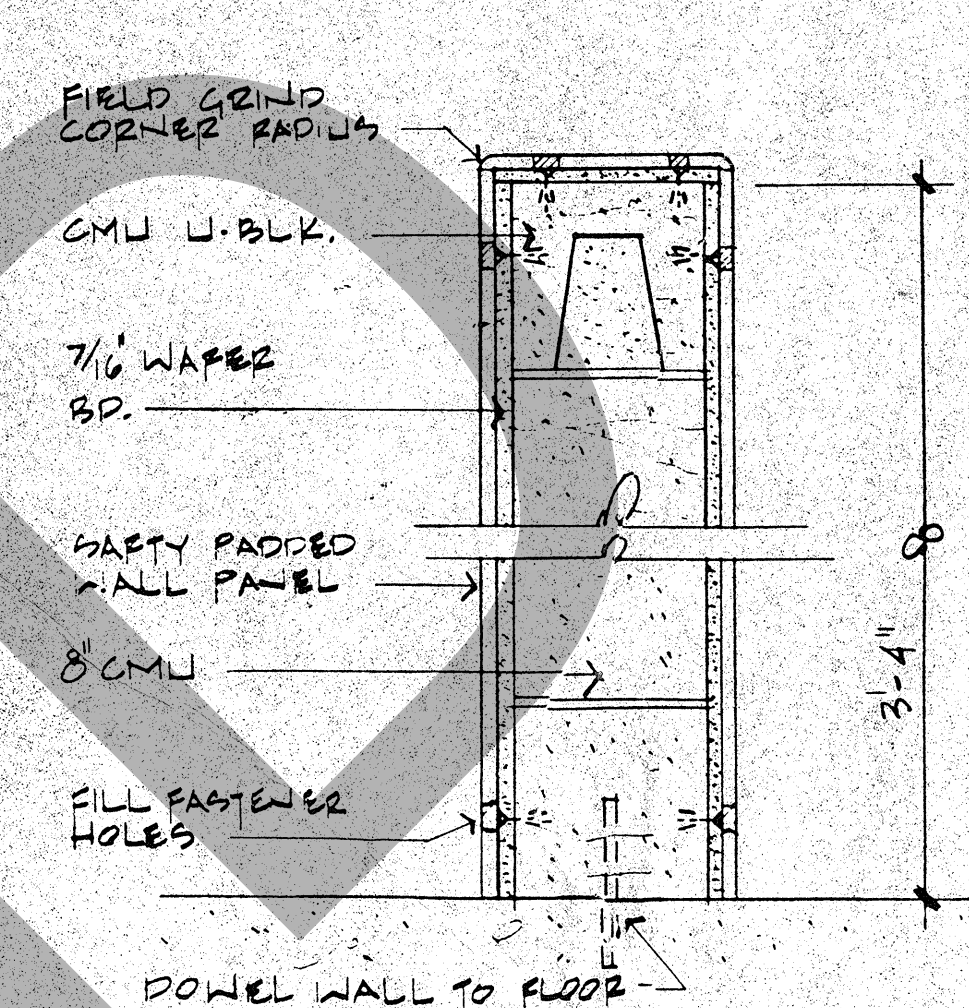


1 PADDLED PRIVACY SCREEN AT DETOX
SCALE: 1/2" = 1'-0"

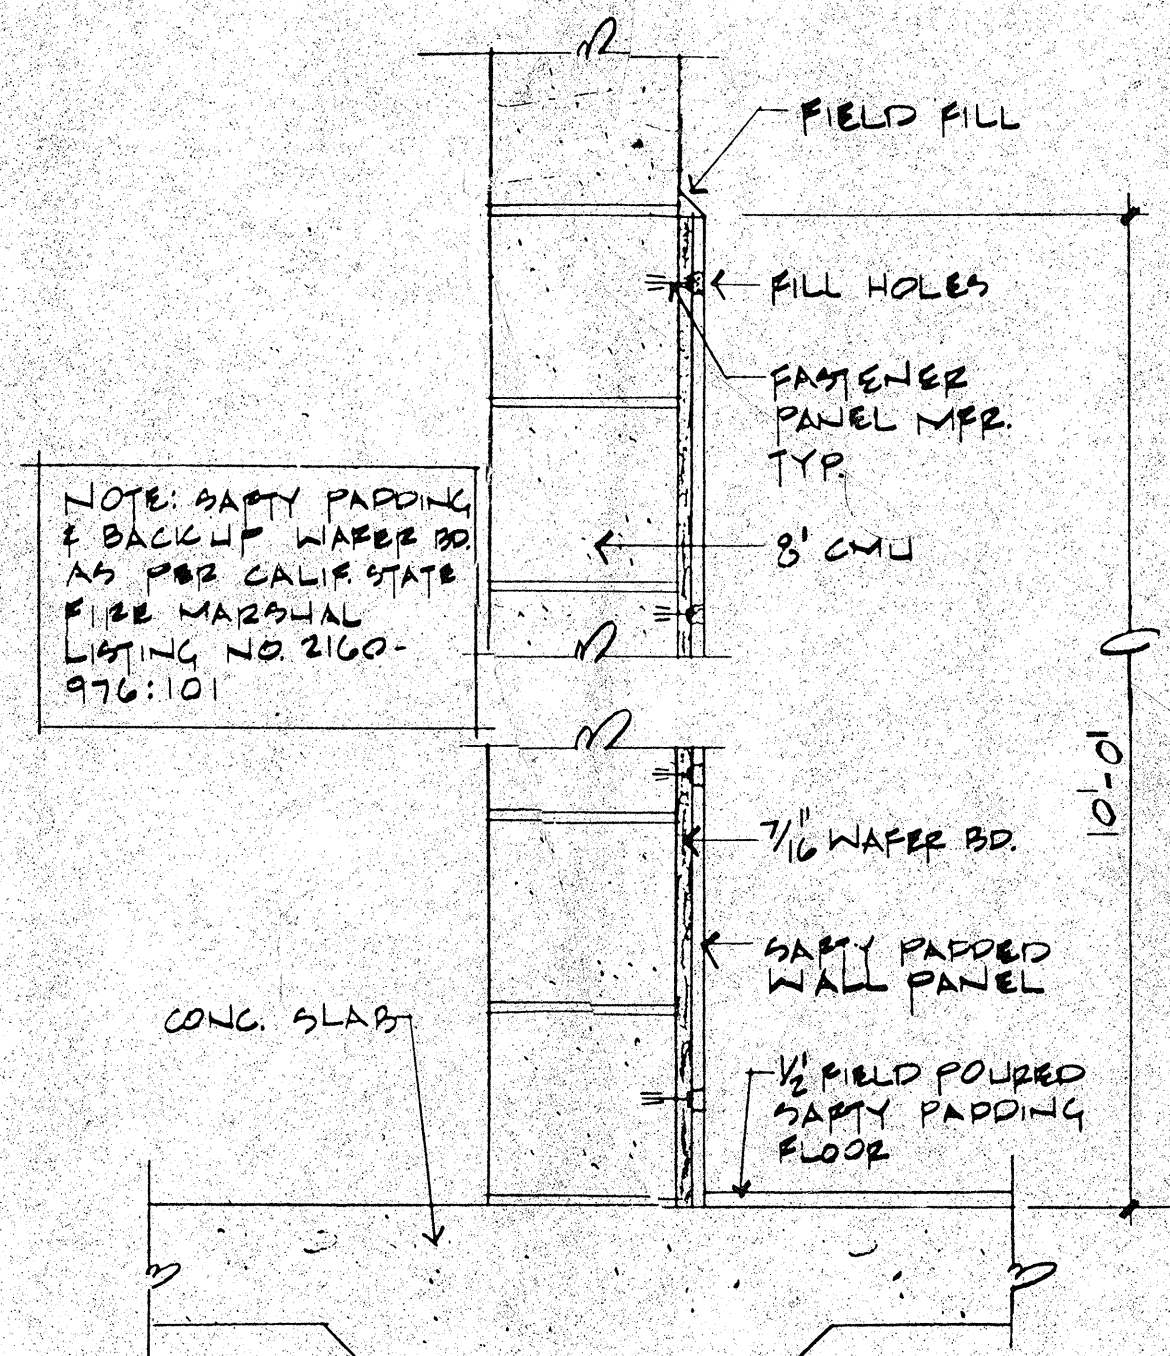

2 SAFETY CELL PADDLED WALL DETAIL
SCALE: 1/2" = 1'-0"

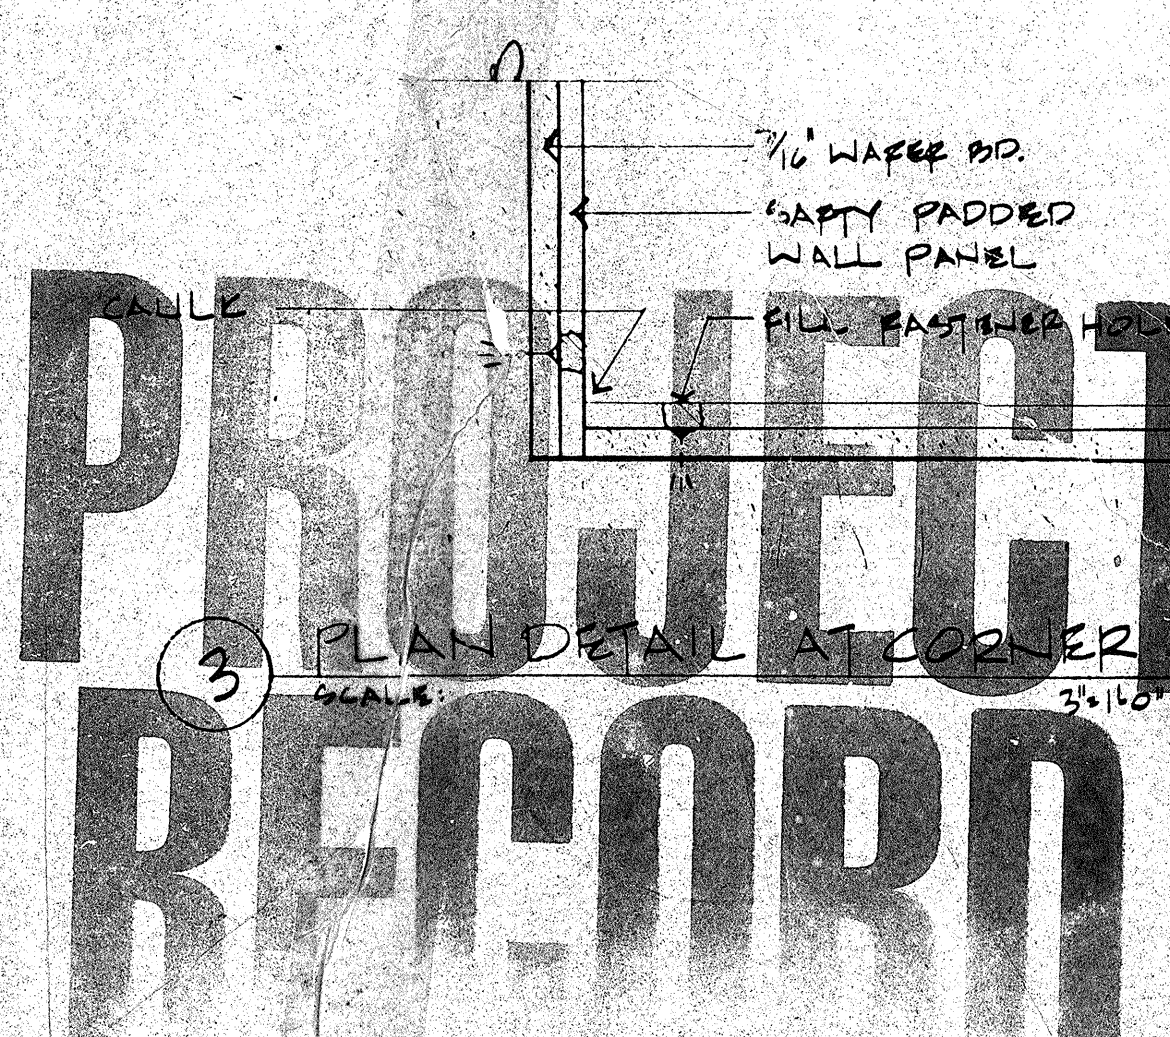

3 PLAN DETAIL AT CORNER
SCALE: 3/8" = 1'-0"

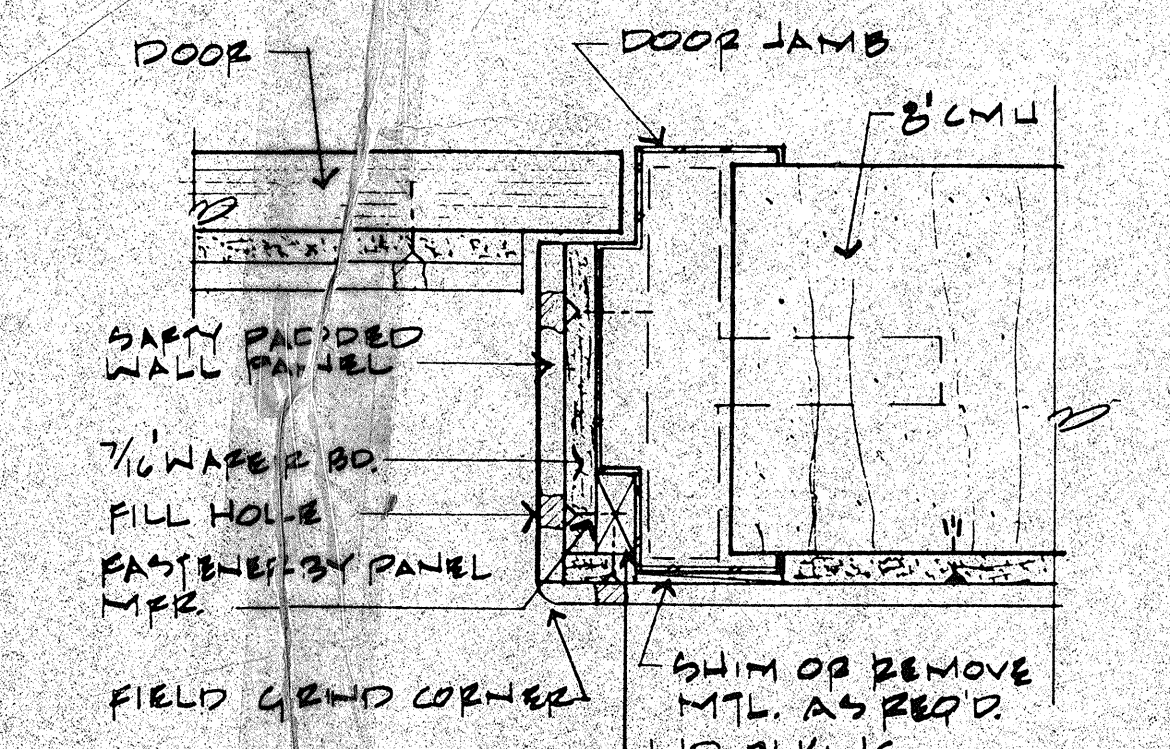

4 JAMB DETAIL AT SAFETY CELL
SCALE: 3/8" = 1'-0"

PROJECT RECORD