



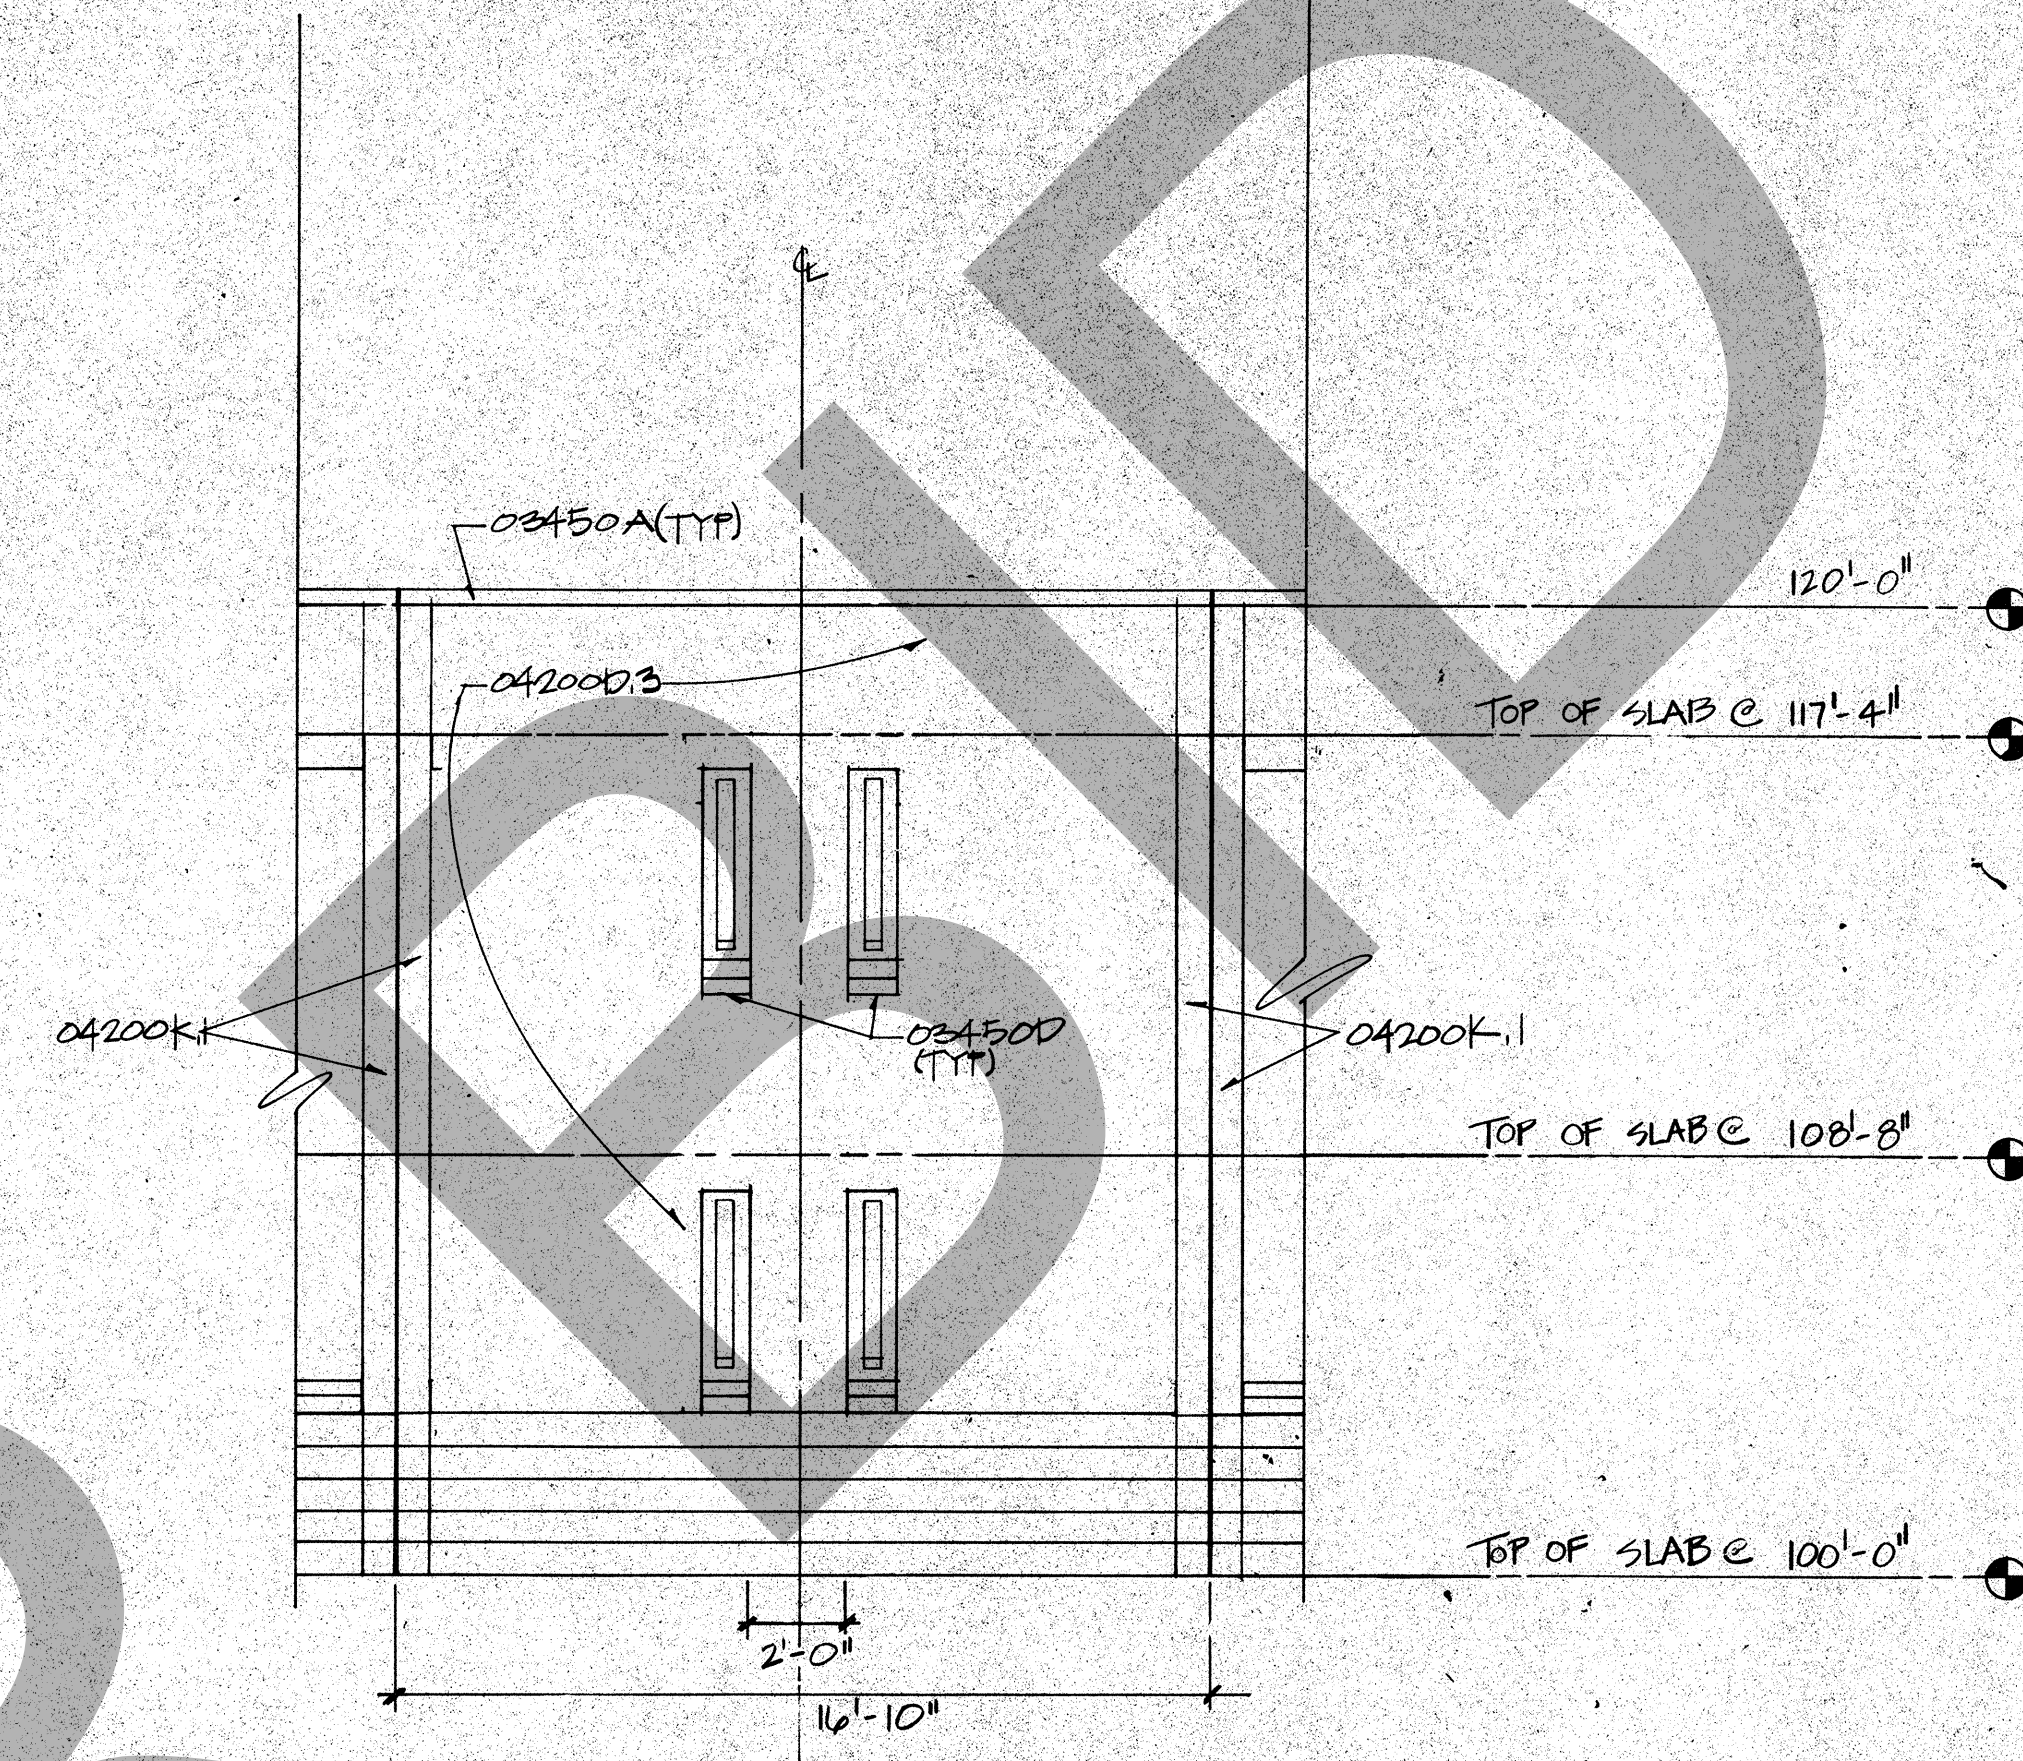

SCALE: 1/4"=1'-0"


MATERIAL COLORS ARE INDICATED BY SUFFIX DESIGNATIONS .1, .2 AND .3. COLOR DESIGNATIONS TO BE SELECTED BY DESIGN CONSULTANT. SEE ADDENDUM TO SPECIFICATIONS FOR MASONRY COLORS REQUIREMENTS.

SCALE: 1/4"=1'-0"

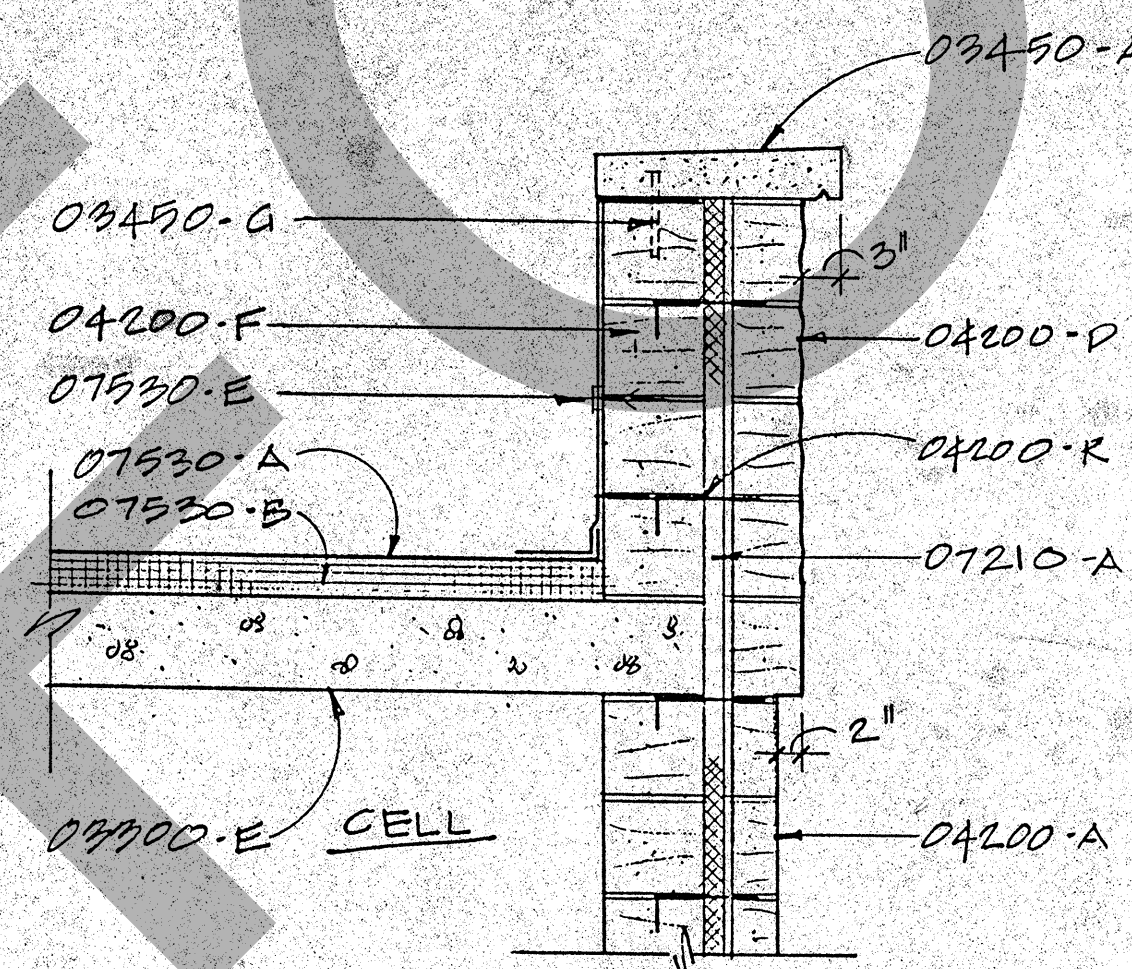


④ DETAIL OF SPECIAL CONC. BLOCK
SCALE: $1\frac{1}{2}" = 1'-0"$


6 SECTION @ HOUSING UNIT
SCALE: 3/4" = 1'-0" AB-3

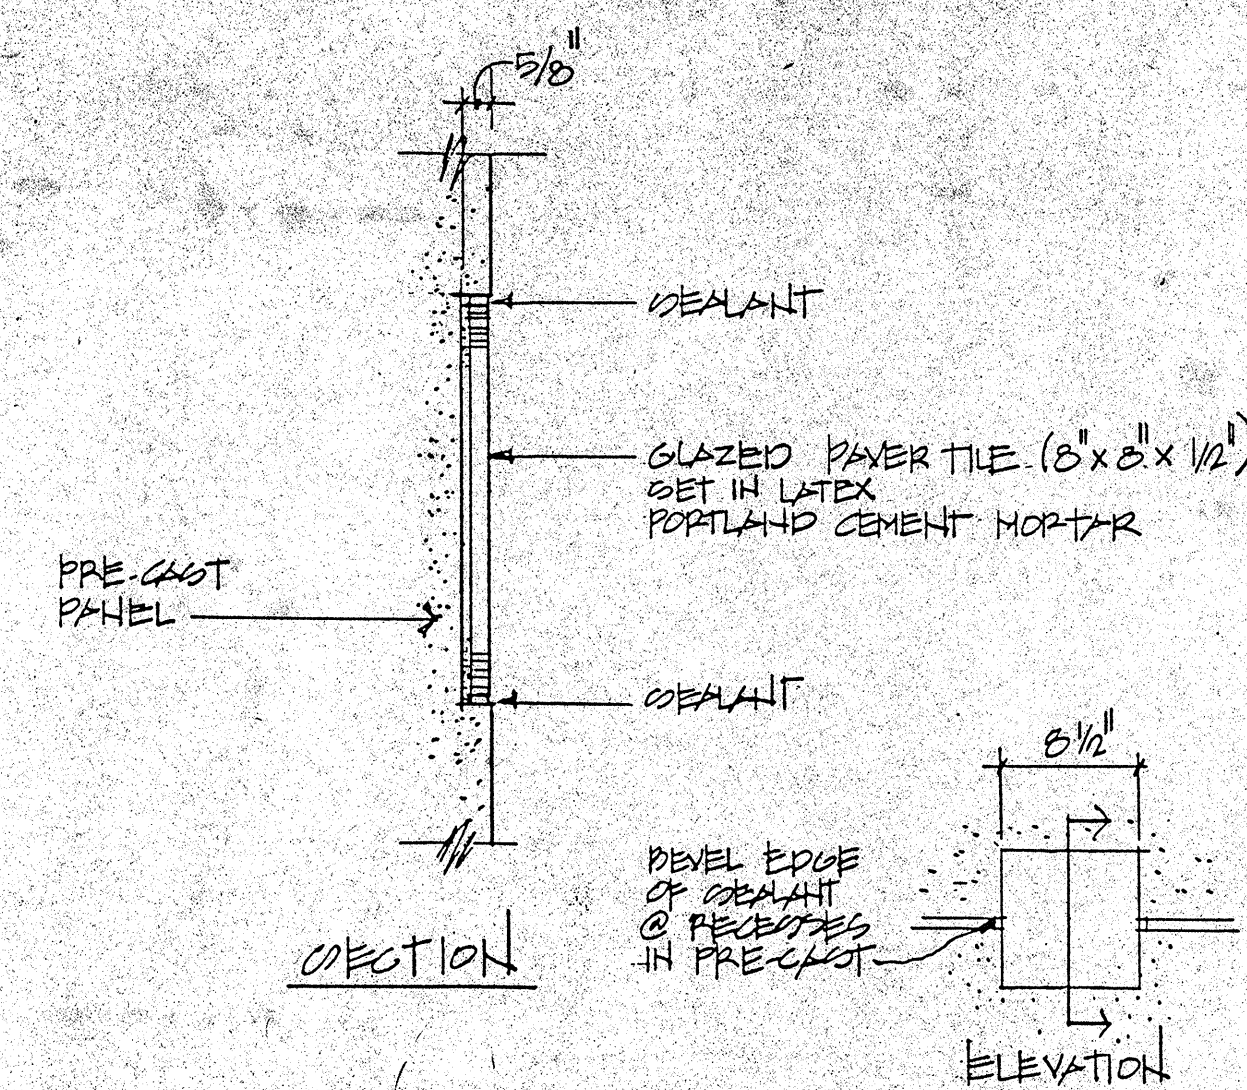


8 RECESSED TILE INSERT

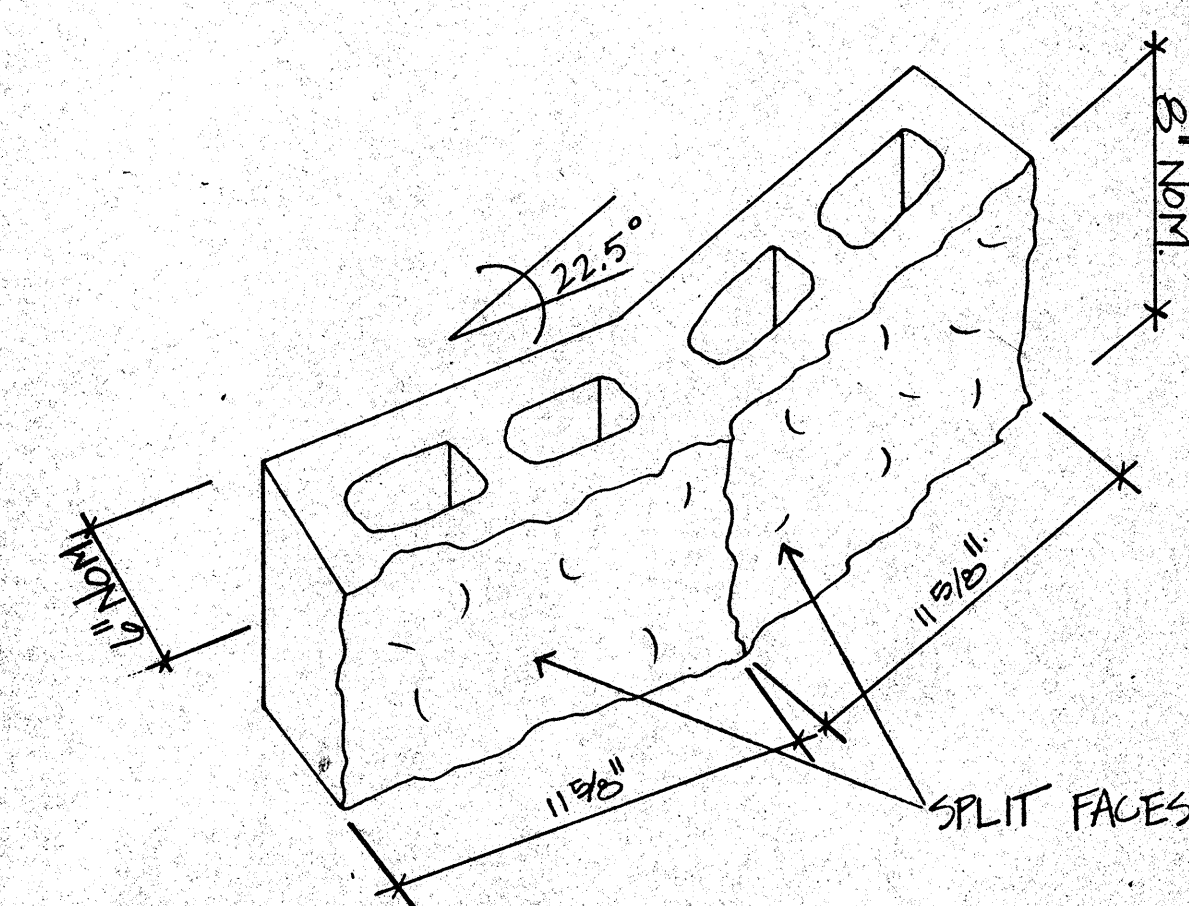


 CUSTOM SHAPED SPLIT FACED MASONRY UNIT
 NOT TO SCALE

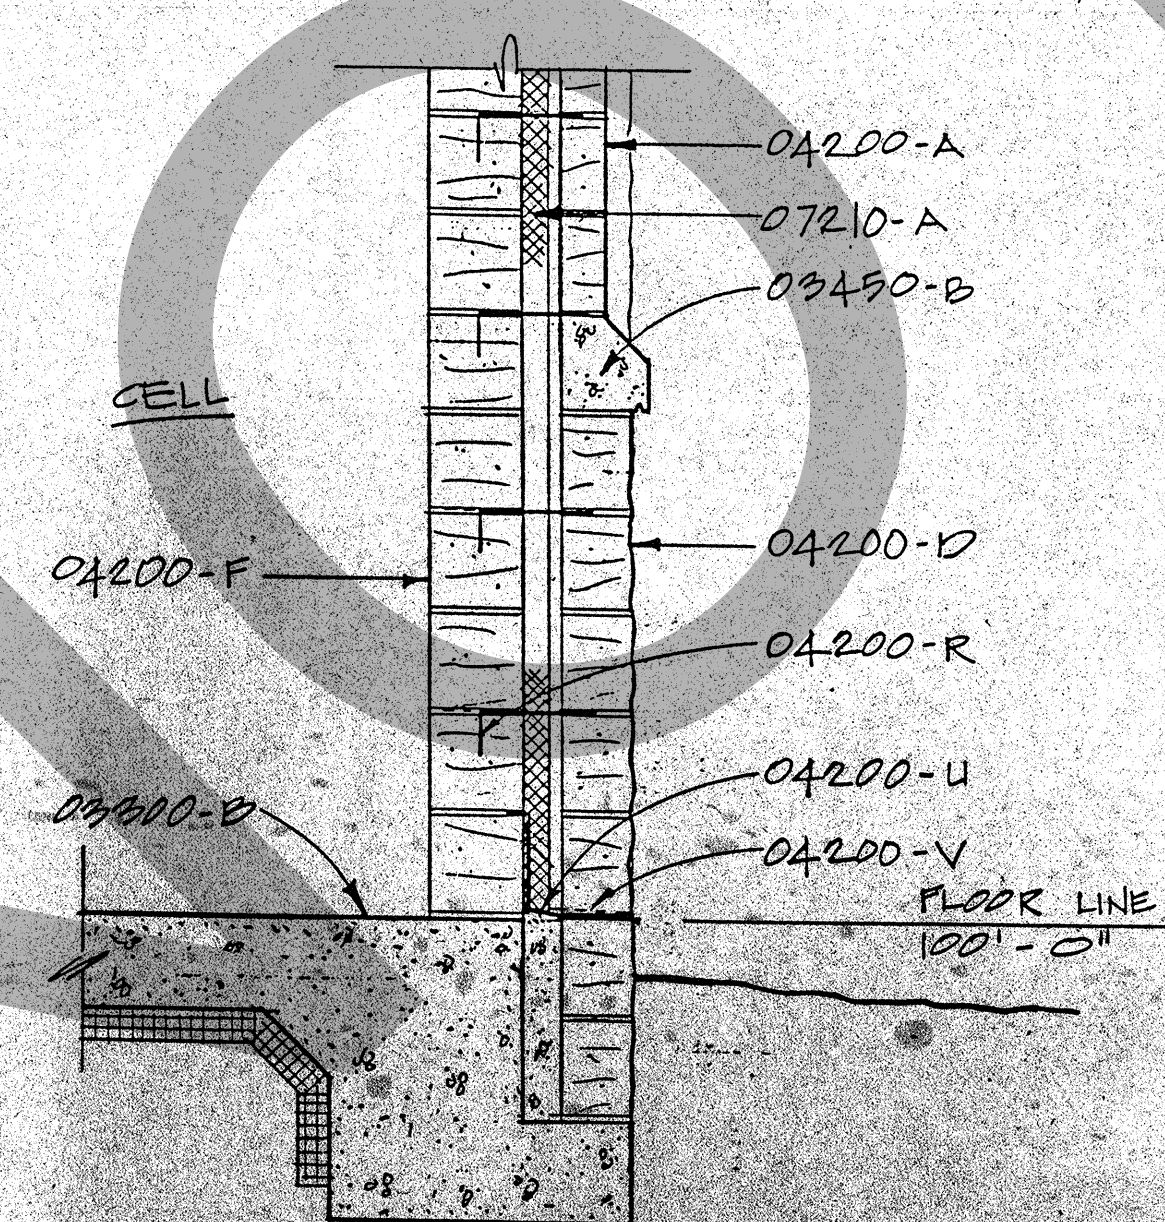

5 SECTION @ HOUSING UNIT
SCALE: 3/4" = 1'-0"

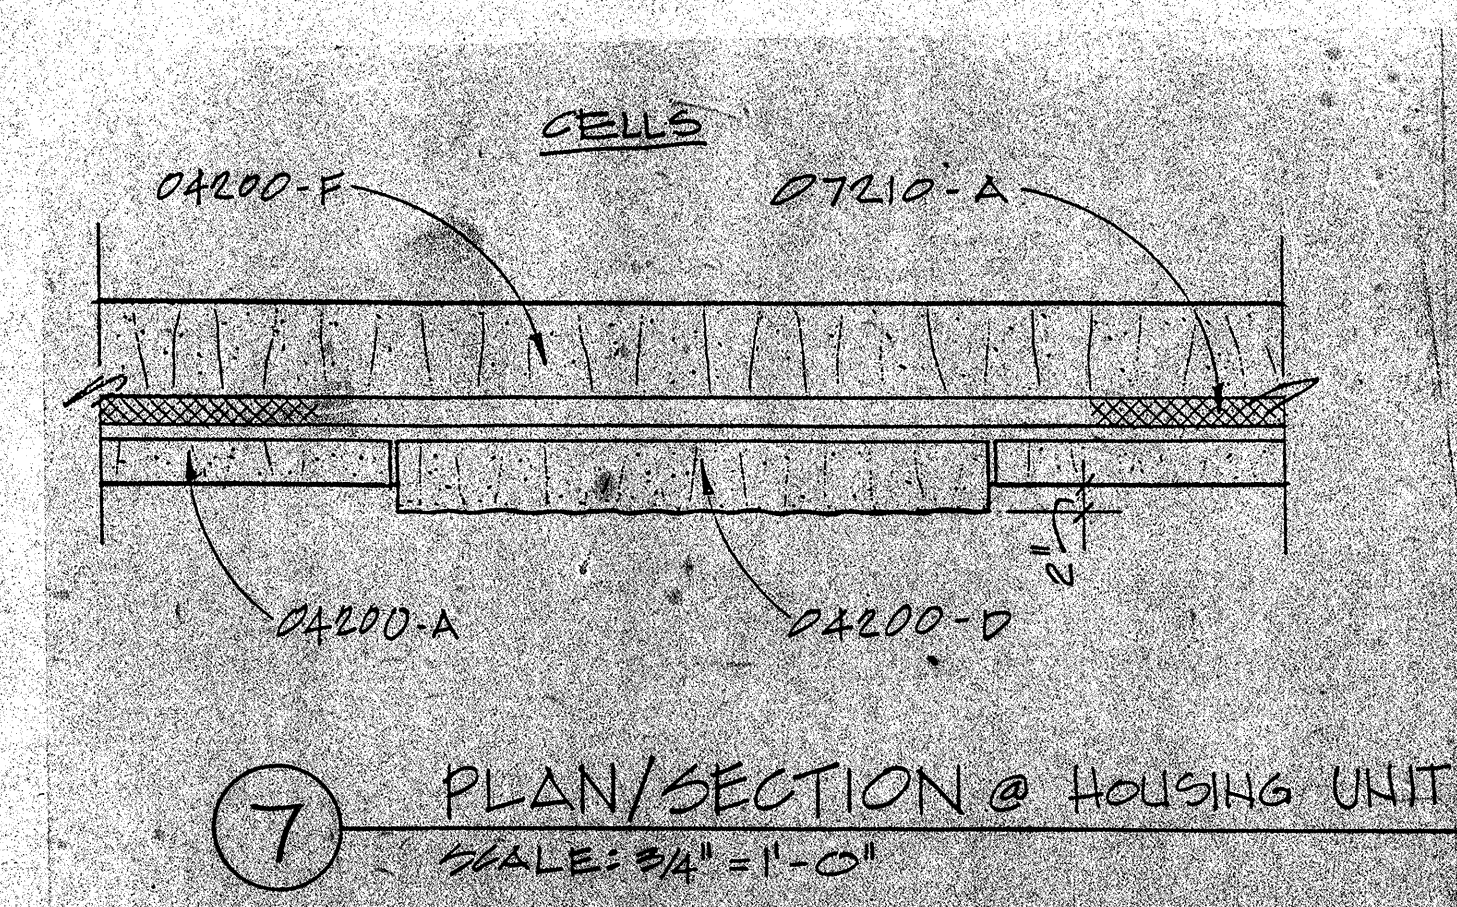

7 PLAN/SECTION @ HOUSING UNIT
SCALE: 3/4" = 1'-0"

PROJECT RECORD

The following materials shall have a semi-gloss finish coat of black enamel paint;

- All security hollow metal window and door frames at housing units.
- All hollow metal window and door frames and at corridors.
- All Louvers
- All exterior stair railings
- All other miscellaneous steel and metal work

Revisions		
No.	Date	Description

ROSSER FABRAP INTERNATIONAL
Criminal Justice Architecture, Technology, Planning, Interiors,
Mechanical, Electrical, Plumbing, Security, & Civil Engineering.

■ **JUSTICE SYSTEMS INCORPORATED**

nal Justice Operations, Program
■
JOHNSON & NIELSEN

WEST • VALLEY • DETENTION • CENTER
FOR THE COUNTY OF SAN • BERNARDINO • CALIFORNIA

HARRY MAYS, COUNTY ADMINISTRATION OFFICER

EL OVD TIDWEI / SHERIFF

LOID HADWELL, SHERIFF
BOARD OF SUPERVISORS

BOARD OF SUPERVISORS
John Joyner, Chairman, First District
Jon Mills, Second District
Buckley Cross, District Three

EXTERIOR DETAILS
@ BUILDING SKIN

Job No. 88058.04
Date 9-17-38 **A8.3**