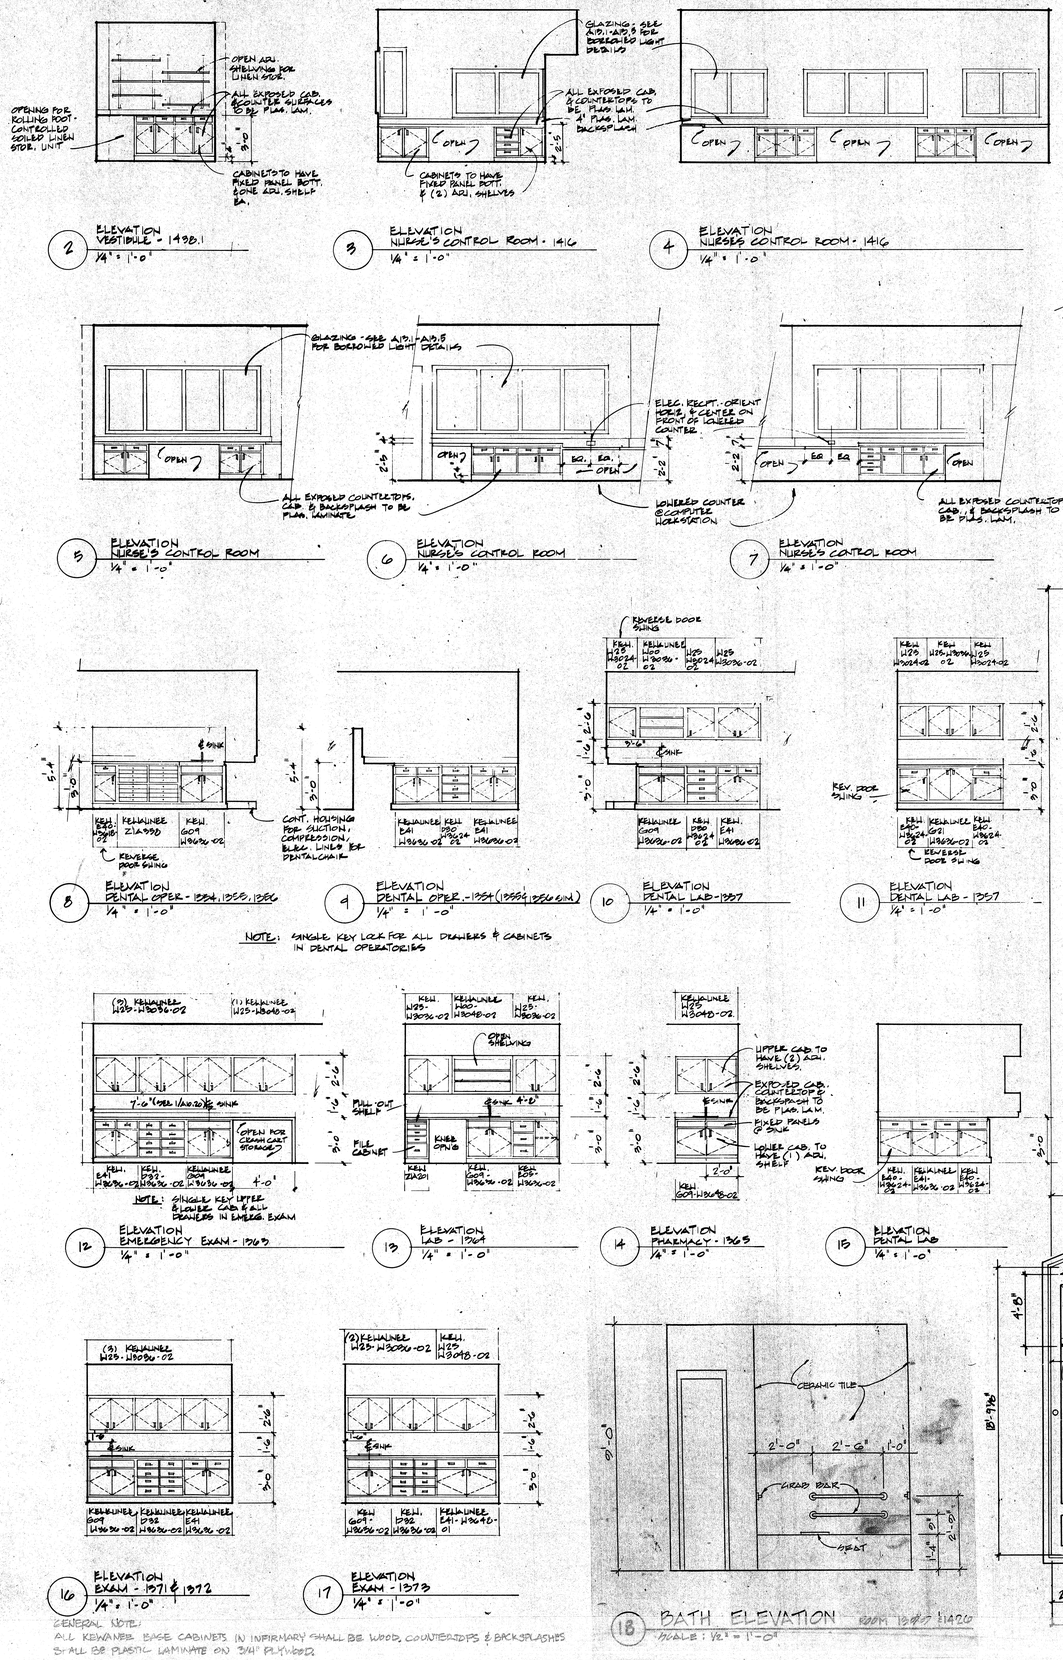

2 ELEVATION VESTIBULE - 1418.1 1/4" = 1'-0"

3 ELEVATION NURSE'S CONTROL ROOM - 1416 1/4" = 1'-0"

4 ELEVATION NURSE'S CONTROL ROOM - 1416 1/4" = 1'-0"

5 ELEVATION NURSE'S CONTROL ROOM 1/4" = 1'-0"

6 ELEVATION NURSE'S CONTROL ROOM 1/4" = 1'-0"

7 ELEVATION NURSE'S CONTROL ROOM 1/4" = 1'-0"

8 ELEVATION DENTAL OPER - 1354, 1355, 1356 1/4" = 1'-0"

9 ELEVATION DENTAL OPER - 1354 (1355, 1356 SIM.) 1/4" = 1'-0"

10 ELEVATION DENTAL LAB - 1357 1/4" = 1'-0"

11 ELEVATION DENTAL LAB - 1357 1/4" = 1'-0"

12 ELEVATION EMERGENCY EXAM - 1363 1/4" = 1'-0"

13 ELEVATION LAB - 1364 1/4" = 1'-0"

14 ELEVATION PHARMACY - 1365 1/4" = 1'-0"

15 ELEVATION DENTAL LAB 1/4" = 1'-0"

16 ELEVATION EXAM - 1371 & 1372 1/4" = 1'-0"

17 ELEVATION EXAM - 1373 1/4" = 1'-0"

18 BATH ELEVATION ROOM 1347 & 1420 SCALE: 1/2" = 1'-0"

GENERAL NOTE:
ALL KEWANEE BASE CABINETS IN INFIRMARY SHALL BE WOOD, COUNTERTOPS & BACKSPLASHES SHALL BE PLASTIC LAMINATE ON 3/4" PLYWOOD

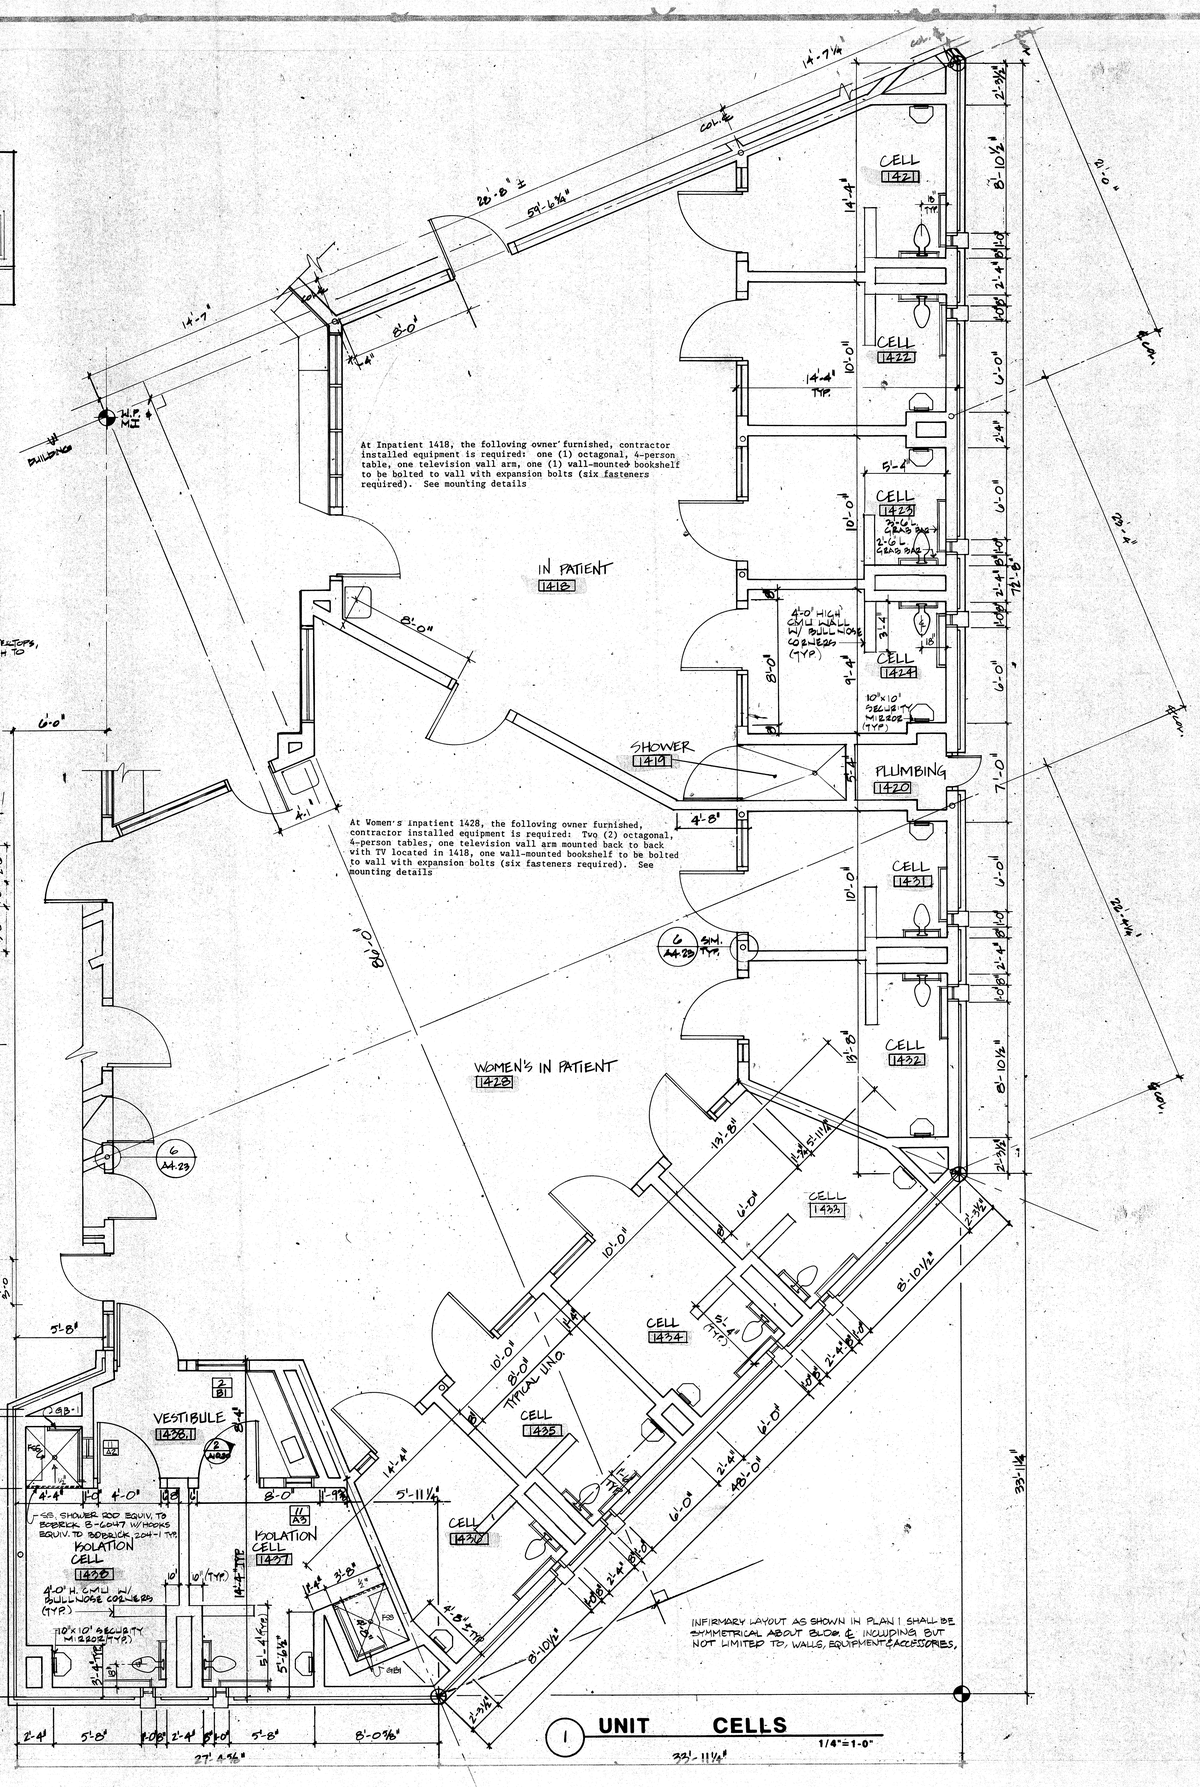

1 UNIT CELLS 1/4"=1'-0"

A10.20	A10.20
B37	B37
	T1

ROSSER FABRAP INTERNATIONAL

ROSSER FABRAP INTERNATIONAL, Inc.
Comprehensive Services for Building Design and Technology
Atlanta Savannah Tampa

This drawing and all works of art are the property of ROSSER FABRAP INTERNATIONAL, Inc. (RFI). It may not be used, reproduced or copied in whole or in part without the written permission of ROSSER FABRAP INTERNATIONAL, Inc. (RFI). This drawing is loaned for the limited purpose specified by ROSSER FABRAP INTERNATIONAL.

Revisions

No.	Date	Description
1	2/17/99	ADDENDA POSTED/ISSUED FOR CONSTRUCTION

ROSSER FABRAP INTERNATIONAL
Criminal Justice Architecture, Technology, Planning, Interiors, Mechanical, Electrical, Plumbing, Security, & Civil Engineering.

JUSTICE SYSTEMS INCORPORATED
Criminal Justice Operations, Programming

JOHNSON & NIELSEN
Structural Engineering

WEST • VALLEY • DETENTION • CENTER
FOR • THE • COUNTY OF • SAN • BERNARDINO, • CALIFORNIA

HARRY MAYS, COUNTY ADMINISTRATION OFFICER

FLOYD TIDWELL, SHERIFF

BOARD OF SUPERVISORS
John Joyner, Chairman, First District
Jerry Eaves, Second District
Barbara Cram Riordan, Third District
Larry Walker, Fourth District
Barry Sheehy, Fifth District

STATE OF CALIFORNIA
DAVID A. LAMB
No. C-015872
REGISTERED ARCHITECT

INFIRMARY - ENLARGED FLOOR PLANS & INTERIOR ELEVATIONS

Job No. 980054
Date 10-17-98
A-10.20

PLOT FOR CONSTRUCTION