




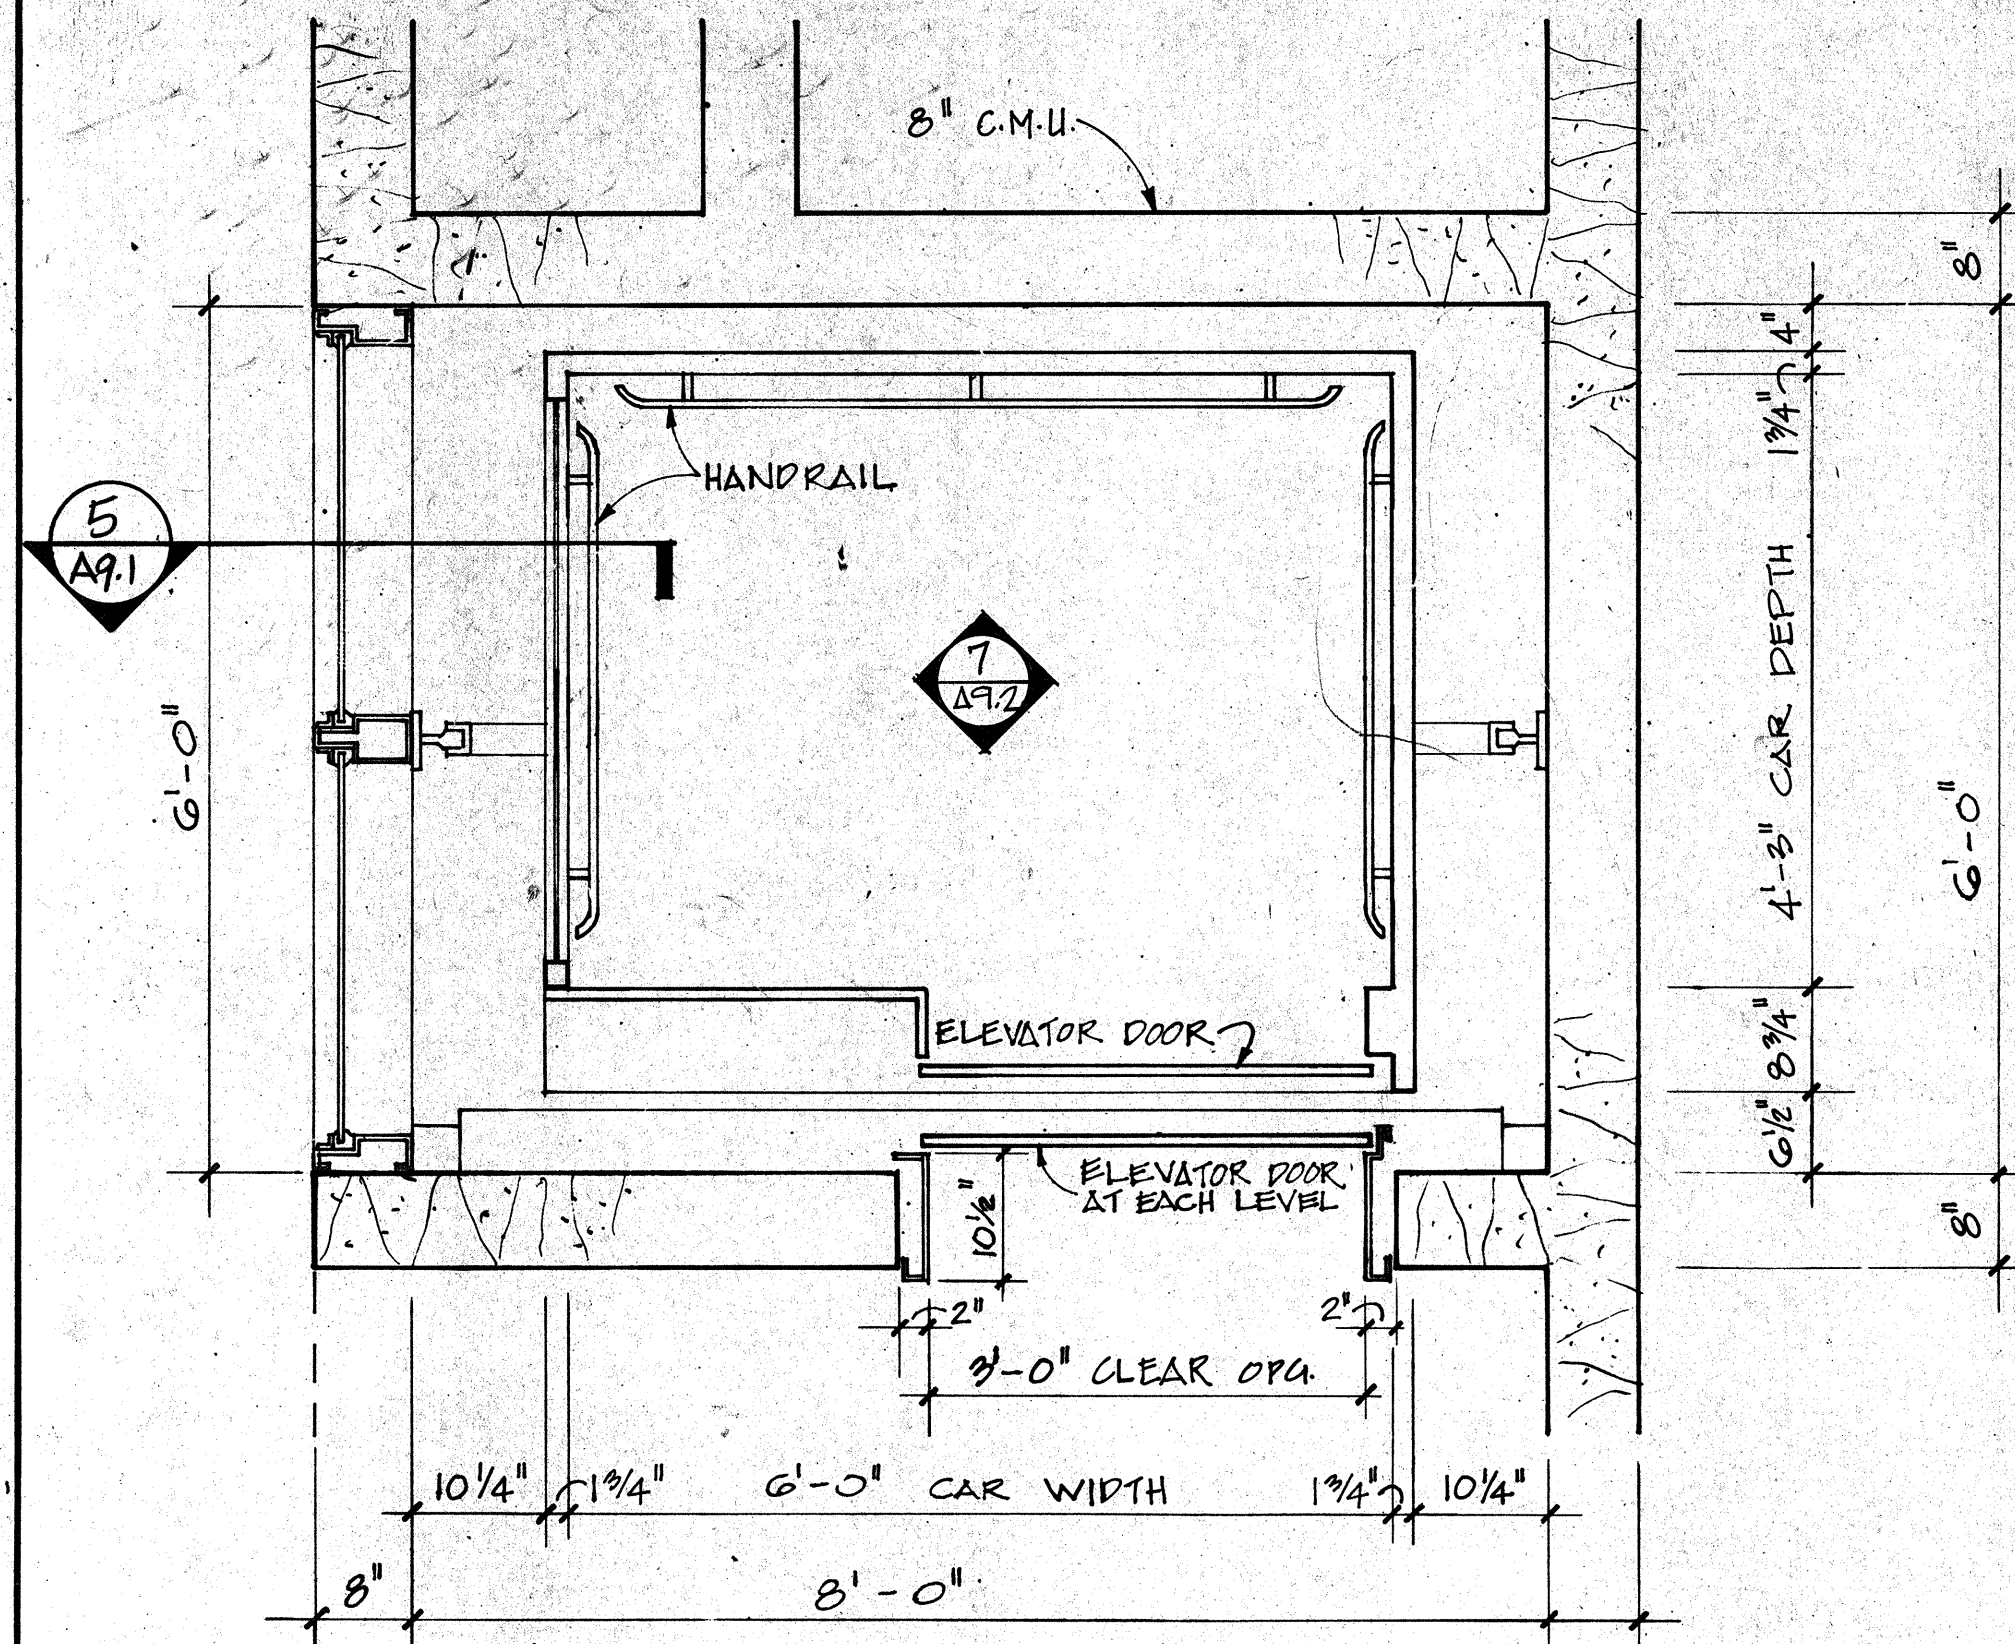


2 ELEVATOR PLAN 2
SCALE: 3/4" = 1'-0"

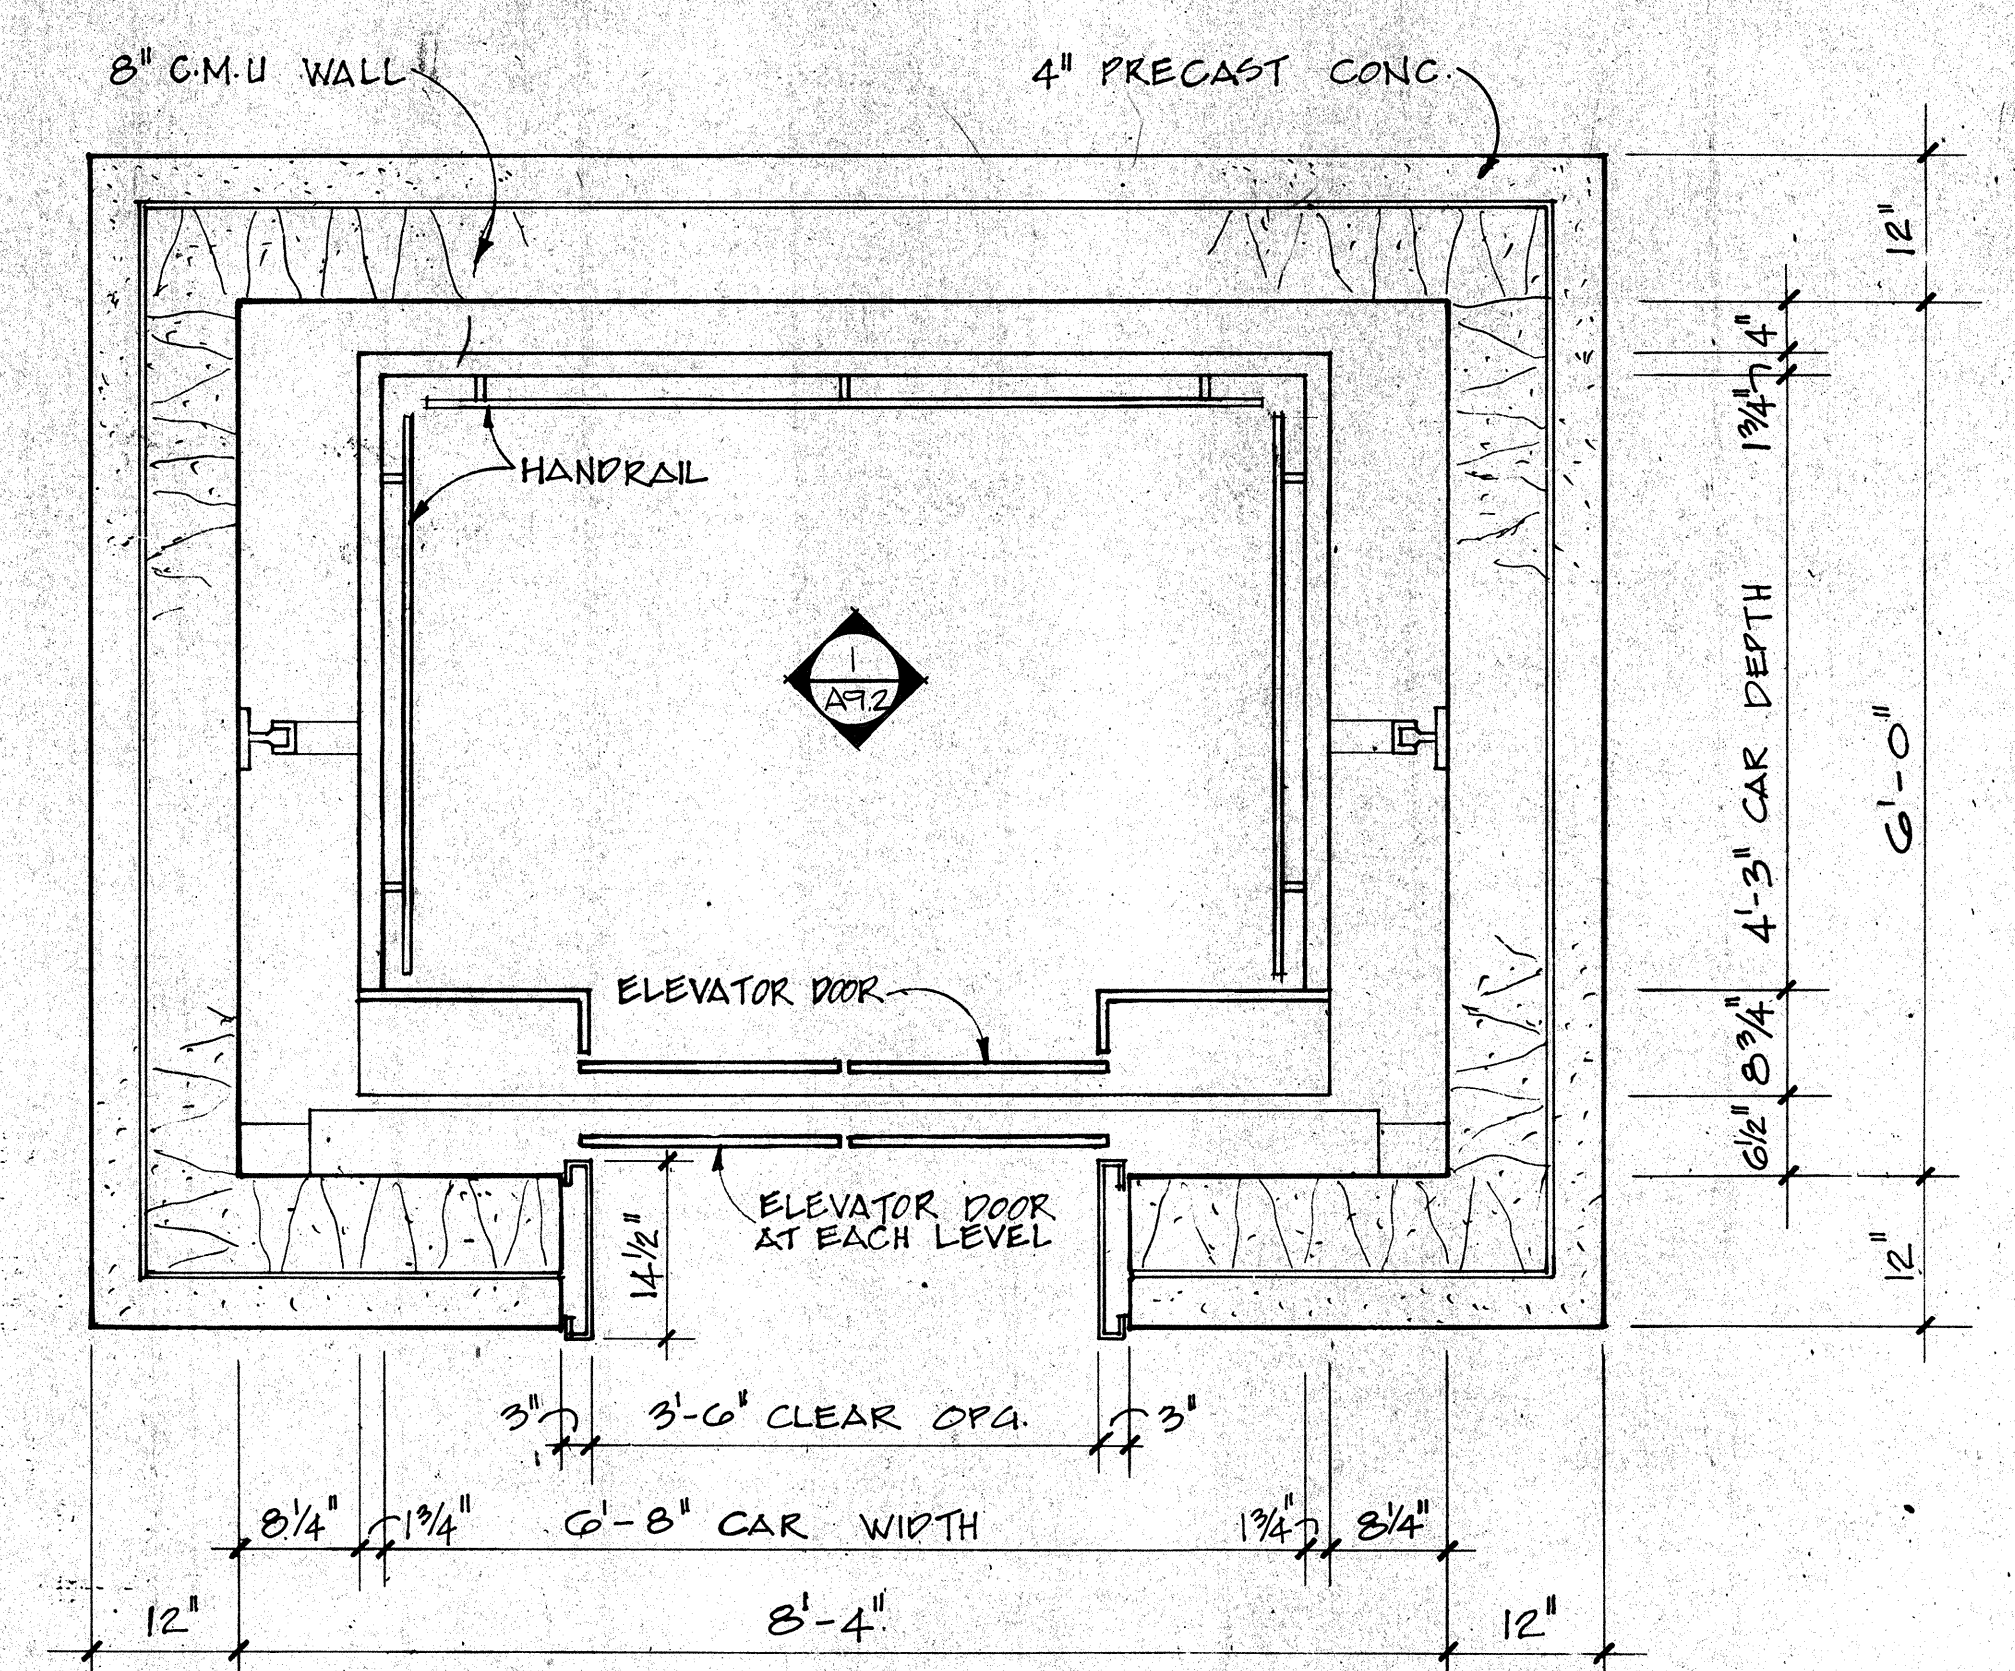

1 ELEVATOR PLAN 1
SCALE: 3/4" = 1'-0"

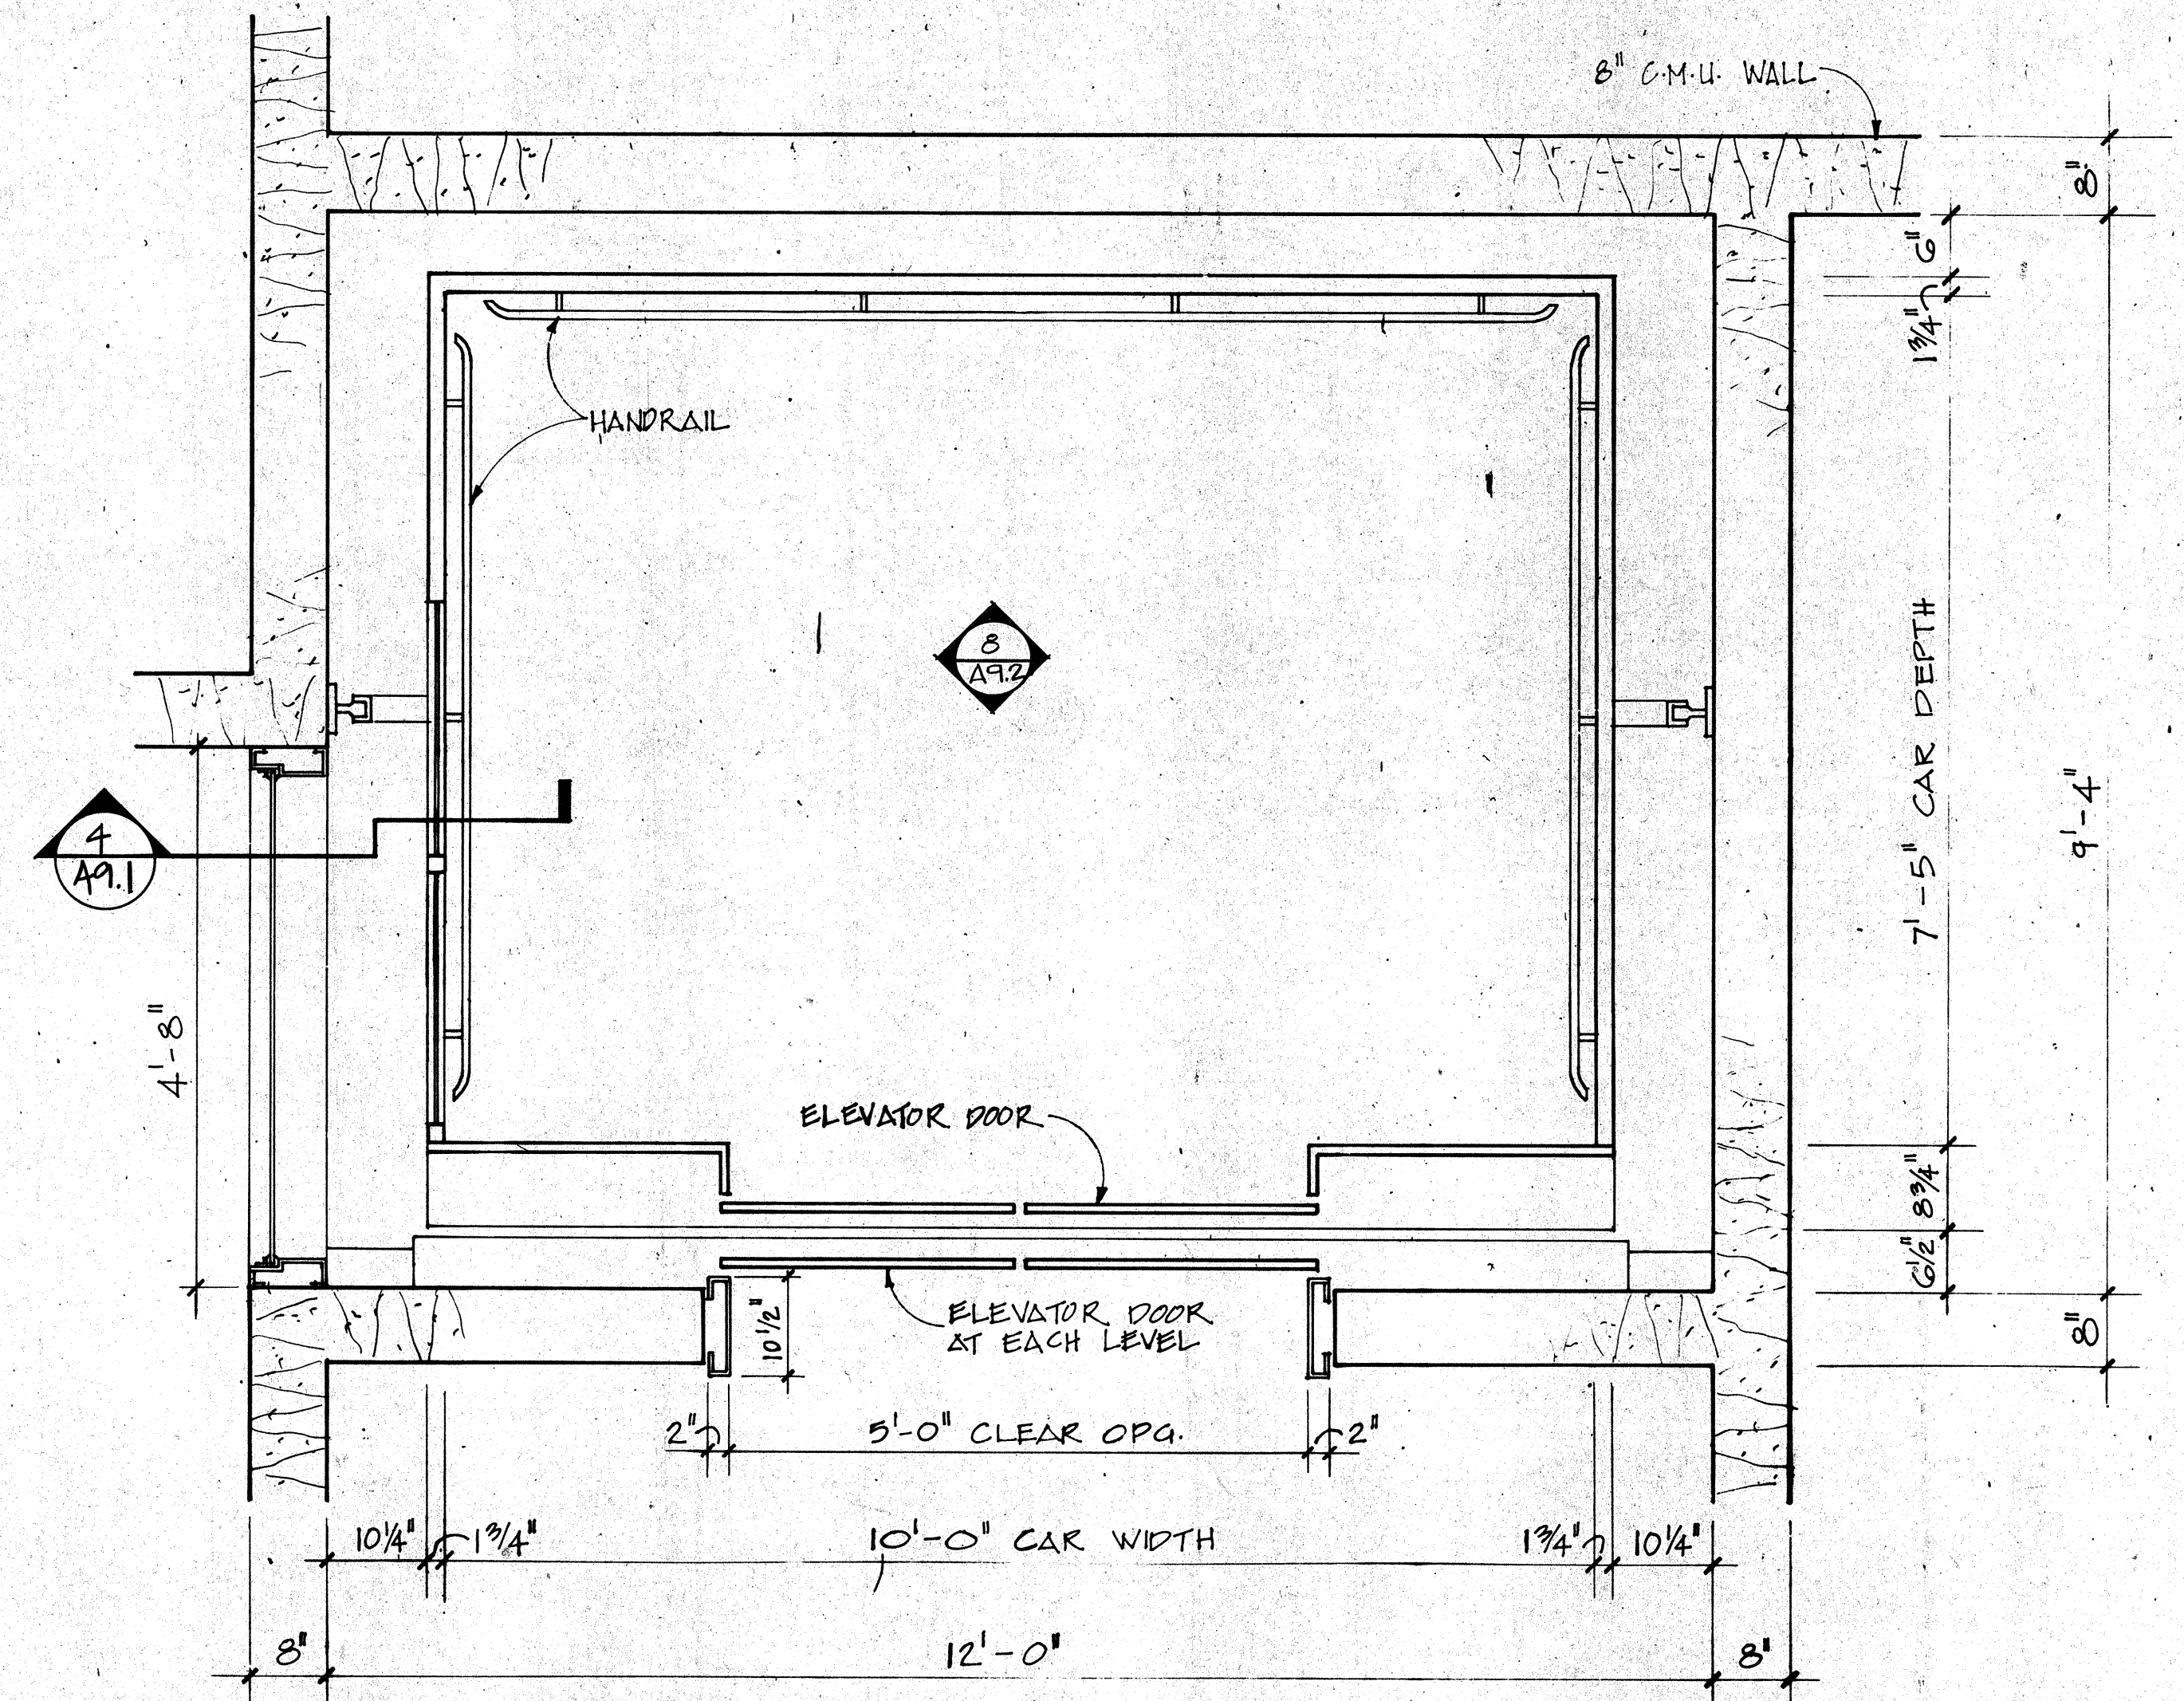

3 ELEVATOR PLAN 3
SCALE: 3/4" = 1'-0"

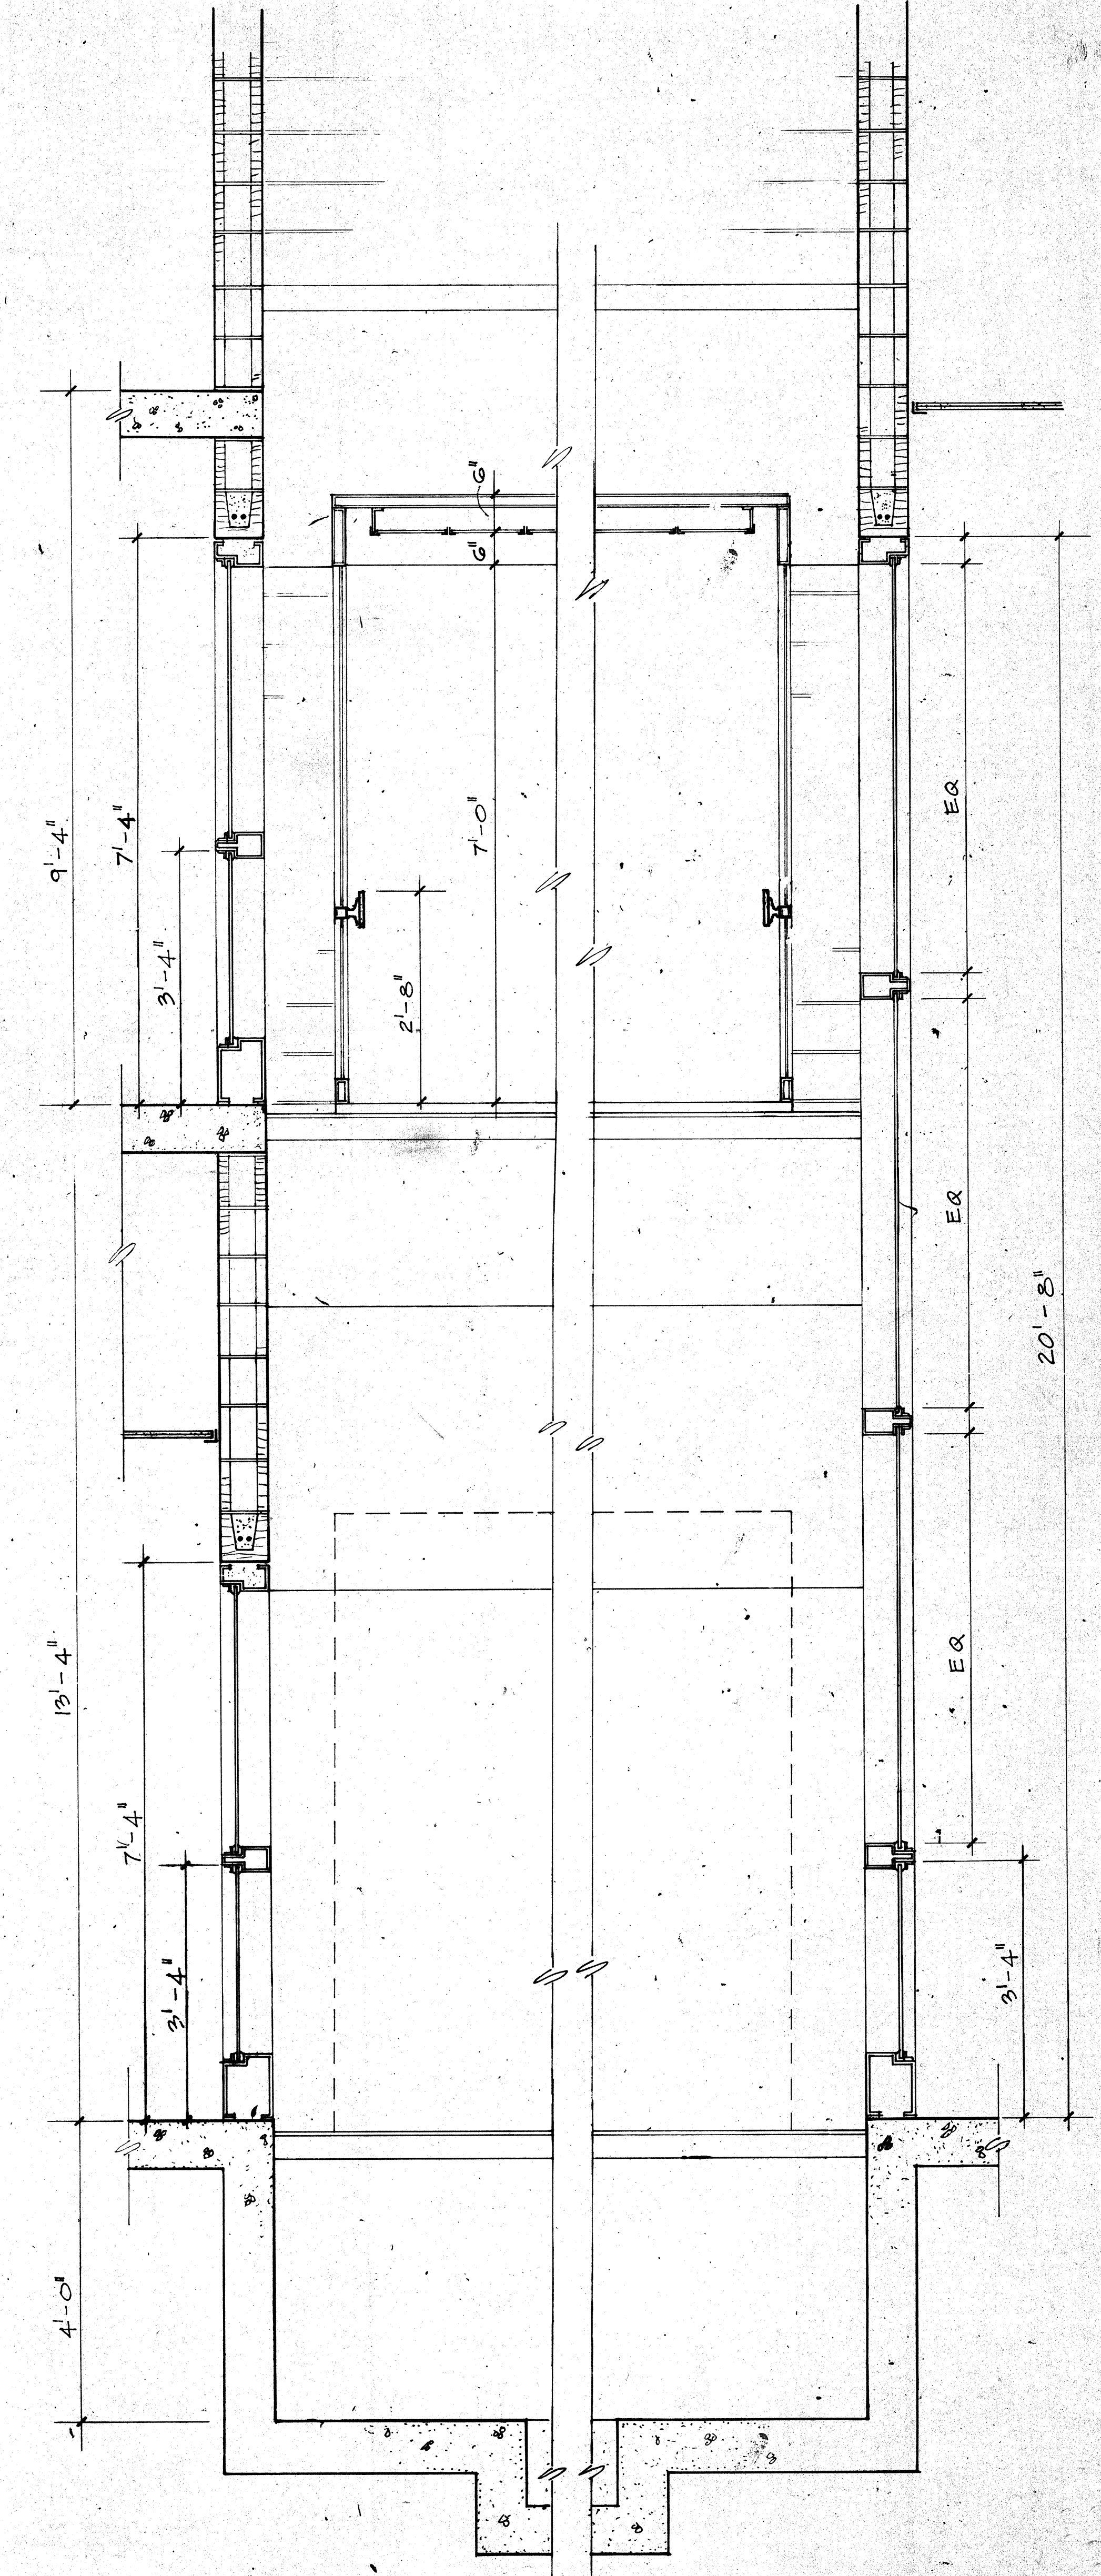

4 SECTION
SCALE: 3/4" = 1'-0"

5 SECTION
SCALE: 3/4" = 1'-0"

ROSSER FABRAP INTERNATIONAL
Criminal Justice Architecture, Technology, Planning, Interiors,
Mechanical, Electrical, Plumbing, Security, & Civil Engineering.

JUSTICE SYSTEMS INCORPORATED
Criminal Justice Operations, Programming

JOHNSON & NIELSEN
Structural Engineering

WEST VALLEY DETENTION CENTER
FOR THE COUNTY OF SAN BERNARDINO, CALIFORNIA

HARRY MAYS, COUNTY ADMINISTRATION OFFICER

FLOYD TIDWELL, SHERIFF

BOARD OF SUPERVISORS
JAMES L. BAKER, Chairman
JERRY W. BAKER, Vice Chairman
JERRY W. BAKER, Vice Chairman
JERRY W. BAKER, Vice Chairman

ELEVATOR PLANS & SECTIONS

Job No. 88-258-04
Date 10-17-88

ED FOR CONSTRUCTION