A 100' PYLON SIGN - 1/2 MILE NORTH

EXTERIOR

CONCEPT DRAWING

DESCRIPTION

VIEW OF PROPOSED PYLON SIGN FROM
APPROX. 1/2 MILE NORTH ON HIGHWAY 395.

PROPOSED MOCK UP

SUNSET SIGNS
A SIGN OF EXCELLENCE SINCE 1992 LIC. #908474 C45

CUSTOMER: DHR VERMA INC.	**PROJ. MGR.:** RICHELLE JENSEN 714.399.3376	**REVISION #:** 0	
ADDRESS: US-395 & KRAMER RD. KRAMER JUNCTION, CA 93516	**DESIGNER:** CORRY BANUELOS 714.399.3391	**REVISION DATE:** 10.20.2022	
	REV. NOTES: -		
	FILE PATH: 2022/DHR Verma Inc/220969_Pylon Sign Test/		

CONCEPT DRAWING

DETAILS, INCLUDING SIZING, COLOR, MATERIALS AND OVERALL DESIGN MAY CHANGE. MOCKUPS ARE ONLY FOR REFERENCE AND MAY NOT REPRESENT ACTUAL SIZES. FINAL DESIGN IS SUBJECT TO DEPOSIT, MATERIAL AVAILABILITY, CITY AND LANDLORD APPROVAL(S), AND/OR OTHER FACTORS.

THIS IS AN ORIGINAL UNPUBLISHED DRAWING CREATED BY SUNSET SIGNS. IT IS SUBMITTED FOR YOUR PERSONAL USE IN CONJUNCTION WITH A PROJECTED BEING PLANNED FOR YOU BY SUNSET SIGN. IT MAY NOT BE SHOWN TO ANYONE OUTSIDE YOUR ORGANIZATION NOR IS IT TO BE USED, REPRODUCED, COPIED OR EXHIBITED IN ANY FASHION WITHOUT WRITTEN PERMISSION FROM SUNSET SIGNS.

B 100' PYLON SIGN - 1 MILE WEST

EXTERIOR

CONCEPT DRAWING

DESCRIPTION

VIEW OF PROPOSED PYLON SIGN FROM
APPROX. 1 MILE WEST ON HIGHWAY 58.

PROPOSED MOCK UP

SUNSET SIGNS
A SIGN OF EXCELLENCE SINCE 1992 LIC. #908474 C45

CUSTOMER: DHR VERMA INC.	**PROJ. MGR.:** RICHELLE JENSEN 714.399.3376	**REVISION #:** 0	**CONCEPT DRAWING**	**PAGE**
ADDRESS: US-395 & KRAMER RD. KRAMER JUNCTION, CA 93516	**DESIGNER:** CORRY BANUELOS 714.399.3391	**REVISION DATE:** 10.20.2022	DETAILS, INCLUDING SIZING, COLOR, MATERIALS AND OVERALL DESIGN MAY CHANGE. MOCKUPS ARE ONLY FOR REFERENCE AND MAY NOT REPRESENT ACTUAL SIZES. FINAL DESIGN IS SUBJECT TO DEPOSIT, MATERIAL AVAILABILITY, CITY AND LANDLORD APPROVAL(S), AND/OR OTHER FACTORS.	**2 of 10**
	REV. NOTES: -			
	FILE PATH: 2022/DHR Verma Inc/220969_Pylon Sign Test/			

THIS IS AN ORIGINAL UNPUBLISHED DRAWING CREATED BY SUNSET SIGNS. IT IS SUBMITTED FOR YOUR PERSONAL USE IN CONJUNCTION WITH A PROJECTED BEING PLANNED FOR YOU BY SUNSET SIGN. IT MAY NOT BE SHOWN TO ANYONE OUTSIDE YOUR ORGANIZATION NOR IS IT TO BE USED, REPRODUCED, COPIED OR EXHIBITED IN ANY FASHION WITHOUT WRITTEN PERMISSION FROM SUNSET SIGNS.

C 100' PYLON SIGN - 1/2 MILE WEST

EXTERIOR

CONCEPT DRAWING

DESCRIPTION

VIEW OF PROPOSED PYLON SIGN FROM
APPROX. 1/2 MILE WEST ON HIGHWAY 58.

PROPOSED MOCK UP

SUNSET SIGNS A SIGN OF EXCELLENCE SINCE 1992 LIC. #908474 C45	CUSTOMER: DHR VERMA INC.	PROJ. MGR.: RICHELLE JENSEN	714.399.3376	REVISION #: 0	CONCEPT DRAWING DETAILS, INCLUDING SIZING, COLOR, MATERIALS AND OVERALL DESIGN MAY CHANGE. MOCKUPS ARE ONLY FOR REFERENCE AND MAY NOT REPRESENT ACTUAL SIZES. FINAL DESIGN IS SUBJECT TO DEPOSIT, MATERIAL AVAILABILITY, CITY AND LANDLORD APPROVAL(S), AND/OR OTHER FACTORS.	PAGE 3 of 10
	ADDRESS: US-395 & KRAMER RD. KRAMER JUNCTION, CA 93516	DESIGNER: CORRY BANUELOS	714.399.3391	REVISION DATE: 10.20.2022		
		REV. NOTES: -				
		FILE PATH: 2022/DHR Verma Inc/220969_Pylon Sign Test/				

THIS IS AN ORIGINAL UNPUBLISHED DRAWING CREATED BY SUNSET SIGNS. IT IS SUBMITTED FOR YOUR PERSONAL USE IN CONJUNCTION WITH A PROJECTED BEING PLANNED FOR YOU BY SUNSET SIGN. IT MAY NOT BE SHOWN TO ANYONE OUTSIDE YOUR ORGANIZATION NOR IS IT TO BE USED, REPRODUCED, COPIED OR EXHIBITED IN ANY FASHION WITHOUT WRITTEN PERMISSION FROM SUNSET SIGNS.

D 100' PYLON SIGN - 1/4 MILE WEST

EXTERIOR

CONCEPT DRAWING

DESCRIPTION

VIEW OF PROPOSED PYLON SIGN FROM
APPROX. 1/4 MILE WEST ON HIGHWAY 58.

PROPOSED MOCK UP

SUNSET SIGNS
A SIGN OF EXCELLENCE SINCE 1992 LIC. #908474 C45

CUSTOMER: DHR VERMA INC.	**PROJ. MGR.:** RICHELLE JENSEN 714.399.3376	**REVISION #:** 0	**CONCEPT DRAWING**
ADDRESS: US-395 & KRAMER RD, KRAMER JUNCTION, CA 93516	**DESIGNER:** CORRY BANUELOS 714.399.3391	**REVISION DATE:** 10.20.2022	DETAILS, INCLUDING SIZING, COLOR, MATERIALS AND OVERALL DESIGN MAY CHANGE. MOCKUPS ARE ONLY FOR REFERENCE AND MAY NOT REPRESENT ACTUAL SIZES. FINAL DESIGN IS SUBJECT TO DEPOSIT, MATERIAL AVAILABILITY, CITY AND LANDLORD APPROVAL(S), AND/OR OTHER FACTORS.
	REV. NOTES: -		
	FILE PATH: 2022/DHR Verma Inc/220969_Pylon Sign Test/		

THIS IS AN ORIGINAL UNPUBLISHED DRAWING CREATED BY SUNSET SIGNS. IT IS SUBMITTED FOR YOUR PERSONAL USE IN CONJUNCTION WITH A PROJECTED BEING PLANNED FOR YOU BY SUNSET SIGN. IT MAY NOT BE SHOWN TO ANYONE OUTSIDE YOUR ORGANIZATION NOR IS IT TO BE USED, REPRODUCED, COPIED OR EXHIBITED IN ANY FASHION WITHOUT WRITTEN PERMISSION FROM SUNSET SIGNS.

E 100' PYLON SIGN - 1/4 MILE SOUTH

EXTERIOR

CONCEPT DRAWING

DESCRIPTION

VIEW OF PROPOSED PYLON SIGN FROM
APPROX. 1/4 MILE SOUTH ON HIGHWAY 395.

PROPOSED MOCK UP

SUNSET SIGNS
A SIGN OF EXCELLENCE SINCE 1992 LIC. #908474 C45

CUSTOMER: DHR VERMA INC.	**PROJ. MGR.:** RICHELLE JENSEN 714.399.3376	**REVISION #:** 0	**CONCEPT DRAWING**
ADDRESS: US-395 & KRAMER RD. KRAMER JUNCTION, CA 93516	**DESIGNER:** CORRY BANUELOS 714.399.3391	**REVISION DATE:** 10.20.2022	DETAILS, INCLUDING SIZING, COLOR, MATERIALS AND OVERALL DESIGN MAY CHANGE. MOCKUPS ARE ONLY FOR REFERENCE AND MAY NOT REPRESENT ACTUAL SIZES. FINAL DESIGN IS SUBJECT TO DEPOSIT, MATERIAL AVAILABILITY, CITY AND LANDLORD APPROVAL(S), AND/OR OTHER FACTORS.
	REV. NOTES: -		
	FILE PATH: 2022/DHR Verma Inc/220969_Pylon Sign Test/		

THIS IS AN ORIGINAL UNPUBLISHED DRAWING CREATED BY SUNSET SIGNS. IT IS SUBMITTED FOR YOUR PERSONAL USE IN CONJUNCTION WITH A PROJECTED BEING PLANNED FOR YOU BY SUNSET SIGN. IT MAY NOT BE SHOWN TO ANYONE OUTSIDE YOUR ORGANIZATION NOR IS IT TO BE USED, REPRODUCED, COPIED OR EXHIBITED IN ANY FASHION WITHOUT WRITTEN PERMISSION FROM SUNSET SIGNS.

F 100' PYLON SIGN - 1/4 MILE EAST

EXTERIOR

CONCEPT DRAWING

DESCRIPTION

VIEW OF PROPOSED PYLON SIGN FROM
APPROX. 1/4 MILE EAST ON HIGHWAY 58.

PROPOSED MOCK UP

SUNSET SIGNS
A SIGN OF EXCELLENCE SINCE 1992 LIC. #908474 C45

CUSTOMER: DHR VERMA INC.	PROJ. MGR.: RICHELLE JENSEN	714.399.3376	REVISION #: 0	CONCEPT DRAWING
ADDRESS: US-395 & KRAMER RD. KRAMER JUNCTION, CA 93516	DESIGNER: CORRY BANUELOS	714.399.3391	REVISION DATE: 10.20.2022	DETAILS, INCLUDING SIZING, COLOR, MATERIALS AND OVERALL DESIGN MAY CHANGE. MOCKUPS ARE ONLY FOR REFERENCE AND MAY NOT REPRESENT ACTUAL SIZES. FINAL DESIGN IS SUBJECT TO DEPOSIT, MATERIAL AVAILABILITY, CITY AND LANDLORD APPROVAL(S), AND/OR OTHER FACTORS.
	REV. NOTES: -			
	FILE PATH: 2022/DHR Verma Inc/220969_Pylon Sign Test/			

THIS IS AN ORIGINAL UNPUBLISHED DRAWING CREATED BY SUNSET SIGNS. IT IS SUBMITTED FOR YOUR PERSONAL USE IN CONJUNCTION WITH A PROJECTED BEING PLANNED FOR YOU BY SUNSET SIGN. IT MAY NOT BE SHOWN TO ANYONE OUTSIDE YOUR ORGANIZATION NOR IS IT TO BE USED, REPRODUCED, COPIED OR EXHIBITED IN ANY FASHION WITHOUT WRITTEN PERMISSION FROM SUNSET SIGNS.

G 100' PYLON SIGN - OFFRAMP START

EXTERIOR

CONCEPT DRAWING

DESCRIPTION

VIEW OF PROPOSED PYLON SIGN FROM
START OF OFFRAMP ON HIGHWAY 58.

PROPOSED MOCK UP

SUNSET SIGNS
A SIGN OF EXCELLENCE SINCE 1992 LIC. #908474 C45

CUSTOMER: DHR VERMA INC.	**PROJ. MGR.:** RICHELLE JENSEN 714.399.3376	**REVISION #:** 0	**CONCEPT DRAWING**	**PAGE**
ADDRESS: US-395 & KRAMER RD. KRAMER JUNCTION, CA 93516	**DESIGNER:** CORRY BANUELOS 714.399.3391	**REVISION DATE:** 10.20.2022	DETAILS, INCLUDING SIZING, COLOR, MATERIALS AND OVERALL DESIGN MAY CHANGE. MOCKUPS ARE ONLY FOR REFERENCE AND MAY NOT REPRESENT ACTUAL SIZES. FINAL DESIGN IS SUBJECT TO DEPOSIT, MATERIAL AVAILABILITY, CITY AND LANDLORD APPROVAL(S), AND/OR OTHER FACTORS.	**7 of 10**
	REV. NOTES: -			
	FILE PATH: 2022/DHR Verma Inc/220969_Pylon Sign Test/			

THIS IS AN ORIGINAL UNPUBLISHED DRAWING CREATED BY SUNSET SIGNS. IT IS SUBMITTED FOR YOUR PERSONAL USE IN CONJUNCTION WITH A PROJECTED BEING PLANNED FOR YOU BY SUNSET SIGN. IT MAY NOT BE SHOWN TO ANYONE OUTSIDE YOUR ORGANIZATION NOR IS IT TO BE USED, REPRODUCED, COPIED OR EXHIBITED IN ANY FASHION WITHOUT WRITTEN PERMISSION FROM SUNSET SIGNS.

H 100' PYLON SIGN - OFFRAMP END

EXTERIOR

CONCEPT DRAWING

DESCRIPTION

VIEW OF PROPOSED PYLON SIGN FROM
END OF OFFRAMP ON HIGHWAY 58 AND HIGHWAY 395.

PROPOSED MOCK UP

SUNSET SIGNS
A SIGN OF EXCELLENCE SINCE 1992 LIC. #908474 C45

CUSTOMER:	DHR VERMA INC.	**PROJ. MGR.:**	RICHELLE JENSEN 714.399.3376	**REVISION #:**	0
ADDRESS:	US-395 & KRAMER RD. KRAMER JUNCTION, CA 93516	**DESIGNER:**	CORRY BANUELOS 714.399.3391	**REVISION DATE:**	10.20.2022
		REV. NOTES:	-		
		FILE PATH:	2022/DHR Verma Inc/220969_Pylon Sign Test/		

CONCEPT DRAWING
DETAILS, INCLUDING SIZING, COLOR, MATERIALS AND OVERALL DESIGN MAY CHANGE. MOCKUPS ARE ONLY FOR REFERENCE AND MAY NOT REPRESENT ACTUAL SIZES. FINAL DESIGN IS SUBJECT TO DEPOSIT, MATERIAL AVAILABILITY, CITY AND LANDLORD APPROVAL(S), AND/OR OTHER FACTORS.

THIS IS AN ORIGINAL UNPUBLISHED DRAWING CREATED BY SUNSET SIGNS. IT IS SUBMITTED FOR YOUR PERSONAL USE IN CONJUNCTION WITH A PROJECTED BEING PLANNED FOR YOU BY SUNSET SIGN. IT MAY NOT BE SHOWN TO ANYONE OUTSIDE YOUR ORGANIZATION NOR IS IT TO BE USED, REPRODUCED, COPIED OR EXHIBITED IN ANY FASHION WITHOUT WRITTEN PERMISSION FROM SUNSET SIGNS.

CONCEPT DRAWING

DESCRIPTION

SIGN TYPE: PYLON
HEIGHT: 100' TALL
ILLUMINATED: YES
MATERIALS: FABRICATED ALUMINUM
COLORS: NEUTRAL TAN + BROWN
QUANTITY: ONE (1)

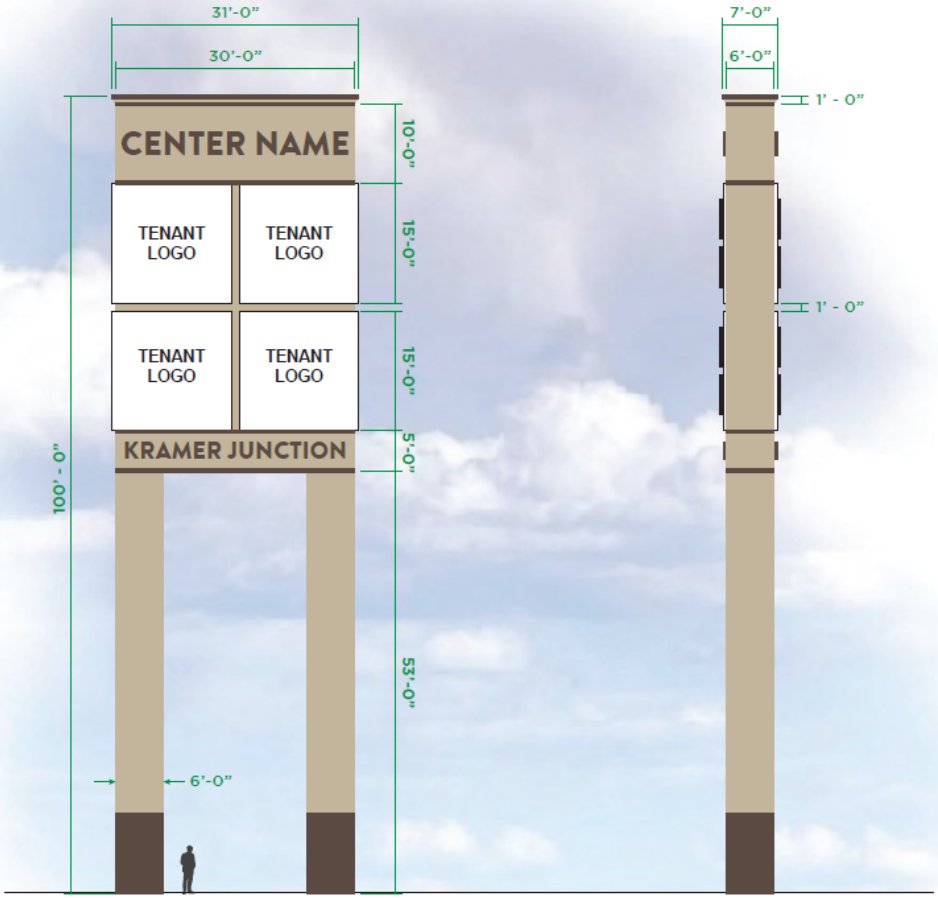

FRONT VIEW SIDE VIEW

SUNSET SIGNS
A SIGN OF EXCELLENCE SINCE 1992 LIC. #908474 C45

CUSTOMER: DHR VERMA INC.	PROJ. MGR.: RICHELLE JENSEN 714.399.3376	REVISION #: 0	CONCEPT DRAWING
ADDRESS: US-395 & KRAMER RD. KRAMER JUNCTION, CA 93516	DESIGNER: CORRY BANUELOS 714.399.3391	REVISION DATE: 10.20.2022	DETAILS, INCLUDING SIZING, COLOR, MATERIALS AND OVERALL DESIGN MAY CHANGE. MOCKUPS ARE ONLY FOR REFERENCE AND MAY NOT REPRESENT ACTUAL SIZES. FINAL DESIGN IS SUBJECT TO DEPOSIT, MATERIAL AVAILABILITY, CITY AND LANDLORD APPROVAL(S), AND/OR OTHER FACTORS.
	REV. NOTES: -		
	FILE PATH: 2022/DHR Verma Inc/220969_Pylon Sign Test/		

THIS IS AN ORIGINAL UNPUBLISHED DRAWING CREATED BY SUNSET SIGNS. IT IS SUBMITTED FOR YOUR PERSONAL USE IN CONJUNCTION WITH A PROJECTED BEING PLANNED FOR YOU BY SUNSET SIGN. IT MAY NOT BE SHOWN TO ANYONE OUTSIDE YOUR ORGANIZATION NOR IS IT TO BE USED, REPRODUCED, COPIED OR EXHIBITED IN ANY FASHION WITHOUT WRITTEN PERMISSION FROM SUNSET SIGNS.

CONCEPT DRAWING

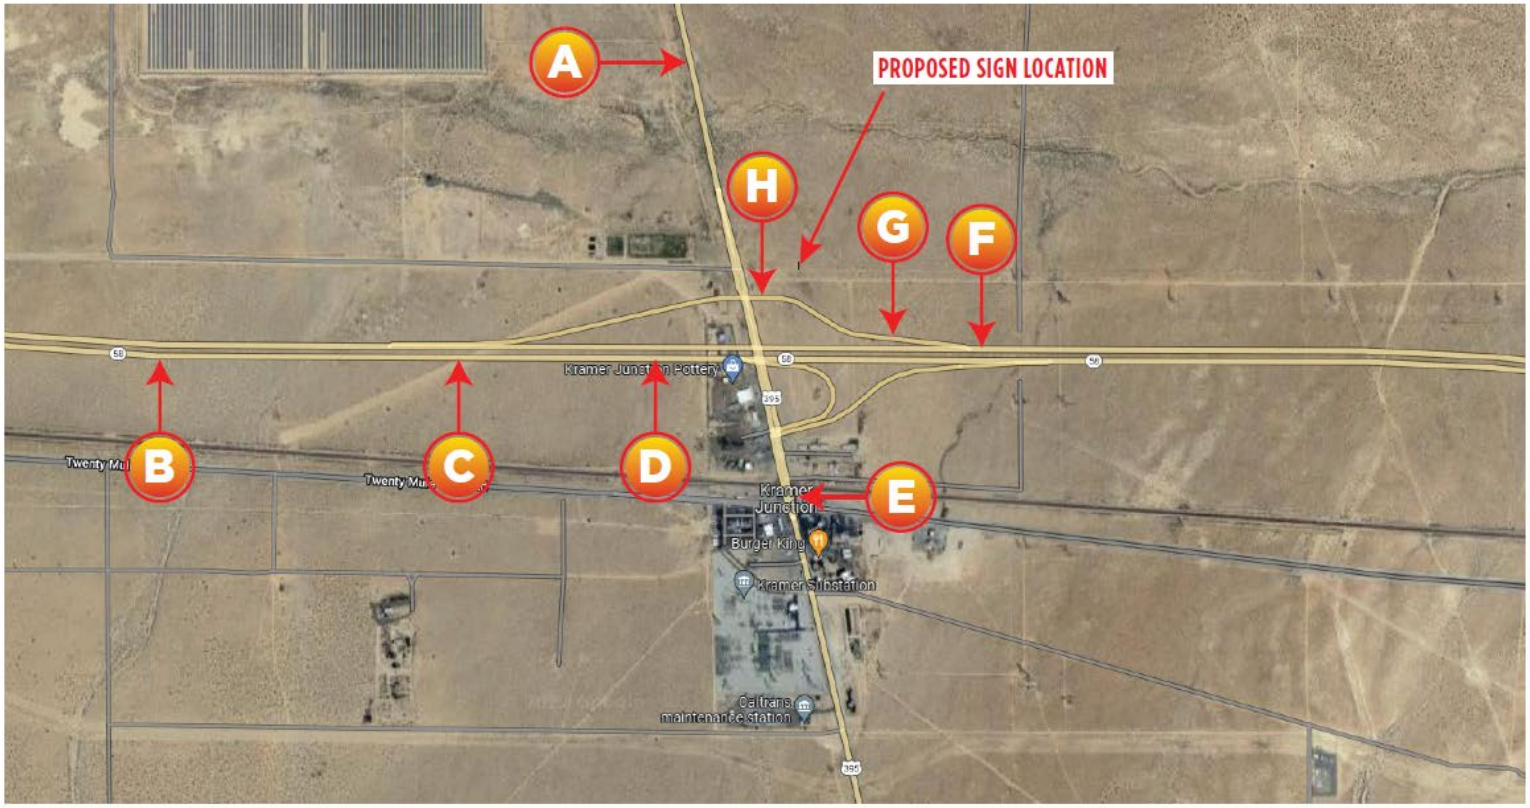

SITE MAP
SCALE: NTS

SUNSET SIGNS A SIGN OF EXCELLENCE SINCE 1992 LIC. #908474 C45	CUSTOMER: DHR VERMA INC.	PROJ. MGR.: RICHELLE JENSEN 714.399.3376	REVISION #: 0	CONCEPT DRAWING DETAILS, INCLUDING SIZING, COLOR, MATERIALS AND OVERALL DESIGN MAY CHANGE. MOCKUPS ARE ONLY FOR REFERENCE AND MAY NOT REPRESENT ACTUAL SIZES. FINAL DESIGN IS SUBJECT TO DEPOSIT, MATERIAL AVAILABILITY, CITY AND LANDLORD APPROVAL(S), AND/OR OTHER FACTORS.	PAGE 10 of 10
	ADDRESS: US-395 & KRAMER RD. KRAMER JUNCTION, CA 93516	DESIGNER: CORRY BANUELOS 714.399.3391	REVISION DATE: 10.20.2022		
		REV. NOTES: -			
		FILE PATH: 2022/DHR Verma Inc/220969_Pylon Sign Test/			

THIS IS AN ORIGINAL UNPUBLISHED DRAWING CREATED BY SUNSET SIGNS. IT IS SUBMITTED FOR YOUR PERSONAL USE IN CONJUNCTION WITH A PROJECTED BEING PLANNED FOR YOU BY SUNSET SIGN. IT MAY NOT BE SHOWN TO ANYONE OUTSIDE YOUR ORGANIZATION NOR IS IT TO BE USED, REPRODUCED, COPIED OR EXHIBITED IN ANY FASHION WITHOUT WRITTEN PERMISSION FROM SUNSET SIGNS.