
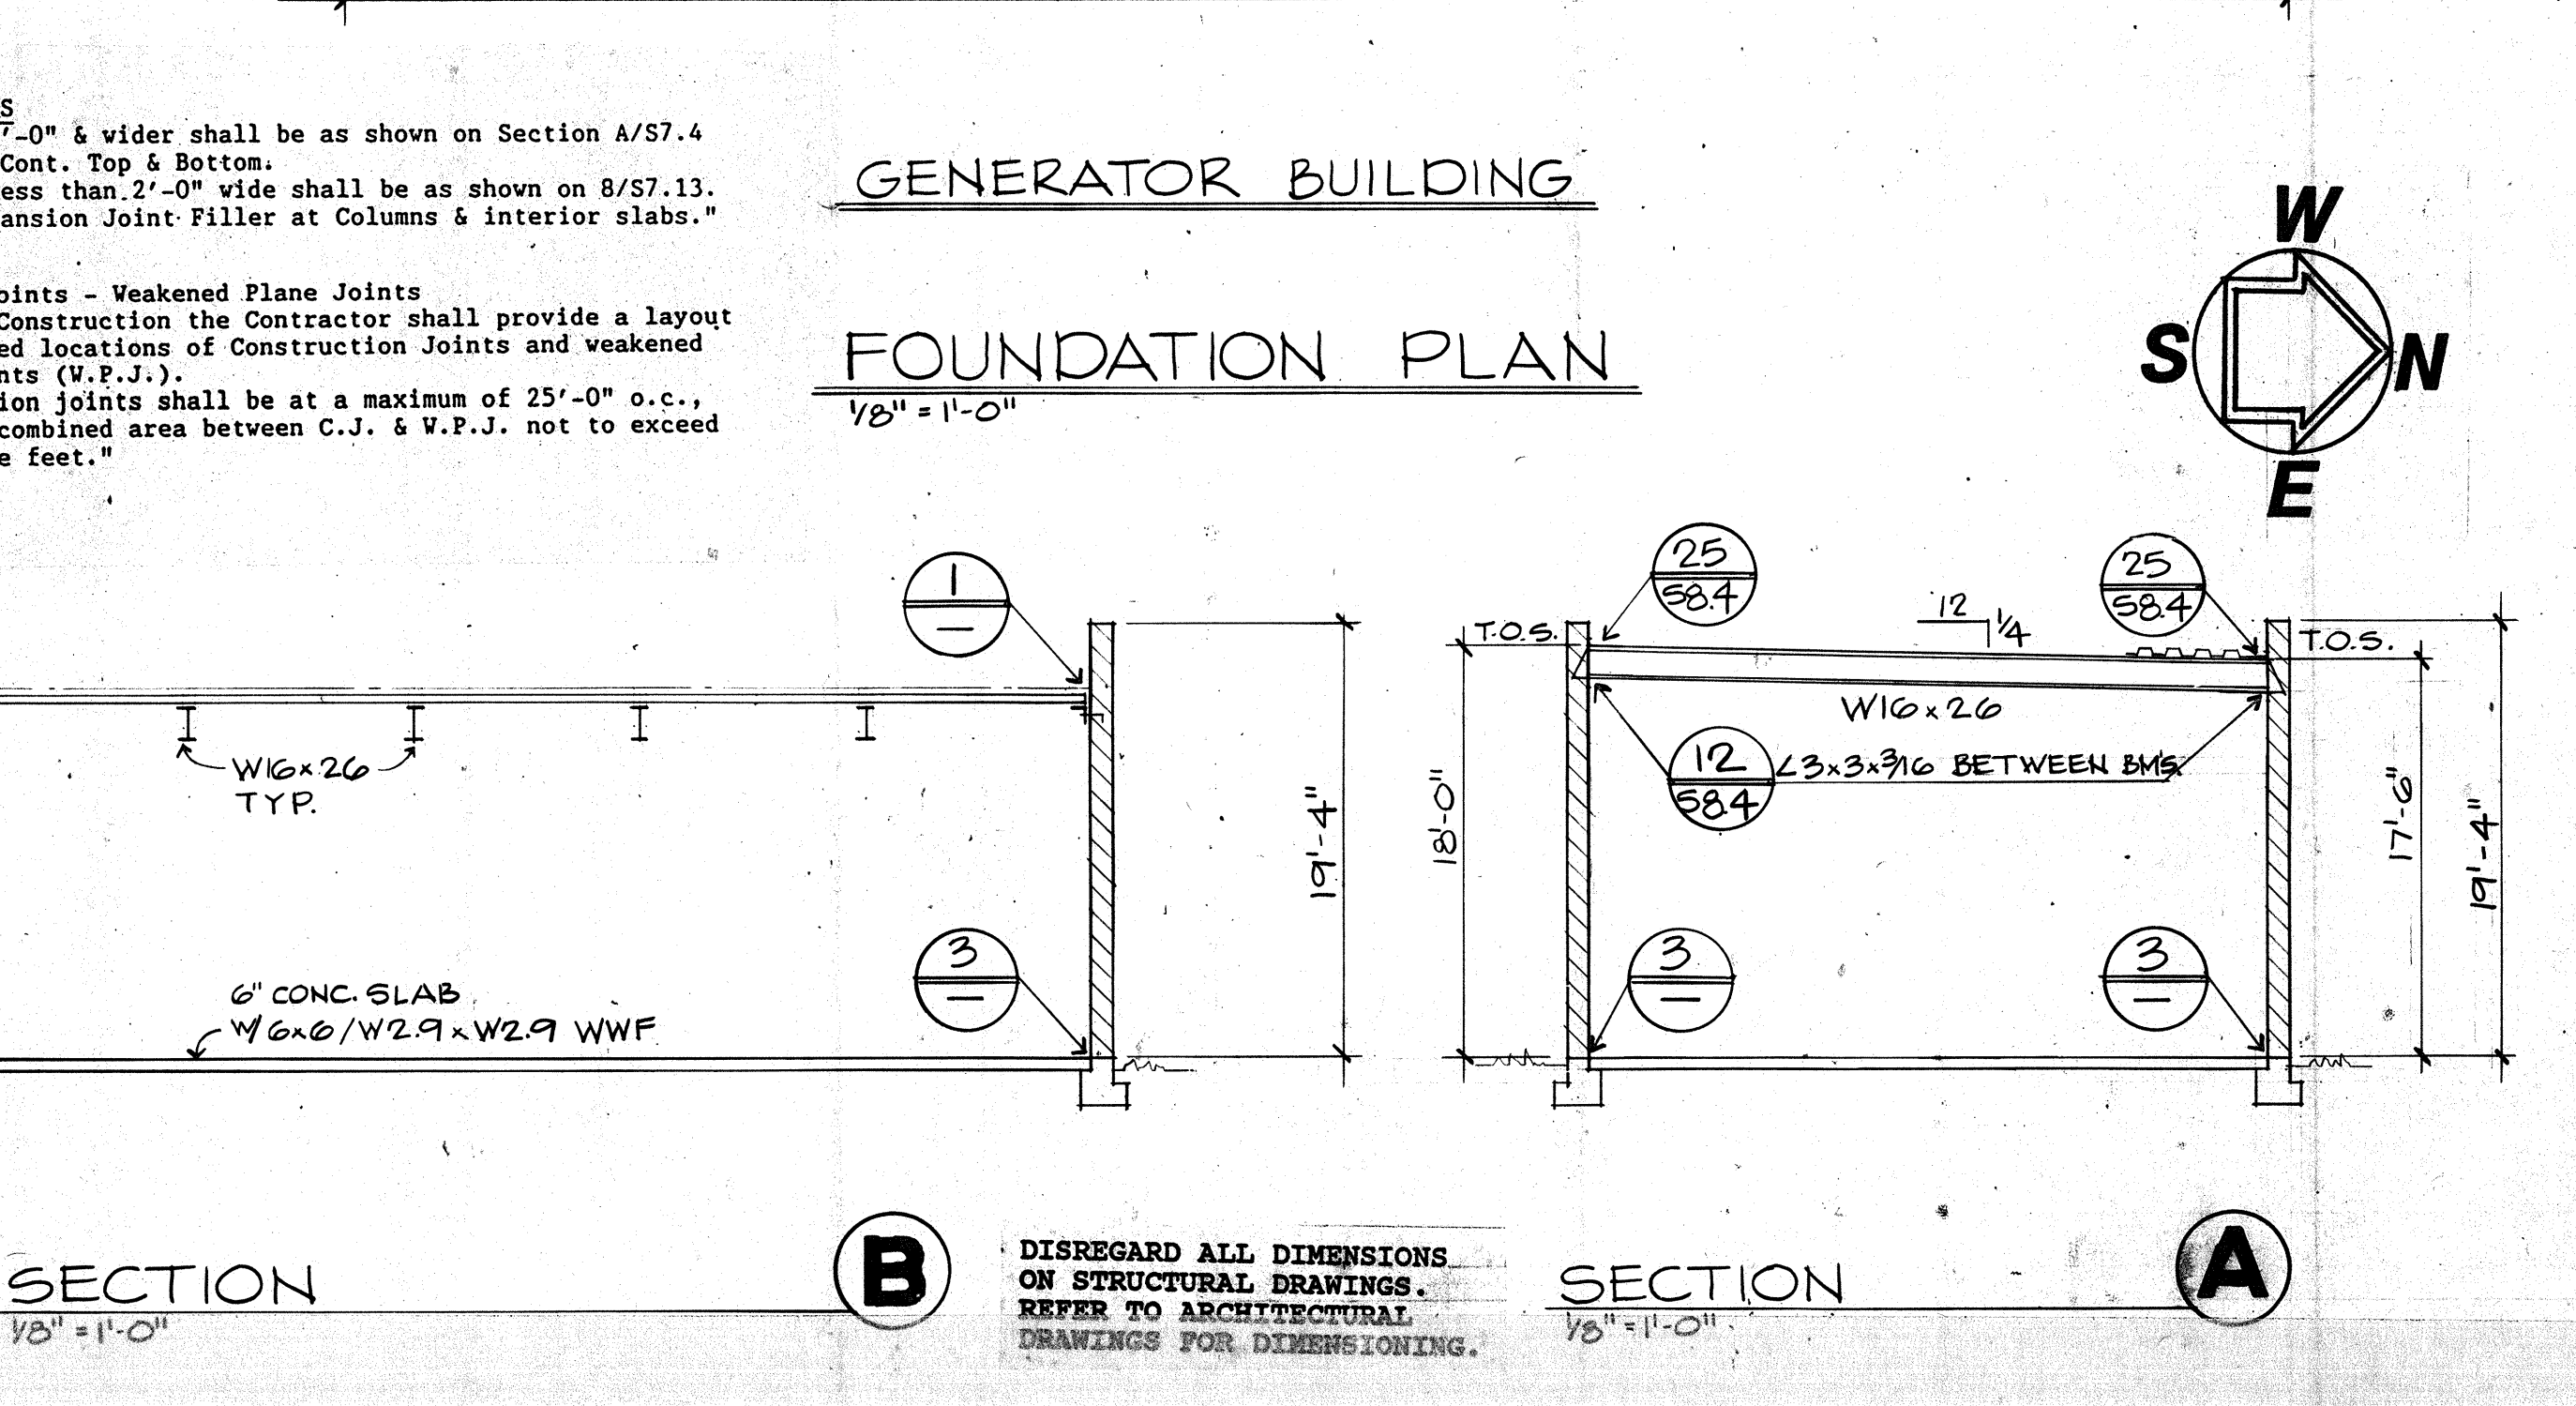
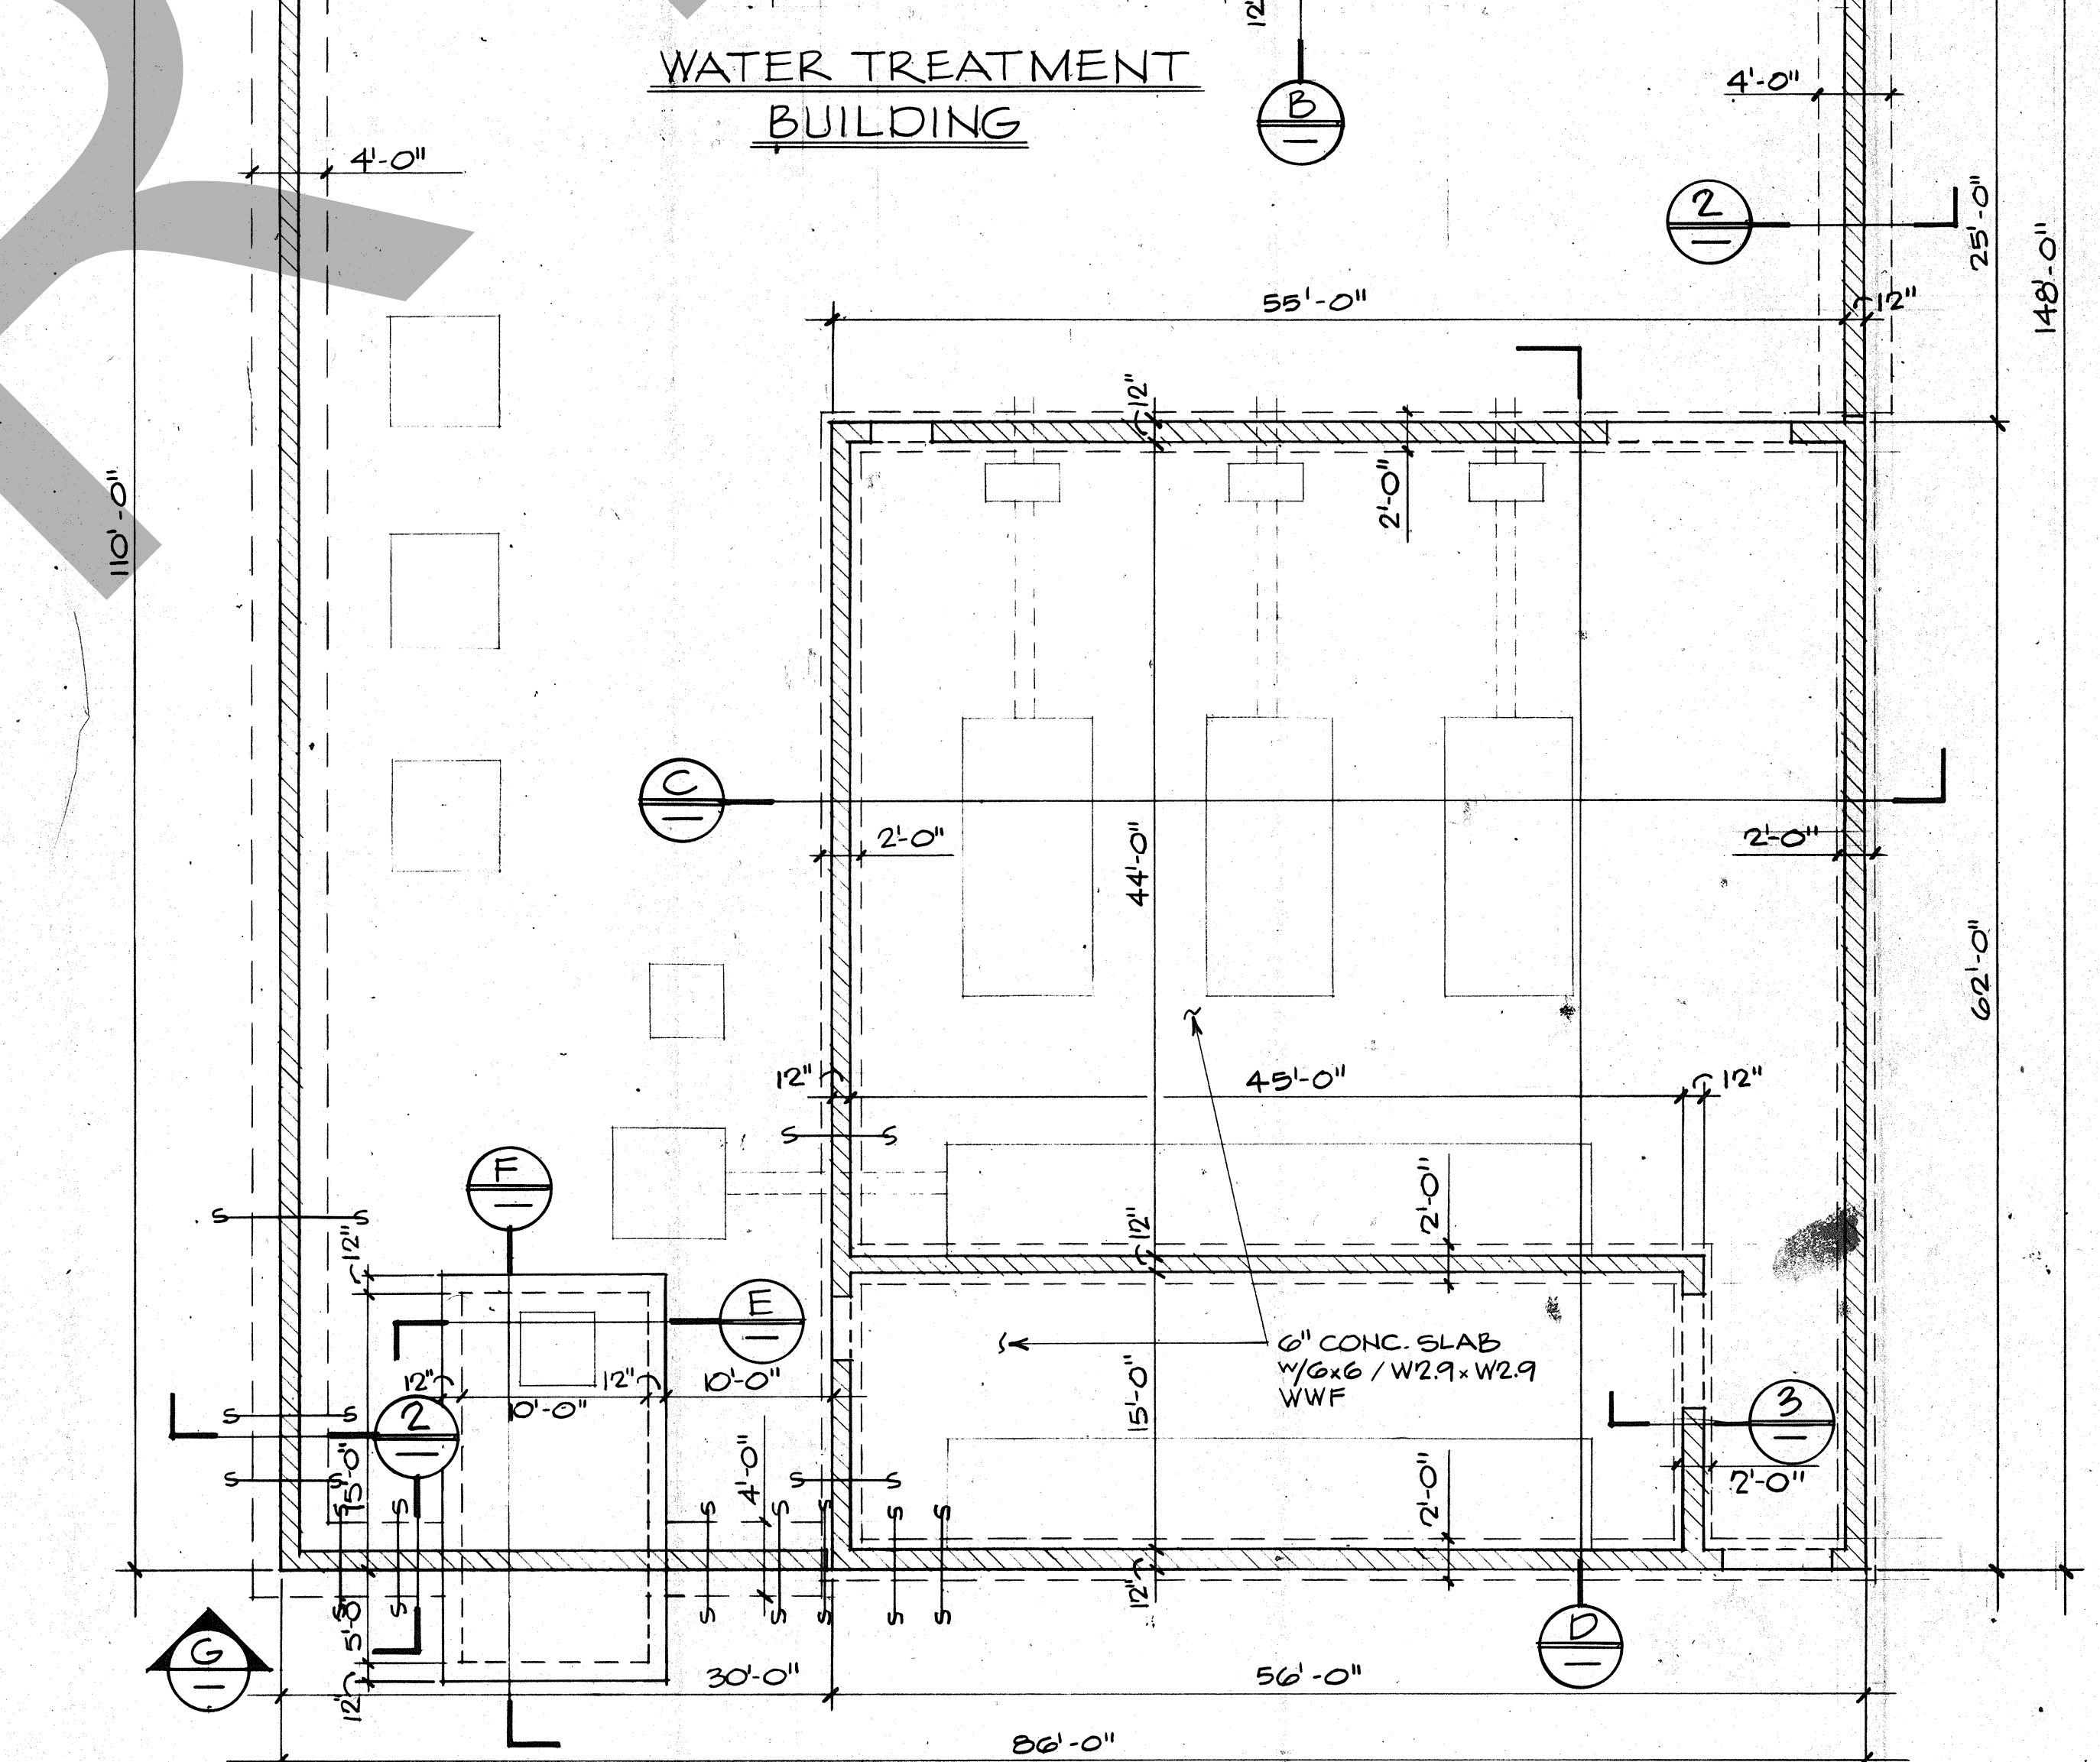
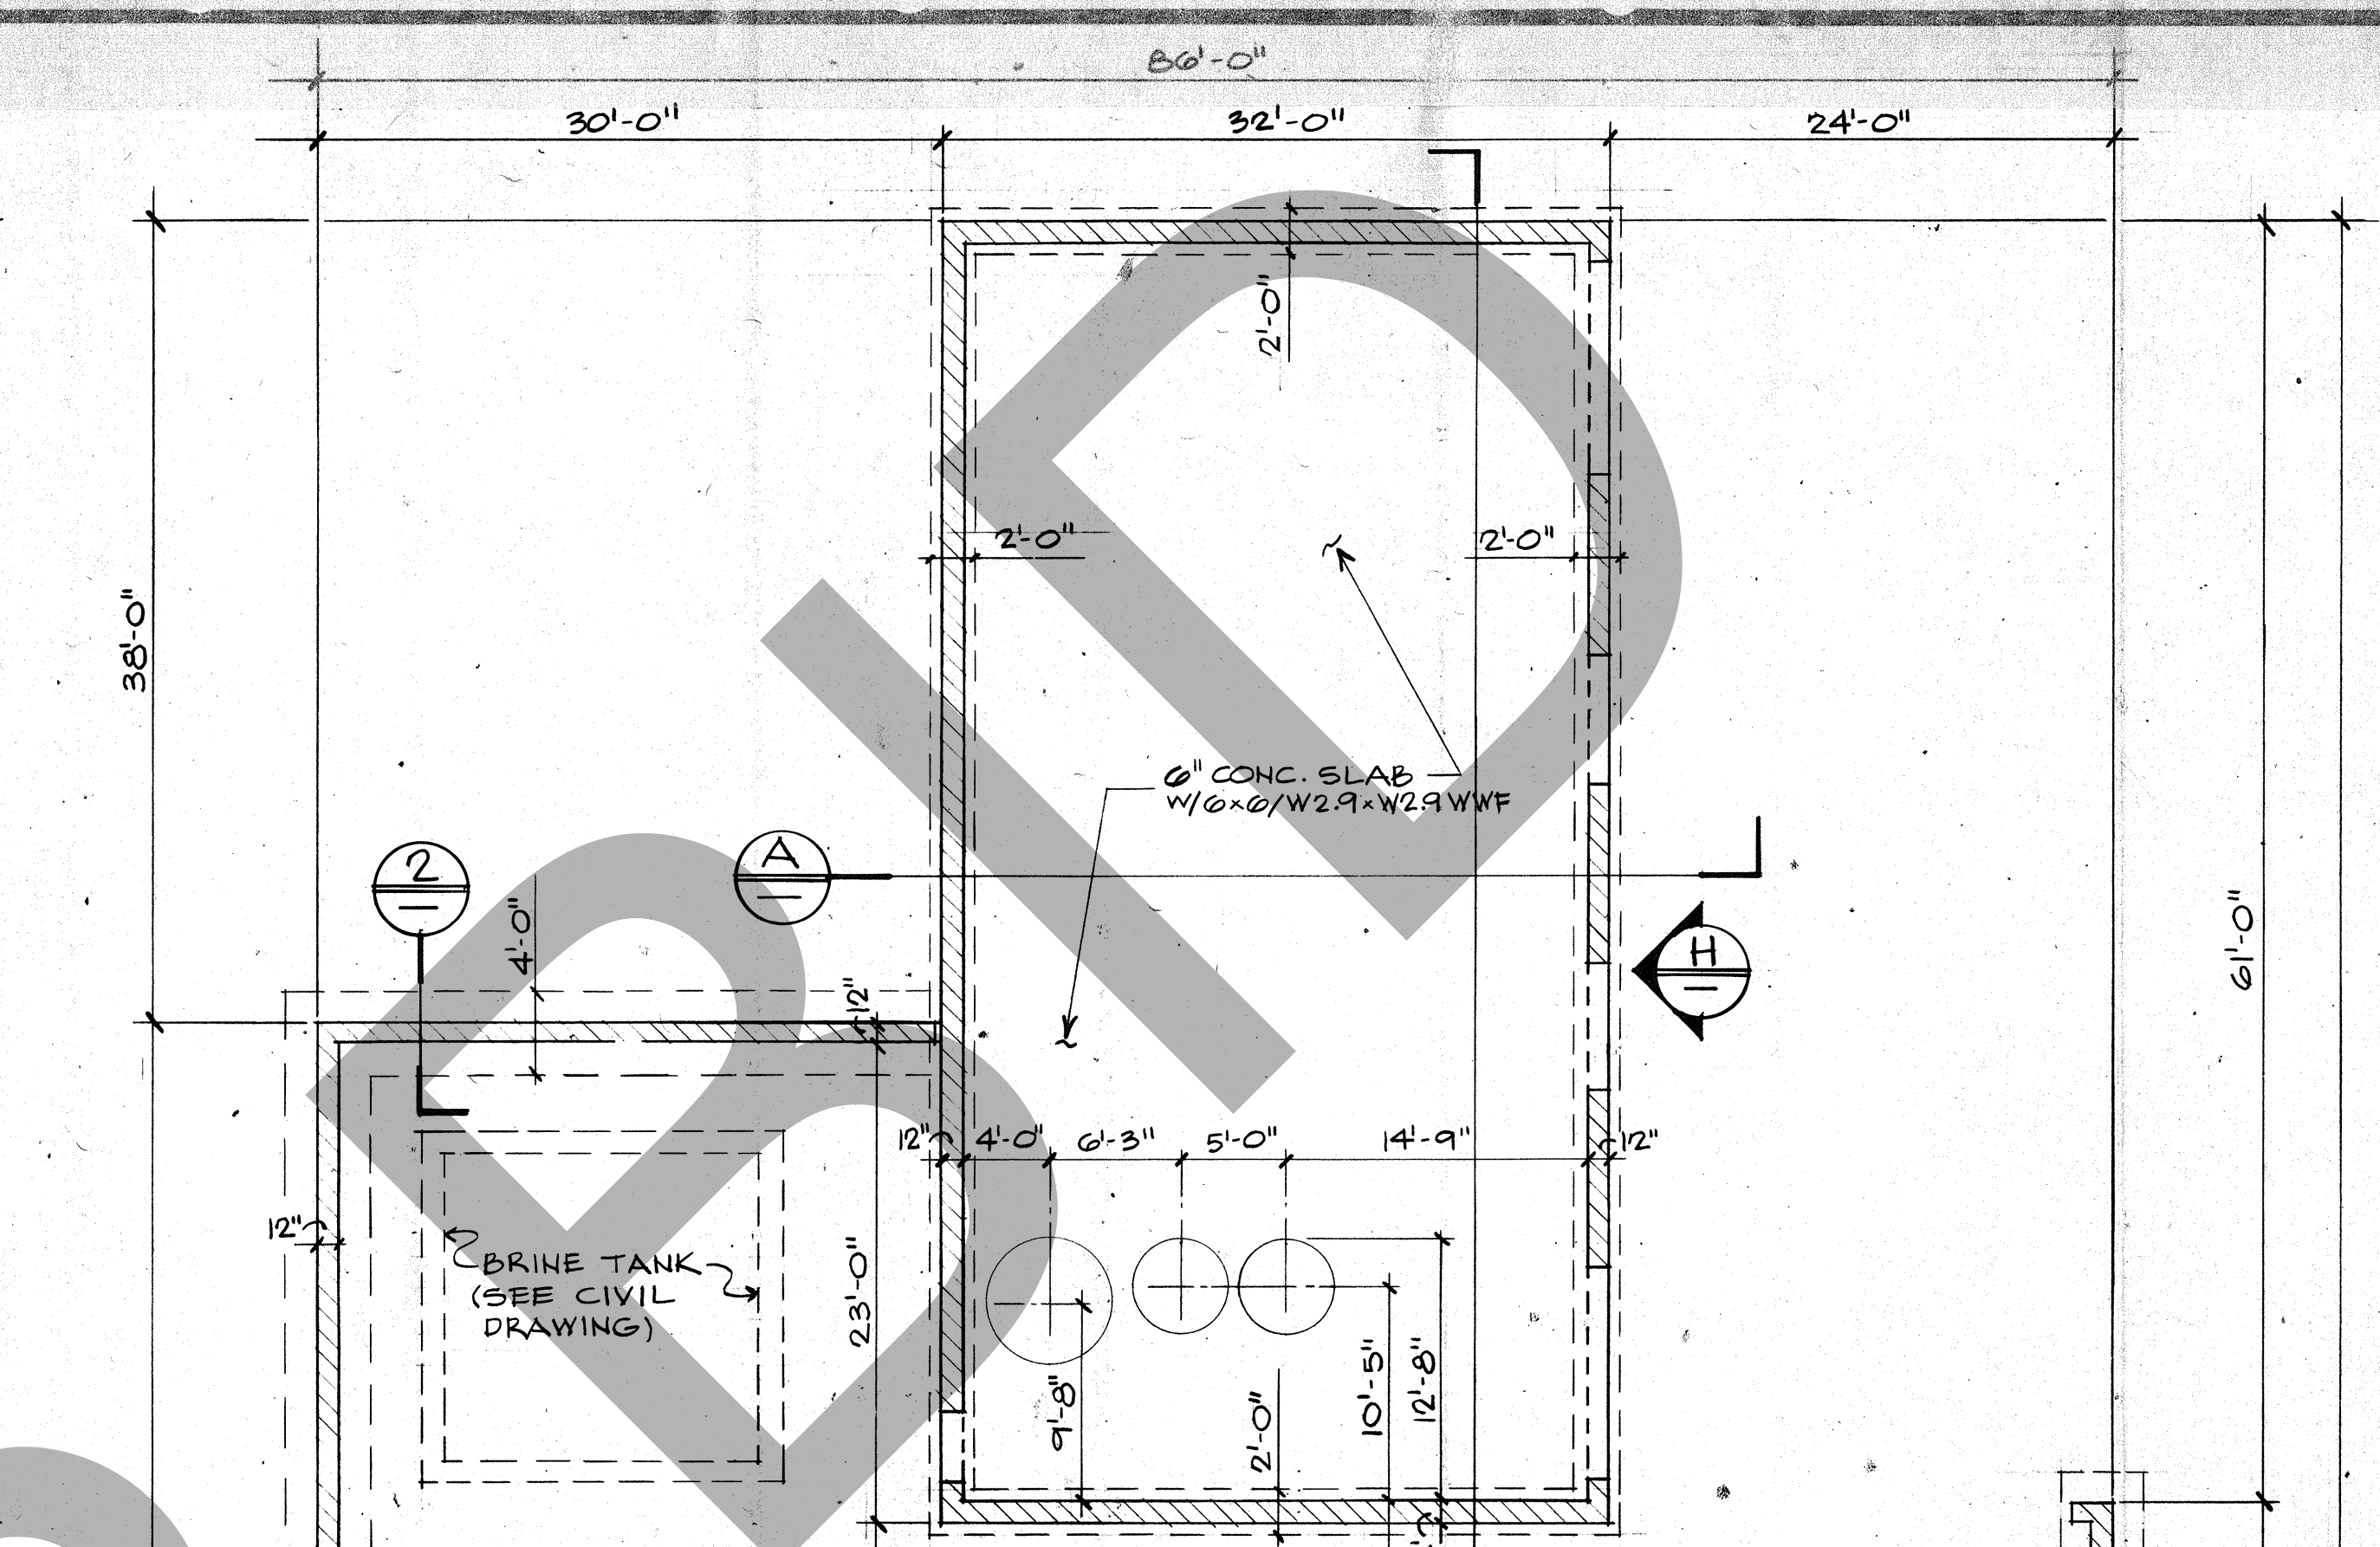
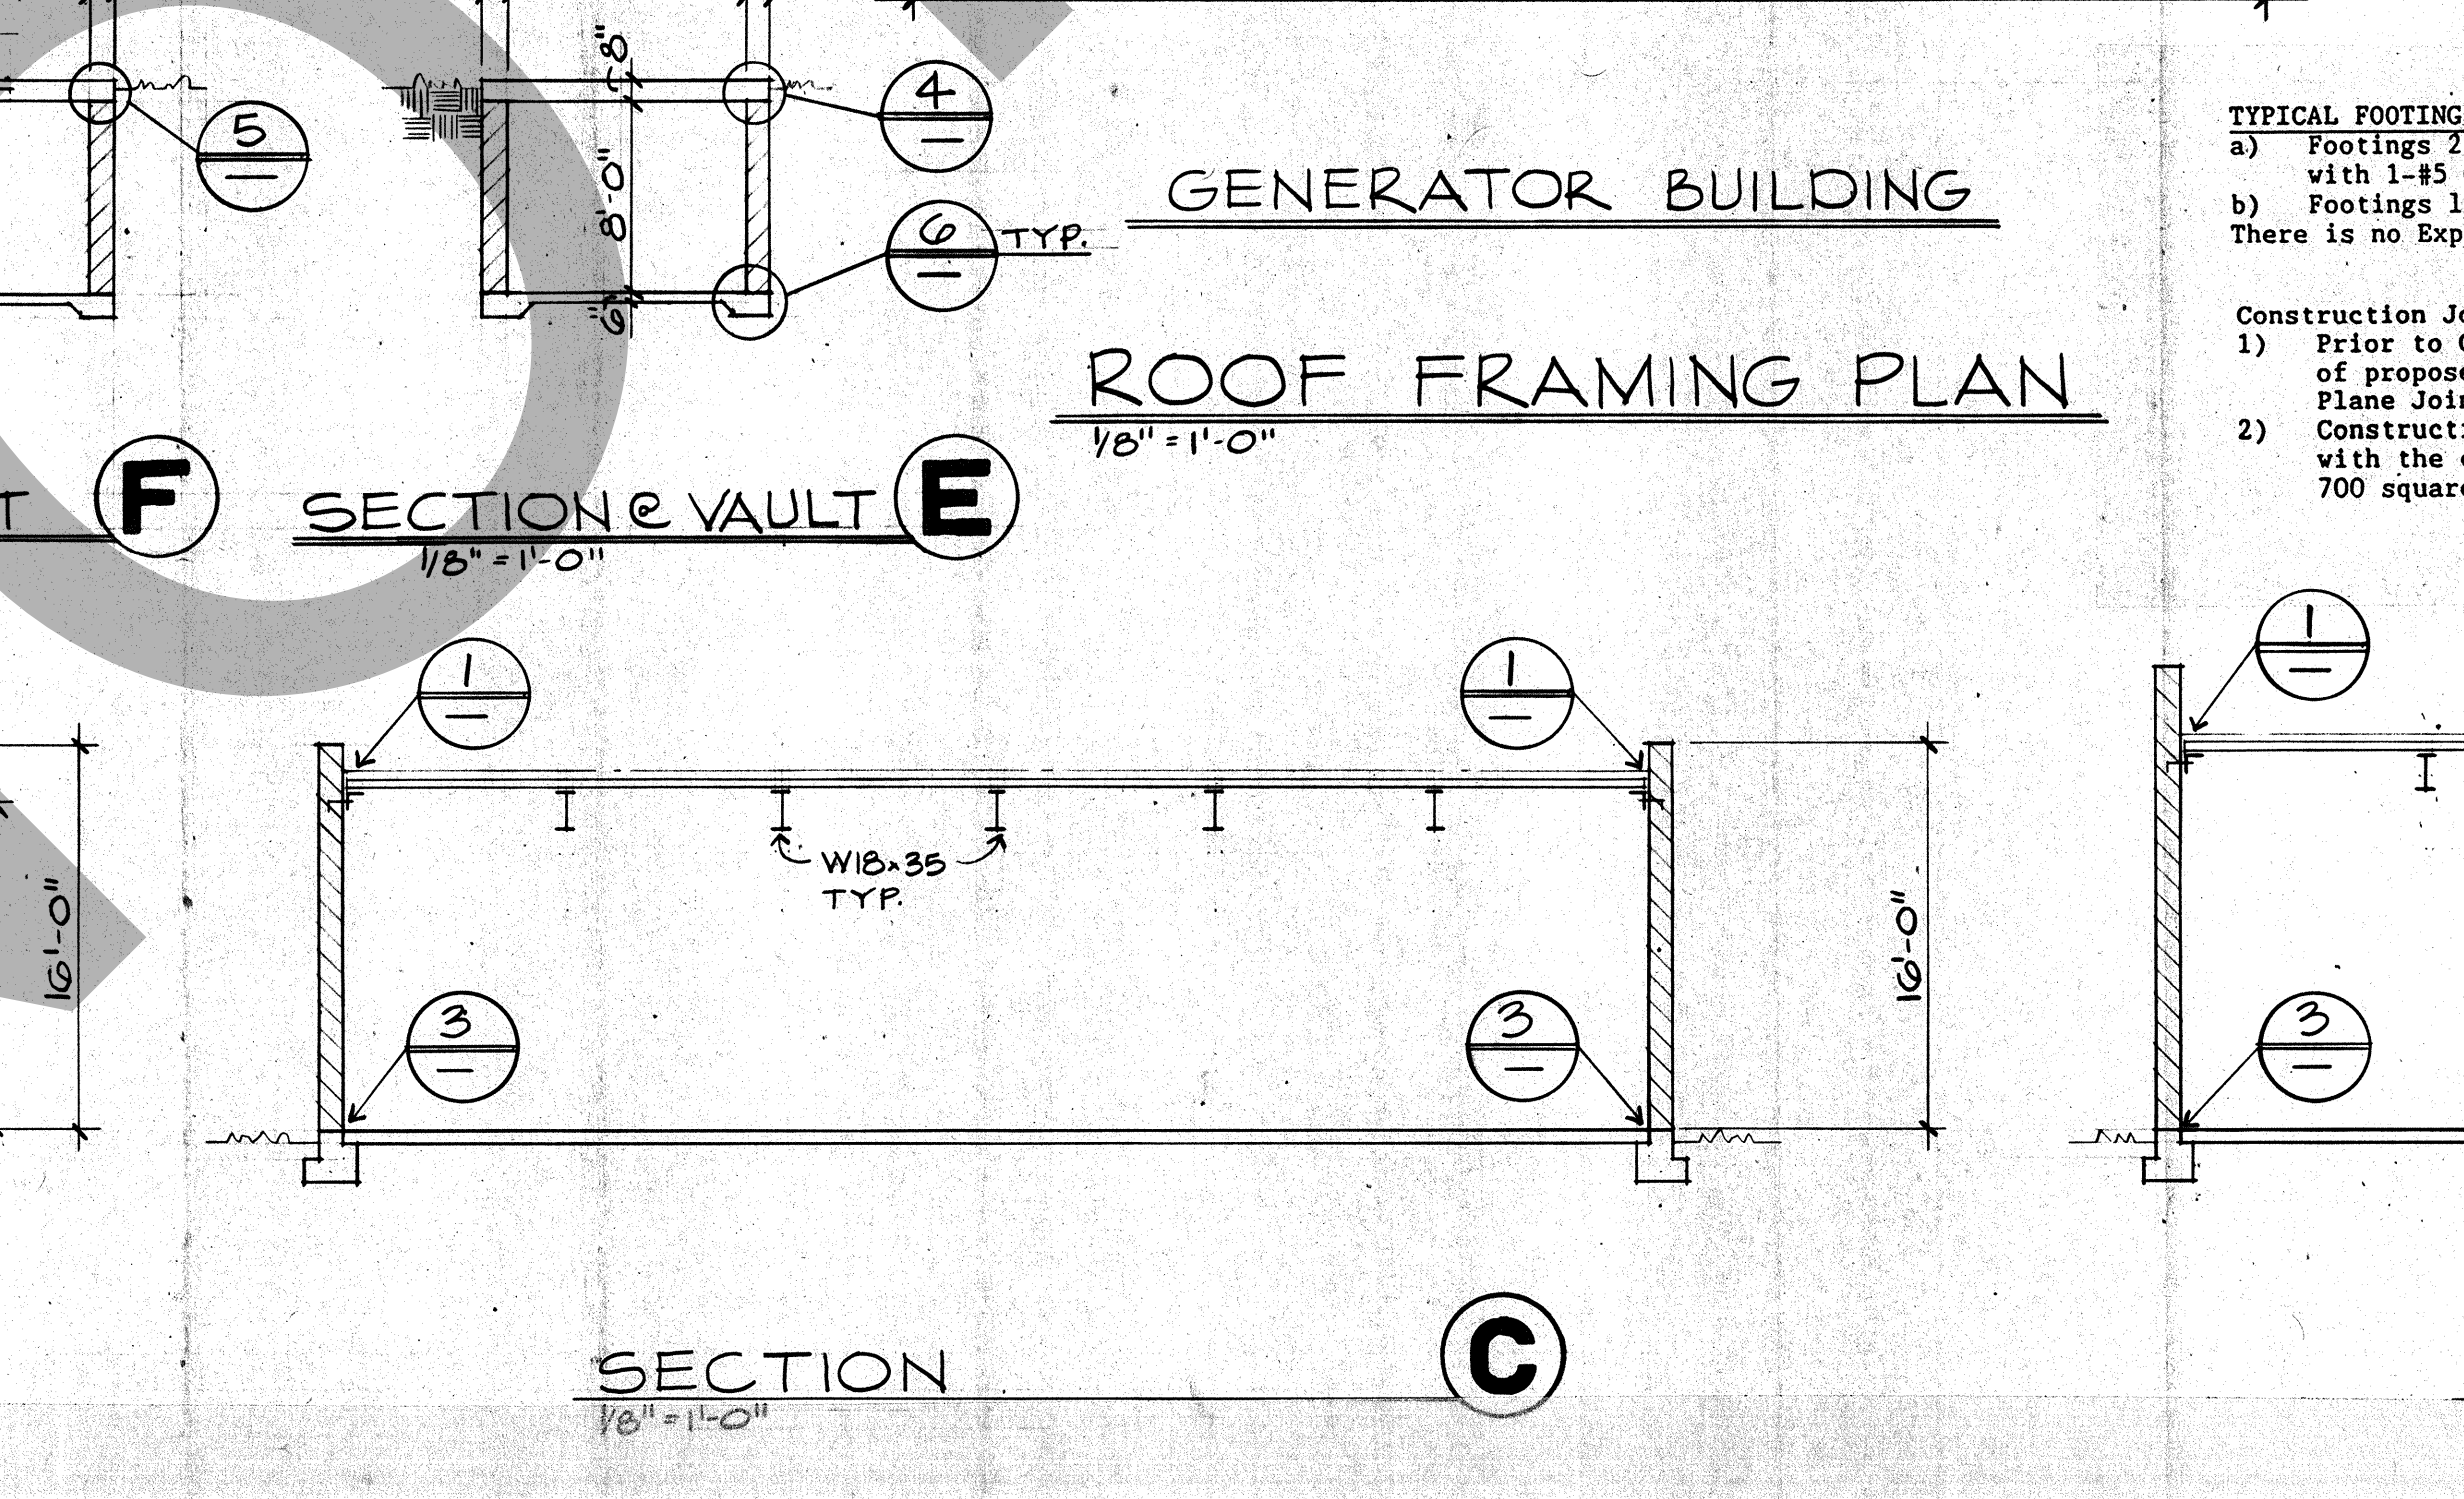
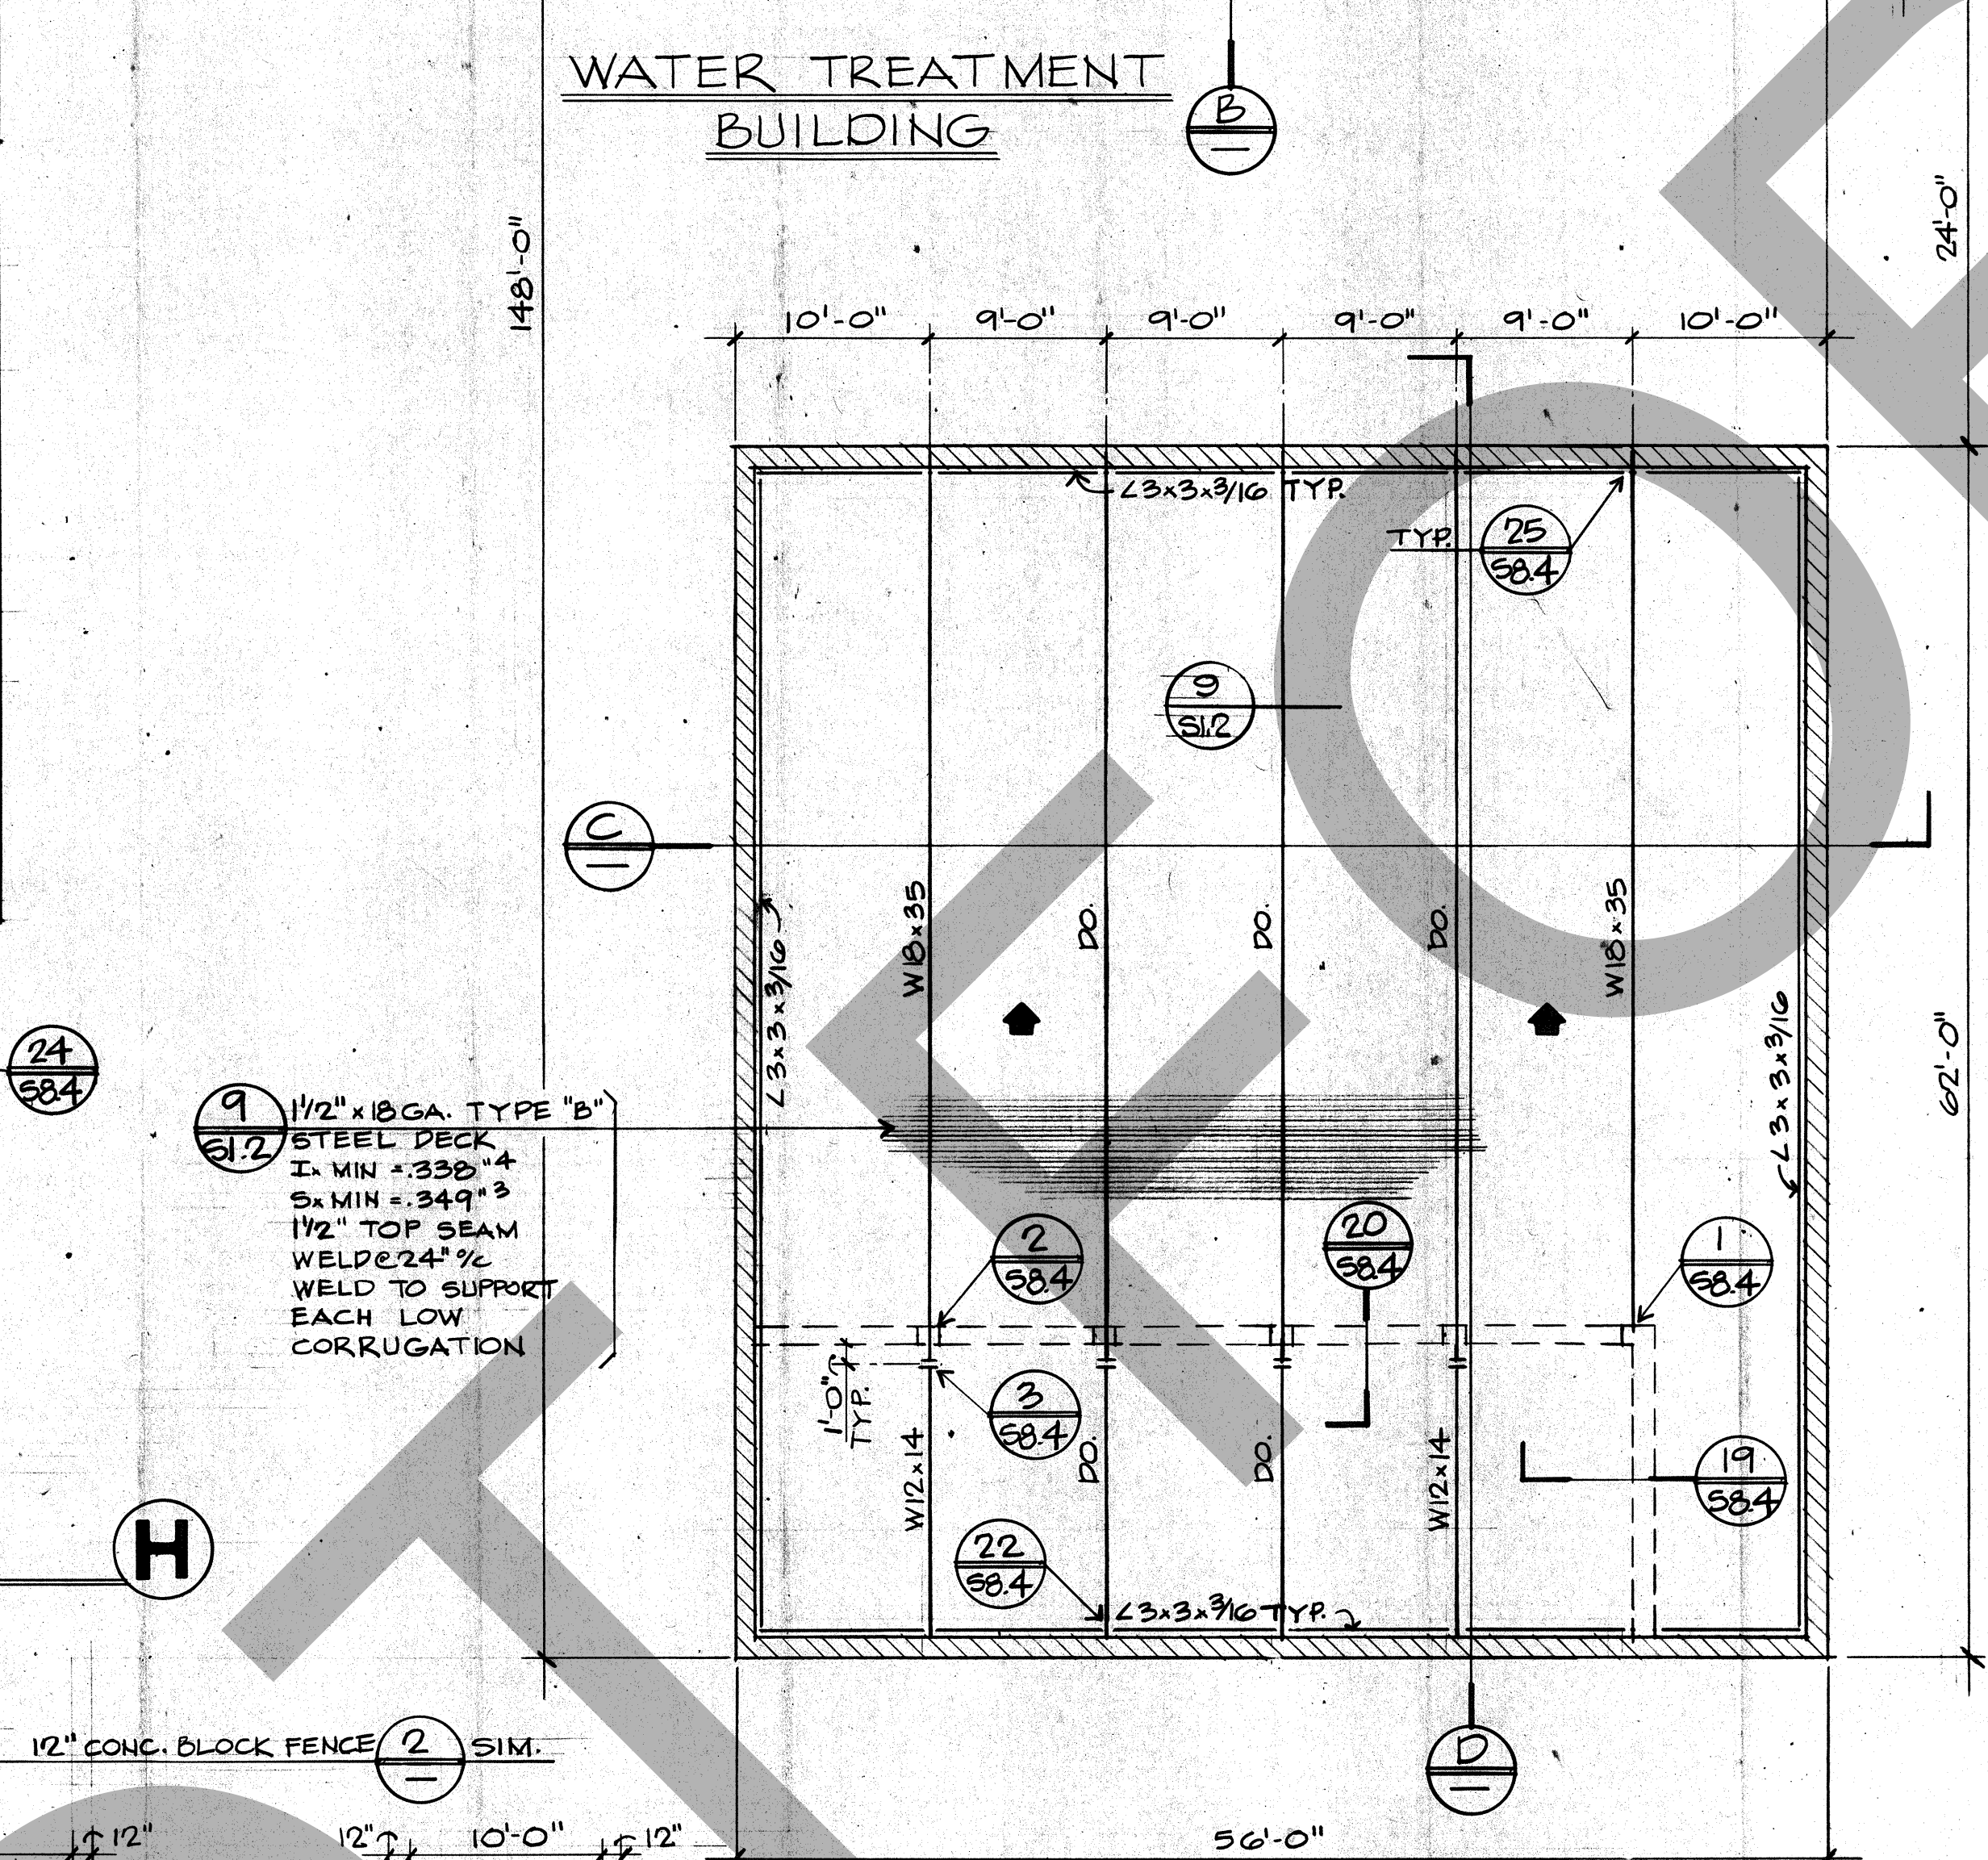
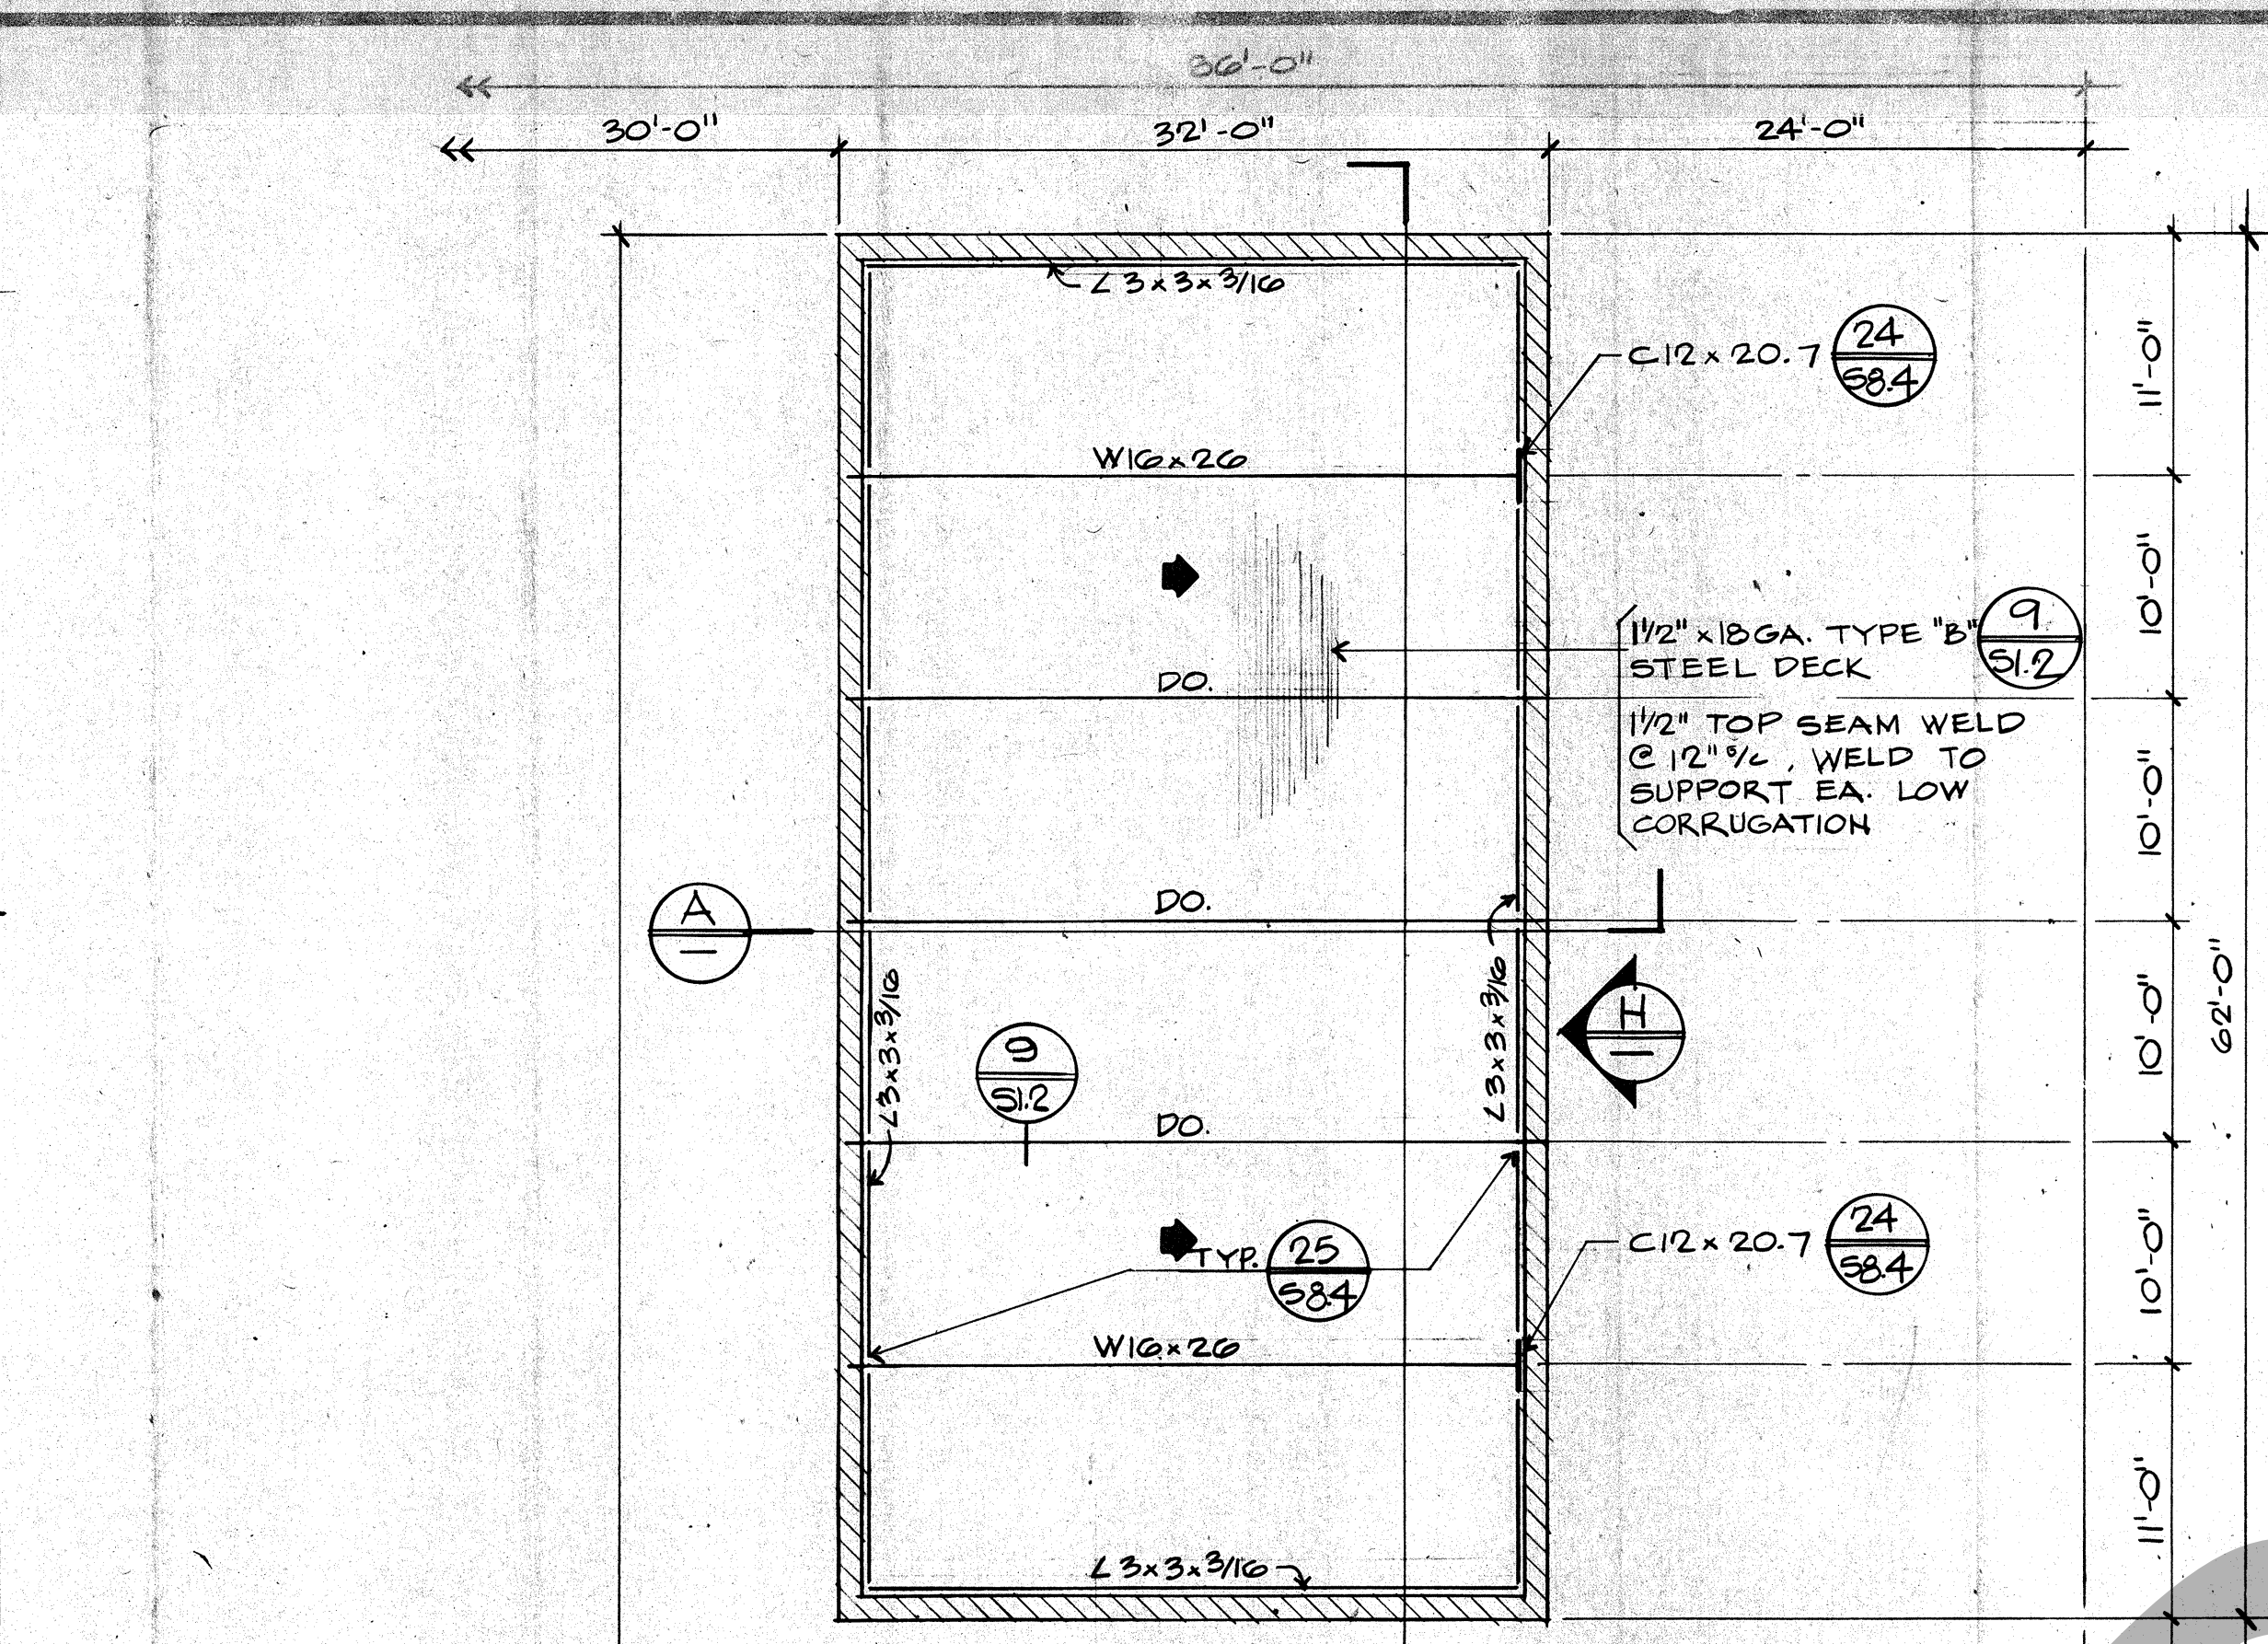
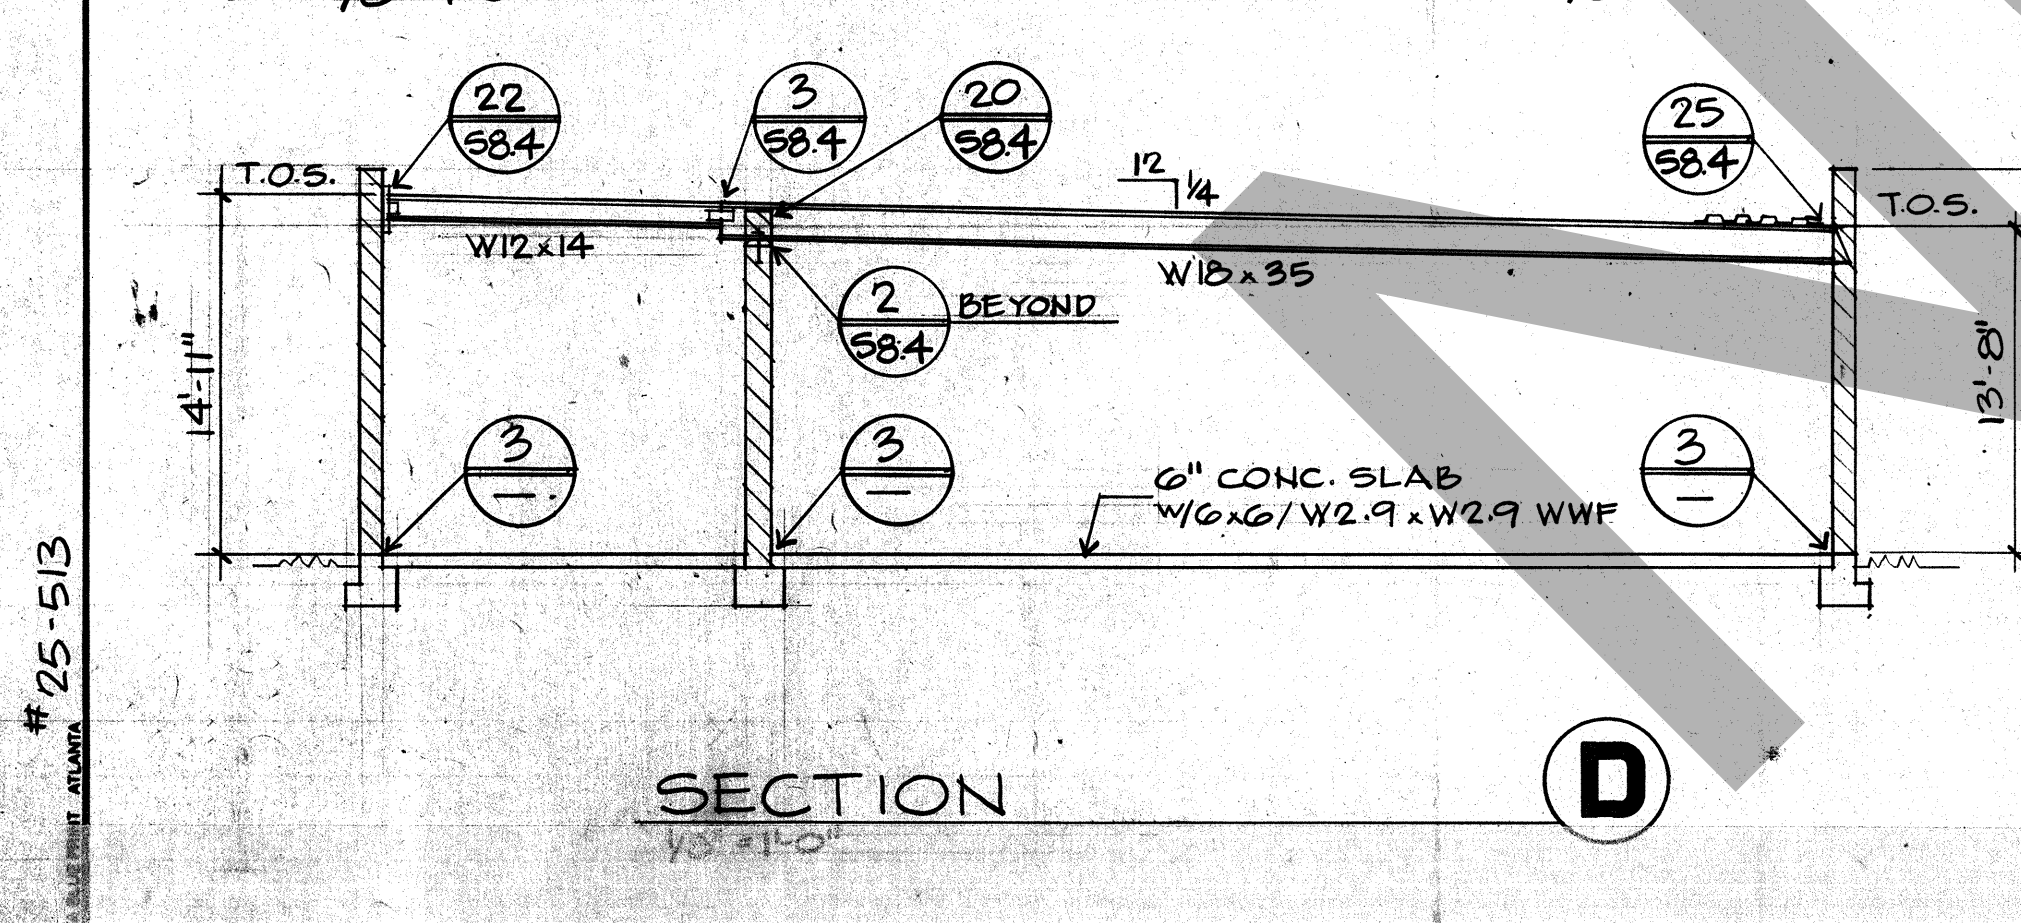
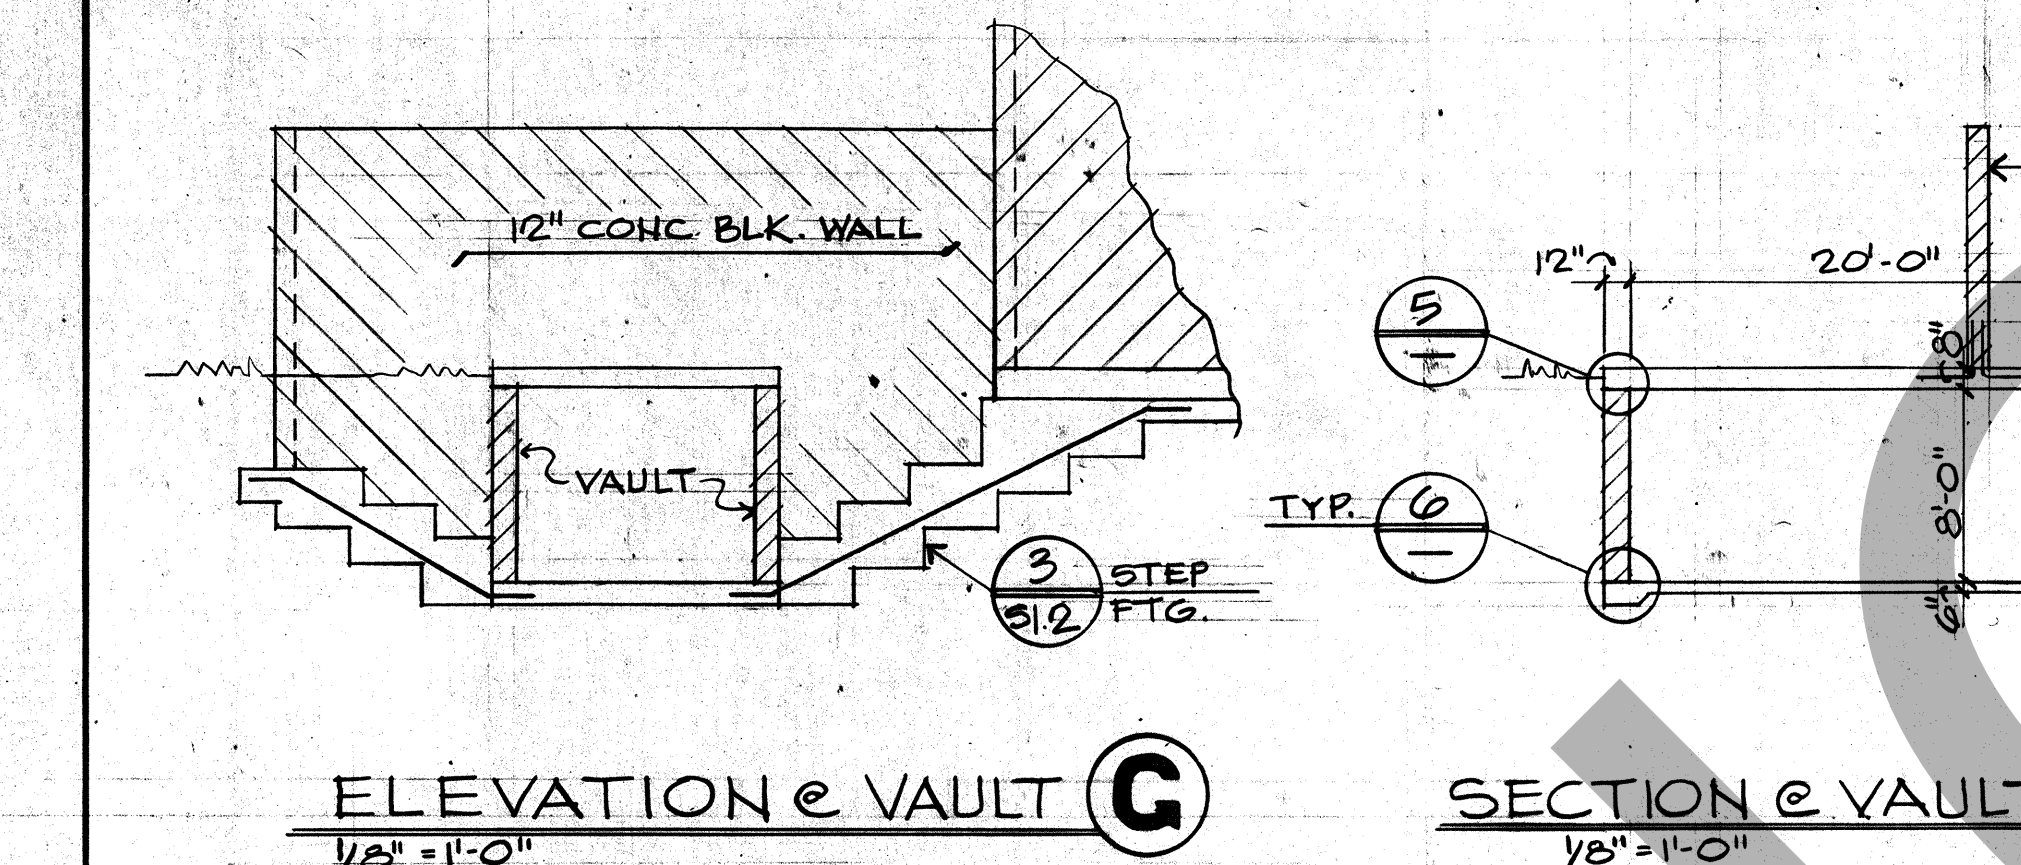
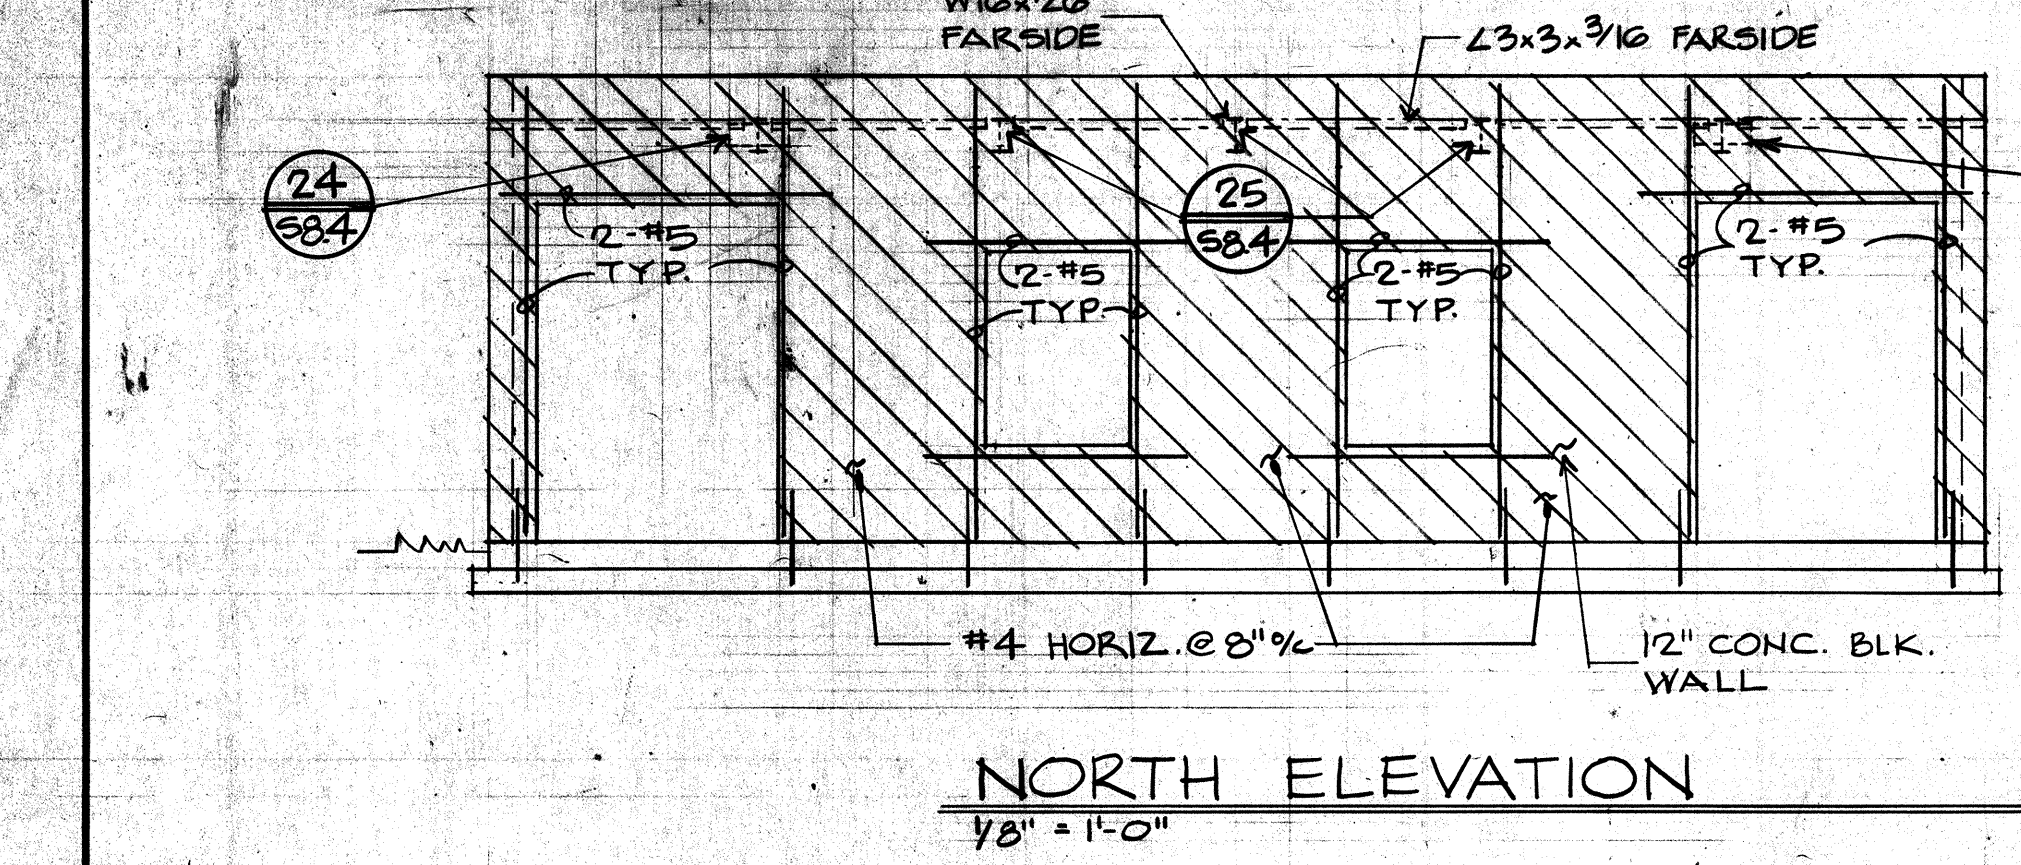


ASB071

25-513

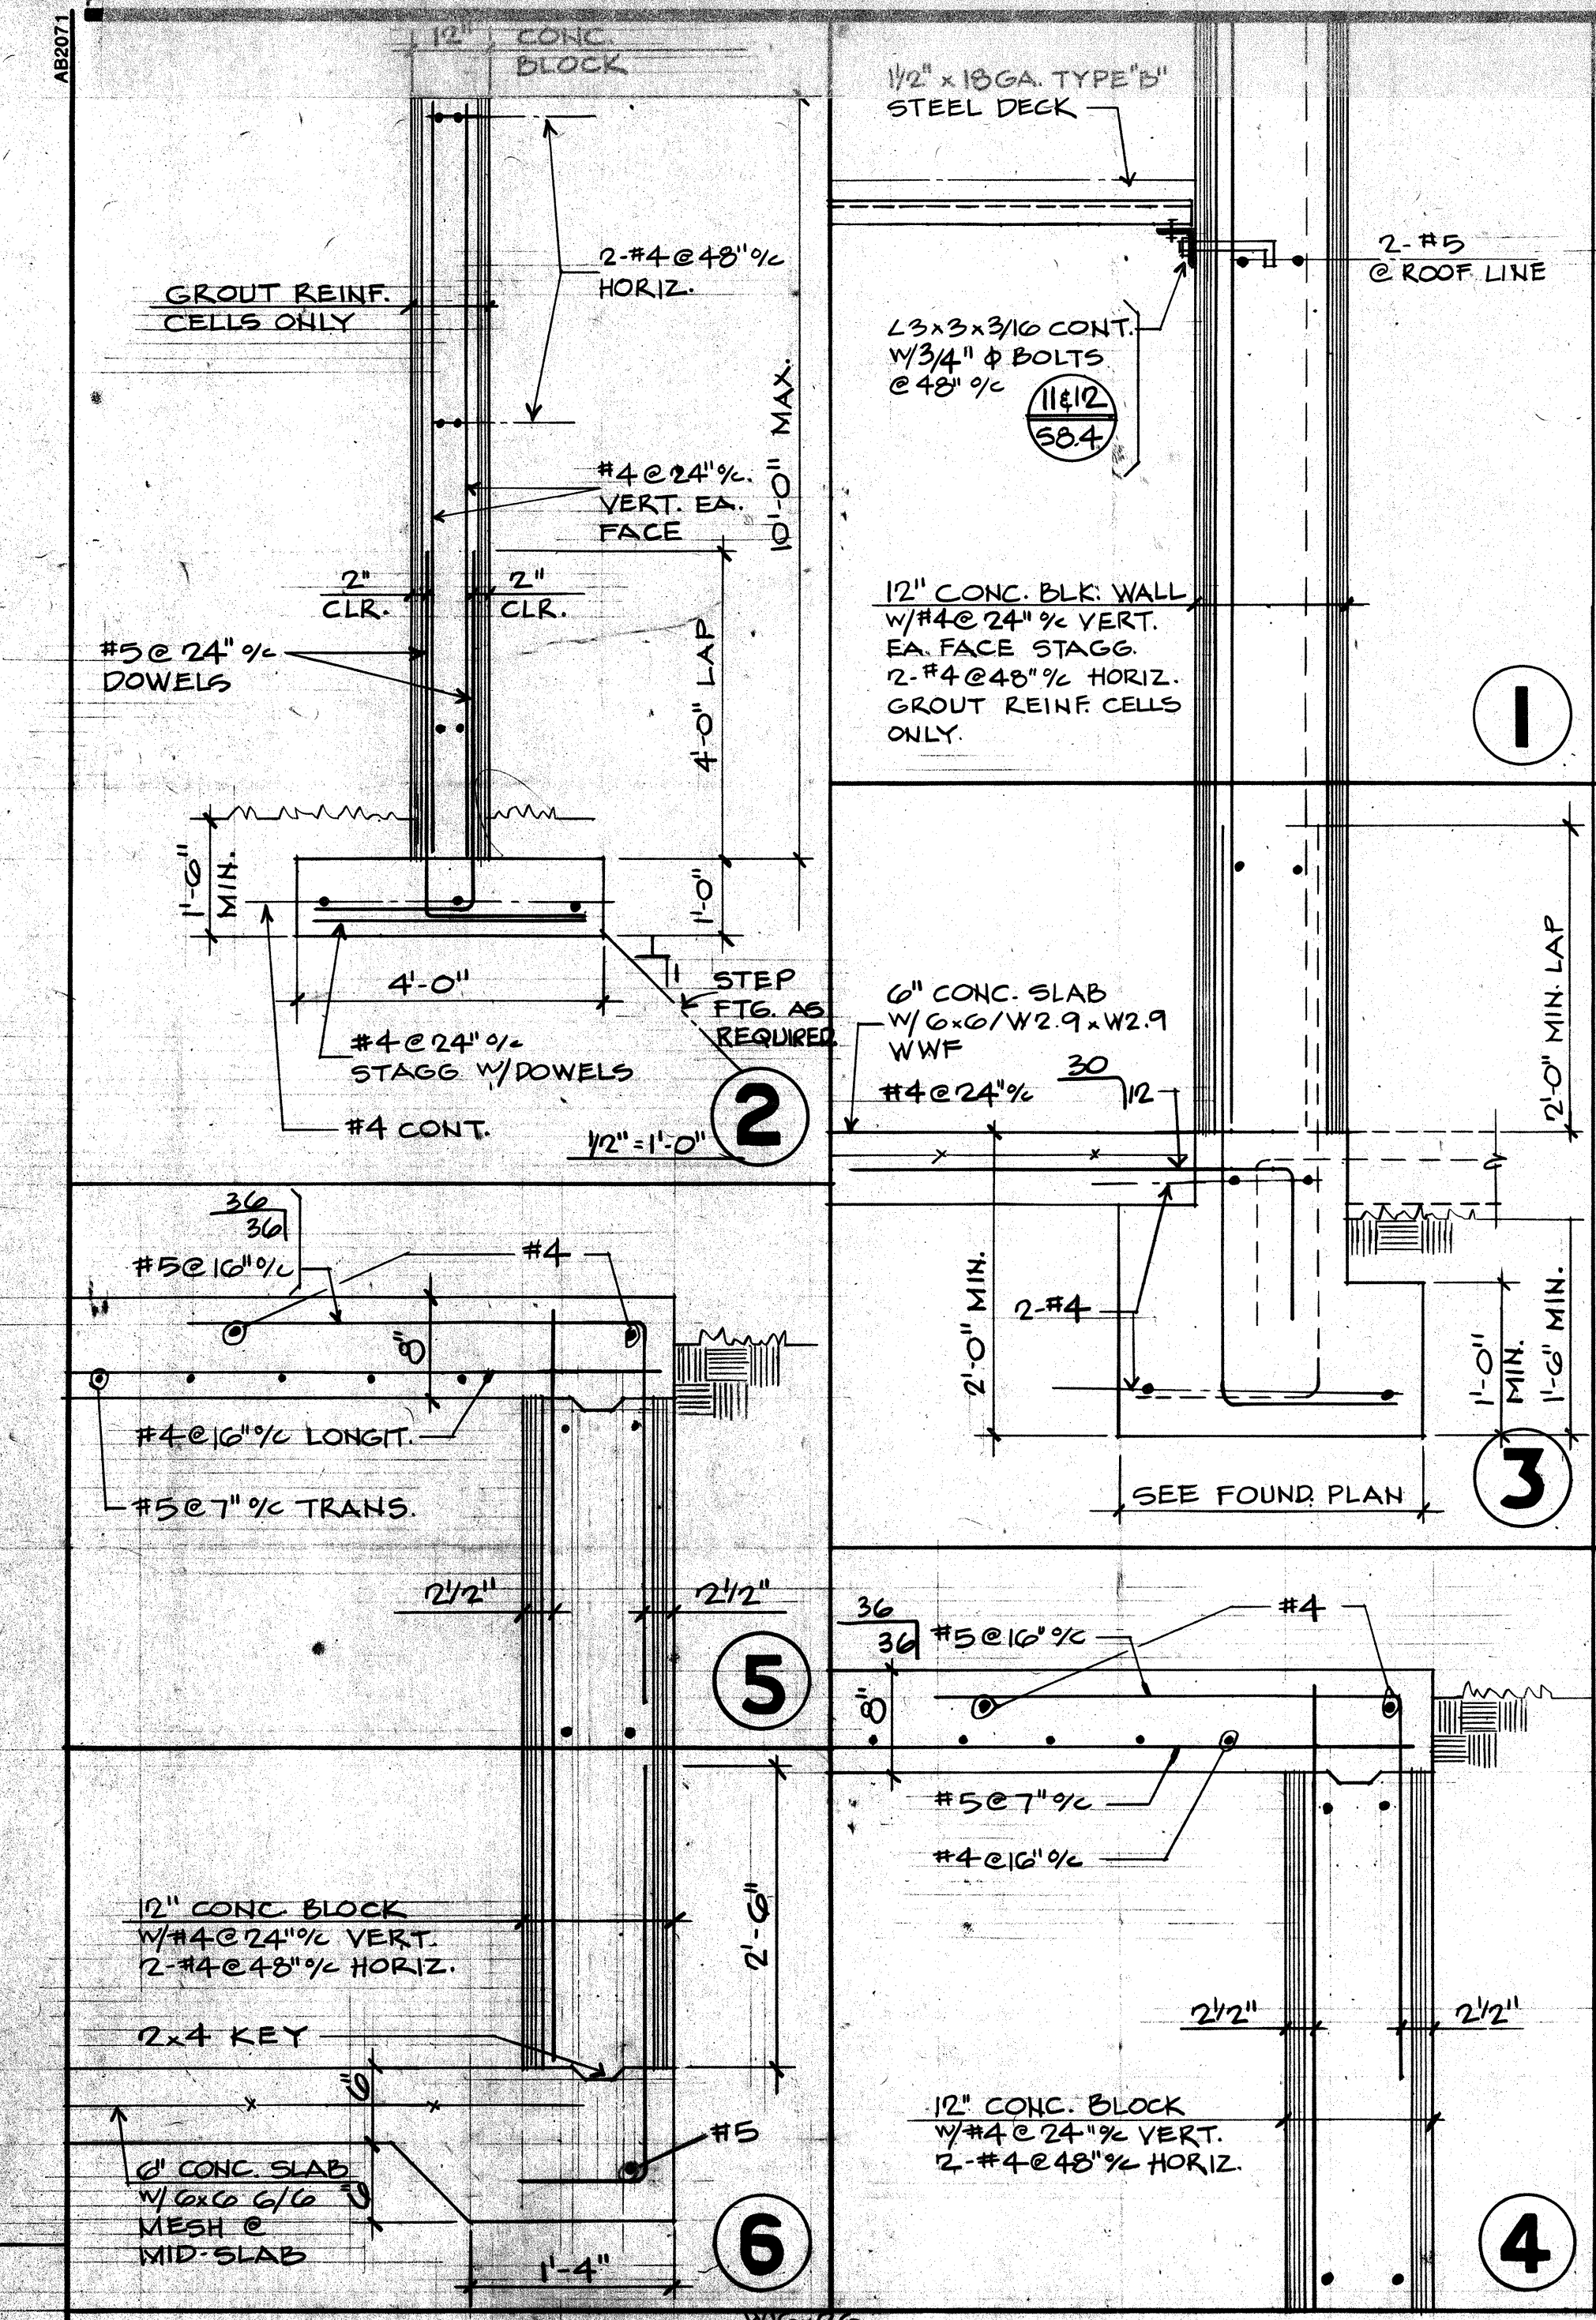

TYPICAL FOOTINGS
a) Footings 2'-0" & wider shall be as shown on Section A/S7.4 with 1-#5 Cont. Top & Bottom.
b) Footings less than 2'-0" wide shall be as shown on S/S7.13. There is no Expansion Joint-Filler at Columns & Interior slabs.
Construction Joints - Weakened Plane Joints
1) Prior to Construction the Contractor shall provide a layout of proposed locations of Construction Joints and Weakened Plane Joints (W.P.J.).
2) Construction joints shall be at a maximum of 25'-0" o.c., with the combined area between C.J. & W.P.J. not to exceed 700 square feet.

ROSSER FABRAP INTERNATIONAL
ROSSER FABRAP INTERNATIONAL, Inc.
Comprehensive Services for Building
Atlanta Savannah Tampa

Revisions
No. Date Description
1 12-21-83 Addendum 100710-10
FOR CONSTRUCTION

ROSSER FABRAP INTERNATIONAL
Criminal Justice Architecture, Technology, Planning, Interiors,
Mechanical, Electrical, Plumbing, Security, & Civil Engineering.


JUSTICE SYSTEMS INCORPORATED
Criminal Justice Operations, Programming
JOHNSON & NIELSEN
Structural Engineering

WEST - VALLEY - DETENTION - CENTER
FOR THE COUNTY OF SAN - BERNARDINO - CALIFORNIA

HARRY MANS, COUNTY ADMINISTRATION OFFICER
FLOYD TIDWELL, SHERIFF
BOARD OF SUPERVISORS
San Bernardino County Board of Supervisors
San Bernardino County Administration Center
600 North Harbor Blvd., Suite 200
San Bernardino, CA 92410
(714) 383-1000


GENERATOR/WATER TREATMENT BLDG FOUNDATION & ROOF FRAMING

Job No. 88-07-04
Date S33

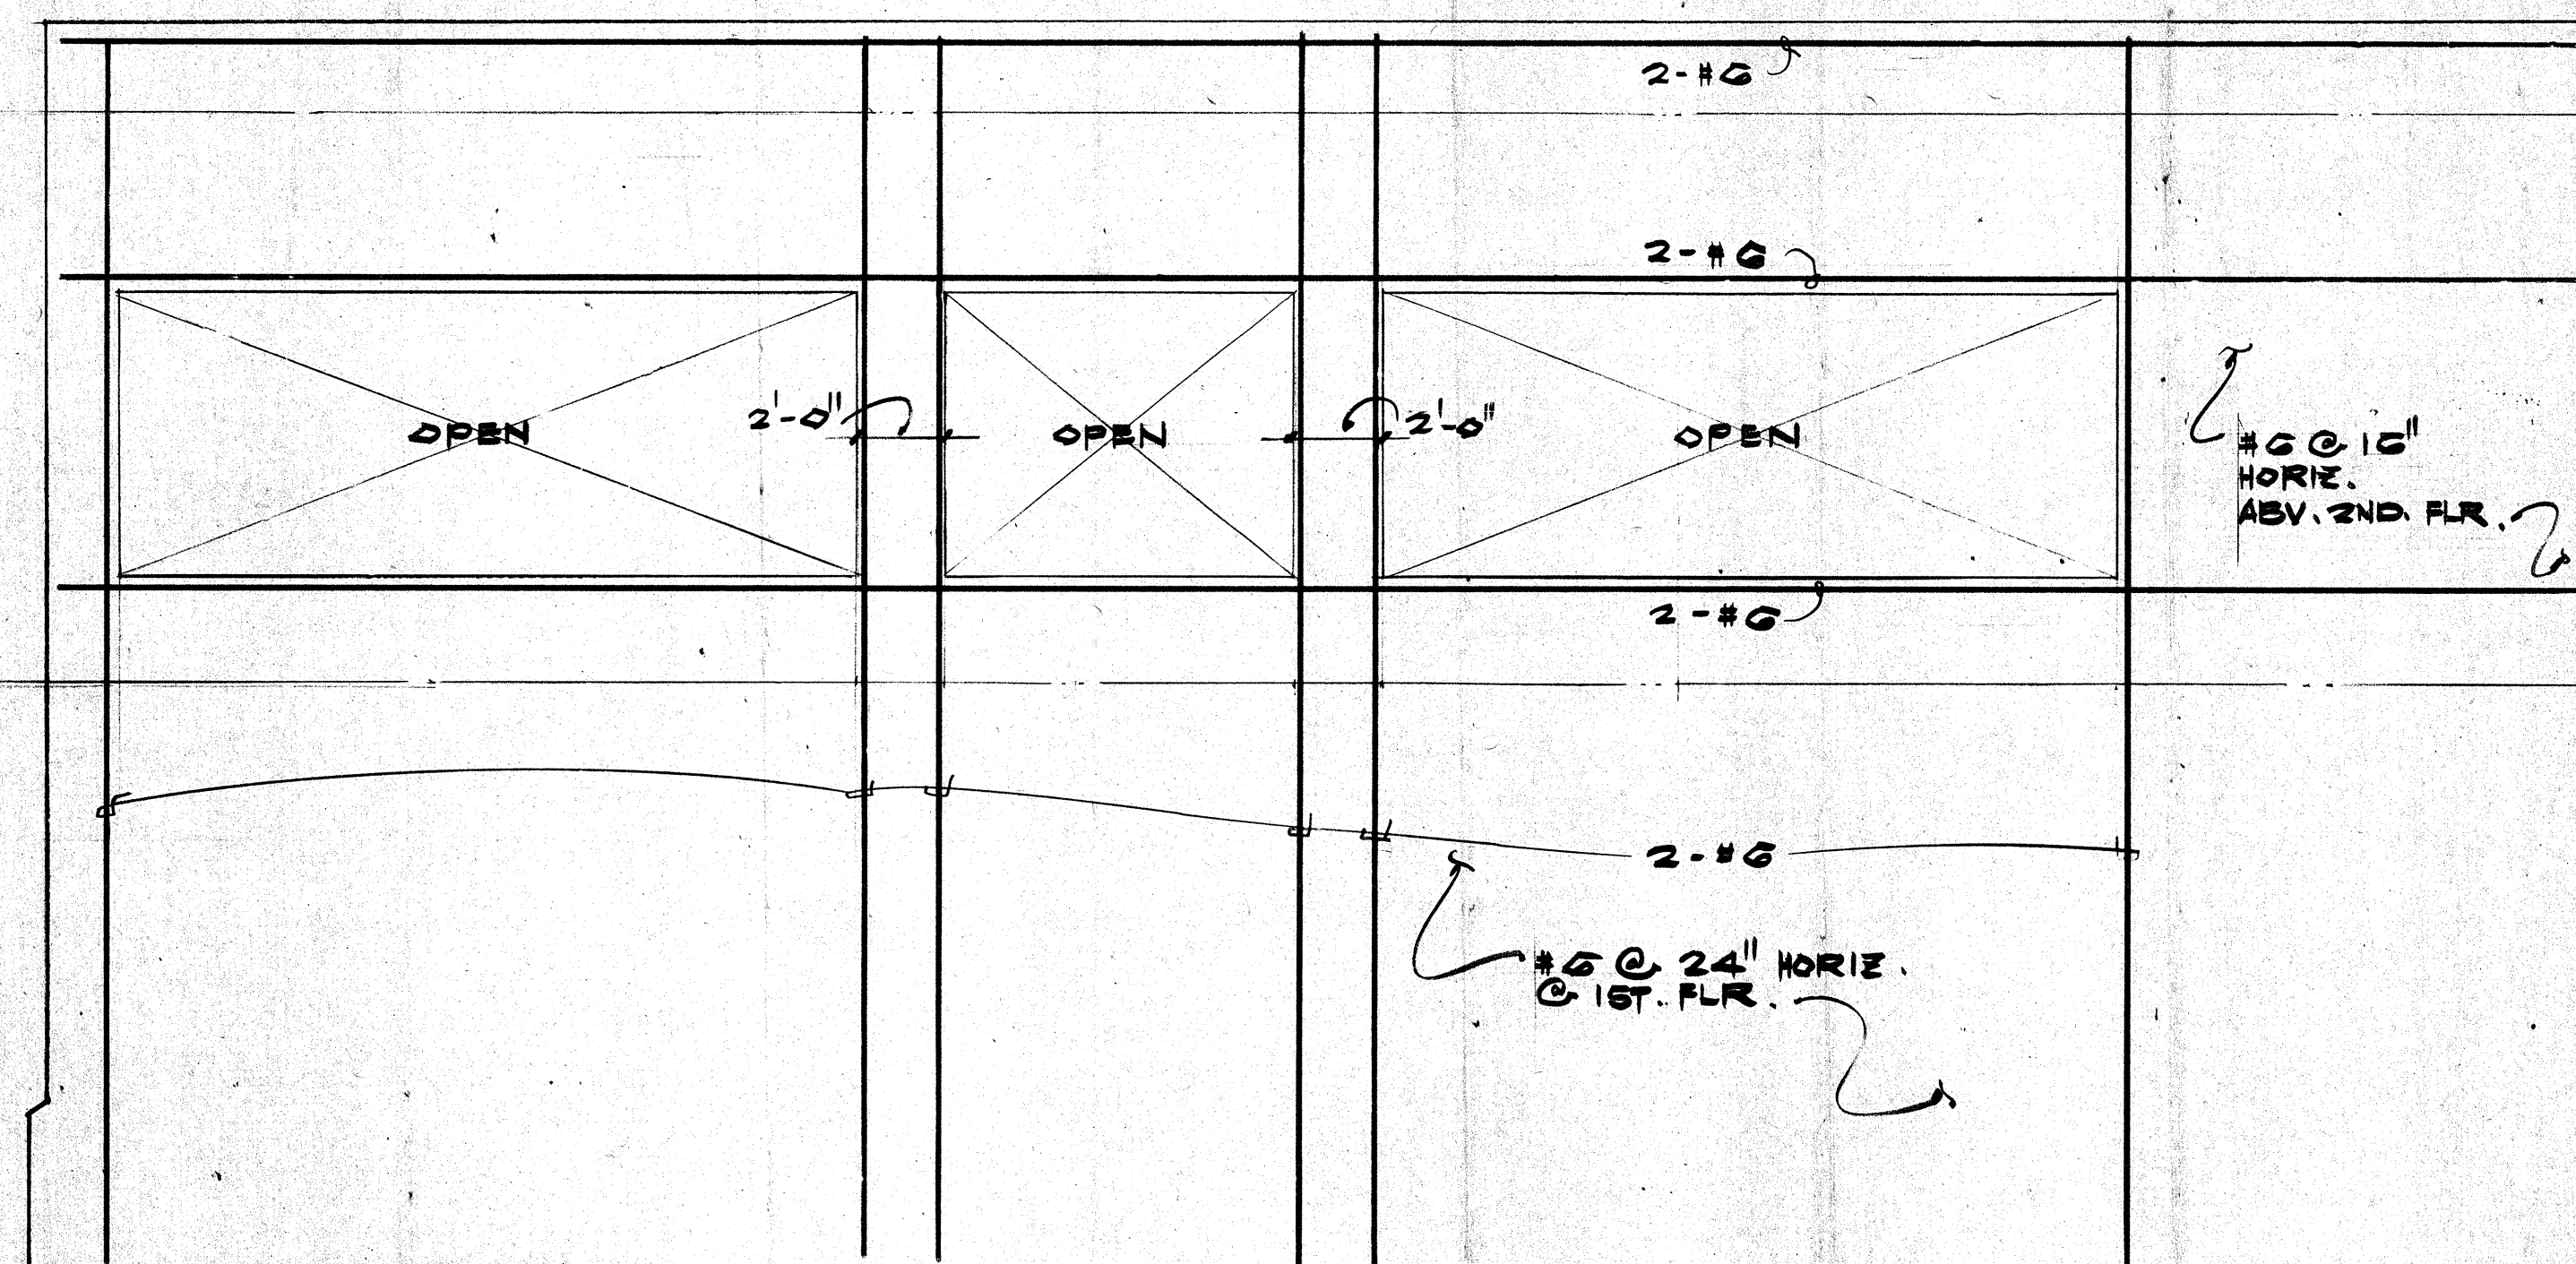

WALL ELEVATION

2

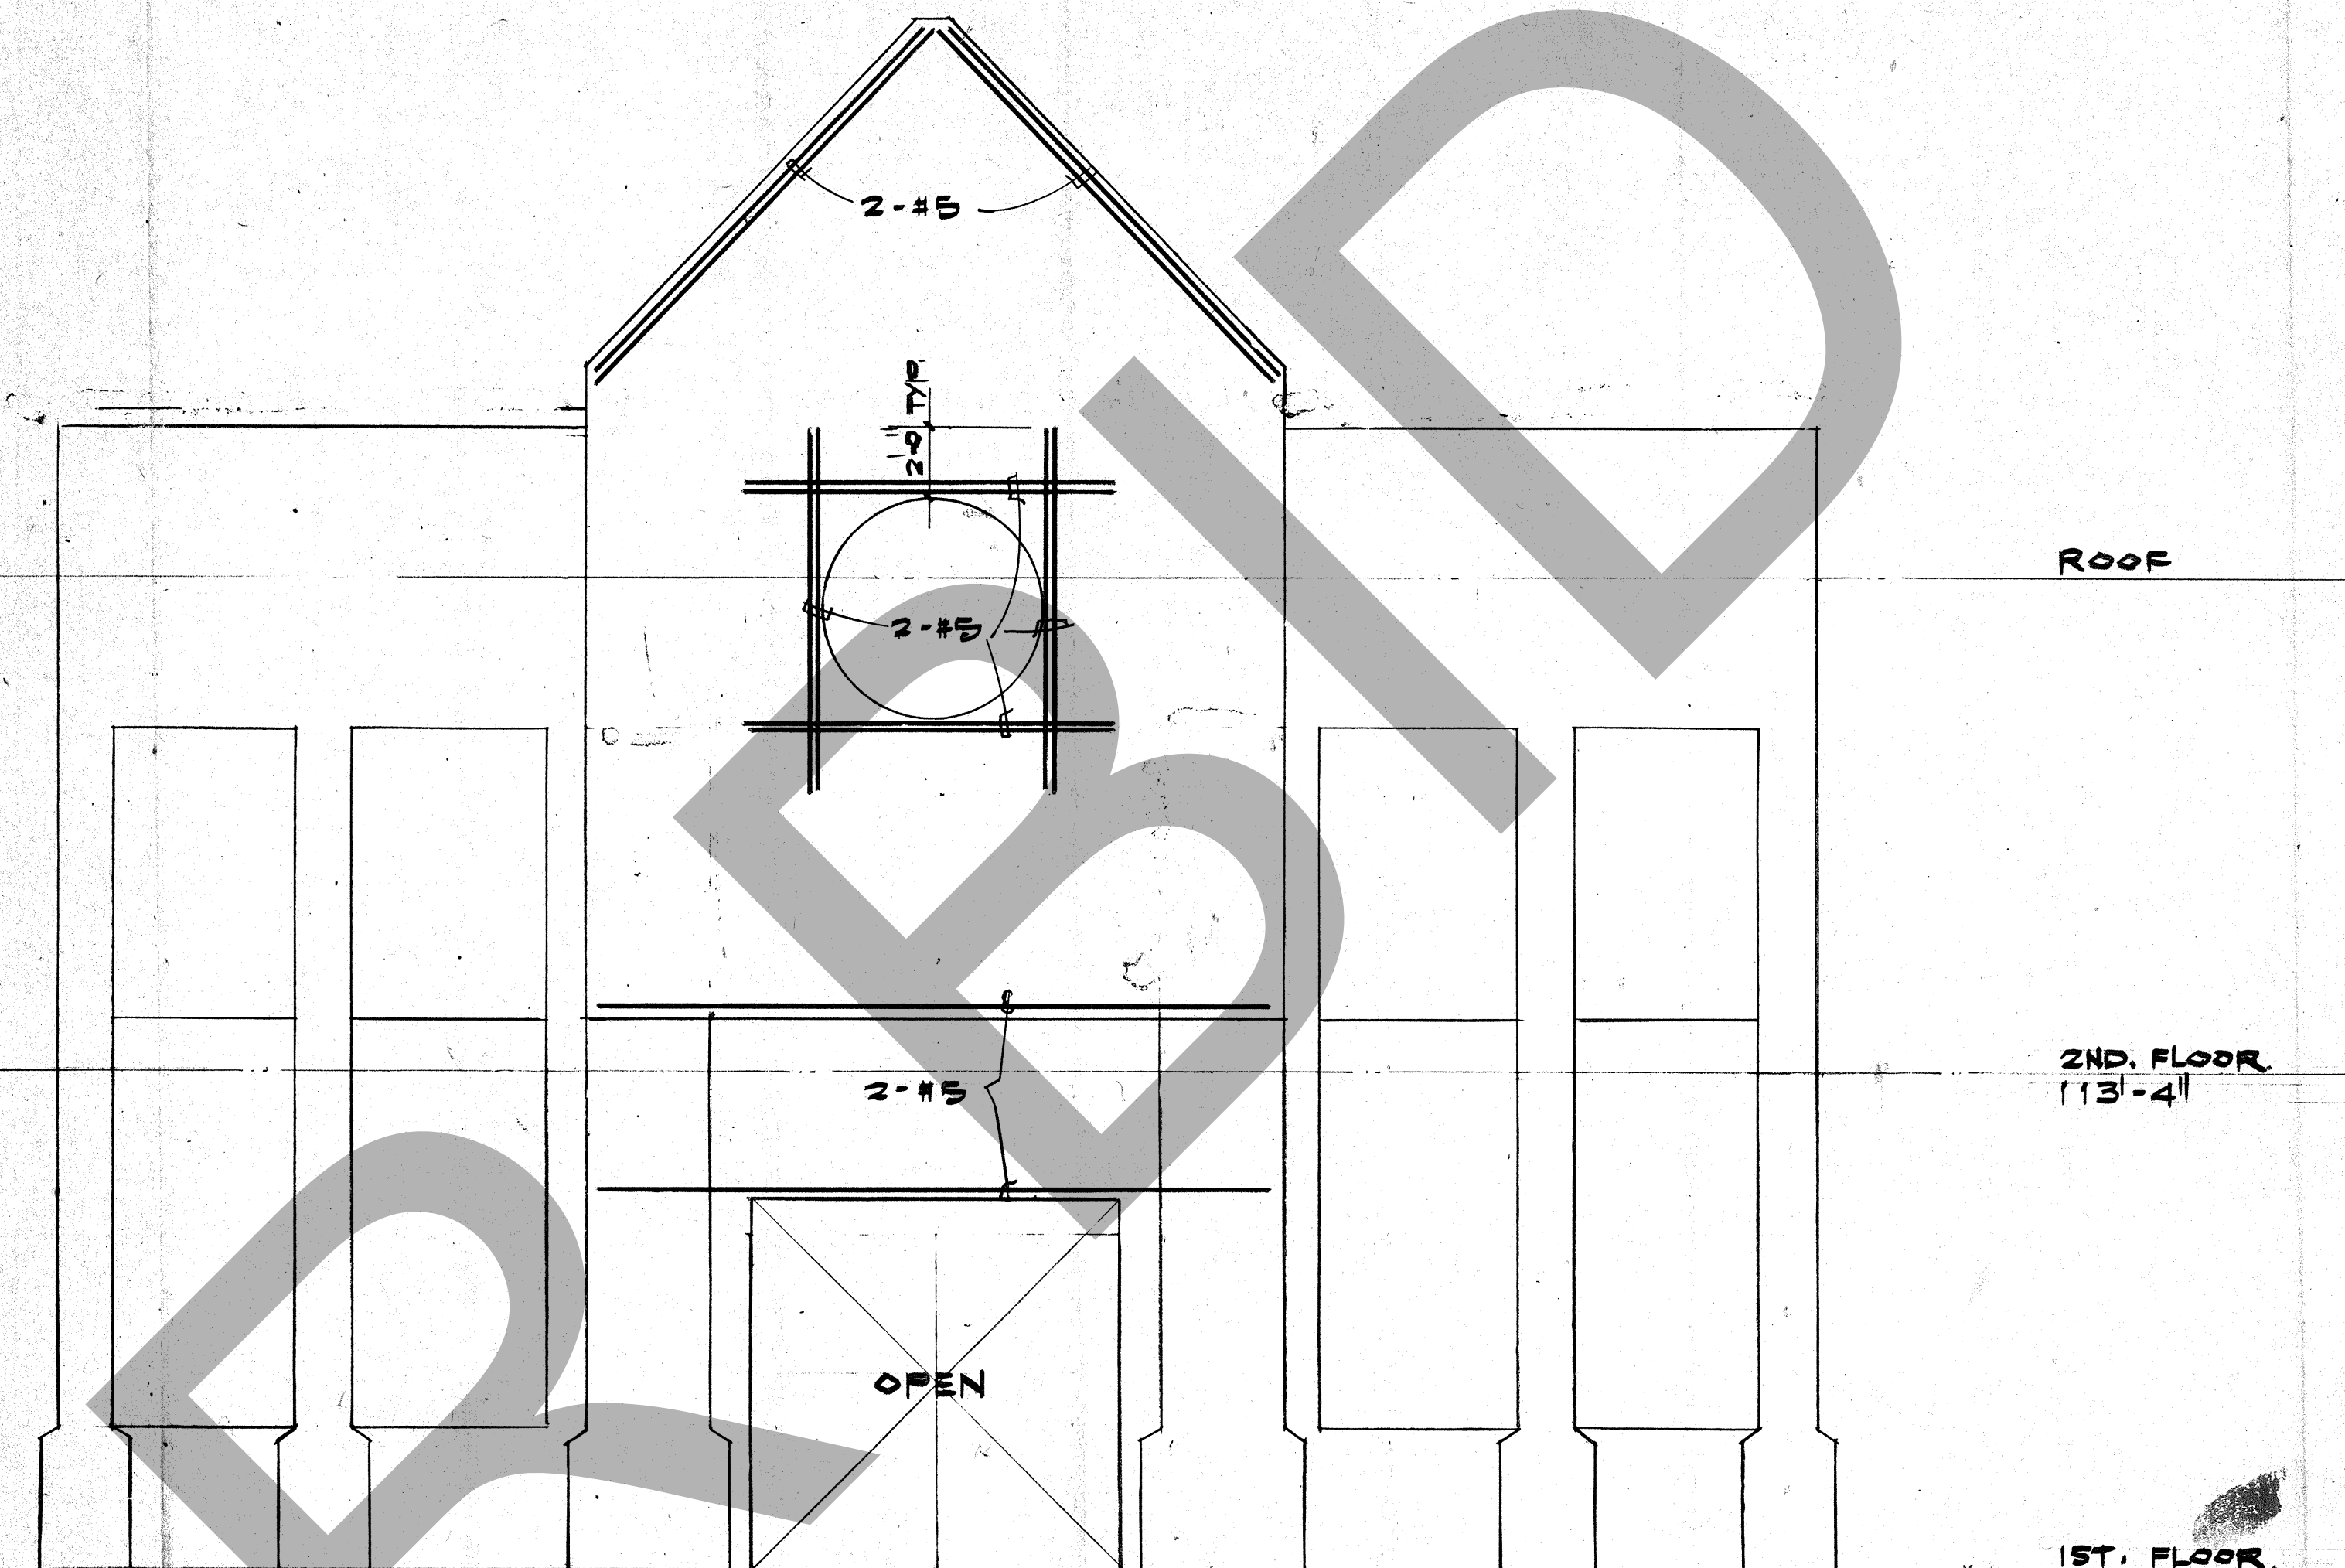


WALL ELEVATION


1

SCALE: 1/4" = 1'-0" TYP.

NOTE: FOR ALL WALL OPENINGS AND DIMENSIONS SEE ARCHT. DRAWINGS.

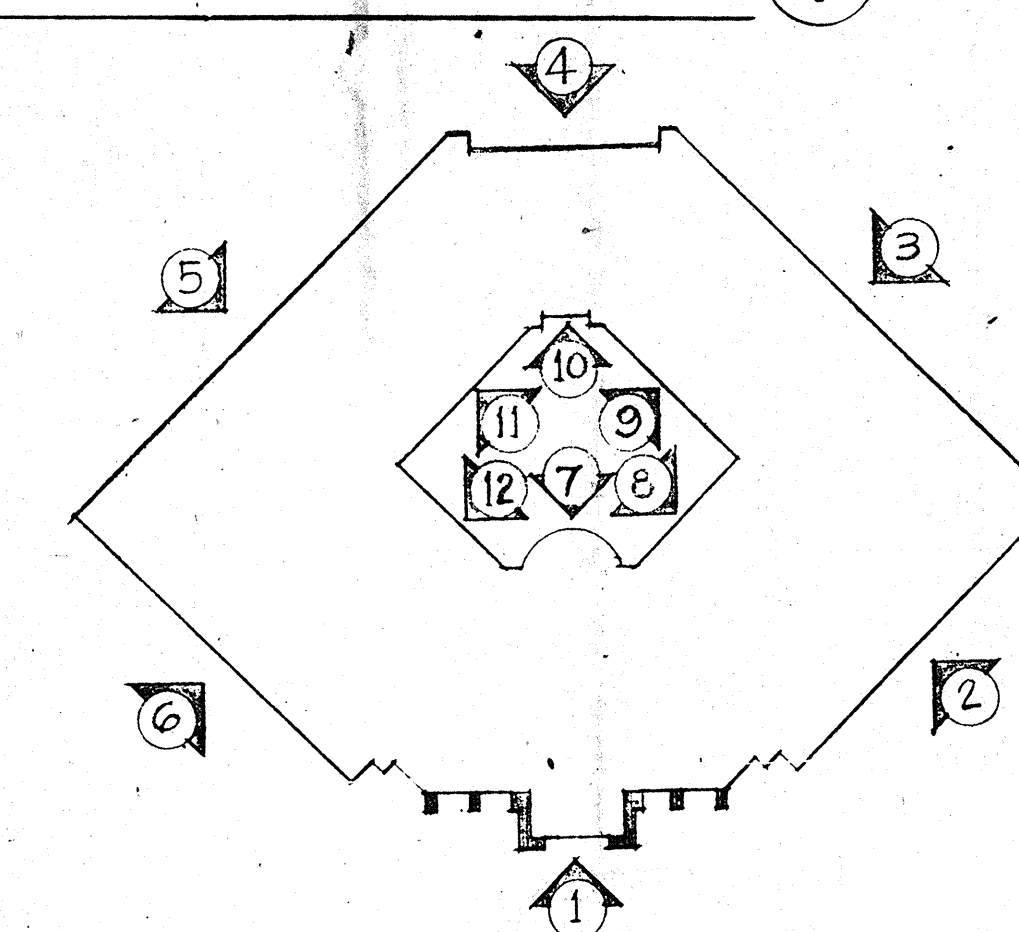


KEY PLAN

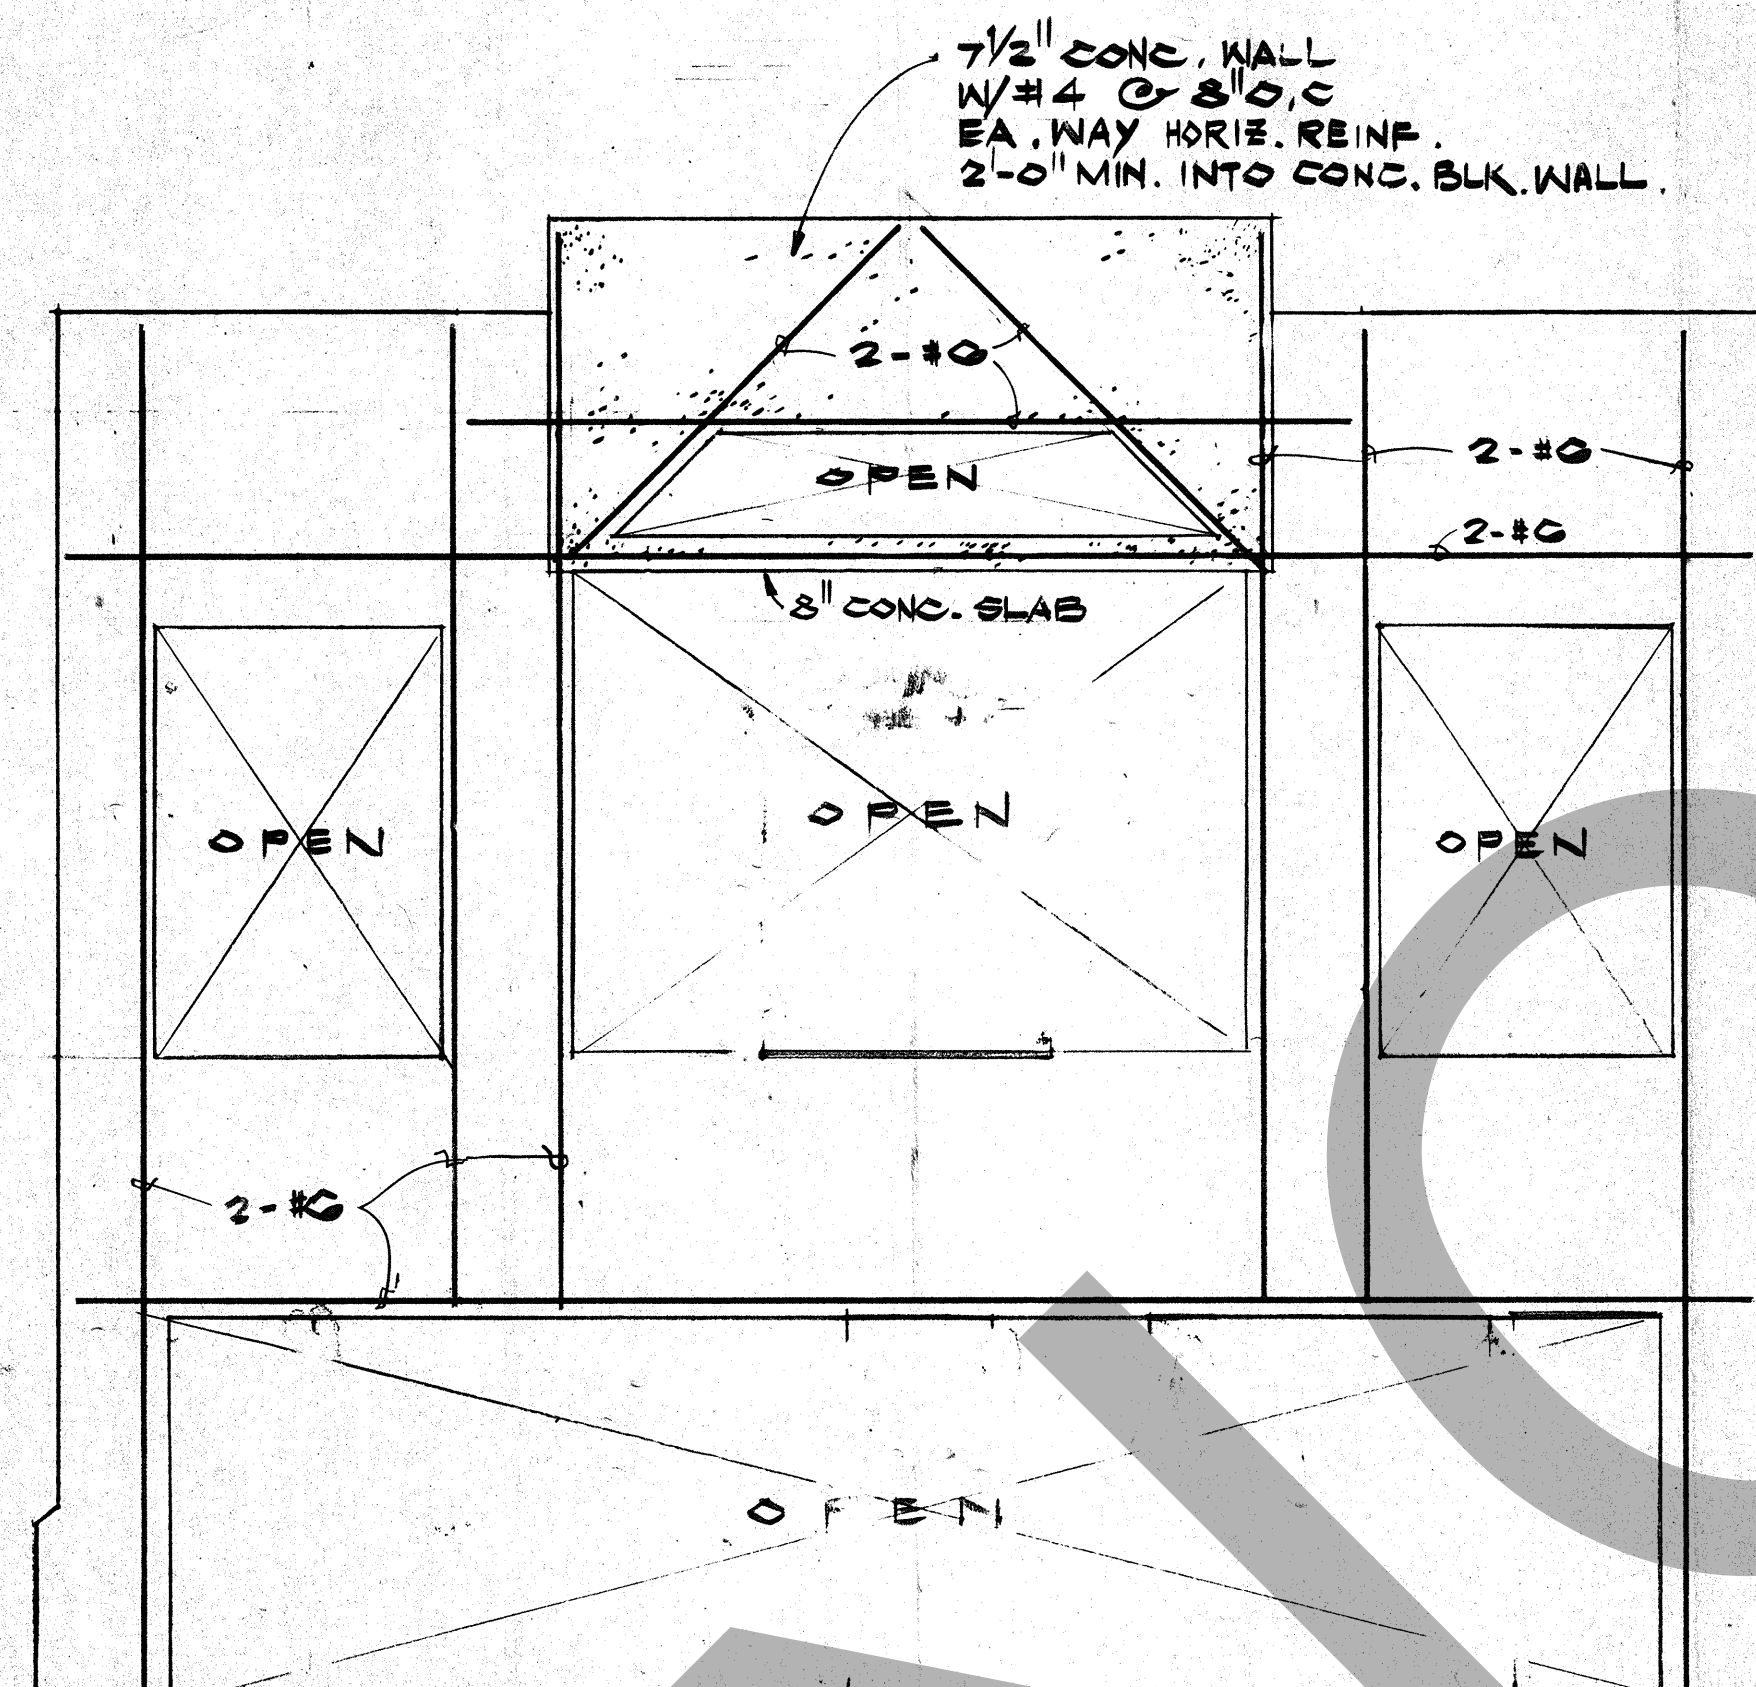

WALL ELEVATION

4

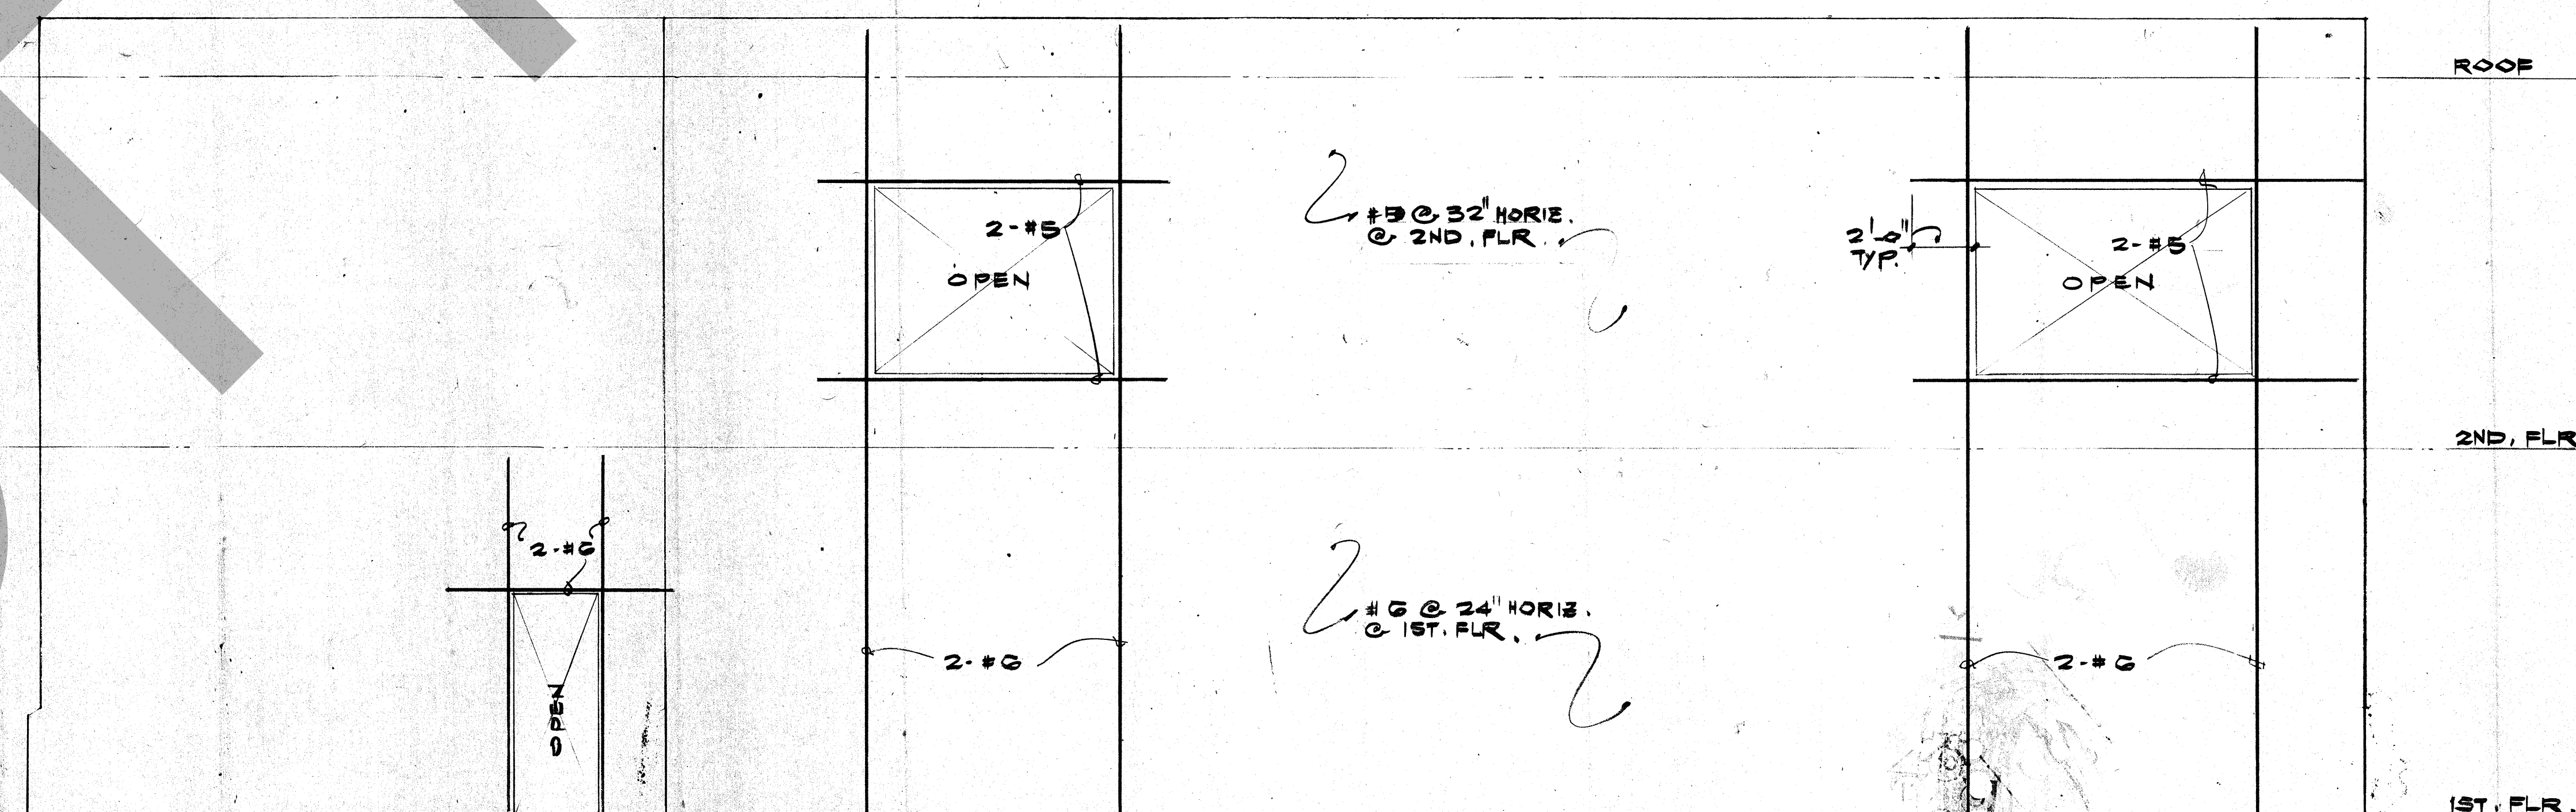

WALL ELEVATION

3

DISREGARD ALL DIMENSIONS ON STRUCTURAL DRAWINGS. REFER TO ARCHITECTURAL DRAWINGS FOR DIMENSIONING.

ROSSER FABRAP INTERNATIONAL
 Comprehensive Services for Building Design and Technology
 Atlanta Savannah Tampa

ROSSER FABRAP INTERNATIONAL
 Criminal Justice Architecture, Technology, Planning, Interiors, Mechanical, Electrical, Plumbing, Security, & Civil Engineering.

ROSSER FABRAP INTERNATIONAL
 Criminal Justice Architecture, Technology, Planning, Interiors, Mechanical, Electrical, Plumbing, Security, & Civil Engineering.

JUSTICE SYSTEMS INCORPORATED
 Criminal Justice Operations, Programming


JOHNSON & NIELSEN
 Structural Engineering

WEST VALLEY - DETENTION - CENTER
 FOR THE COUNTY OF SAN BERNARDINO, CALIFORNIA

HARRY MANS, COUNTY ADMINISTRATION OFFICER
 FLOYD TIDWELL, SHERIFF
 BOARD OF SUPERVISORS
 John Jones, Chairman, Paul District
 Barbara Crum, District 1, David District
 Robert H. Henshaw, District 2


ADMINISTRATION ELEVATIONS

Job No. _____
 Date _____

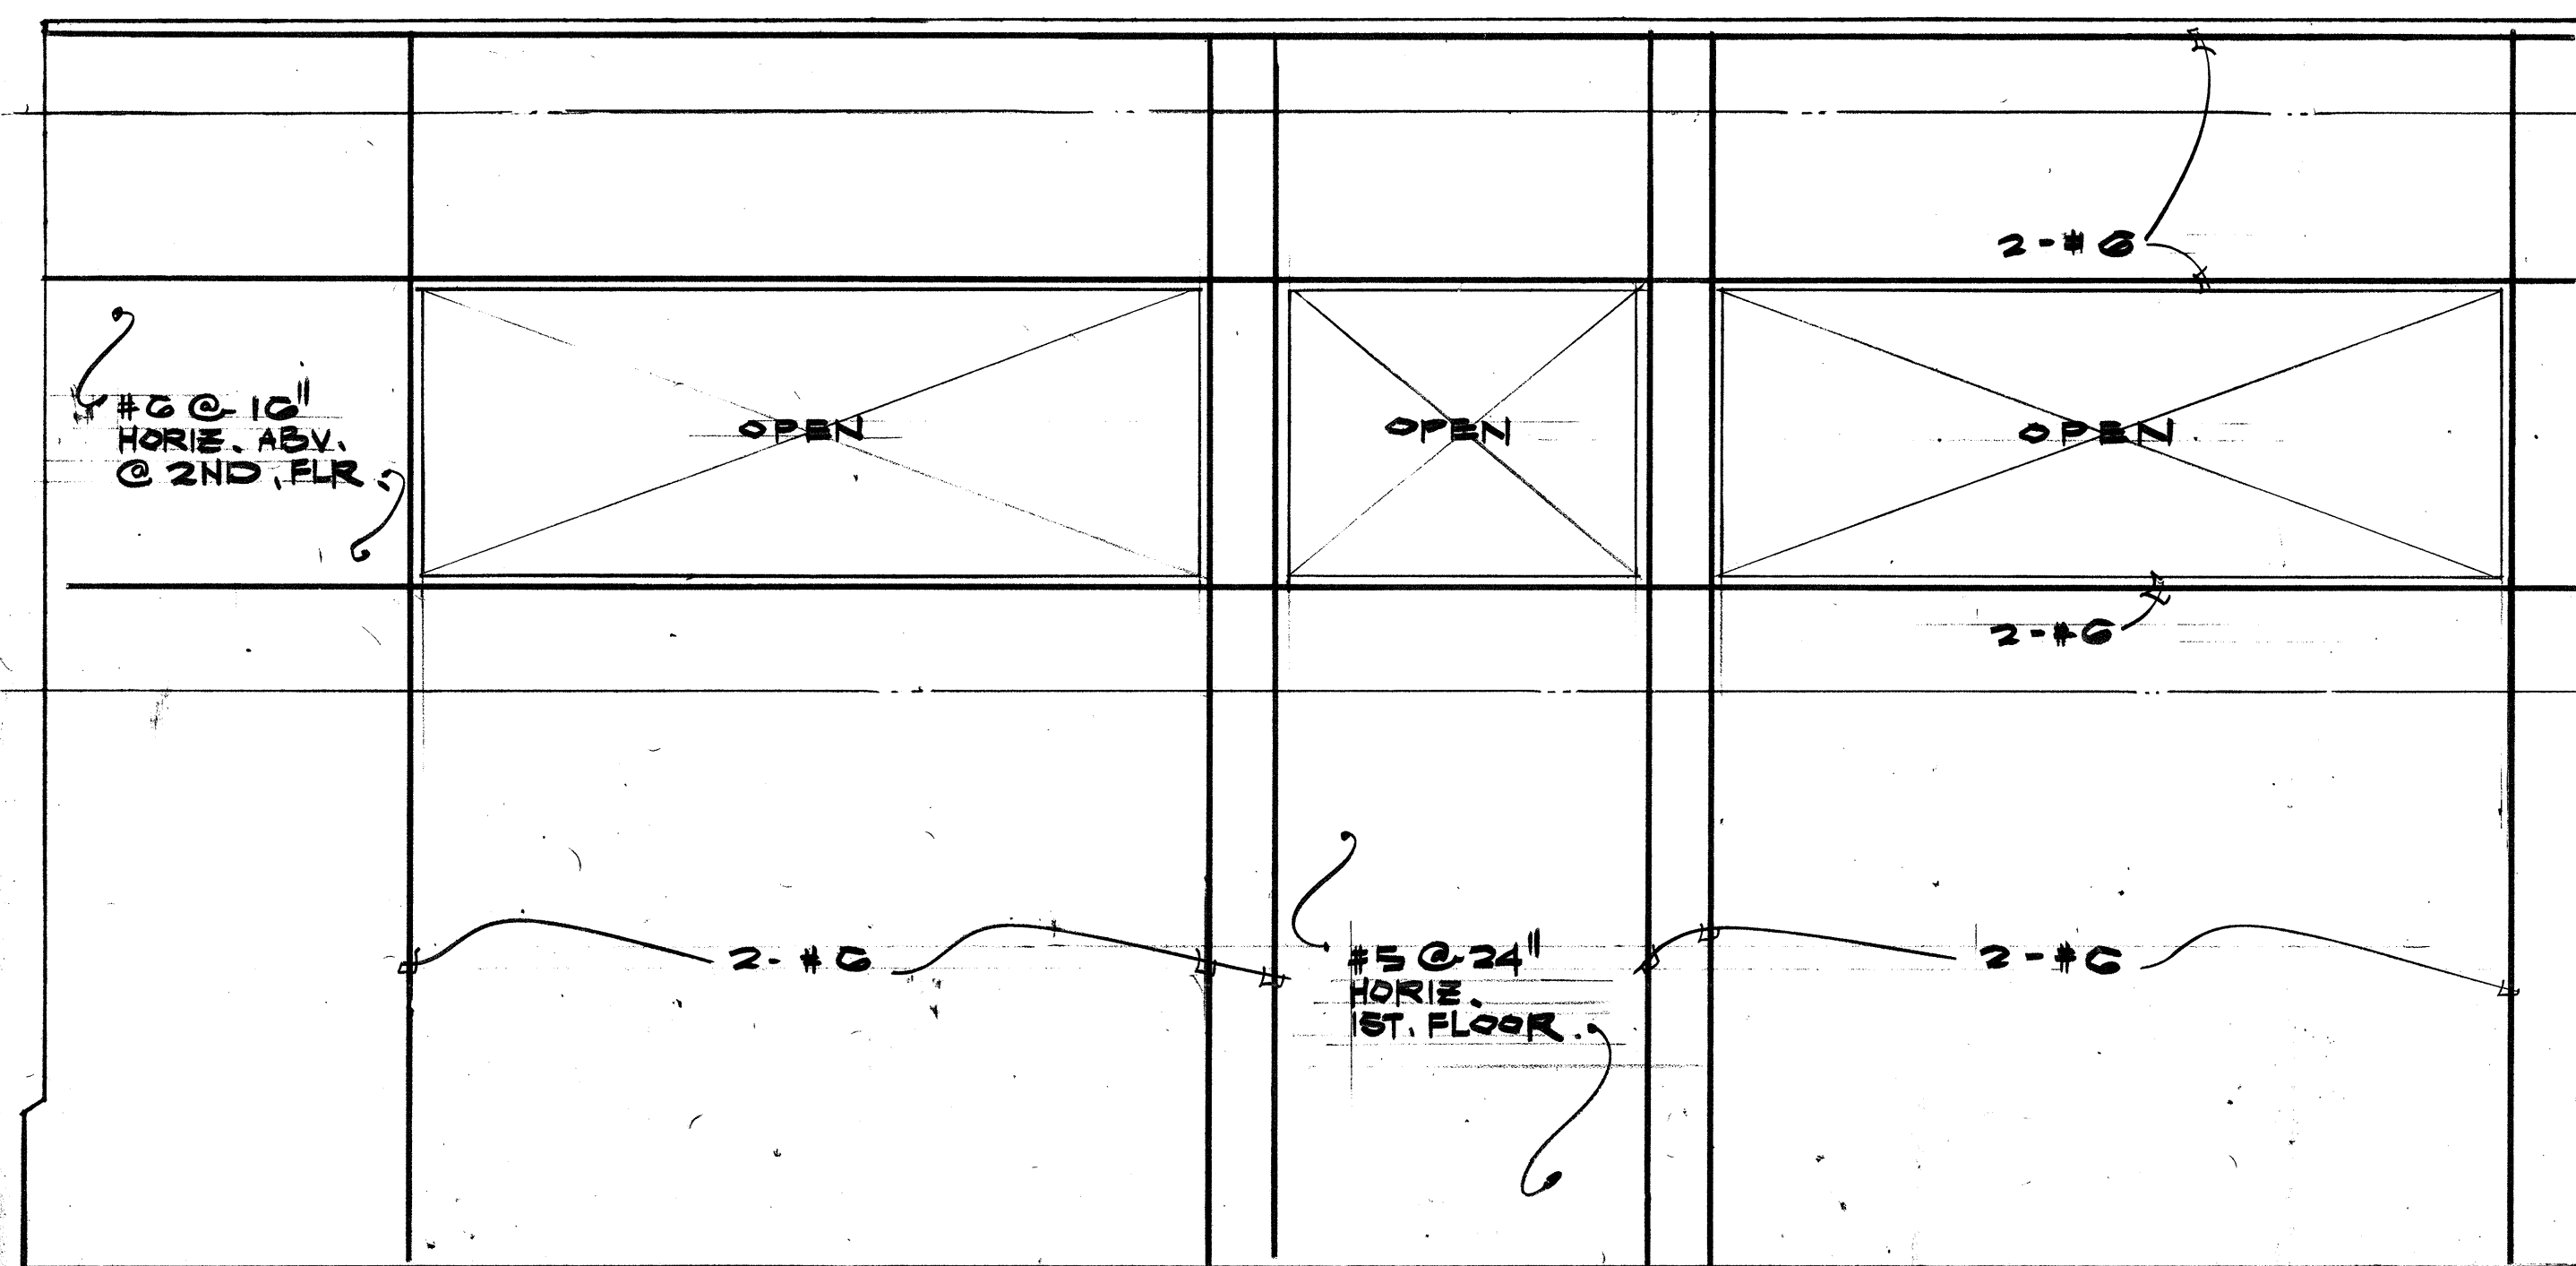

WALL ELEVATION


6

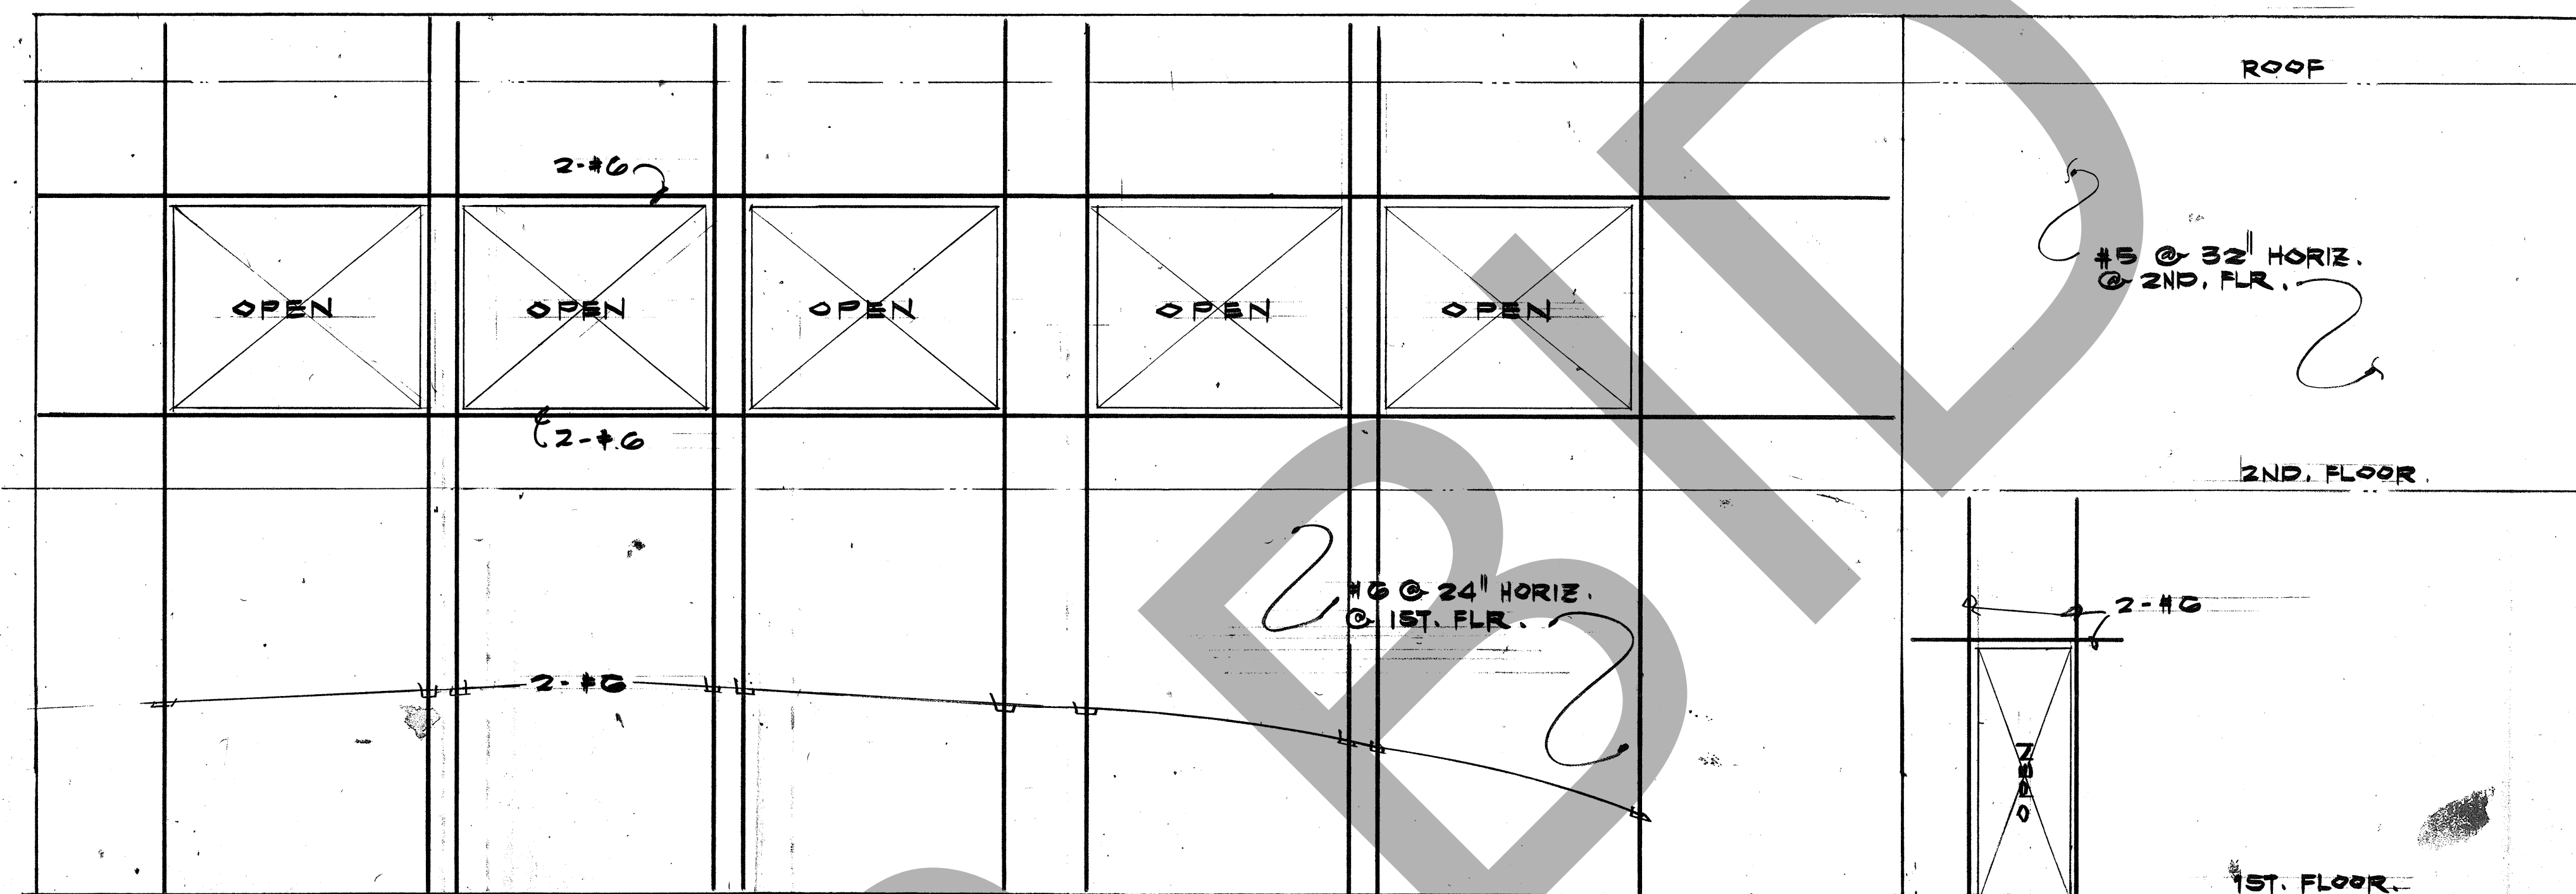

WALL ELEVATION


5

SCALE: 1/4" = 1' - 0" TYP.
NOTE: FOR ALL WALL OPENINGS AND DIMENSIONS
SEE ARCH'L. DWGS.

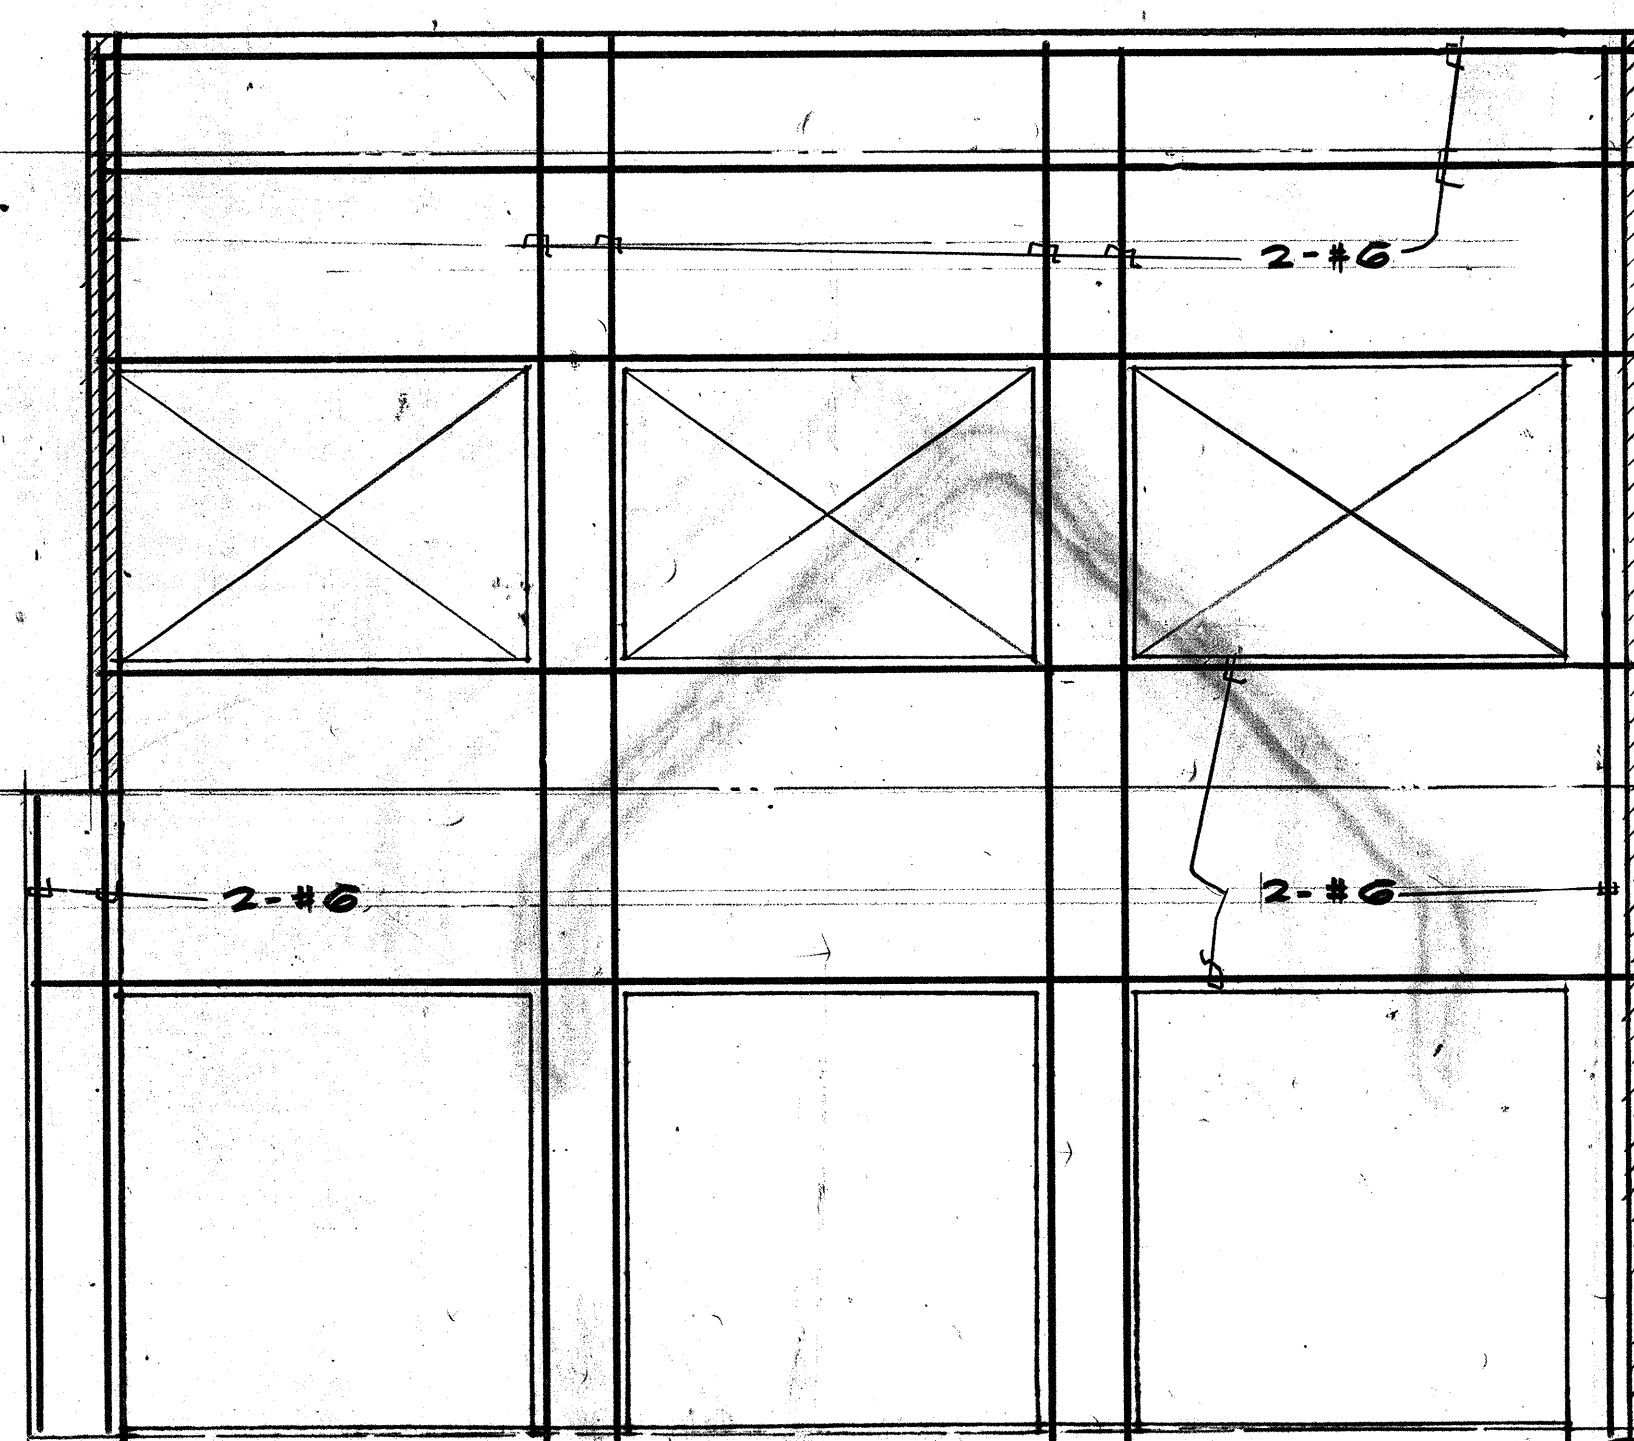


WALL ELEVATION

10

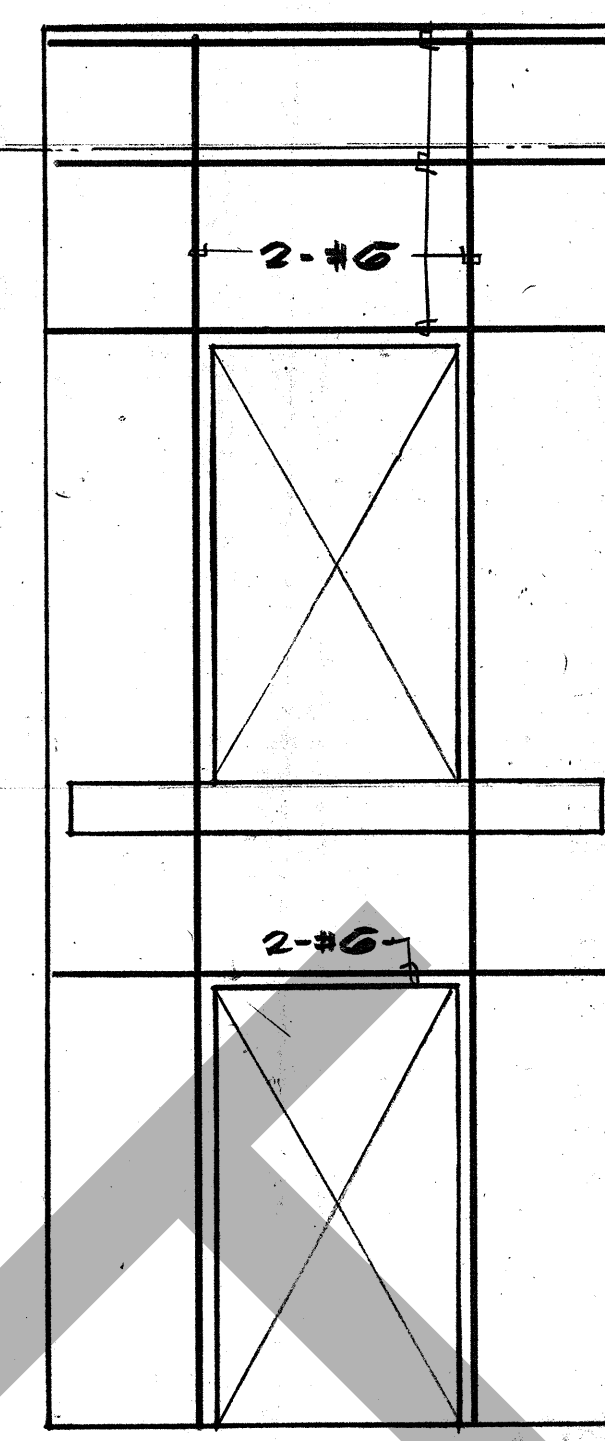


WALL ELEVATION

11

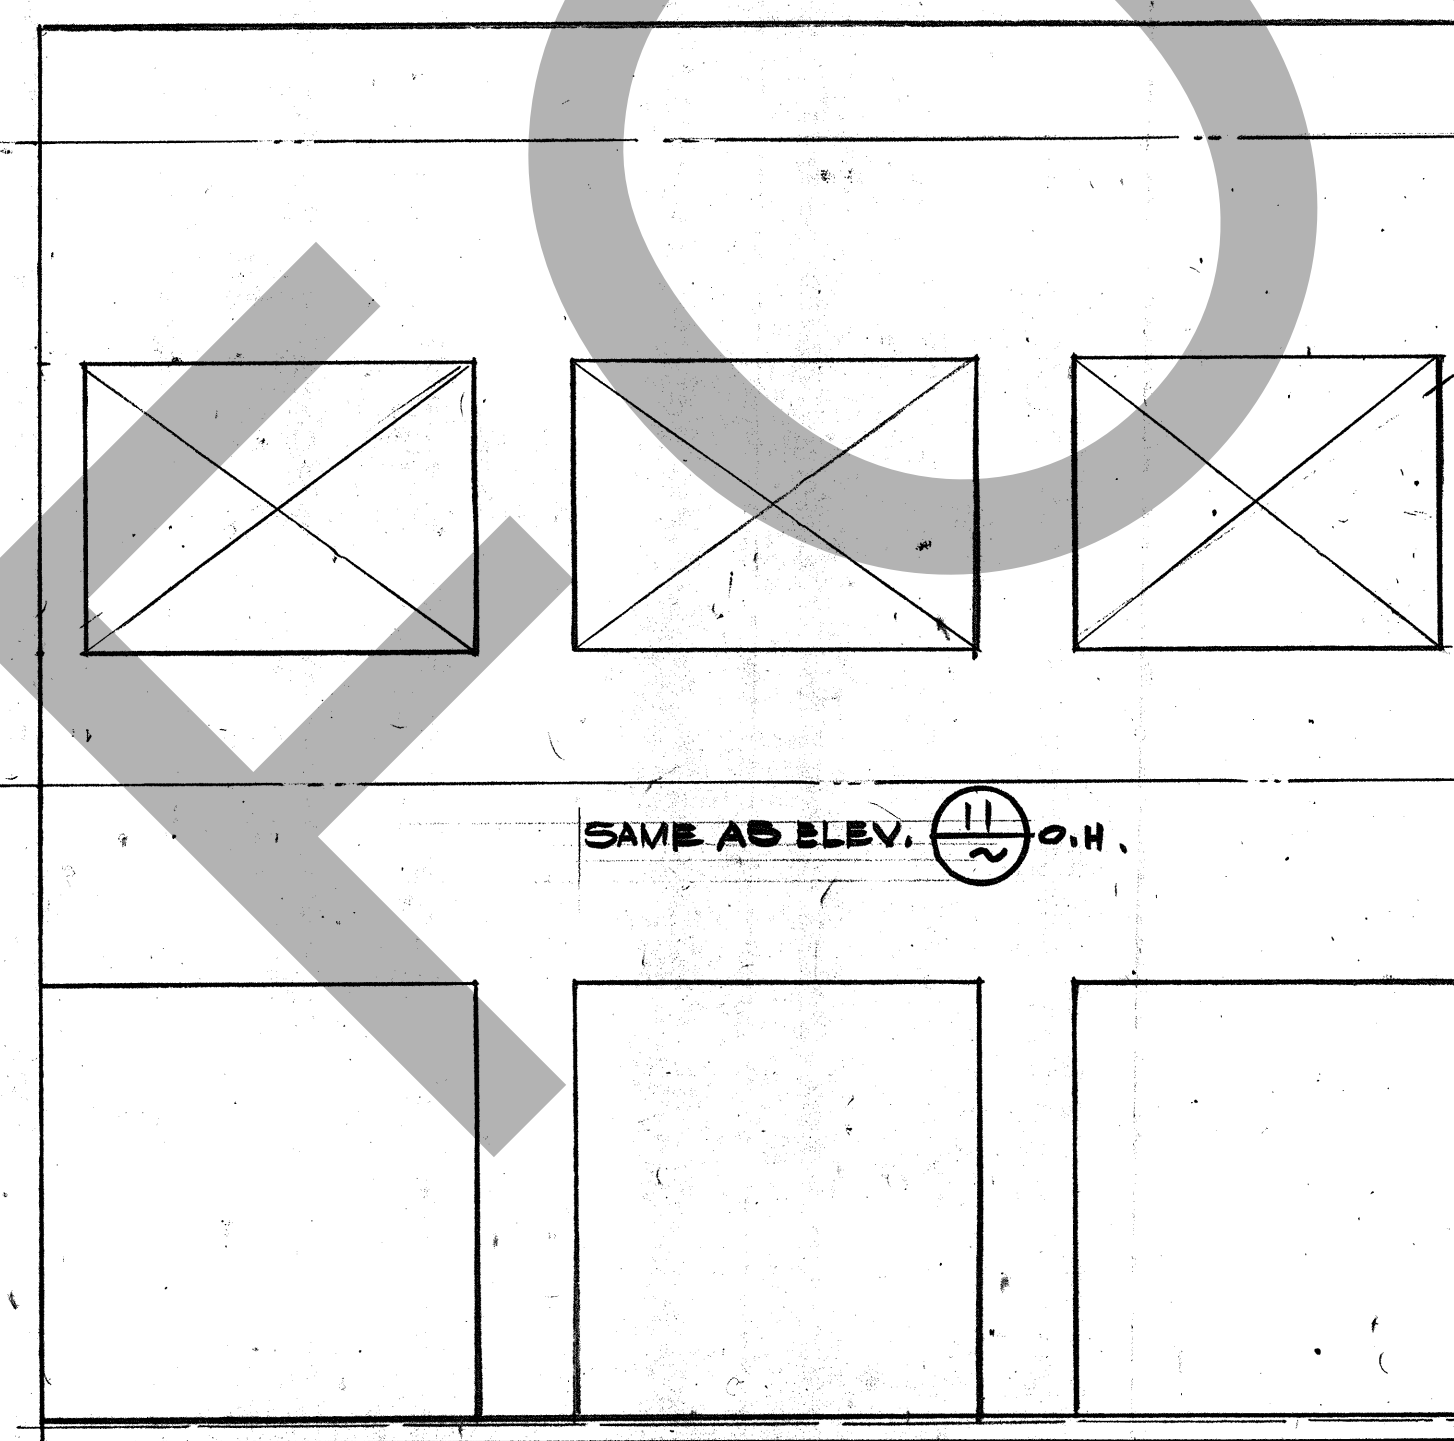


WALL ELEVATION

9

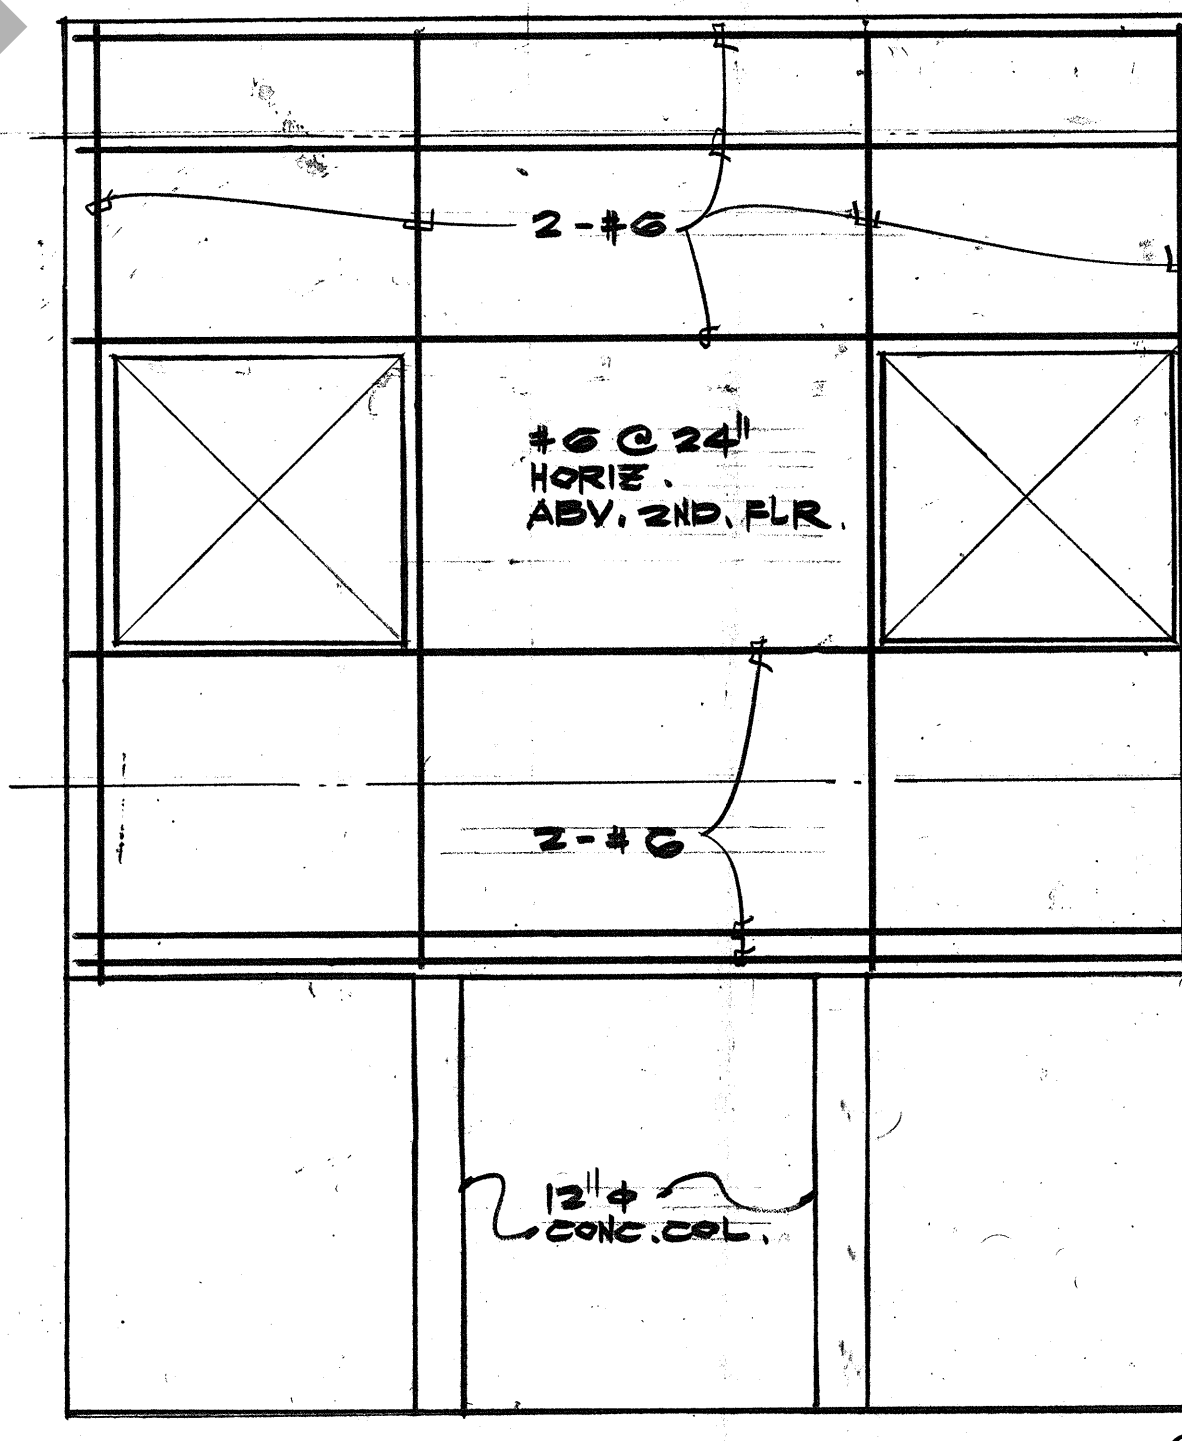


WALL ELEVATION

8

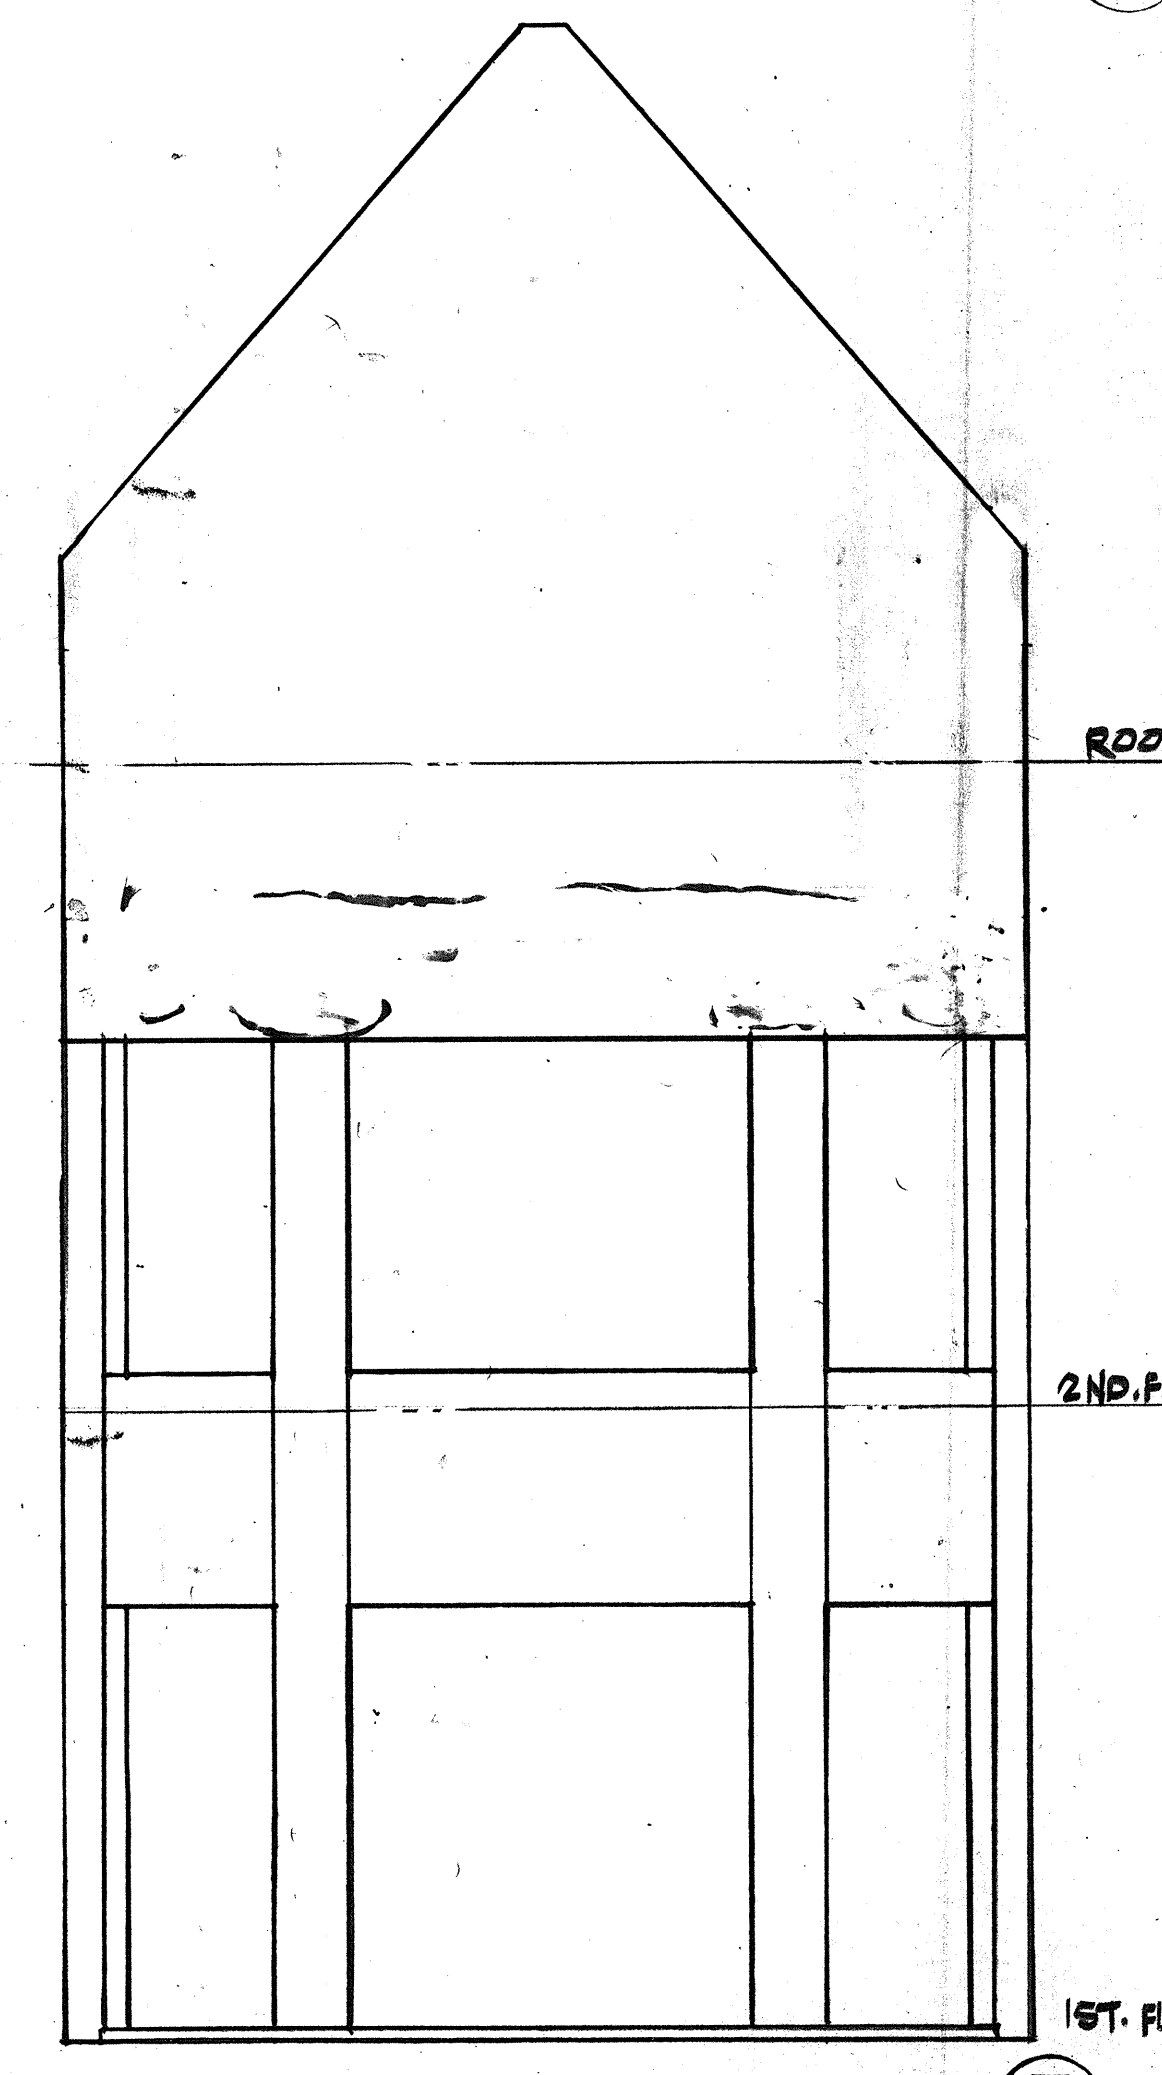


WALL ELEVATION

7

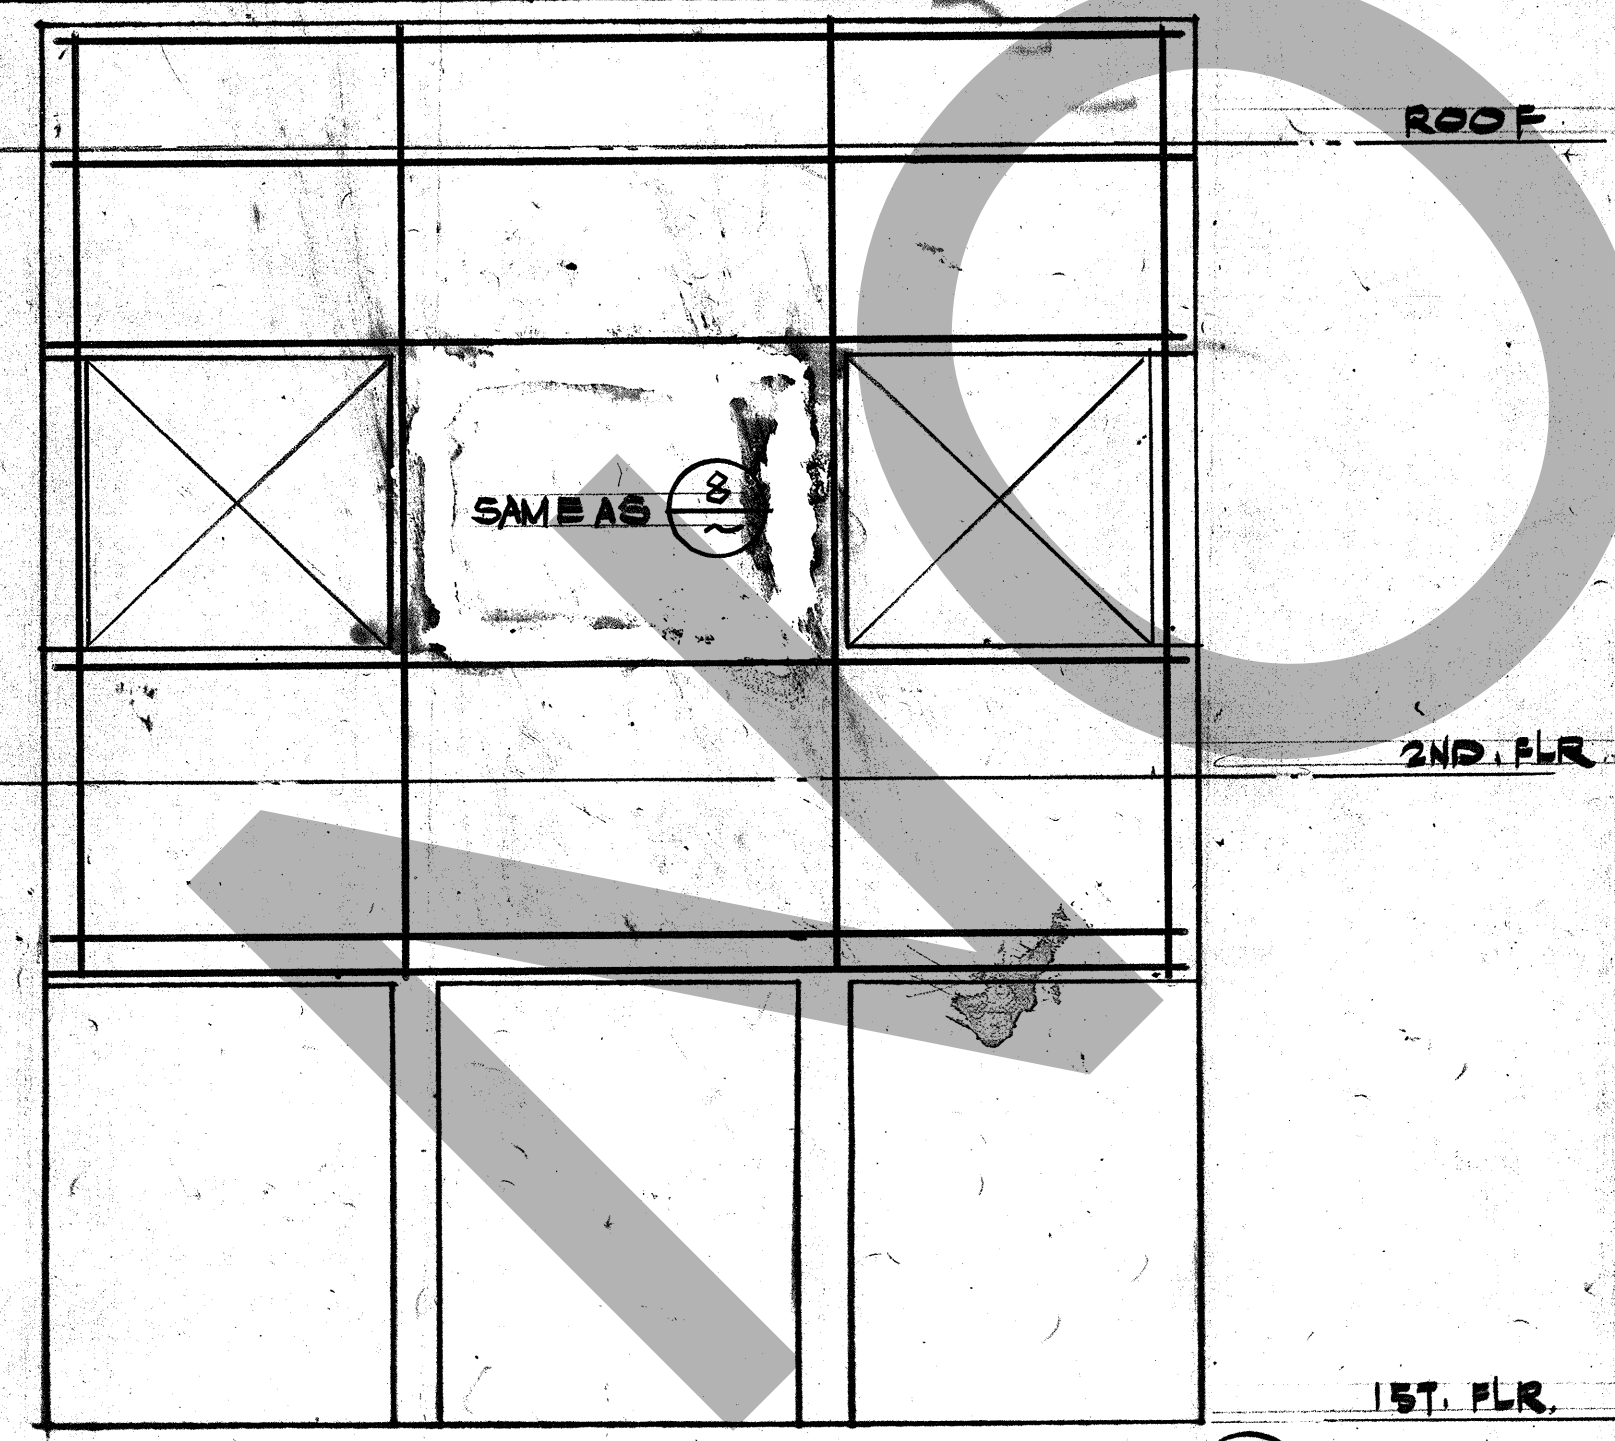

WALL ELEVATION

12

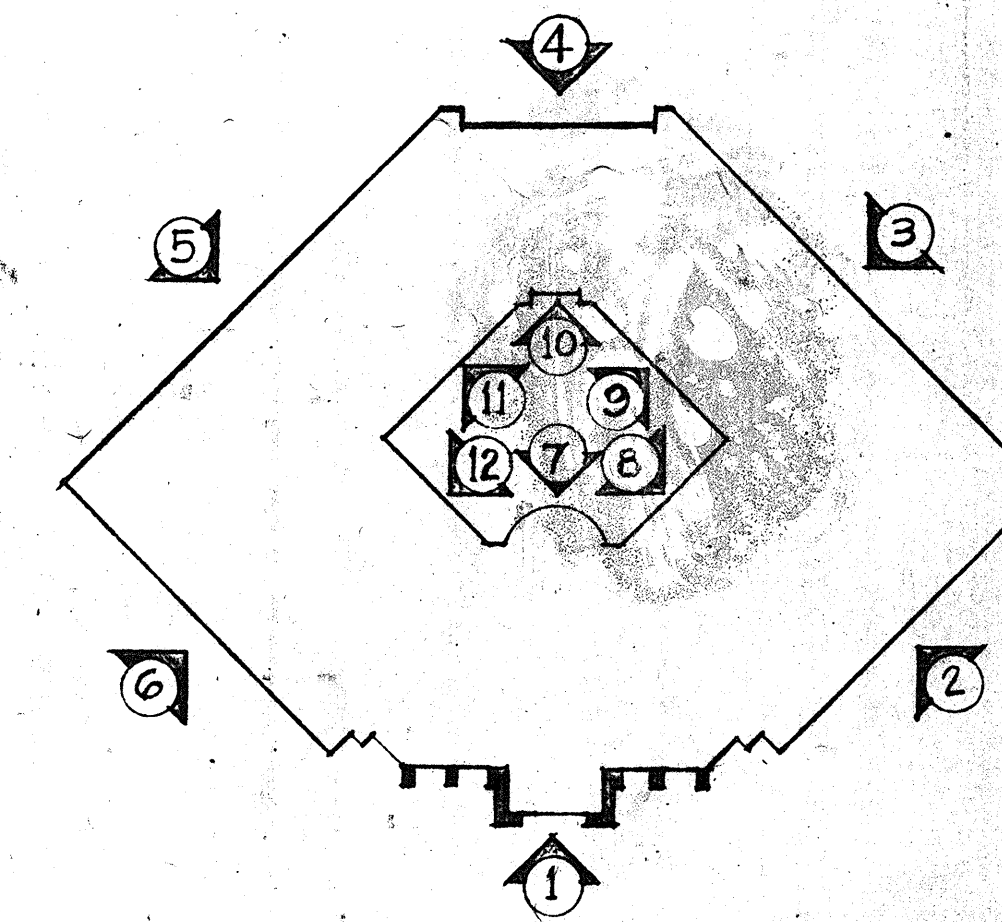

KEY PLAN

DISREGARD ALL DIMENSIONS
OF STRUCTURAL DRAWINGS.
REFER TO ARCHITECTURAL
DRAWINGS FOR DIMENSIONS.

ROSSER FABRAP INTERNATIONAL
INTERNATIONAL

ROSSER FABRAP INTERNATIONAL, INC.
Comprehensive Services for Building
Mechanical, Electrical, Plumbing, Security, & Civil Engineering
Alameda, California

ROSSER FABRAP INTERNATIONAL
Criminal Justice Architecture, Technology, Planning, Interiors,
Mechanical, Electrical, Plumbing, Security, & Civil Engineering

JUSTICE SYSTEMS INCORPORATED
Criminal Justice Operations, Programming
JOHNSON & NIELSEN

WEST VALLEY DETENTION CENTER
FOR THE COUNTY OF SAN BERNARDINO, CALIFORNIA

HARRY MAYS, COUNTY ADMINISTRATION OFFICER
FLOYD TIDWELL, SHERIFF
BOARD OF SUPERVISORS

ADMINISTRATION
ELEVATIONS

