




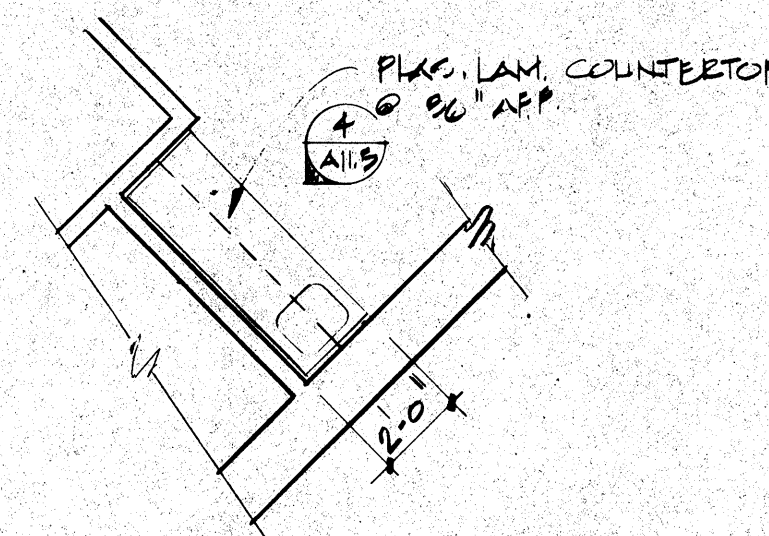


2 FLOOR PLAN
BREAK ROOM. 2035
1/4" = 1'-0"

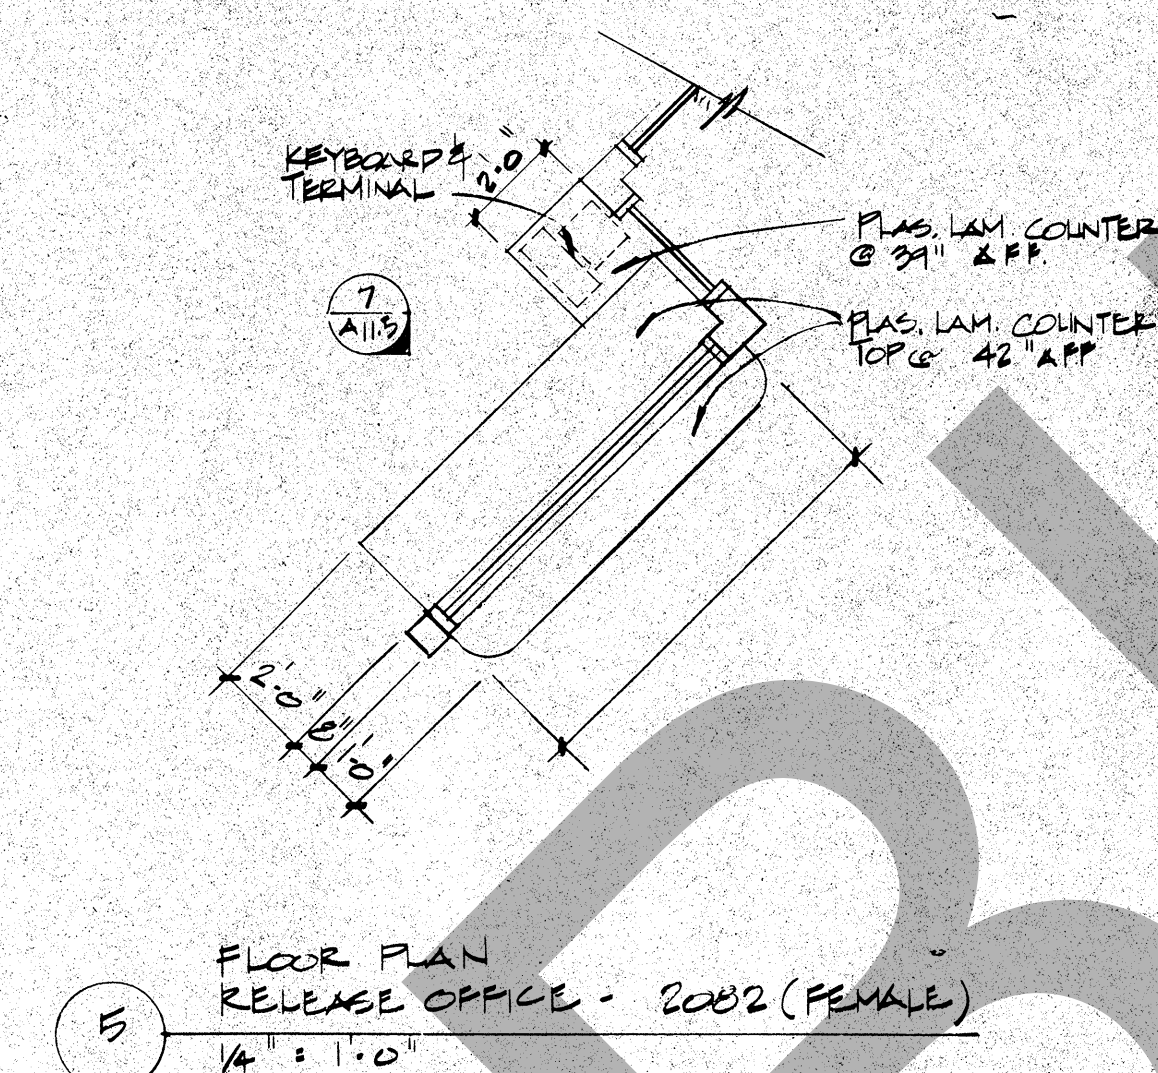


5 FLOOR PLAN
RELEASE OFFICE - 2002 (FEMALE)
1/4" = 1.0"

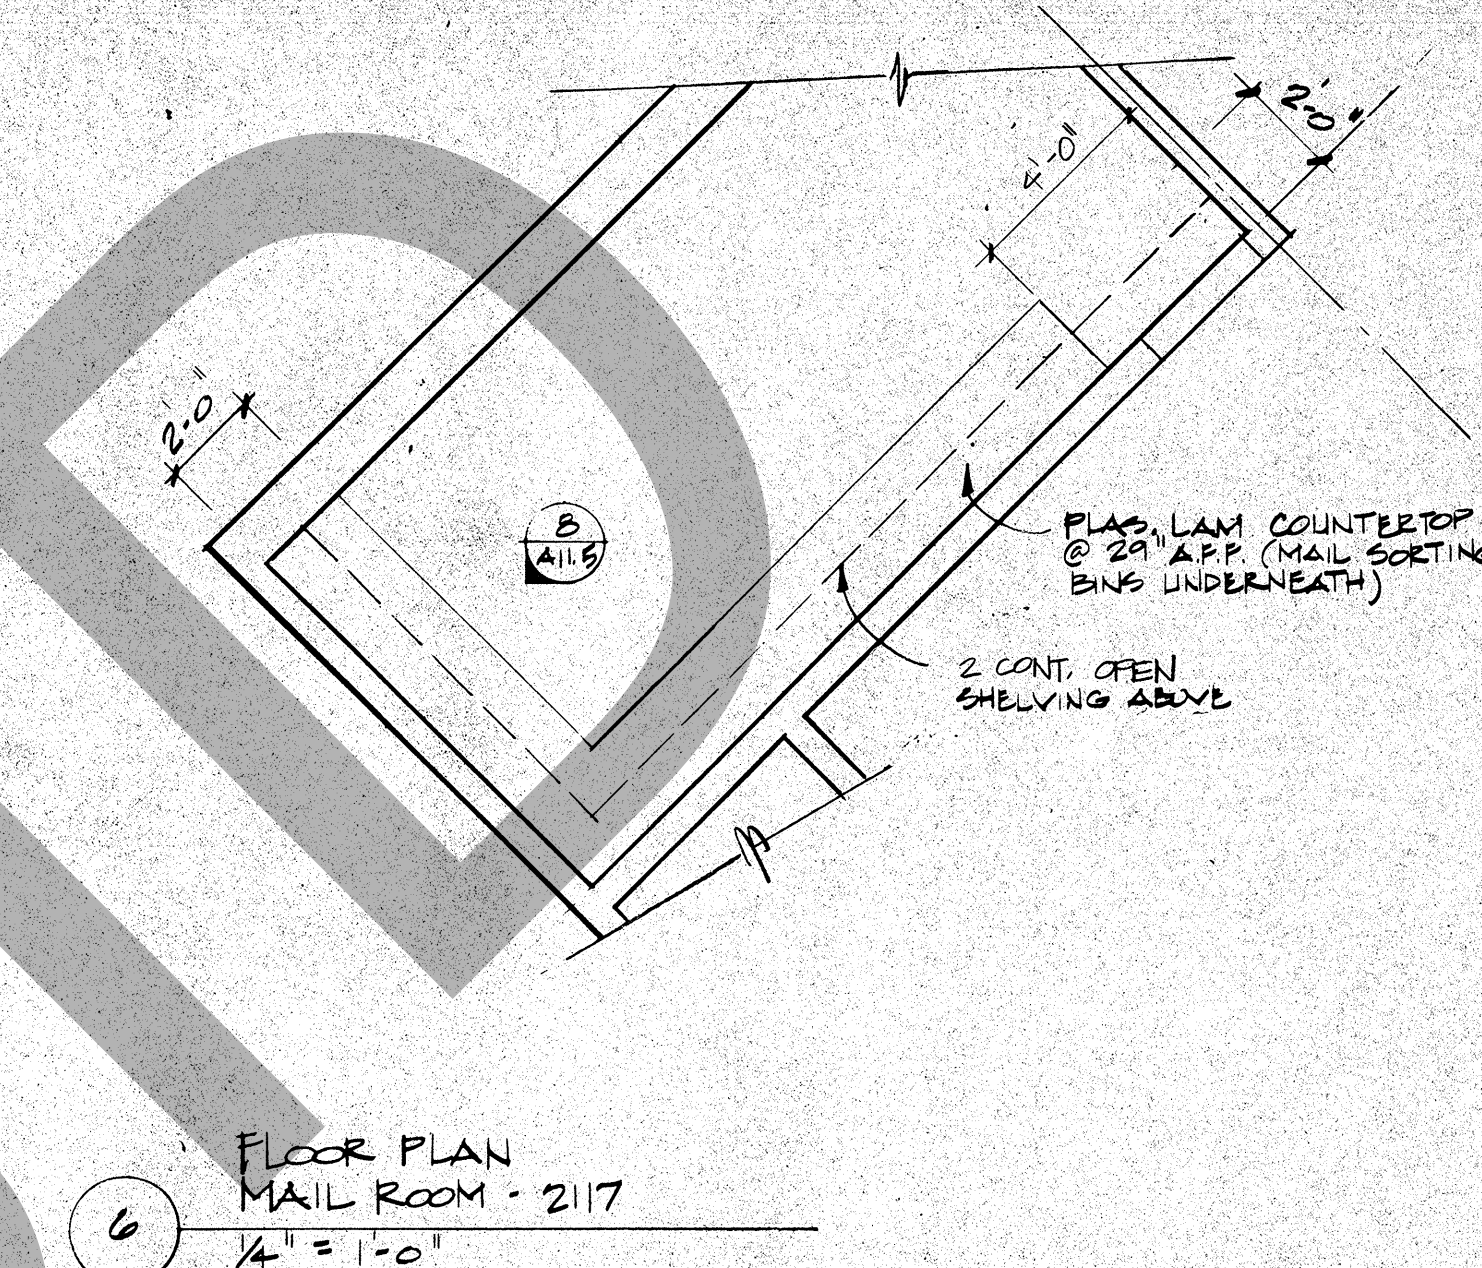


6 FLOOR PLAN
MAIL ROOM - 2117
14" = 1'-0"

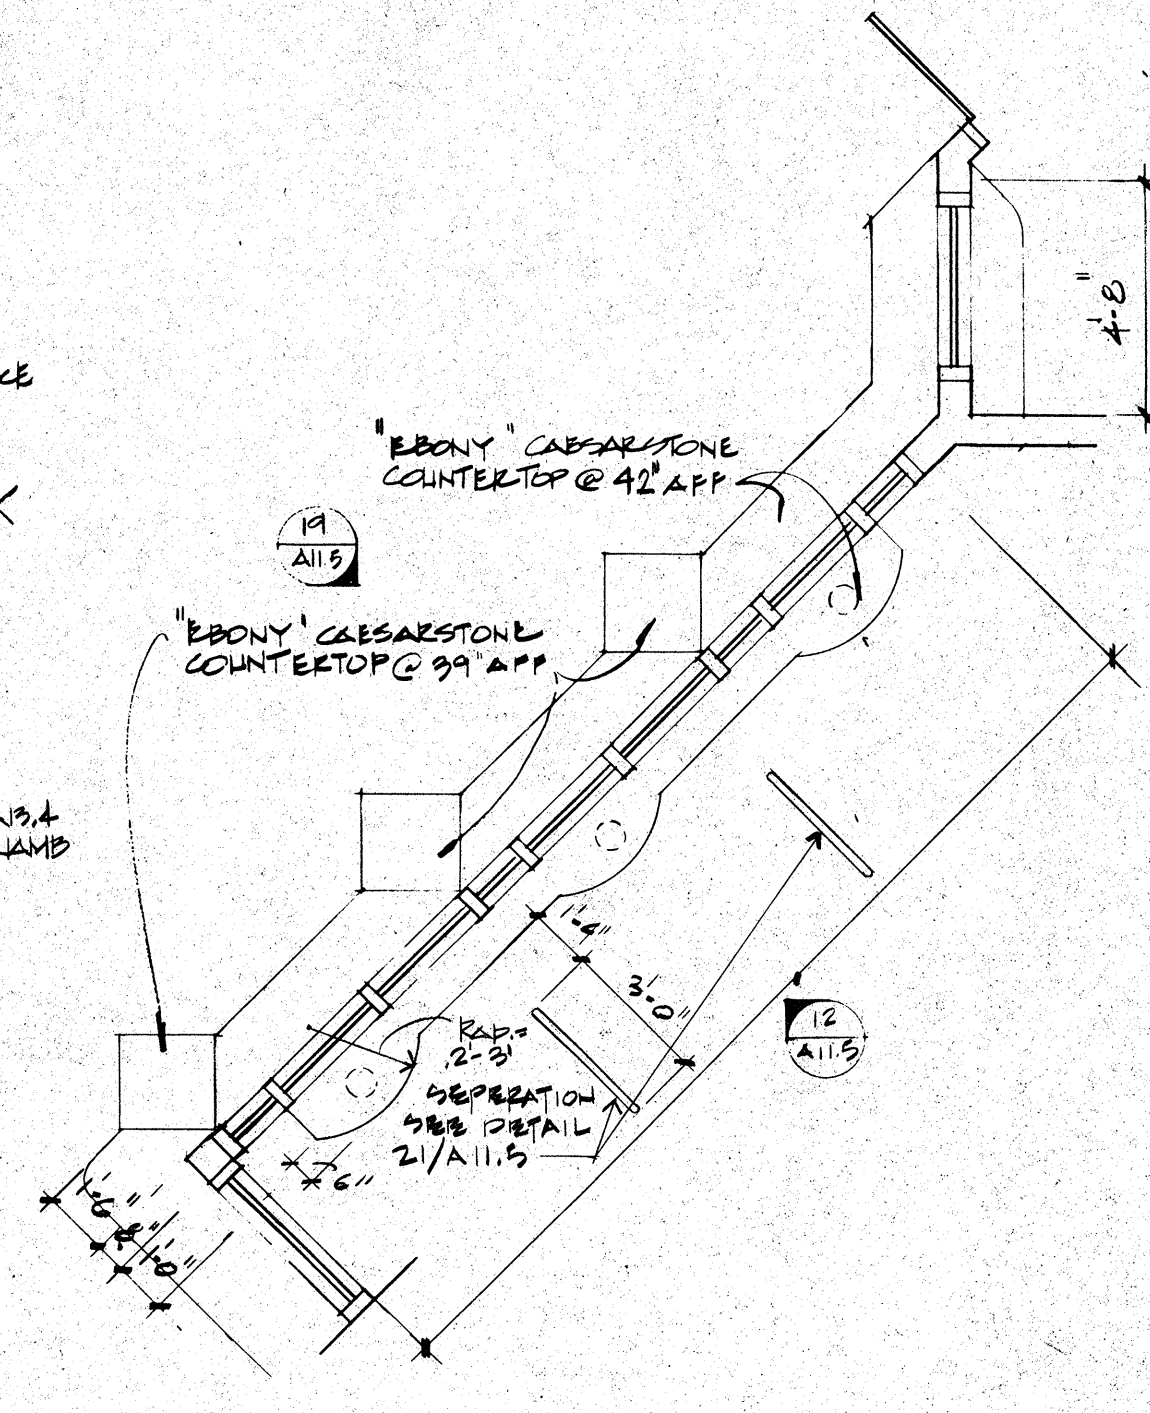


8 FLOOR PLAN
PUBLIC INFORMATION OFFICE - 2108
1/4" = 1'-0"

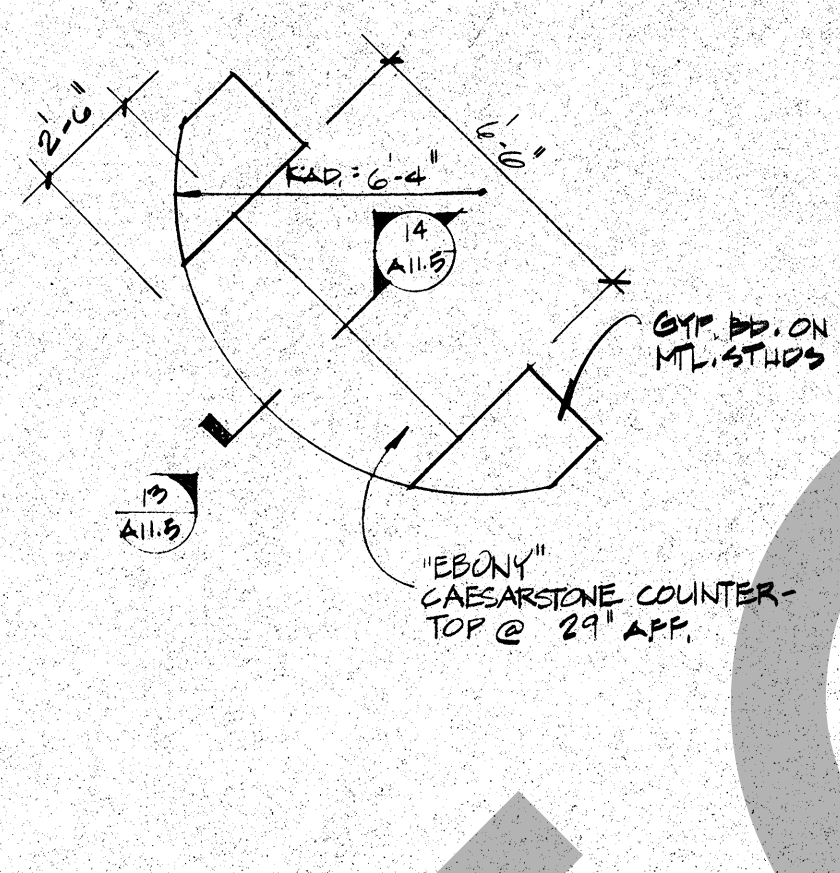


9) FLOOR PLAN CONTROL POST
1/4" = 1'-0"

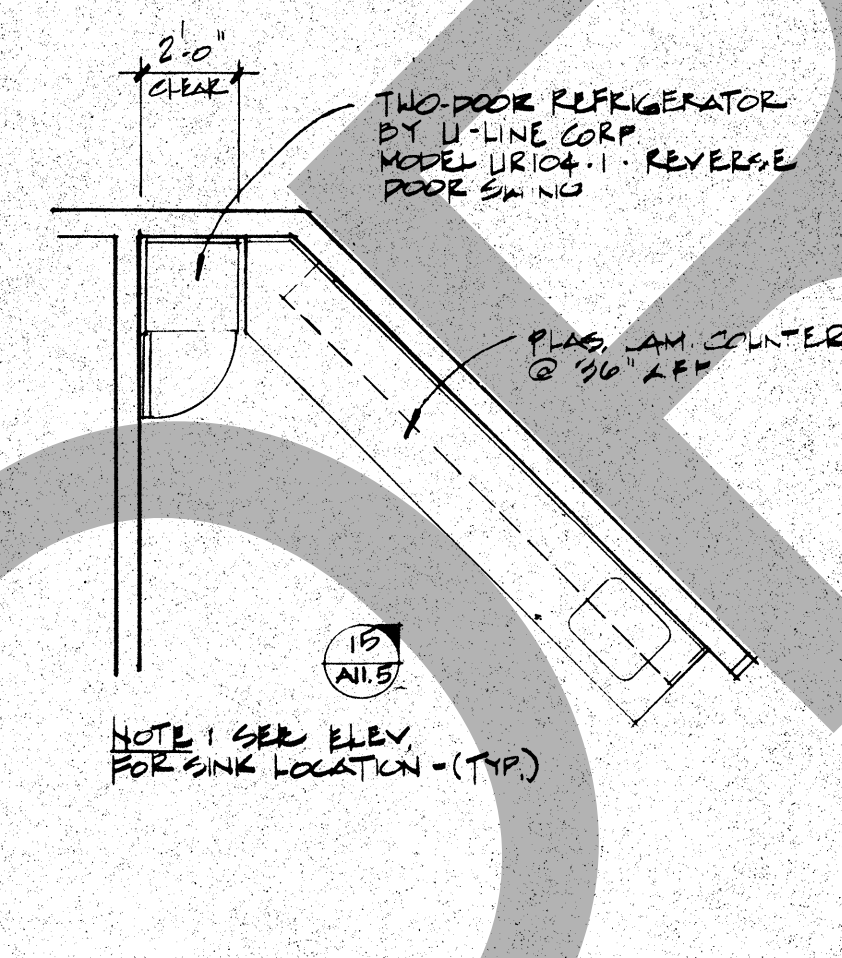


10 FLOOR PLAN
BREAK ROOM - 2115
14" x 1'-0"

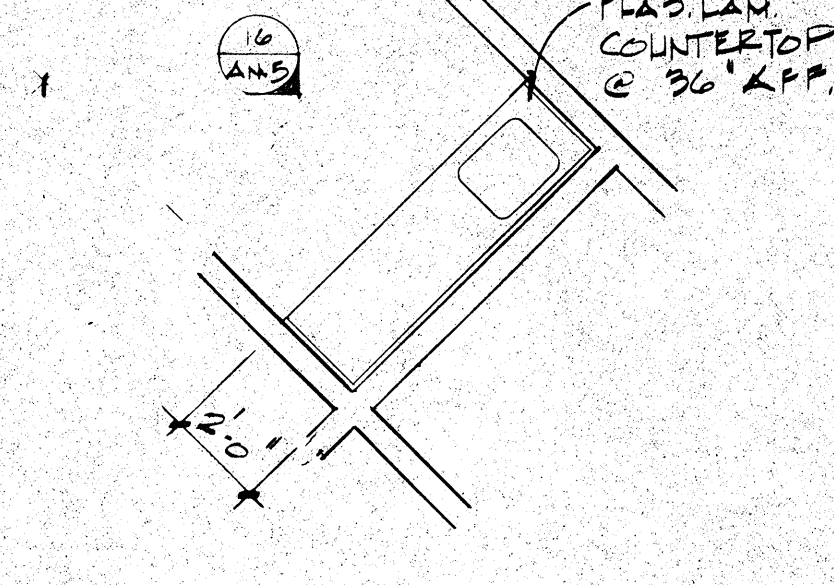


FLOOR PLAN
SICK CALL MG 10
1/4" = 1'-0"

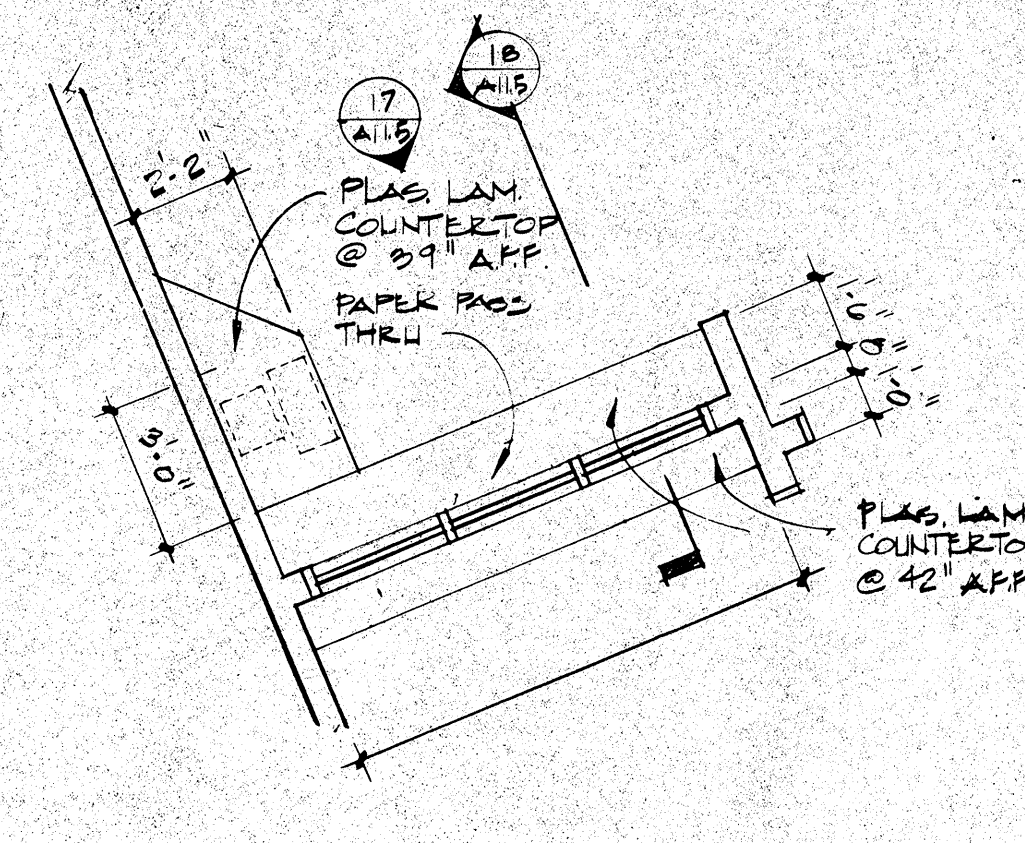


12 FLOOR PLAN
CHECK-IN - 1352
1/4" = 1'-0"

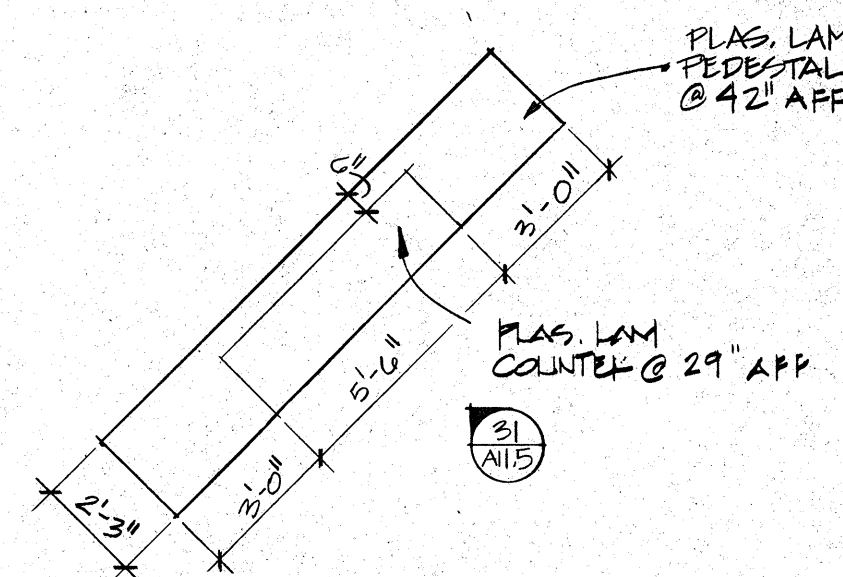


13 FLOOR PLAN
COMPUTER BOOKING - 2020
 $\frac{1}{4}" = 1'-0"$

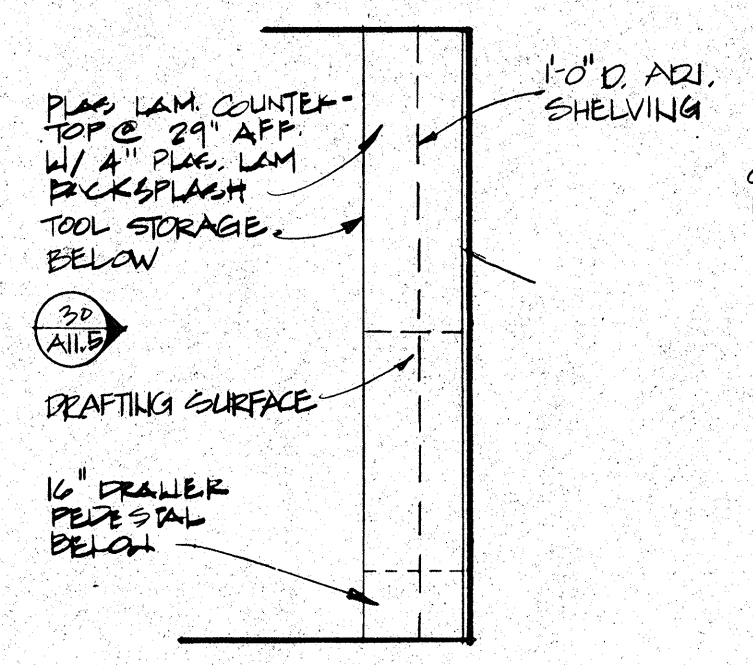

14 FLOOR PLAN
LOCKSMITH - 1327
1/4" = 1'-0"

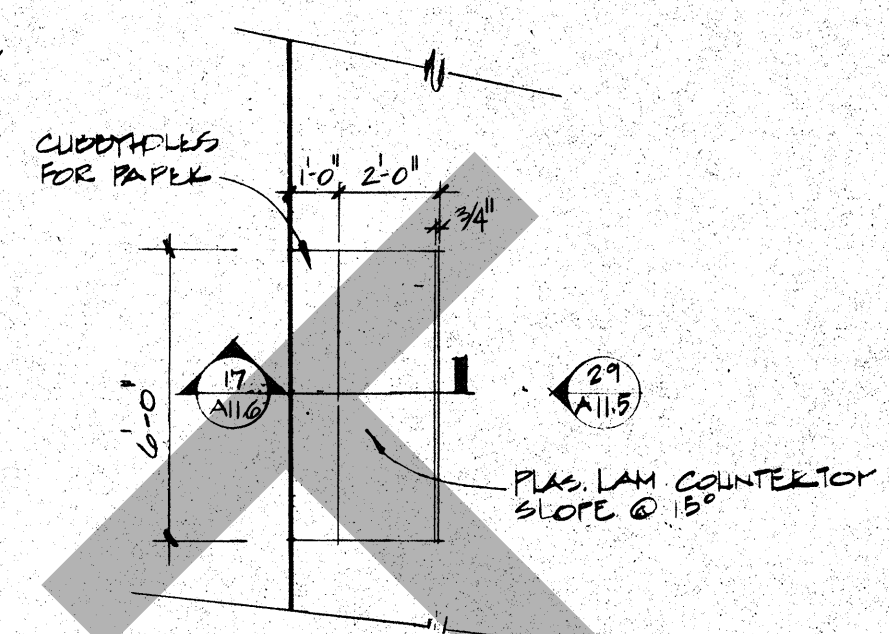

15 FLOOR PLAN
RECEIVING - 1306
1/4" = 1'-0"

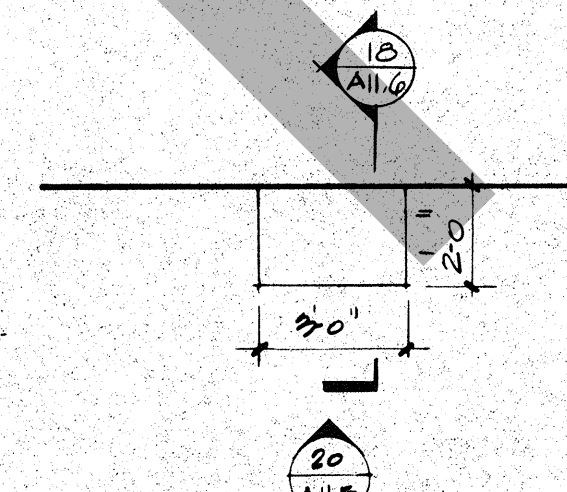

16 FLOOR PLAN
BUNK ROOMS - 1010 & 1026
1/4" = 1'-0"

ROSSER FABRAP INTERNATIONAL, Inc
Comprehensive Services for Building
Design and Technology
Atlanta Savannah Tampa

ROSSER FABRAB INTERNATIONAL
 Criminal Justice Architecture, Technology, Planning, Interiors,
 Mechanical, Electrical, Plumbing, Security, & Civil Engineering.

■

JUSTICE SYSTEMS INCORPORATED
 Criminal Justice Operations, Programming

■

JOHNSON & NIELSEN
 Structural Engineering

FLOYD TIDWELL, SHERIFF

BOARD OF SUPERVISORS
John Joyner, Chairman, First District
Barbara Crain Brandon, Third District
Larry Webster, Fourth District

ARCHITECTURAL WOODWORK DETAILS

Job No. 82058.04 **A11.3**
Date 11/4/88

PROJECT RECORD

NOT RECORDED FOR CONSTRUCTION