




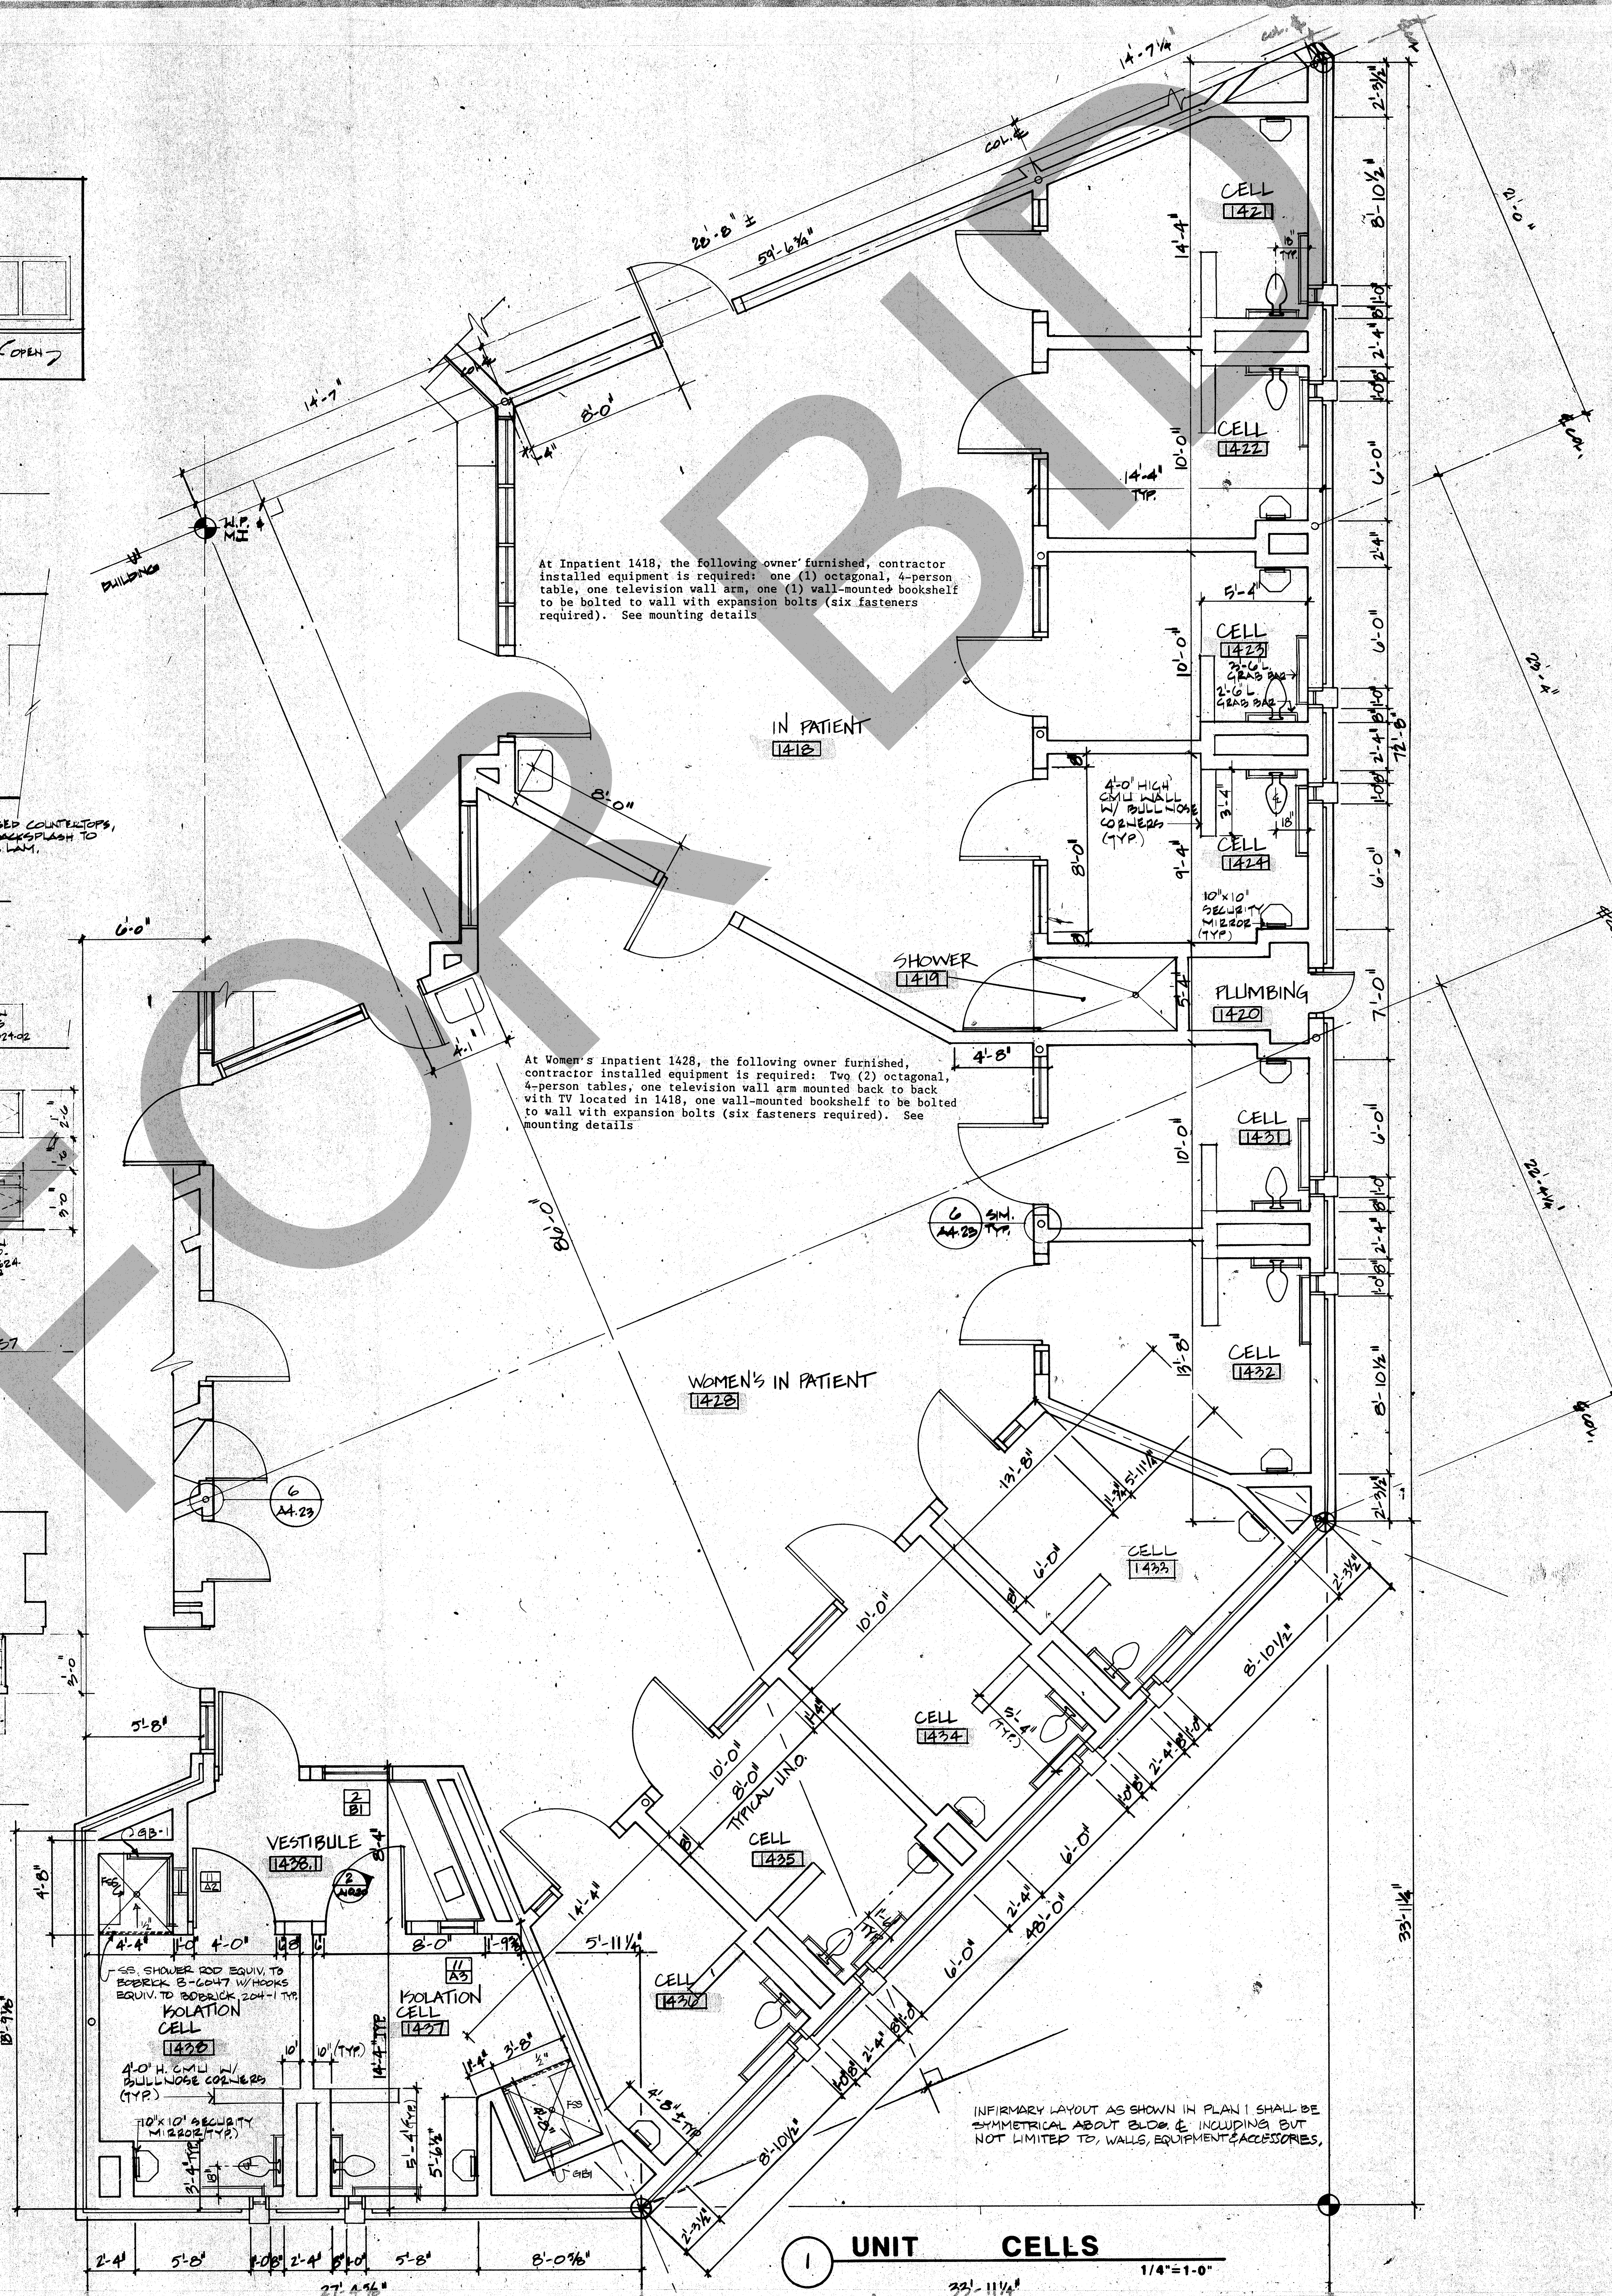


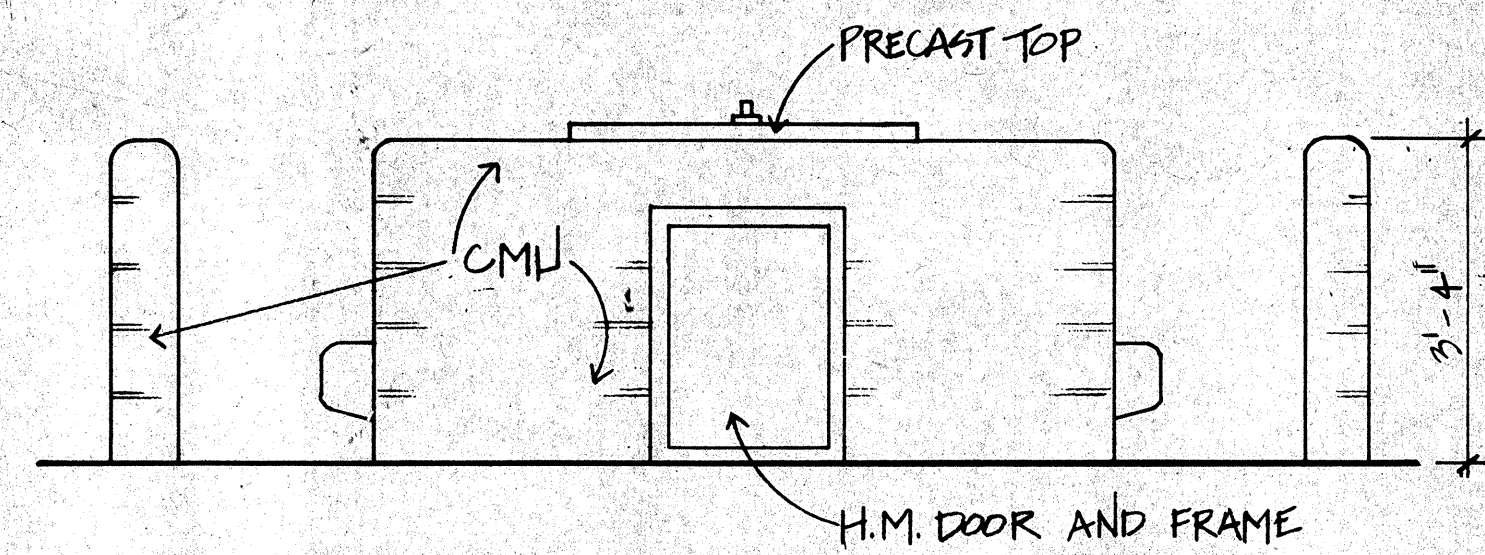


1 ELEVATION @ DAYROOM TOILETS
1/2"=1'-0"

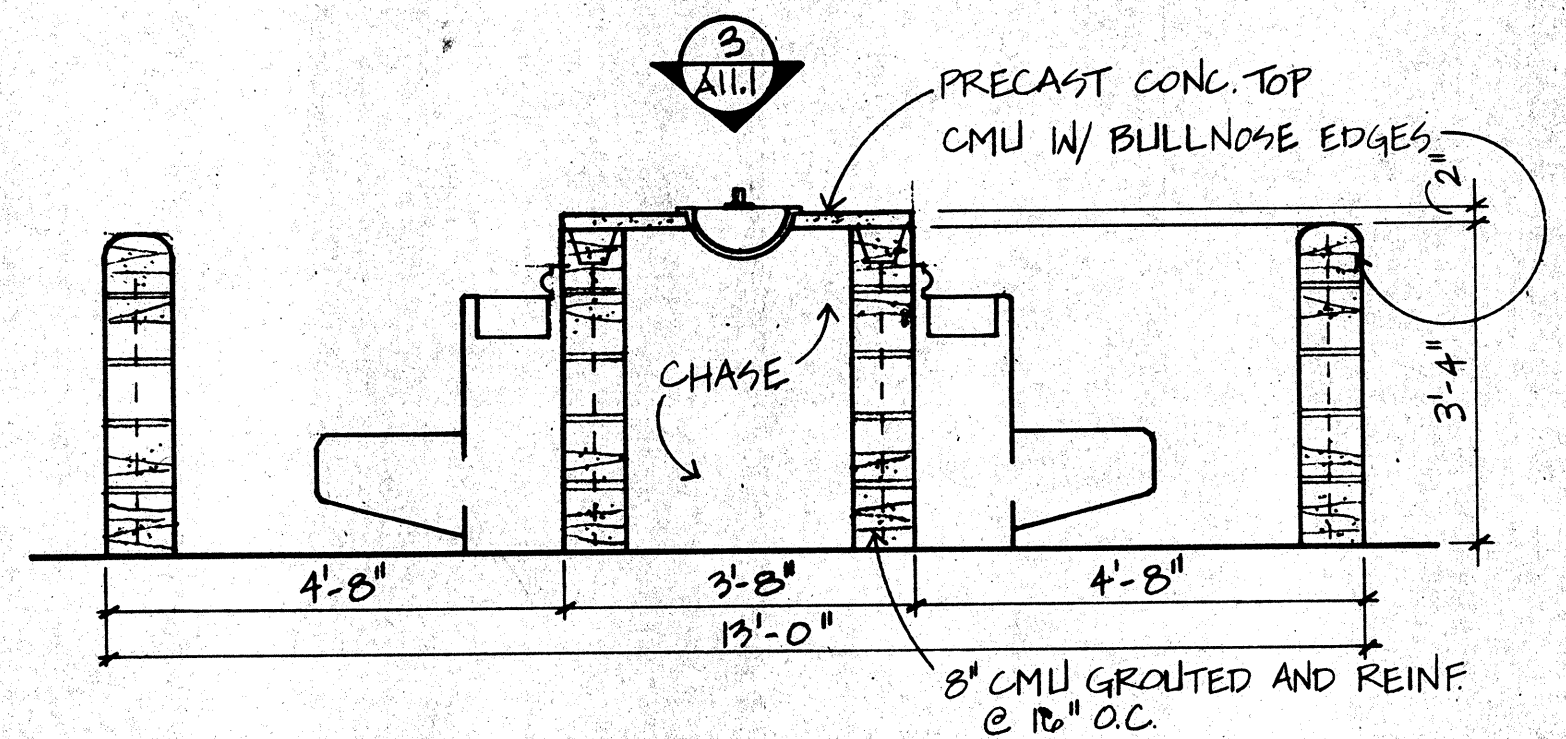


2 SECTION @ DAYROOM TOILETS
1/2"=1'-0"

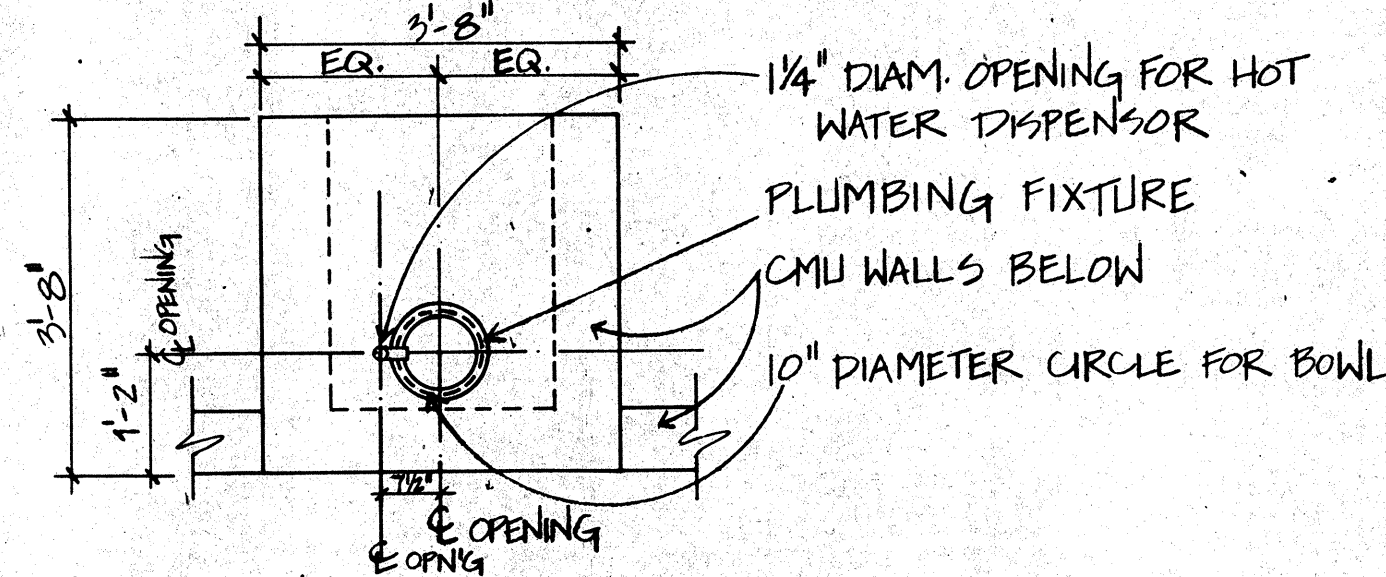


3 PLAN DETAIL OF DAYROOM CHASE
1/2"=1'-0"

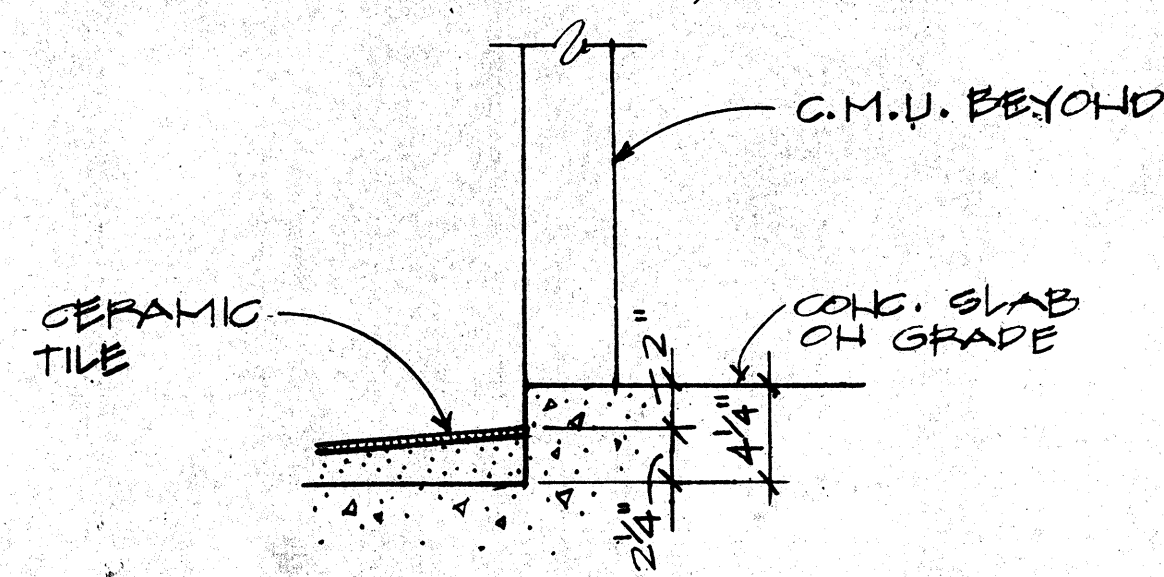


4 SLAB DEPRESSION @ SHOWER
SCALE: 1/2"=1'-0"

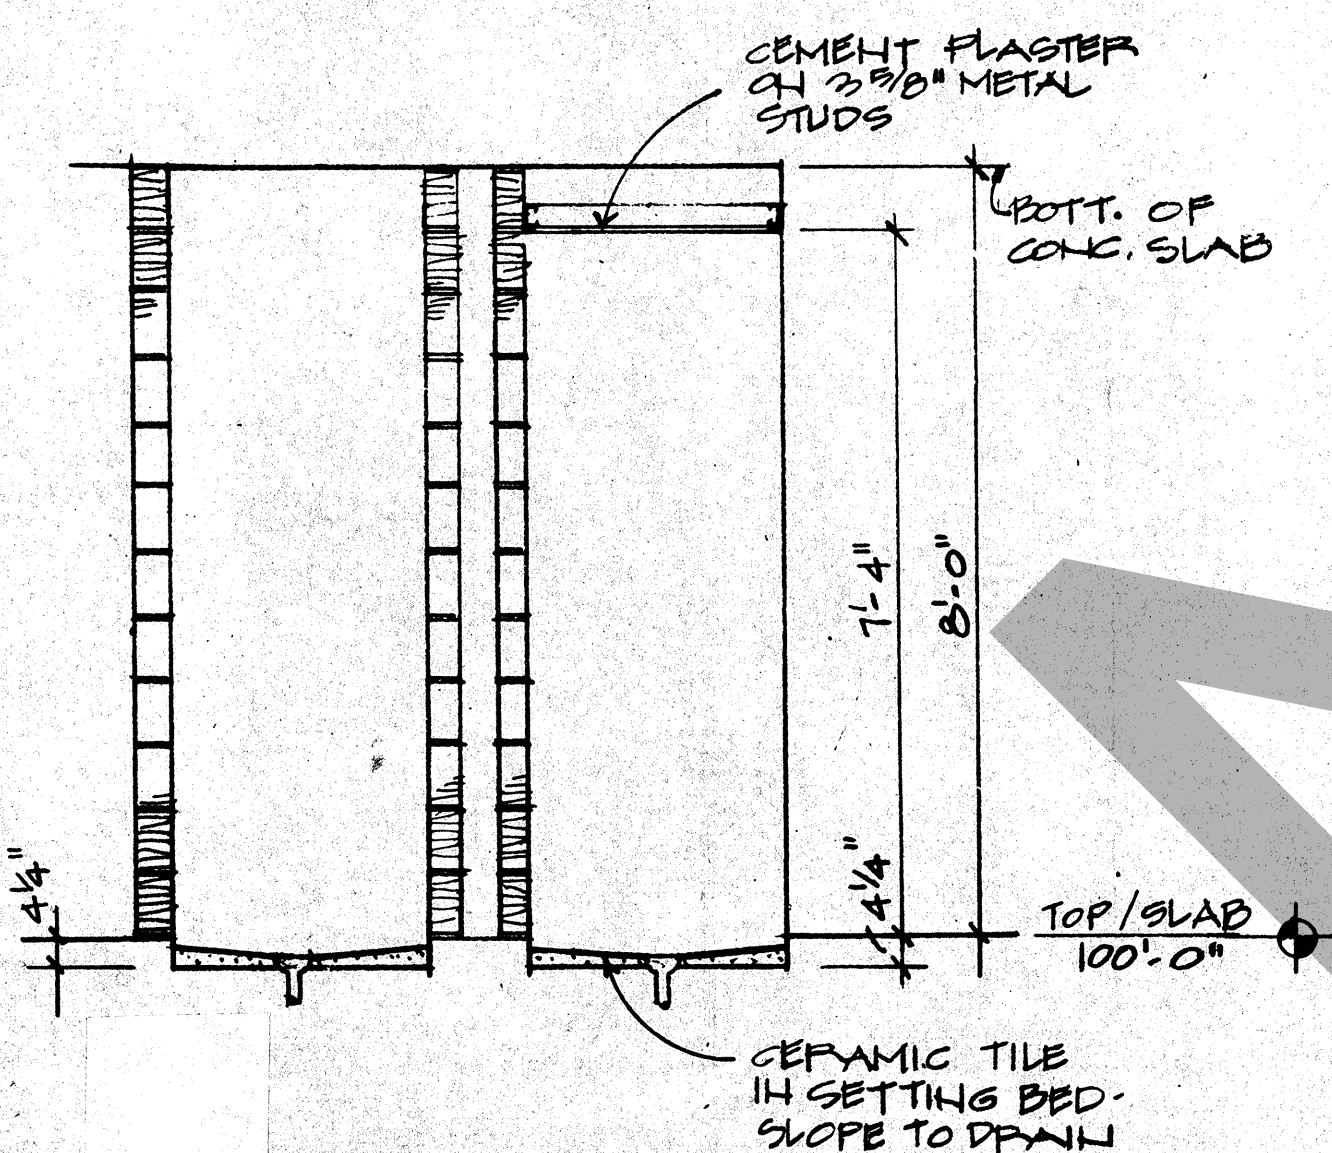


5 SECTION @ SHOWERS
SCALE: 1/2"=1'-0"

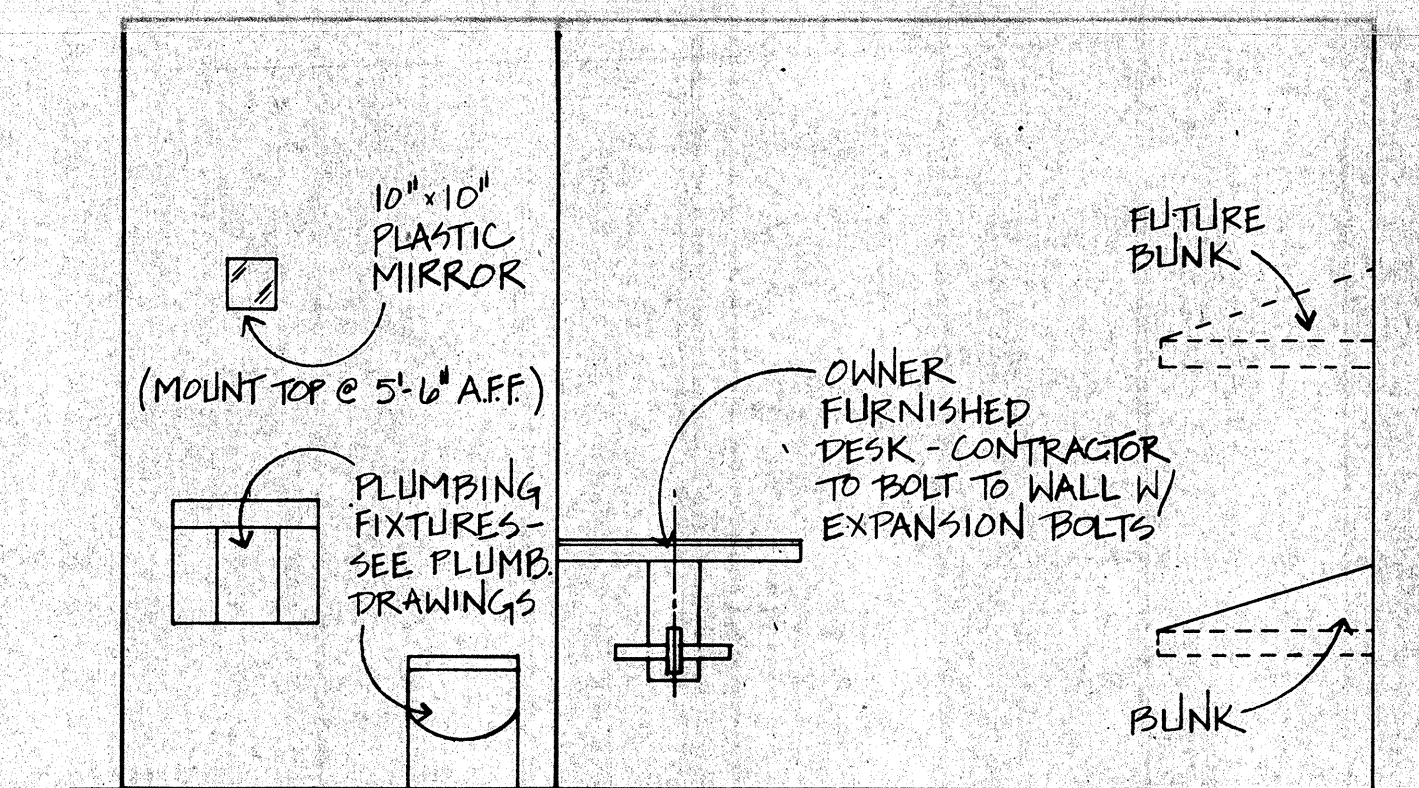


6 CELL ELEVATION
1/2"=1'-0"

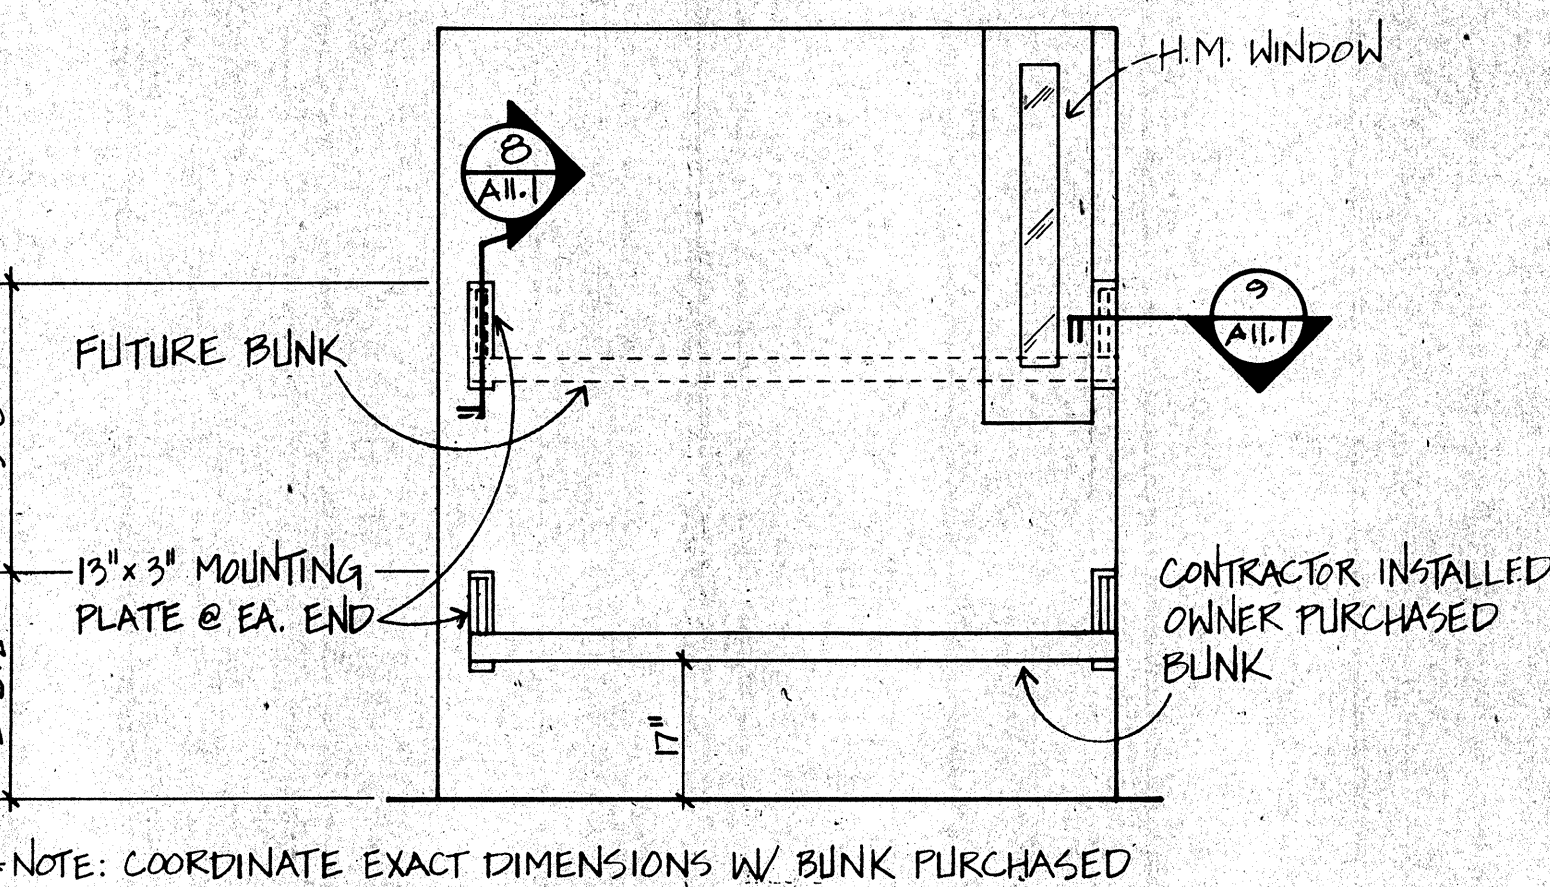


7 CELL ELEVATION
1/2"=1'-0"

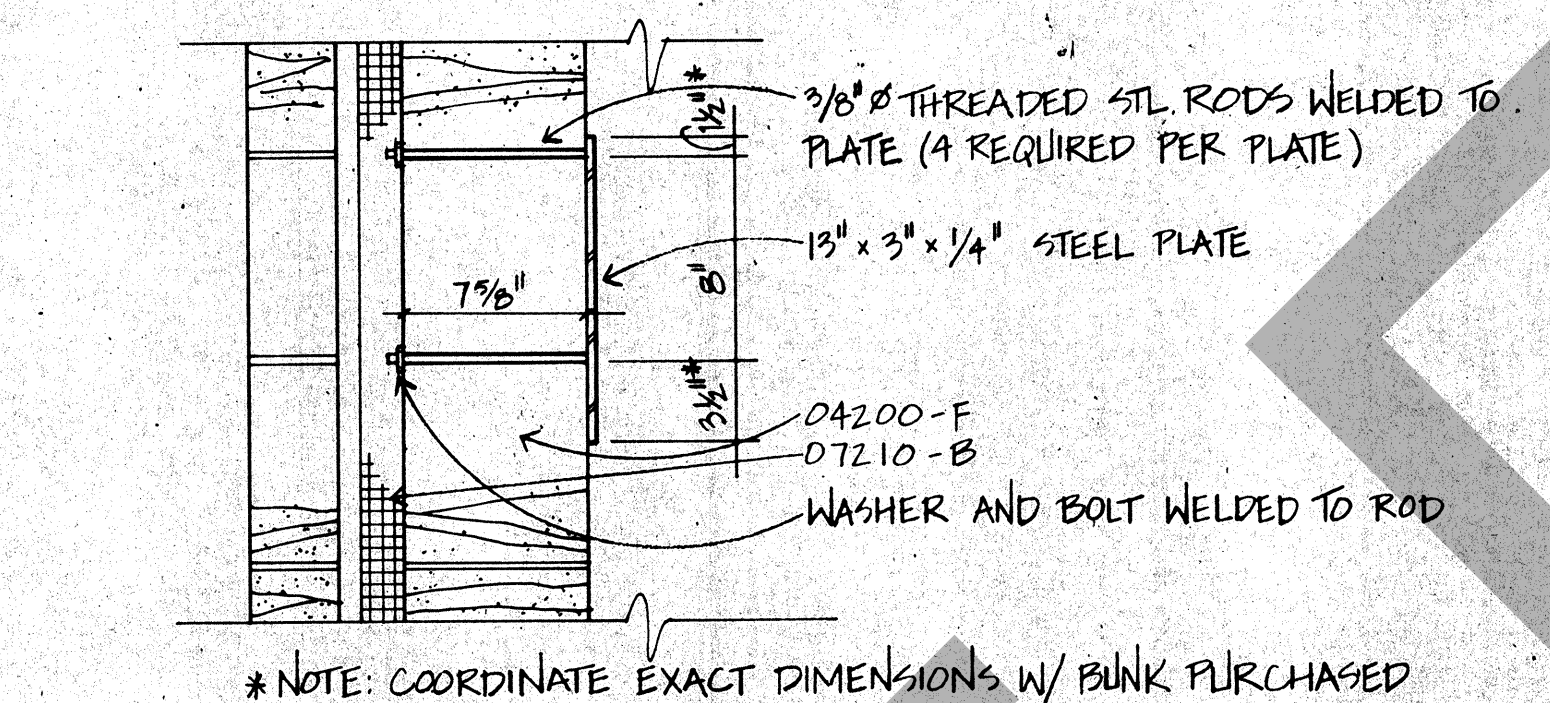


8 SECTION @ BUNK MOUNTING PLATE
1/2"=1'-0"

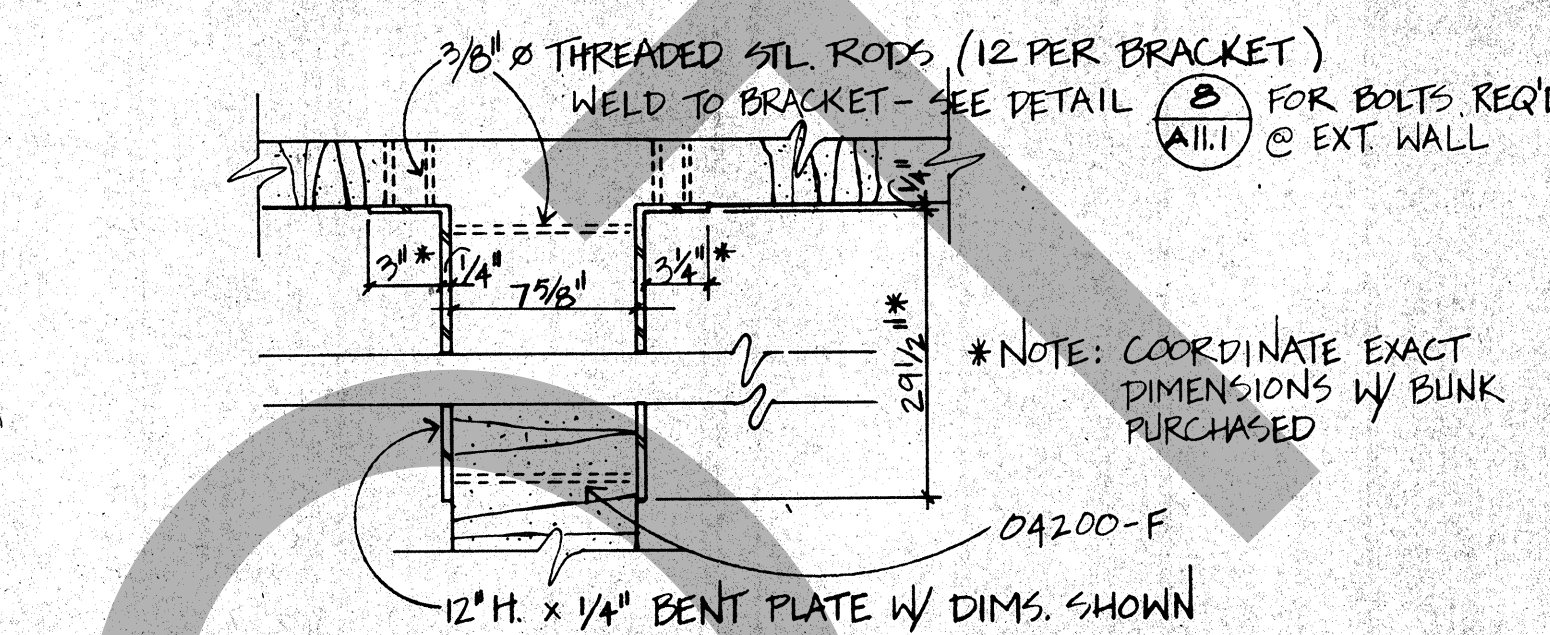


9 SECTION @ BUNK MOUNTING PLATE @ CORNER
1/2"=1'-0"

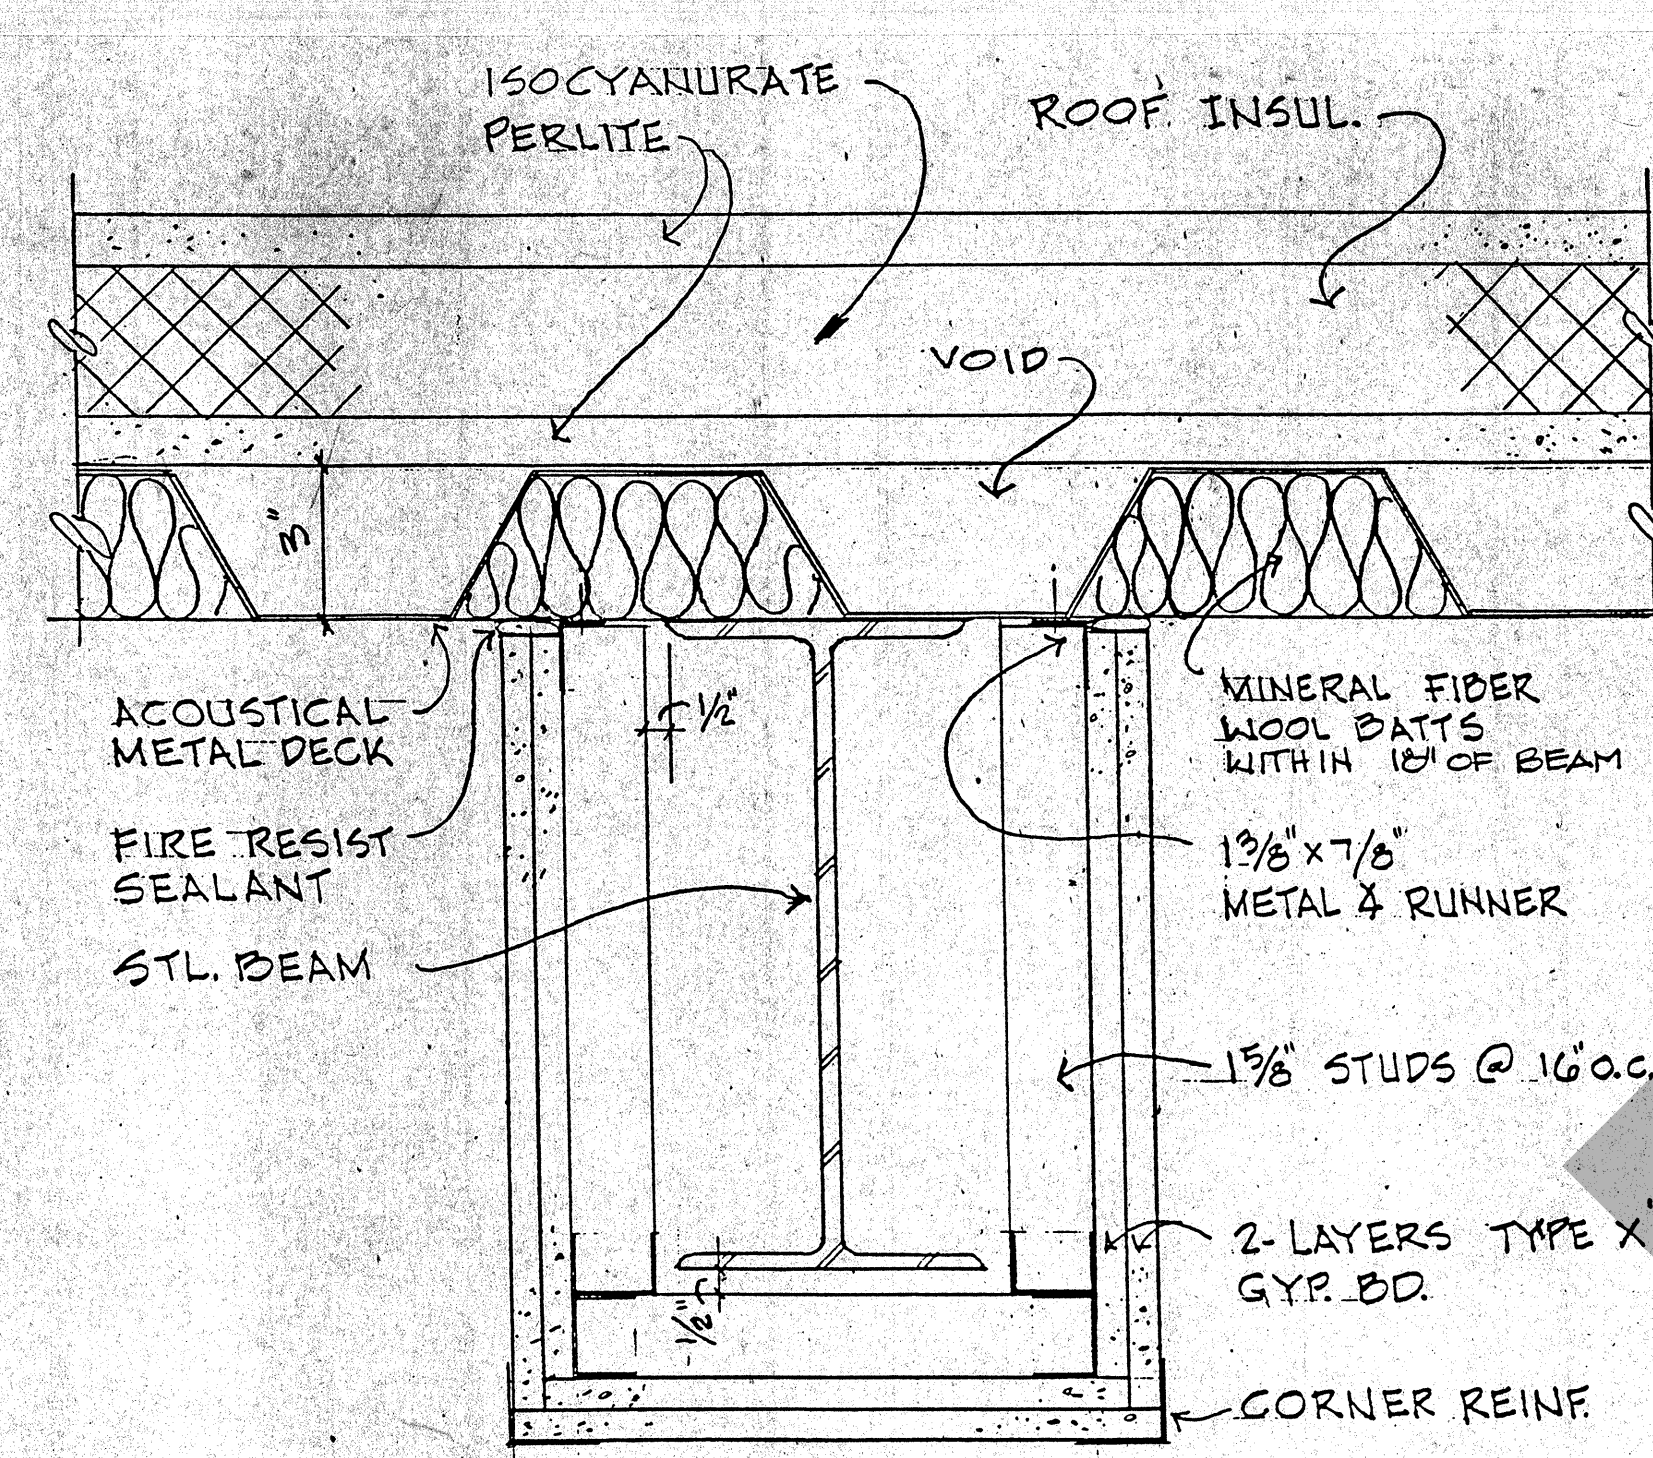

10 WALL PENETRATION @ MECH. RM.
SCALE: 1/2"=1'-0"

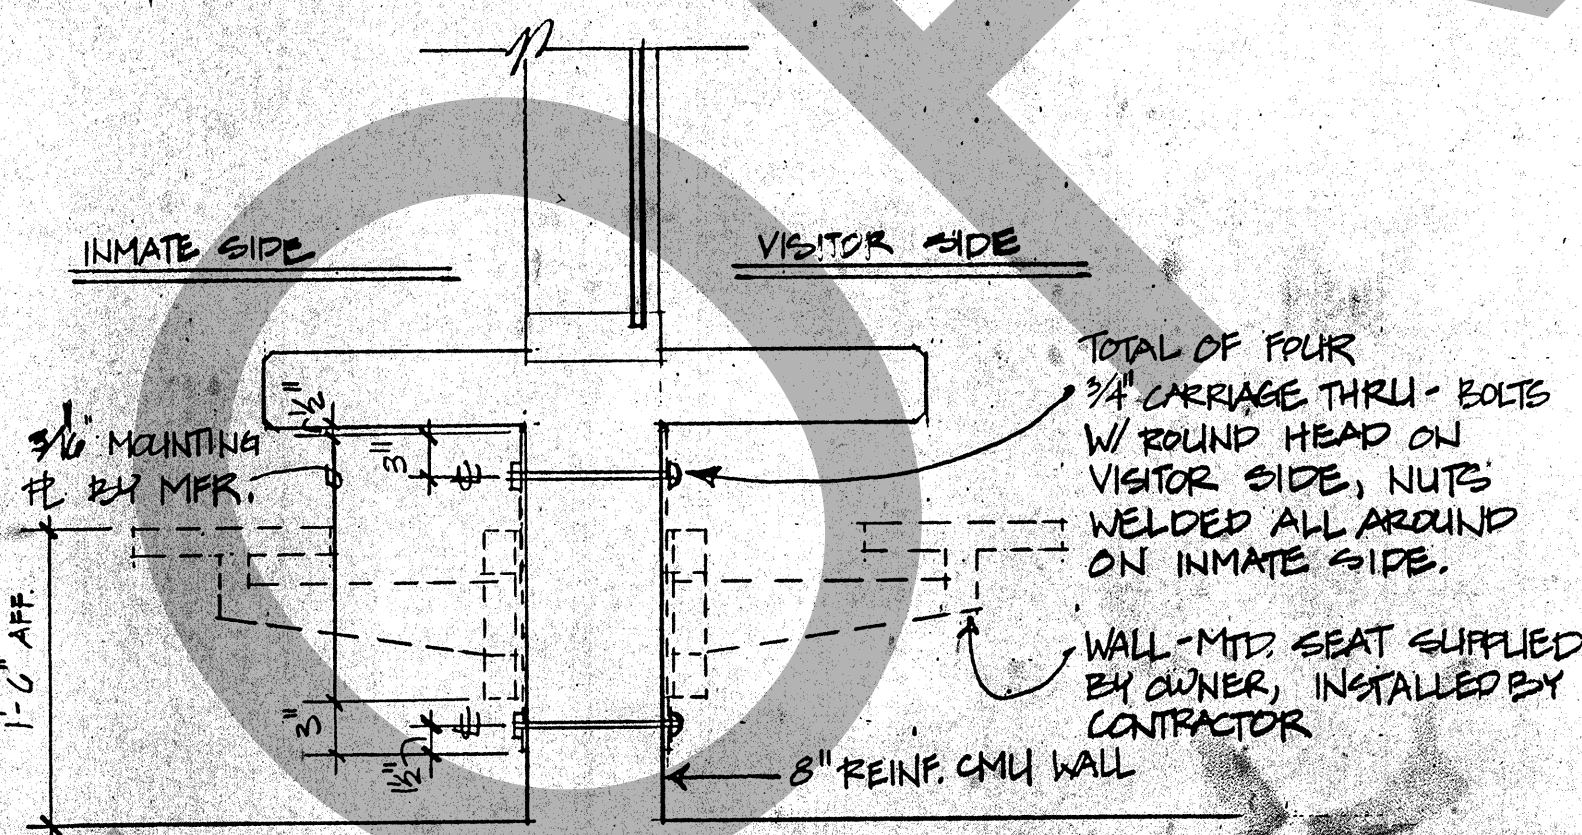


12 WALL-MOUNTED SEAT @ VISITING
1/2"=1'-0"

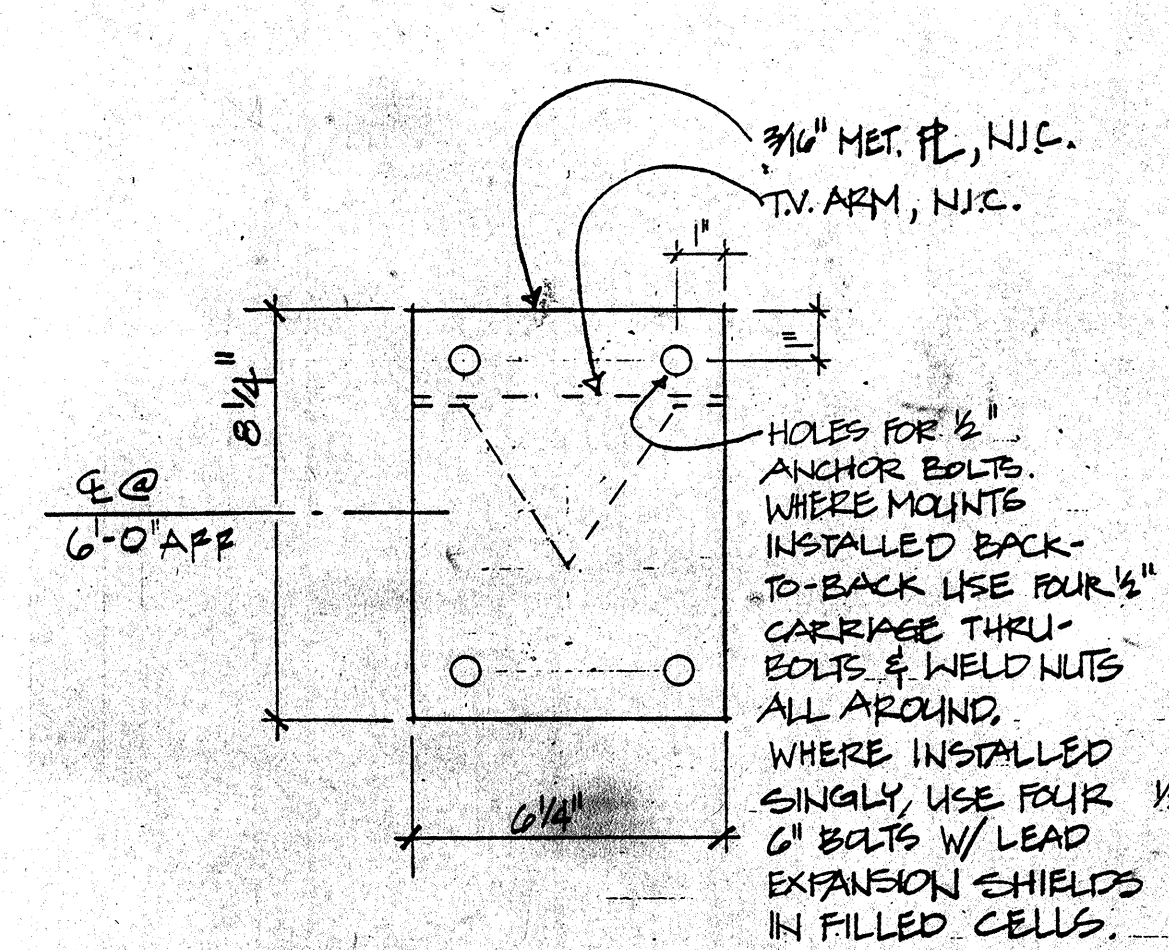

13 TELEVISION ARM MOUNTING PLATE, N.C.
SCALE: 1/2"=1'-0"

NOTE: 2 SUPPORTS PER RECTANGULAR TABLE
1 SUPPORT PER SQUARE TABLE
WELDING OF ATTACHER BAR BETWEEN
SUPPORTS IS REQ'D AT RECTANGULAR
TABLES

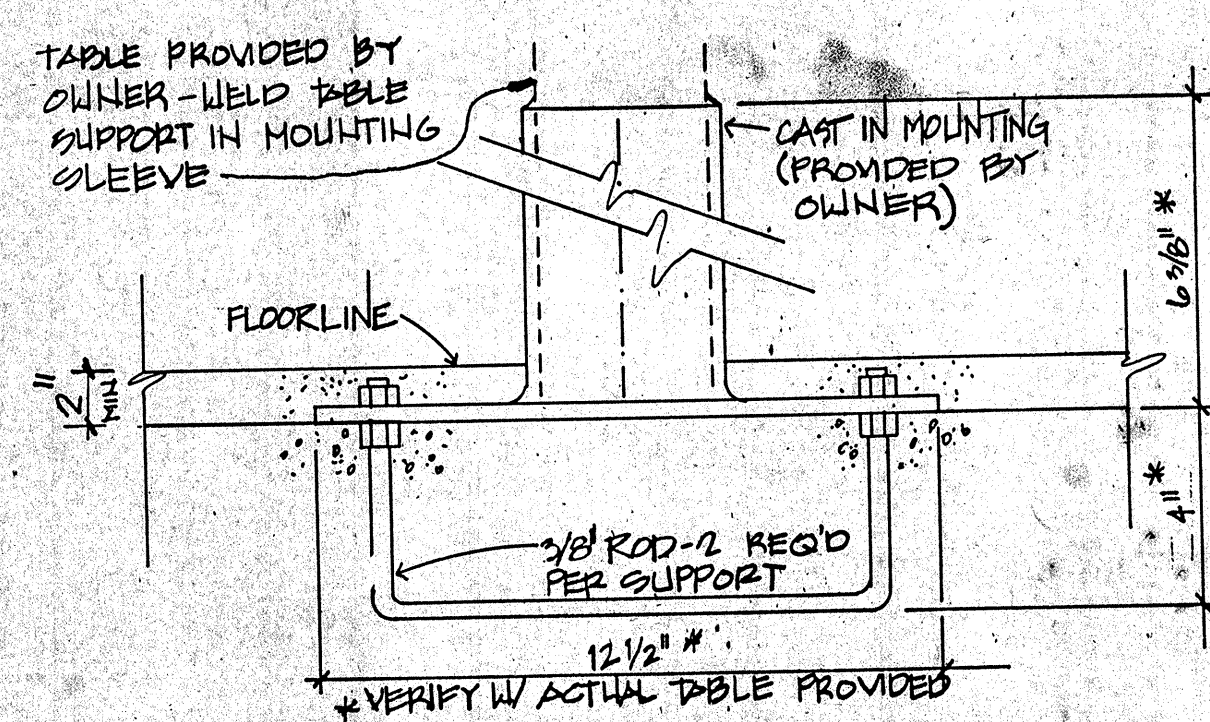

15 TABLE MOUNTING DETAIL
1/2"=1'-0"

ROSSER FABRAP INTERNATIONAL, Inc
Comprehensive Services for Building
Design and Technology
Atlanta Savannah

Revisions

No.	Date	Description
1	2/17/88	ADDENDA POSTED/ISSUED FOR CONSTRUCTION

ROSSER FABRAP INTERNATIONAL
Criminal Justice Architecture, Technology, Planning, Interiors,
Mechanical, Electrical, Plumbing, Security & Civil Engineering.

JUSTICE SYSTEMS INCORPORATED
Criminal Justice Operations, Programming
JOHNSON & NIELSEN
Structural Engineering

WEST • VALLEY • DETENTION • CENTER
FOR THE COUNTY OF SAN • BERNARDINO • CALIFORNIA

HARRY MAYS, COUNTY ADMINISTRATION OFFICER
FLOYD TIDWELL, SHERIFF
BOARD OF SUPERVISORS
John Joyner, Chairman, Fred Dierker
Bernard C. Anderson, Bill Heston
Ronald L. Heston, Bill Heston

DAVID A. CAMPBELL
REGISTERED ARCHITECT
No. 17177
Exp. 12-31-88

HOUSING INTERIOR ELEVATIONS

Job No. **58058.04**
Date **1/4/88**

A11.1

