




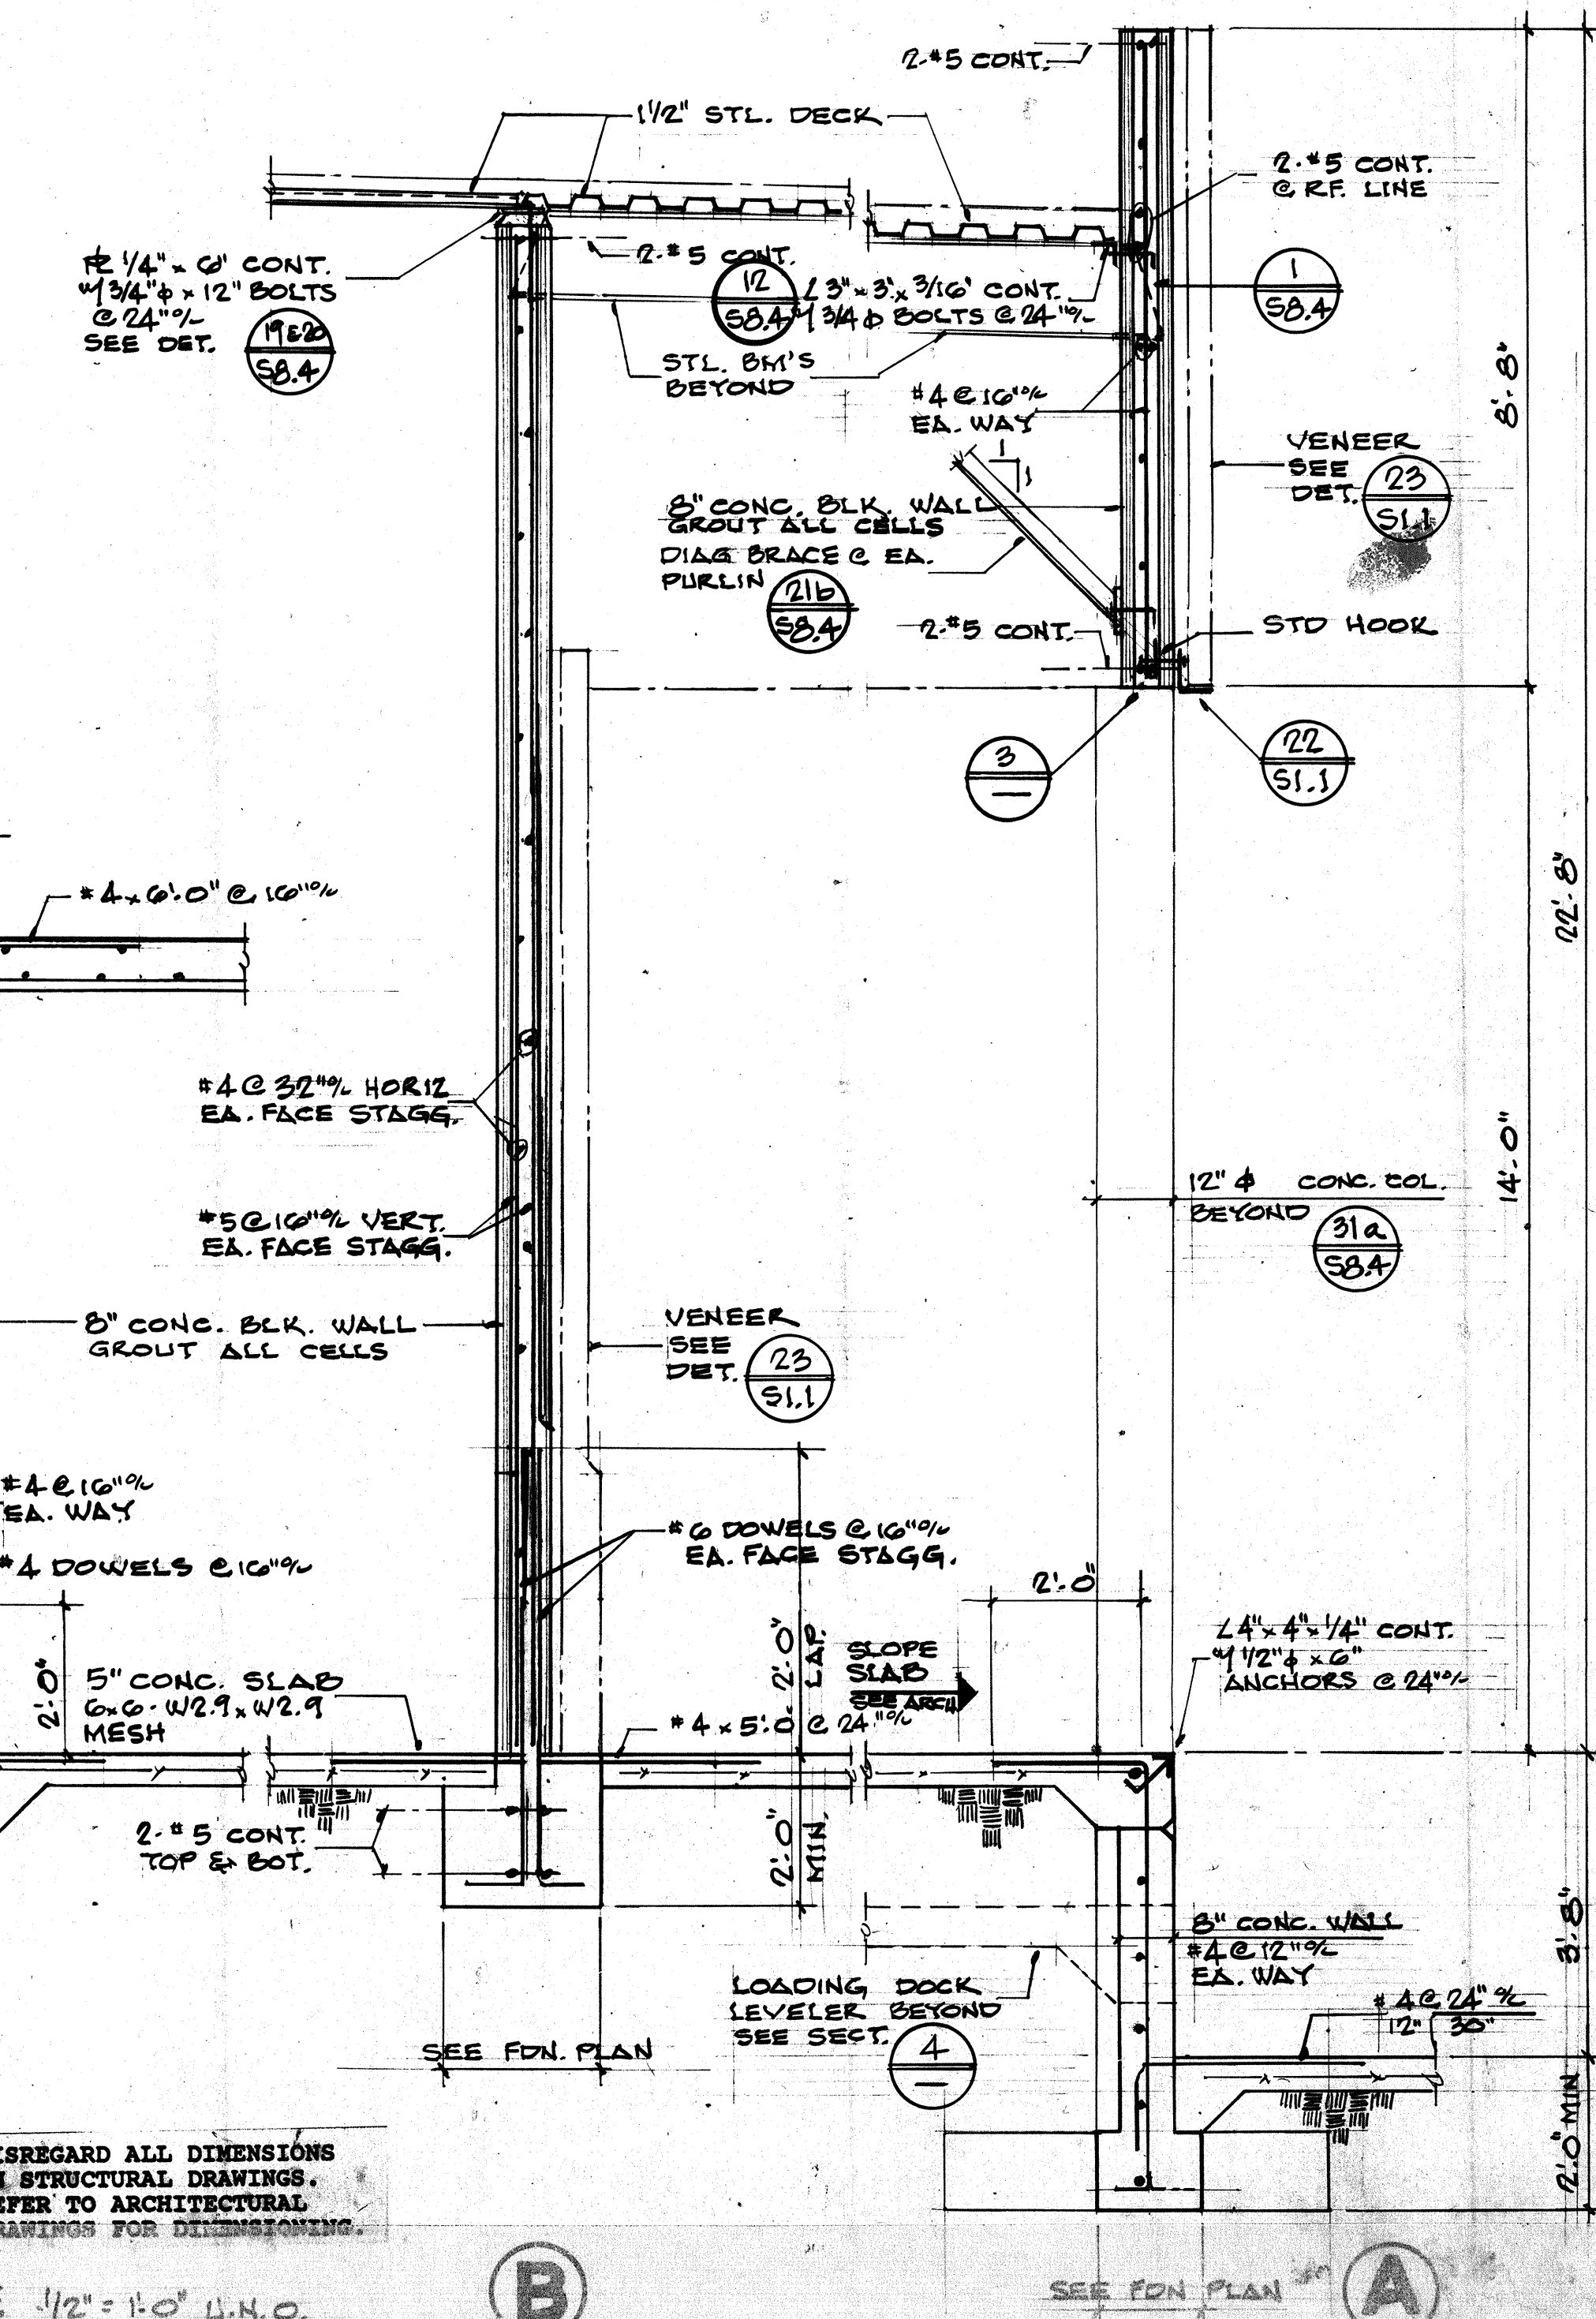


SCALE $1/2" = 1'-0"$ U.N.O.

Job No. 882222-04

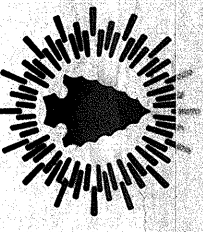

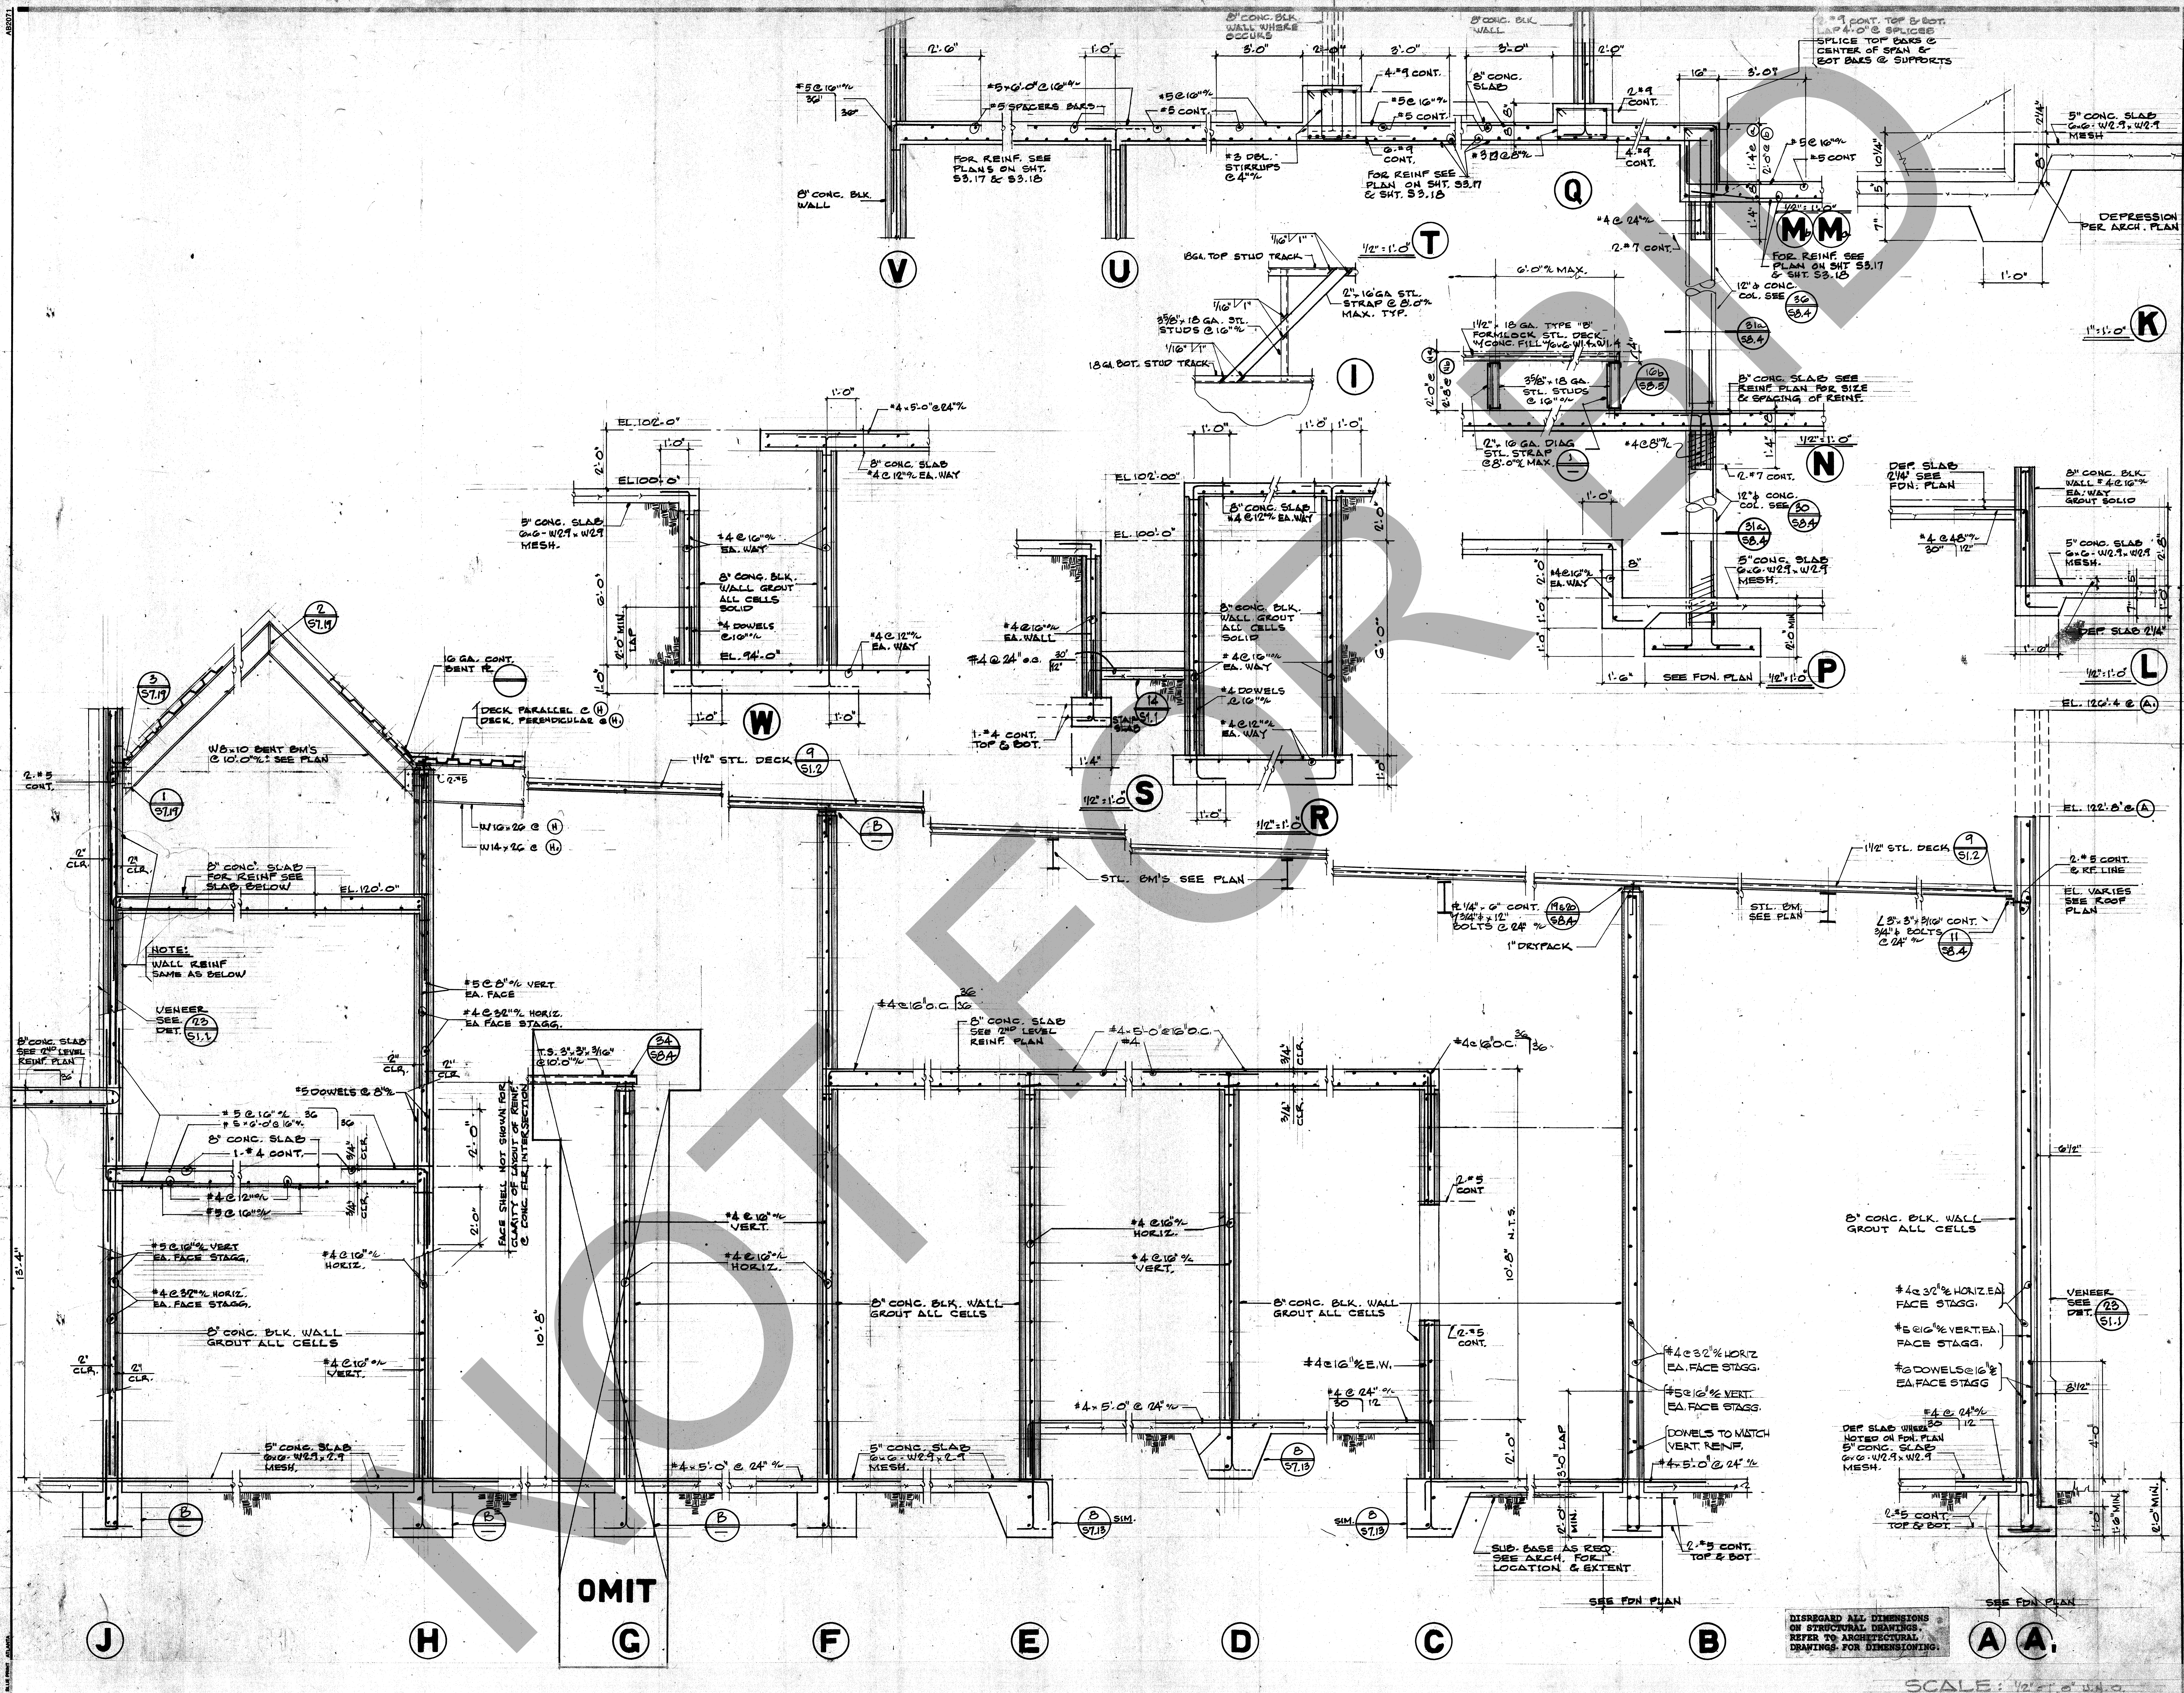

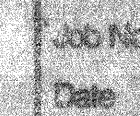

DISREGARD ALL DIMENSIONS
ON STRUCTURAL DRAWINGS.
REFER TO ARCHITECTURAL
DRAWINGS FOR DIMENSIONING