




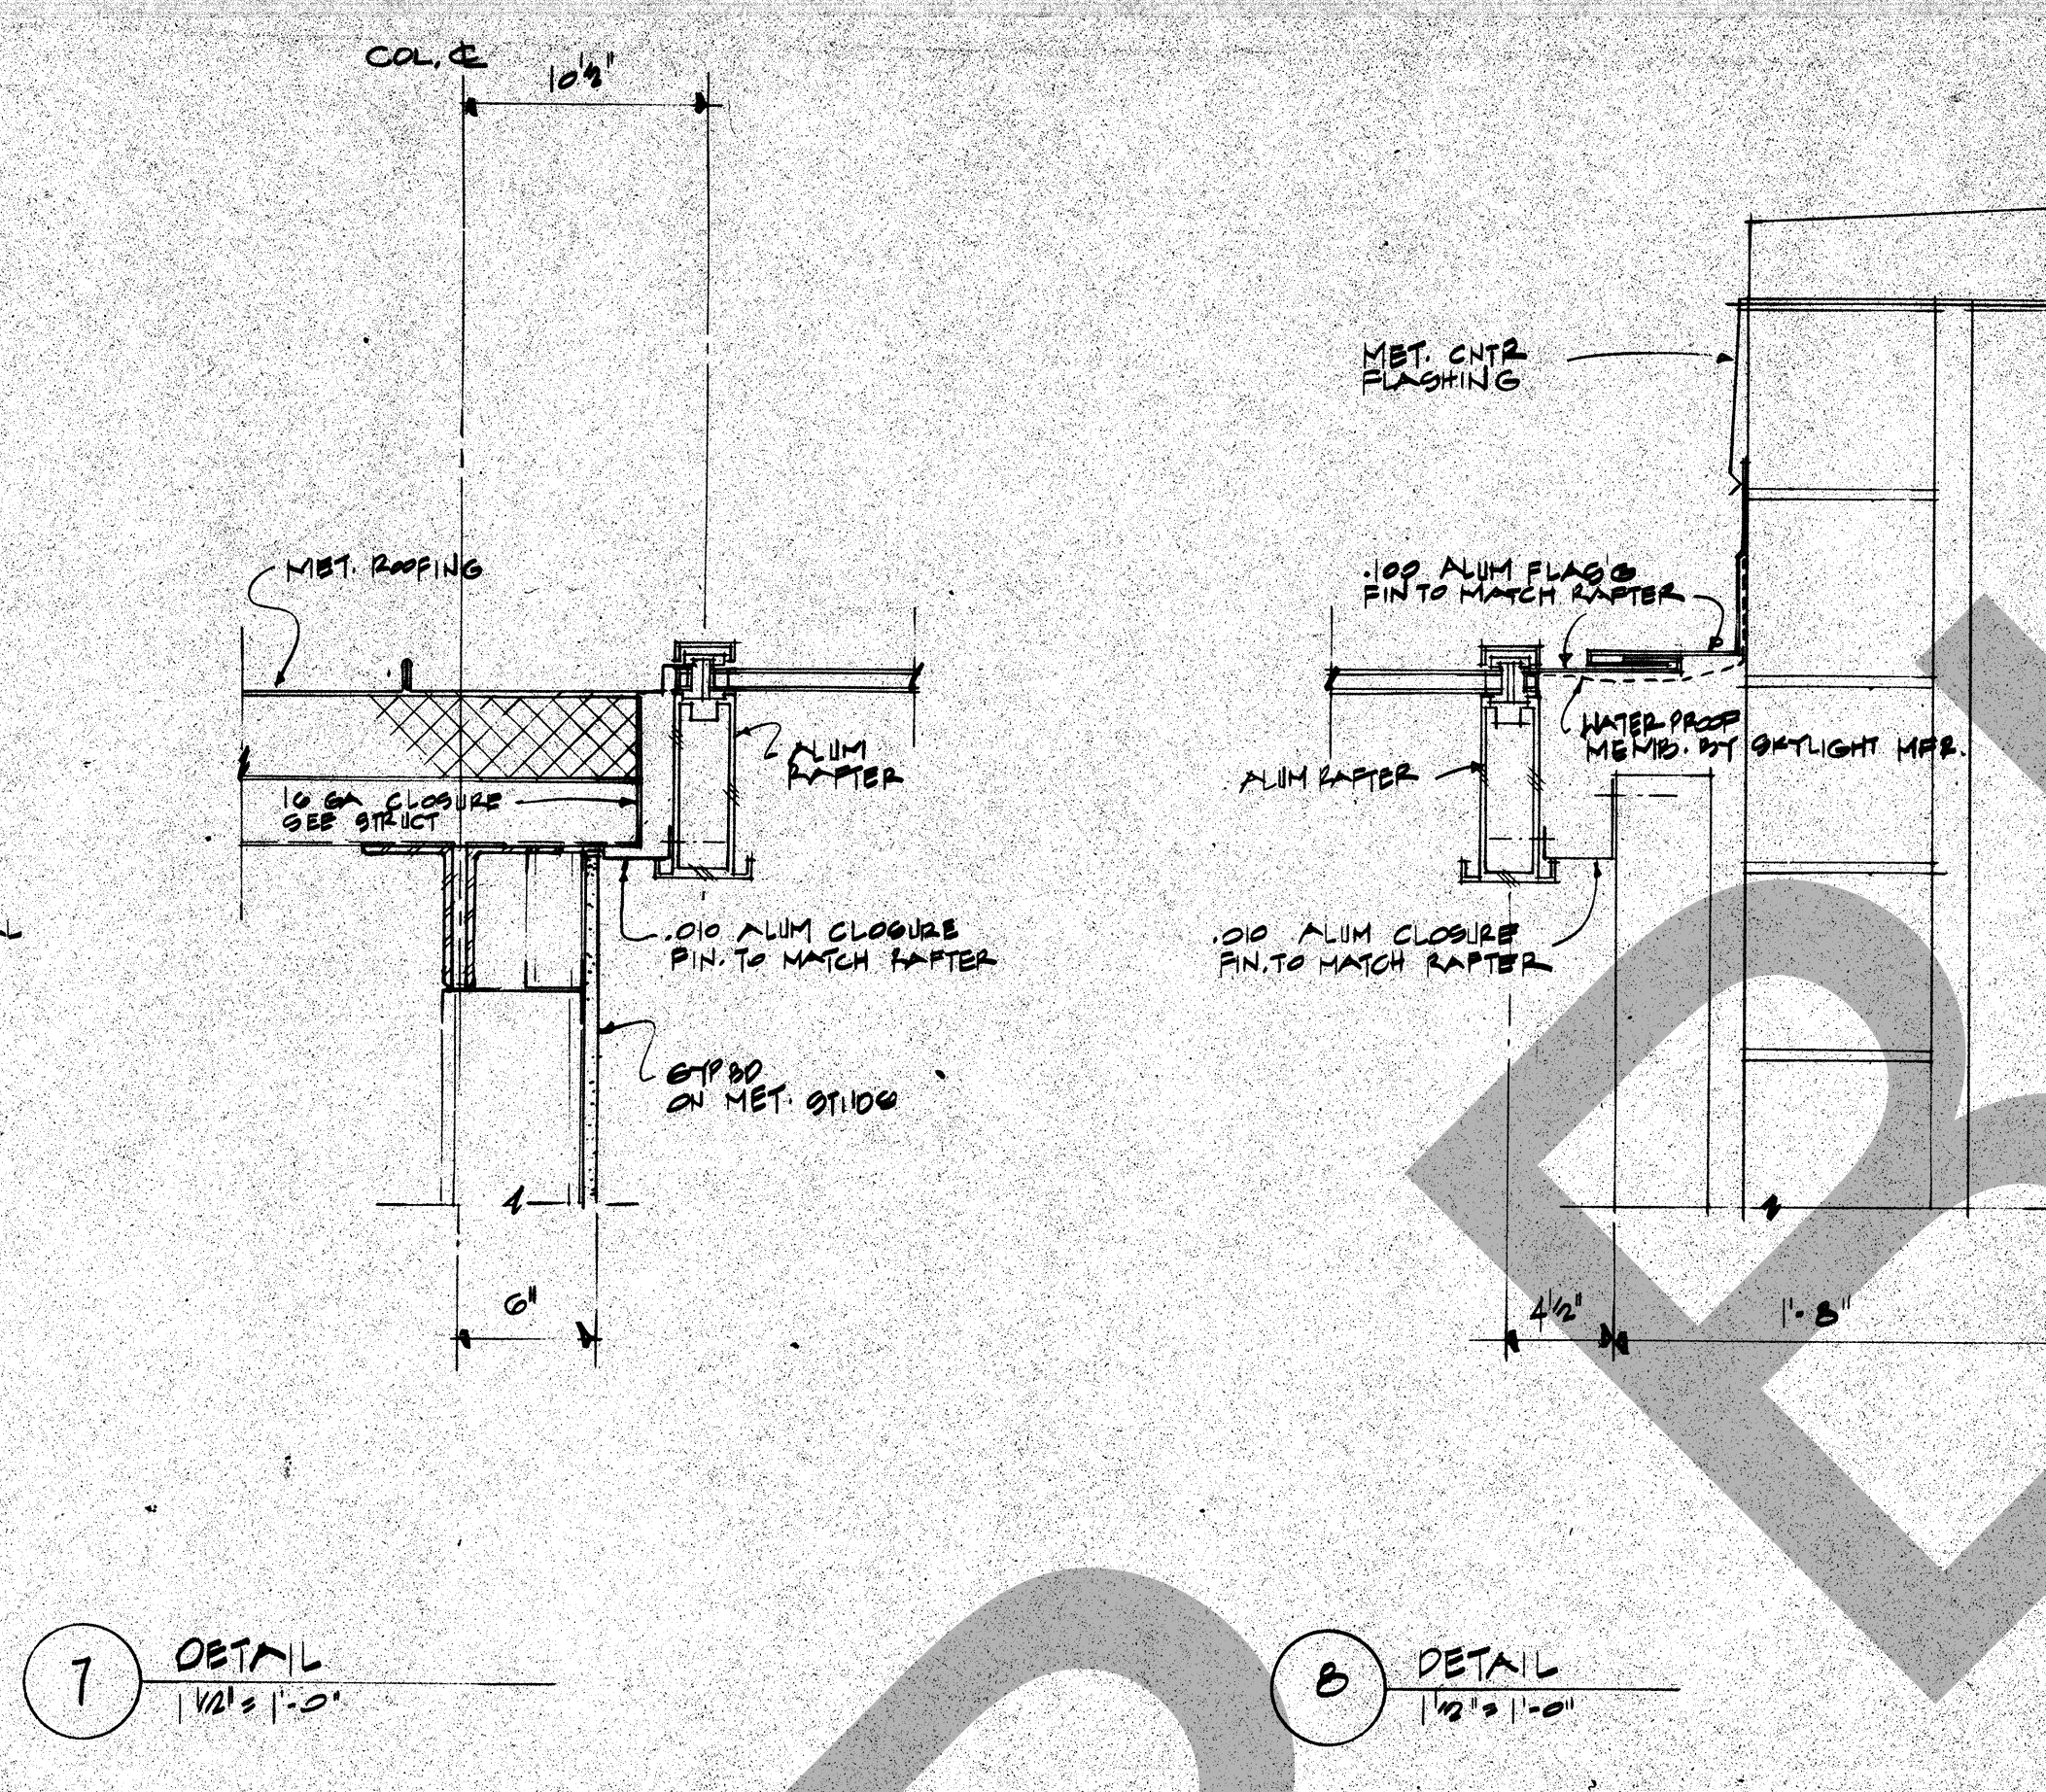

7 DETAIL
| V2 | = | 1 - 0 |

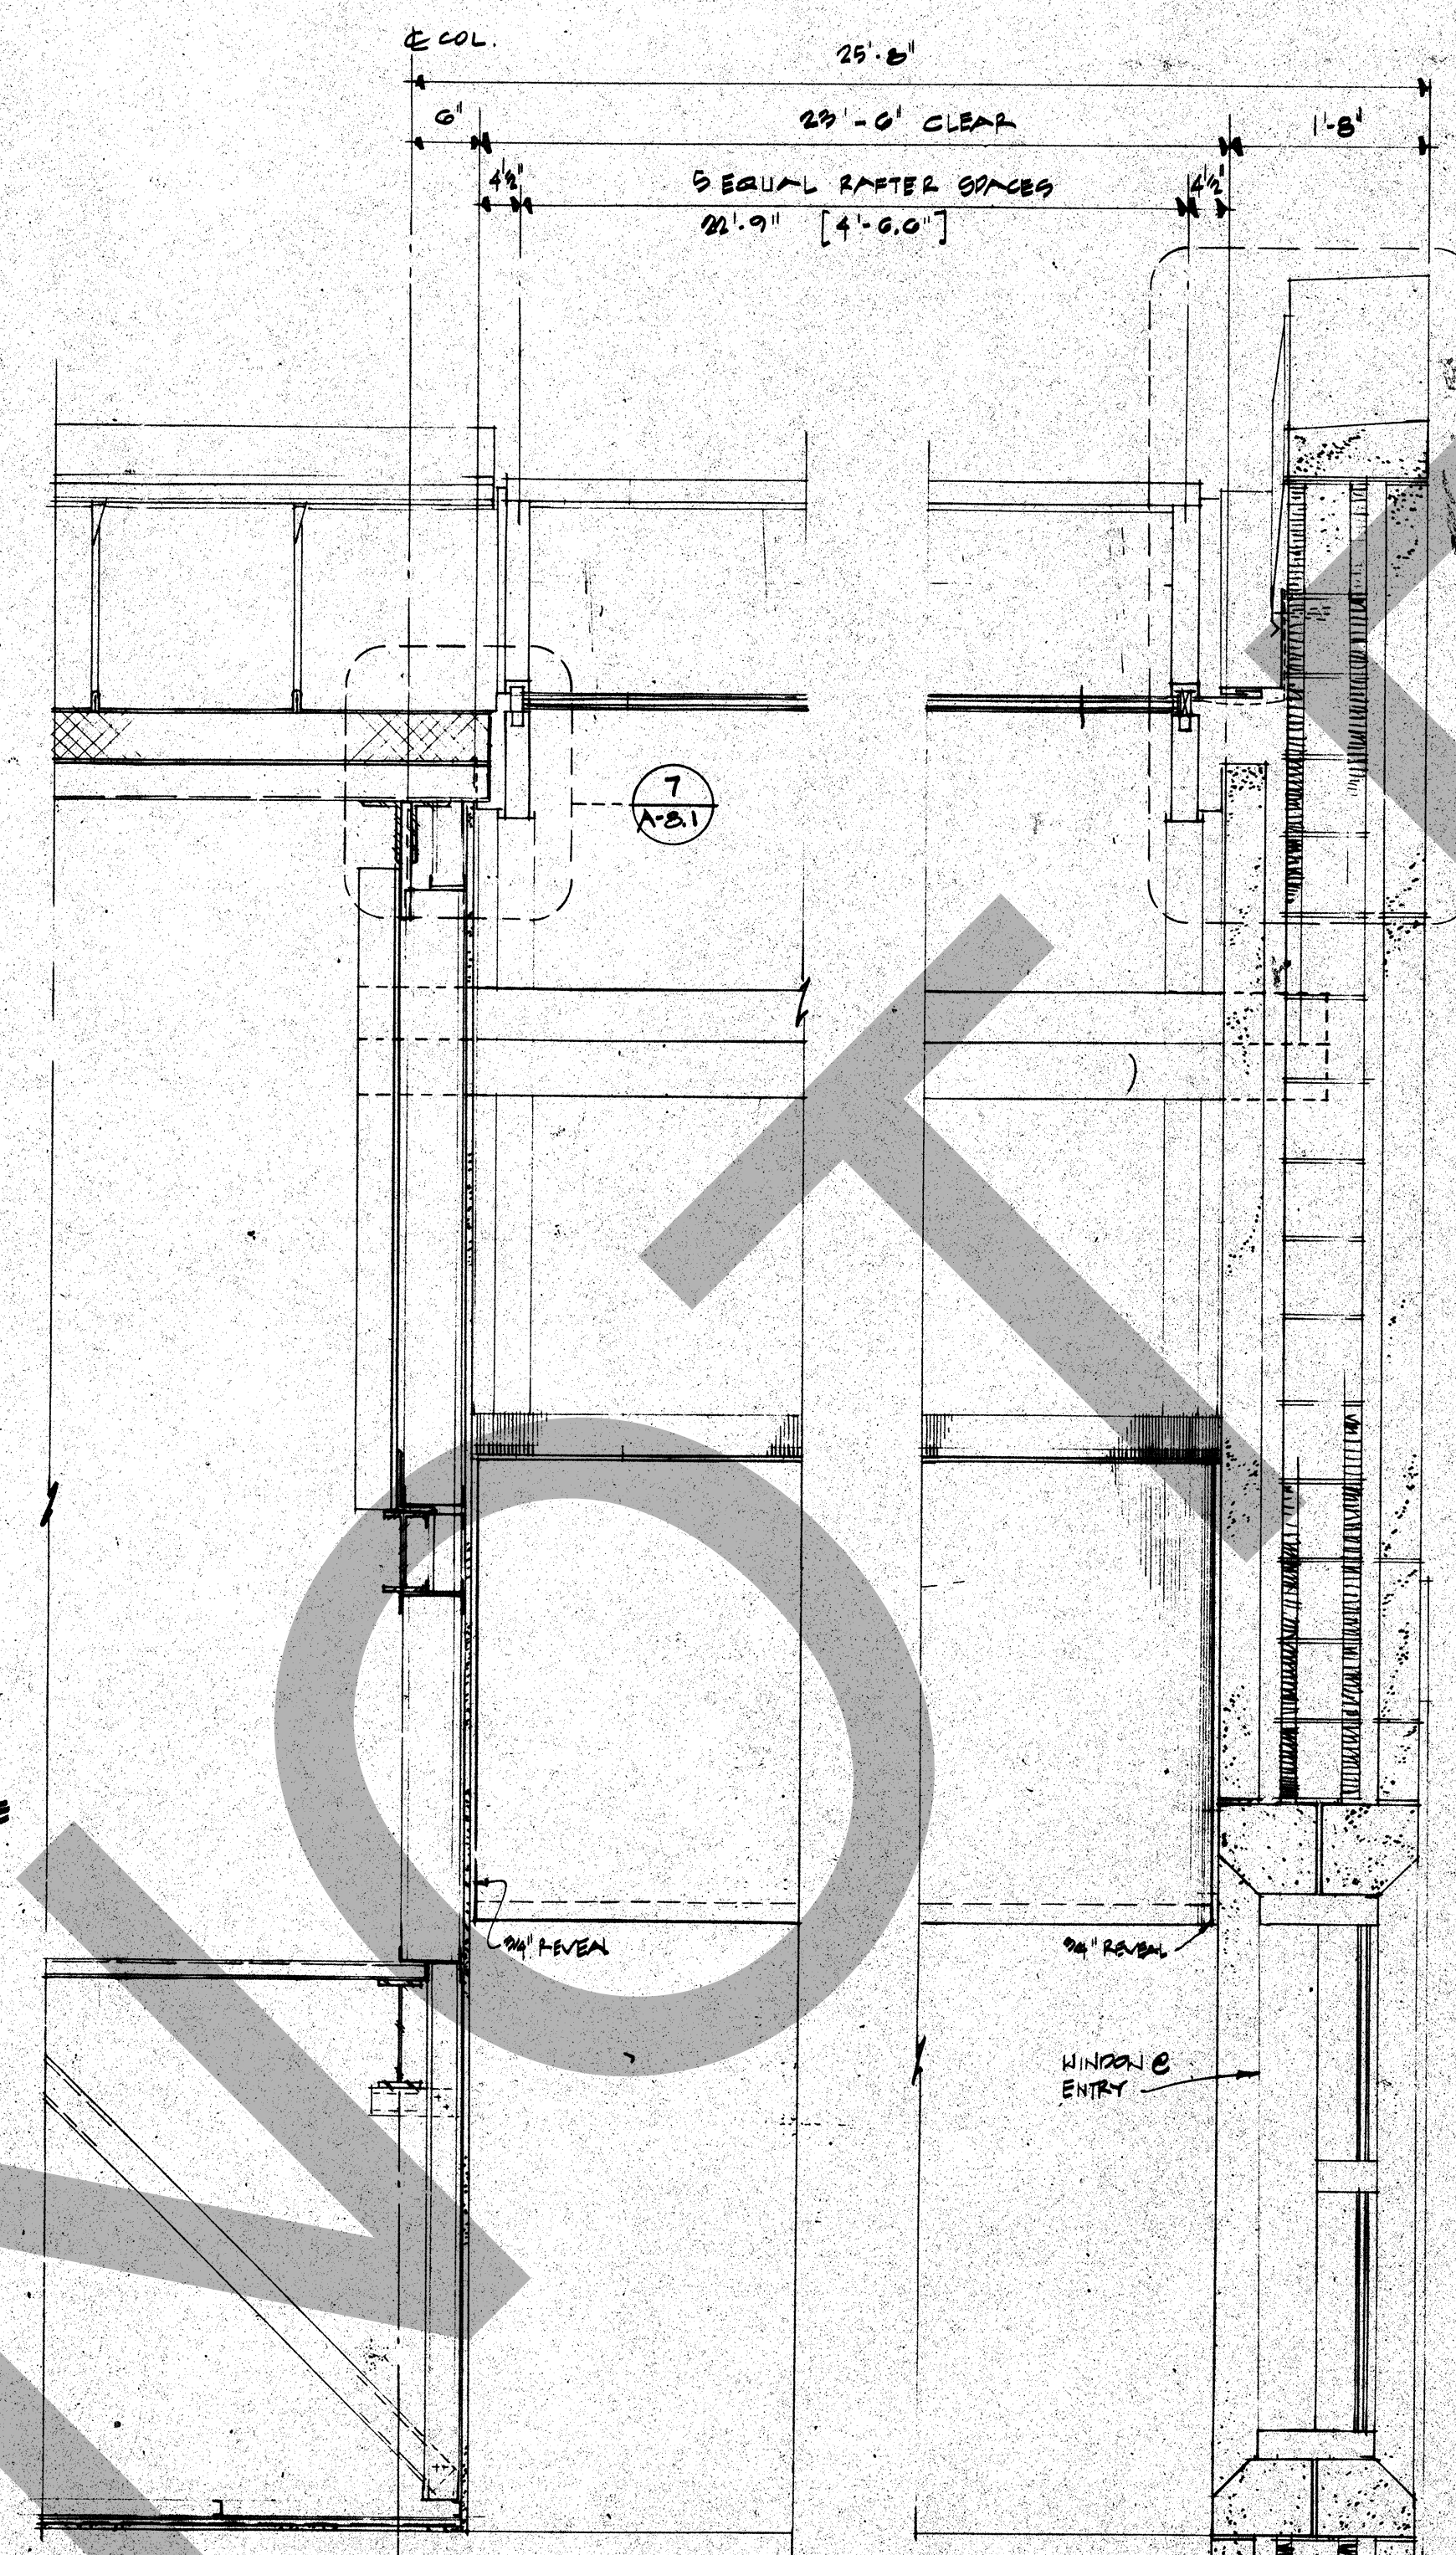

2. LONG. SECTION

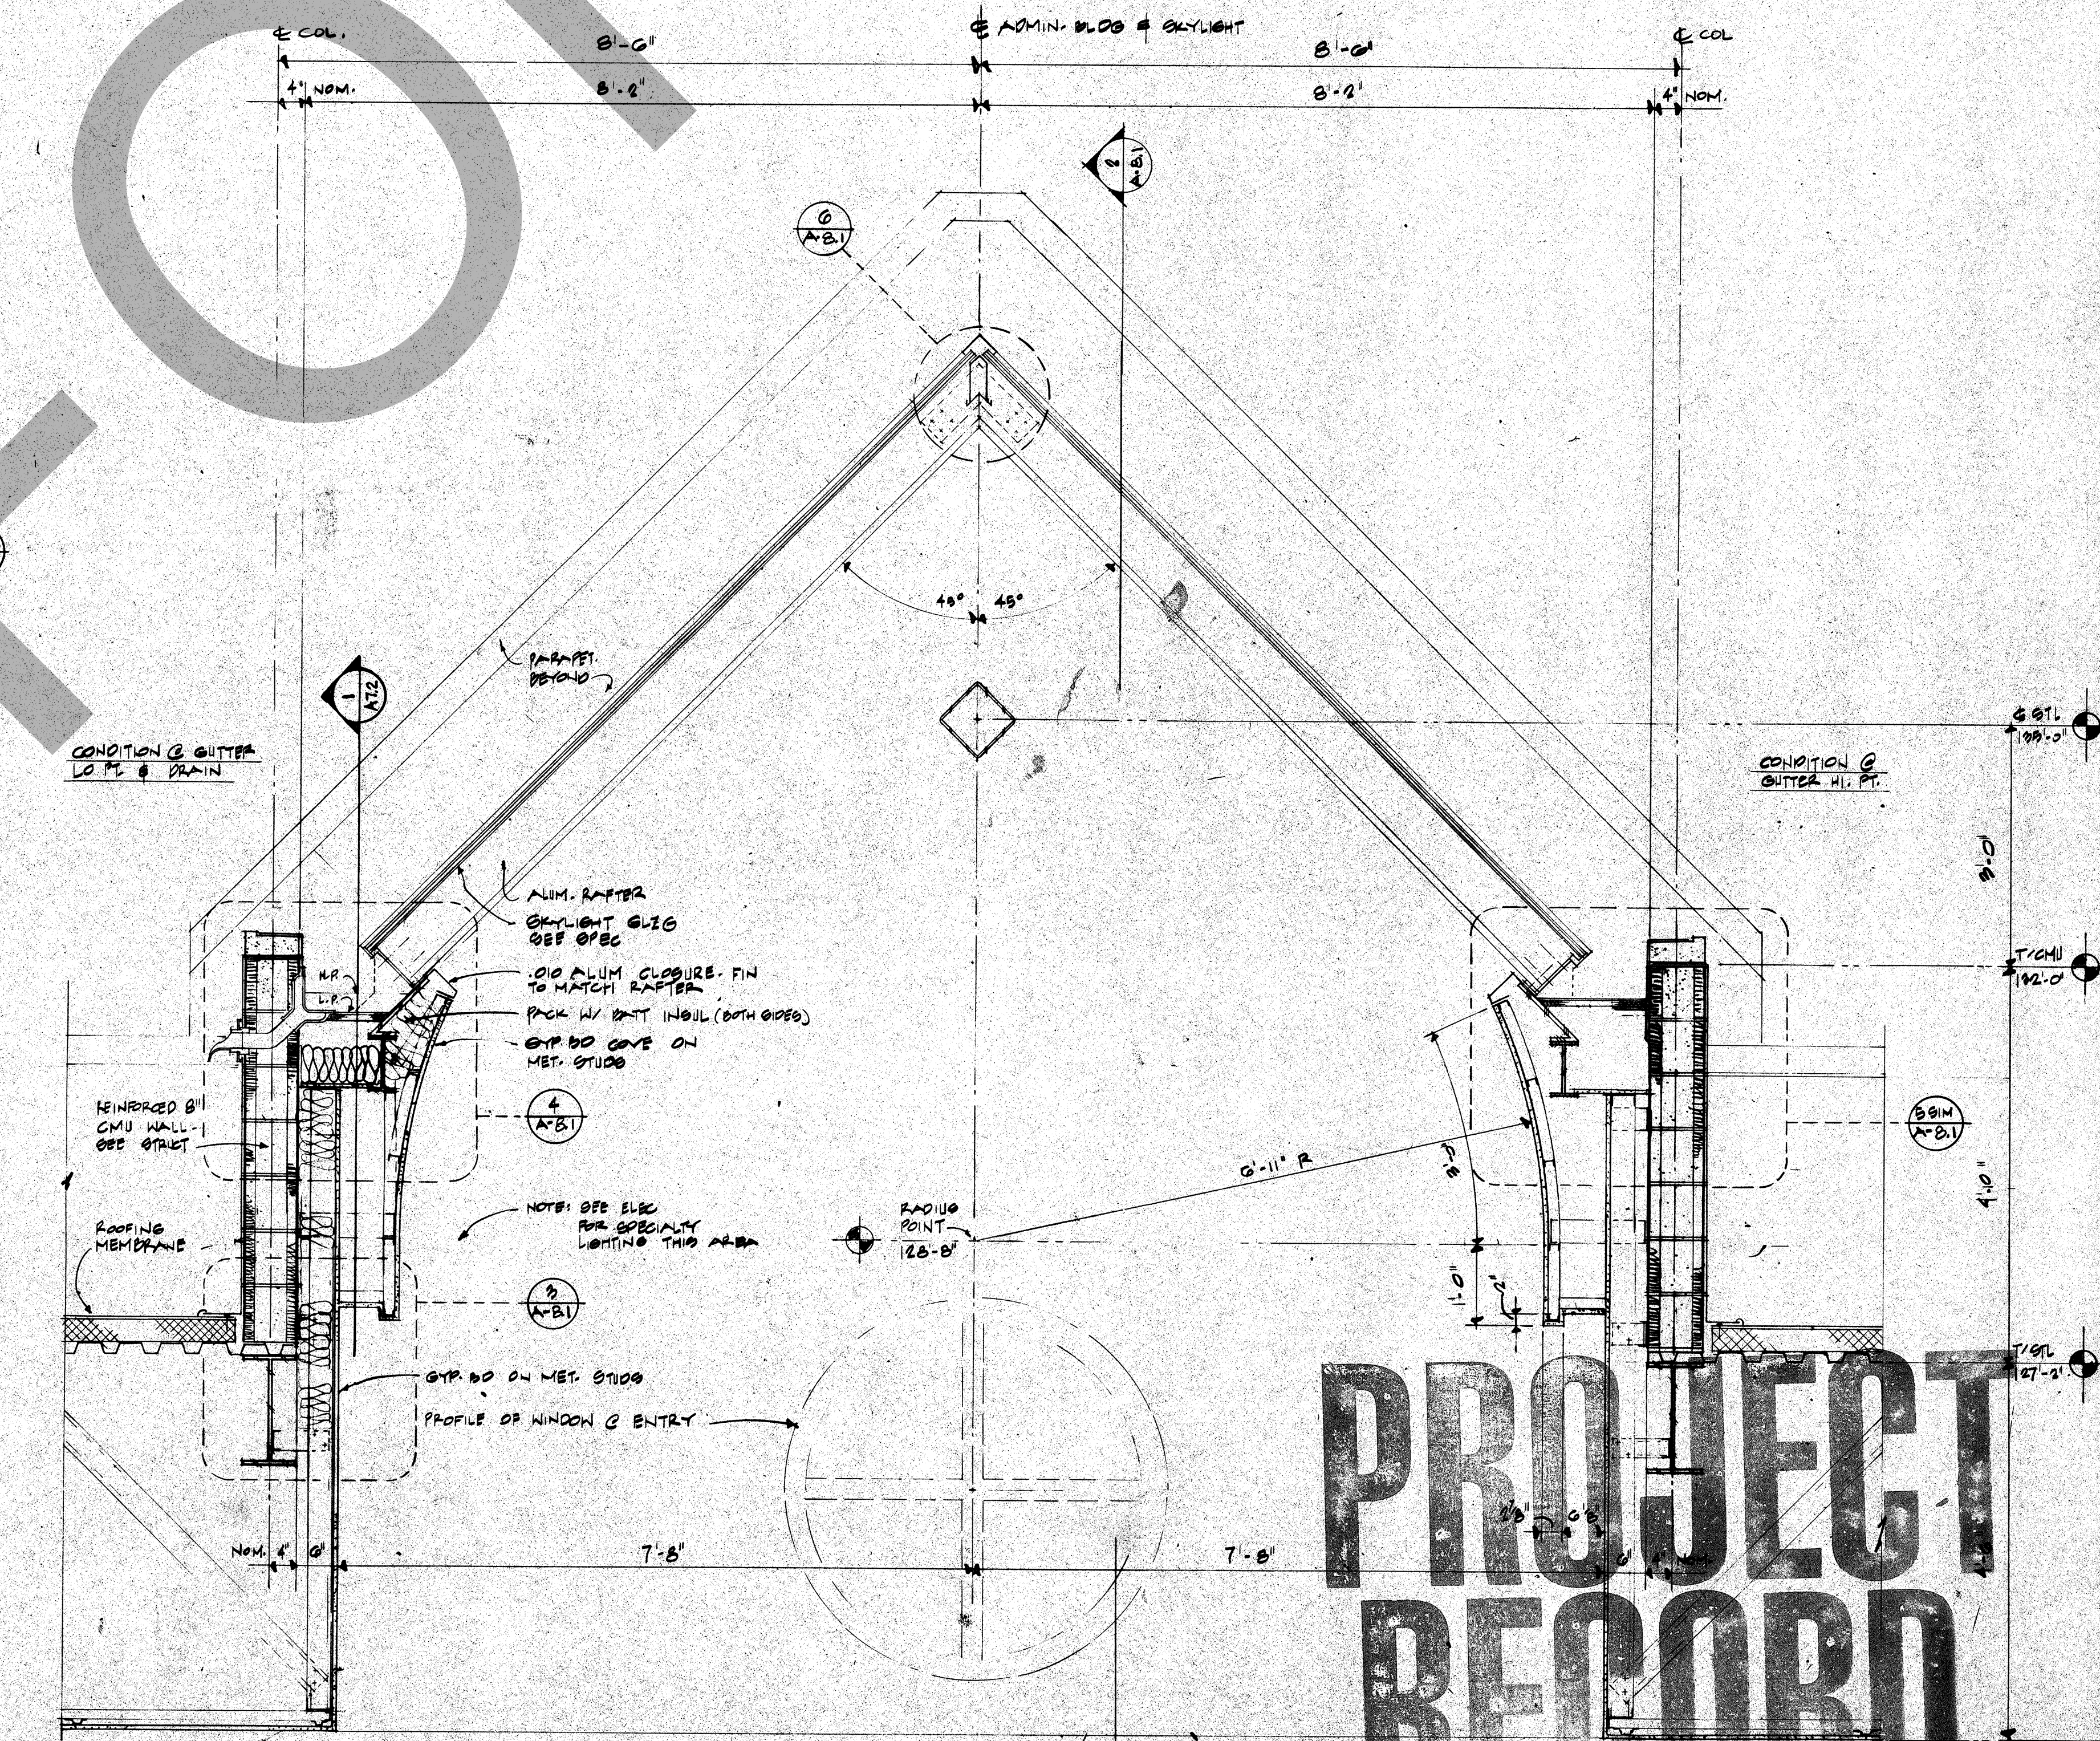

1 TRANSVERSE SECTION
 $3/4" \approx 1' - 0"$