


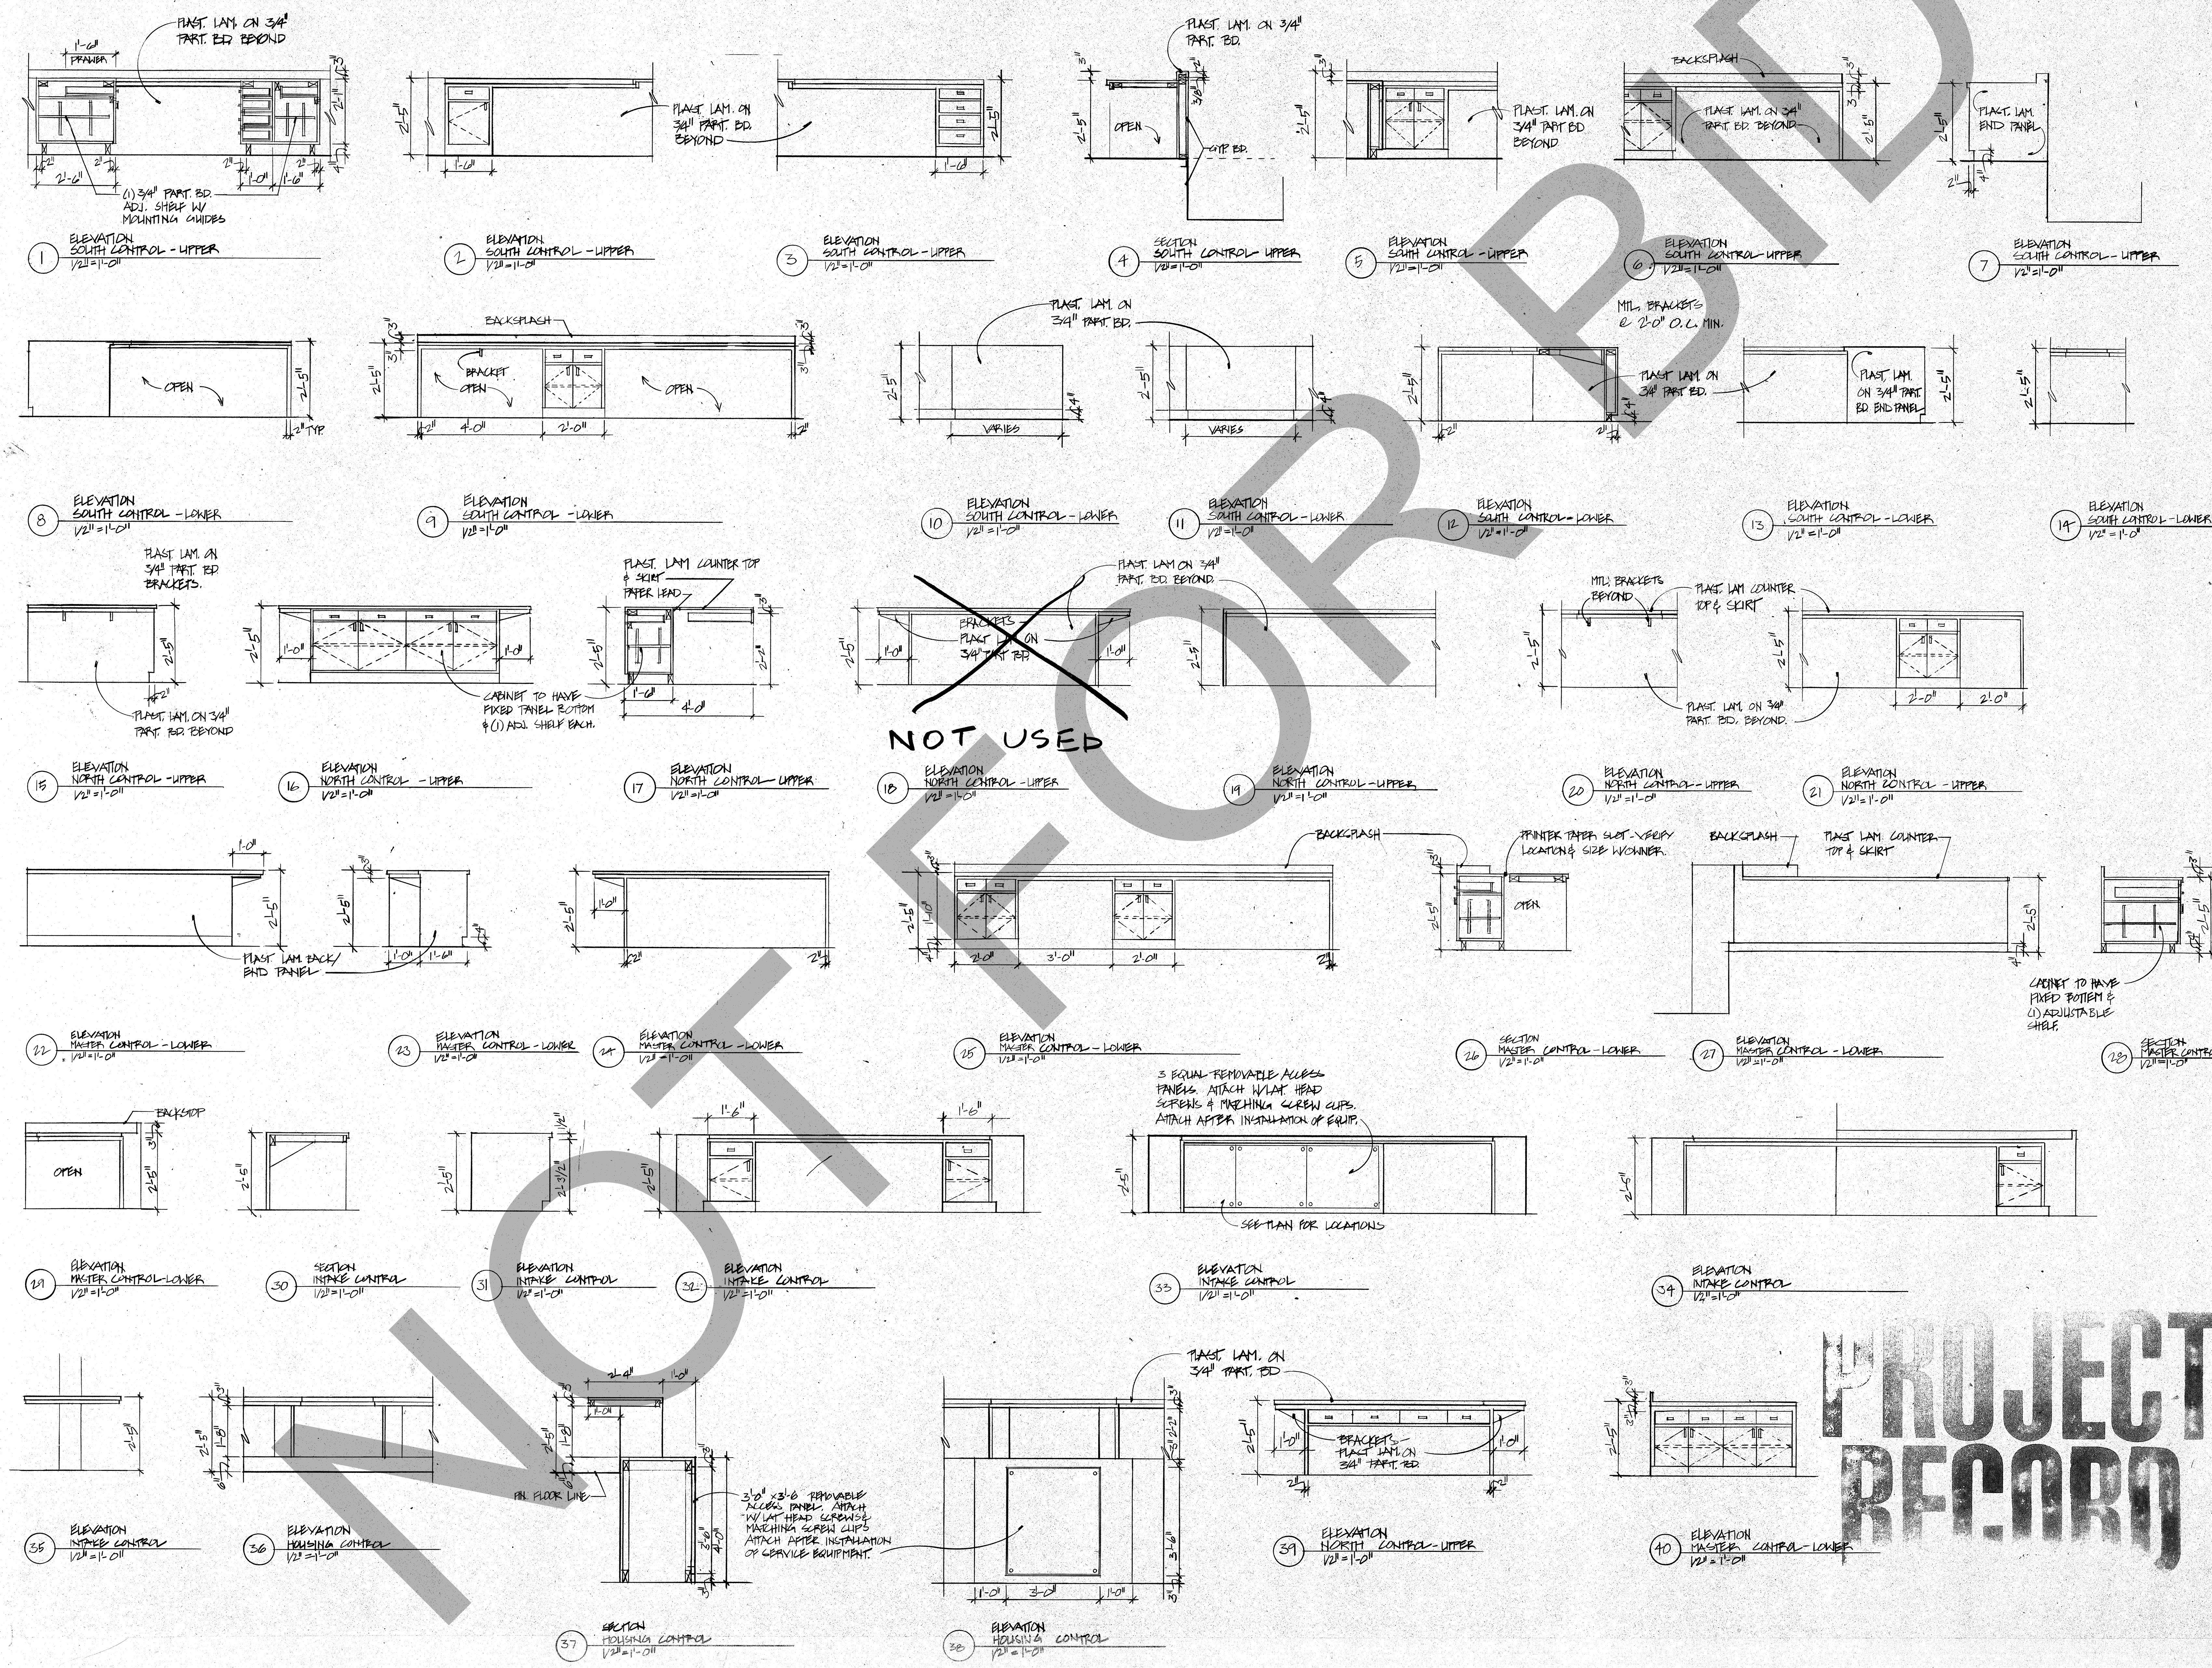

ROSSIER FABRAP INTERNATIONAL
 Comprehensive Services for Building
 Mechanical, Electrical, Plumbing, Security, & Civil Engineering
 Alaska, Savannah, Tampa

Revisions
 No. Date Description
 1 2/17/99 ADDENDA POSTED/ISSUED FOR CONSTRUCTION

ROSSIER FABRAP INTERNATIONAL
 Criminal Justice Architecture, Technology, Planning, Interiors,
 Mechanical, Electrical, Plumbing, Security, & Civil Engineering

JUSTICE SYSTEMS INCORPORATED
 Criminal Justice Operations, Programming

JOHNSON & NIELSEN
 Structural Engineering

WEST - VALLEY - DETENTION - CENTER
 FOR THE COUNTY OF SAN BERNARDINO, CALIFORNIA

HARRY MAYS, COUNTY ADMINISTRATION OFFICER
































FLOYD TIDWELL, SHERIFF

BOARD OF SUPERVISORS
 Ann M. Williams, Second District
 Larry Williams, Fourth District
 Robert Williams, Fifth District
 Robert Williams, Sixth District

CONTROL ROOM
 DETAILS ARCHITECTURAL
 WOODWORK DETAILS

Job No. 28053.04
 Date 10/17/98 A11

Job No 28008-04 **A13.1**
Date 10/17/88

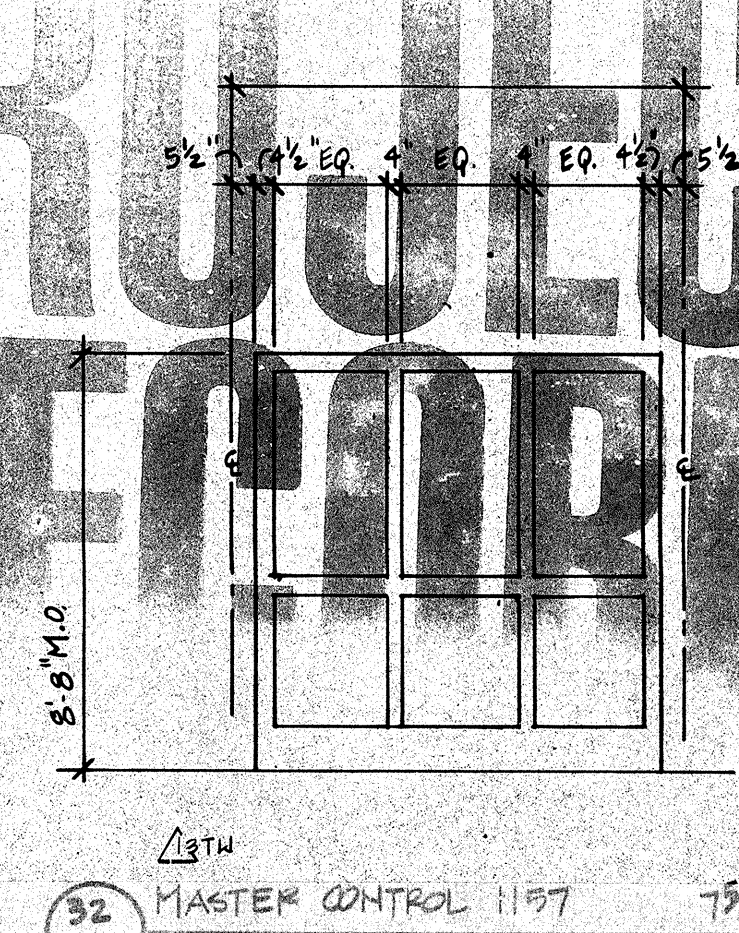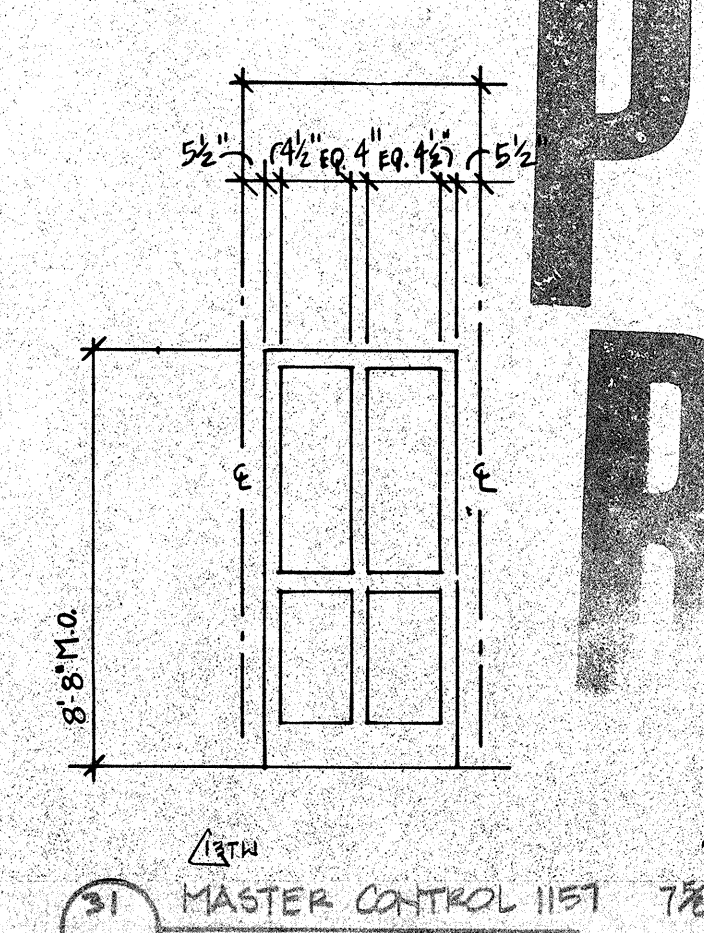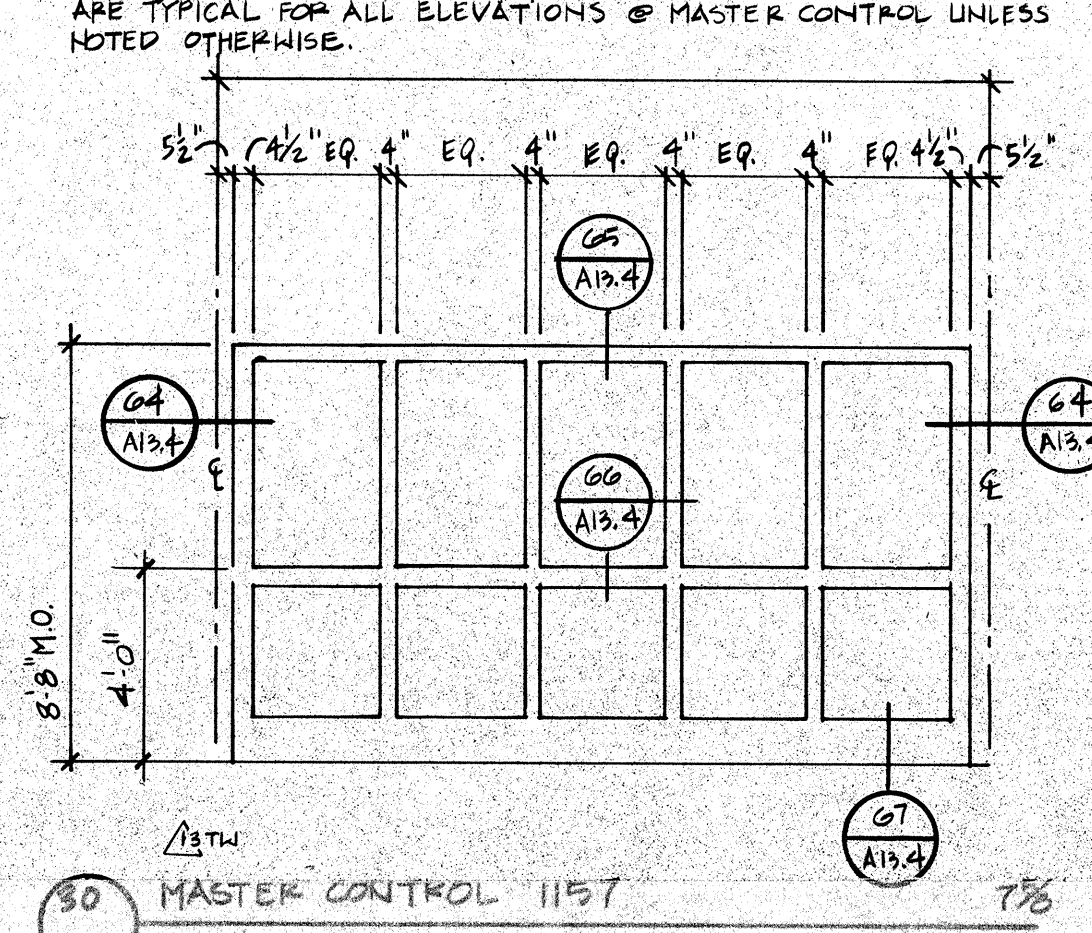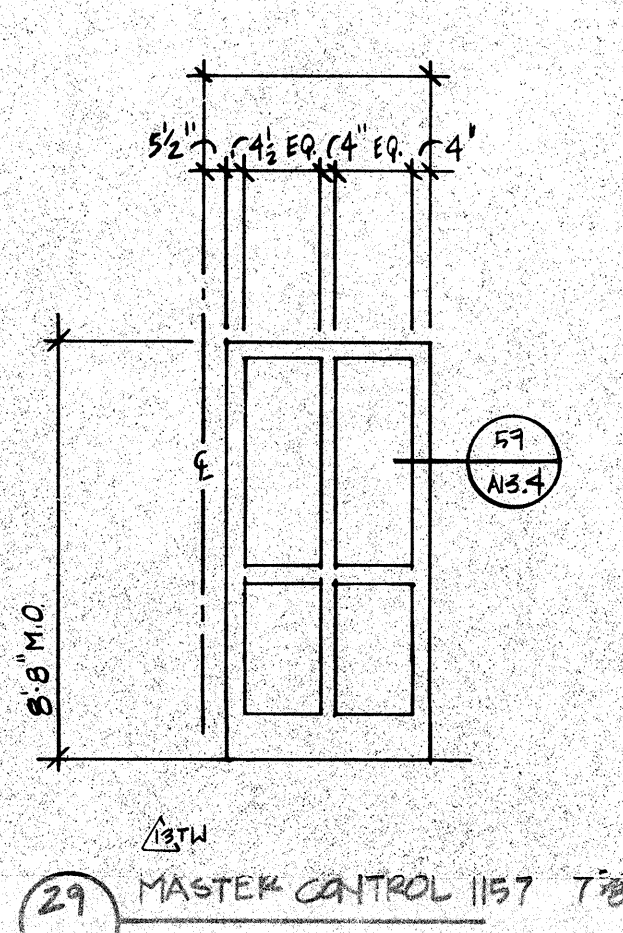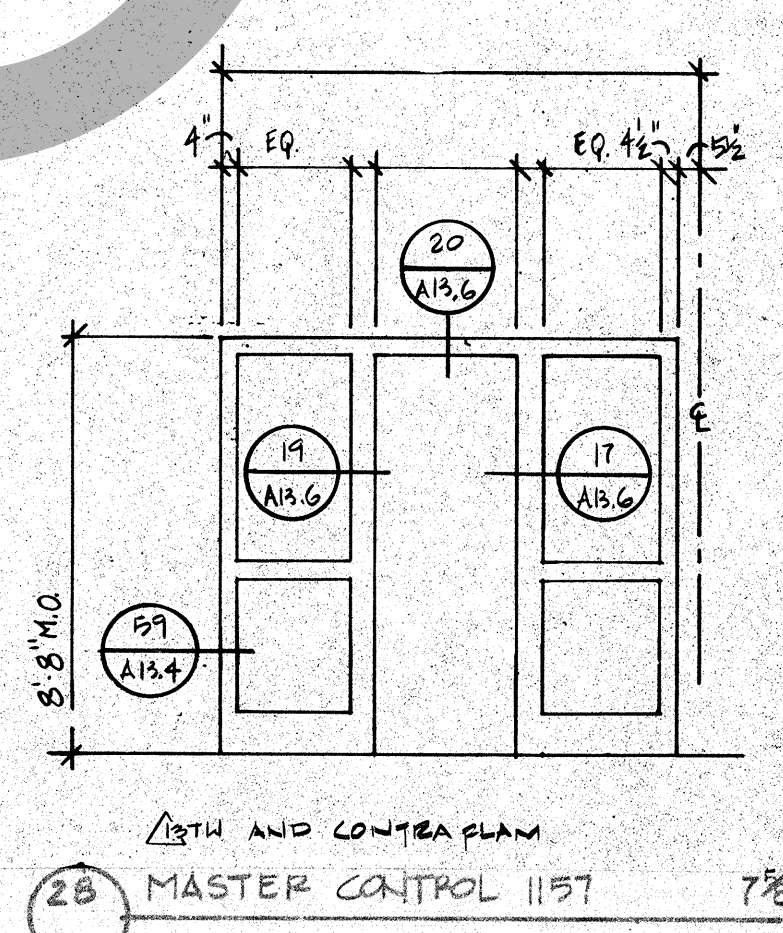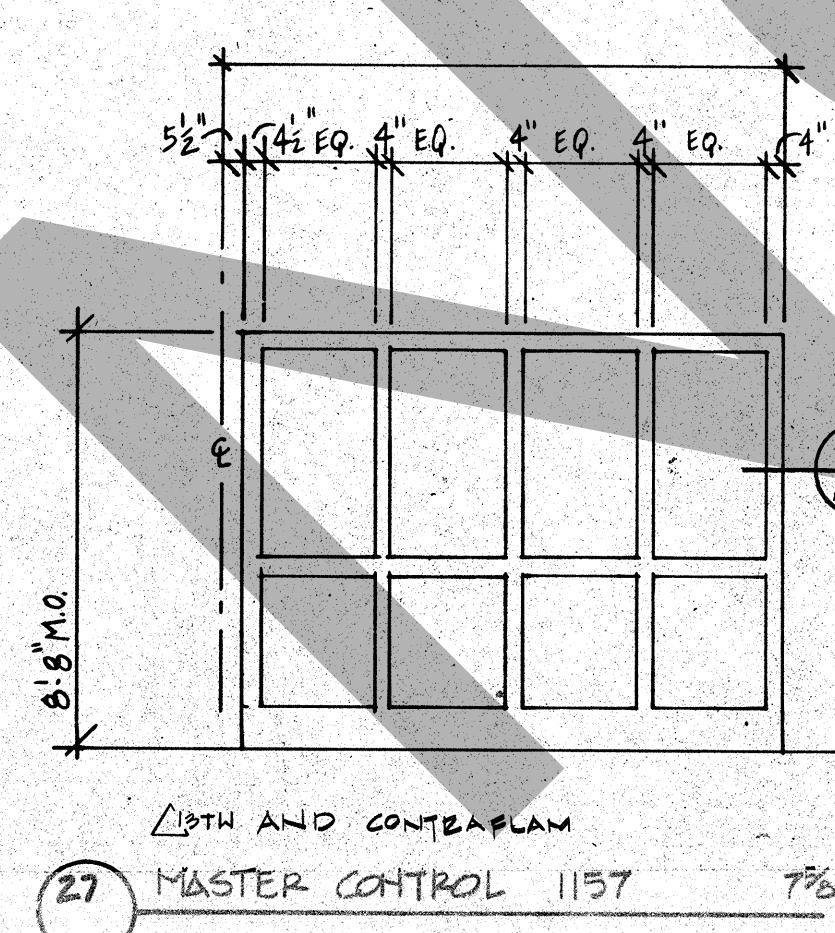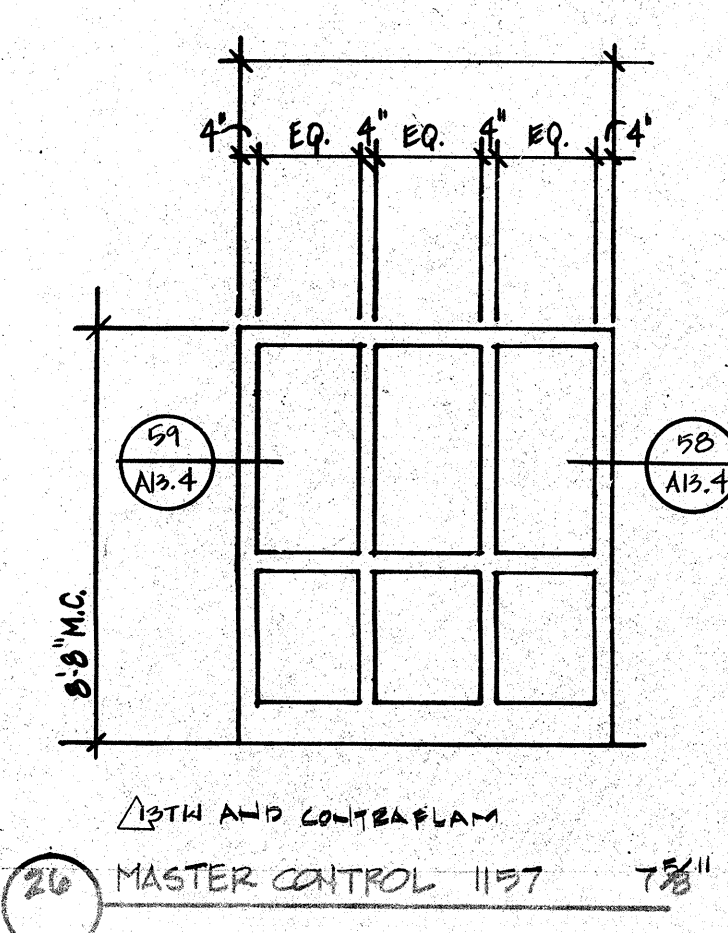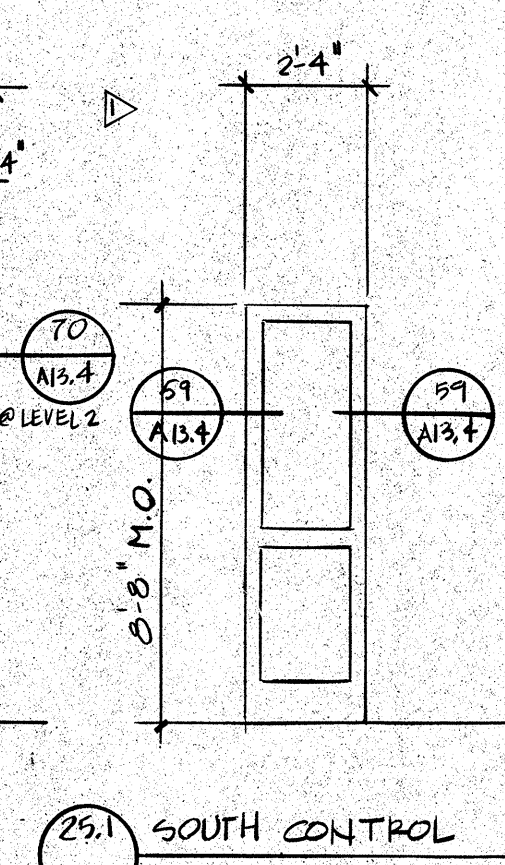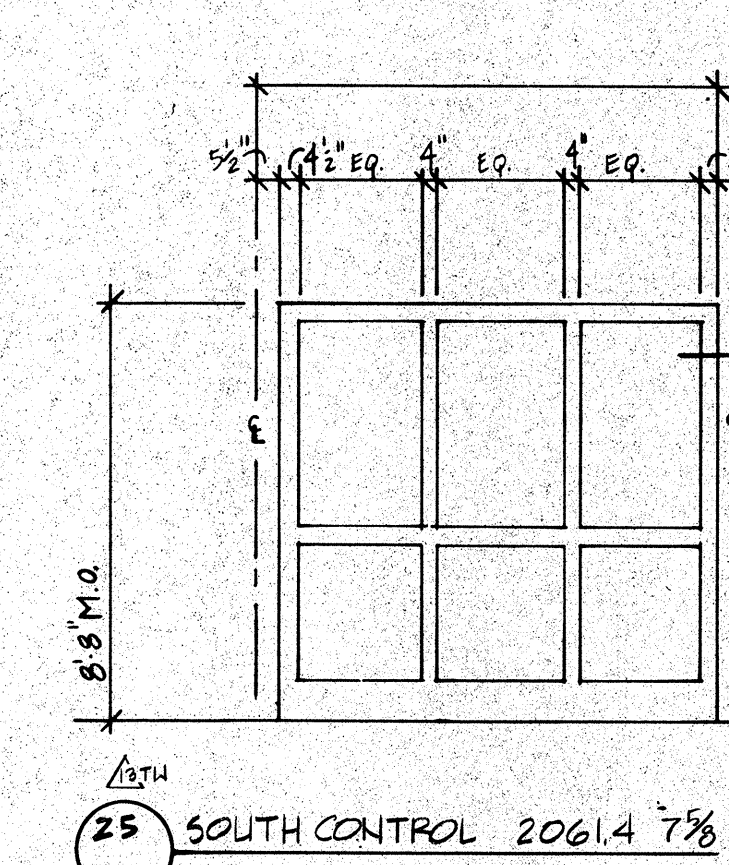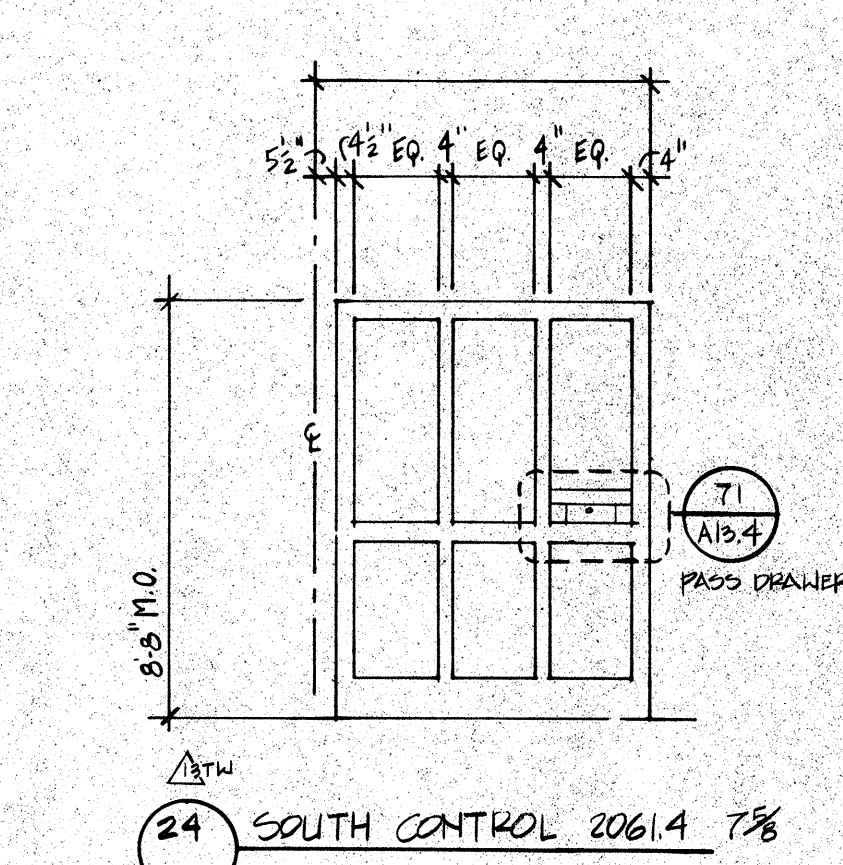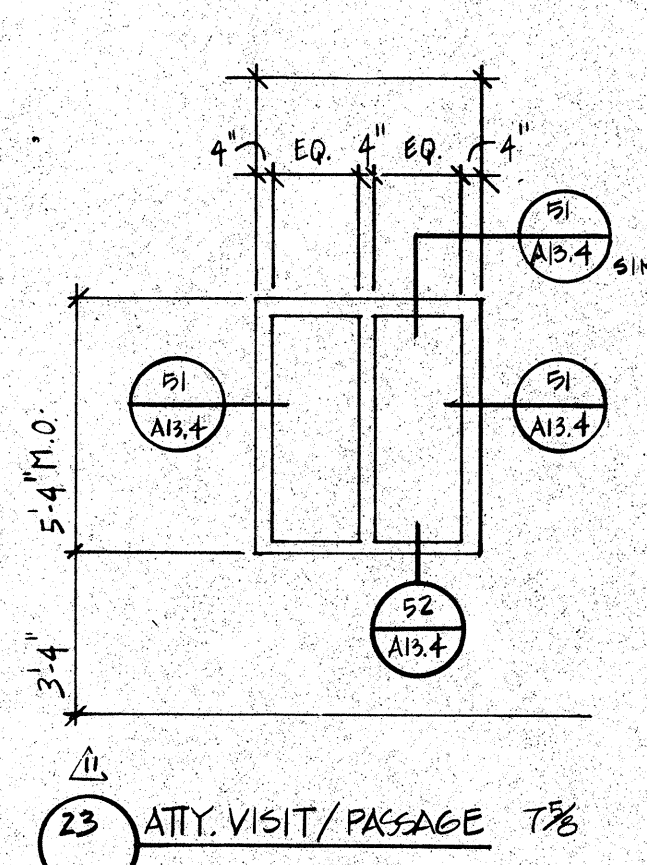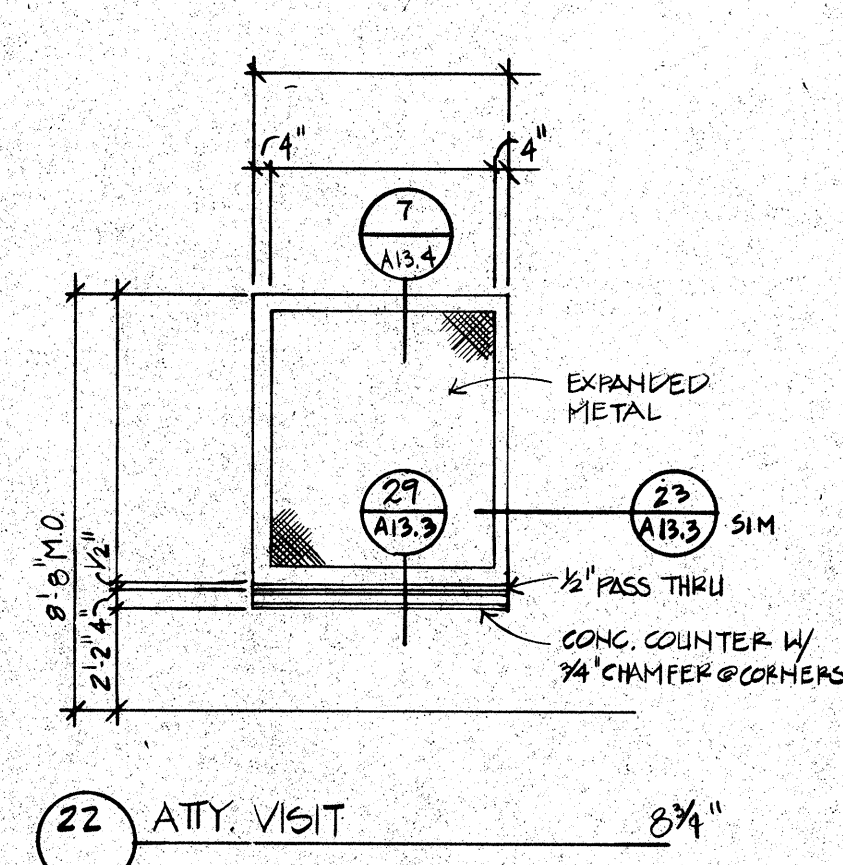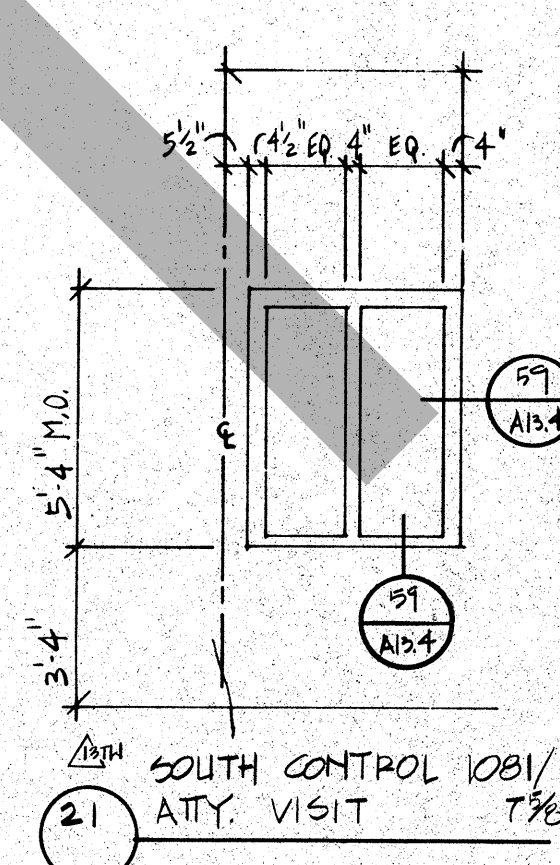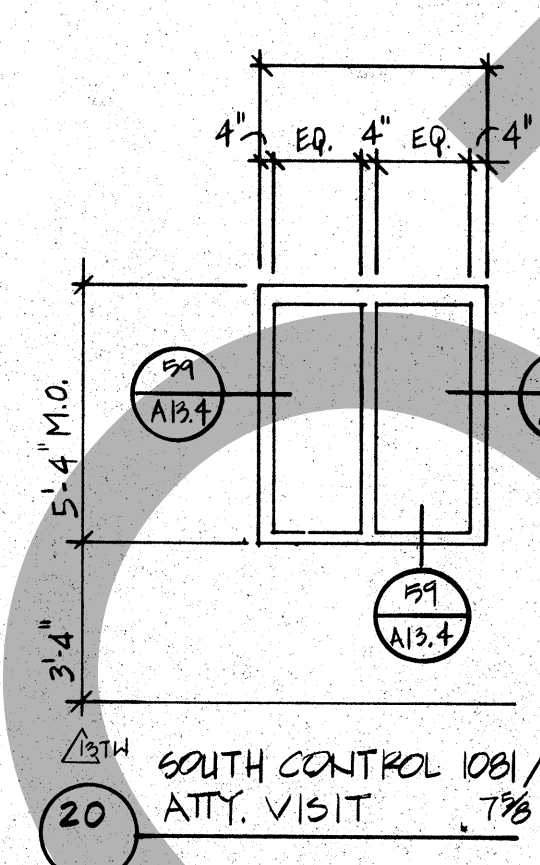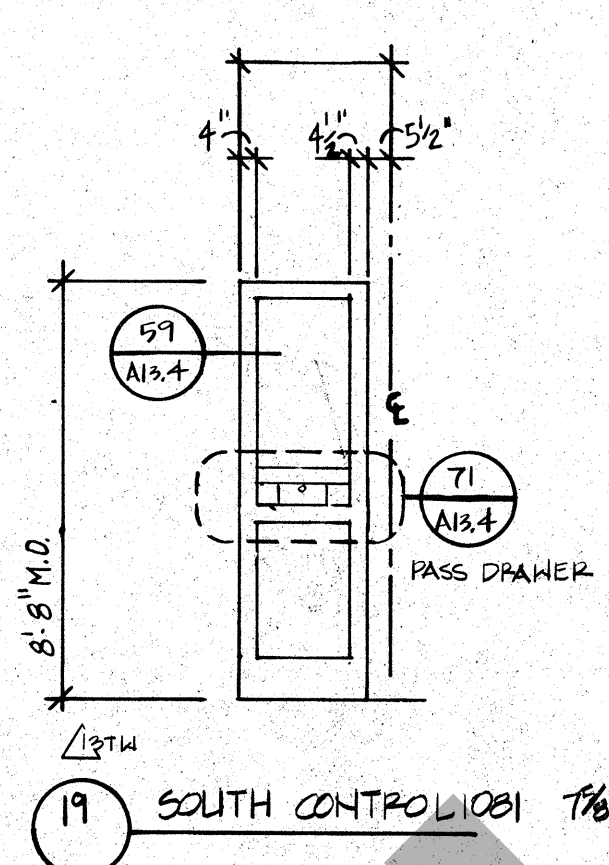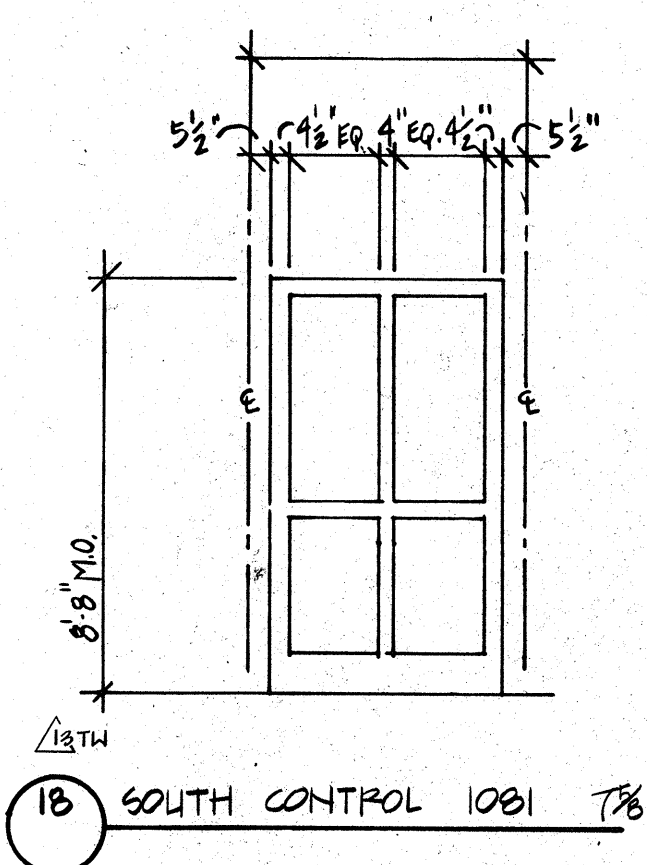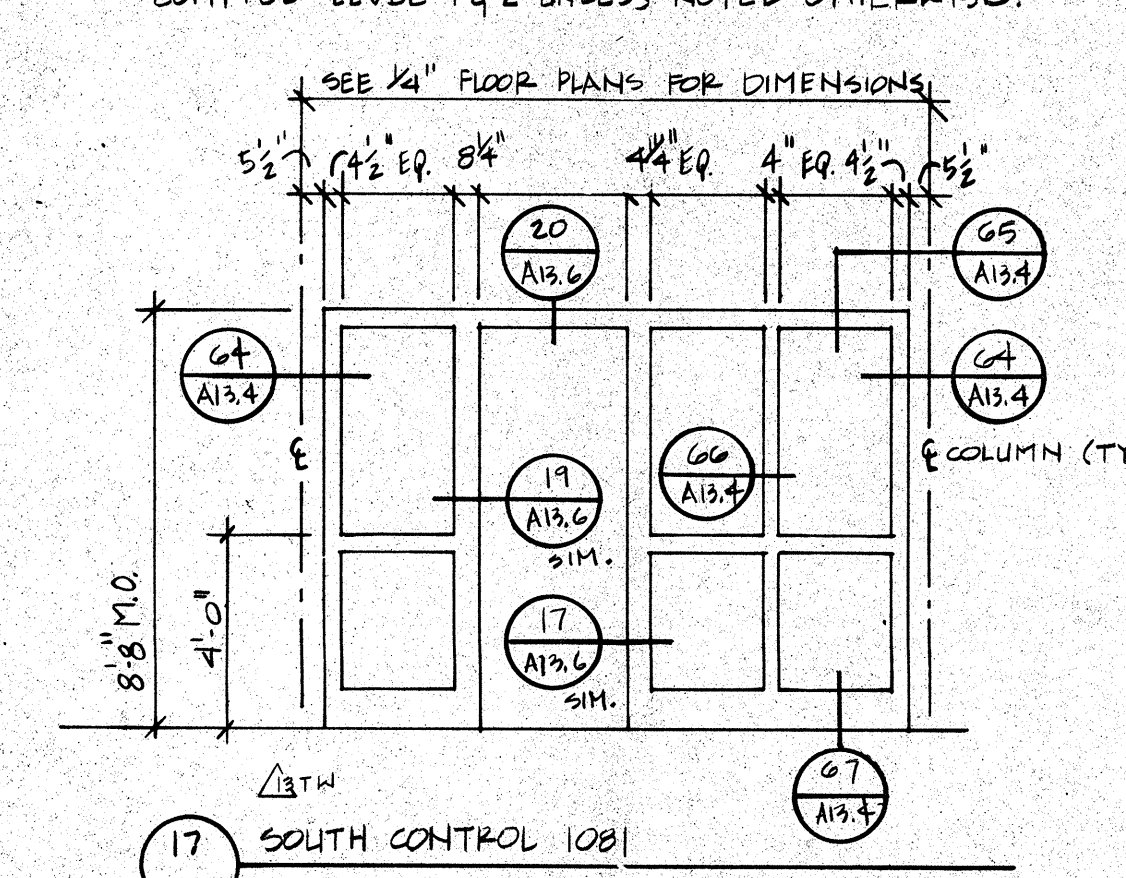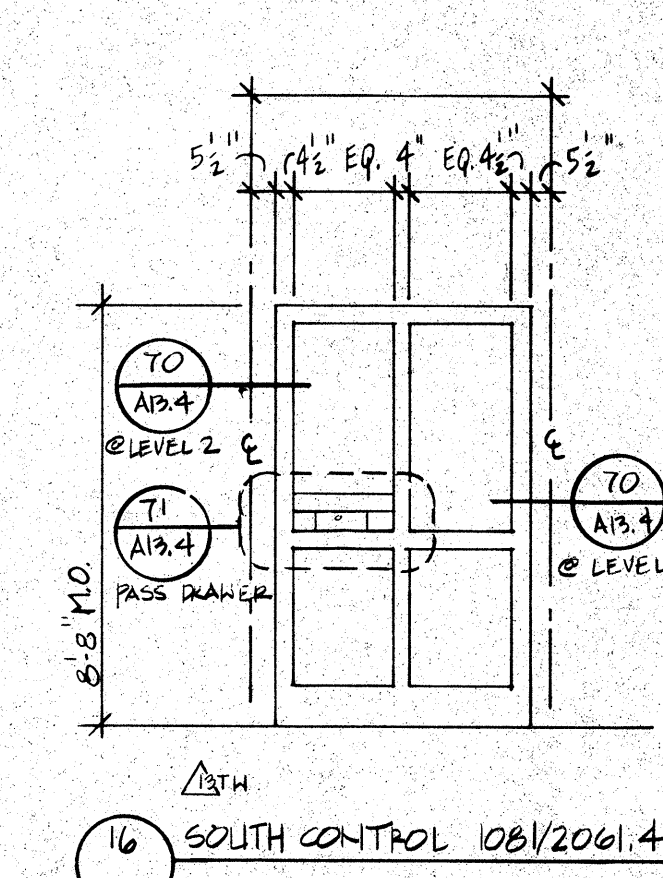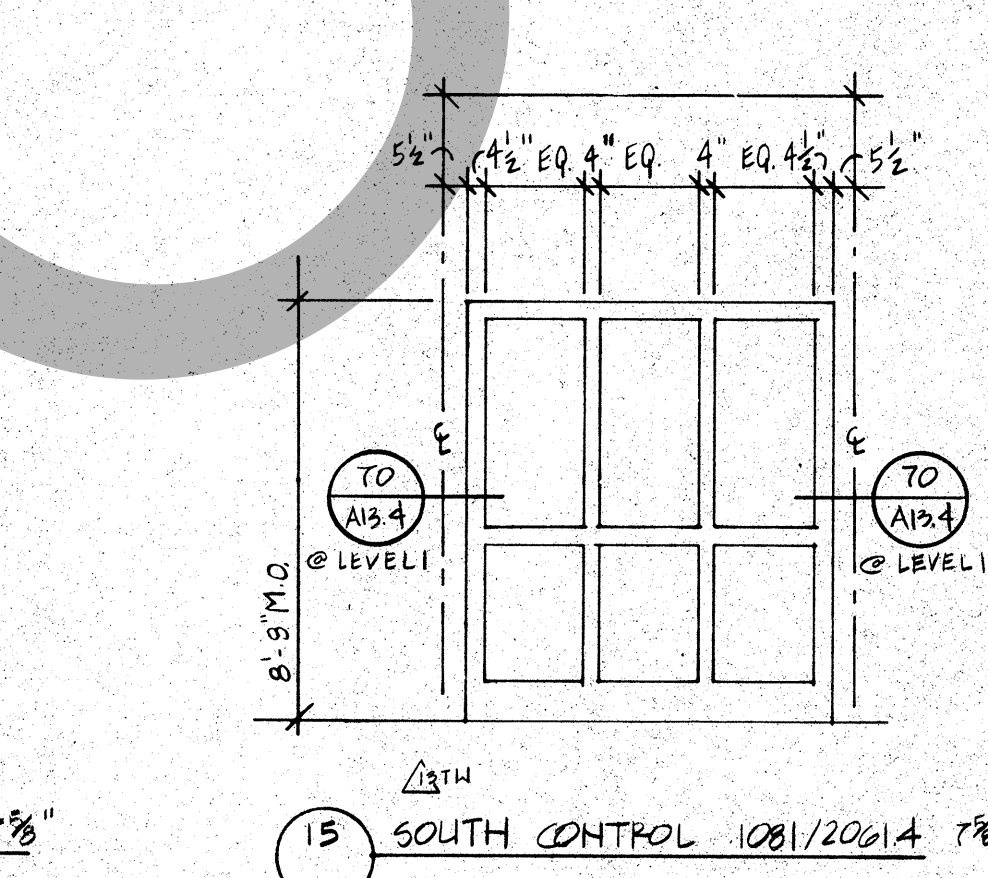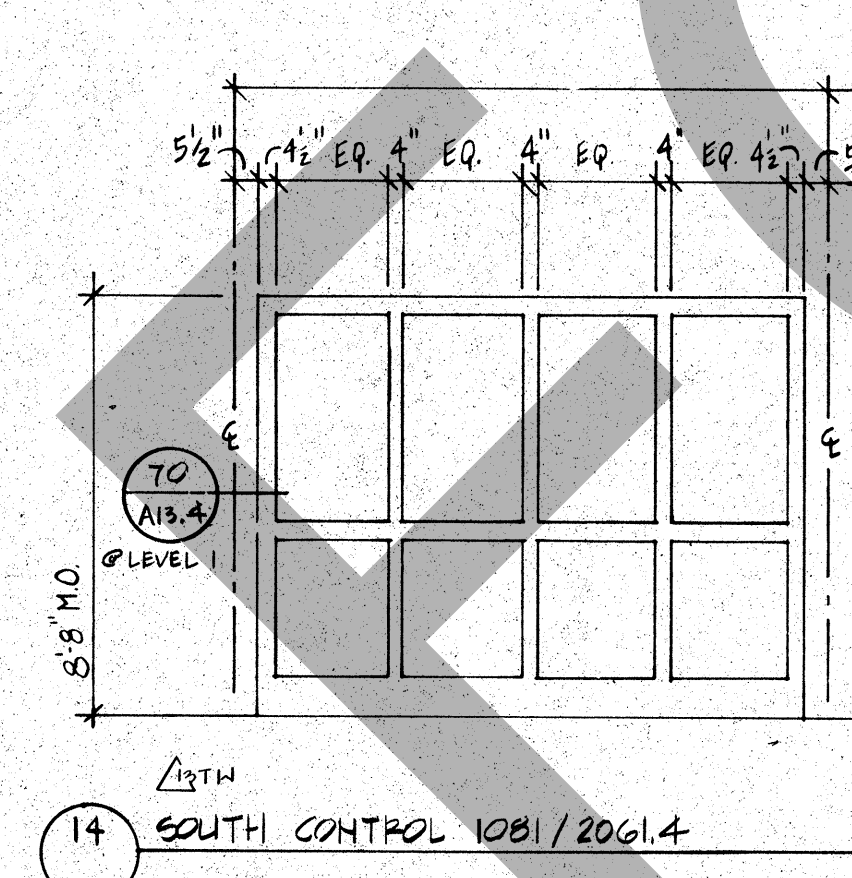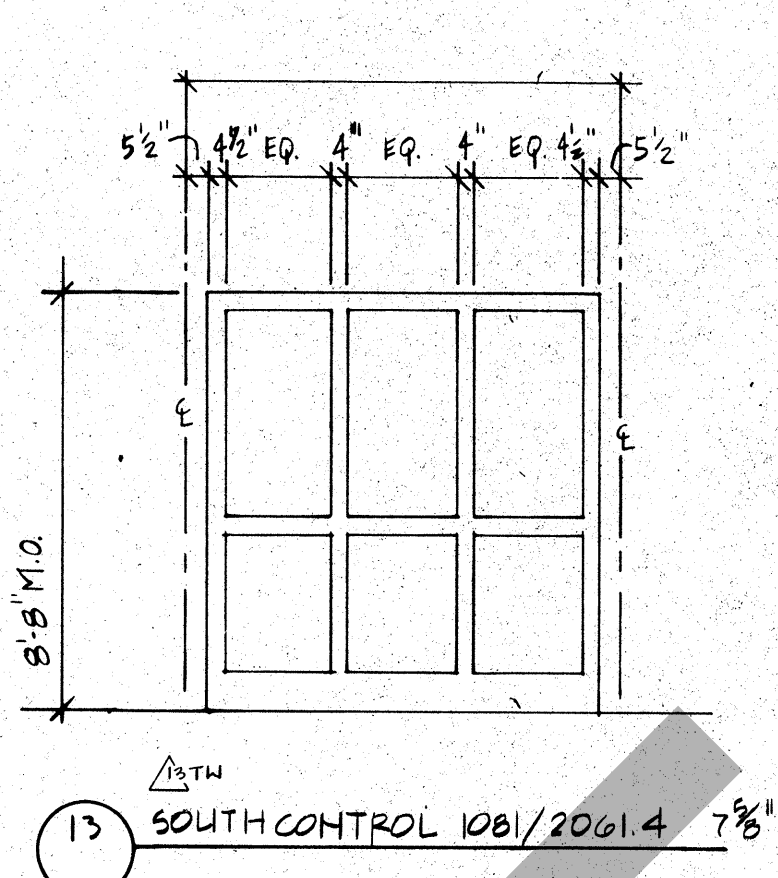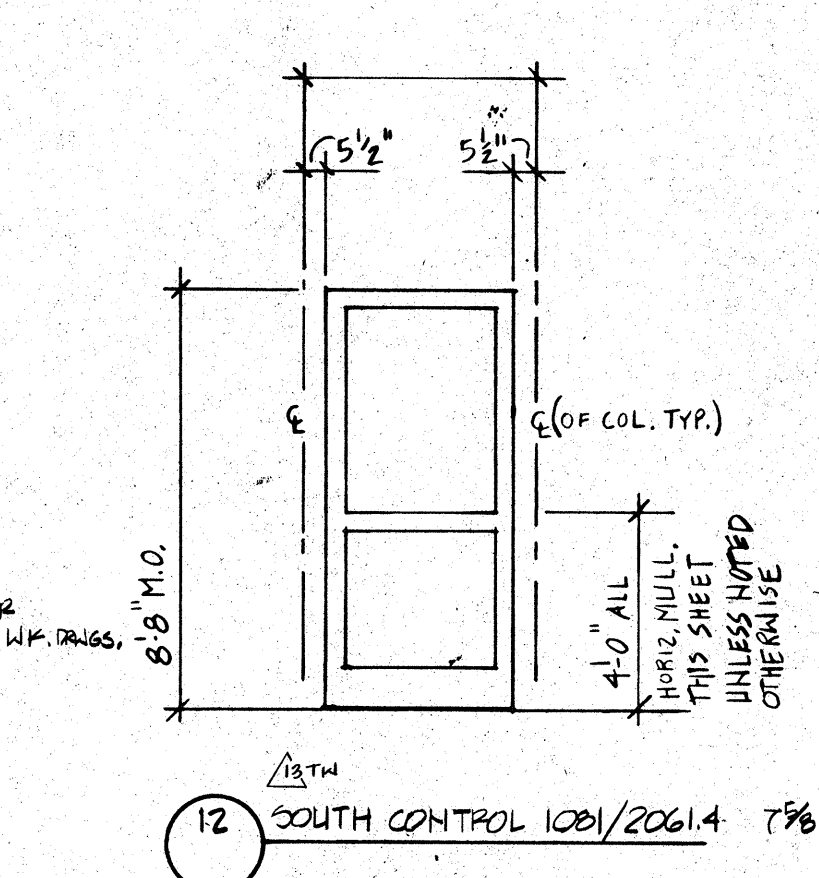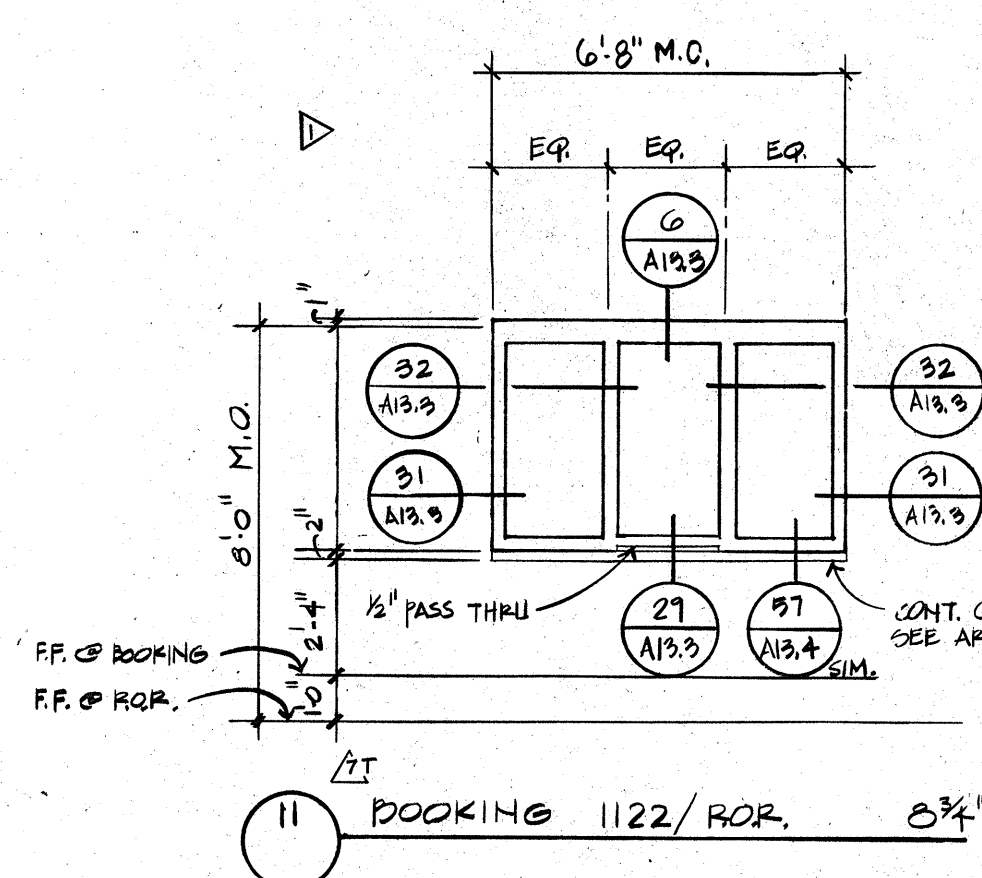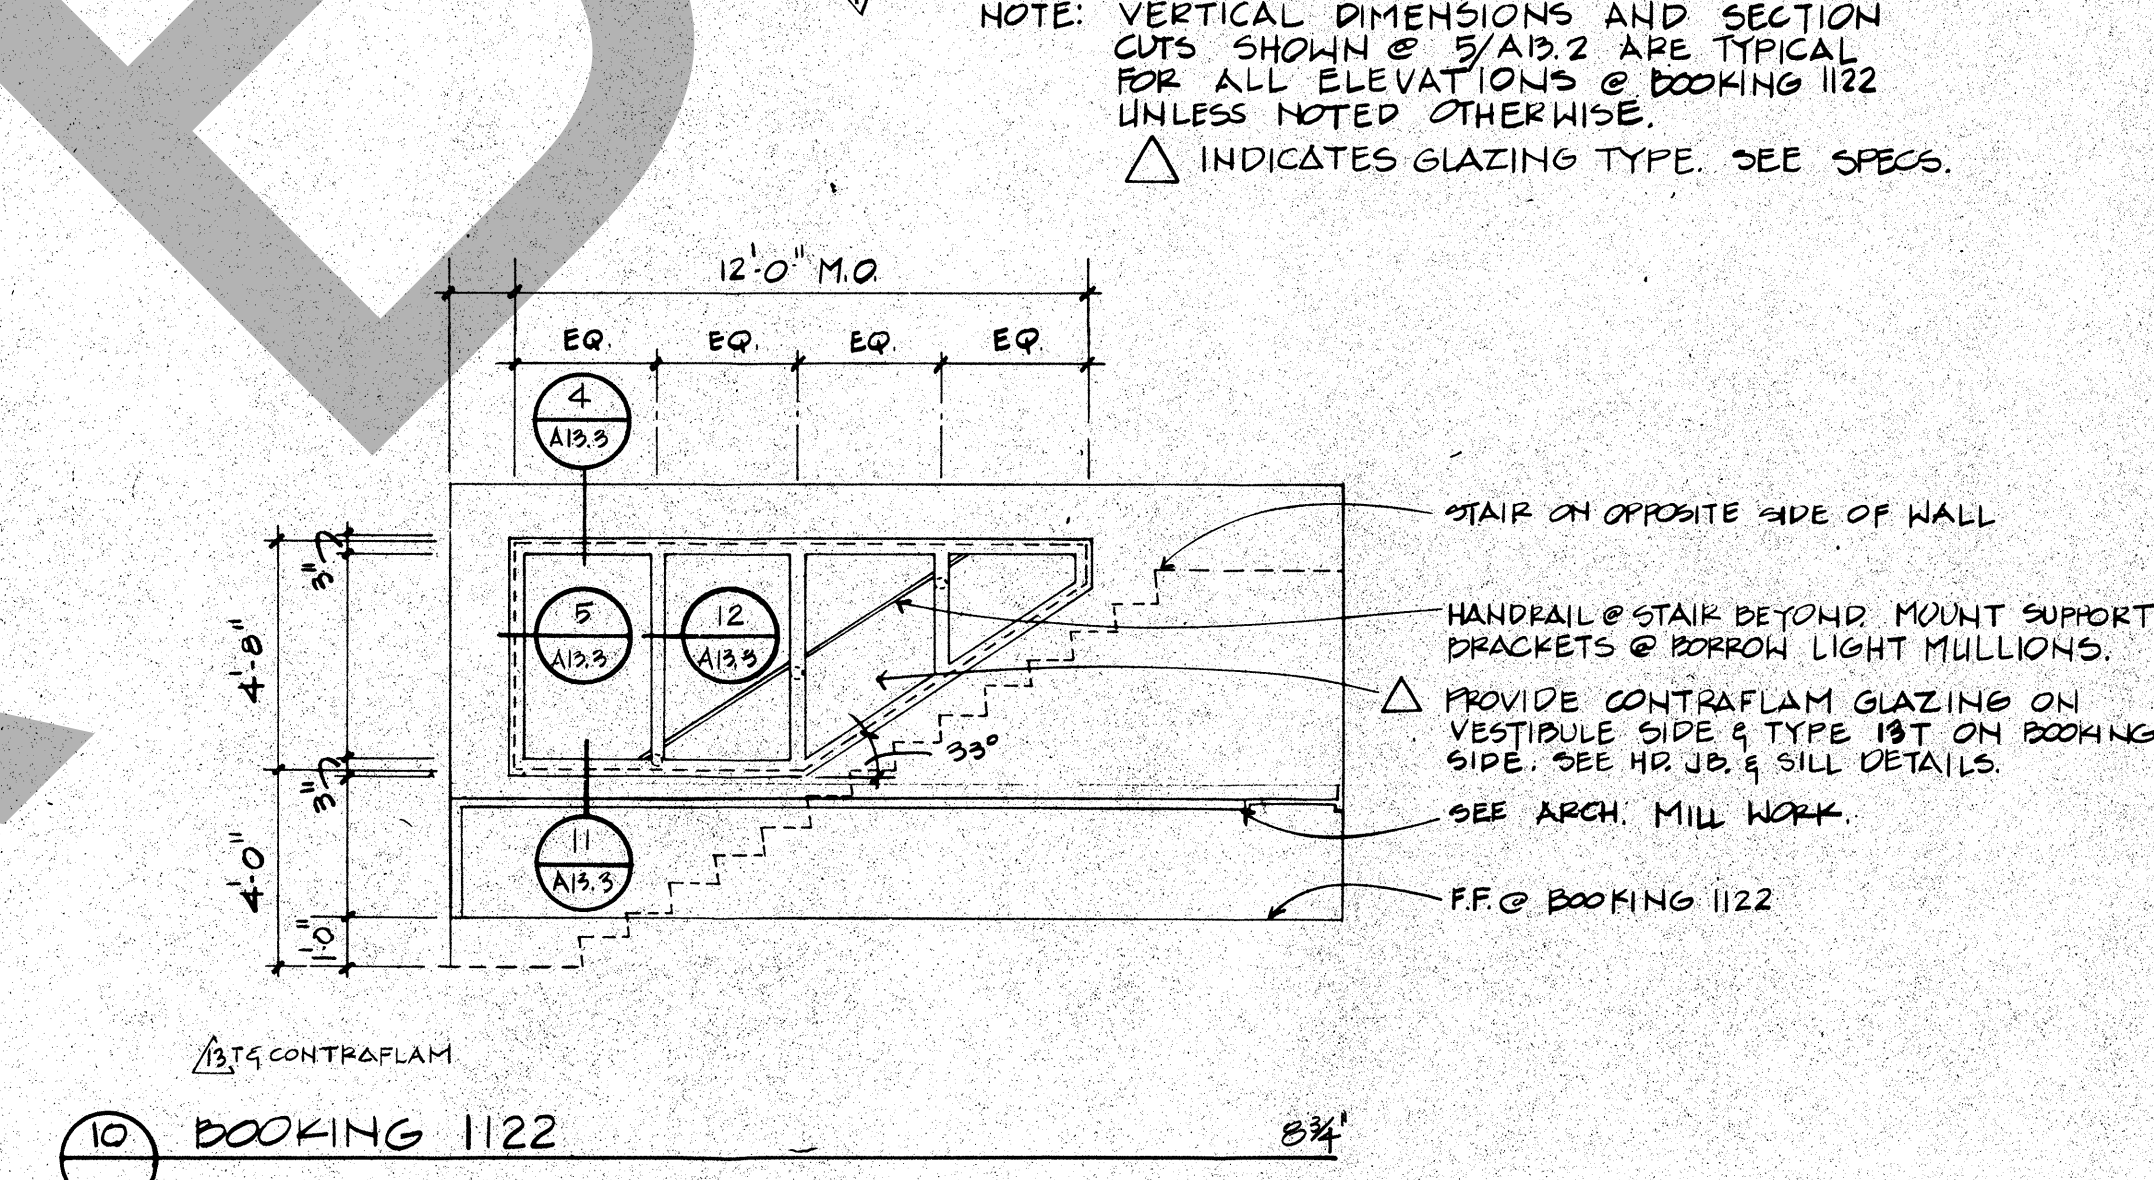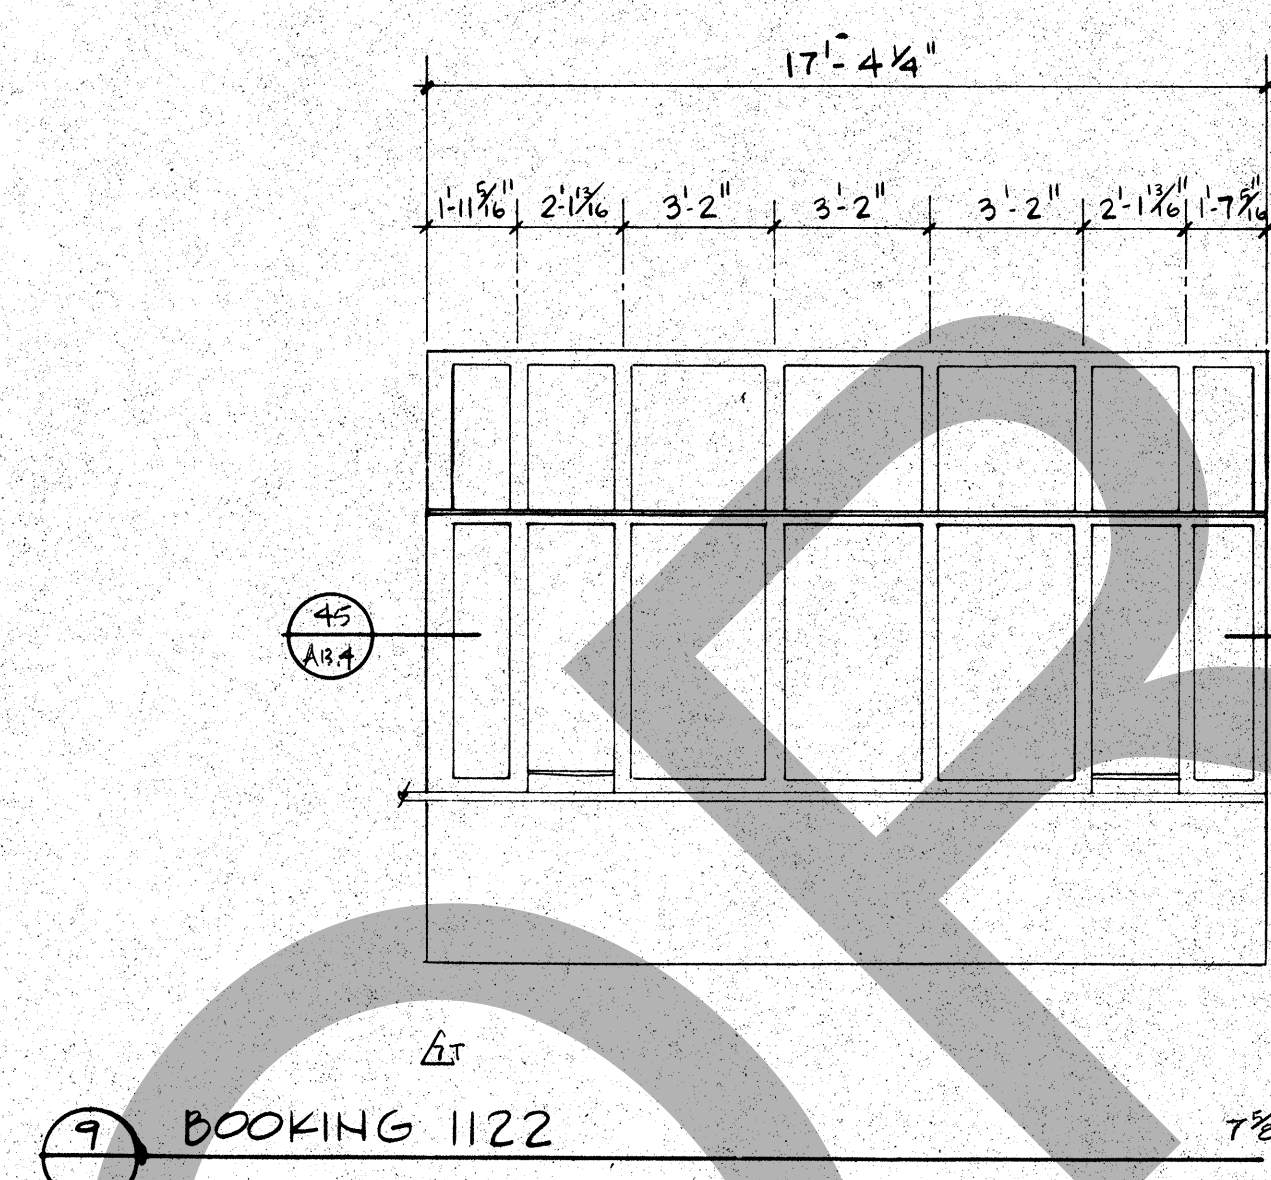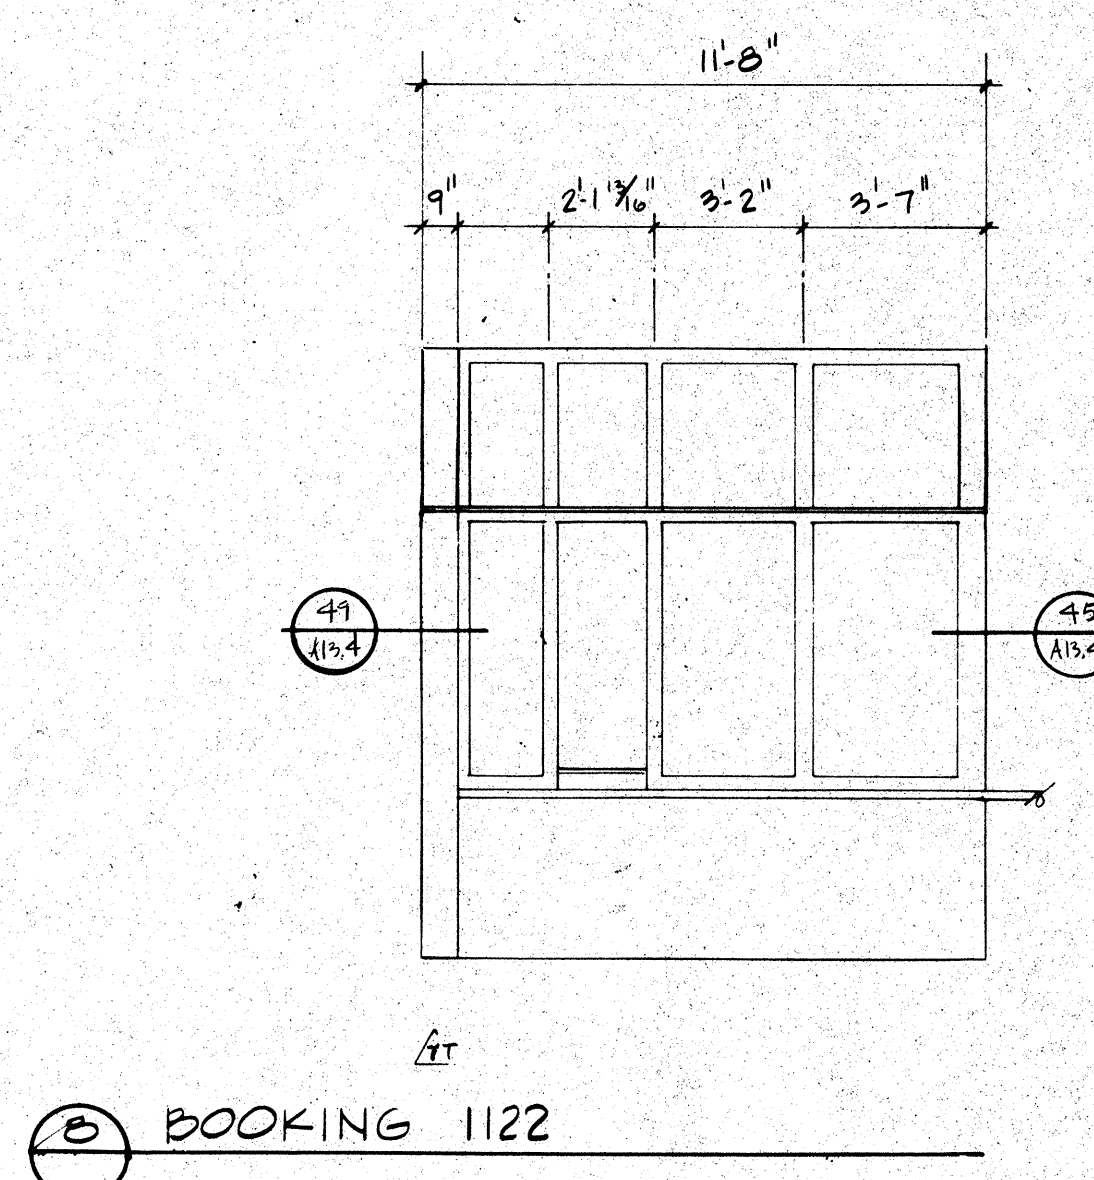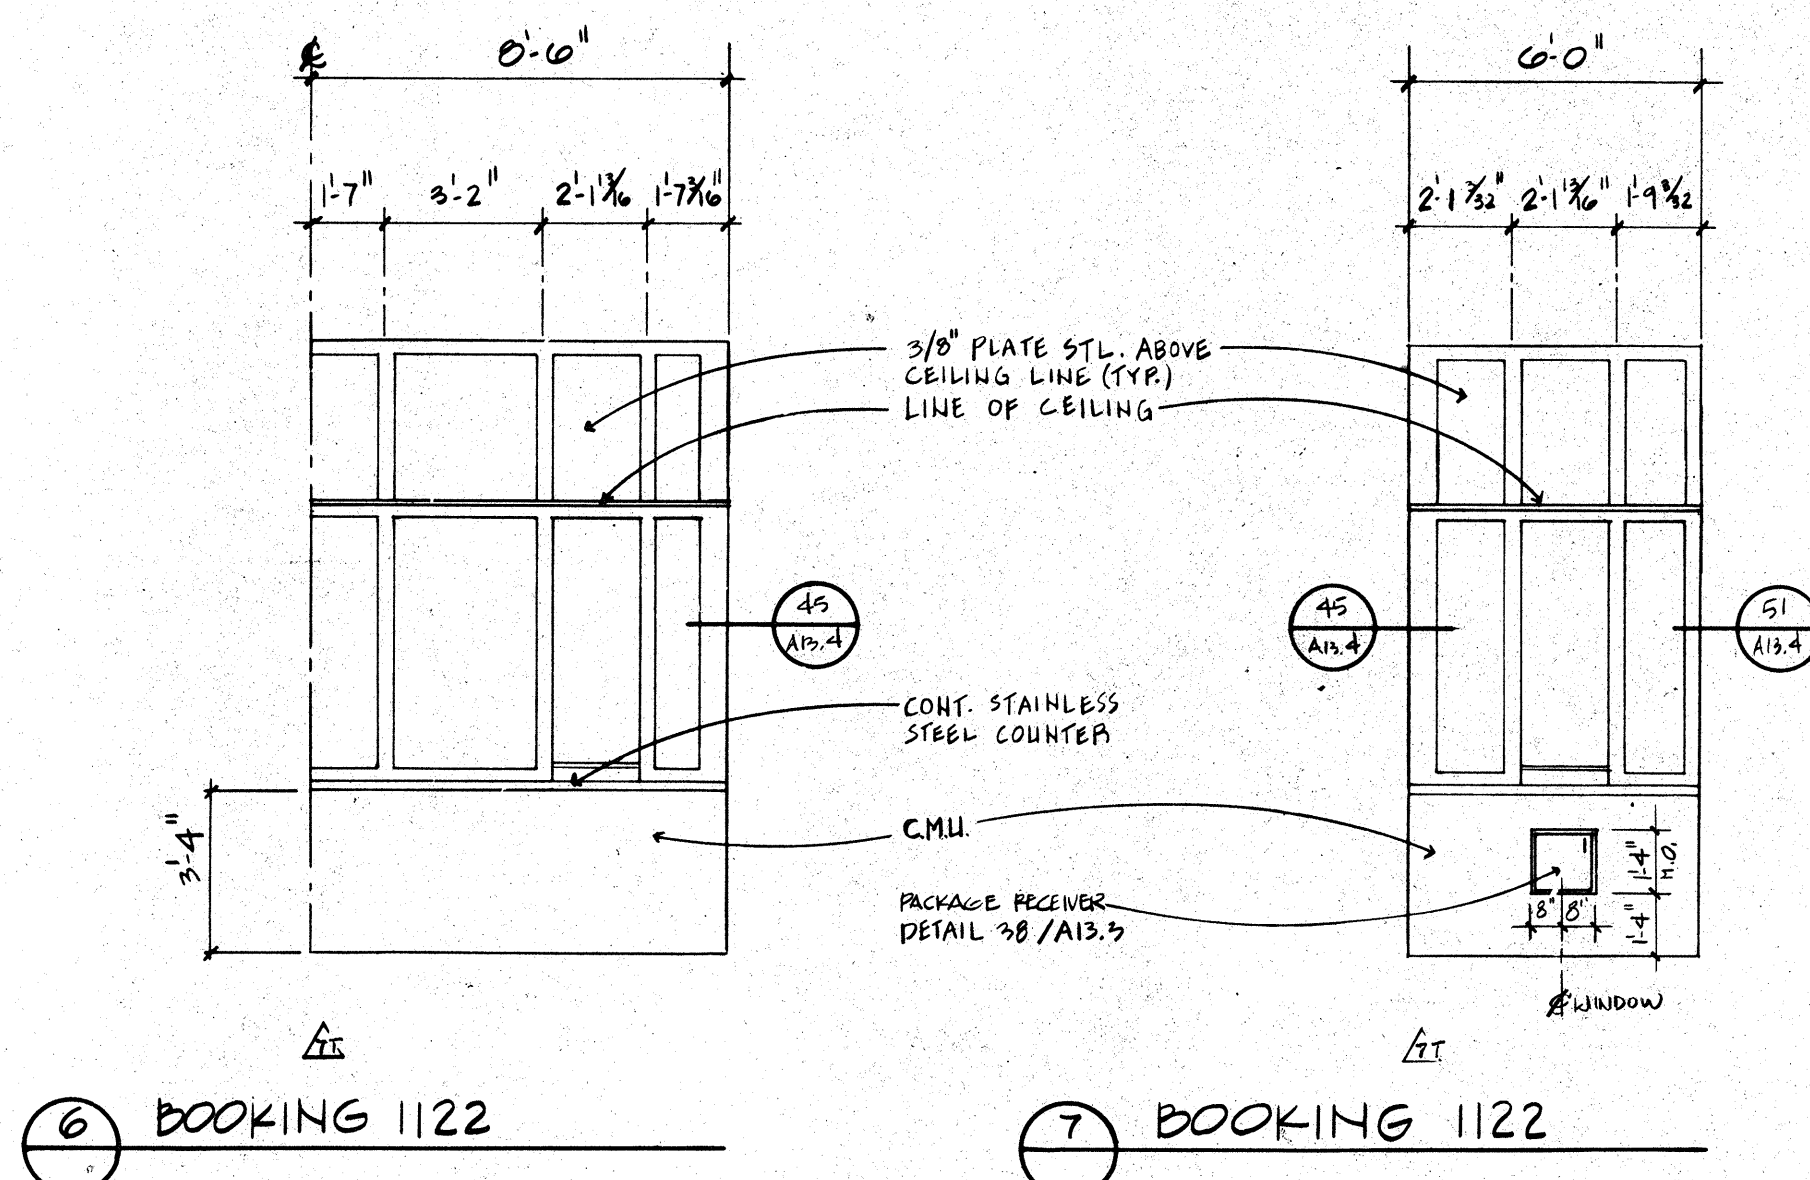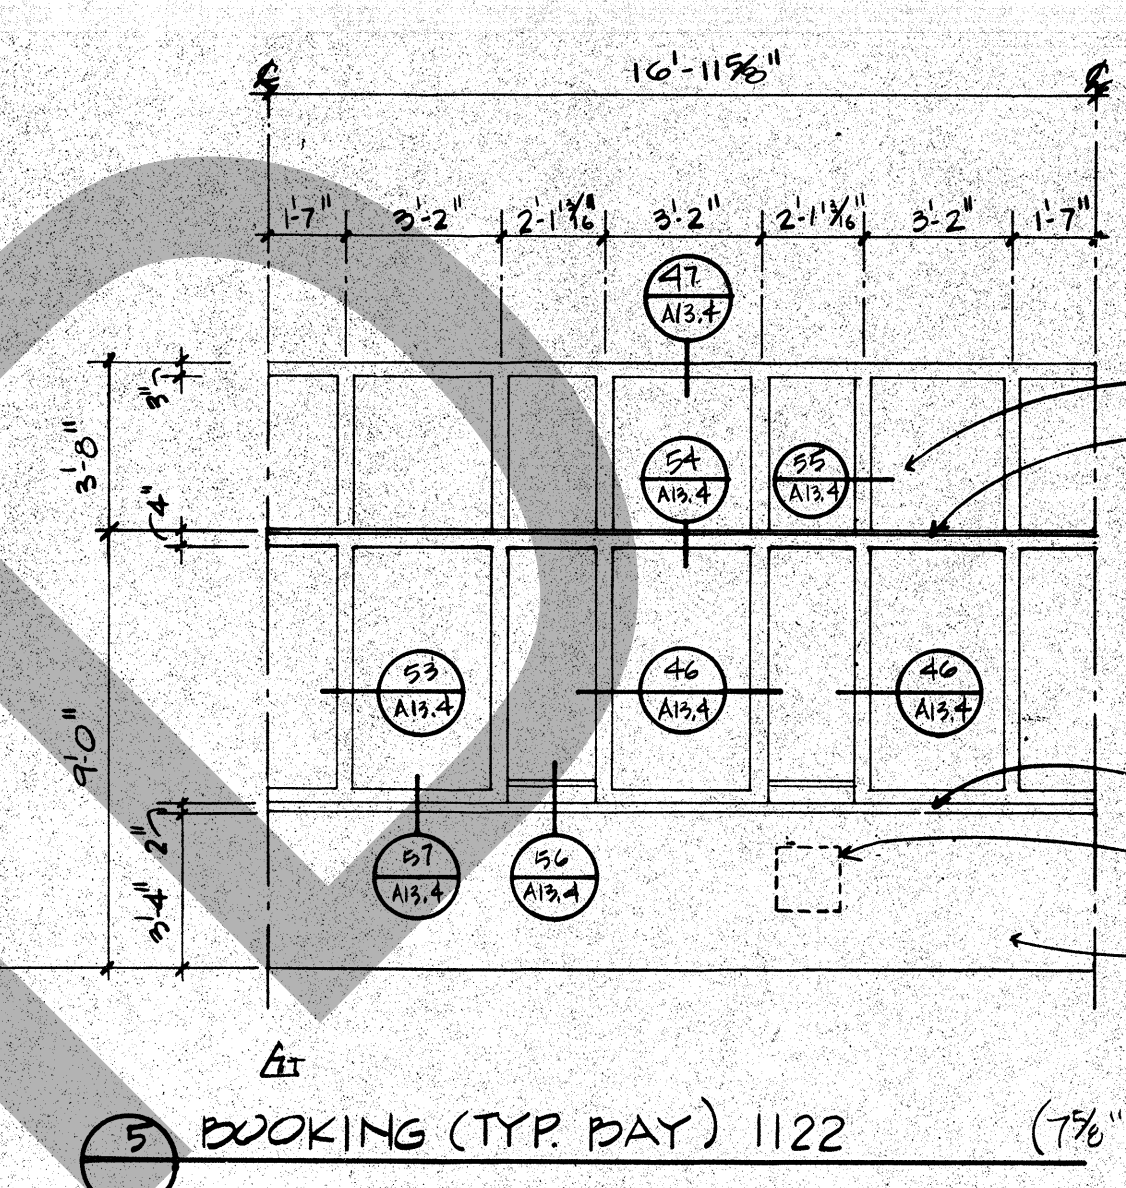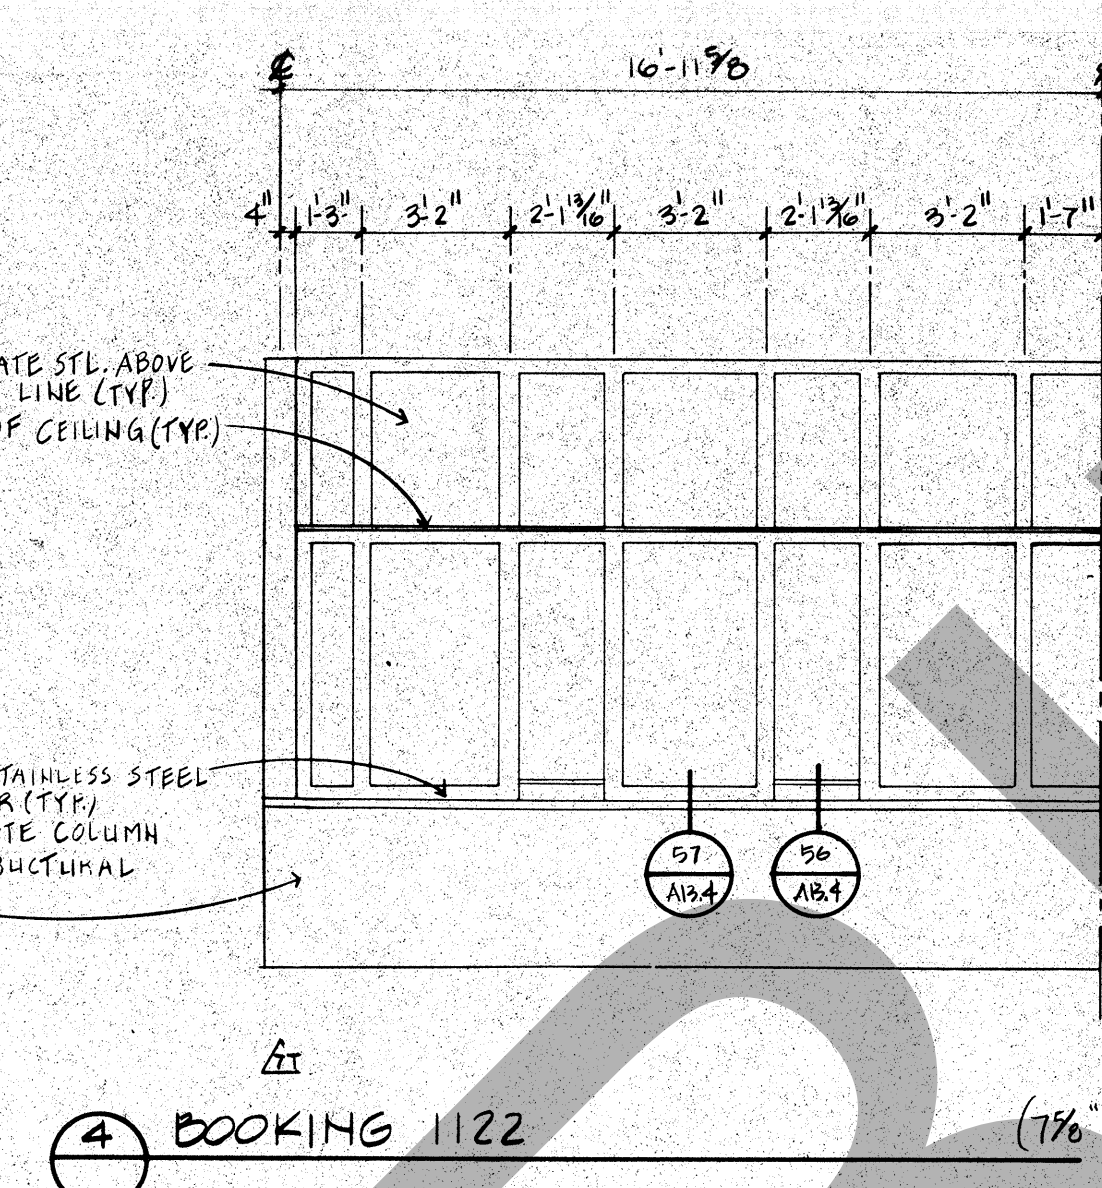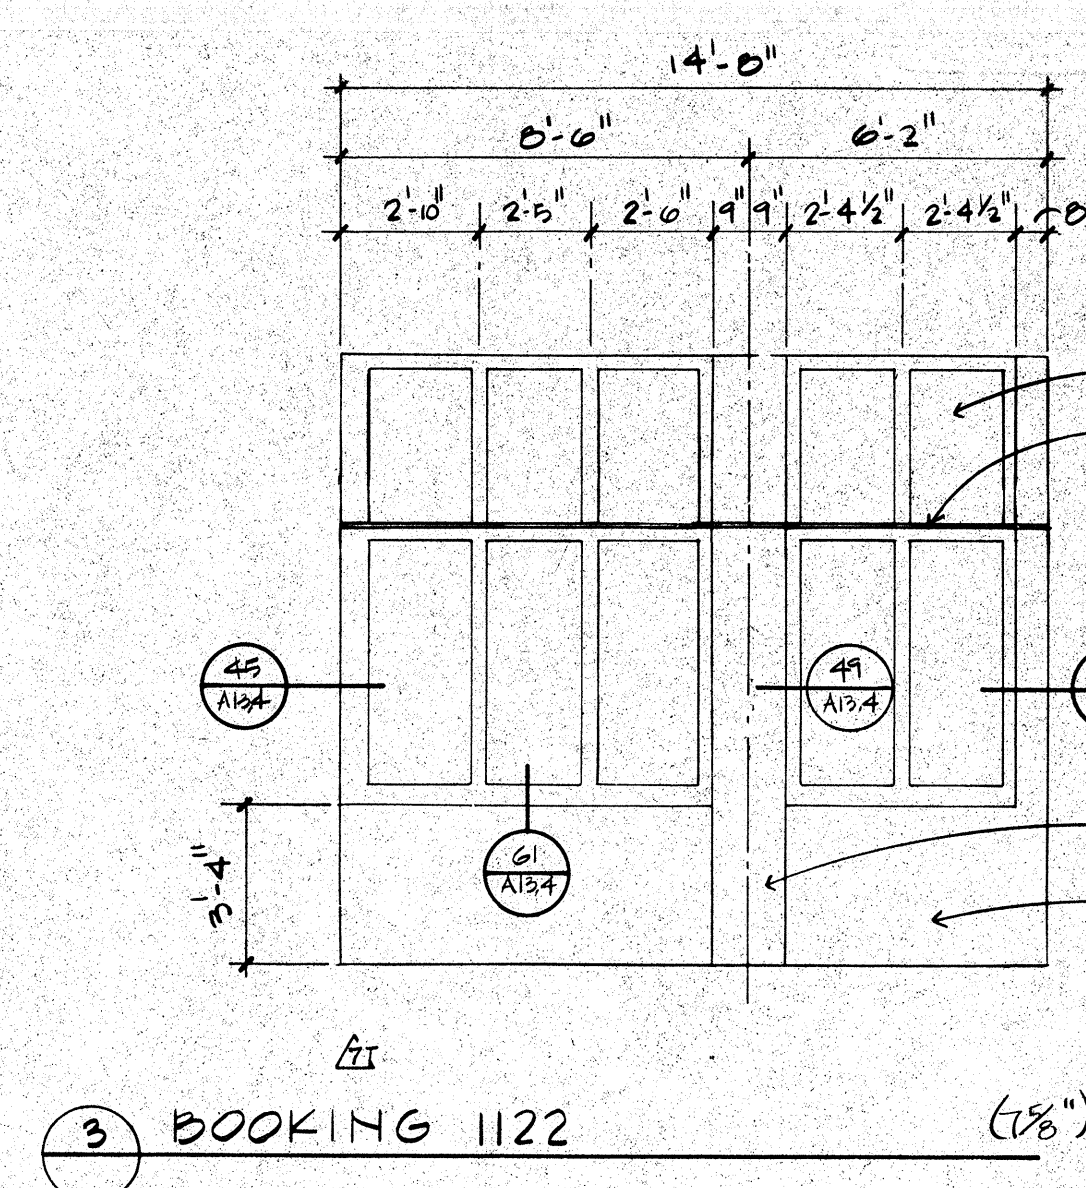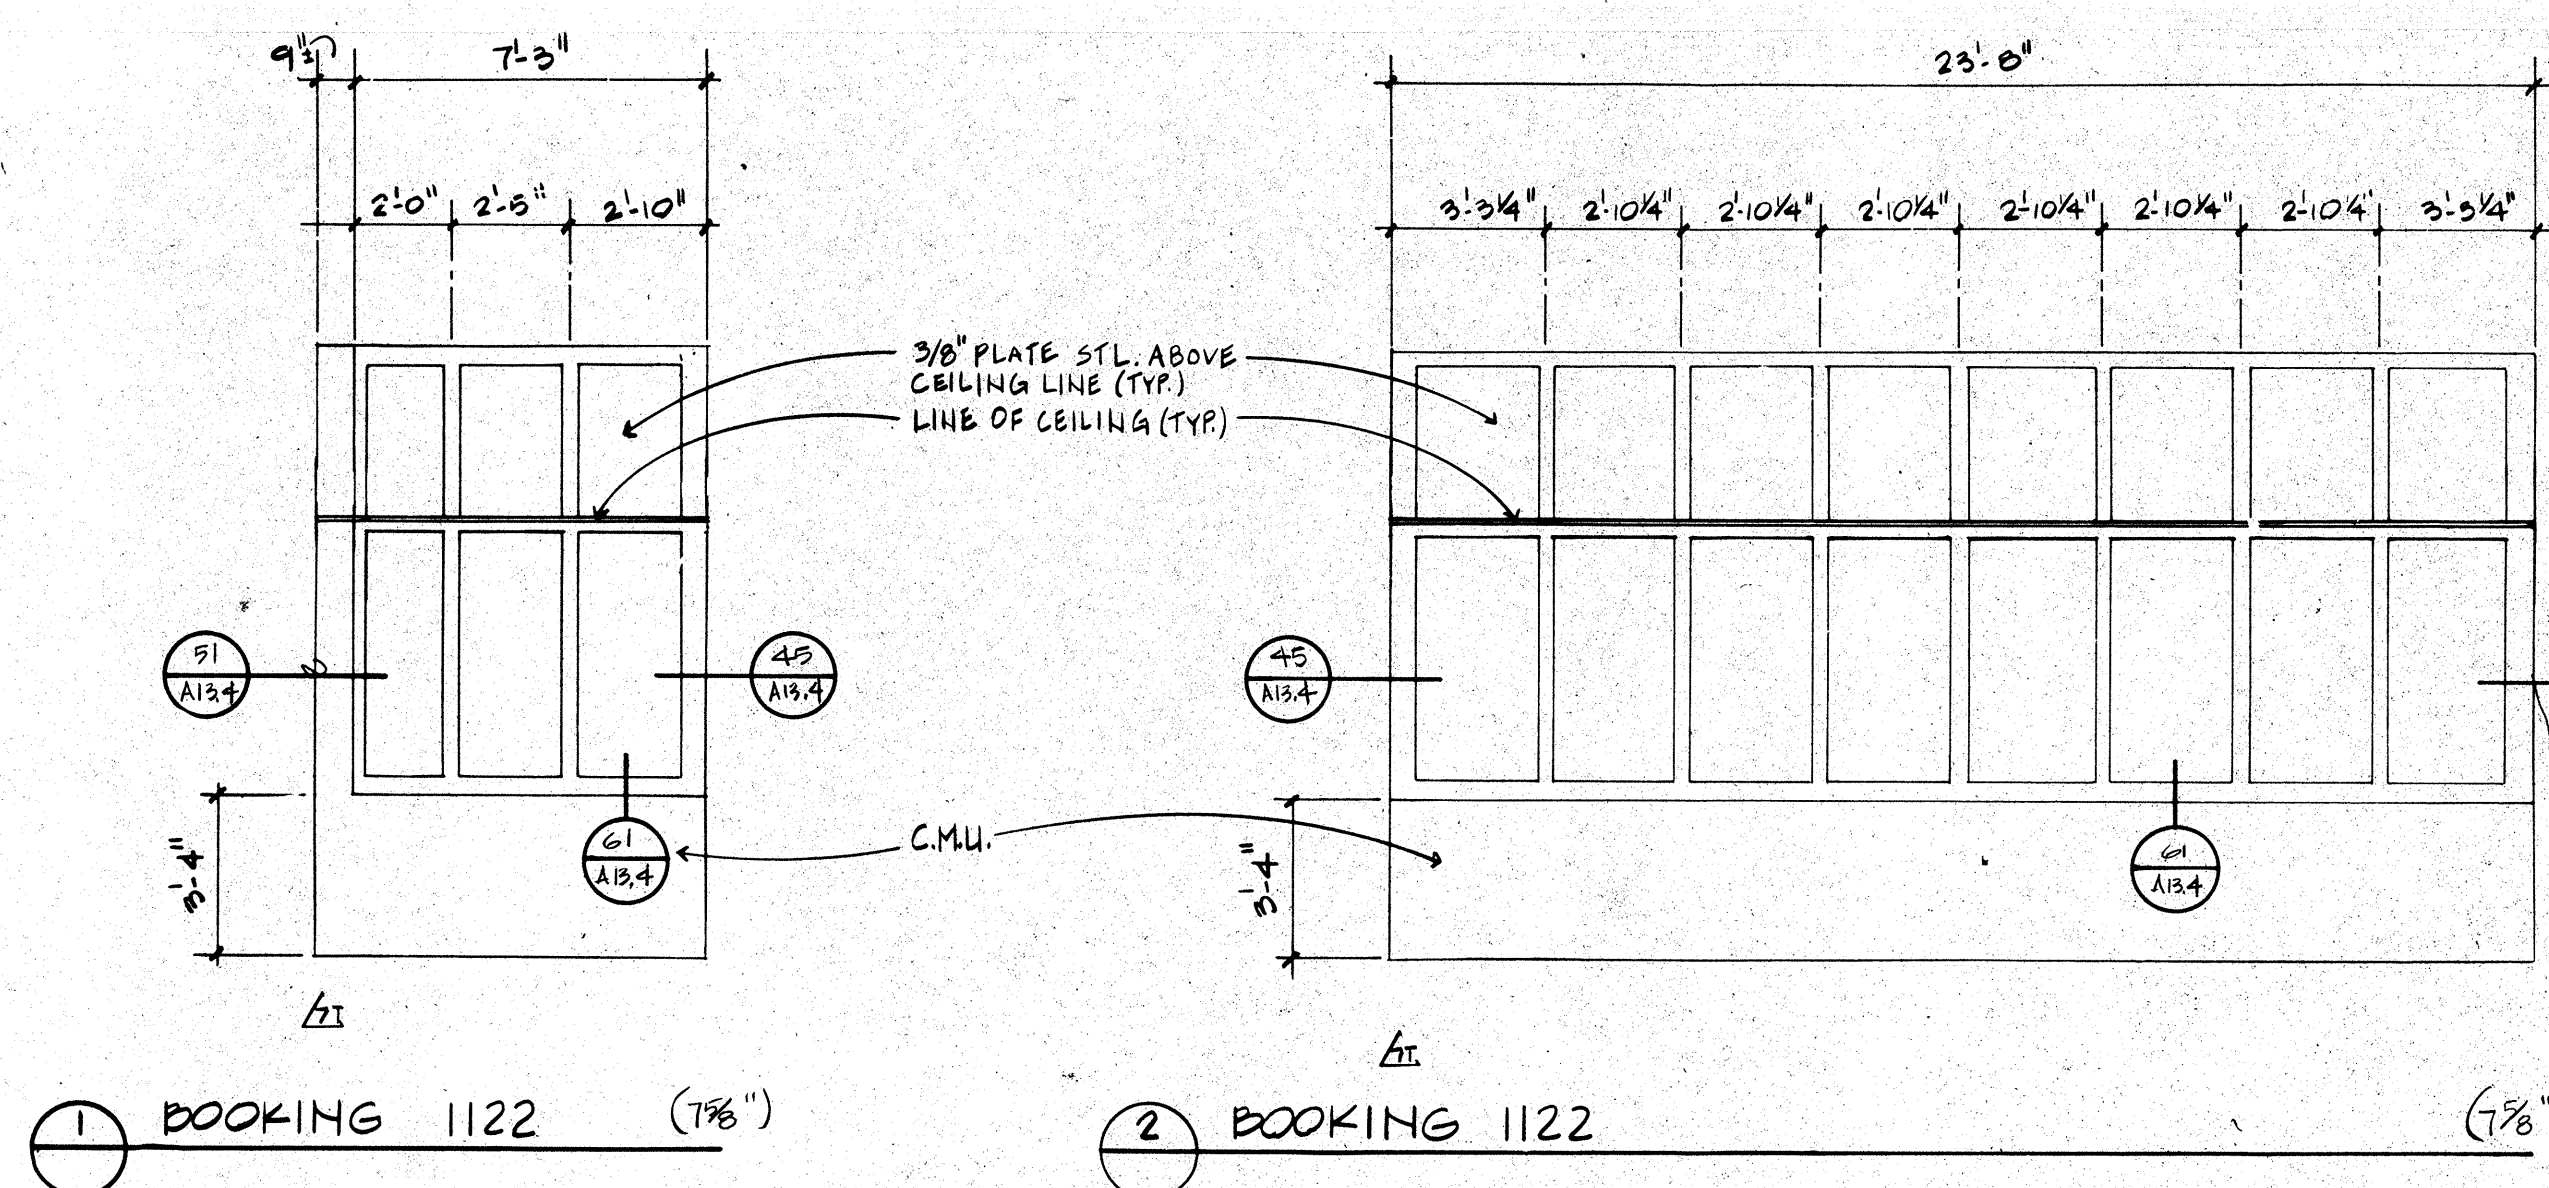

Revisions		
No.	Date	Description
1	2/17/89	ADDENDA POSTED,ISSUED FOR CONSTRUCTION

[illegible]

ROSSER FABRAP INTERNATIONAL
Criminal Justice Architecture, Technology, Planning, Interiors,
Mechanical, Electrical, Plumbing, Security, & Civil Engineering.

JUSTICE SYSTEMS INCORPORATED
Criminal Justice Operations, Programming

JOHNSON & NIELSEN
Structural Engineering

WEST • VALLEY • DETENTION • CENTER
FOR THE COUNTY OF SAN BERNARDINO, CALIFORNIA

HARRY MAYS, COUNTY ADMINISTRATION OFFICER

■ **FLOYD TIDWELL, SHERIFF** ■

BOARD OF SUPERVISORS
John Joyner, Chairman, First District
Jon Mills, Second District
Barbara Crum Beardon, Third District
Larry Walker, Fourth District
Robert Hammond, Fifth District

ELEVATIONS BORROWED LIGHT

Job No. 88256.09 A13.2
Date 10/17/83

RELEASED FOR CONSTRUCTION