


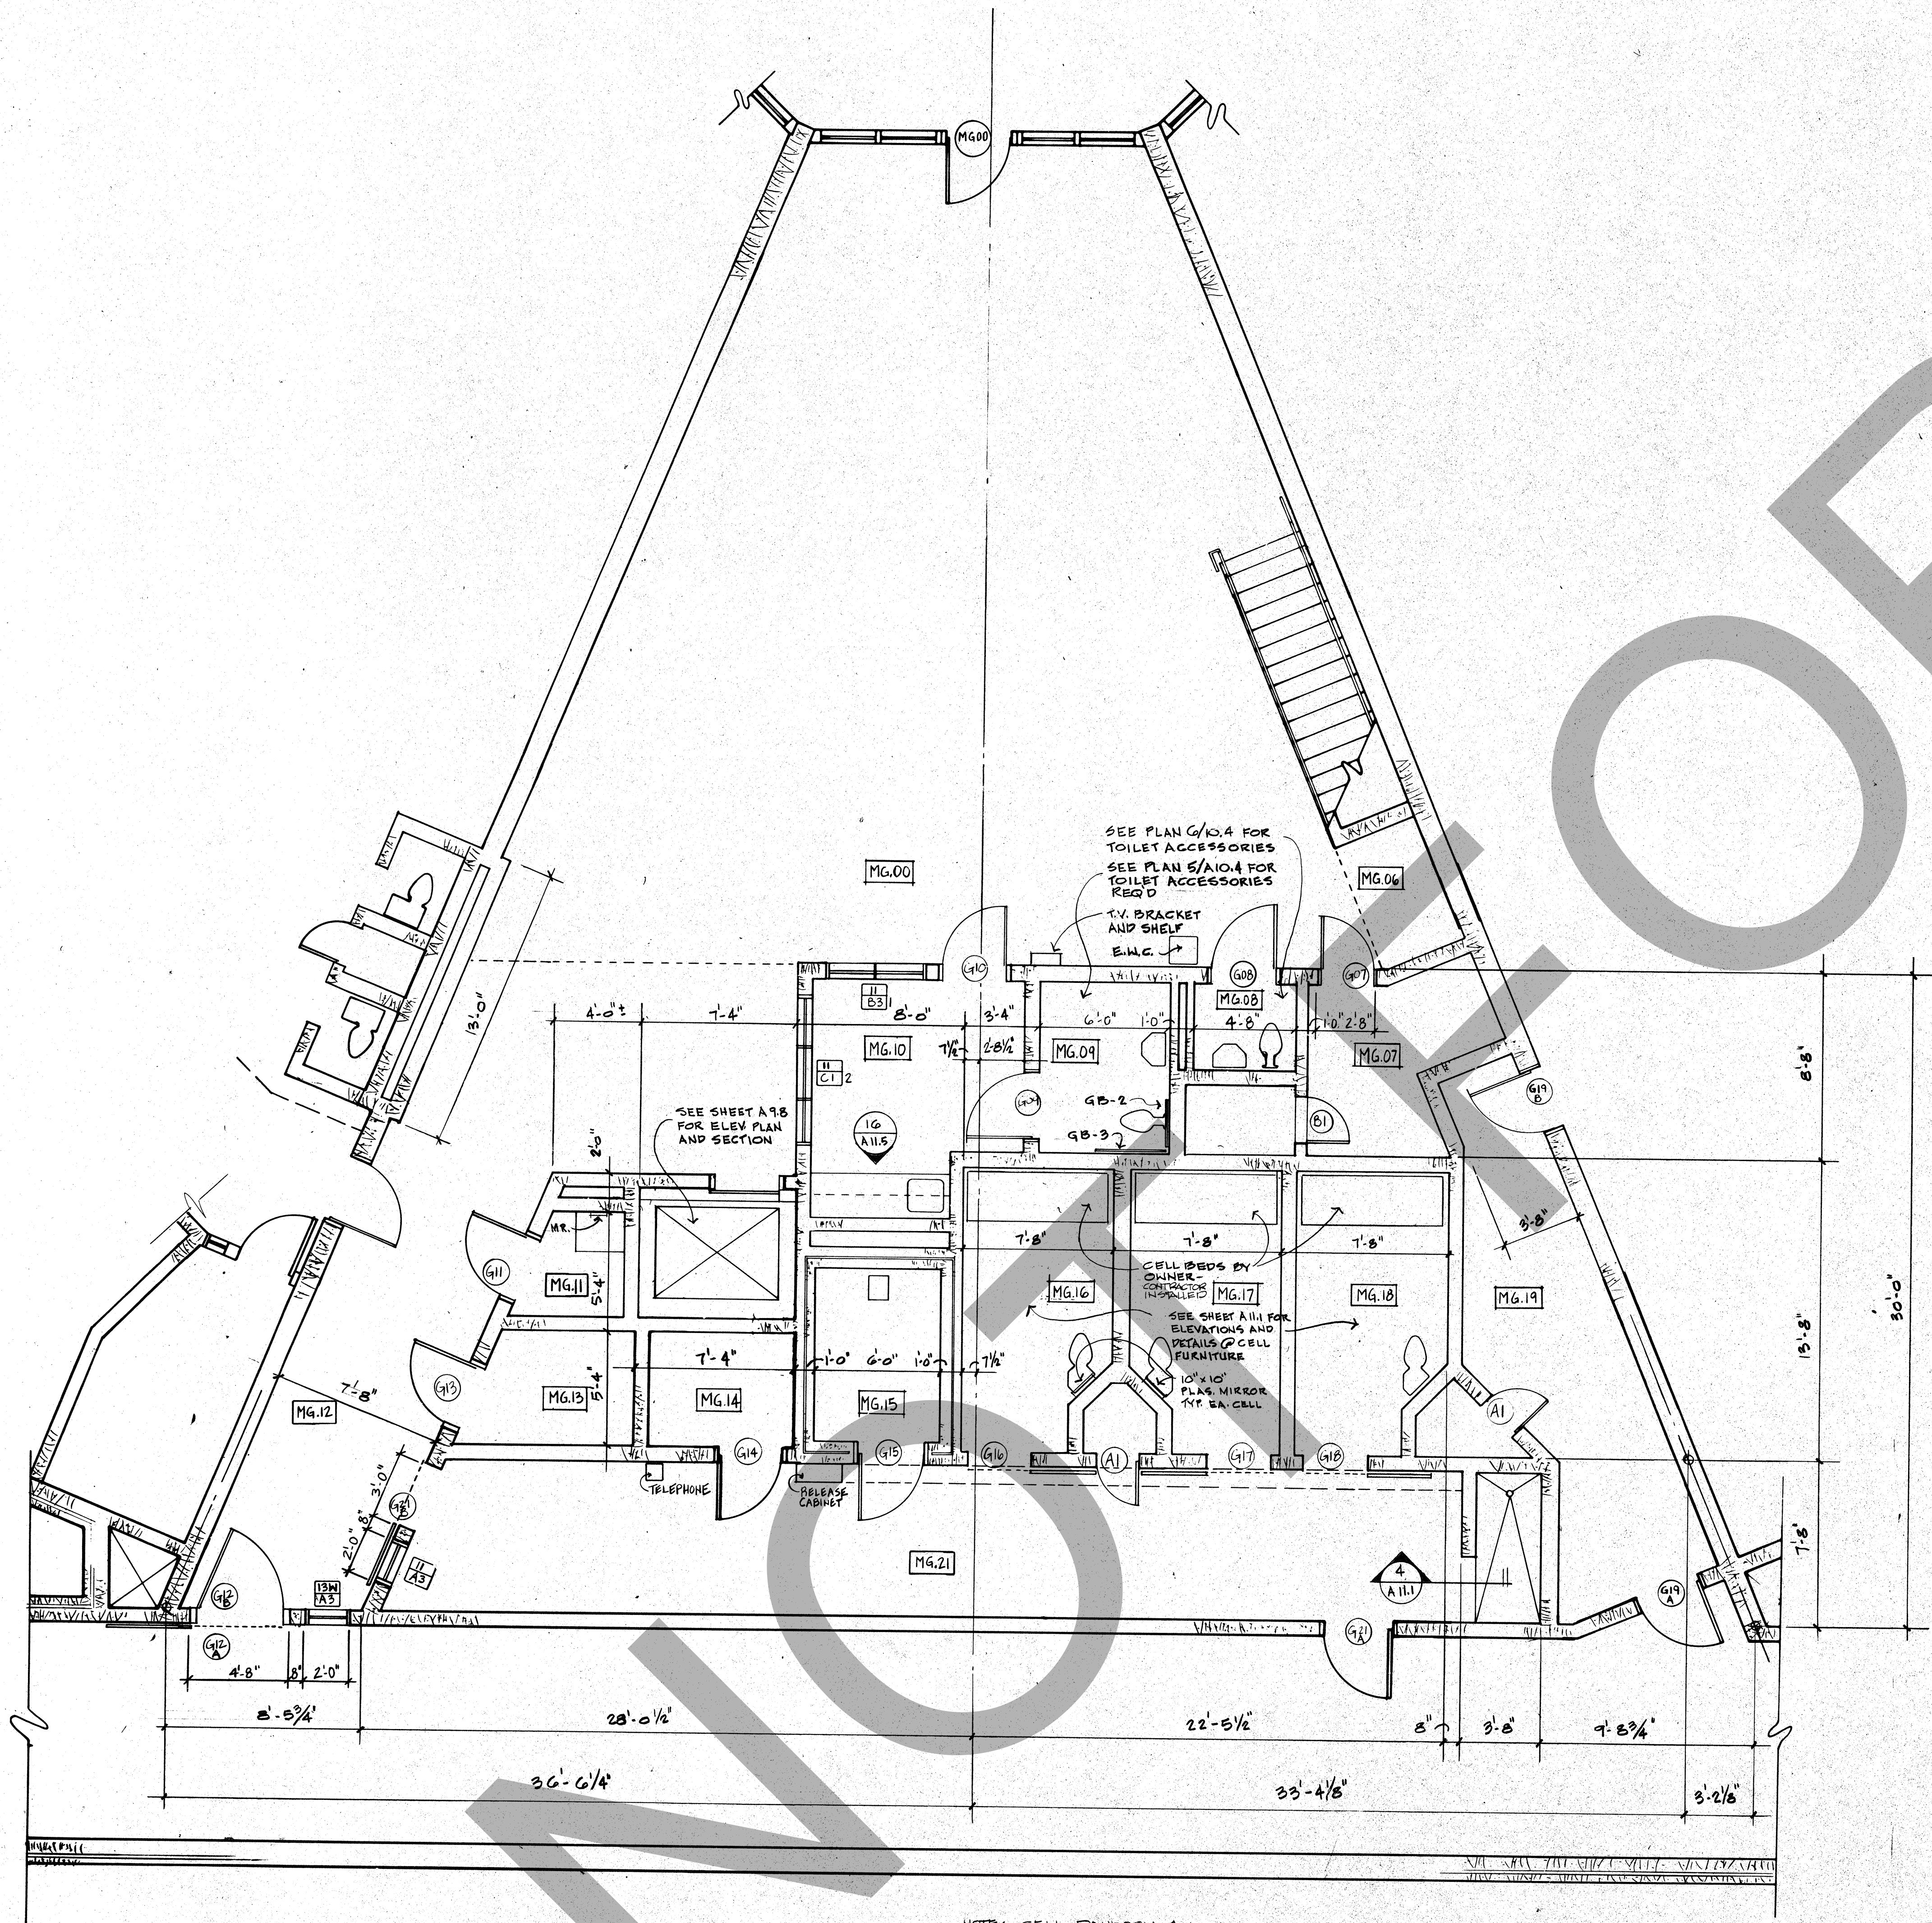

1 PLAN @ STAGING - LEVEL 1
HOUSING UNIT M SEGMENT G
1/4" = 1'-0"

NOTE: CELL DAYROOM, AND DISCIPLINARY CELL FURNISHINGS AND ACCESSORIES SHOWN ON SHEET A10.10 ARE TYPICAL FOR ALL DAYROOMS, CELLS AND DISCIPLINARY CELLS INCLUDING HOUSING UNIT M. THIS INCLUDES CLOTHES HOOKS AT SHOWERS.

PROJECT RECORD

ROSSER FABRAP INTERNATIONAL
Criminal Justice Architecture, Technology, Planning, Interiors,
Mechanical, Electrical, Plumbing, Security, & Civil Engineering

JUSTICE SYSTEMS INCORPORATED
Criminal Justice Operations, Programming

JOHNSON & NIELSEN
Structural Engineering

WEST - VALLEY - DETENTION - CENTER
FOR THE COUNTY OF SAN BERNARDINO, CALIFORNIA

HARRY MAYS, COUNTY ADMINISTRATION OFFICER

FLOYD TIDWELL, SHERIFF

BOARD OF SUPERVISORS
John Jayne, Chairman, Fred Dierker,
Barbara Crum, Susan, Thane Dierker,
John Jayne, Board Members

ROSSER FABRAP INTERNATIONAL
Criminal Justice Architecture, Technology, Planning, Interiors,
Mechanical, Electrical, Plumbing, Security, & Civil Engineering



JUSTICE SYSTEMS INCORPORATED
Criminal Justice Operations, Programming

JOHNSON & NIELSEN
Structural Engineering

Revisions

No.	Date	Description
1	2/17/89	ADDENDUM POSTED FOR CONSTRUCTION

Job No. **2205B-01** **A10.17**
Date **10/17/88**

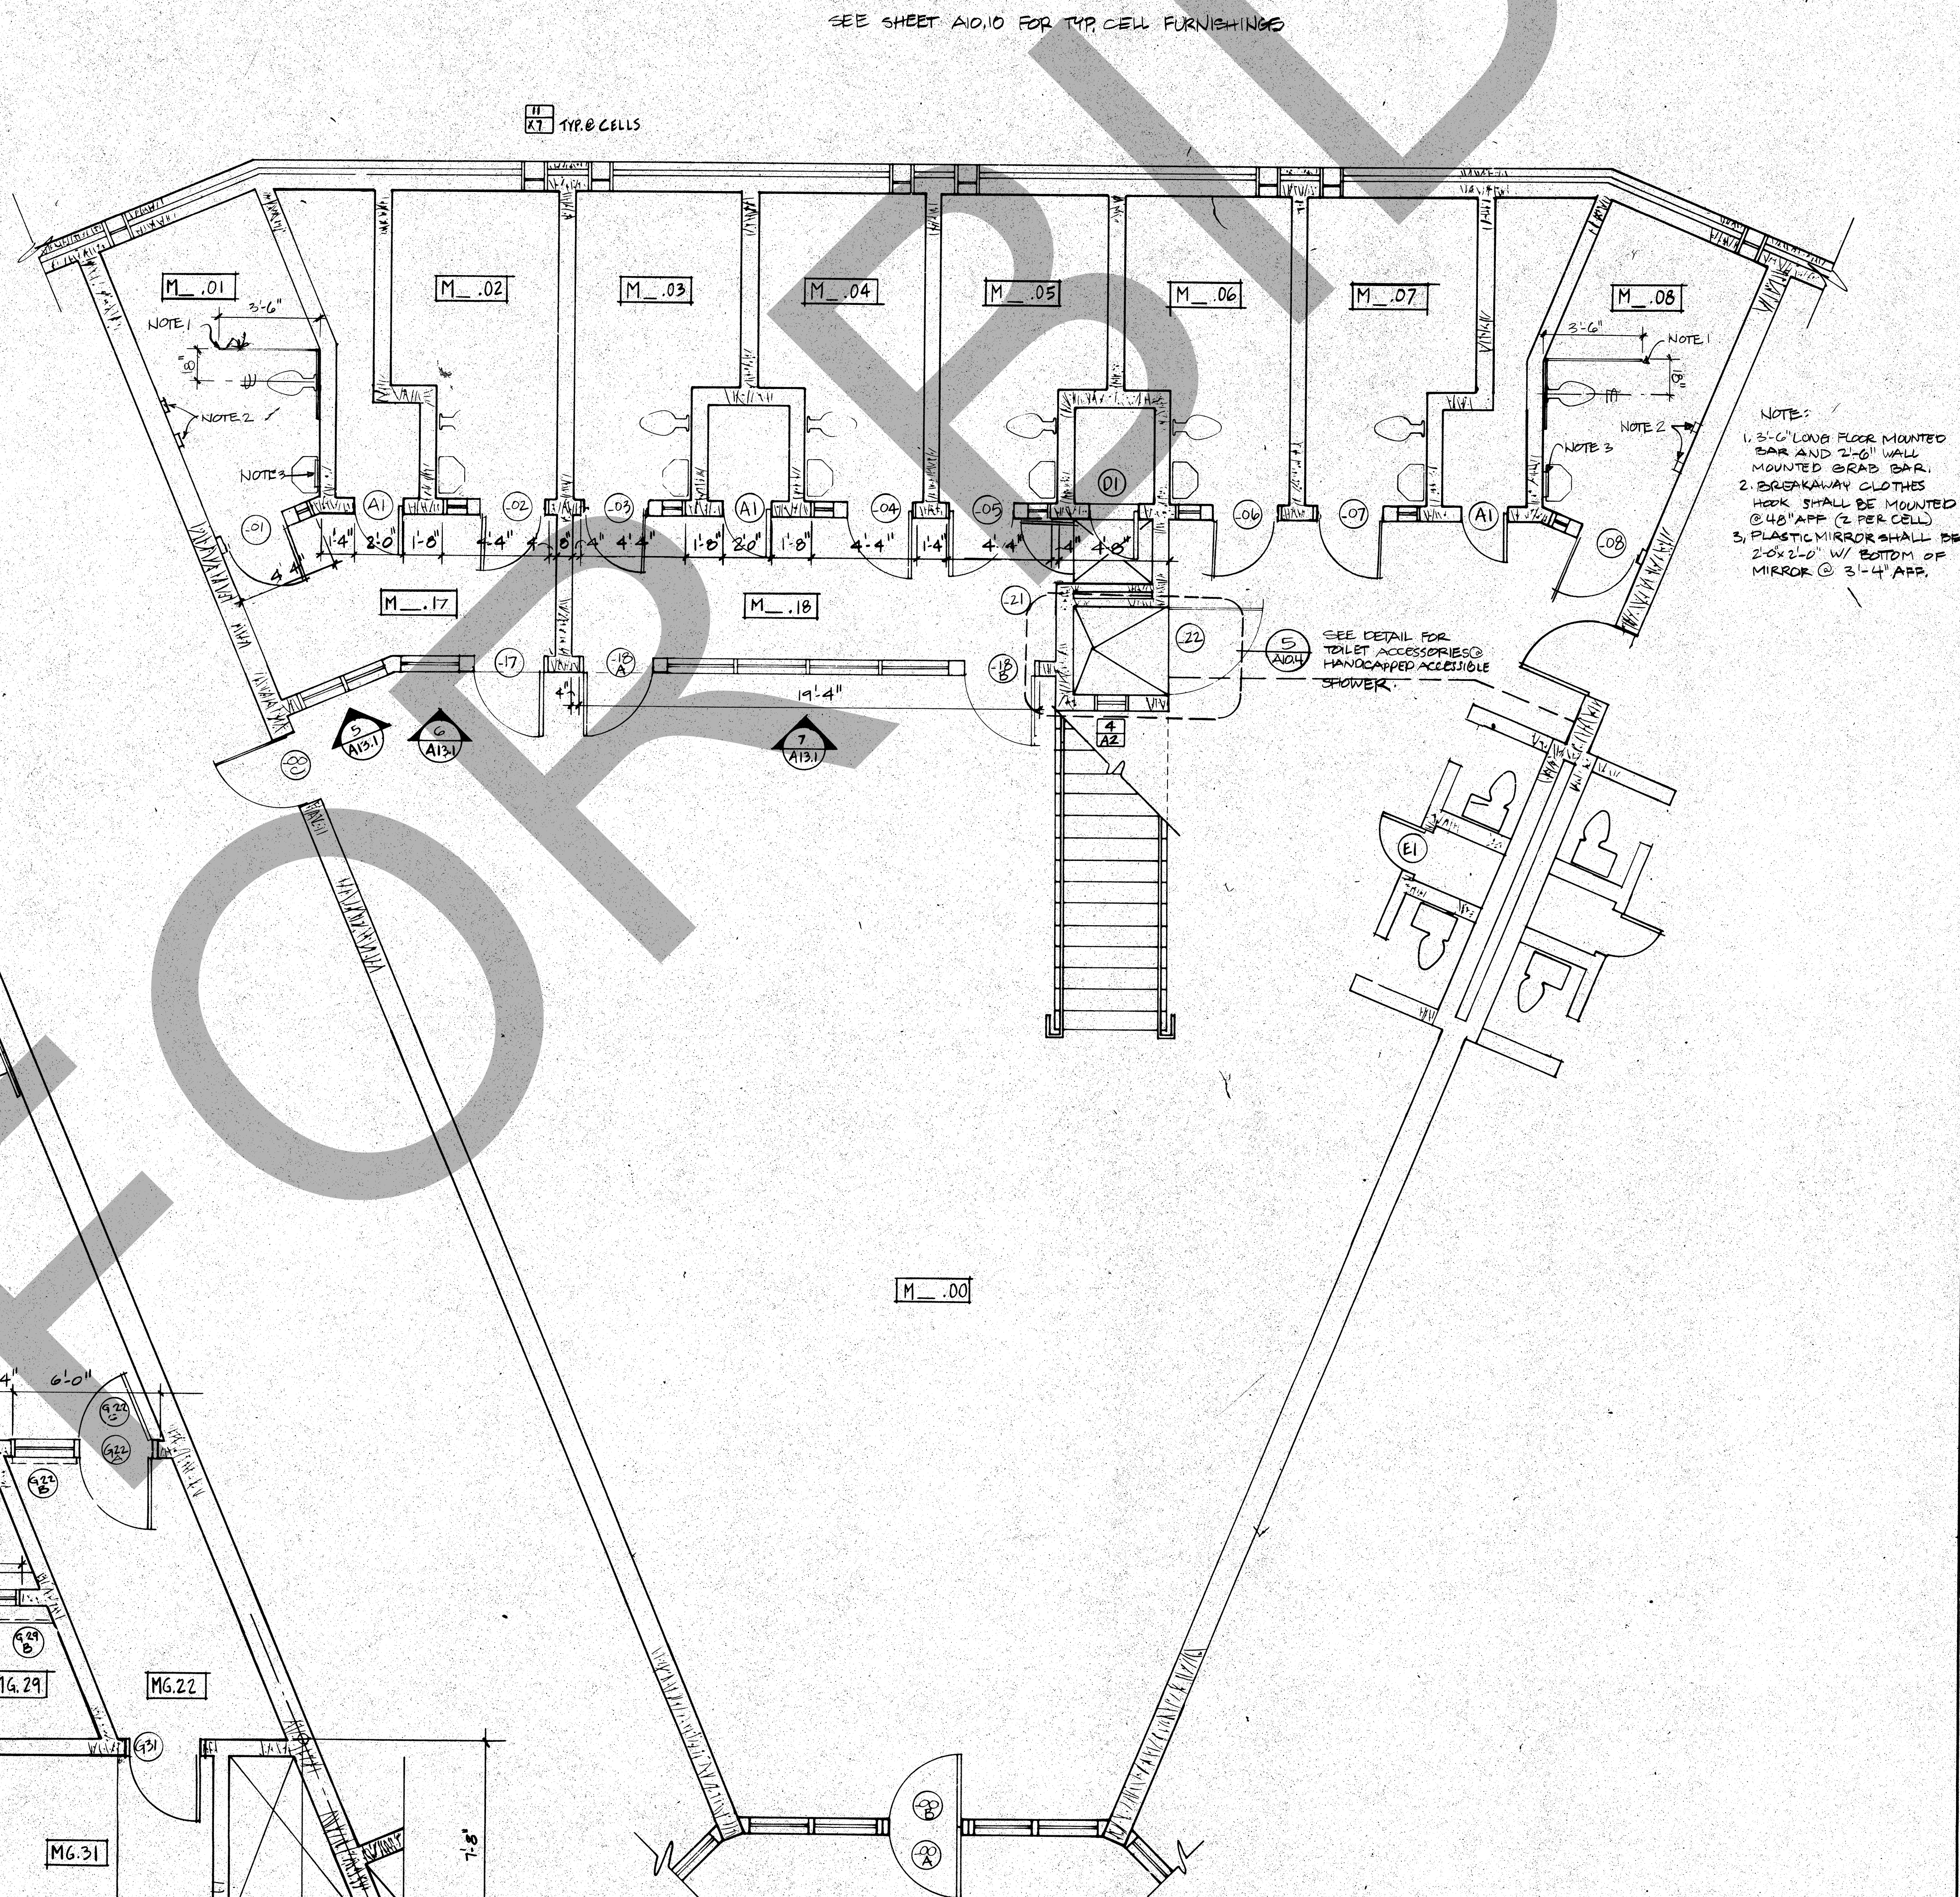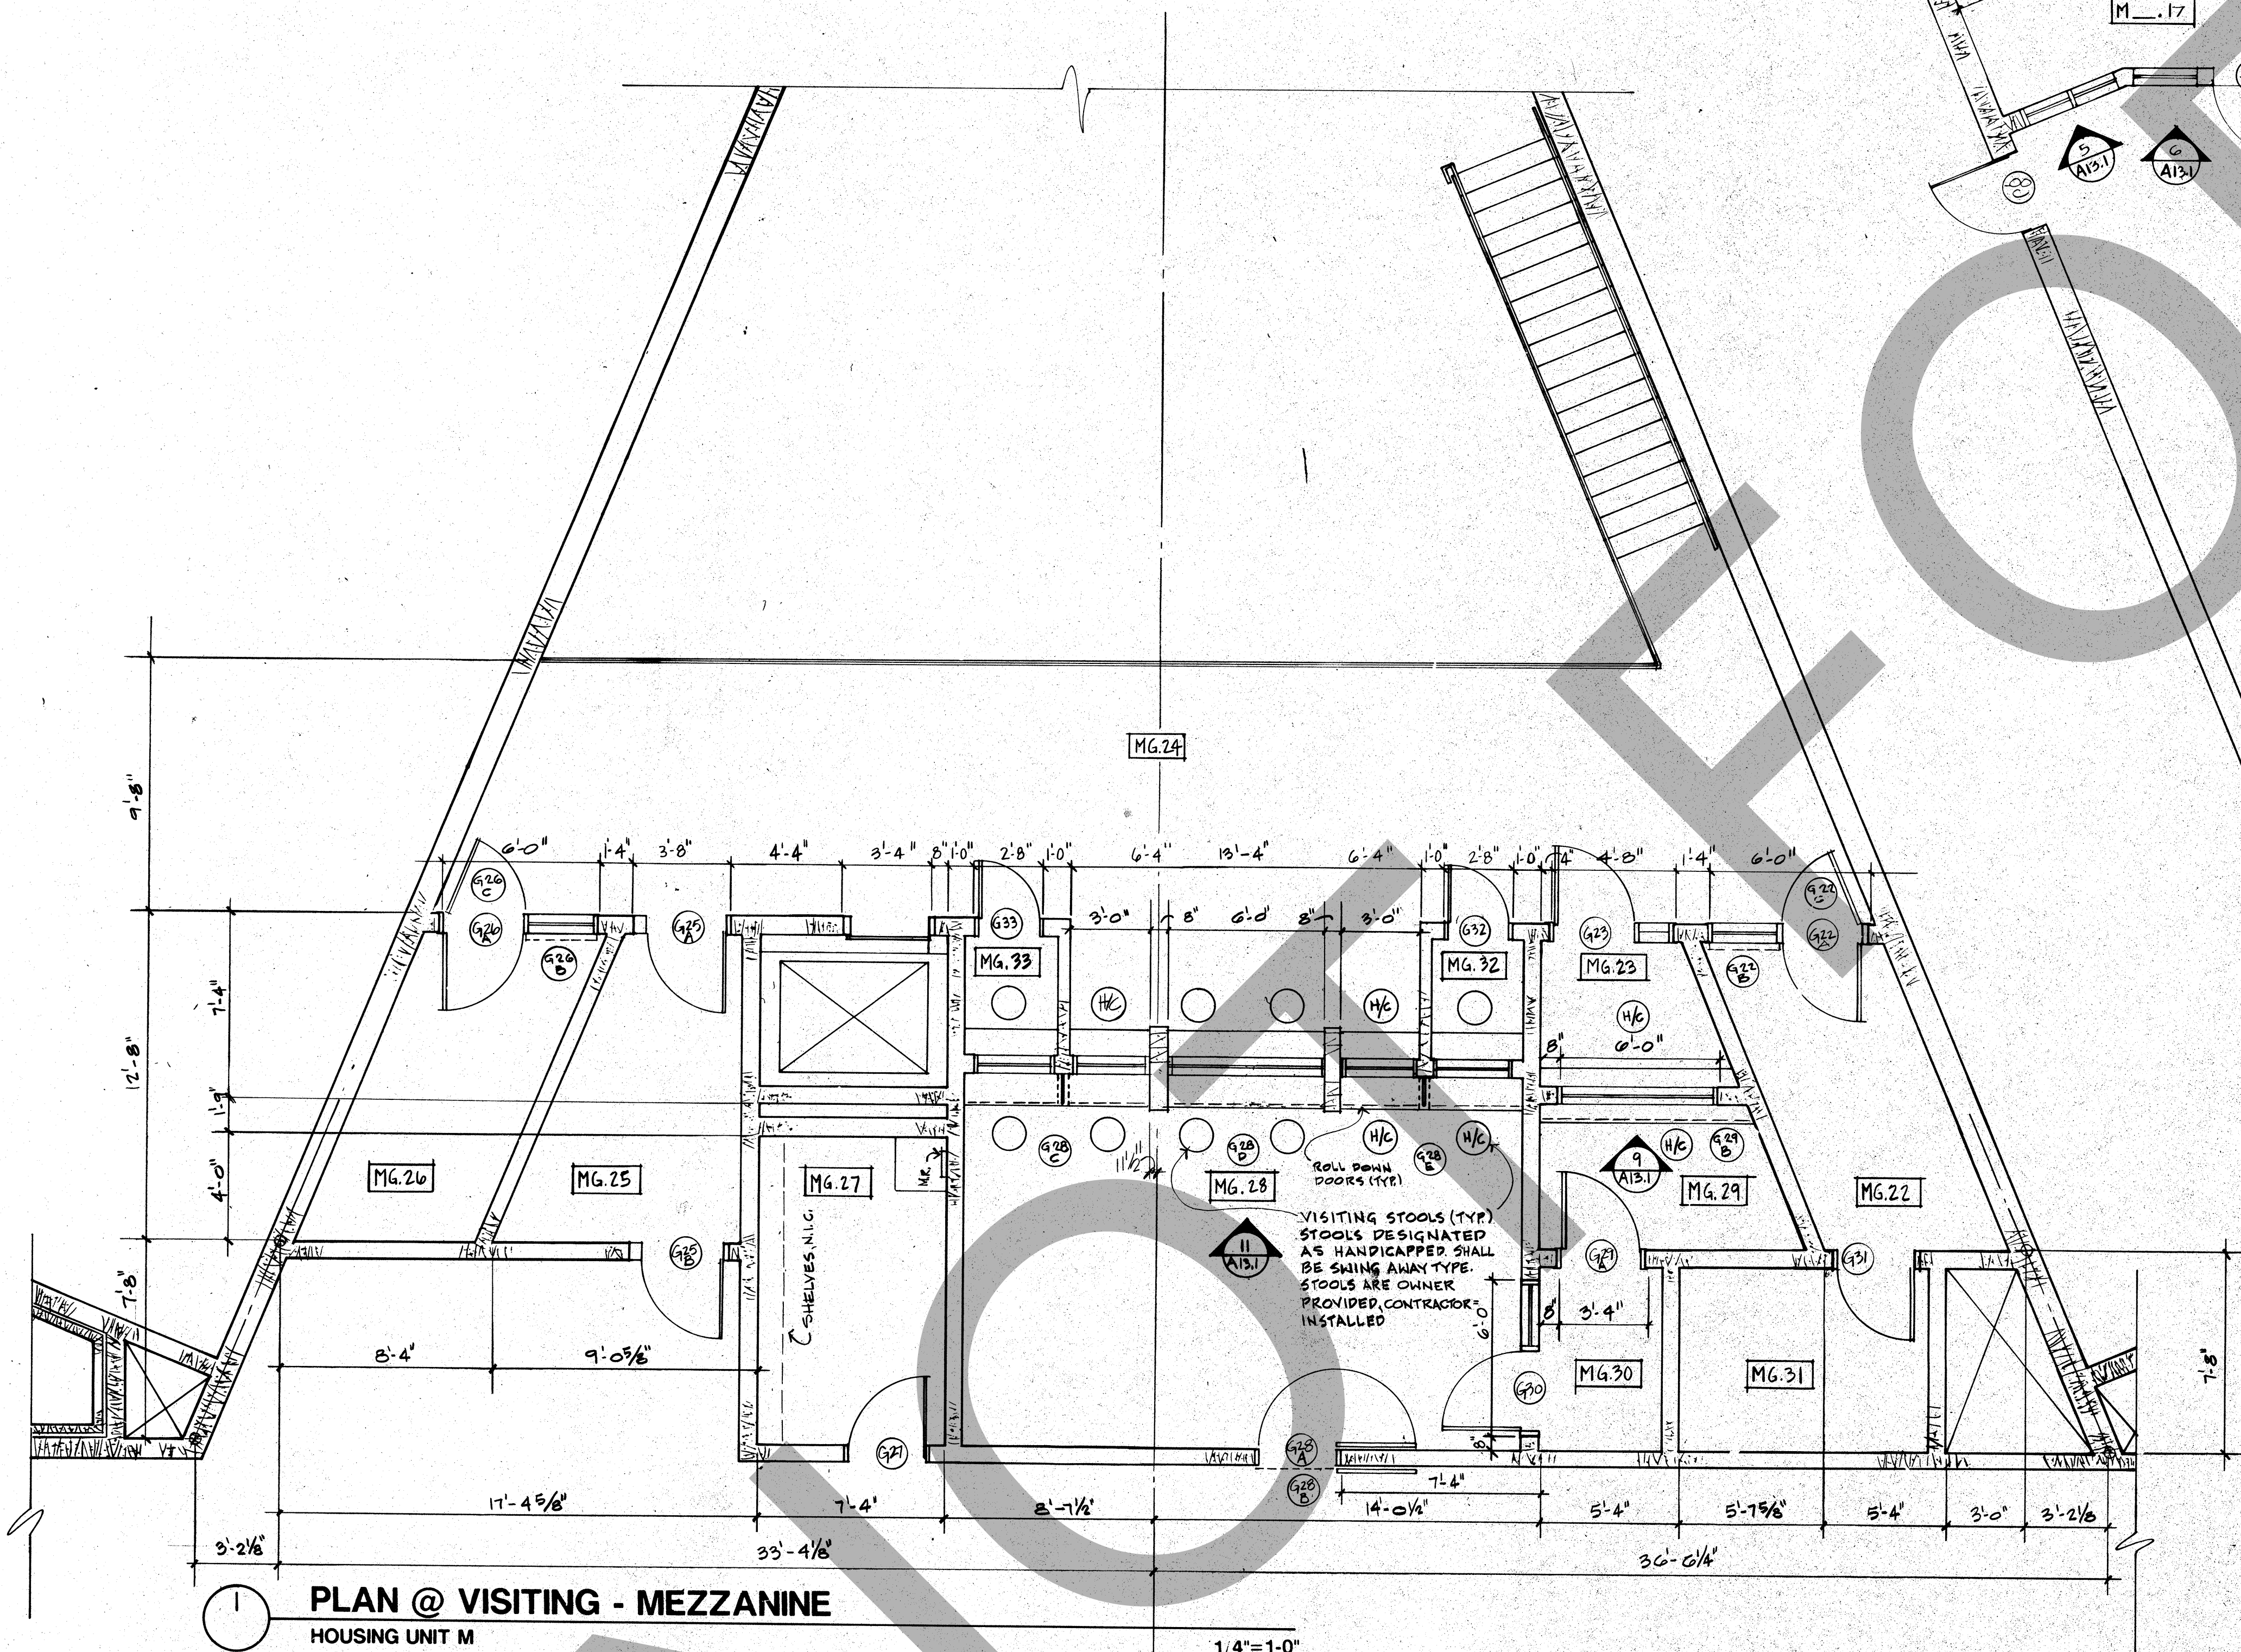

PROJECT RECORD

ROSSER FABRAP INTERNATIONAL
ARCHITECTS
1000 Peachtree Street, N.E.
Atlanta, Georgia 30309
Phone: (404) 525-1100
Fax: (404) 525-1101
Website: www.rosserfabrap.com

WEST - VALLEY - DETENTION - CENTER
FOR THE COUNTY OF SAN BERNARDINO, CALIFORNIA

HARRY MAYS, COUNTY ADMINISTRATION OFFICER
FLOYD TIDWELL, SHERIFF

BOARD OF SUPERVISORS
John J. Jarama, Chairman, First District
Barbara C. Bland, Second District
Robert H. Hammock, Third District

JUSTICE SYSTEMS INCORPORATED
Criminal Justice Operations, Programming
JOHNSON & NIELSEN
Structural Engineering

Revisions

No.	Date	Description
1	2/17/89	ADDENDA POSTED/ISSUED FOR CONSTRUCTION

HOUSING UNITS:
STAGING & DAYROOM/
CELL SEGMENT PLANS

Job No. 880524
Date 10/1/88
A10.18