


1 CORRIDOR ELEVATION

1/8"=1'-0"

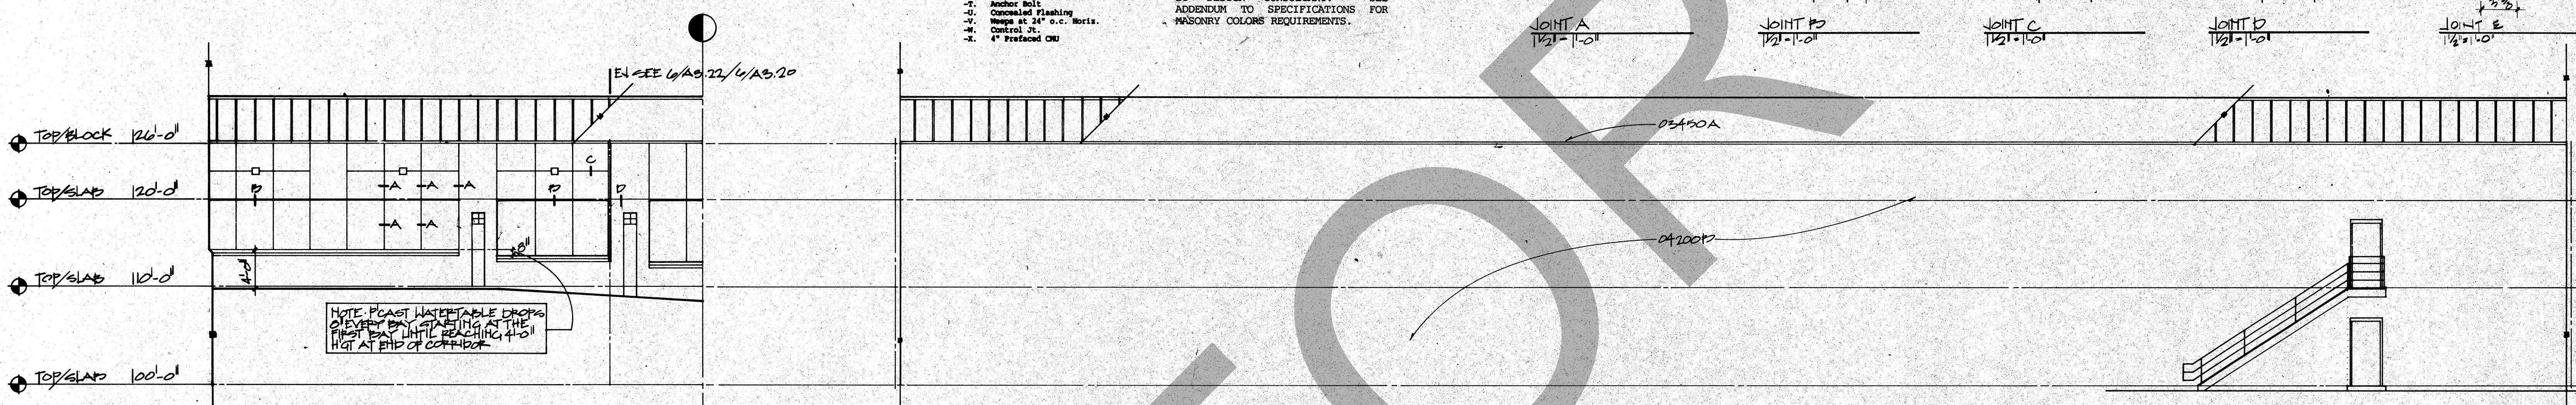

2 CORRIDOR ELEVATION

1/8"=1'-0"

3 CORRIDOR ELEVATION

1/8"=1'-0"

5 PLAN DETAIL


1/2"=1'-0"

6 PLAN DETAIL

1/2"=1'-0"

7 PLAN DETAIL

1/2"=1'-0"

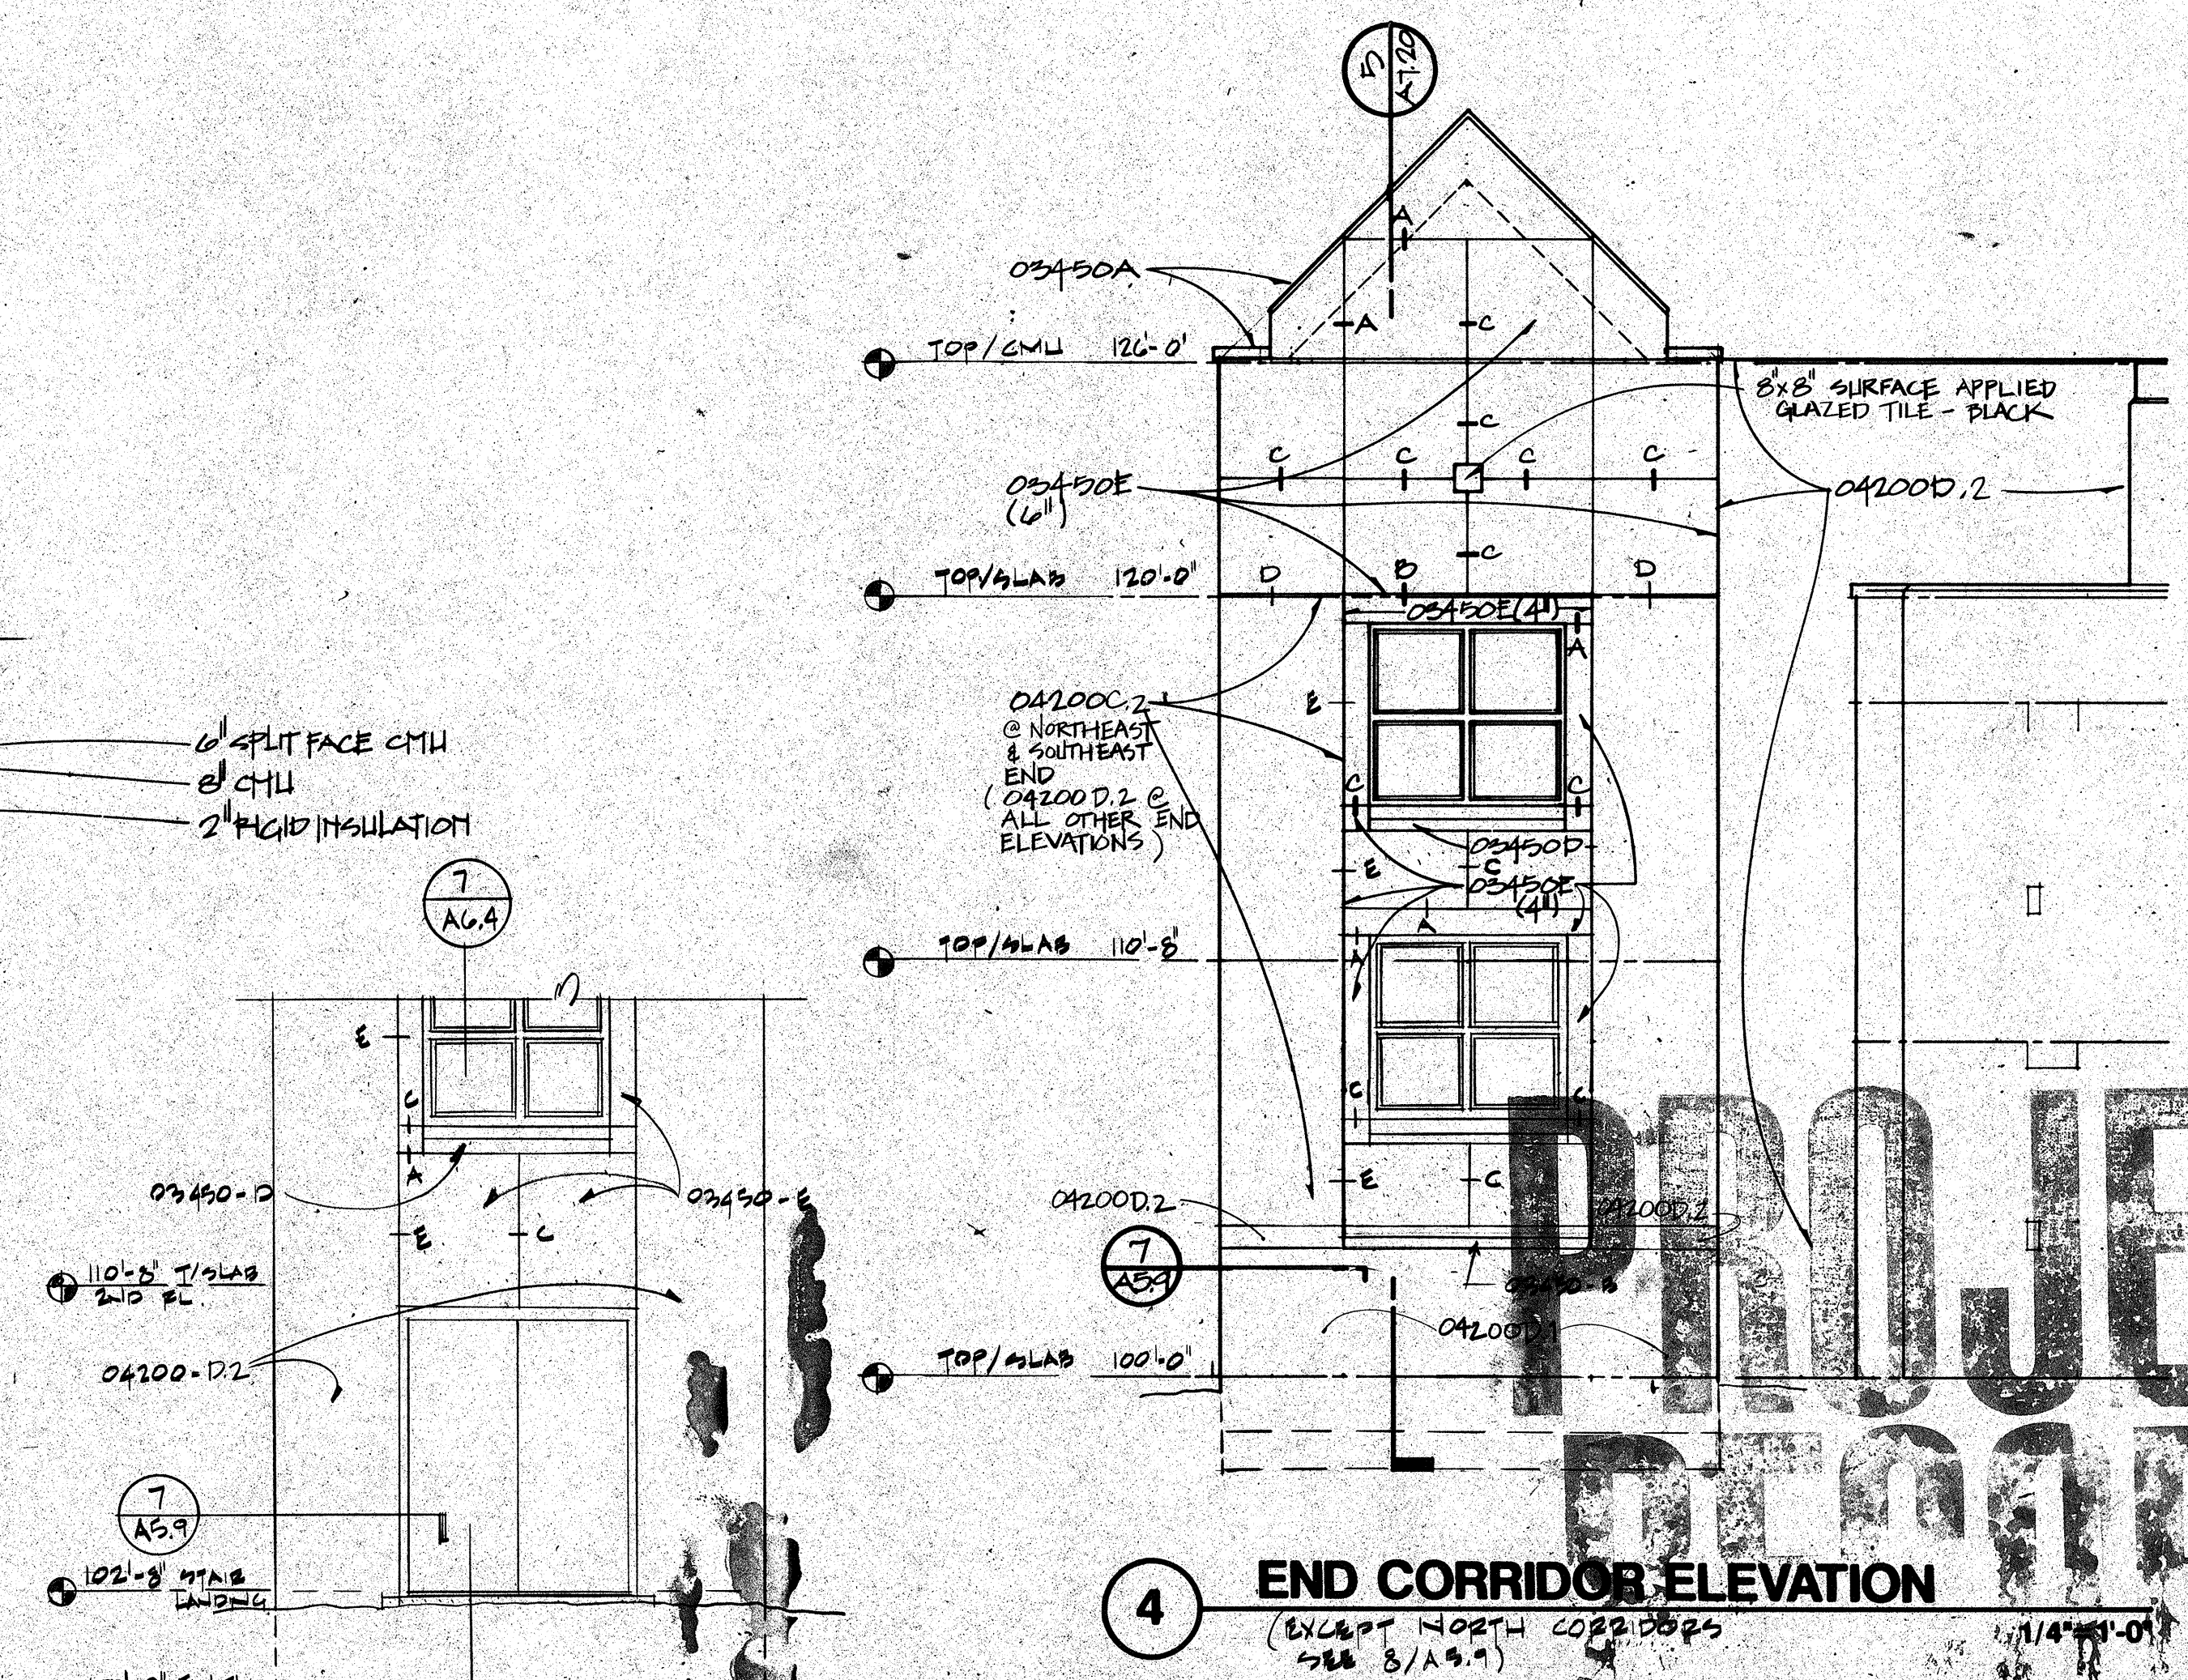

4 END CORRIDOR ELEVATION

1/4"=1'-0"

8 END CORRIDOR ELEVATION (NORTH CORNER DETAIL) (PARTIAL)

1/4"=1'-0"

The following materials shall have a semi-gloss finish coat of black enamel paint:

- All security hollow metal window and door frames at housing units.
- All hollow metal window and door frames at corridors.
- All covers.
- All exterior stair railings.
- All other miscellaneous steel and metal work.

ROSSER FABRAP INTERNATIONAL
RFI

ROSSER FABRAP INTERNATIONAL, Inc.
Comprehensive Services for Building
Design and Technology
Atlanta Savannah Tampa

Revisions
No. Date Description


1	2/17/89	APPENDIX POSTED FOR CONSTRUCTION
---	---------	----------------------------------

ROSSER FABRAP INTERNATIONAL
Criminal Justice Architecture, Technology, Planning, Interiors,
Mechanical, Electrical, Plumbing, Security, & Civil Engineering.

JUSTICE SYSTEMS INCORPORATED
Criminal Justice Operations, Programming
JOHNSON & NIELSEN
Structural Engineering


WEST - VALLEY - DETENTION - CENTER
FOR THE COUNTY OF SAN BERNARDINO - CALIFORNIA

HARRY MANS, COUNTY ADMINISTRATION OFFICER
FLOYD TIDWELL, SHERIFF
BOARD OF SUPERVISORS
John J. Jarama, Chairman, Board District
Superior Court, San Bernardino County District
Superior Court, San Bernardino County District
Superior Court, San Bernardino County District

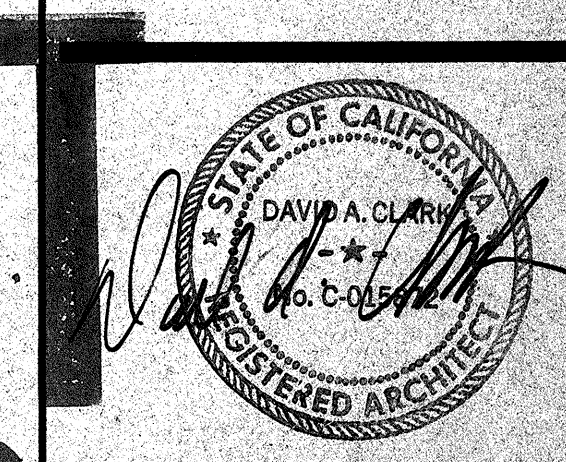


CORRIDORS -
EXTERIOR
ELEVATIONS


Job No 880604
Date 12/17/89
CADD No A5.9

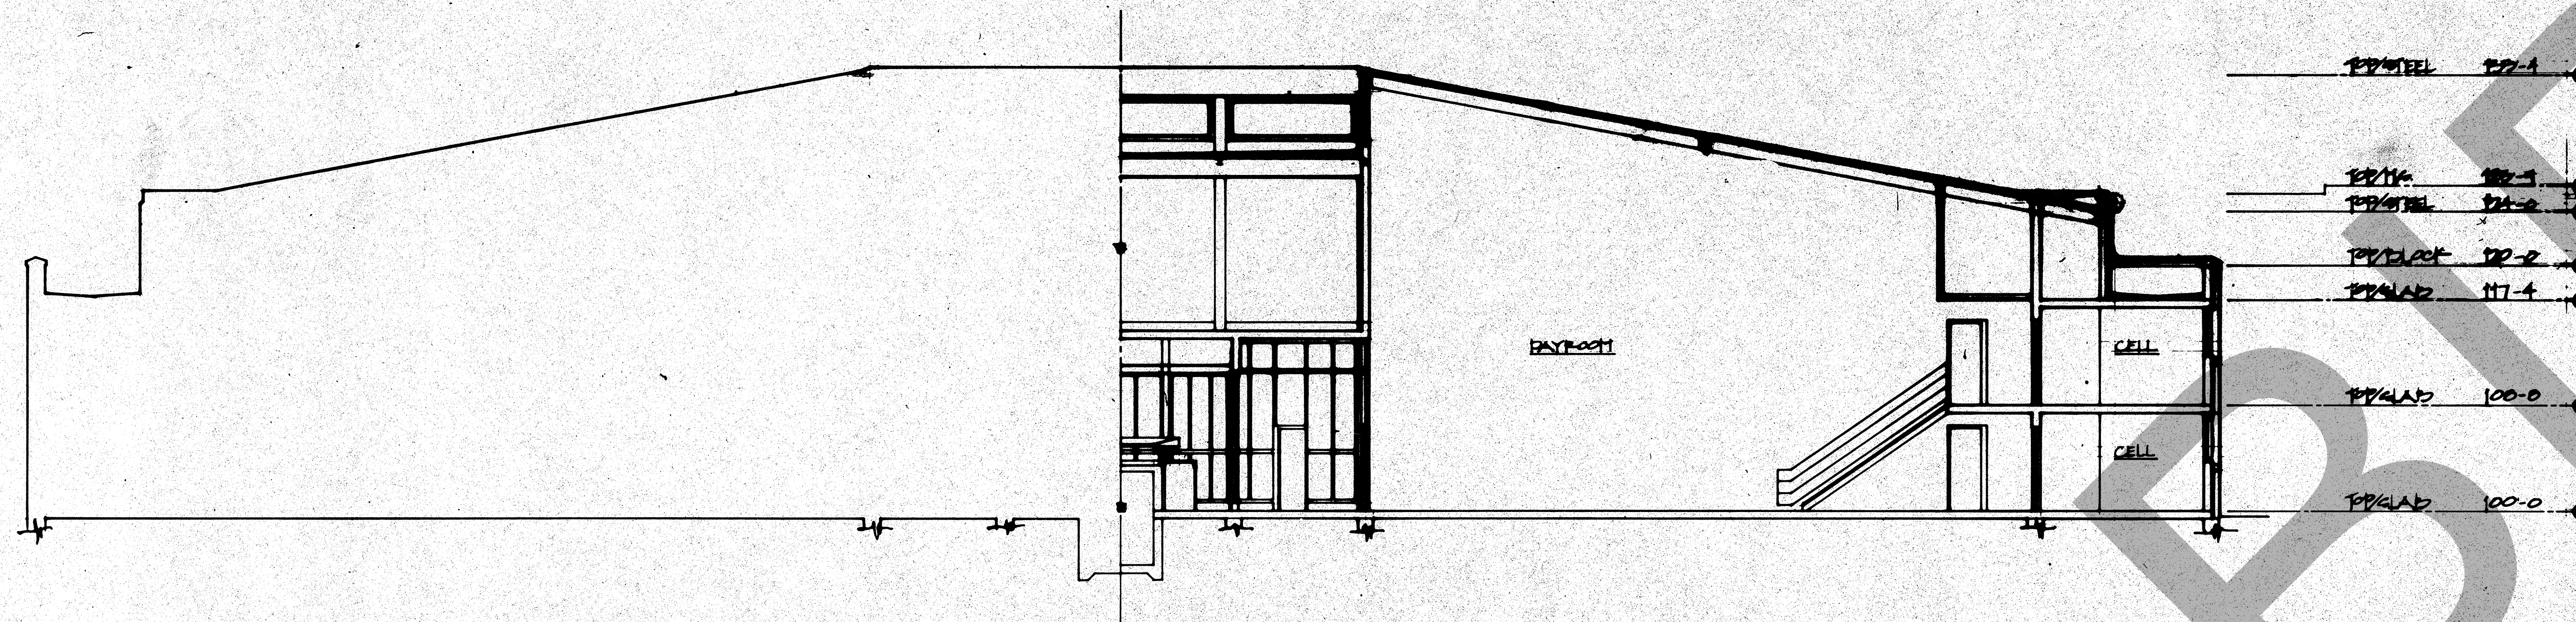

1 SECTION THRU HOUSING/DAYROOM
1/8" = 1'-0"

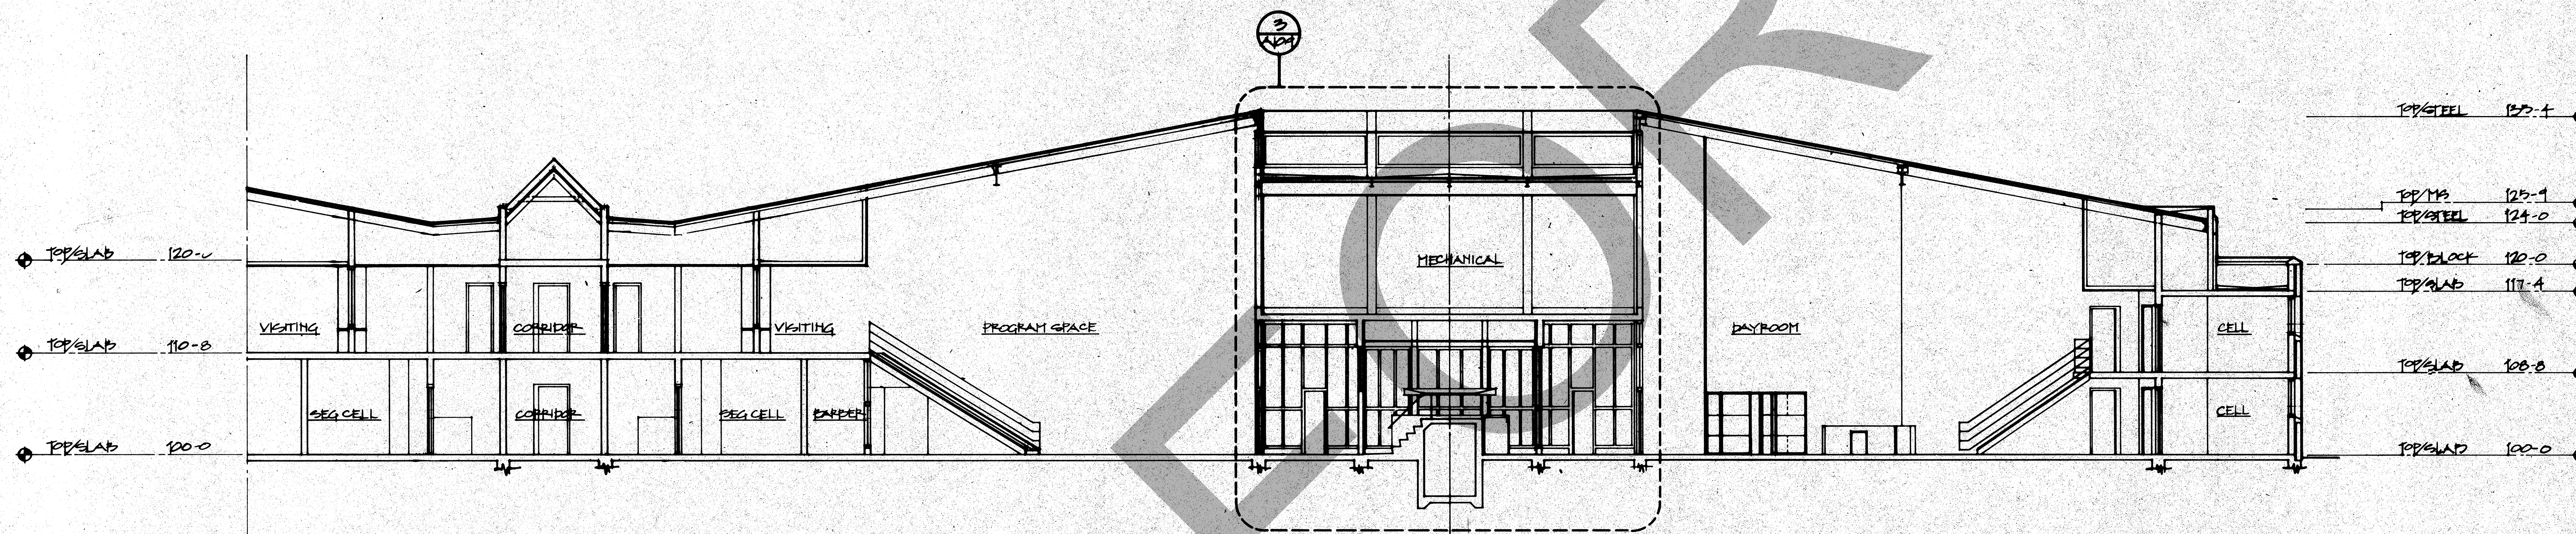

2 SECTION THRU HOUSING/PROGRAM
1/8" = 1'-0"

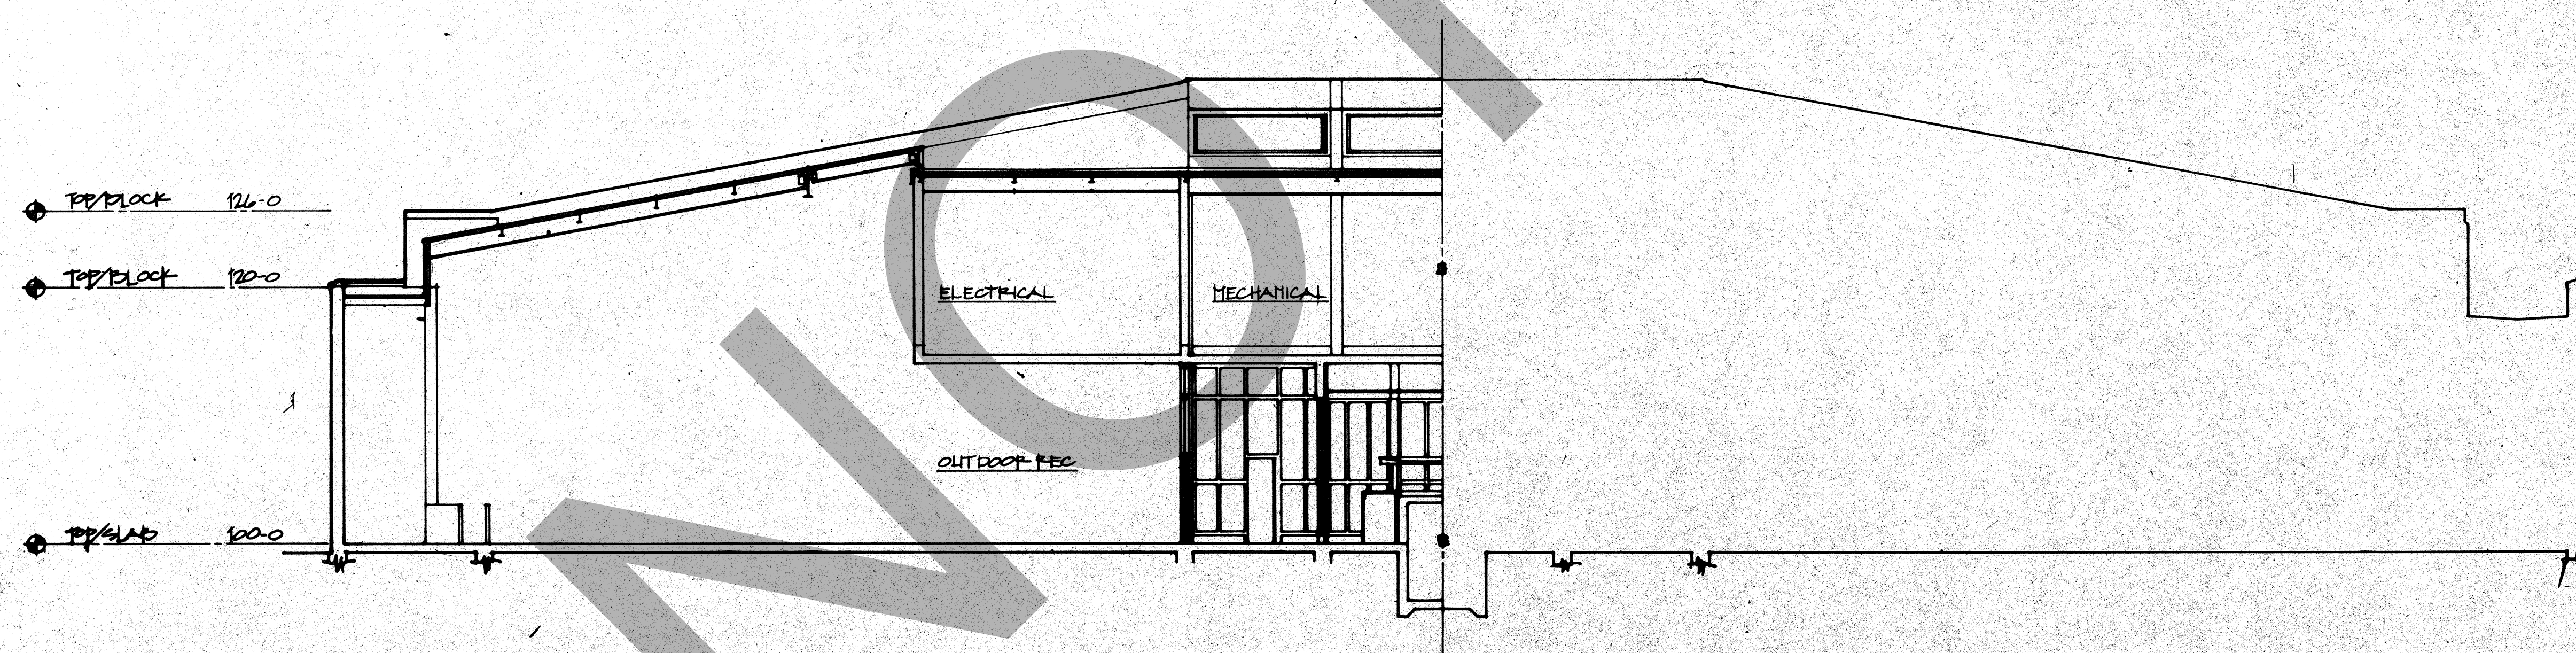

3 SECTION THRU HOUSING/REC YARD
1/8" = 1'-0"

**PROJECT
RECORD**

**ROSSER FABRAP
INTERNATIONAL**

ROSSER FABRAP INTERNATIONAL, INC.
Architectural Services for Building
Design and Technology
Architect, Engineer, Planner

Revisions	No.	Date	Description
1	2/17/88	NO CHANGE	ISSUED FOR CONSTRUCTION

ROSSER FABRAP INTERNATIONAL
Criminal Justice Architecture, Technology, Planning, Design
Mechanical, Electrical, Plumbing, Security, & Civil Engineering

JUSTICE SYSTEMS INCORPORATED
Criminal Justice Operations, Programming


JOHNSON & NIELSEN
Structural Engineering

WEST • VALLEY • DETENTION • CENTER
FOR THE COUNTY OF SAN • BERNARDINO • CALIFORNIA

HARRY MAY, COUNTY ADMINISTRATION OFFICER

FLOYD TIDWELL, SHERIFF

BOARD OF SUPERVISORS
San Bernardino County Board of Supervisors
Larry P. Bunker, Board President
Robert E. Bunker, Board Member

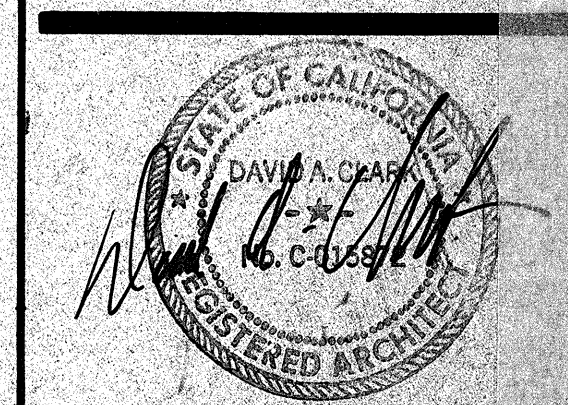

HOUSING UNITS
BUILDING SECTIONS

Job No. 88-021
Date 10-1-88