


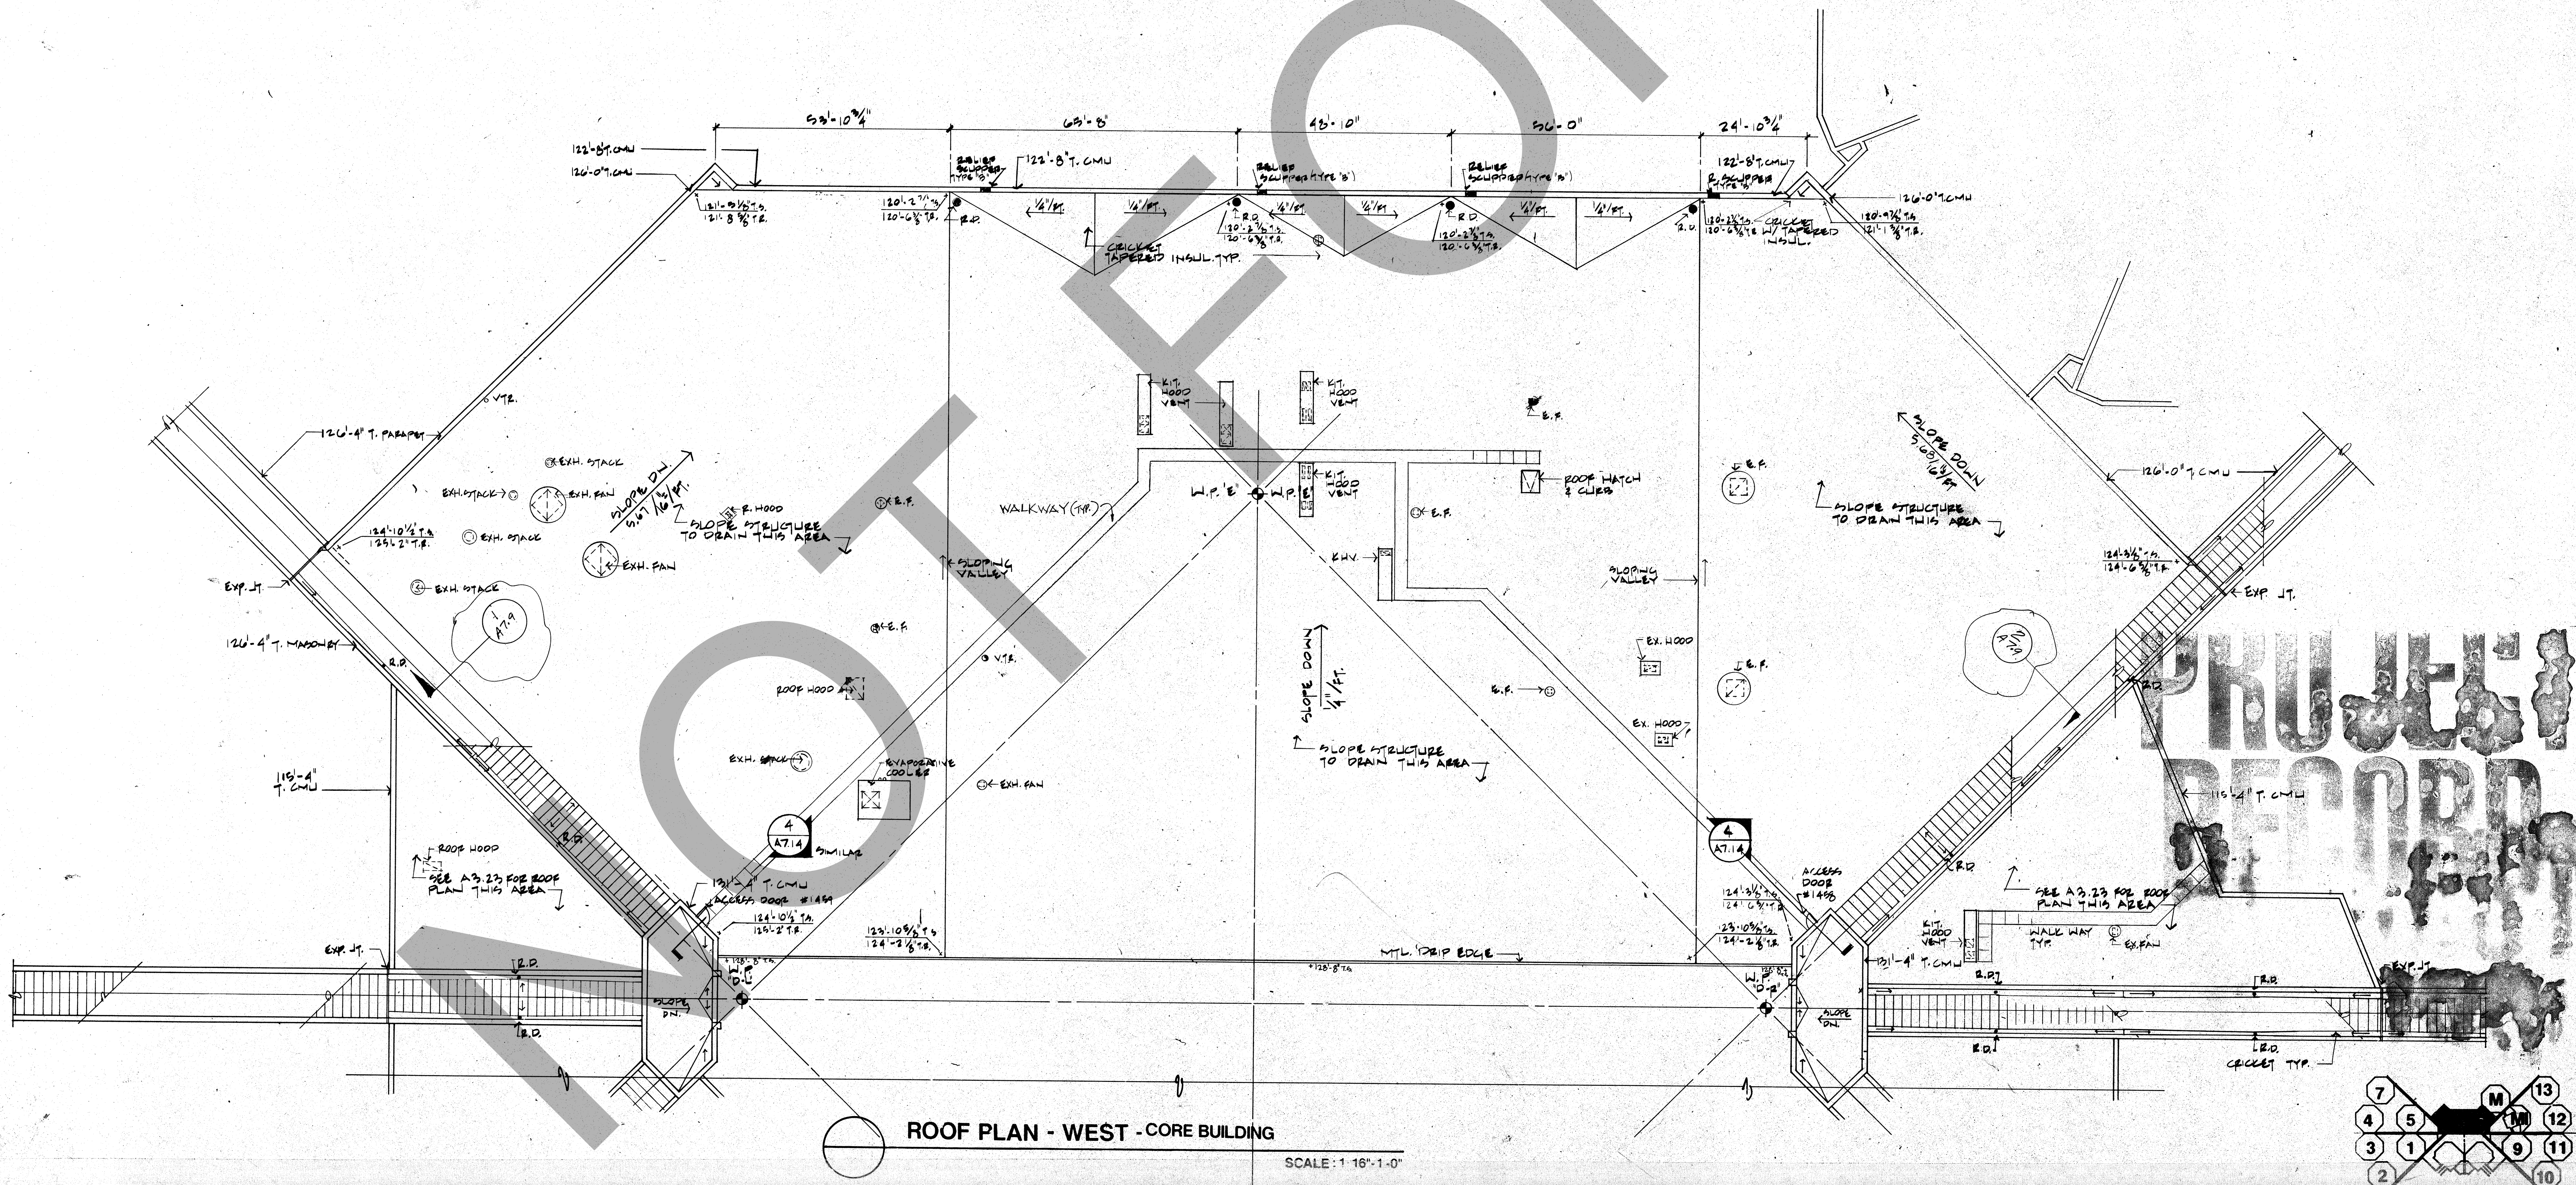
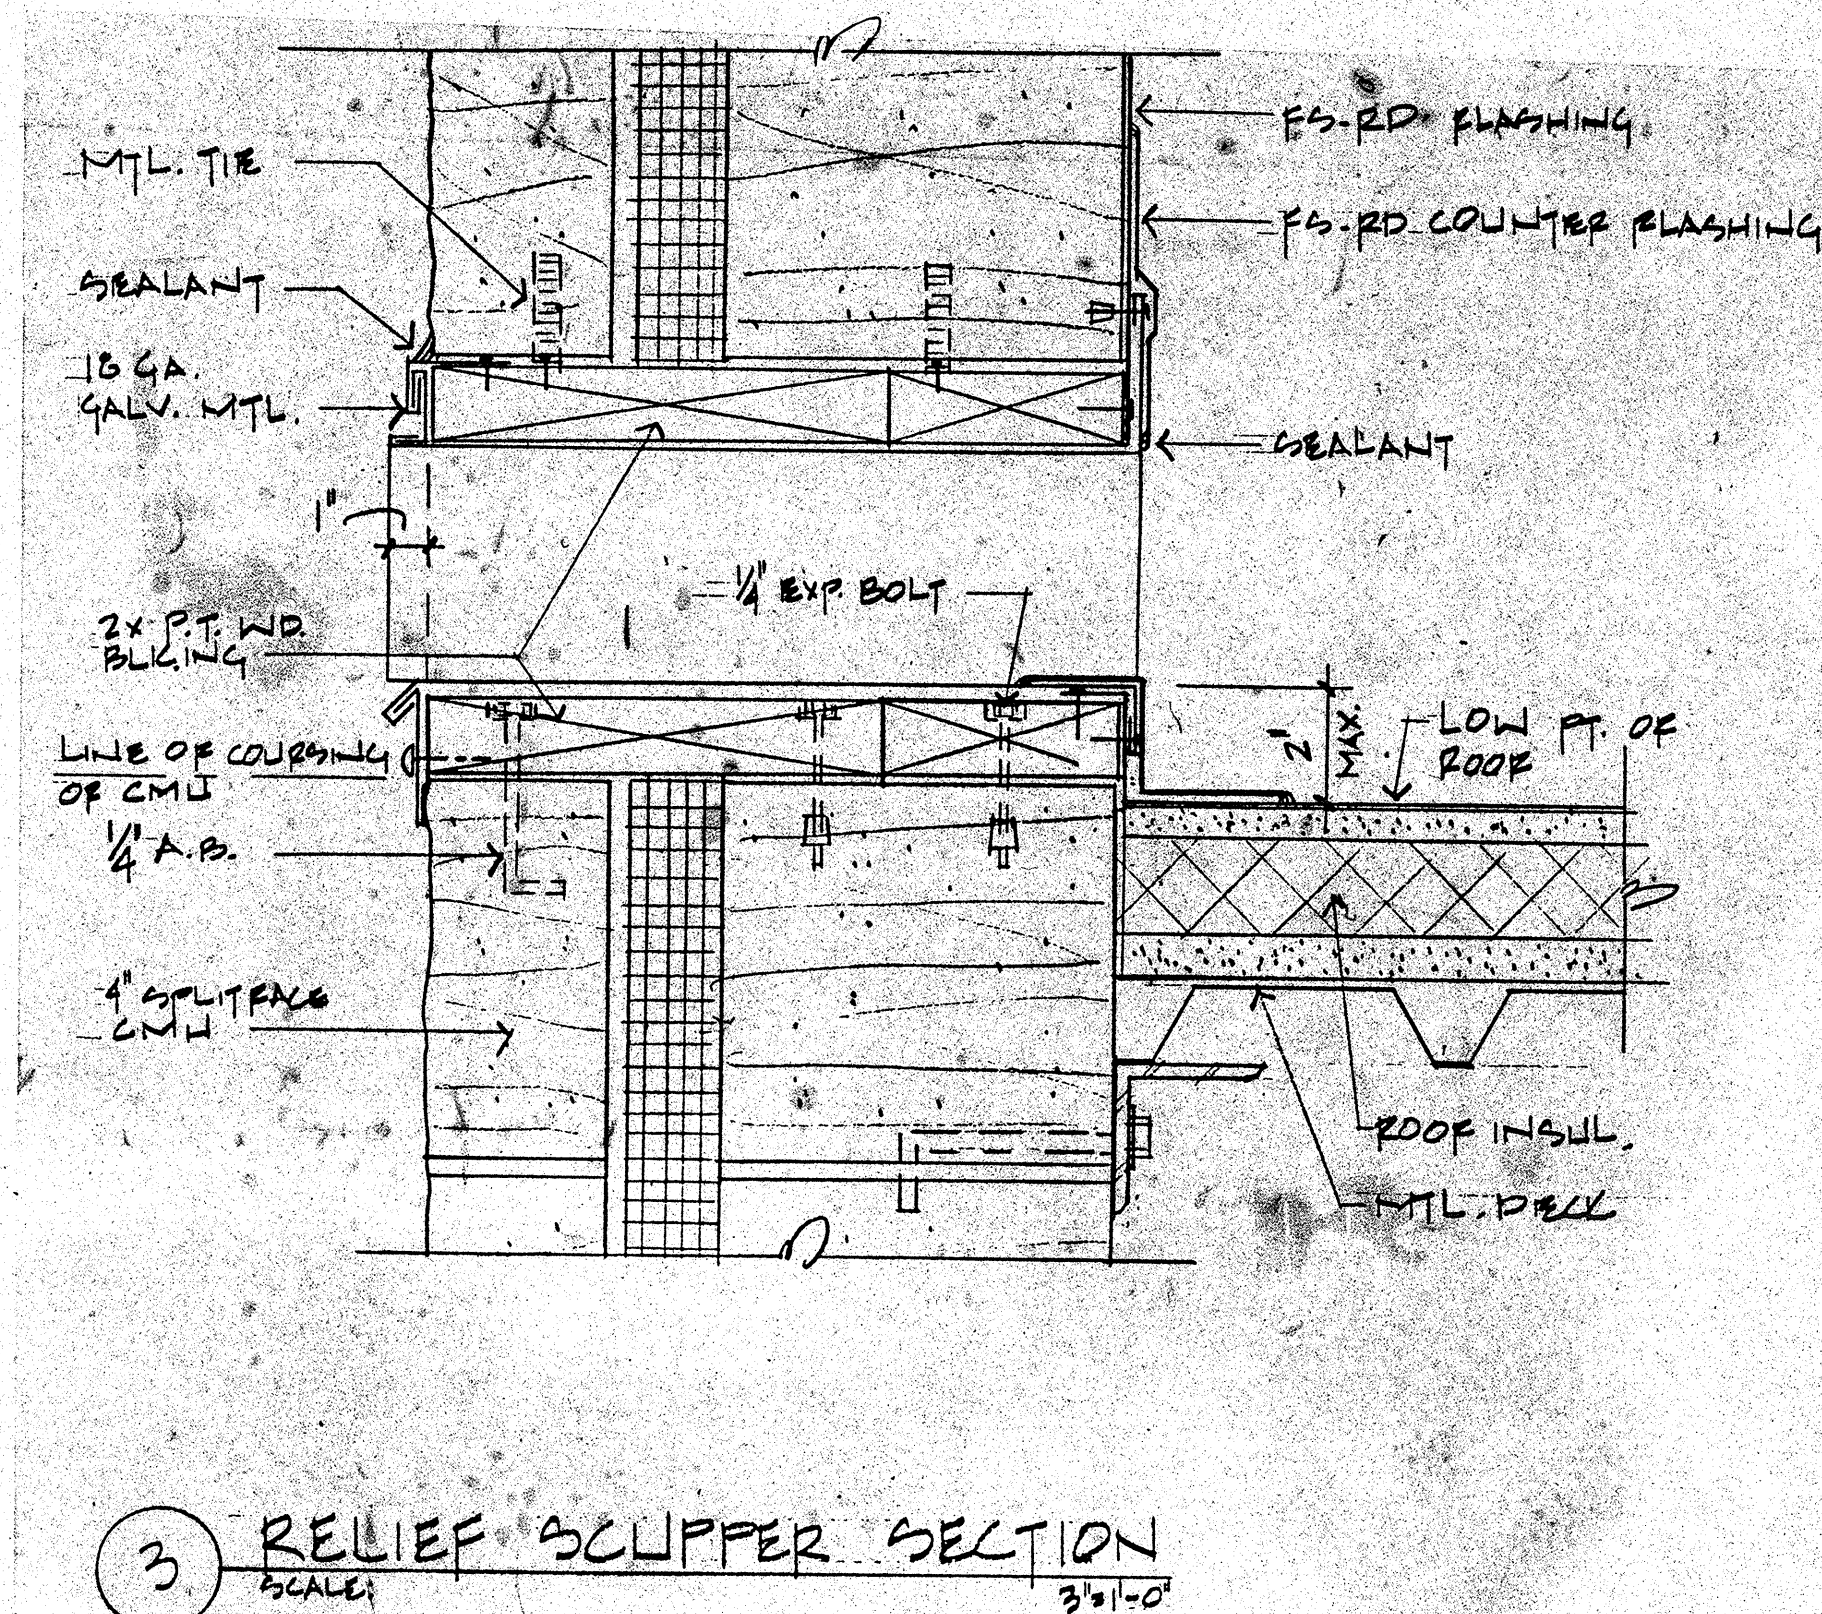
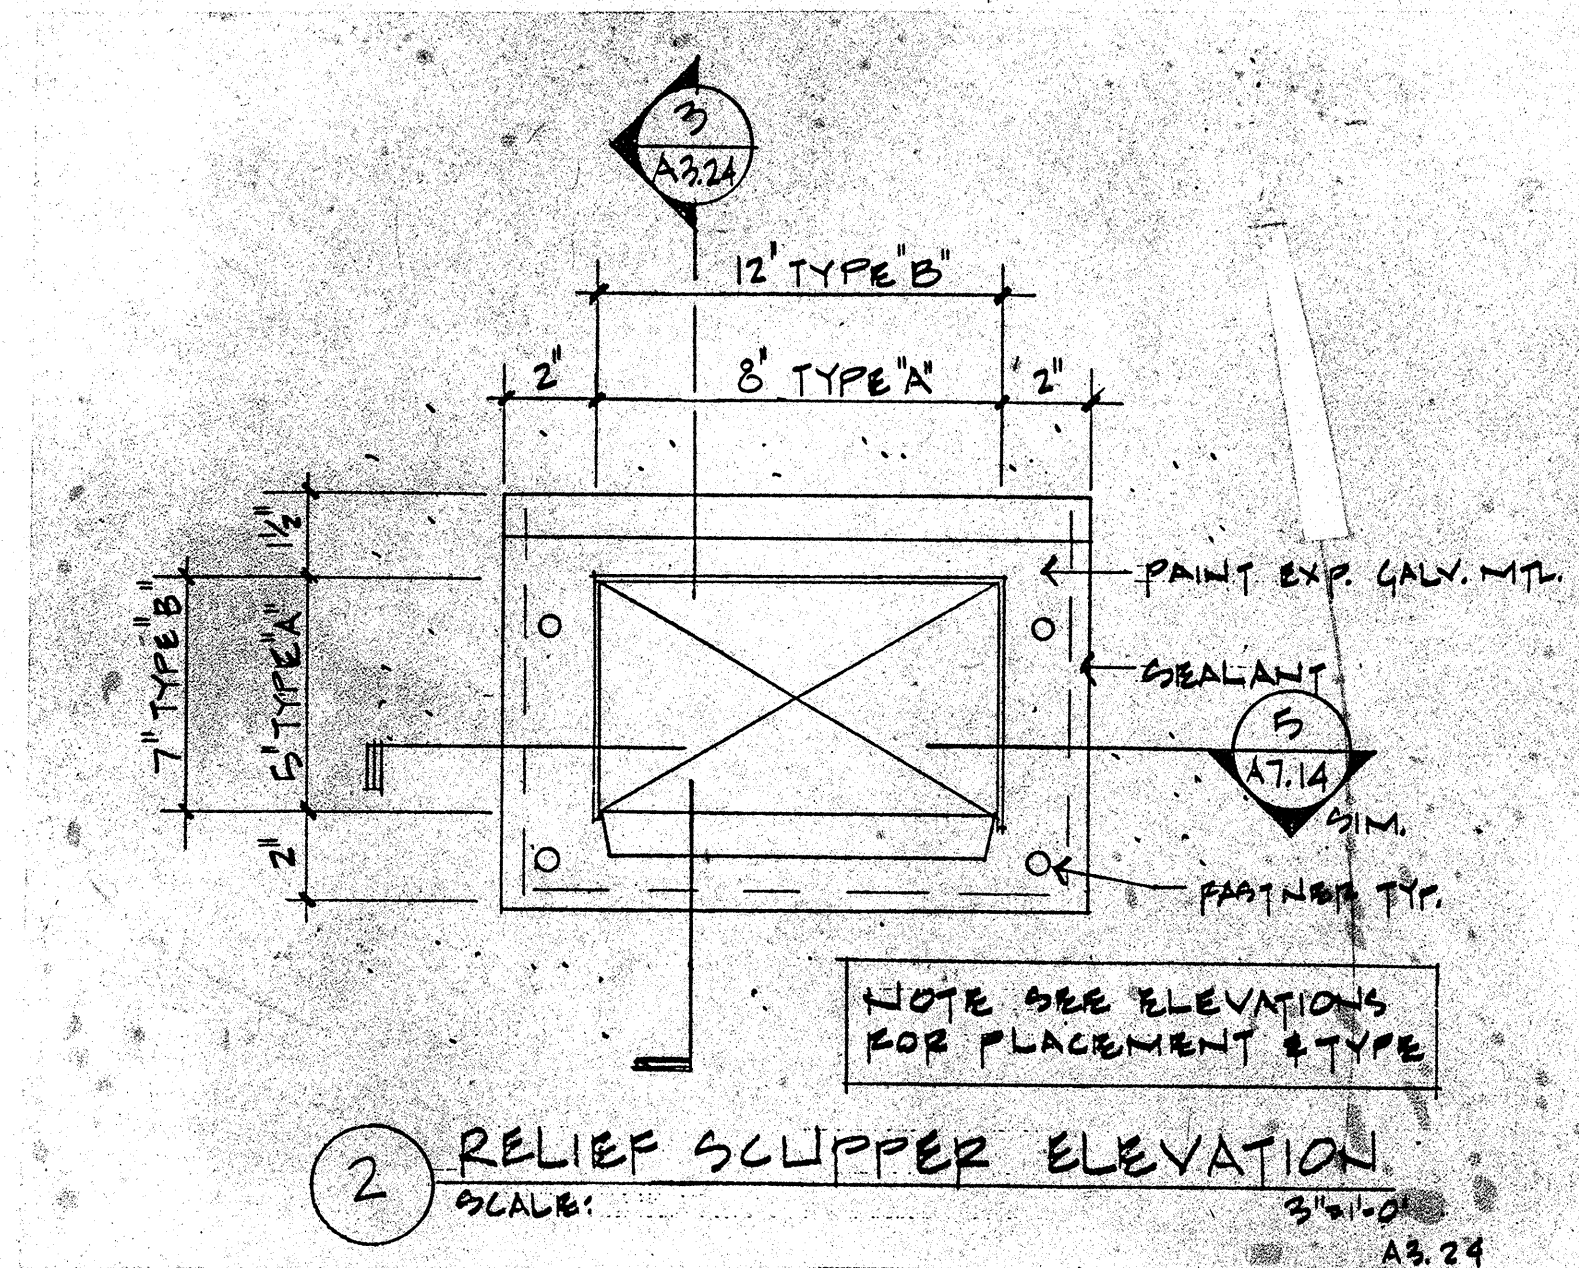


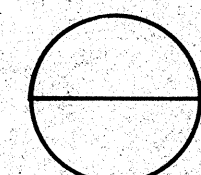

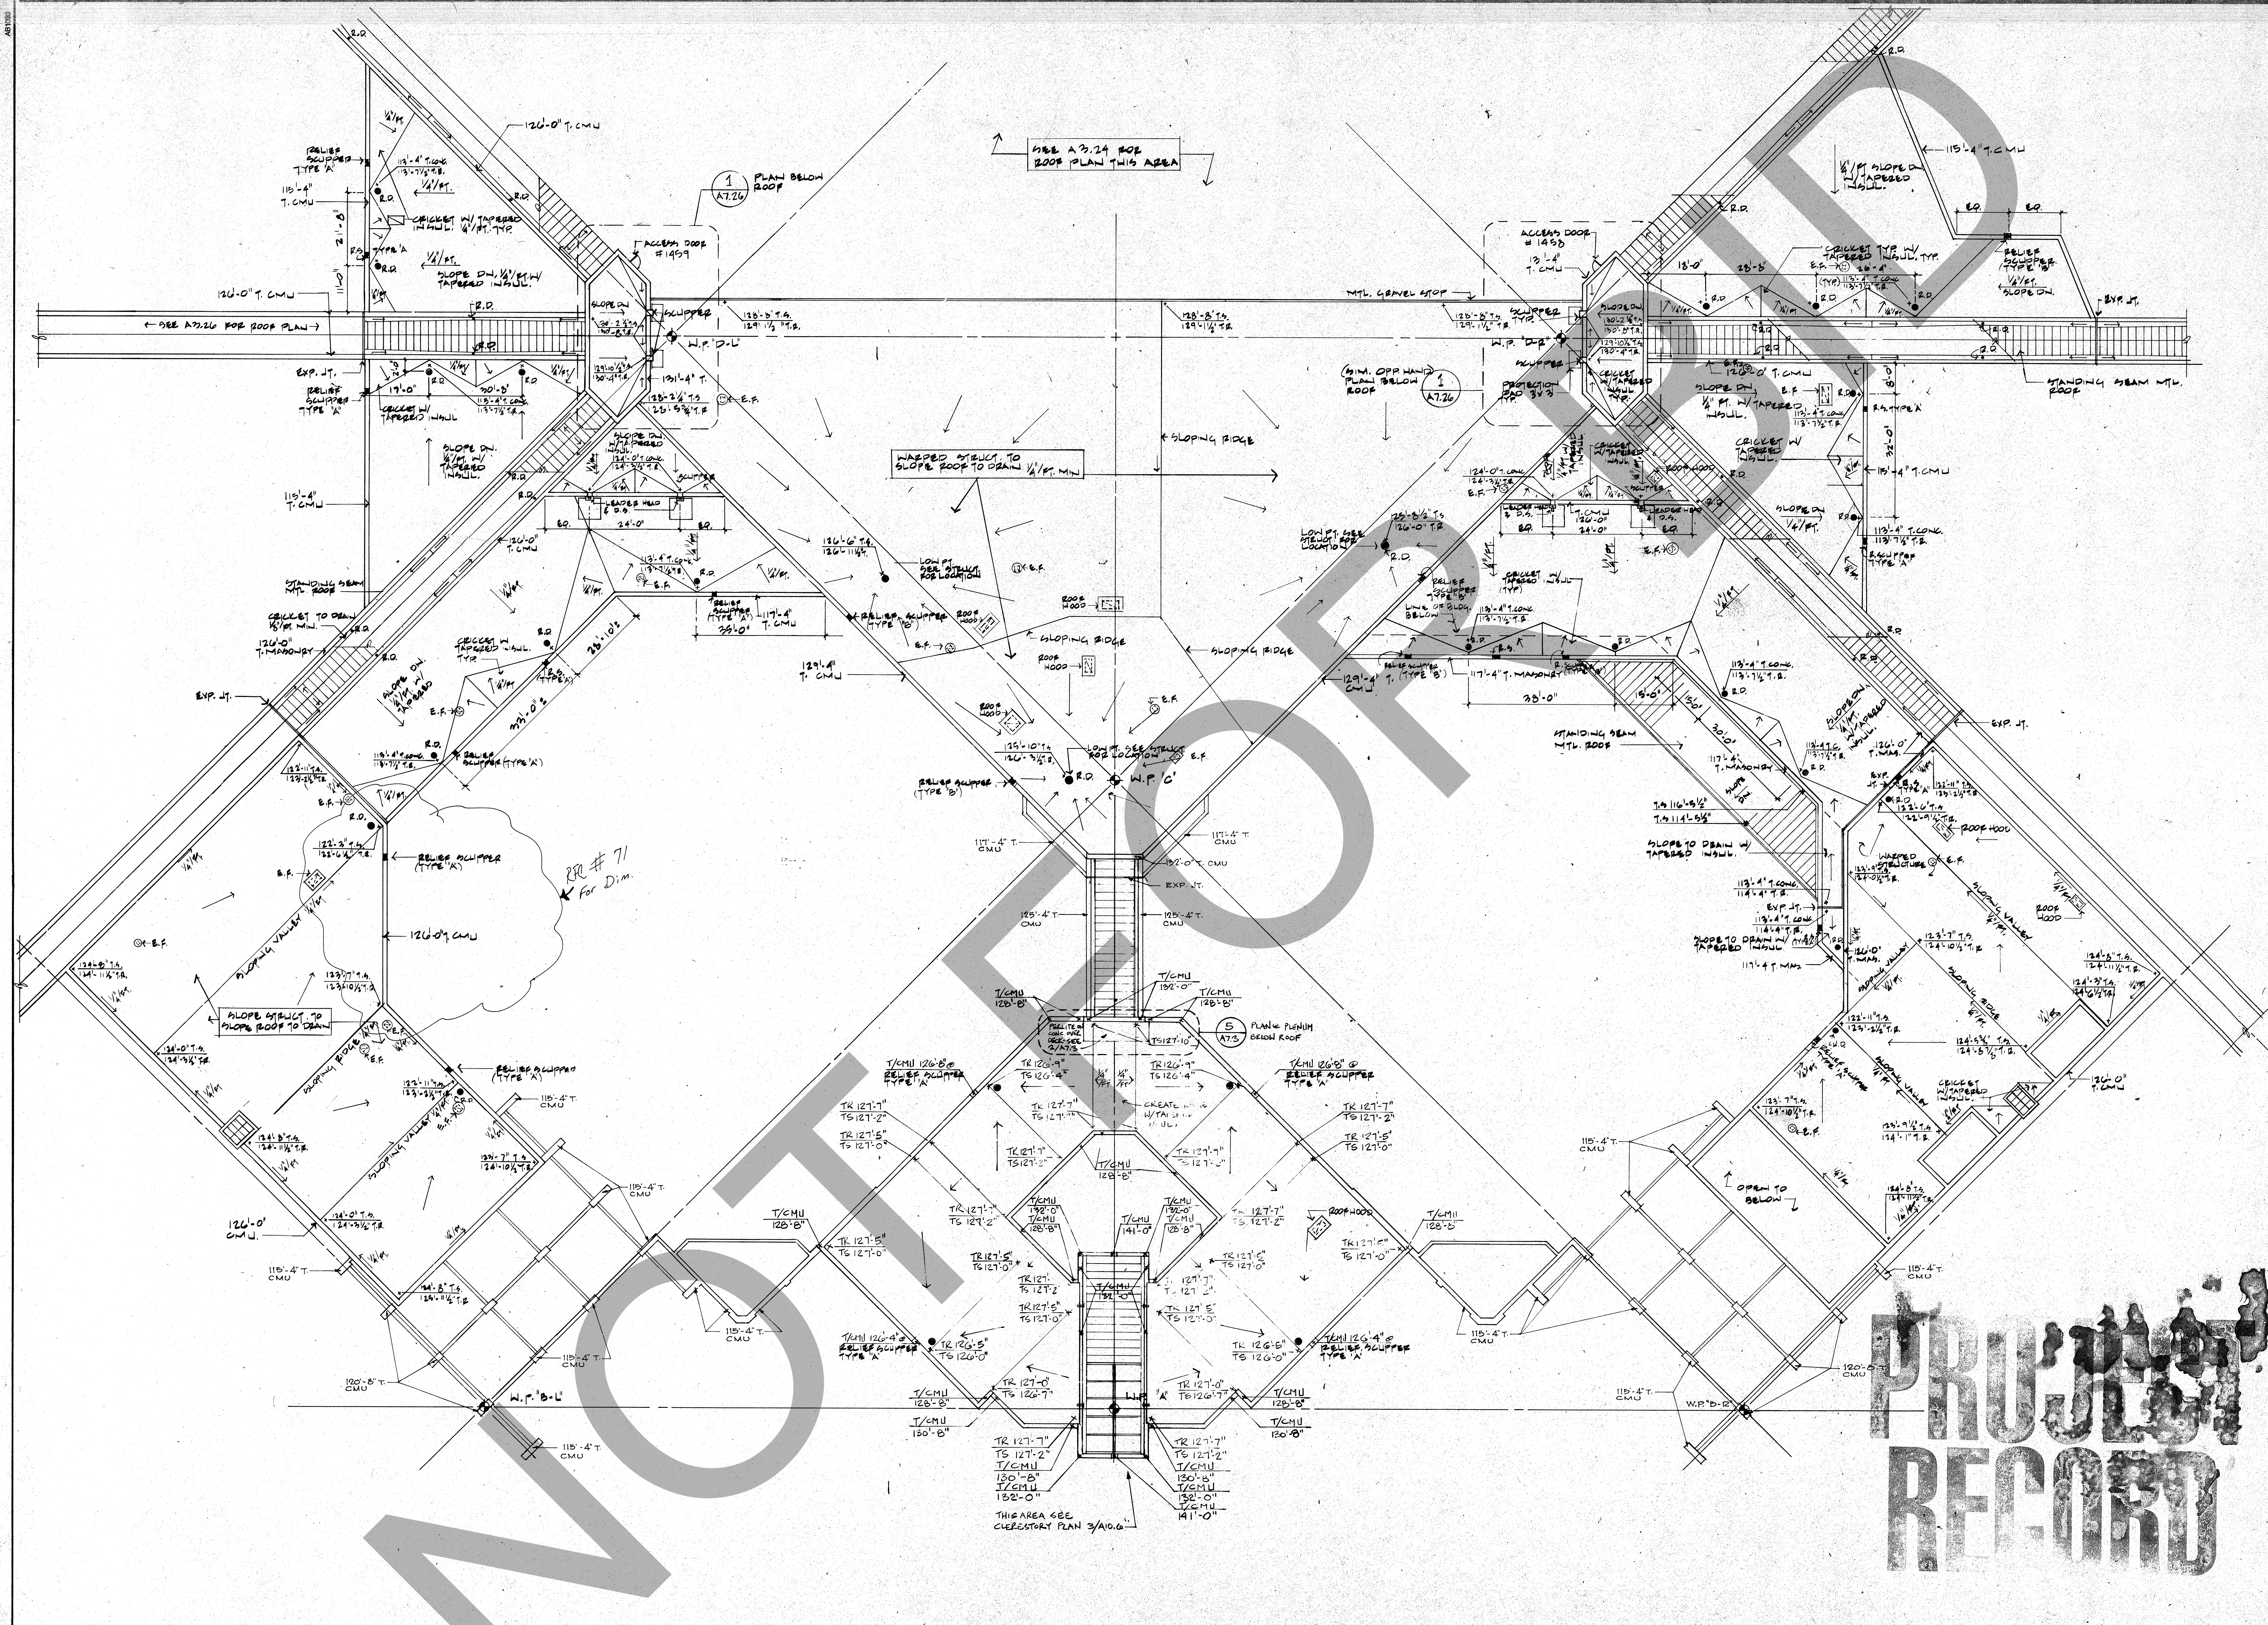

ROOF PLAN - EAST -

SCALE 1/8\"/>

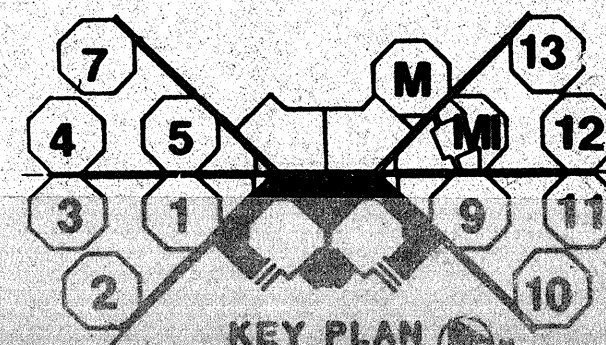

ROSSER FABRAP INTERNATIONAL
RFI
ROSSER FABRAP INTERNATIONAL, Inc.
Comprehensive Services for Building
Design and Technology
Atlanta Savannah Tampa

Revisions
No. Date Description
1 2/17/88 ADDENDA POSTED FOR CONSTRUCTION

ROSSER FABRAP INTERNATIONAL
Criminal Justice Architecture, Technology, Planning, Interiors,
Mechanical, Electrical, Planning, Security, & Civil Engineering

JUSTICE SYSTEMS INCORPORATED
Criminal Justice Operations, Programming
JOHNSON & NIELSEN
Structural Engineering

WEST - VALLEY - DETENTION - CENTER
FOR THE COUNTY OF SAN-BERNARDINO - CALIFORNIA

HARRY MAYS, COUNTY ADMINISTRATION OFFICER
FLOYD TIDWELL, SHERIFF
BOARD OF SUPERVISORS
John J. Jorgensen, Chairman, First District
Richard C. Jorgensen, Second District
Richard H. Jorgensen, Third District
Richard H. Jorgensen, Fourth District

PROJECT RECORD

Job No. 88050.04
Date 10-17-88