



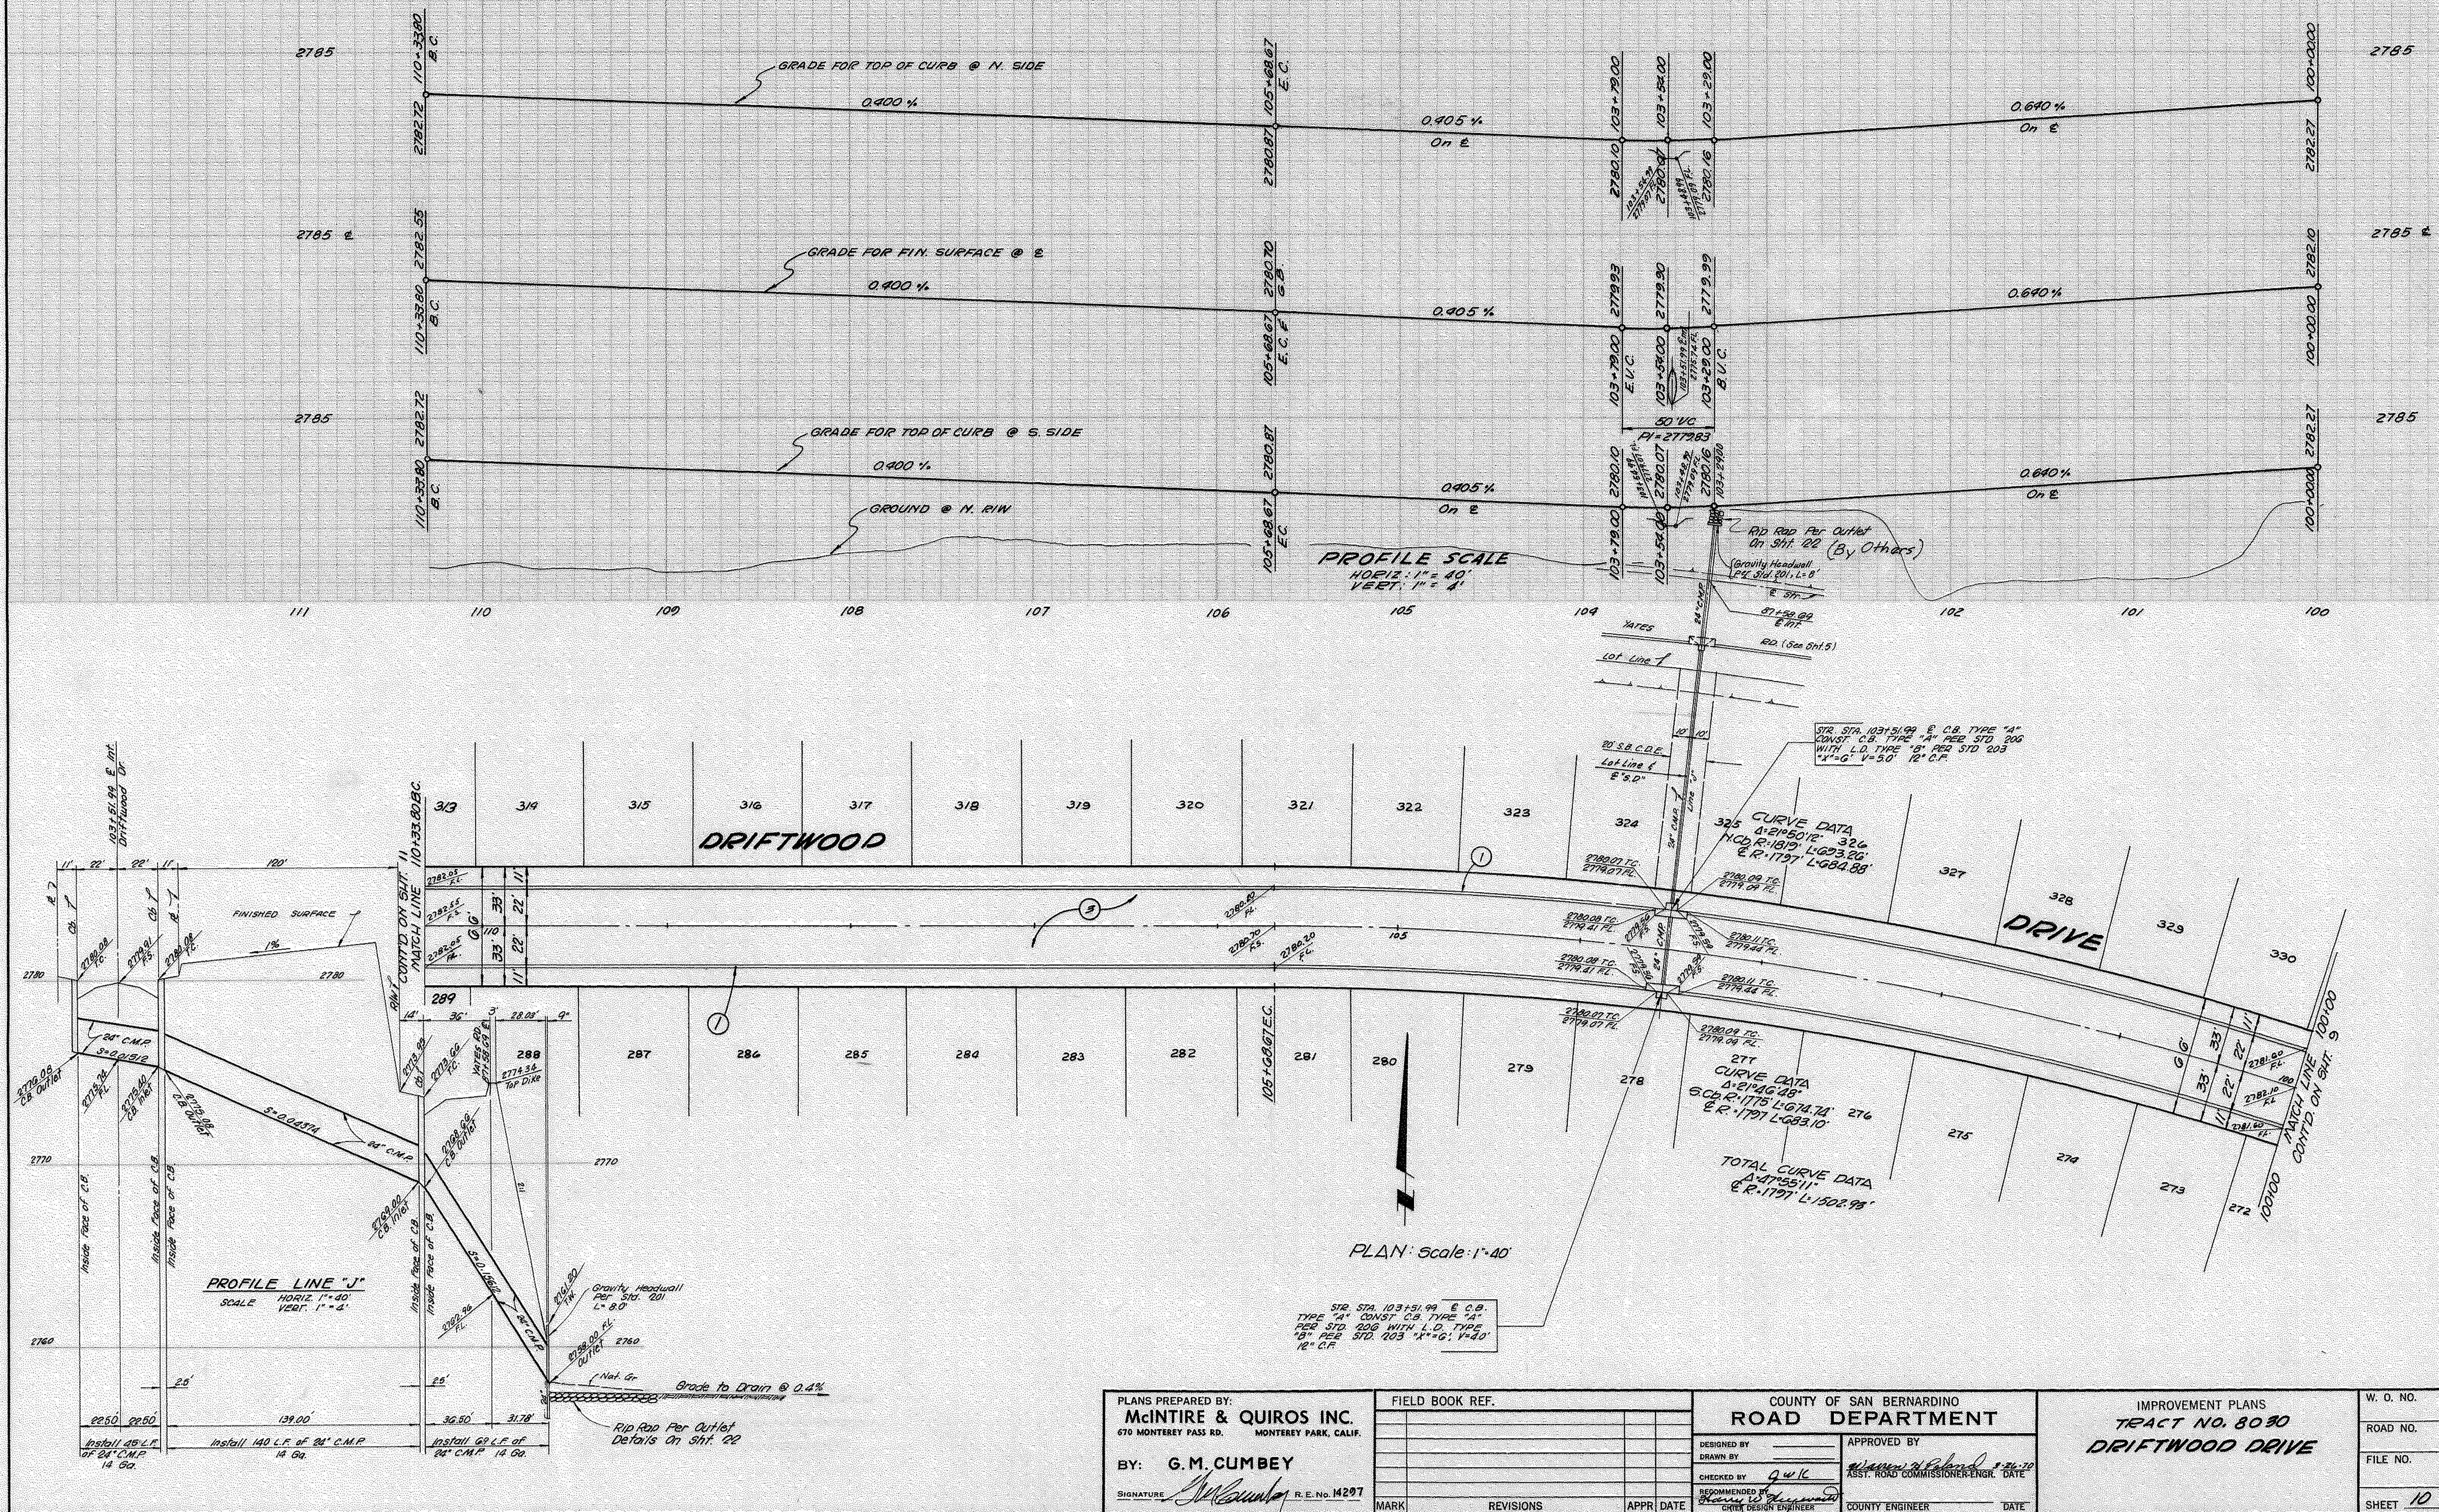
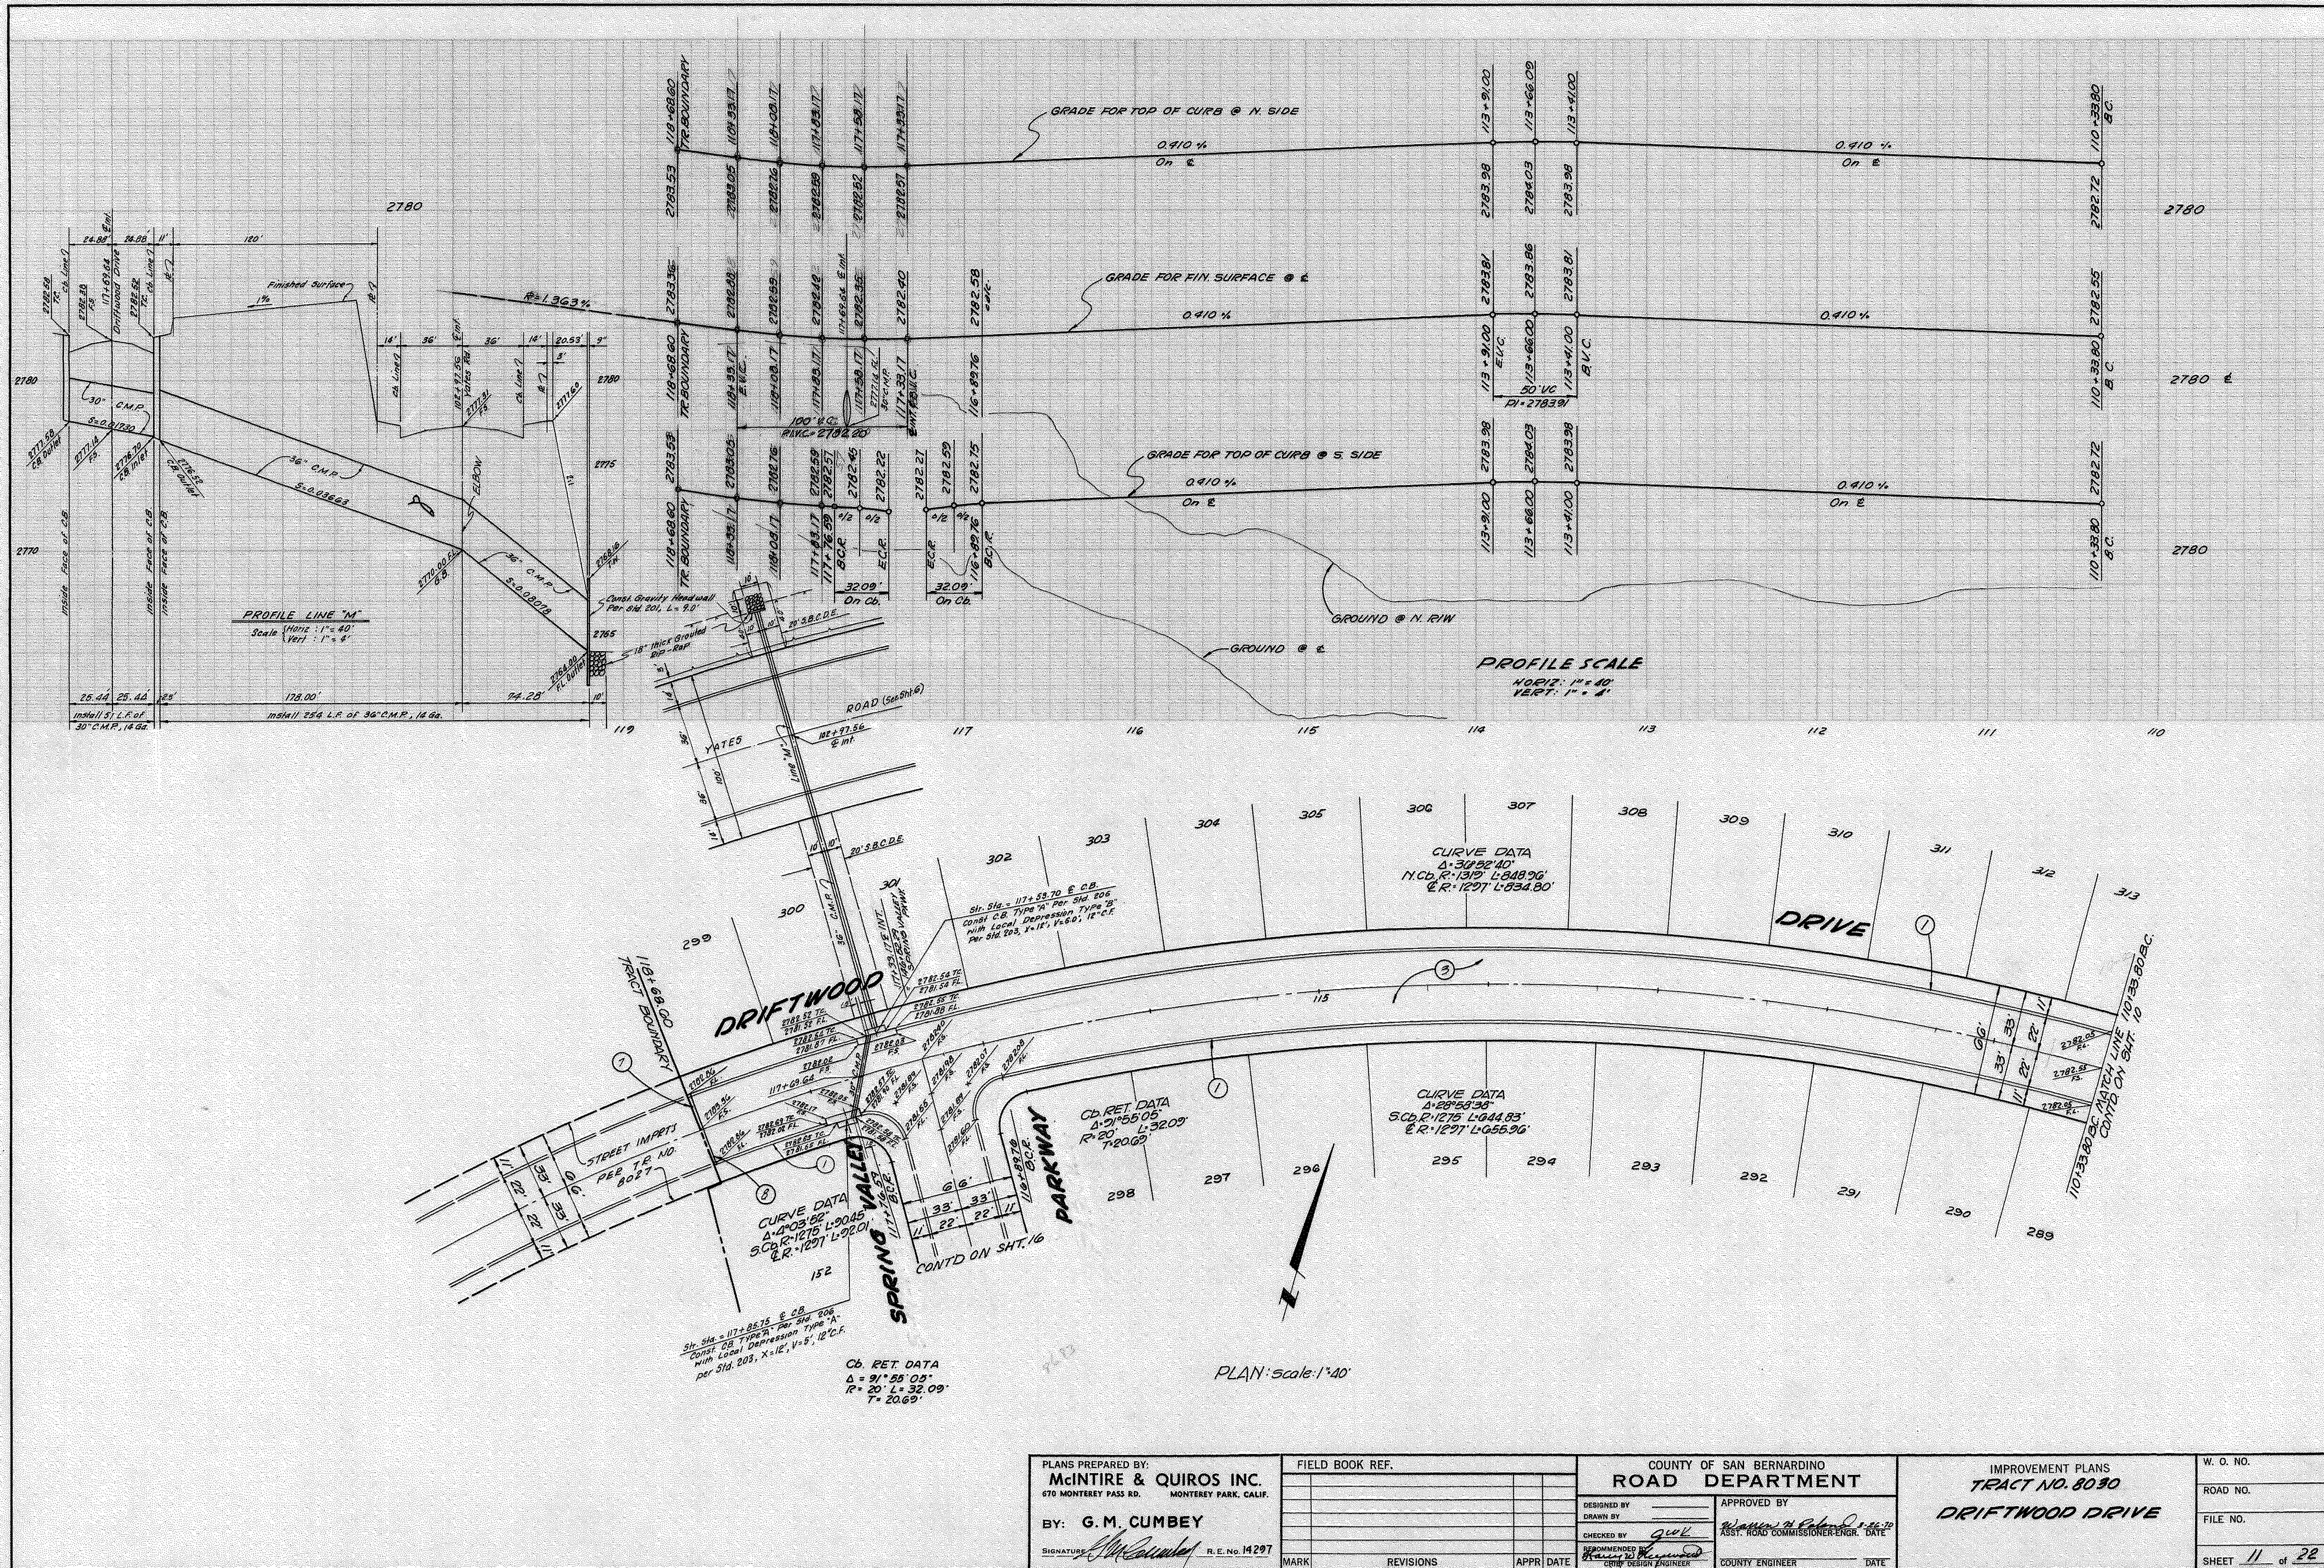


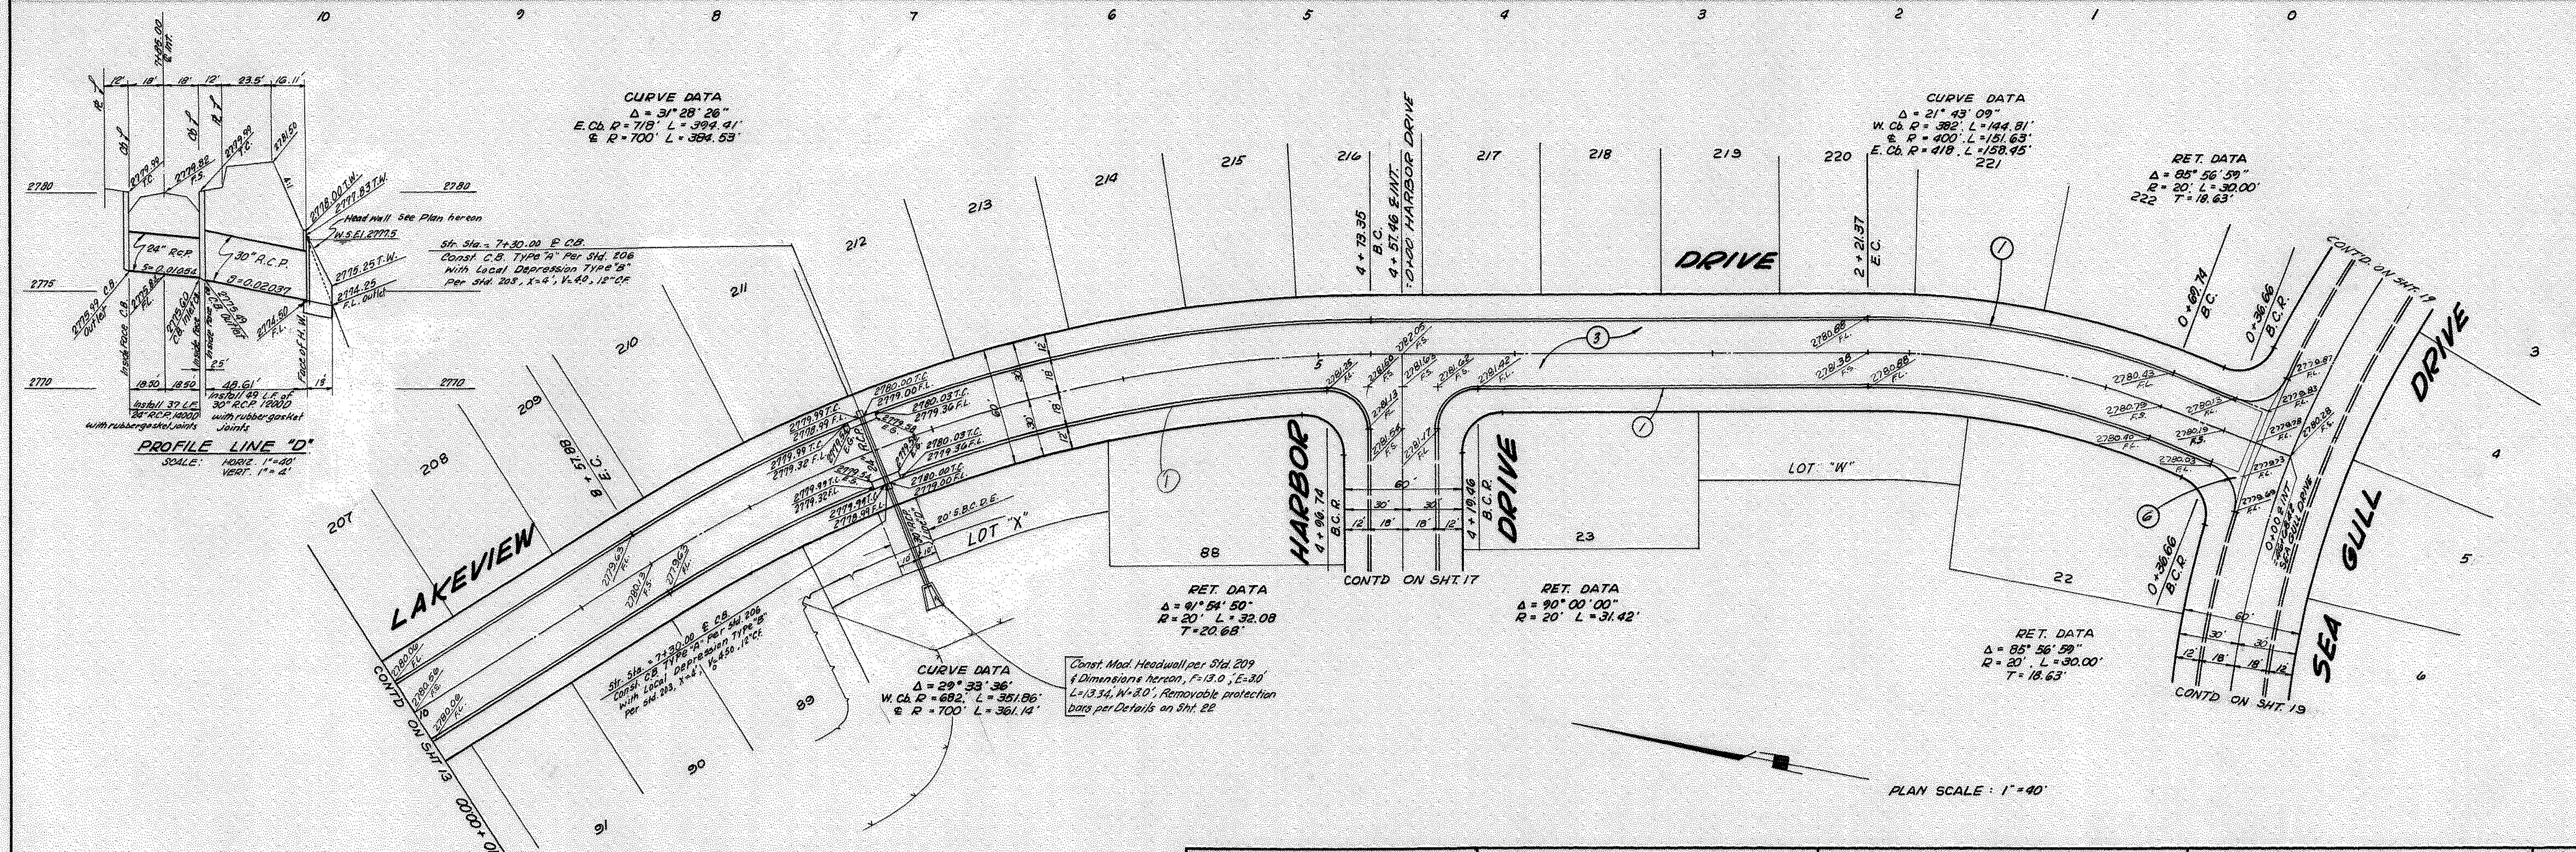


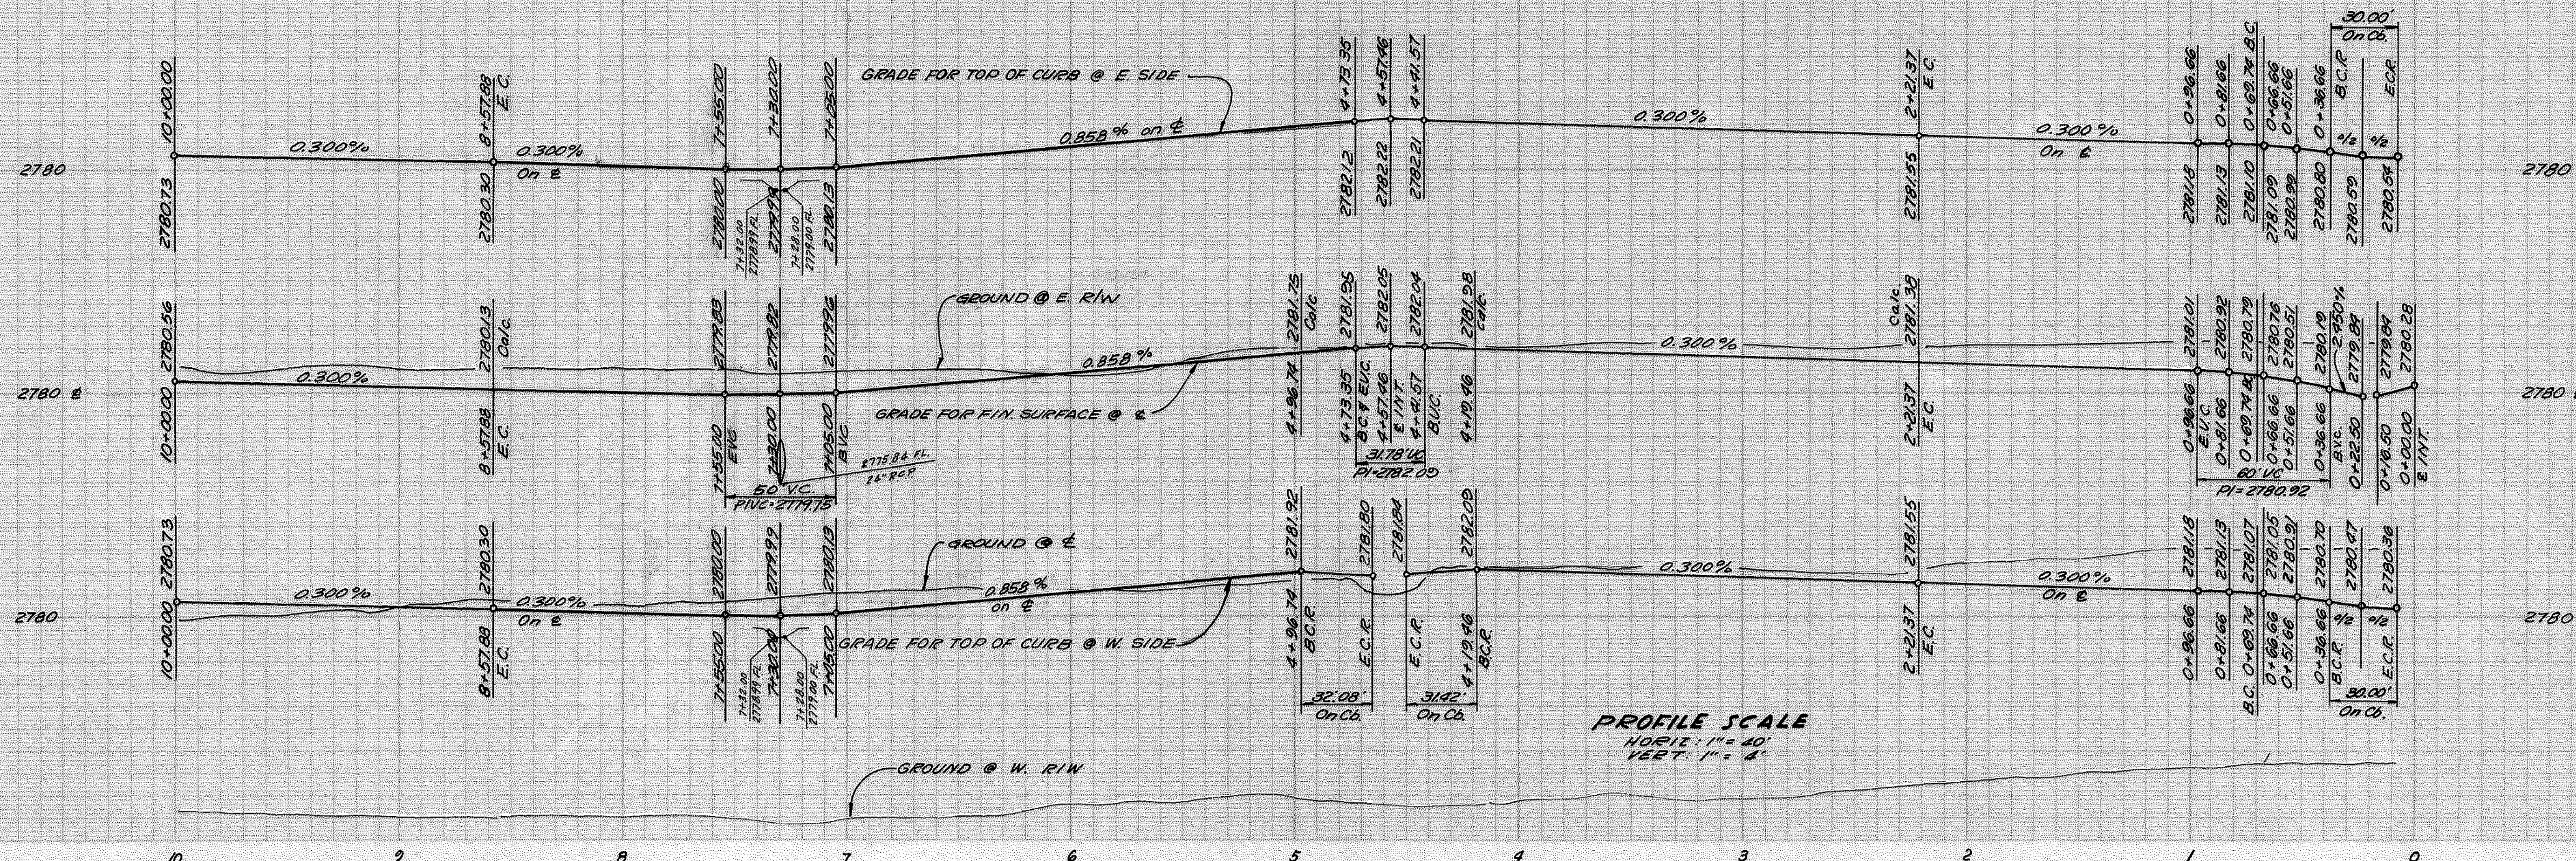

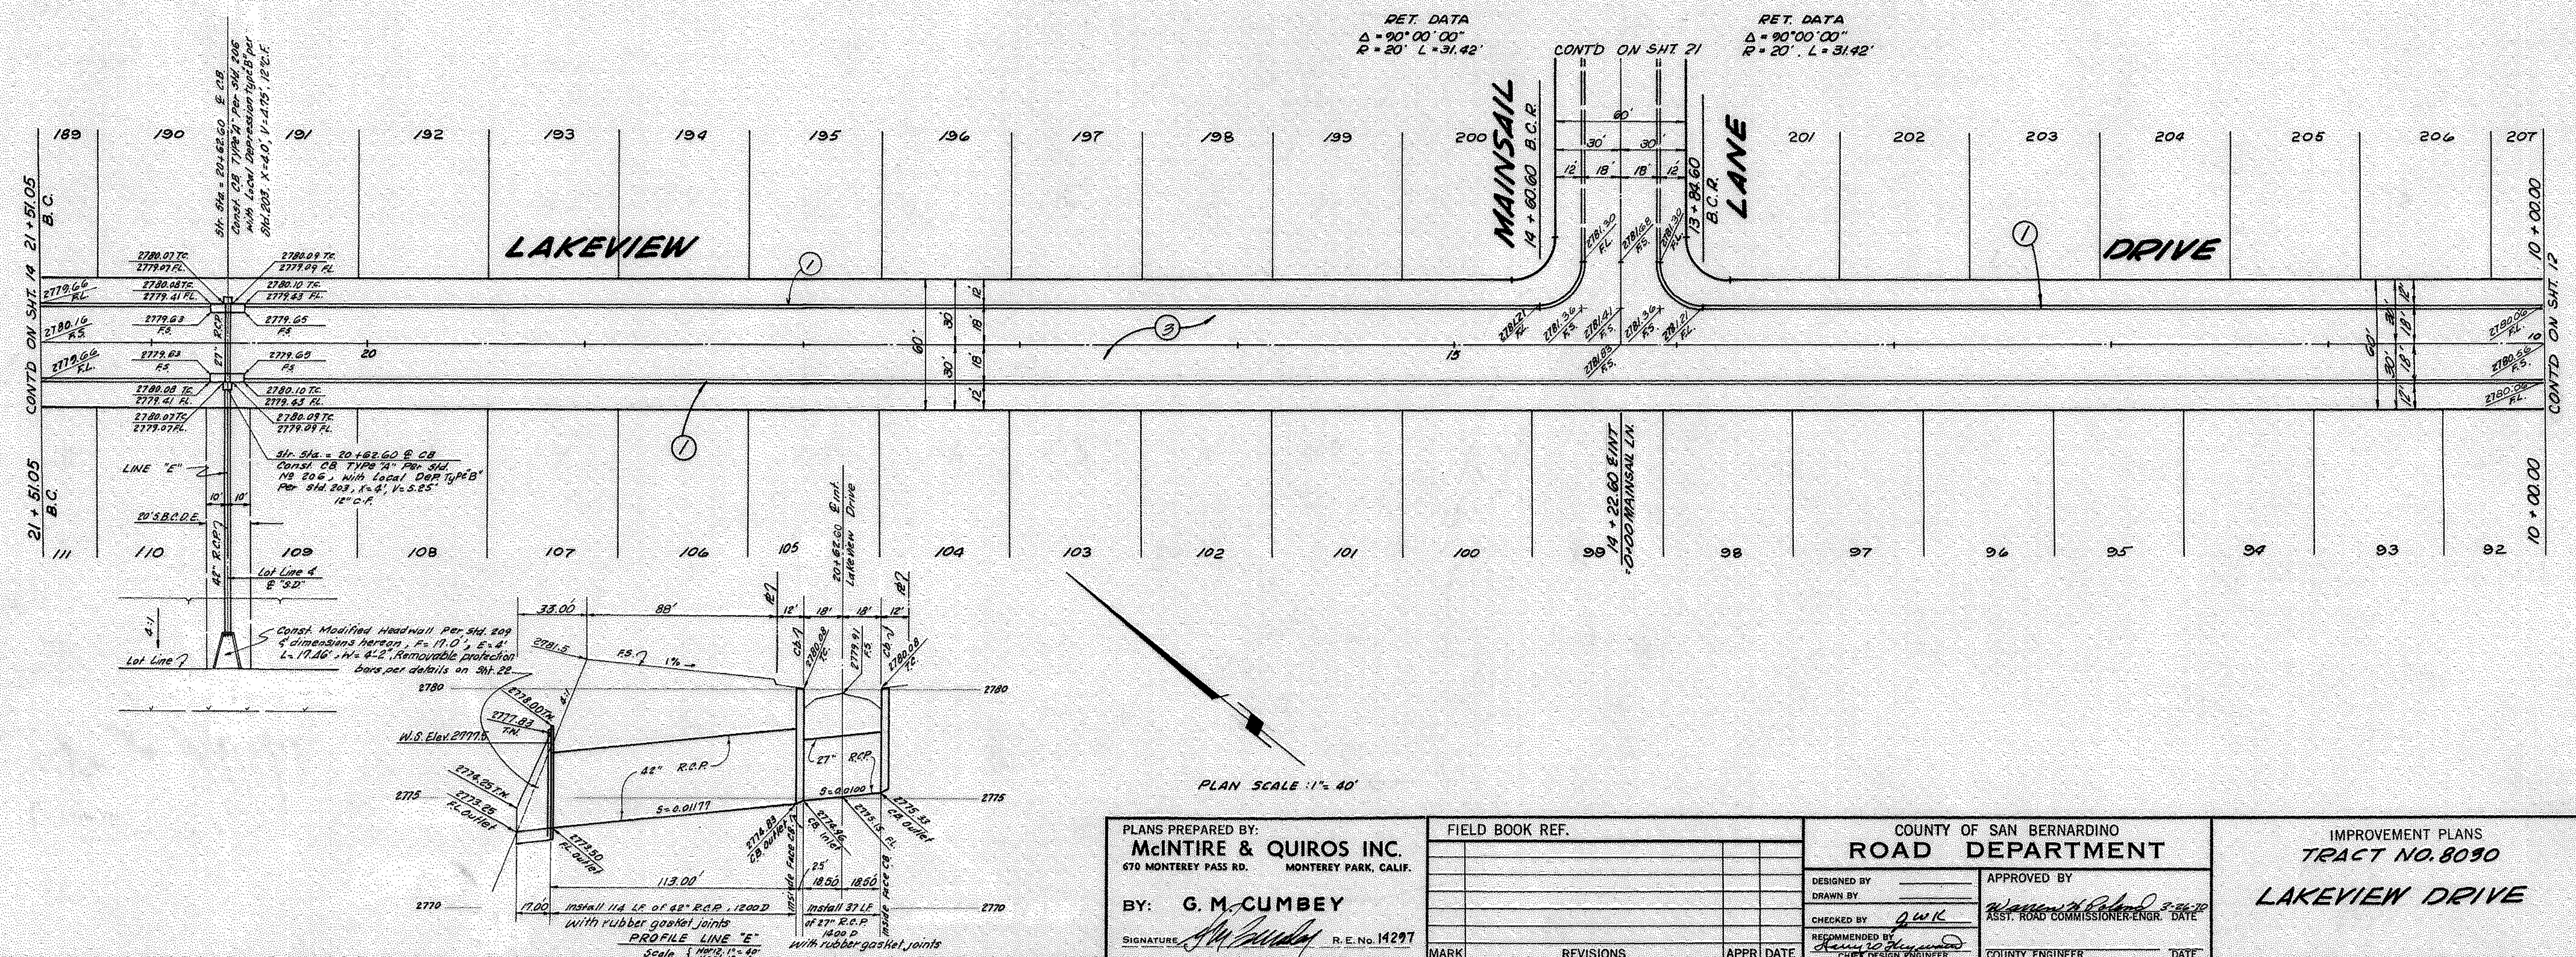


PLANS PREPARED BY: McINTIRE & QUIROS INC. 670 MONTEREY PASS RD. MONTEREY PARK, CALIF.		FIELD BOOK REF.		COUNTY OF SAN BERNARDINO ROAD DEPARTMENT		IMPROVEMENT PLANS TRACT NO. 8030 LAKEVIEW DRIVE		W. O. NO. ROAD NO. FILE NO.	
BY: G. M. CUMBEY SIGNATURE: <i>G. M. Cumbe</i> R.E. No. 14297		DESIGNED BY DRAWN BY CHECKED BY <i>G. M. C.</i> RECOMMENDED BY		APPROVED BY <i>James A. [Signature]</i> 3-26-70 ASST. ROAD COMMISSIONER-ENGR. DATE		COUNTY ENGINEER		SHEET 12 of 22	
MARK		REVISIONS		APPR DATE		COUNTY ENGINEER		DATE	

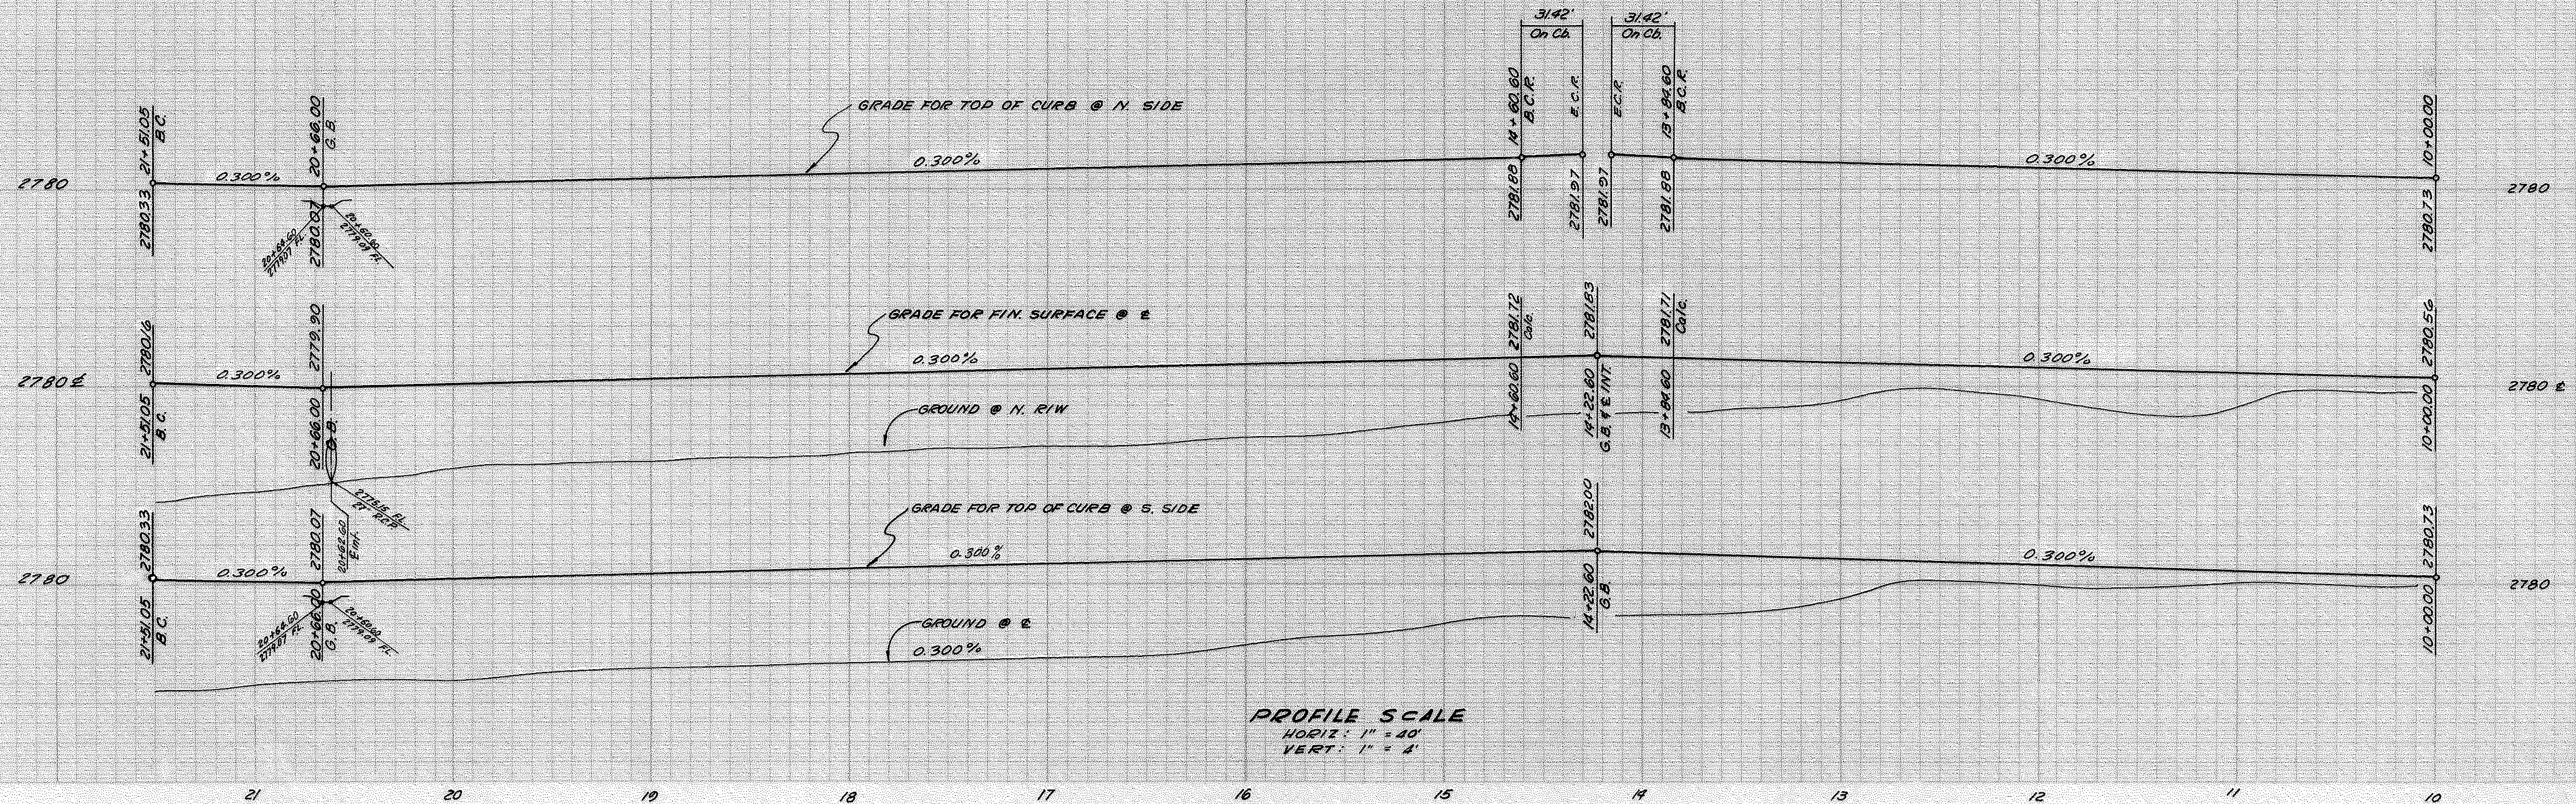



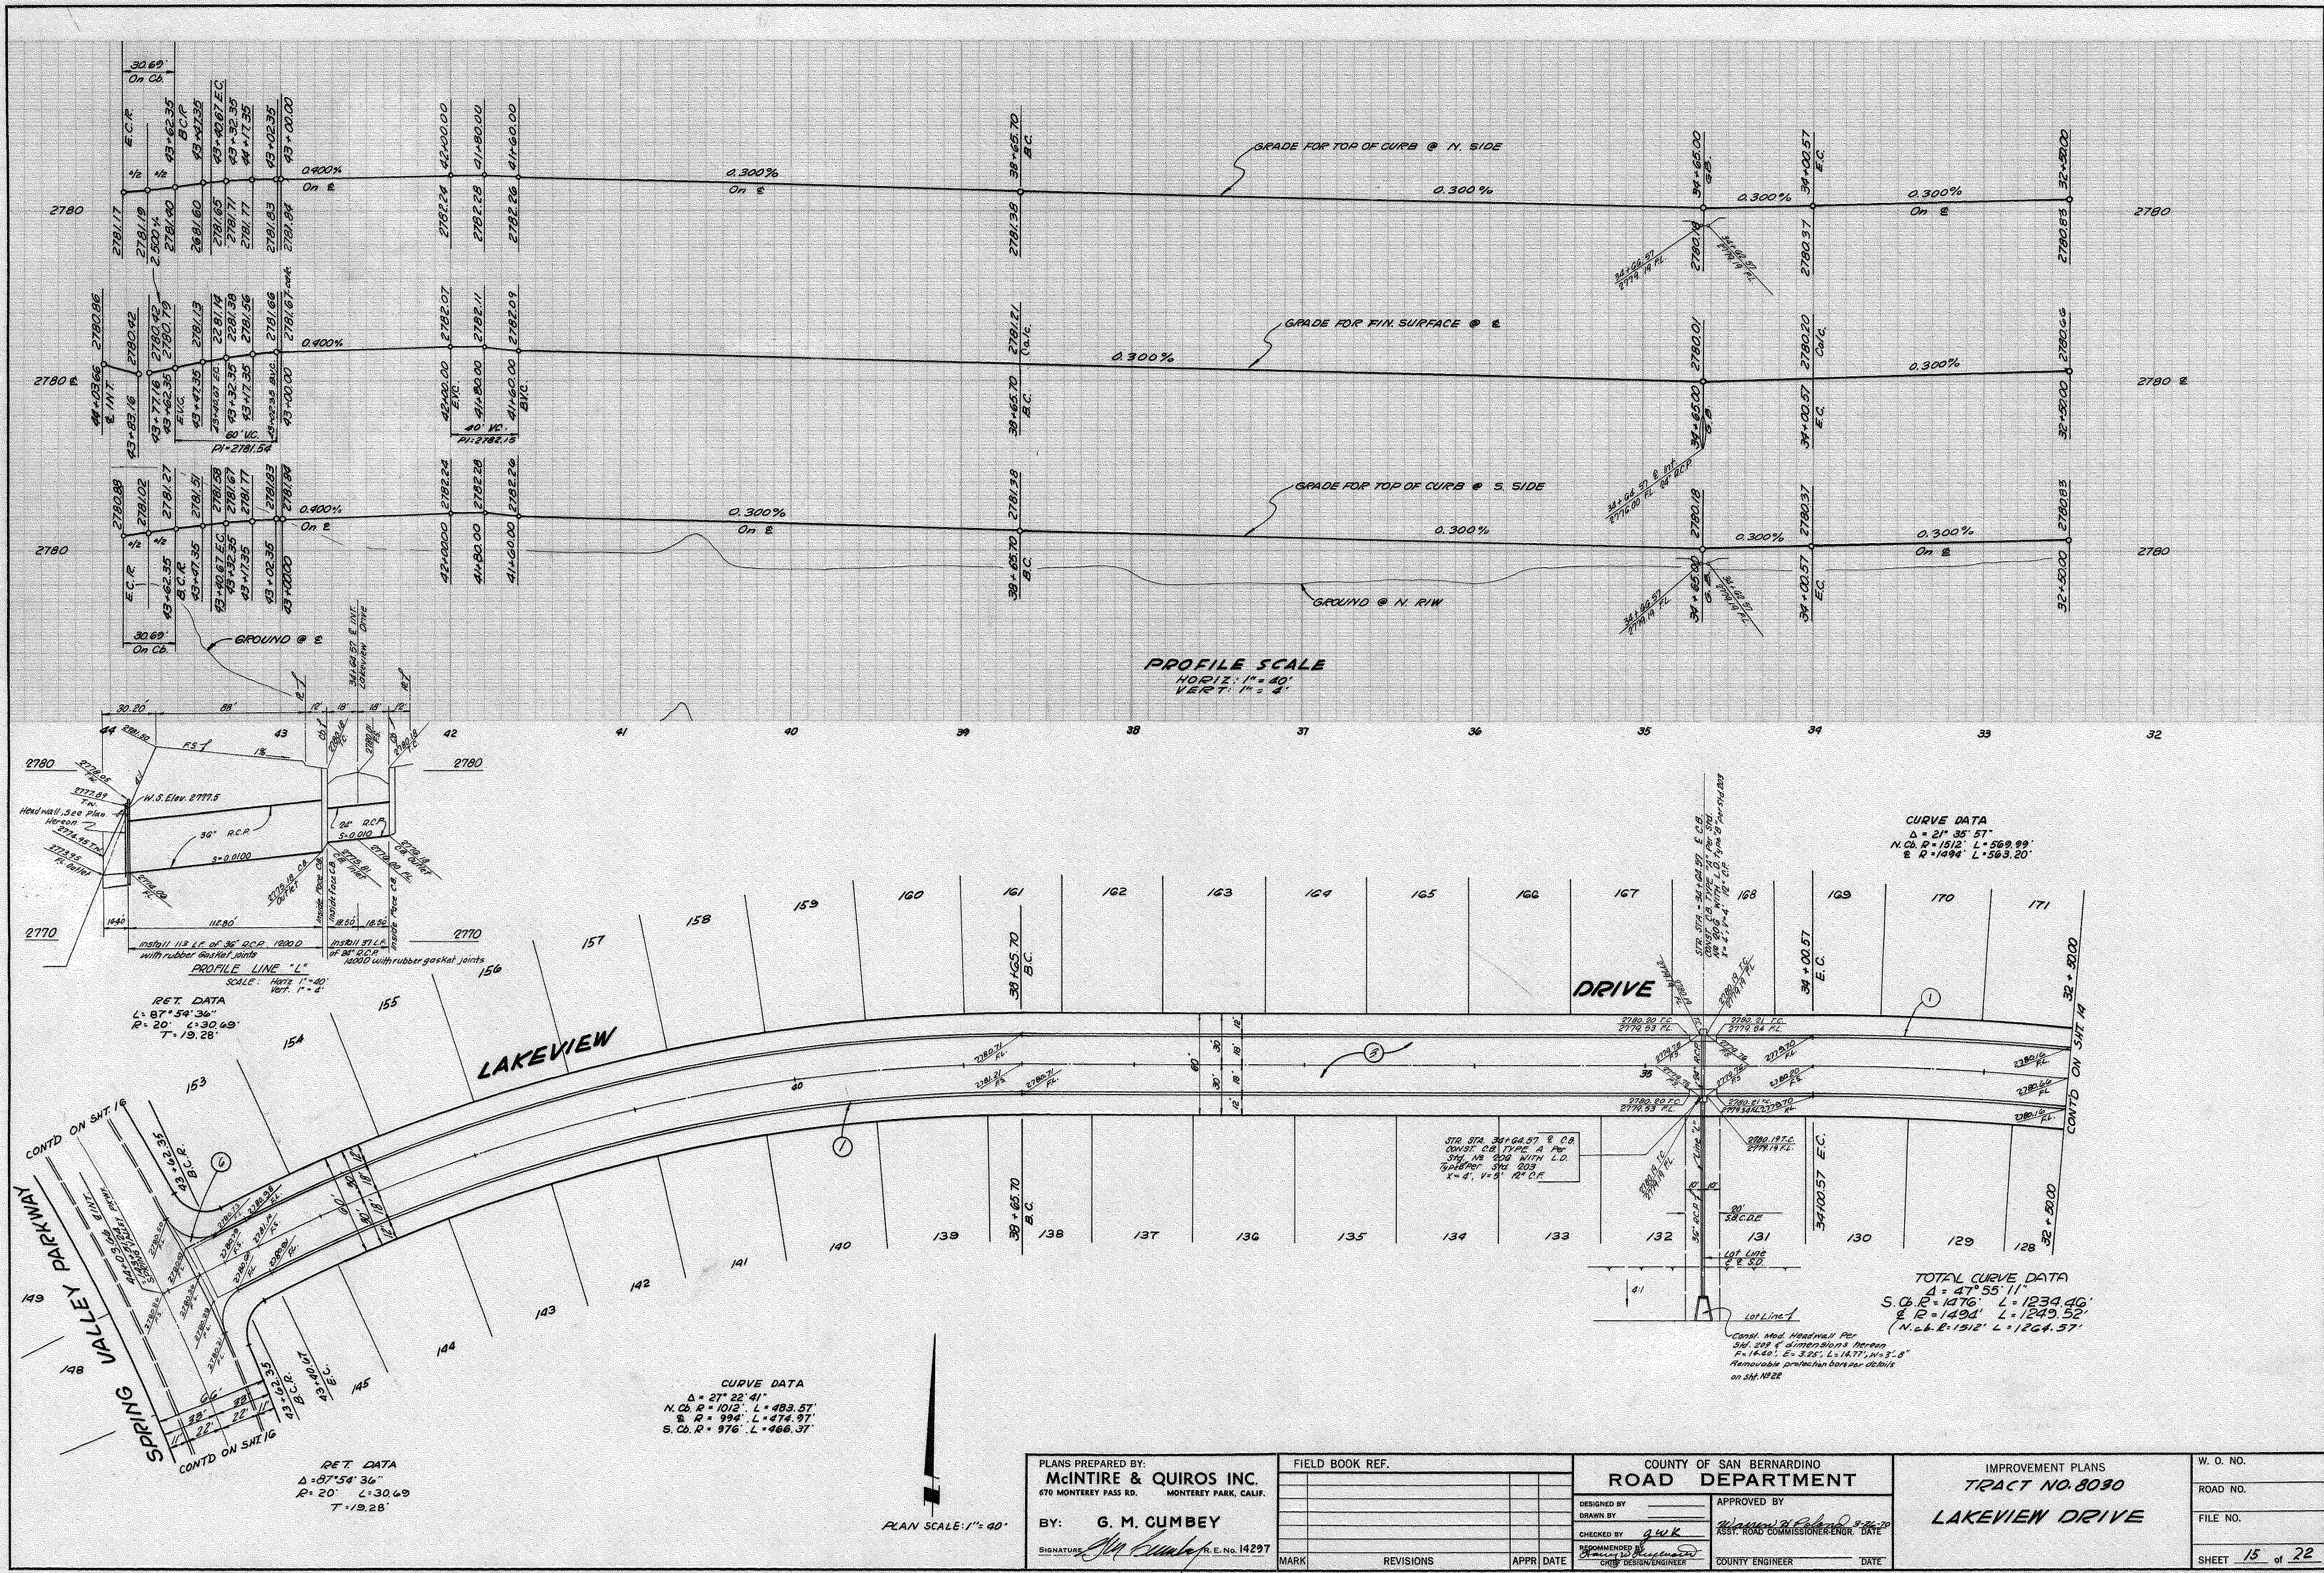


PLANS PREPARED BY: McINTIRE & QUIROS INC. 670 MONTEREY PASS RD. MONTEREY PARK, CALIF.		FIELD BOOK REF.		COUNTY OF SAN BERNARDINO ROAD DEPARTMENT		IMPROVEMENT PLANS TRACT NO. 8030		W. O. NO.	
BY: G. M. CUMBEY				DESIGNED BY		ASSY. ROAD COMMISSIONER-ENGR. DATE		ROAD NO.	
SIGNATURE <i>G. M. Cumbey</i> E.E. No. 14297				CHECKED BY gwk				FILE NO.	
				RECOMMENDED BY <i>[Signature]</i>				SHEET 15 of 22	
				CHIEF DESIGN/ENGINEER		COUNTY ENGINEER DATE			



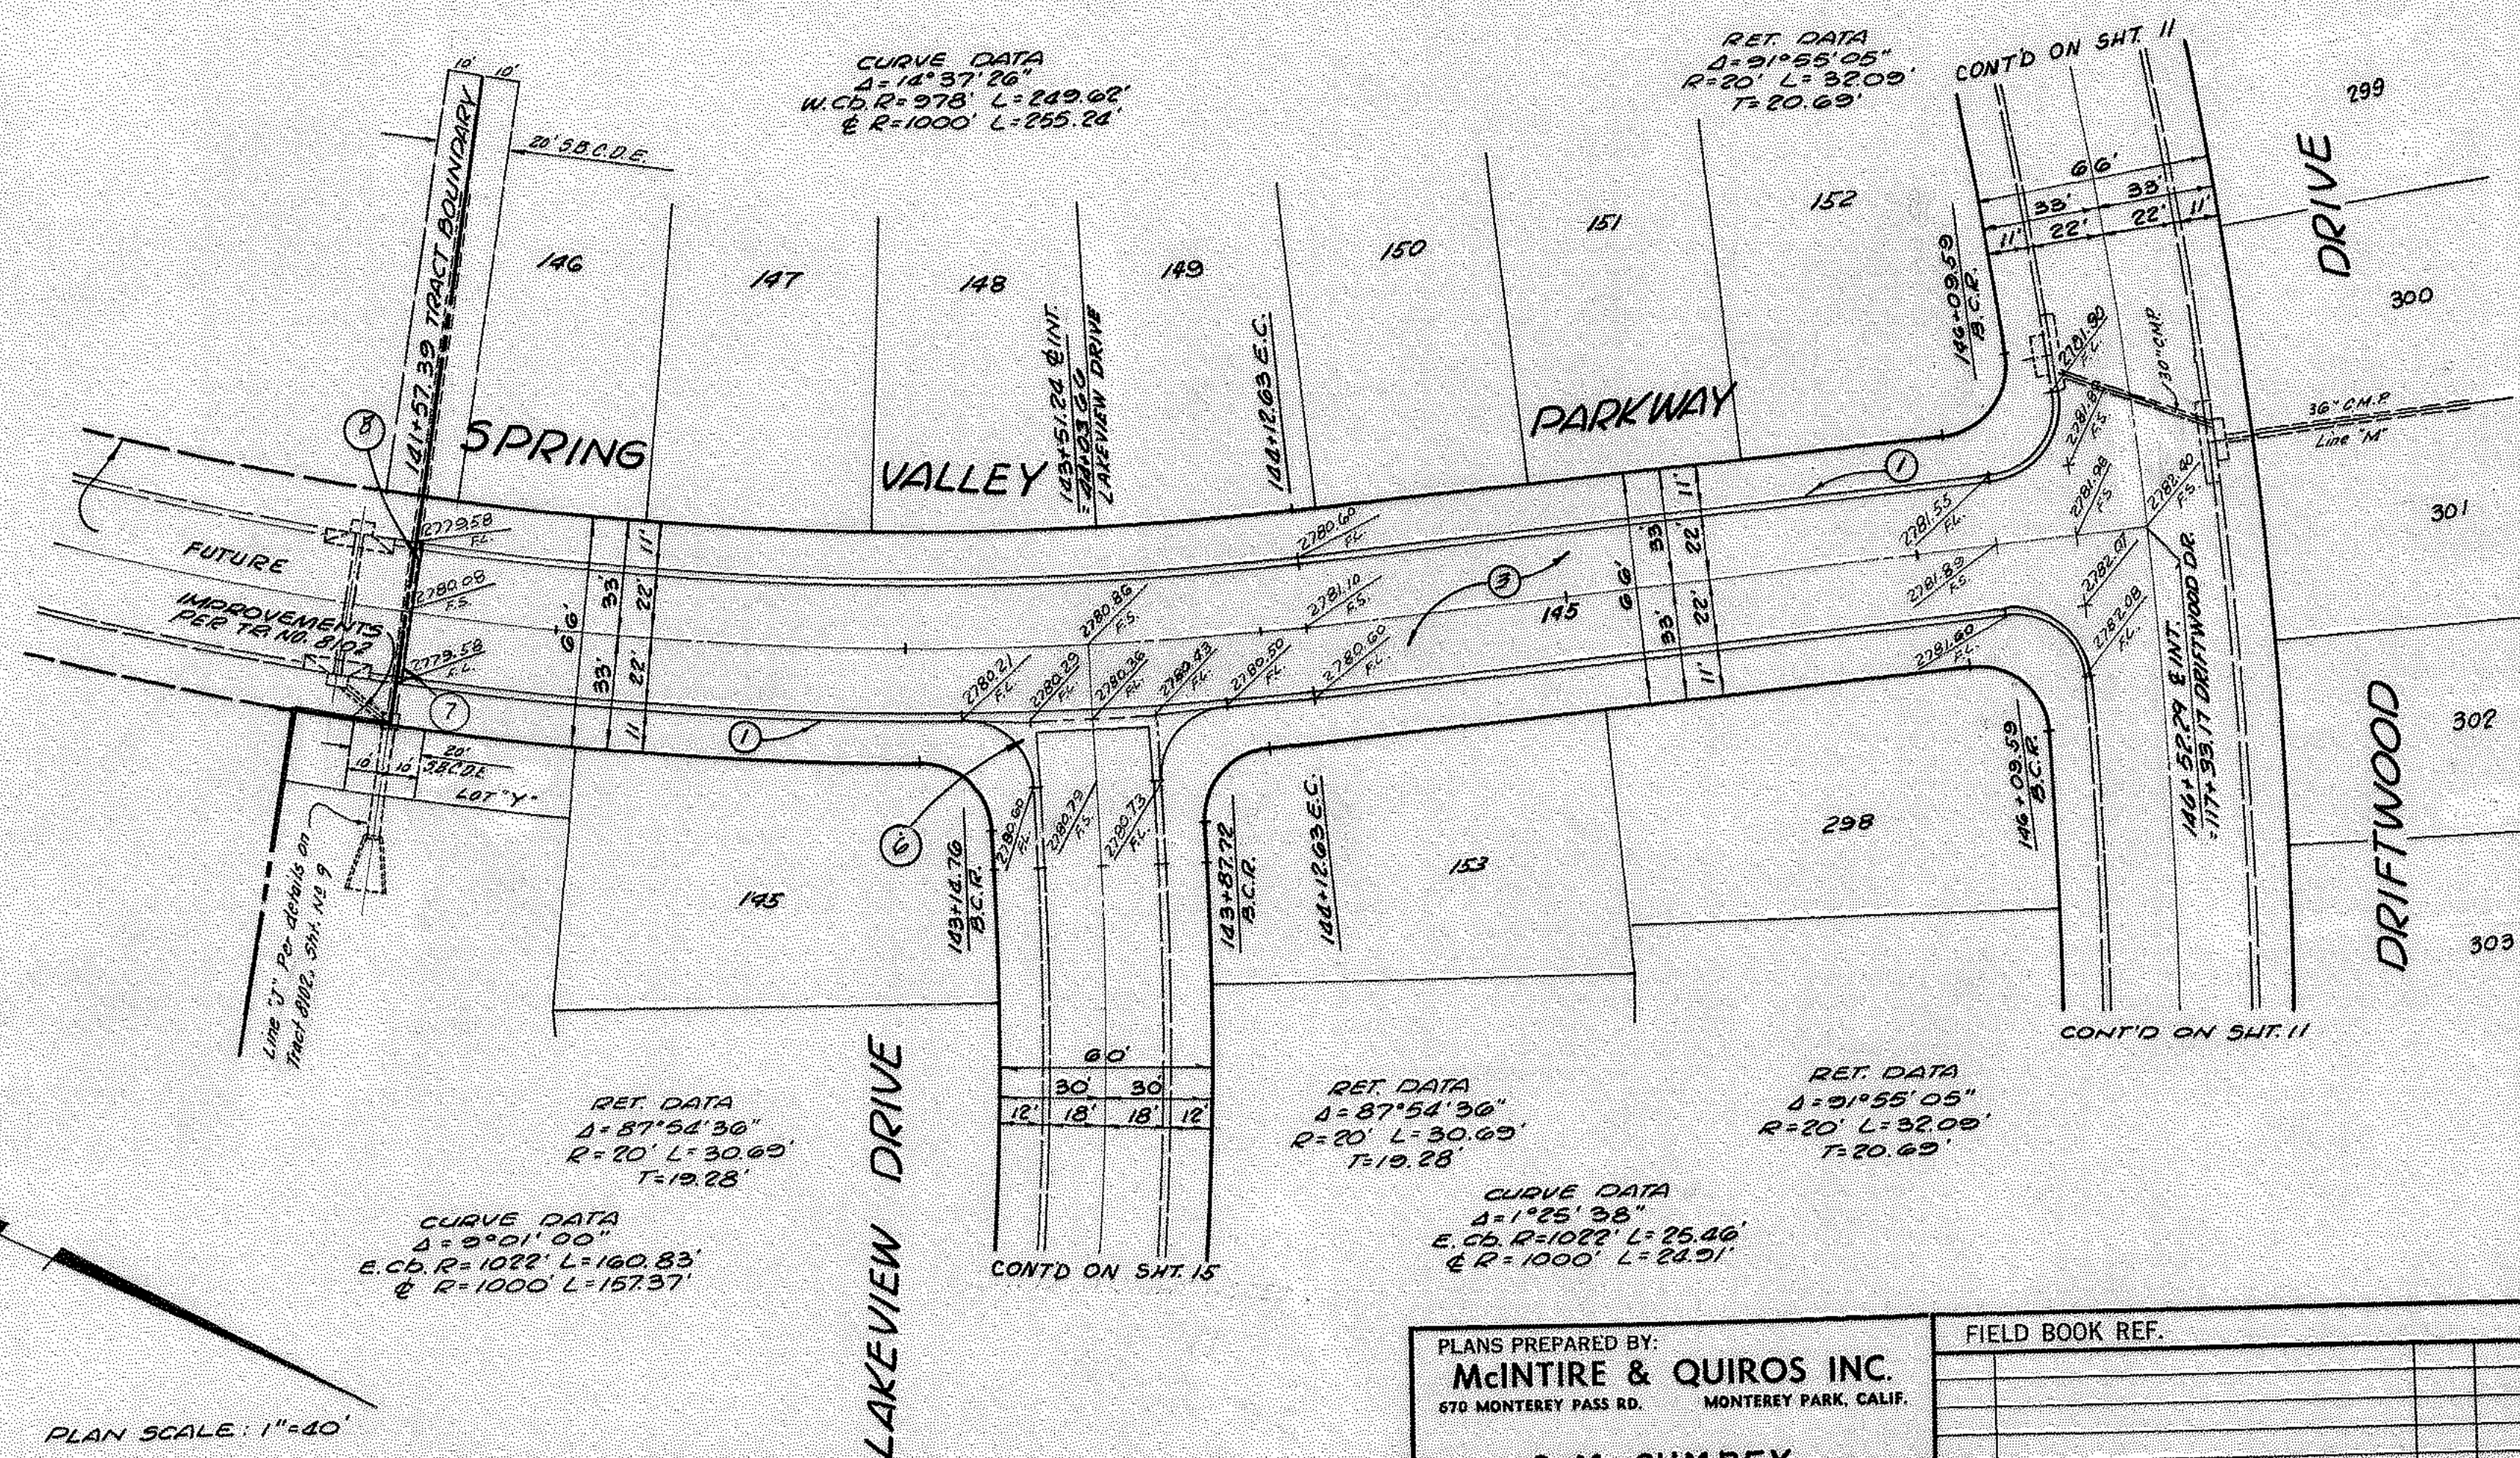


PLAN SCALE: 1"=40'

PLANS PREPARED BY: McINTIRE & QUIROS INC. 570 MONTEREY PASS RD. MONTEREY PARK, CALIF.		FIELD BOOK REF.		COUNTY OF SAN BERNARDINO ROAD DEPARTMENT		IMPROVEMENT PLANS TRACT NO. 8030		W. O. NO.
BY: G. M. CUMBEY		DESIGNED BY _____ DRAWN BY _____ CHECKED BY <i>Jack</i> RECOMMENDED BY <i>John W. Williams</i> CITY DESIGN ENGINEER		APPROVED BY _____ ASST. ROAD COMMISSIONER-ENGR. DATE		SPRING VALLEY PARKWAY		ROAD NO.
SIGNATURE <i>G. M. Cumbe</i> R. E. No. 14297		MARK _____ REVISIONS _____ APPR DATE _____		COUNTY ENGINEER _____ DATE _____		FILE NO.		SHEET 16 of

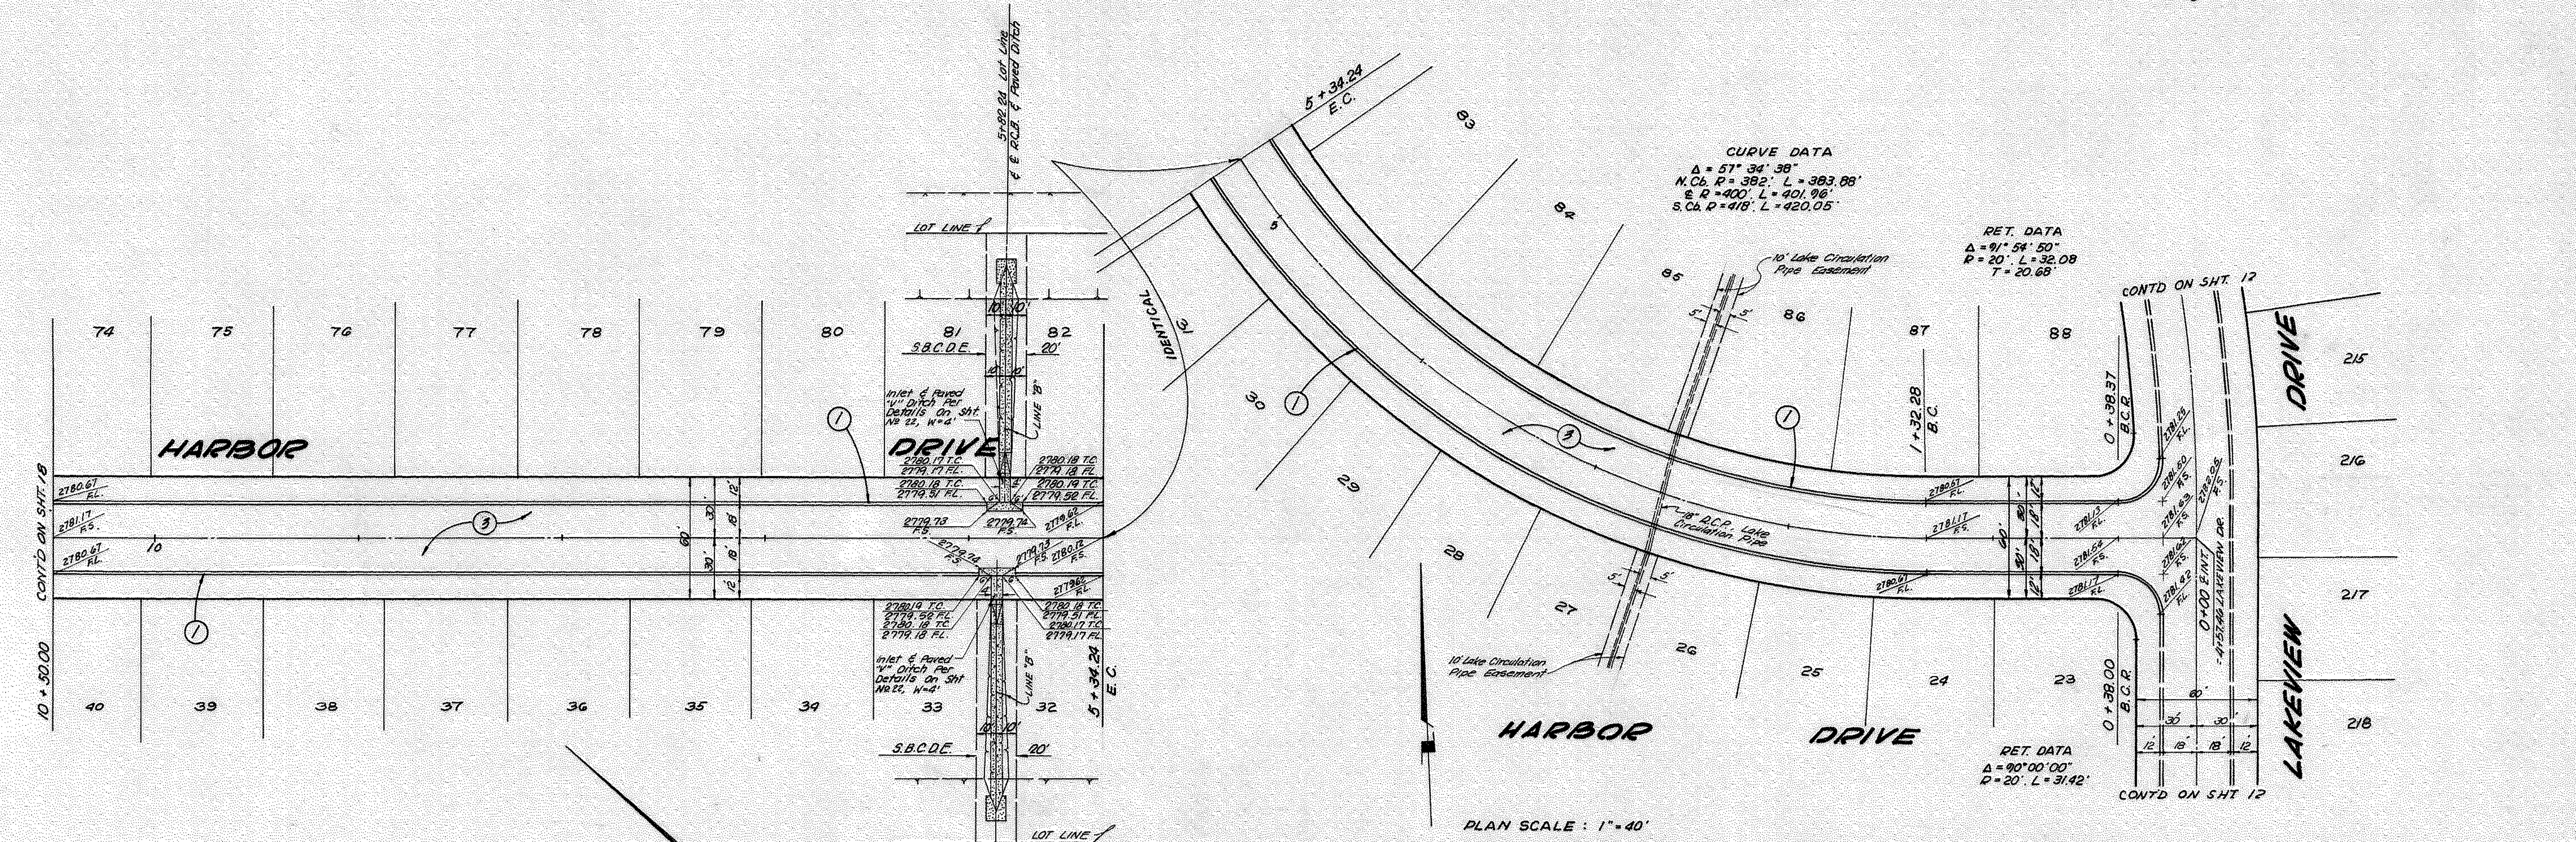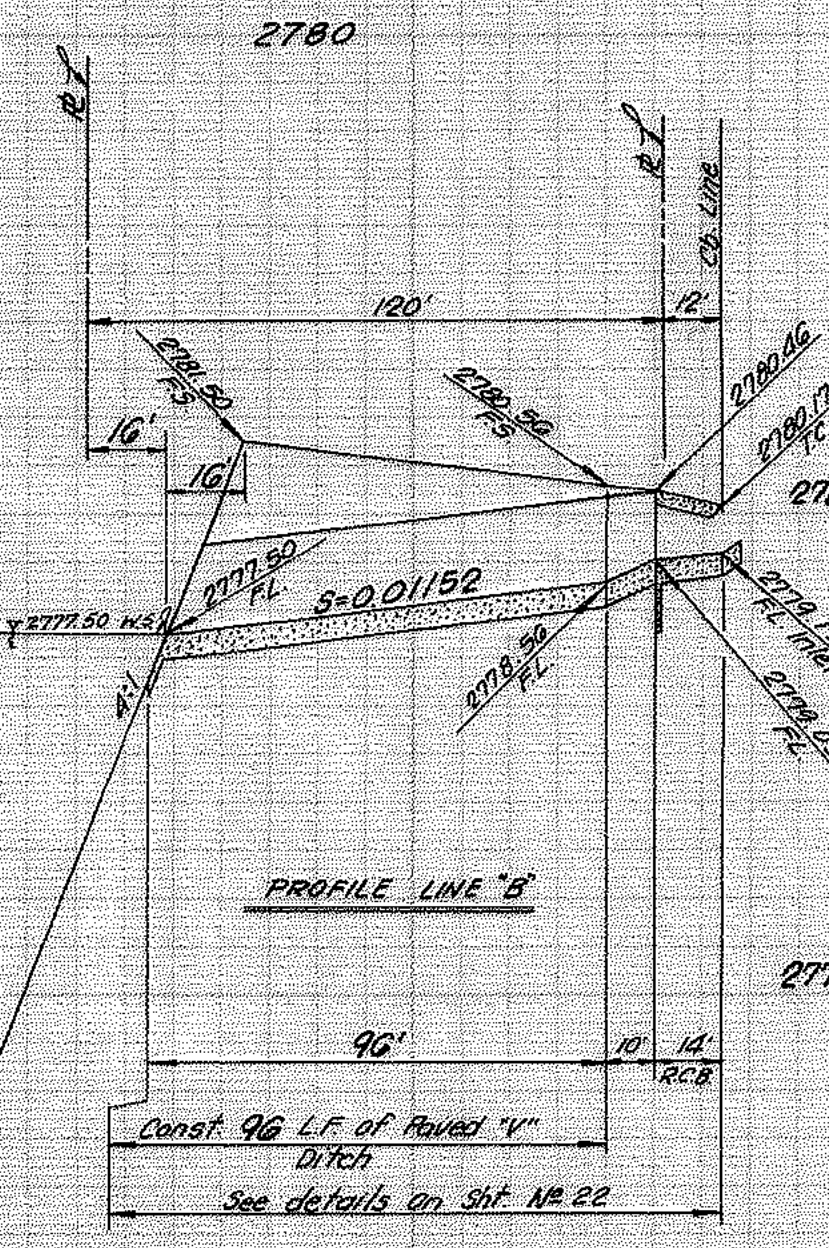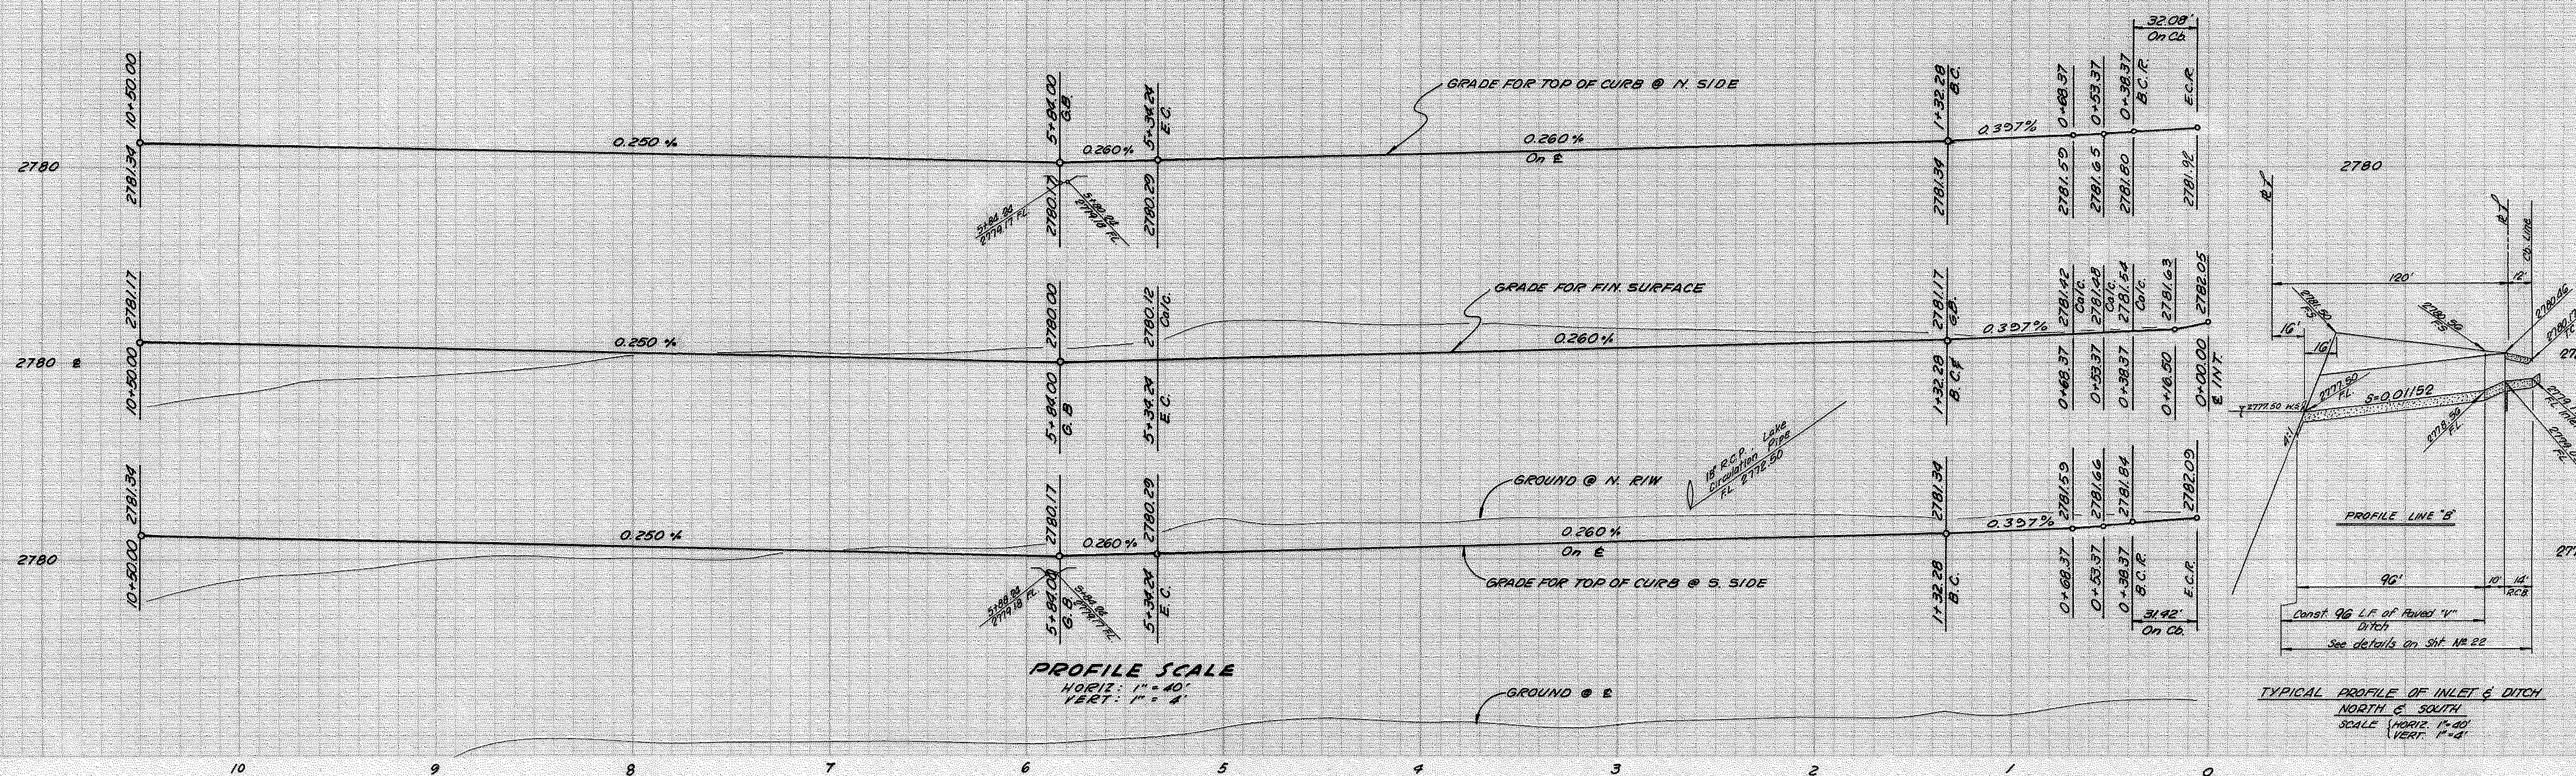

PLANS PREPARED BY: McINTIRE & QUIROS INC. 670 MONTEREY PASS RD. MONTEREY PARK, CALIF.		FIELD BOOK REF.		COUNTY OF SAN BERNARDINO ROAD DEPARTMENT		IMPROVEMENT PLANS TRACT NO. 8030 HARBOR DRIVE		W. O. NO. ROAD NO. FILE NO.	
BY: G. M. CUMBEY SIGNATURE: <i>G. M. Cumbe</i> R.E. No. 14297		DESIGNED BY DRAWN BY CHECKED BY: <i>gmk</i> RECOMMENDED BY: <i>James D. Cabaud</i> S.D. COUNTY ENGINEER		APPROVED BY <i>James D. Cabaud</i> S.D. ASST. ROAD COMMISSIONER-ENGR. DATE		DATE		SHEET 17 of 22	

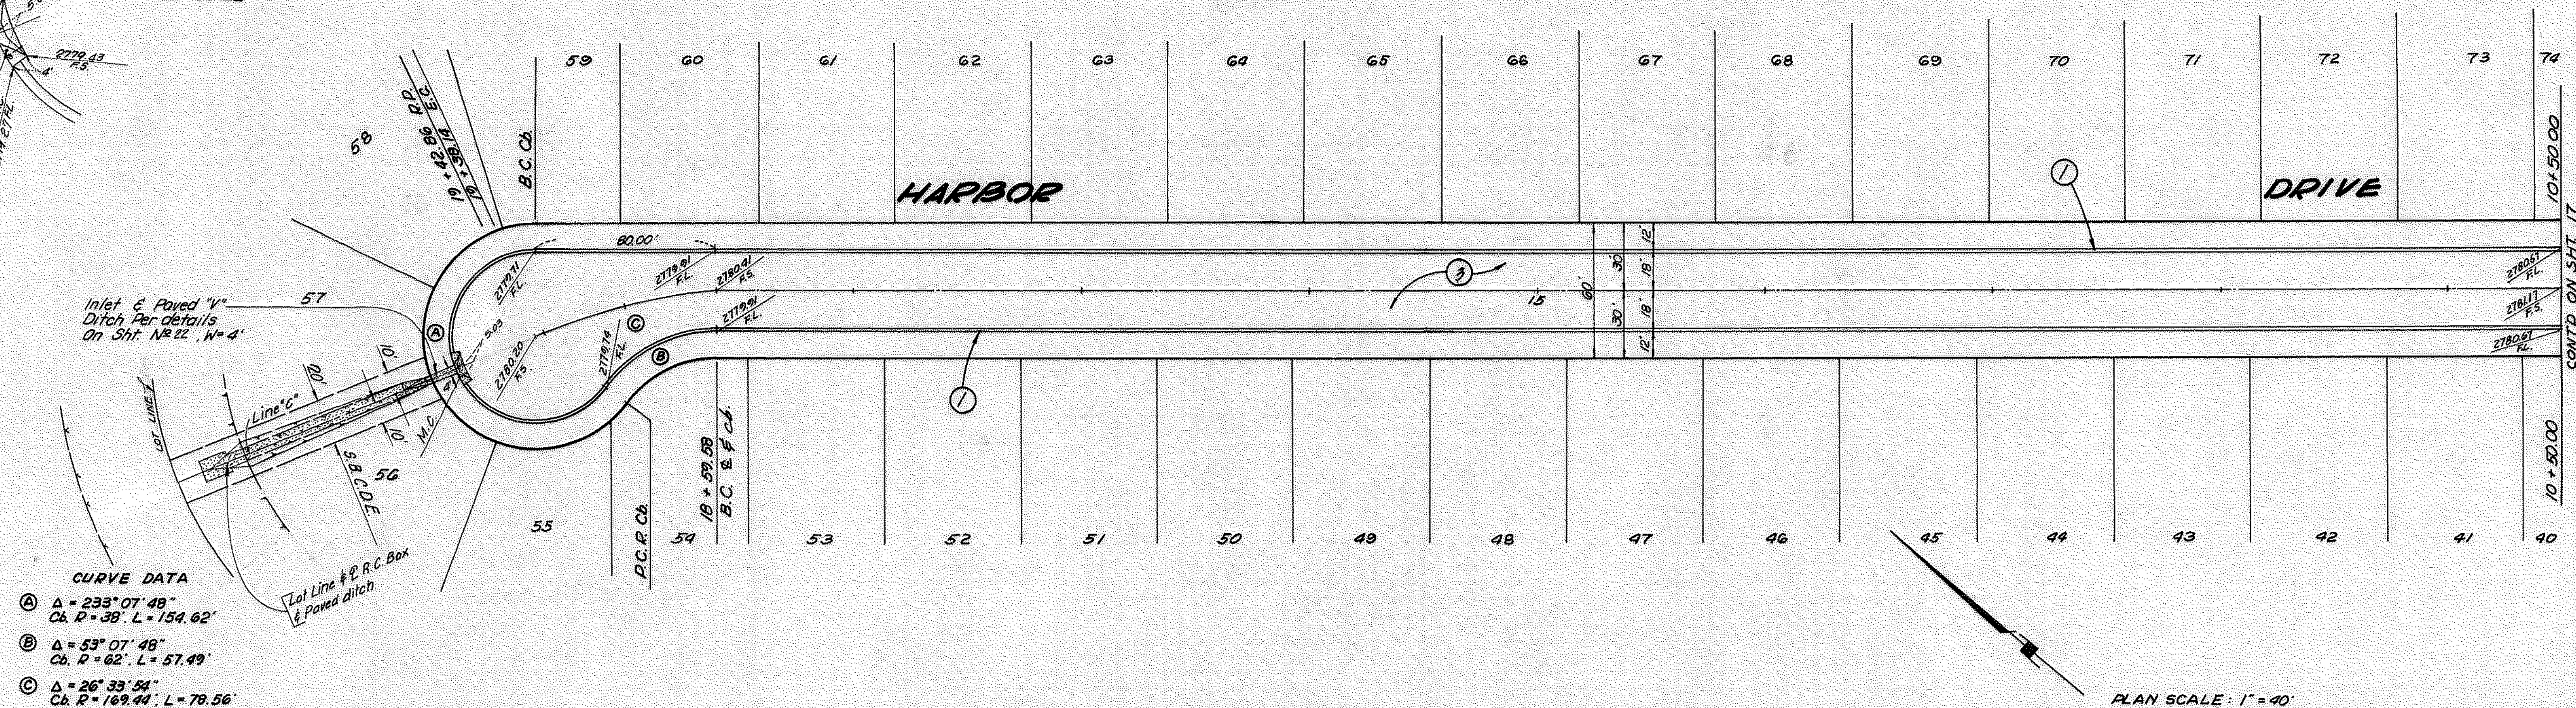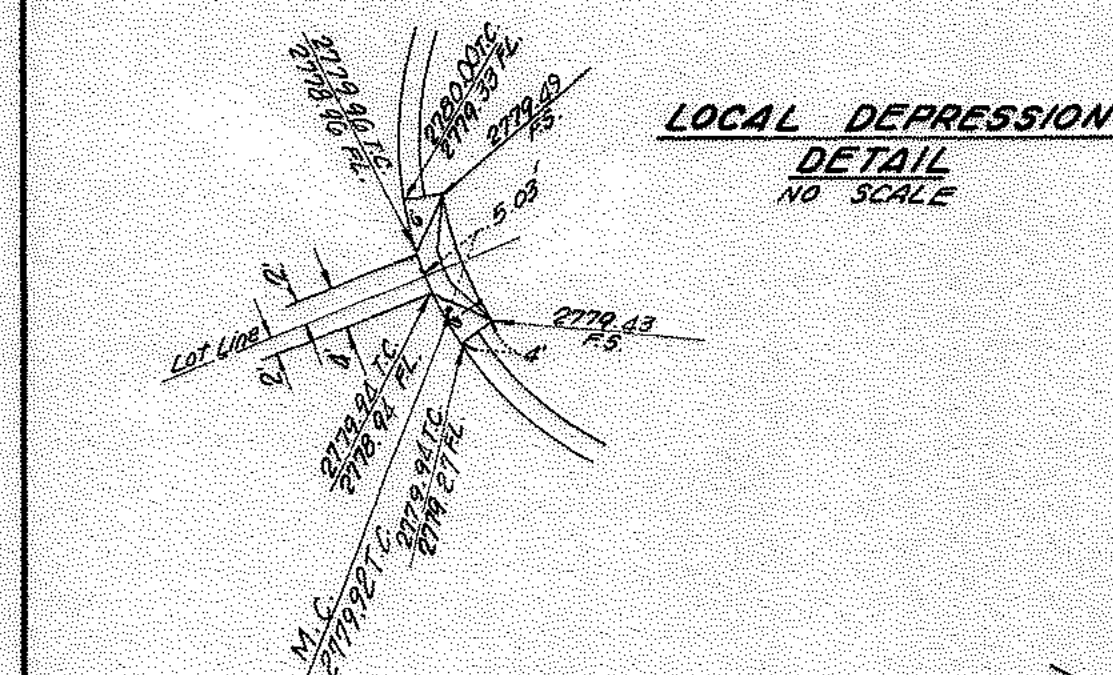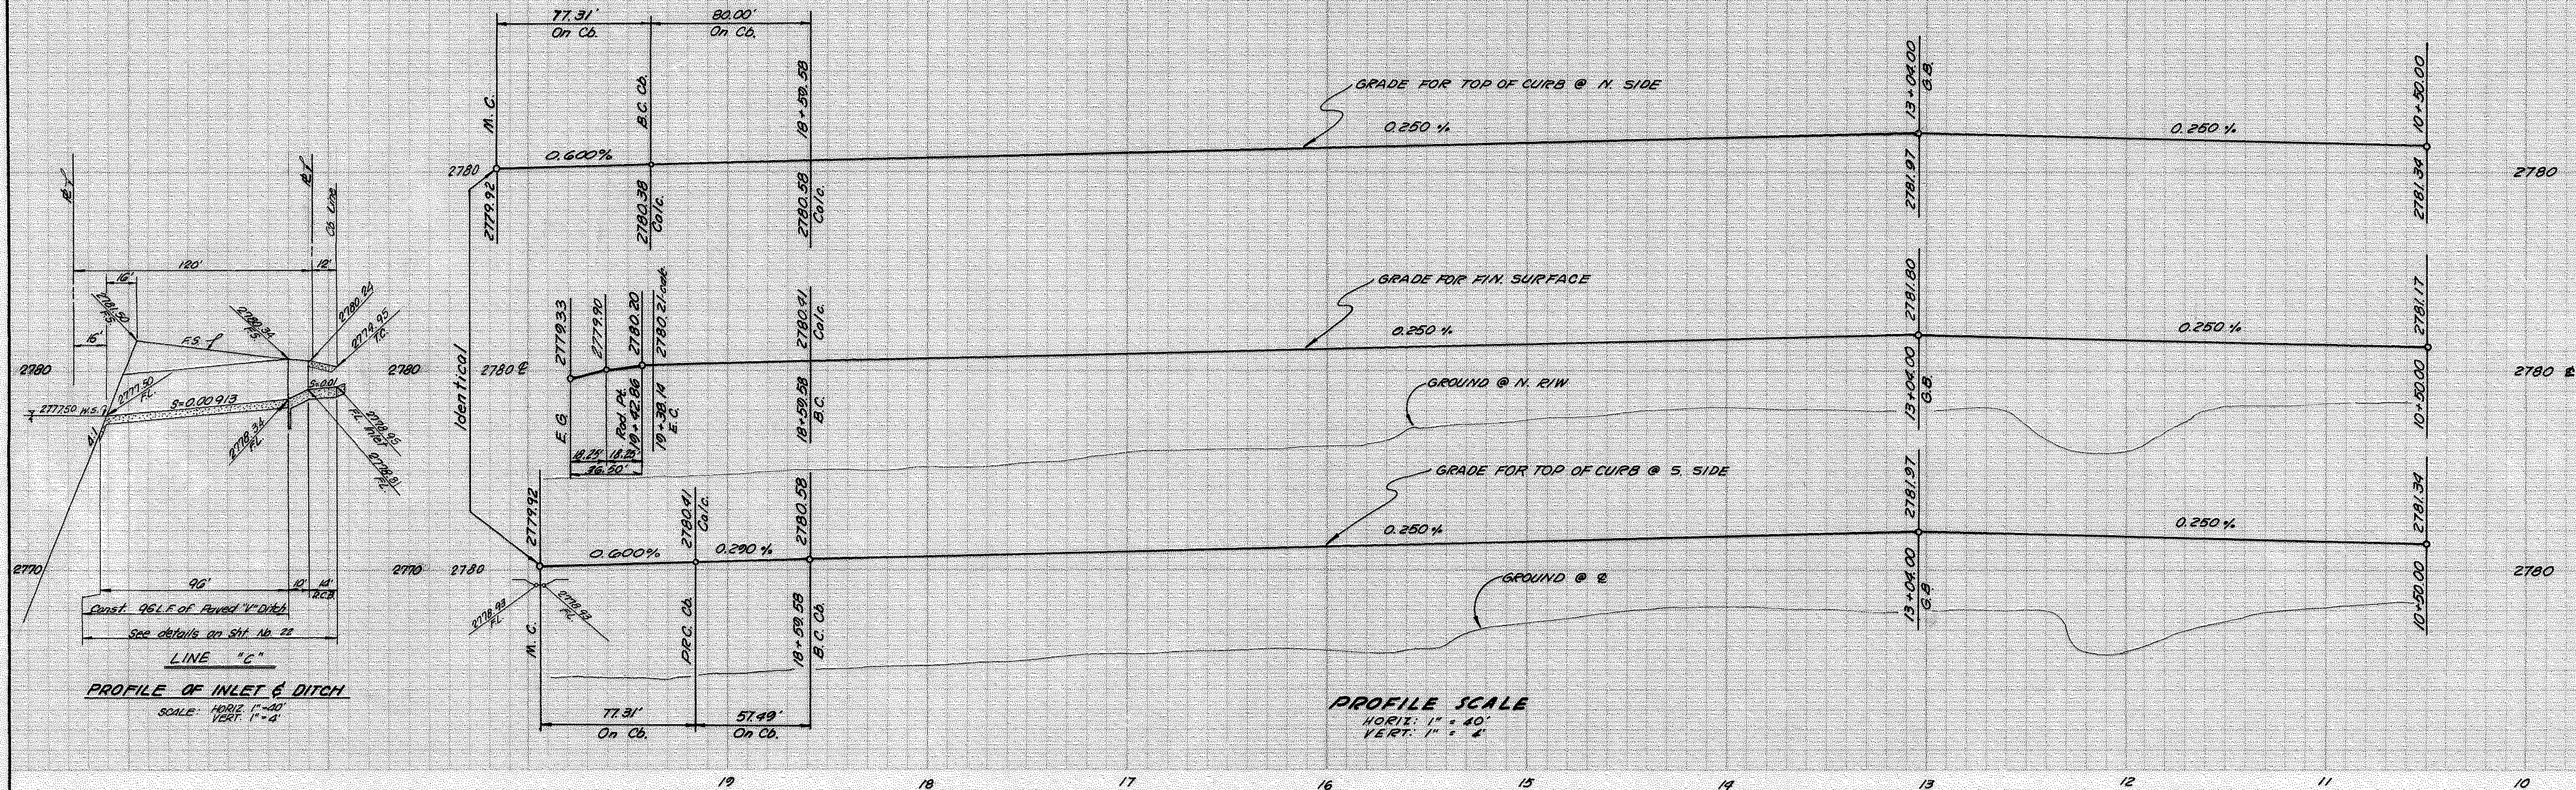

PLANS PREPARED BY:
McINTIRE & QUIROS INC.
670 MONTEREY PASS RD. MONTEREY PARK, CALIF.

BY: **G. M. CUMBEY**
SIGNATURE *G. M. Cumbe* R.E. No. 14297

FIELD BOOK REF.


MARK	REVISIONS	APPR	DATE

COUNTY OF SAN BERNARDINO
ROAD DEPARTMENT


DESIGNED BY
DRAWN BY
CHECKED BY *G.W.K.*
RECOMMENDED BY *James W. Hayward*
COUNTY ENGINEER DATE

IMPROVEMENT PLANS
TRACT NO. 8030
HARBOR DRIVE


W. O. NO.
ROAD NO.
FILE NO.
SHEET **18** of **22**

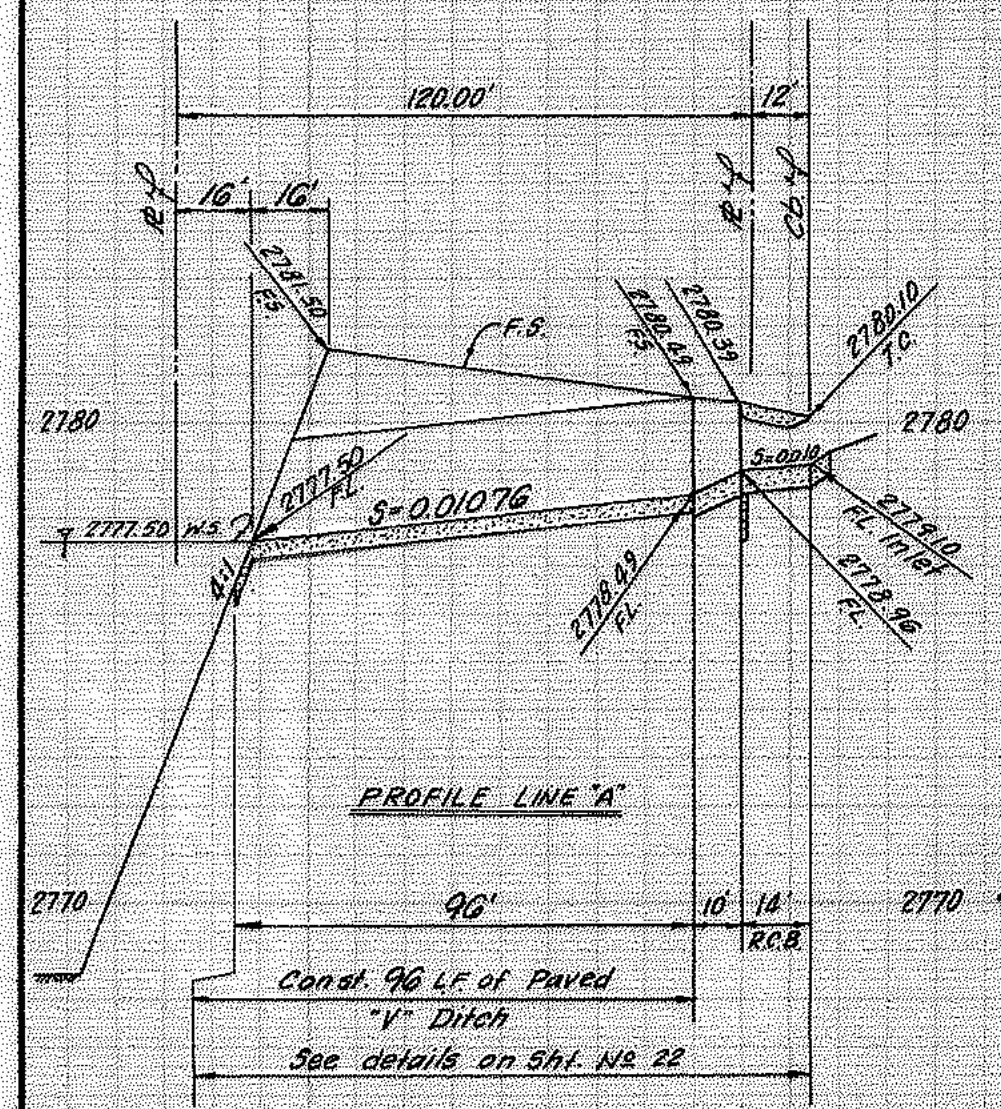

**TYPICAL PROFILE OF INLET & DITCH
NORTH & SOUTH**
Scale: Horiz. 1" = 40'
Vert. 1" = 4'

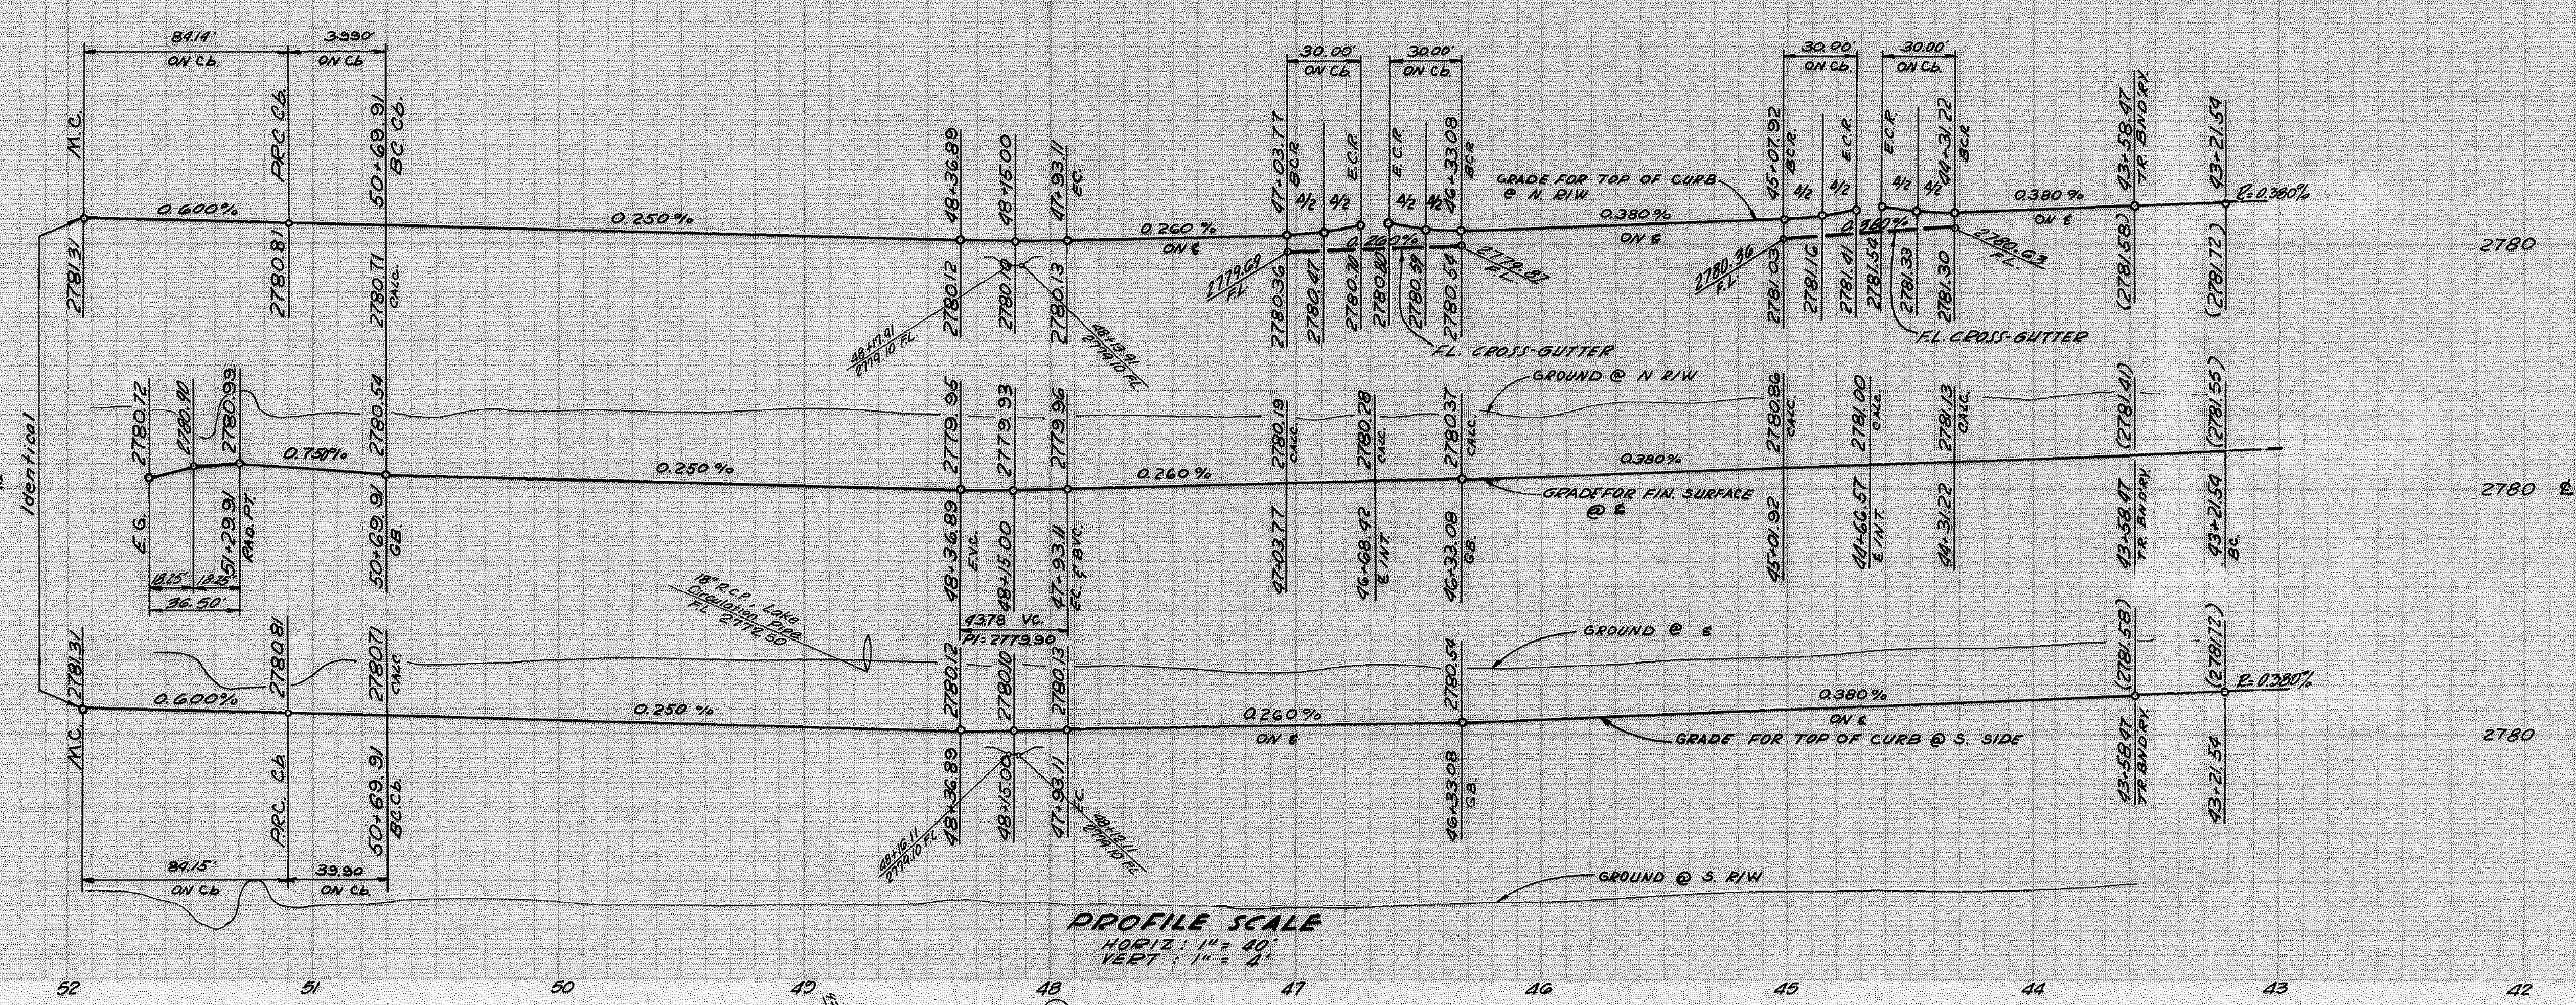

PROFILE SCALE
HORIZ. 1" = 40'
VERT. 1" = 4'

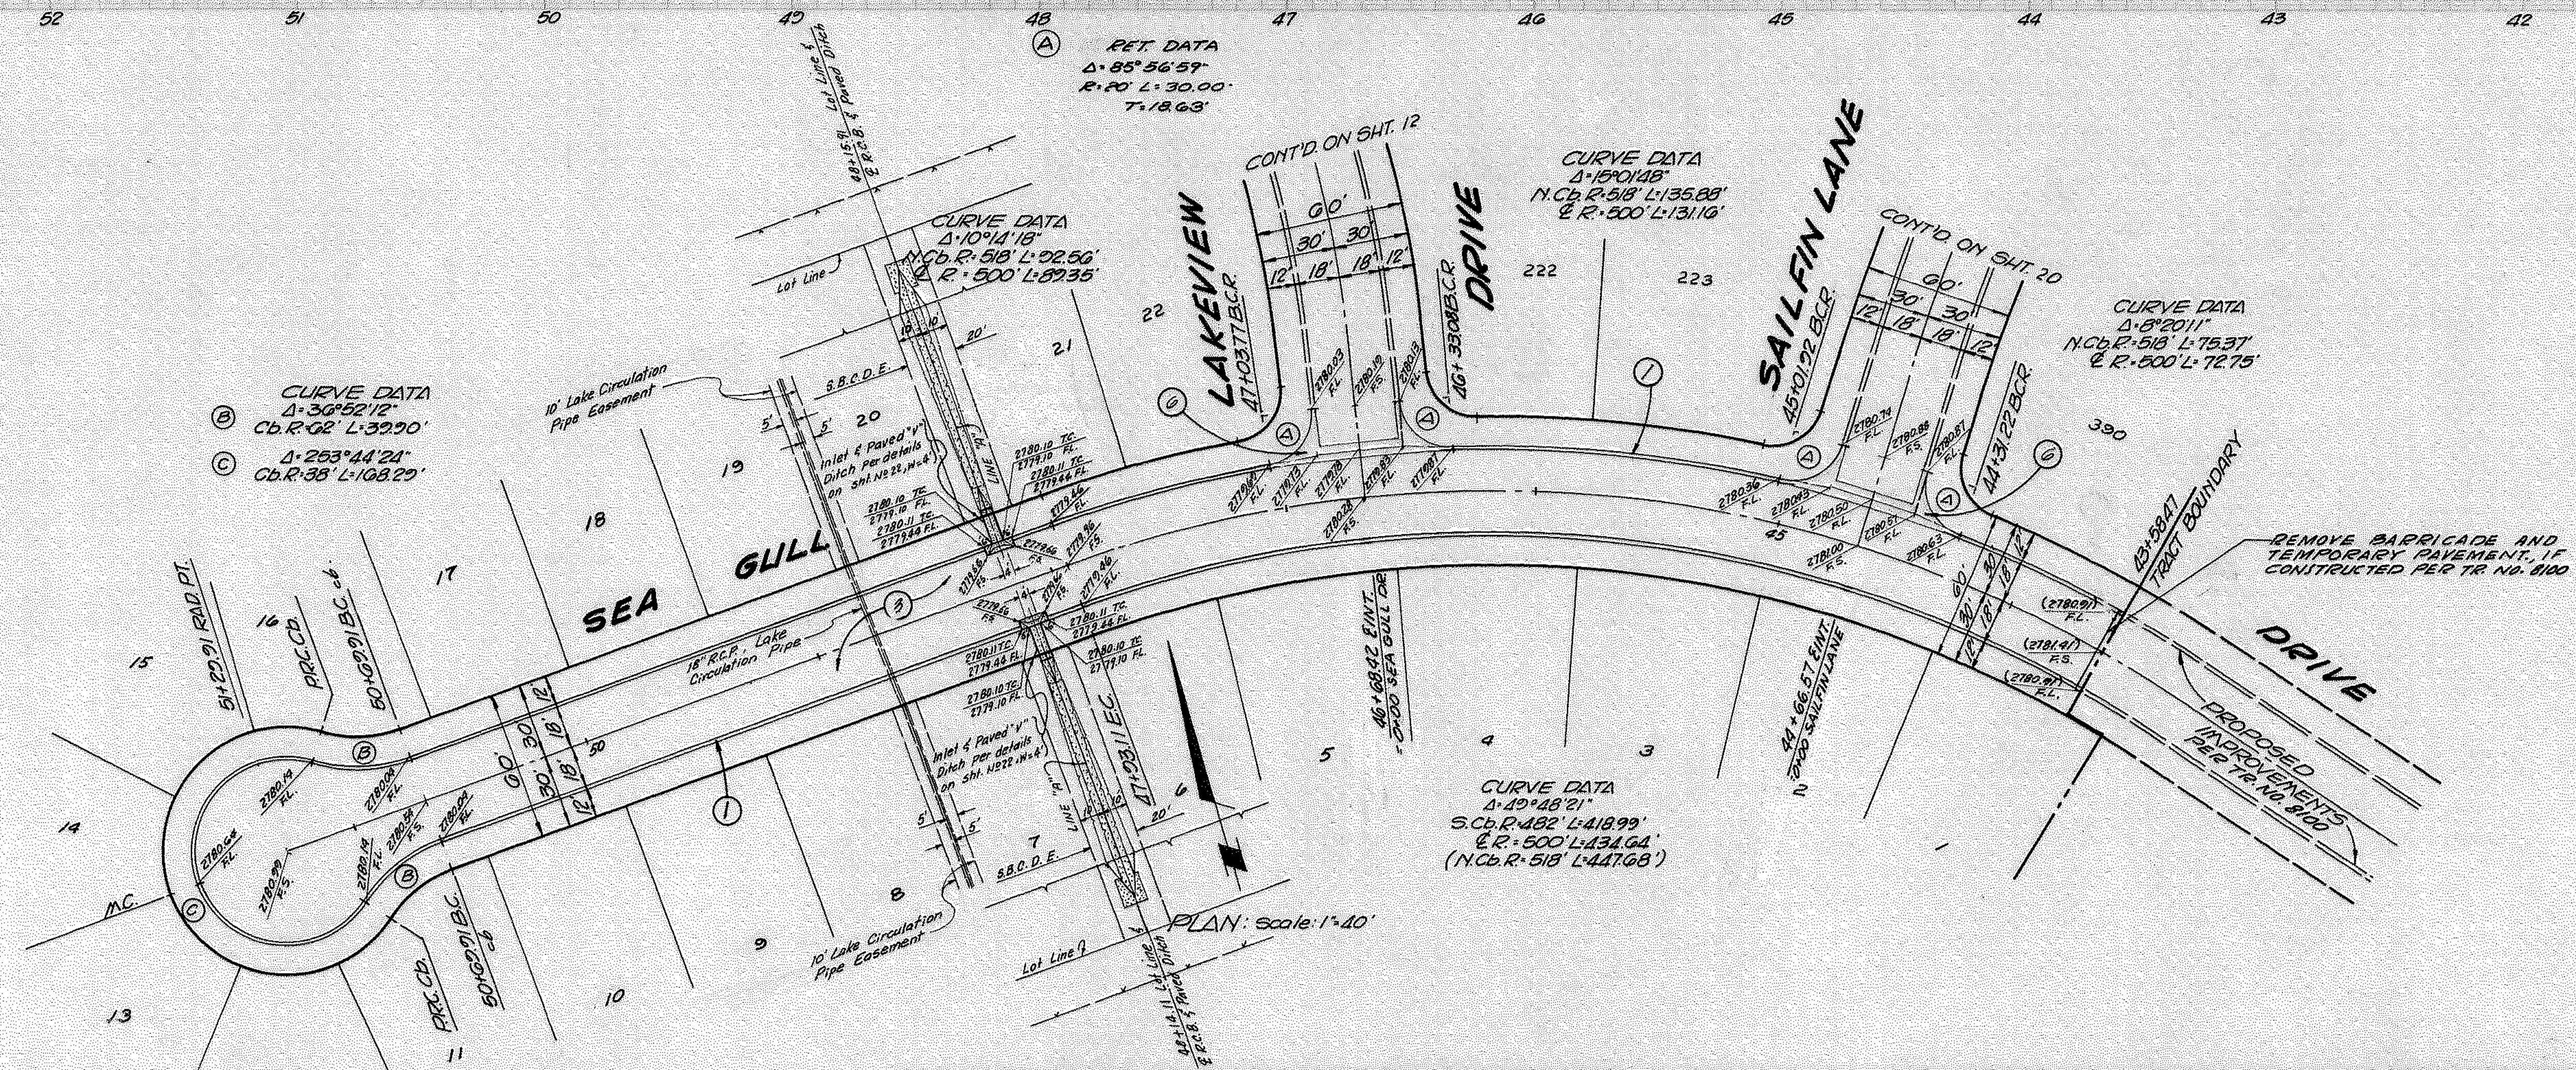

PLANS PREPARED BY: McINTIRE & QUIROS INC. 670 MONTEREY PASS RD. MONTEREY PARK, CALIF.		FIELD BOOK REF.		COUNTY OF SAN BERNARDINO ROAD DEPARTMENT		IMPROVEMENT PLANS TRACT NO. 8030 SEA GULL DRIVE		W. O. NO.
BY: G. M. CUMBEY Signature: <i>G. M. Cumbe</i> R.E. No. 14297		DESIGNED BY DRAWN BY CHECKED BY <i>G. M. R.</i> RECOMMENDED BY <i>Thomas W. [Signature]</i> COUNTY DESIGN ENGINEER		APPROVED BY <i>Thomas W. [Signature]</i> 5-26-78 ASST. ROAD COMMISSIONER-ENGR. DATE		COUNTY ENGINEER DATE		ROAD NO. FILE NO. SHEET 19 of 22
MARK		REVISIONS		APPR DATE		DATE		