



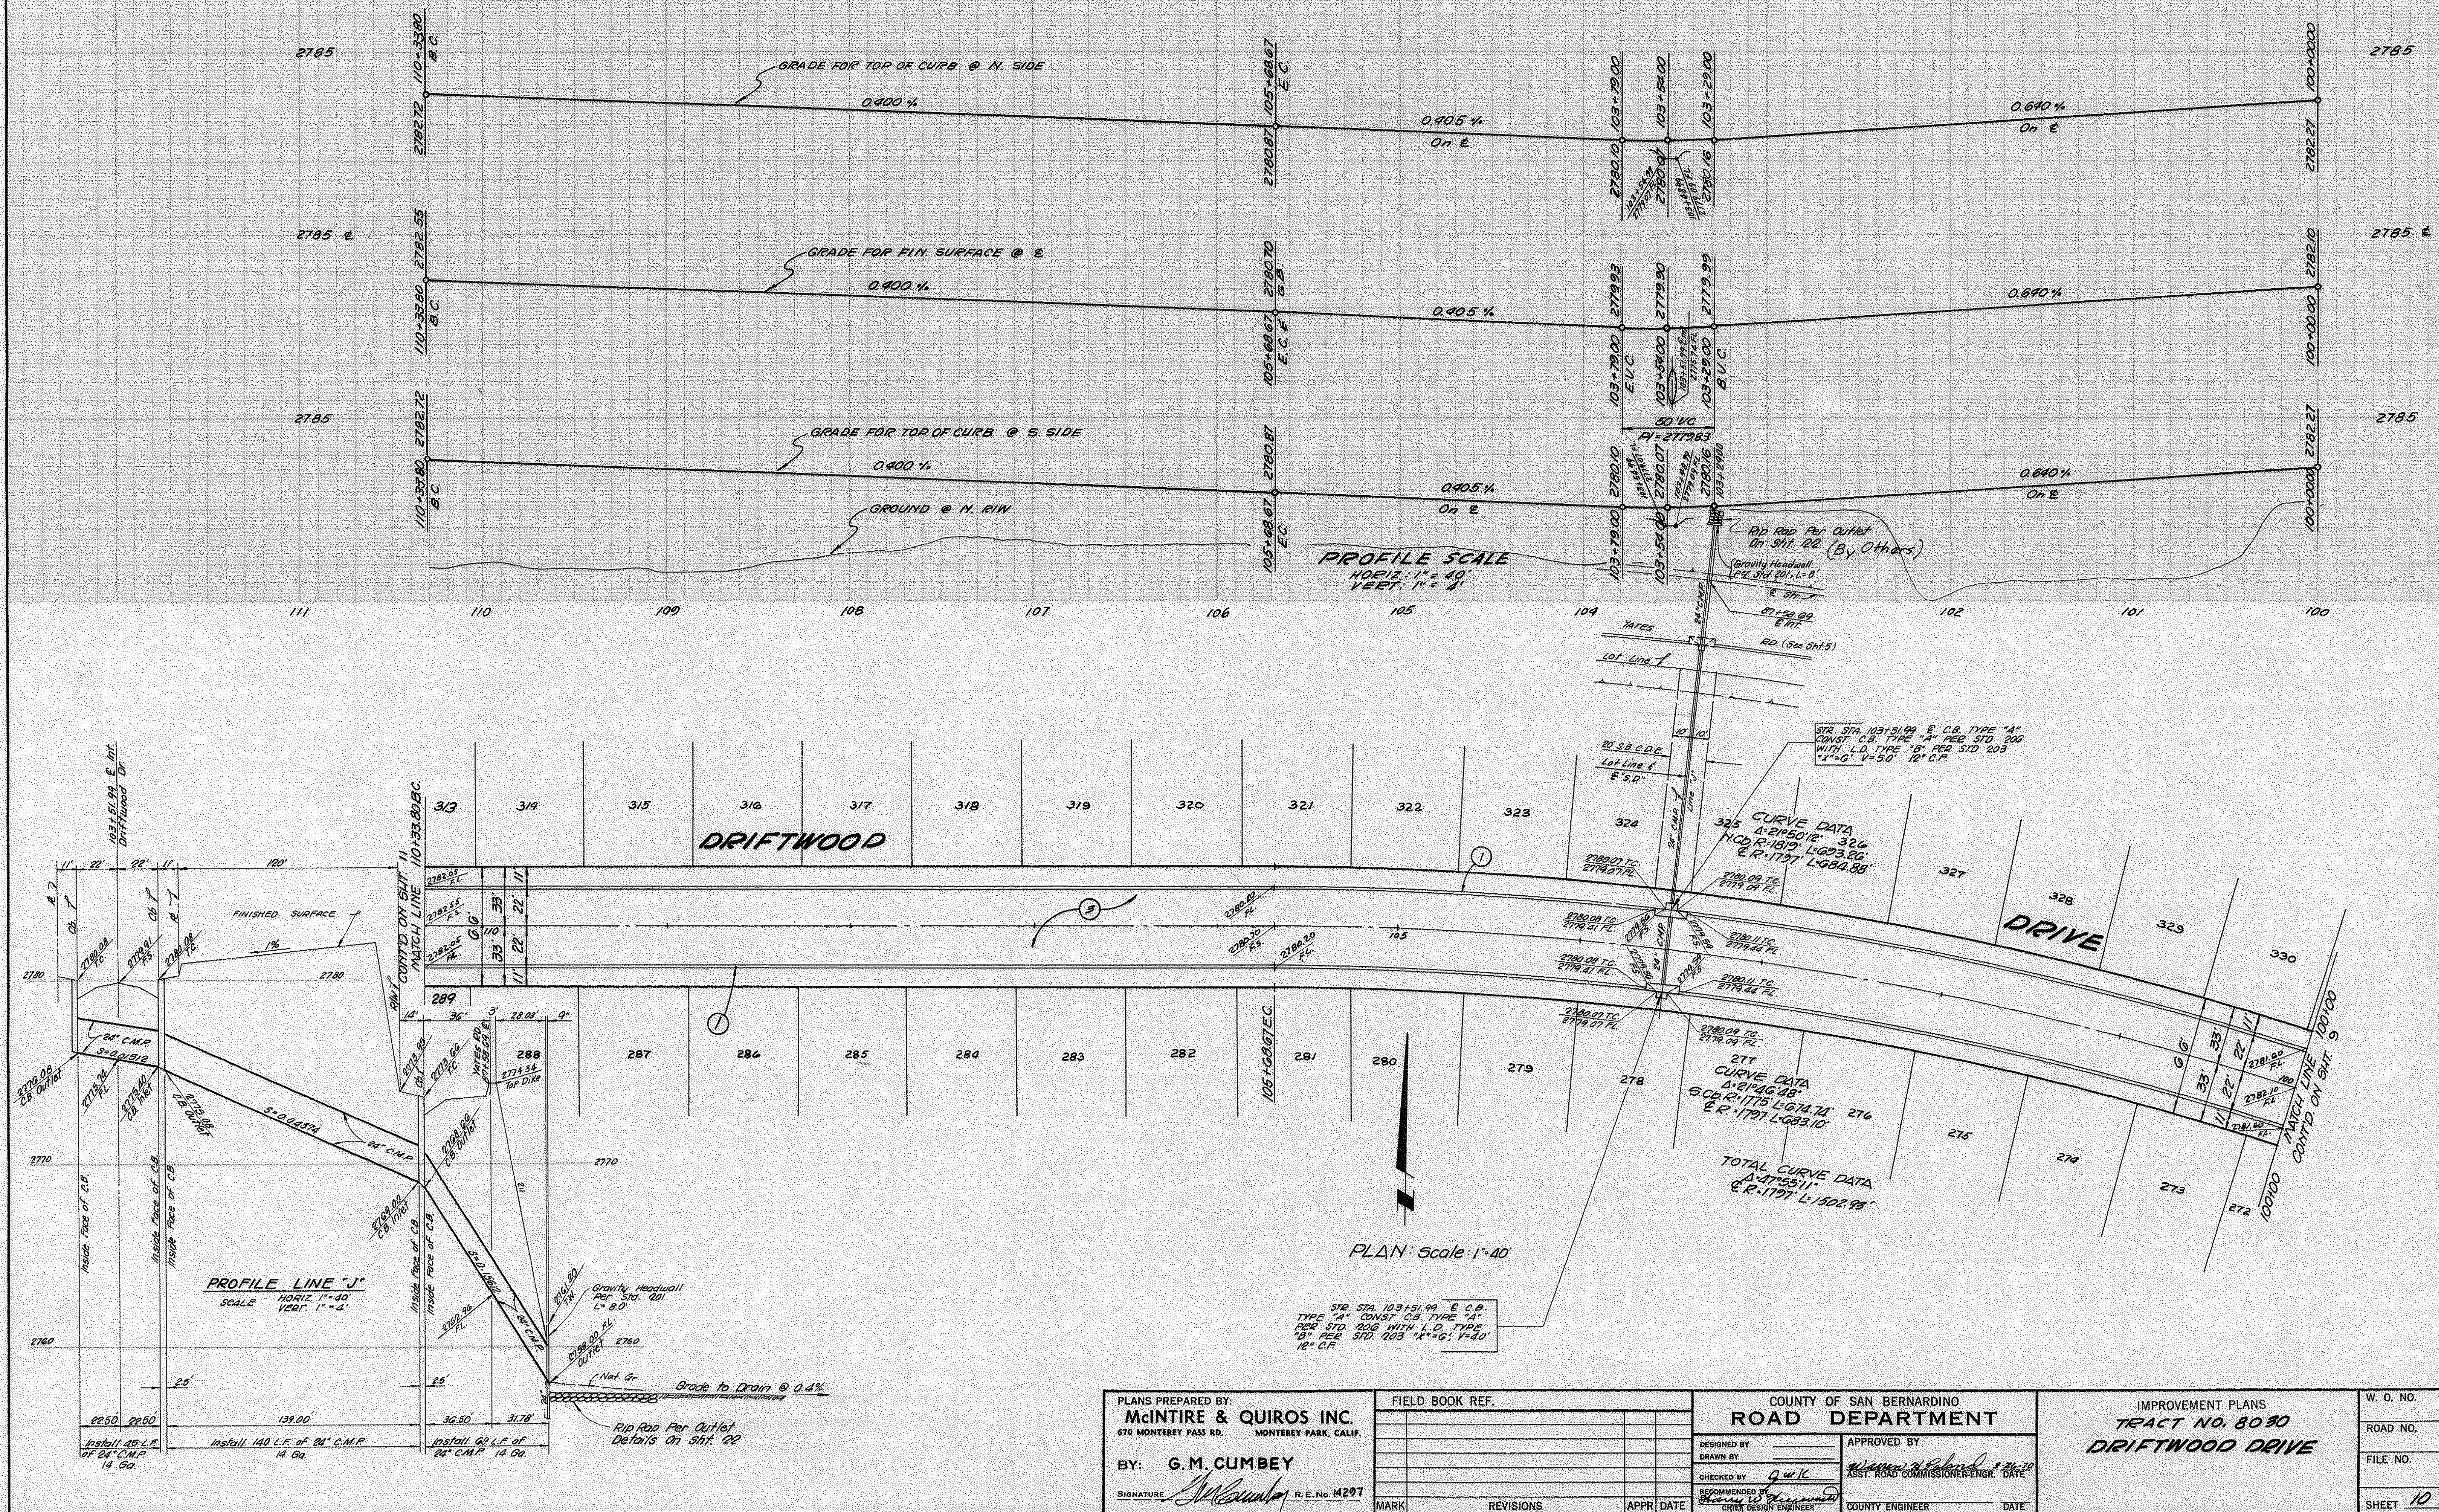


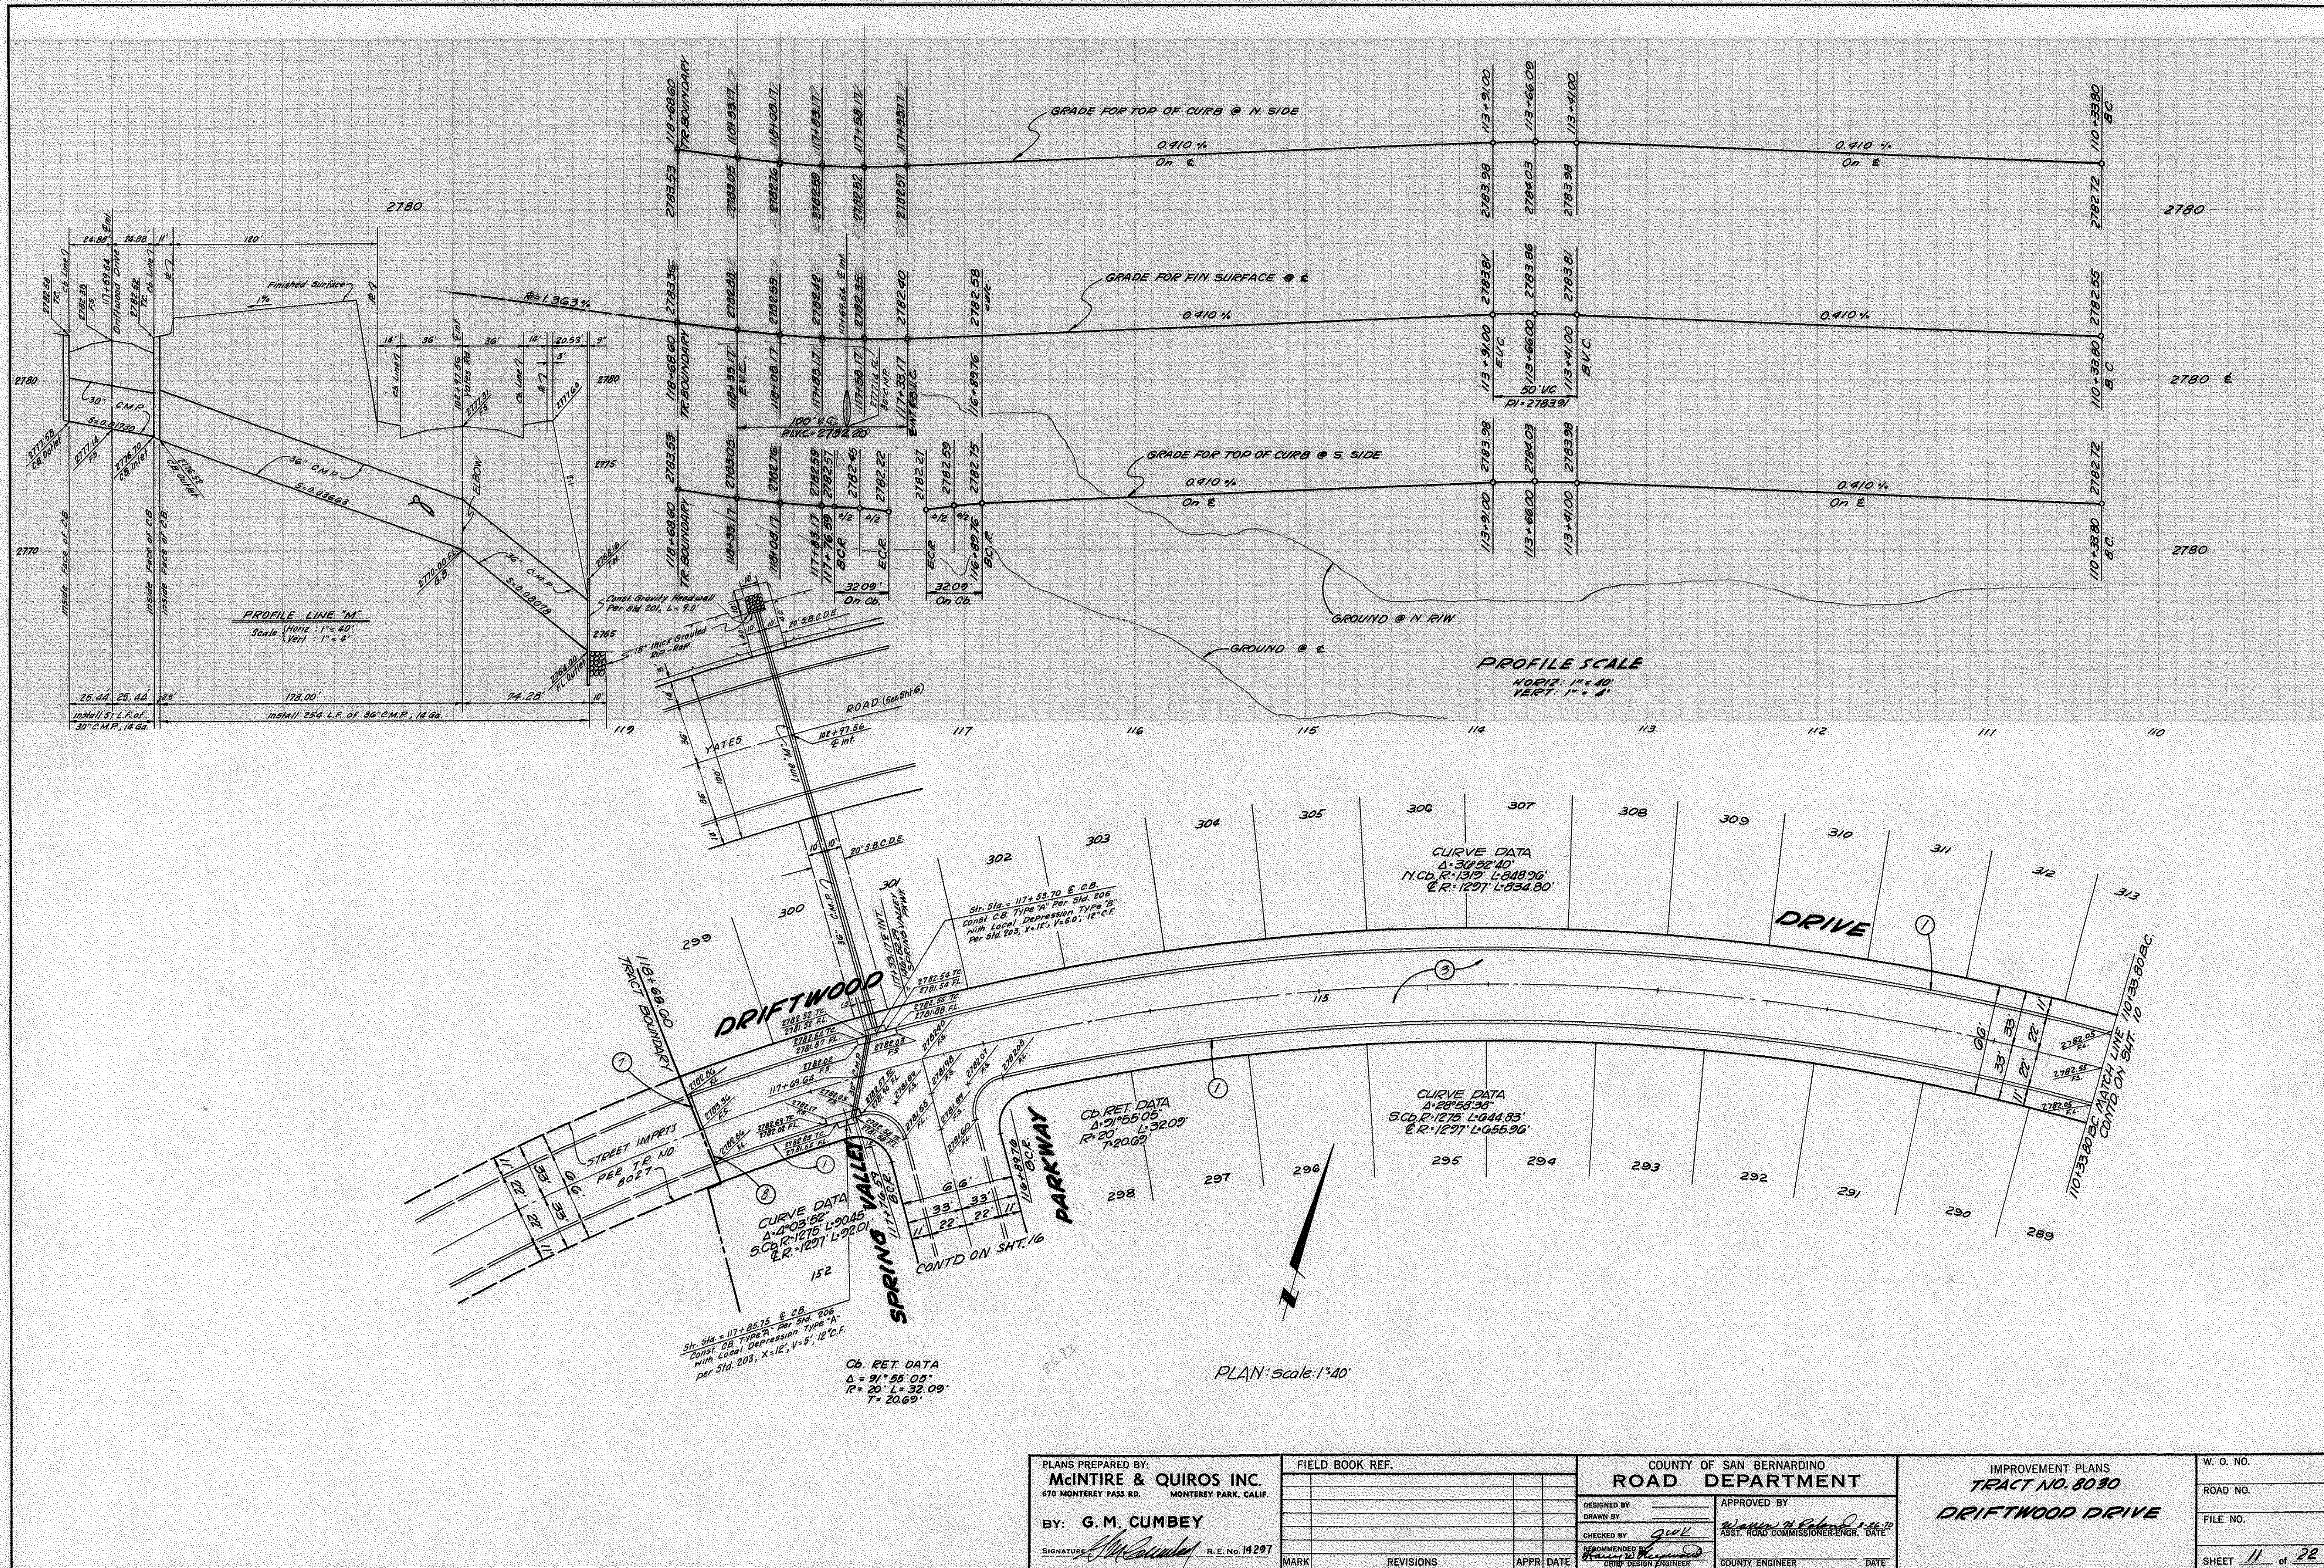

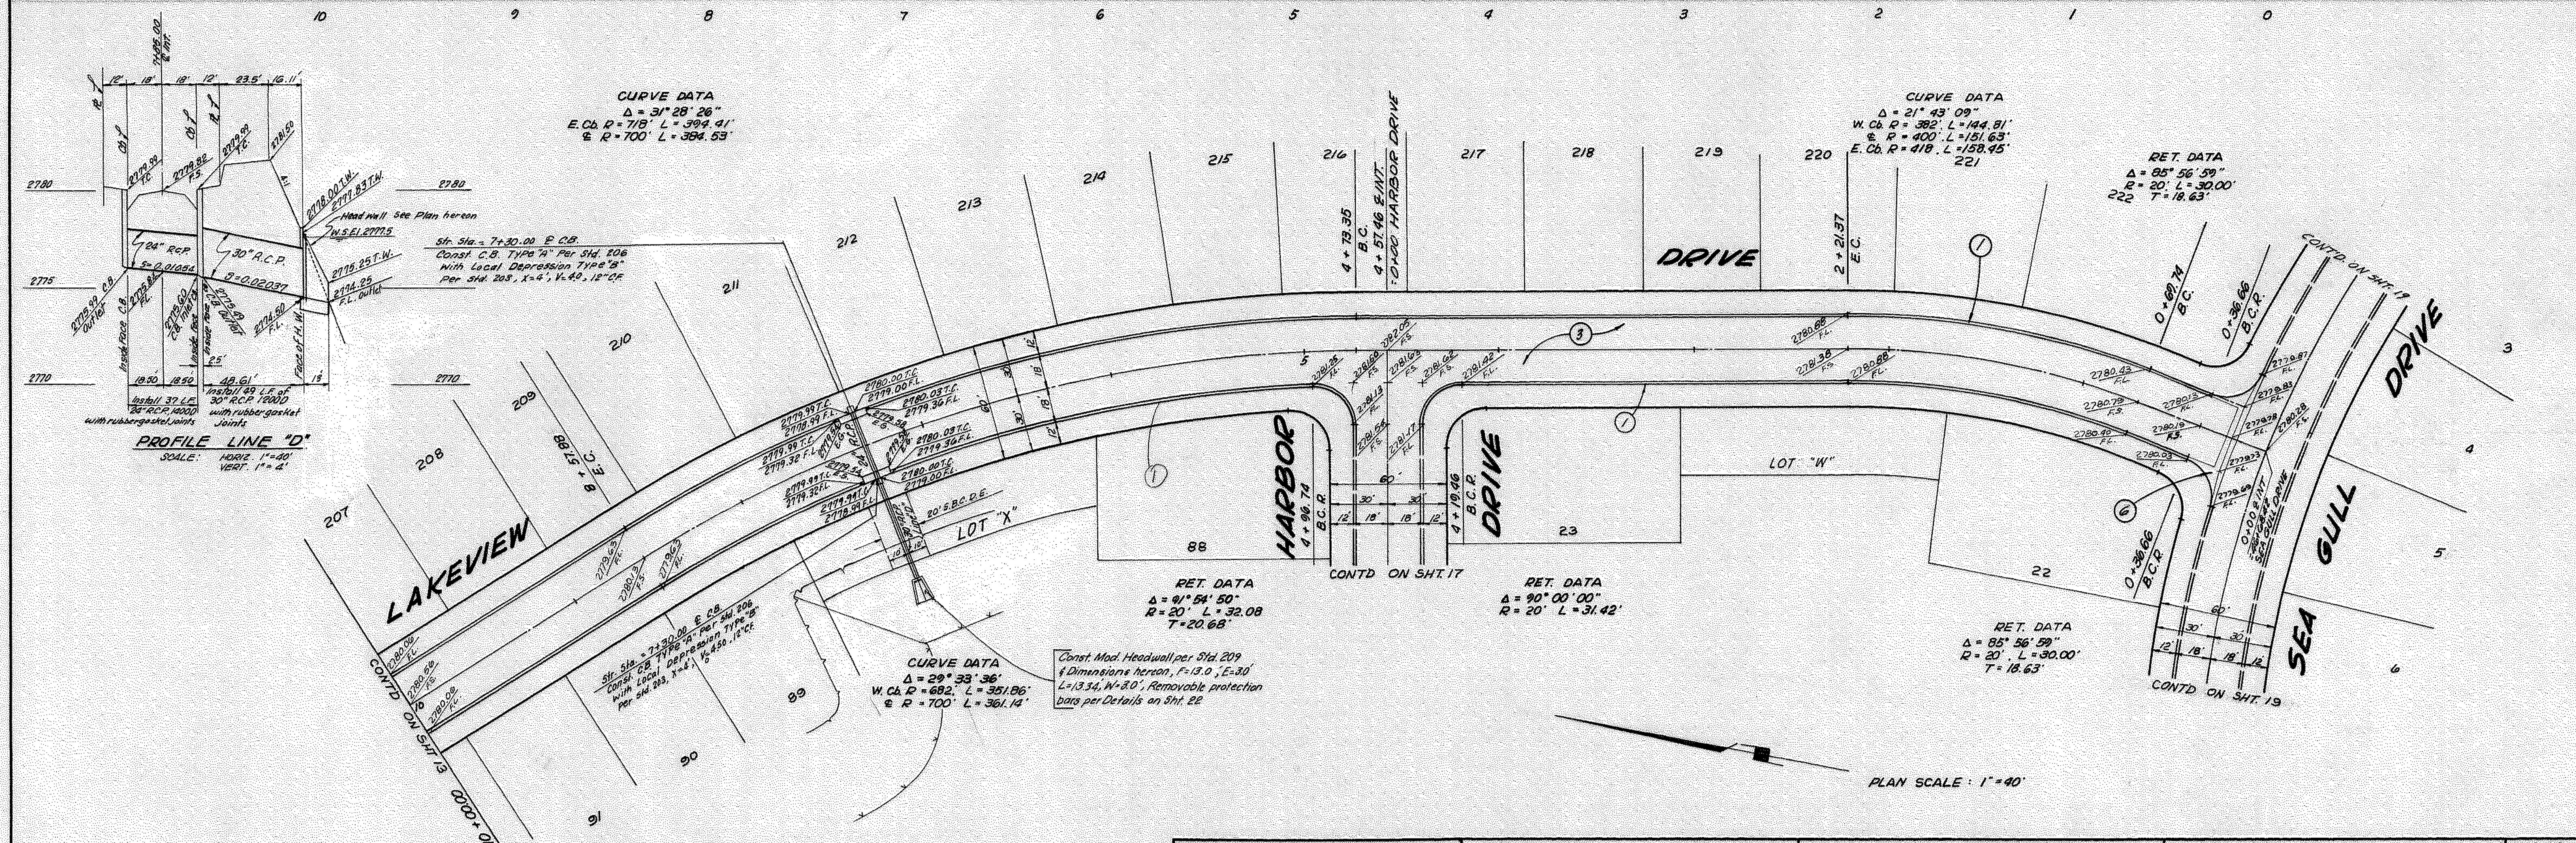

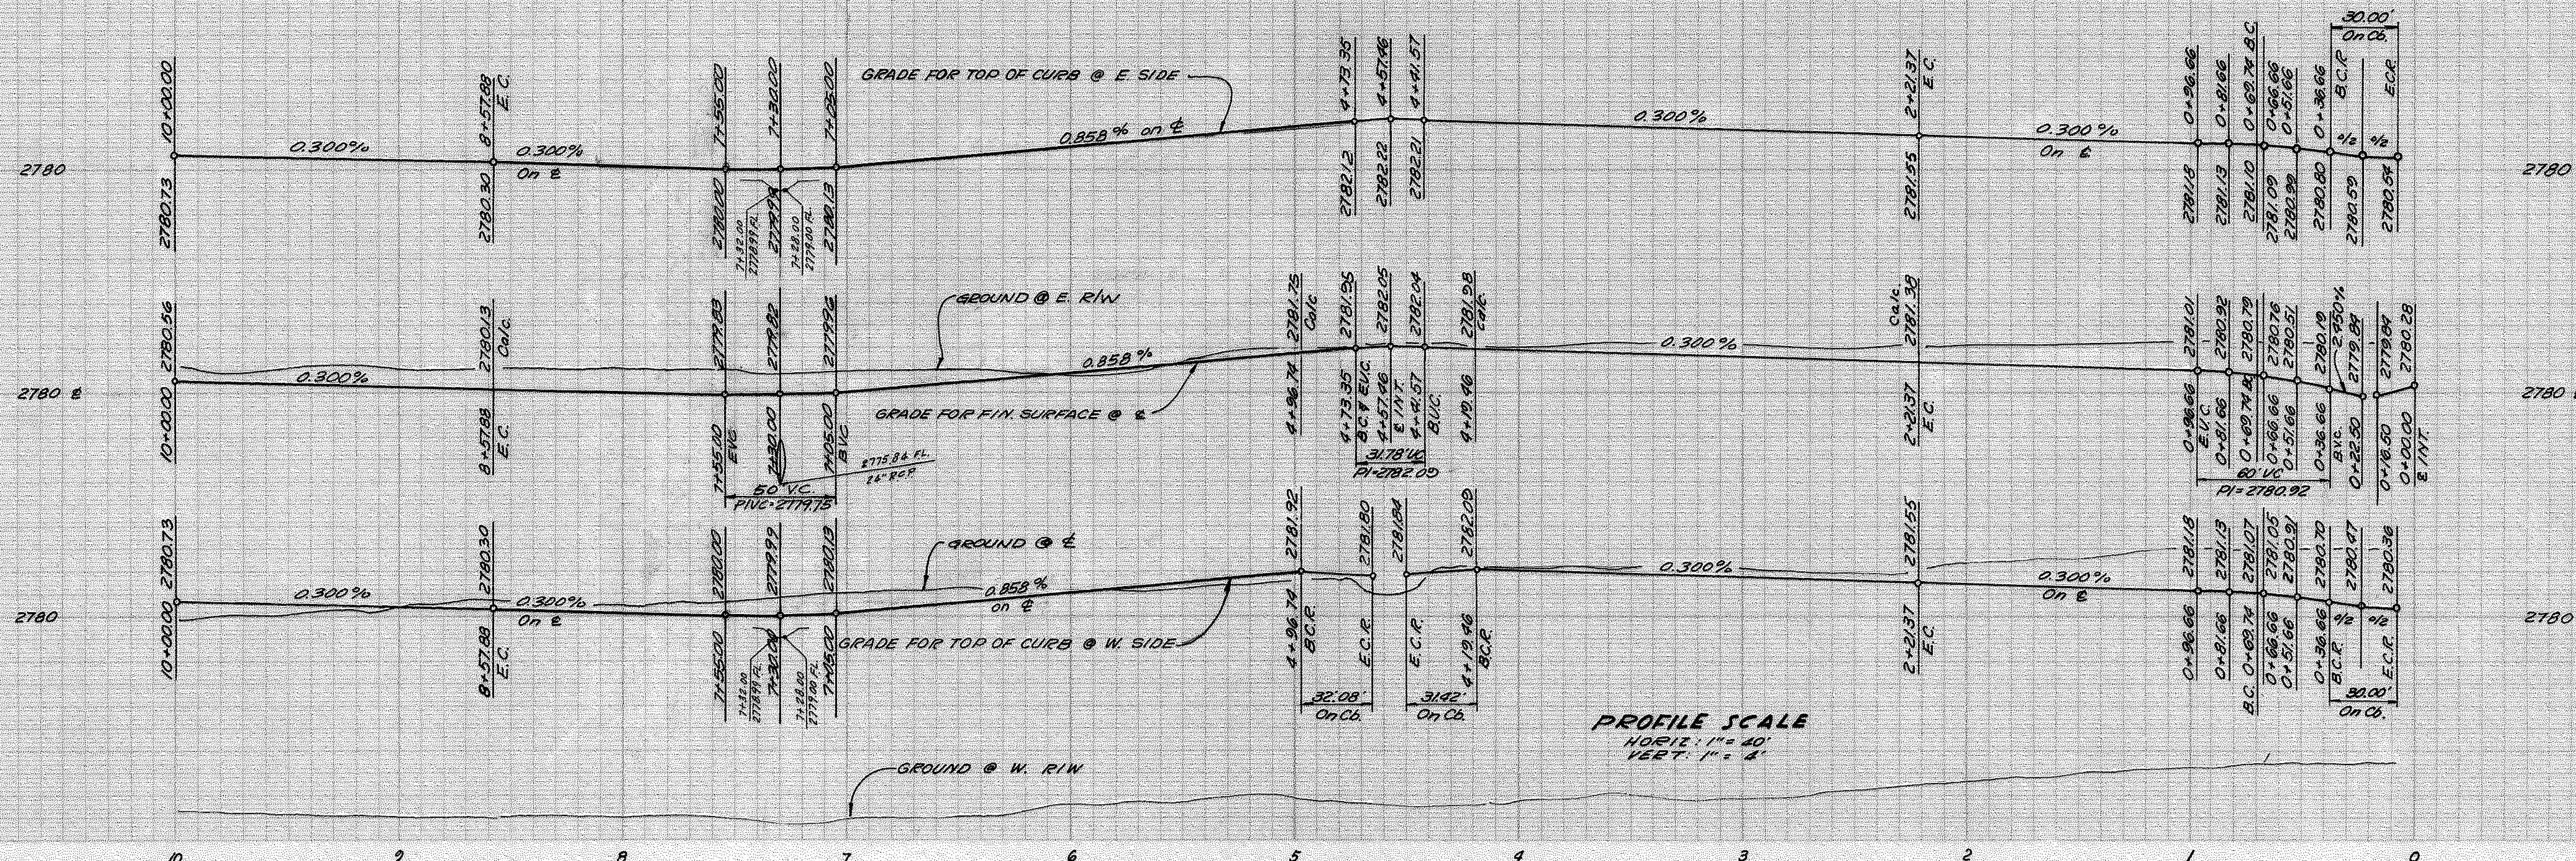

PLANS PREPARED BY: McINTIRE & QUIROS INC. 670 MONTEREY PASS RD. MONTEREY PARK, CALIF.		FIELD BOOK REF.		COUNTY OF SAN BERNARDINO ROAD DEPARTMENT		IMPROVEMENT PLANS TRACT NO. 8030 LAKEVIEW DRIVE		W. O. NO.	
BY: G. M. CUMBEY SIGNATURE: <i>G. M. Cumbe</i> R.E. No. 14297		DESIGNED BY DRAWN BY CHECKED BY <i>G. M. C.</i> RECOMMENDED BY		APPROVED BY <i>James A. [Signature]</i> 3-26-70 ASST. ROAD COMMISSIONER-ENGR. DATE		COUNTY ENGINEER DATE		ROAD NO. FILE NO. SHEET 12 of 22	
MARK		REVISIONS		APPR DATE		COUNTY ENGINEER		DATE	

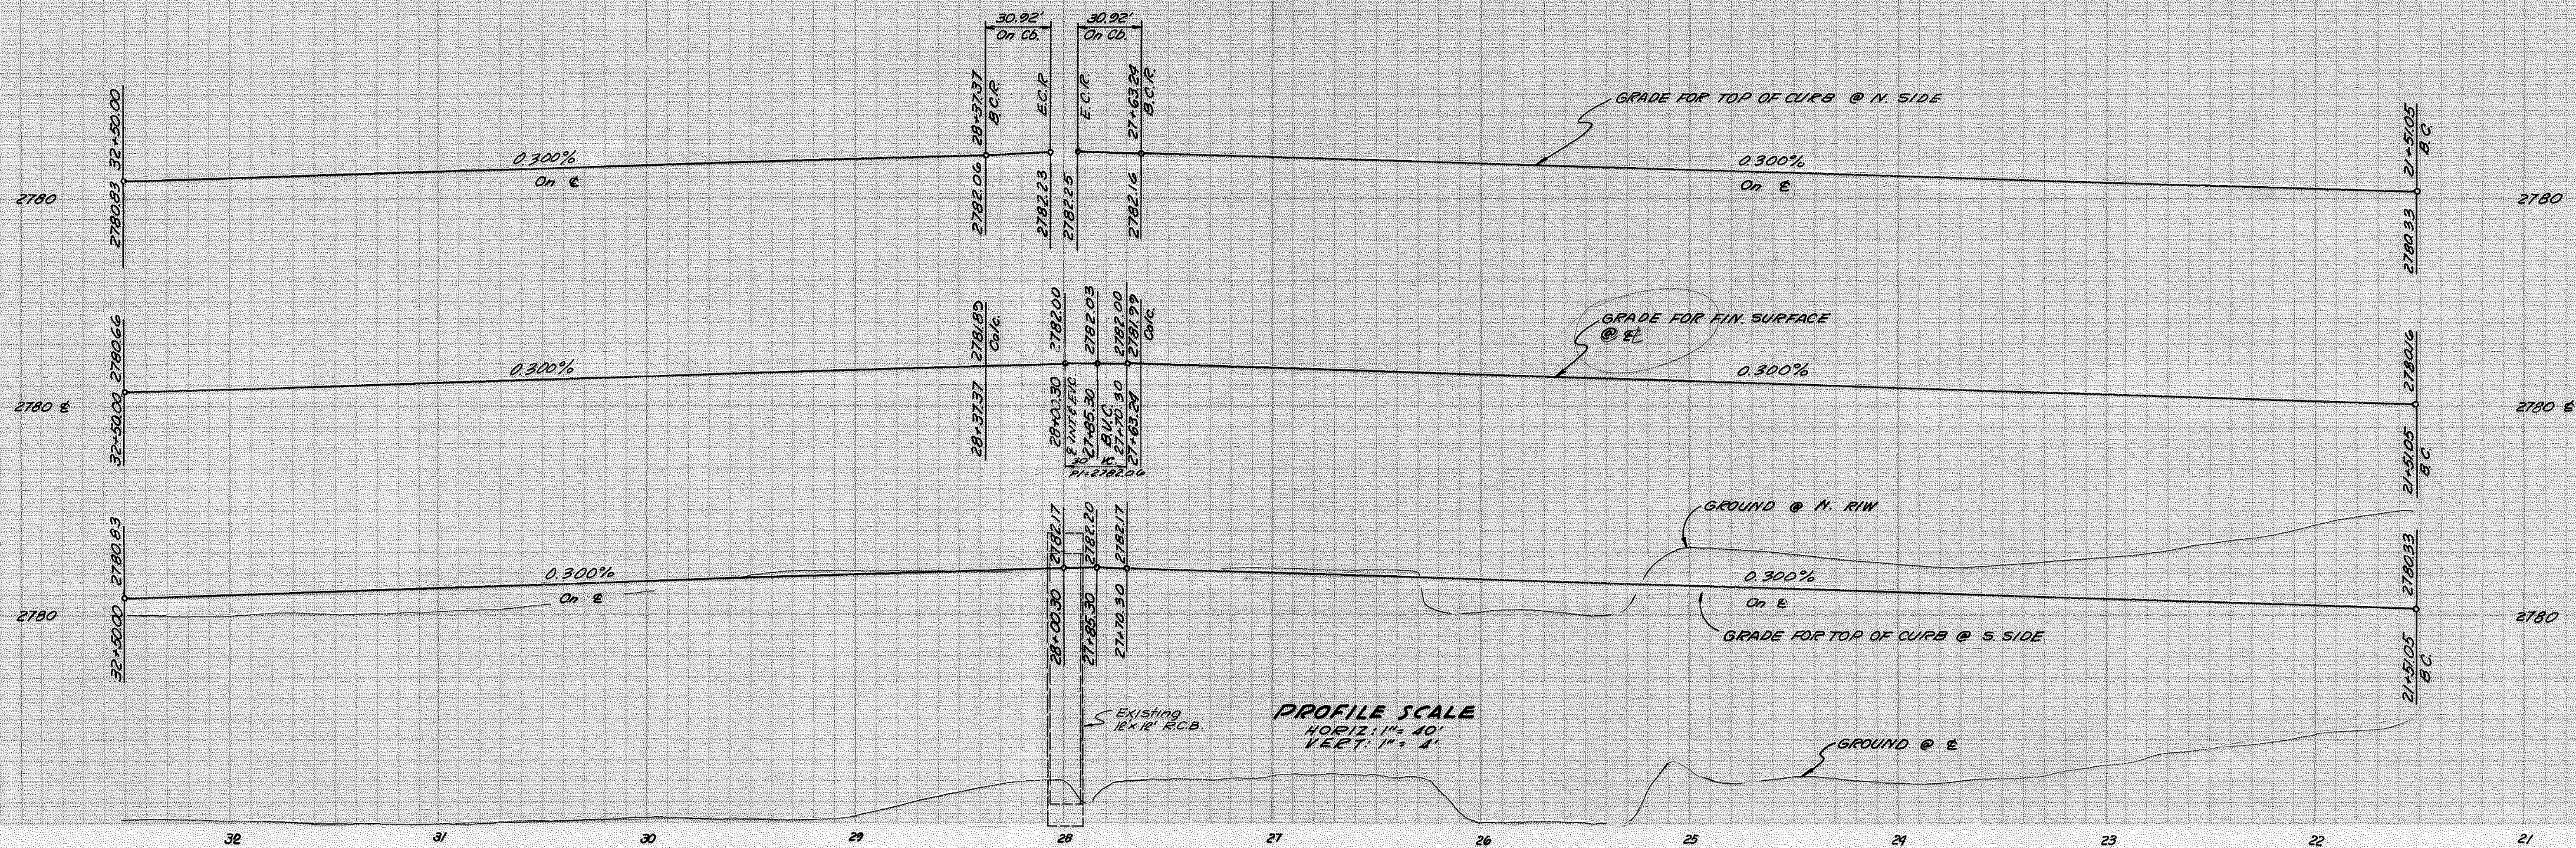


CURVE DATA
 $\Delta = 21^\circ 35' 57''$
 N. Ch. $R = 1512'$ L = 569.99'
 S. Ch. $R = 1494'$ L = 563.20'

RET. DATA
 $\Delta = 88^\circ 34' 43''$
 $R = 20'$ L = 30.92'
 $T = 19.91'$

RET. DATA
 $\Delta = 88^\circ 34' 43''$
 $R = 20'$ L = 30.92'
 $T = 19.91'$


CURVE DATA
 $\Delta = 23^\circ 28' 40''$
 N. Ch. $R = 1512'$ L = 619.56'
 S. Ch. $R = 1494'$ L = 612.19'

TOTAL CURVE DATA
 $\Delta = 47^\circ 55' 11''$
 S. Ch. $R = 1476'$ L = 1239.46'
 S. Ch. $R = 1494'$ L = 1249.52'
 (N. Ch. $R = 1512'$ L = 1264.57')


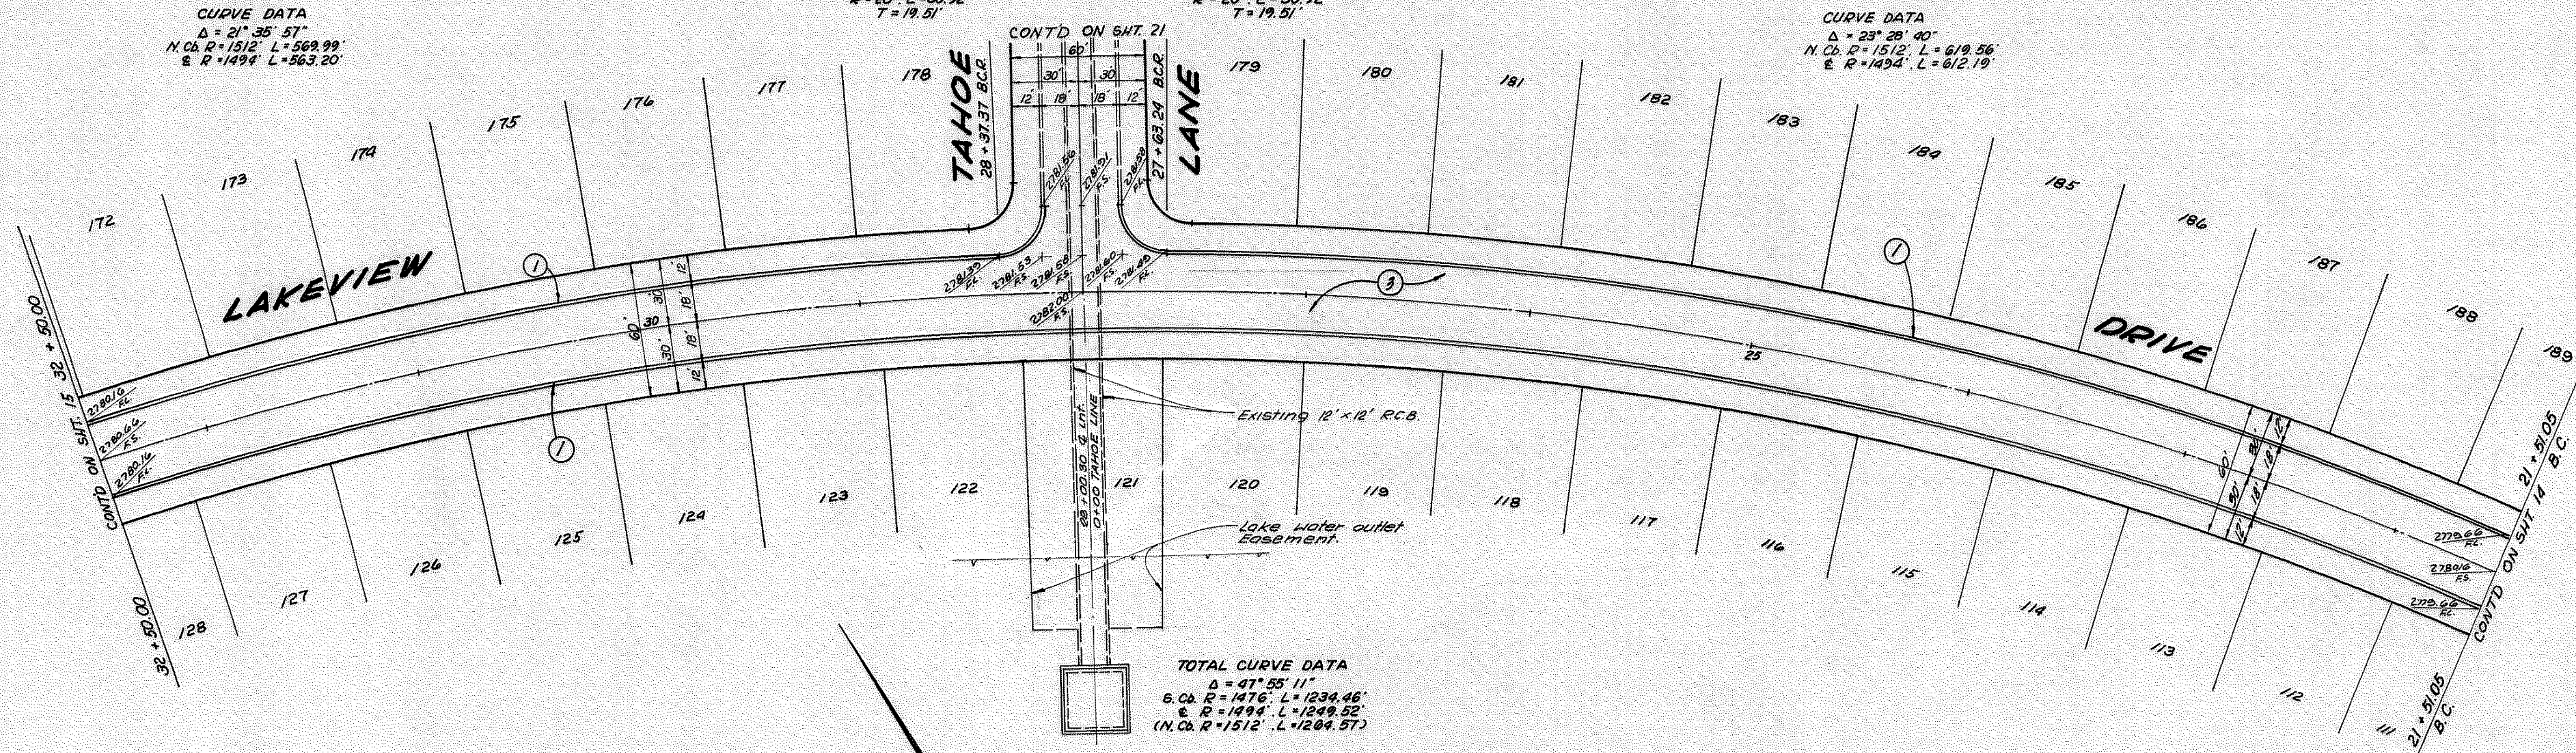


PLAN SCALE: 1" = 40'




PLANS PREPARED BY: McINTIRE & QUIROS INC. 670 MONTEREY PASS RD. MONTEREY PARK, CALIF.		FIELD BOOK REF.		COUNTY OF SAN BERNARDINO ROAD DEPARTMENT		IMPROVEMENT PLANS TRACT NO. 8030 LAKEVIEW DRIVE		W. O. NO.	
BY: G. M. CUMBEY				DESIGNED BY		APPROVED BY		ROAD NO.	
SIGNATURE: <i>G. M. Cumbe</i> R. E. No. 14297				CHECKED BY <i>J. W. K.</i>		ASST. ROAD COMMISSIONER-ENGR. DATE		FILE NO.	
				RECOMMENDED BY <i>Henry W. Thompson</i> CHIEF DESIGN ENGINEER		COUNTY ENGINEER DATE		SHEET 14 of 22	

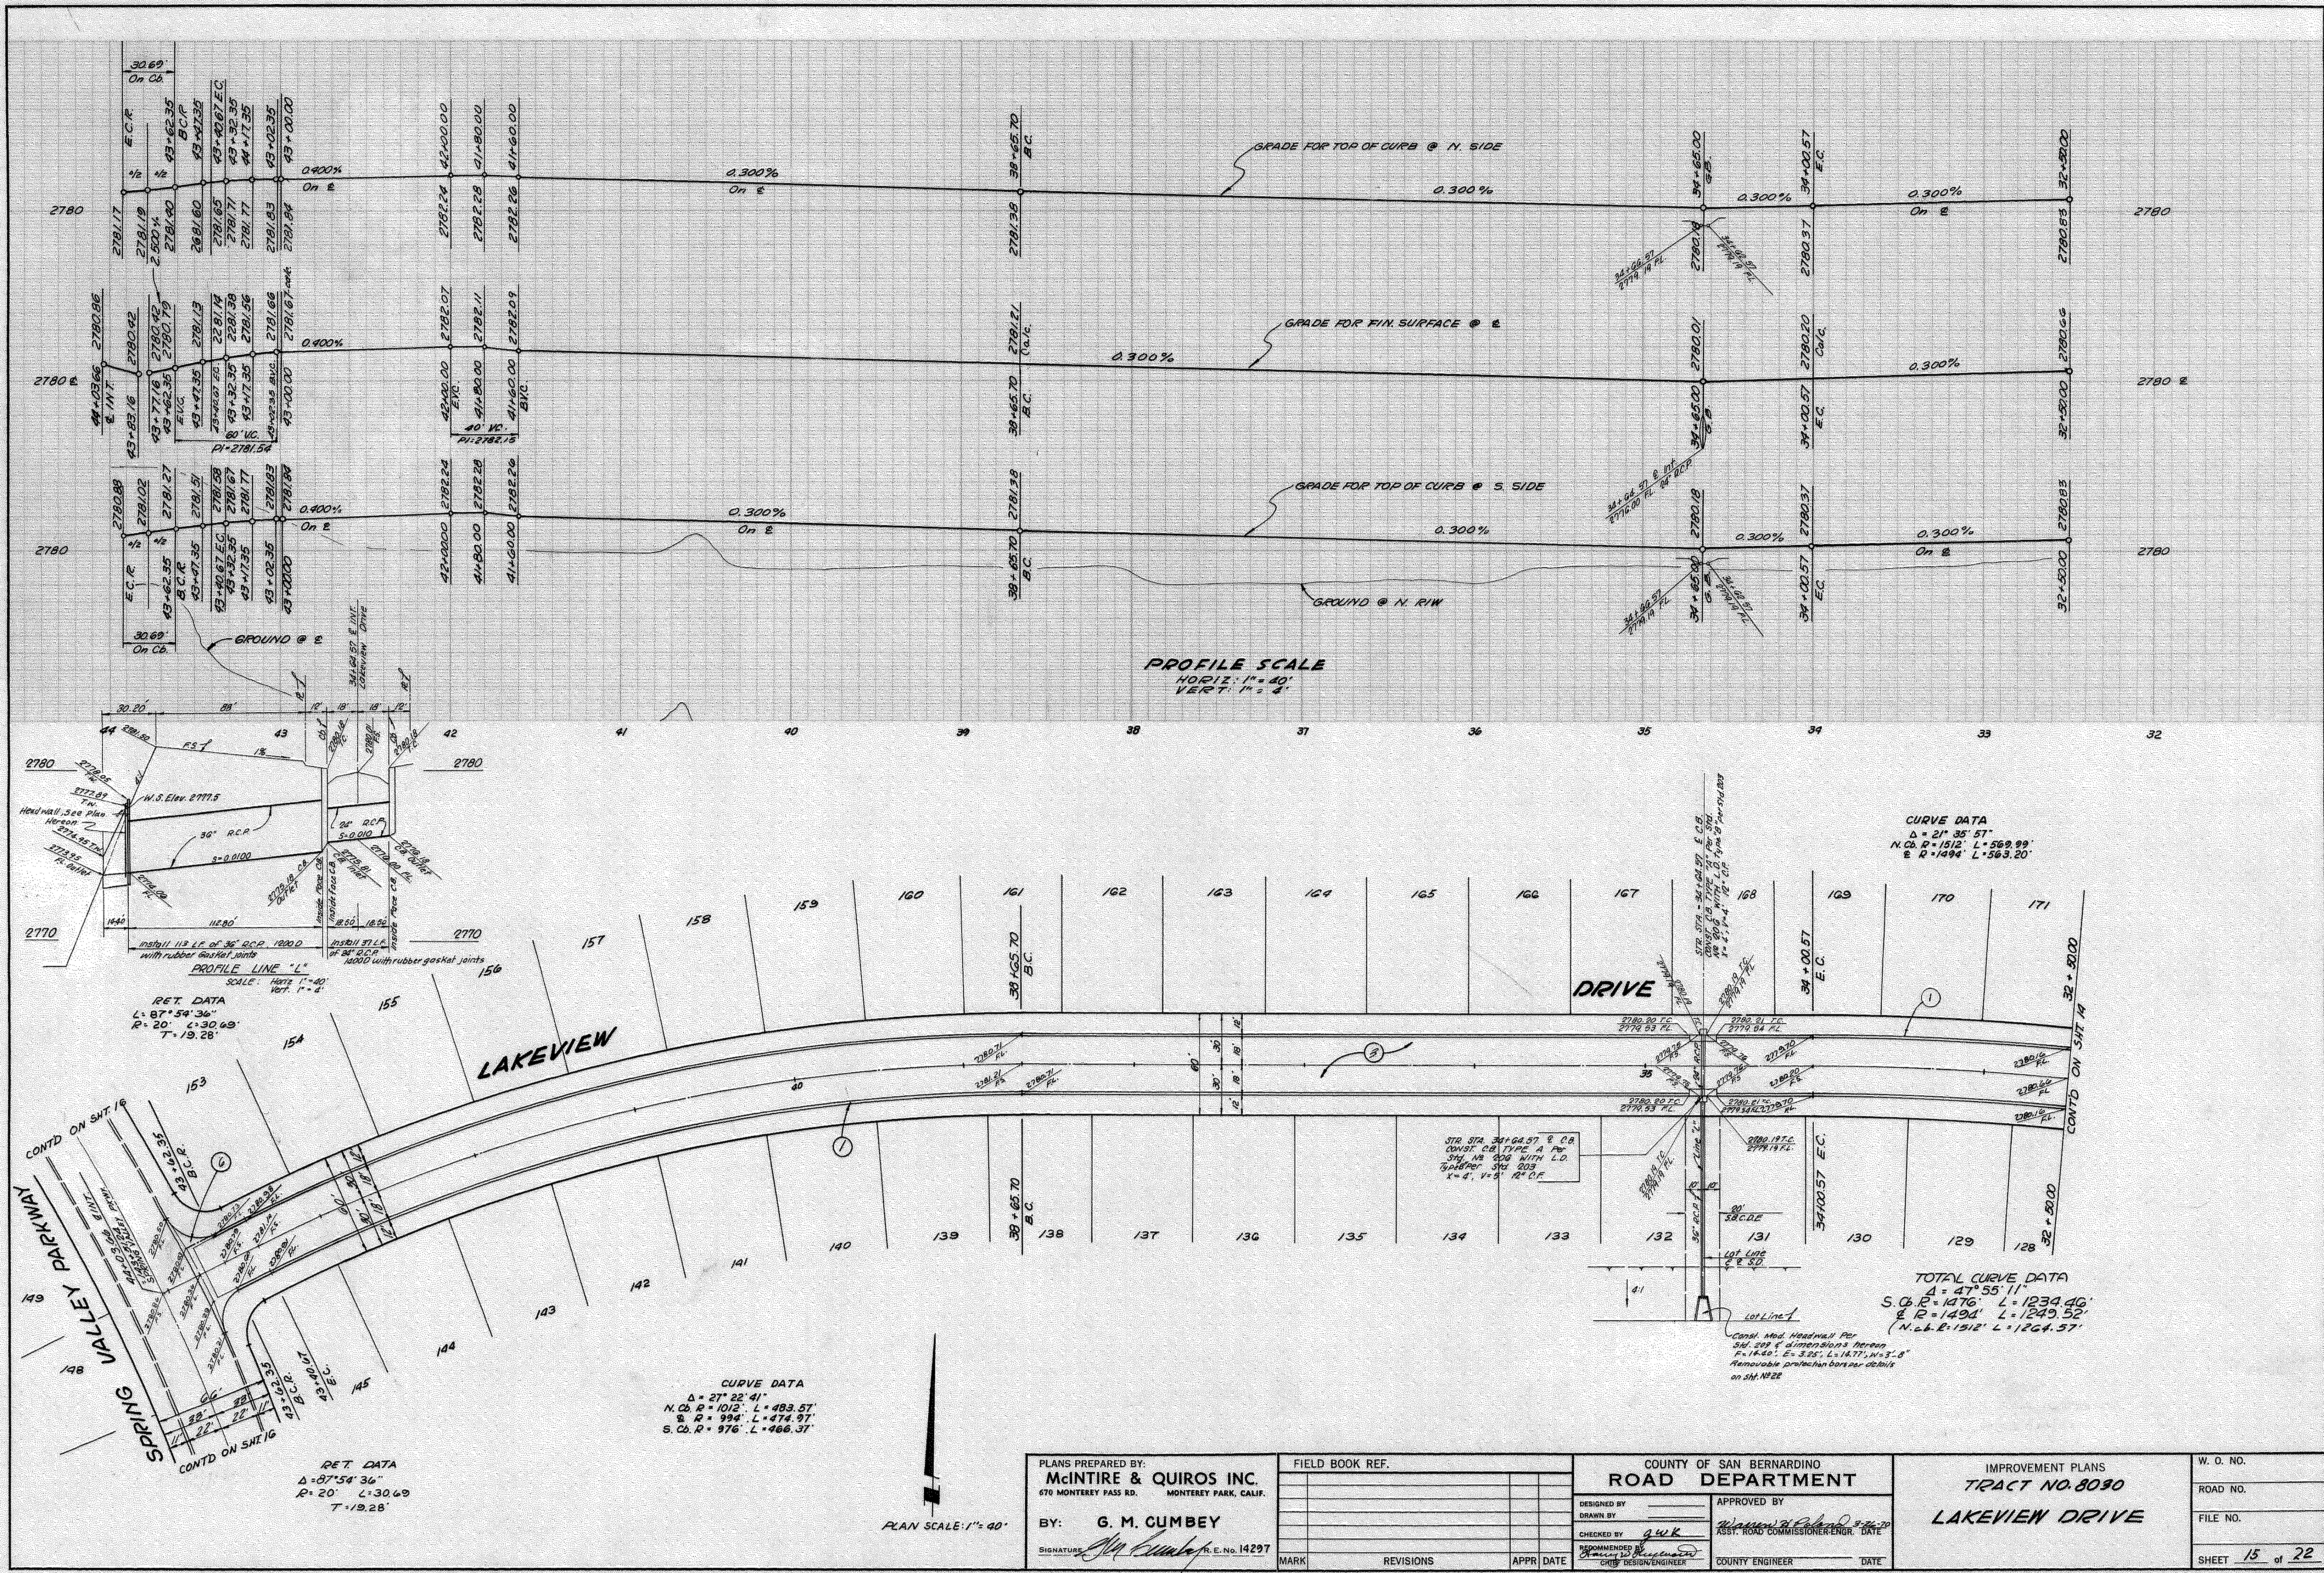




PLANS PREPARED BY: McINTIRE & QUIROS INC. 670 MONTEREY PASS RD. MONTEREY PARK, CALIF.		FIELD BOOK REF.	
BY: G. M. CUMBEY SIGNATURE: <i>G. M. Cumbey</i> P.E. No. 14297		APPROVED BY: <i>Walter H. Palmer</i> 5-26-70 ASST. ROAD COMMISSIONER-ENGR. DATE	
COUNTY OF SAN BERNARDINO ROAD DEPARTMENT		COUNTY ENGINEER DATE	
IMPROVEMENT PLANS TRACT NO. 8030 LAKEVIEW DRIVE		W. O. NO. ROAD NO. FILE NO. SHEET 15 of 22	

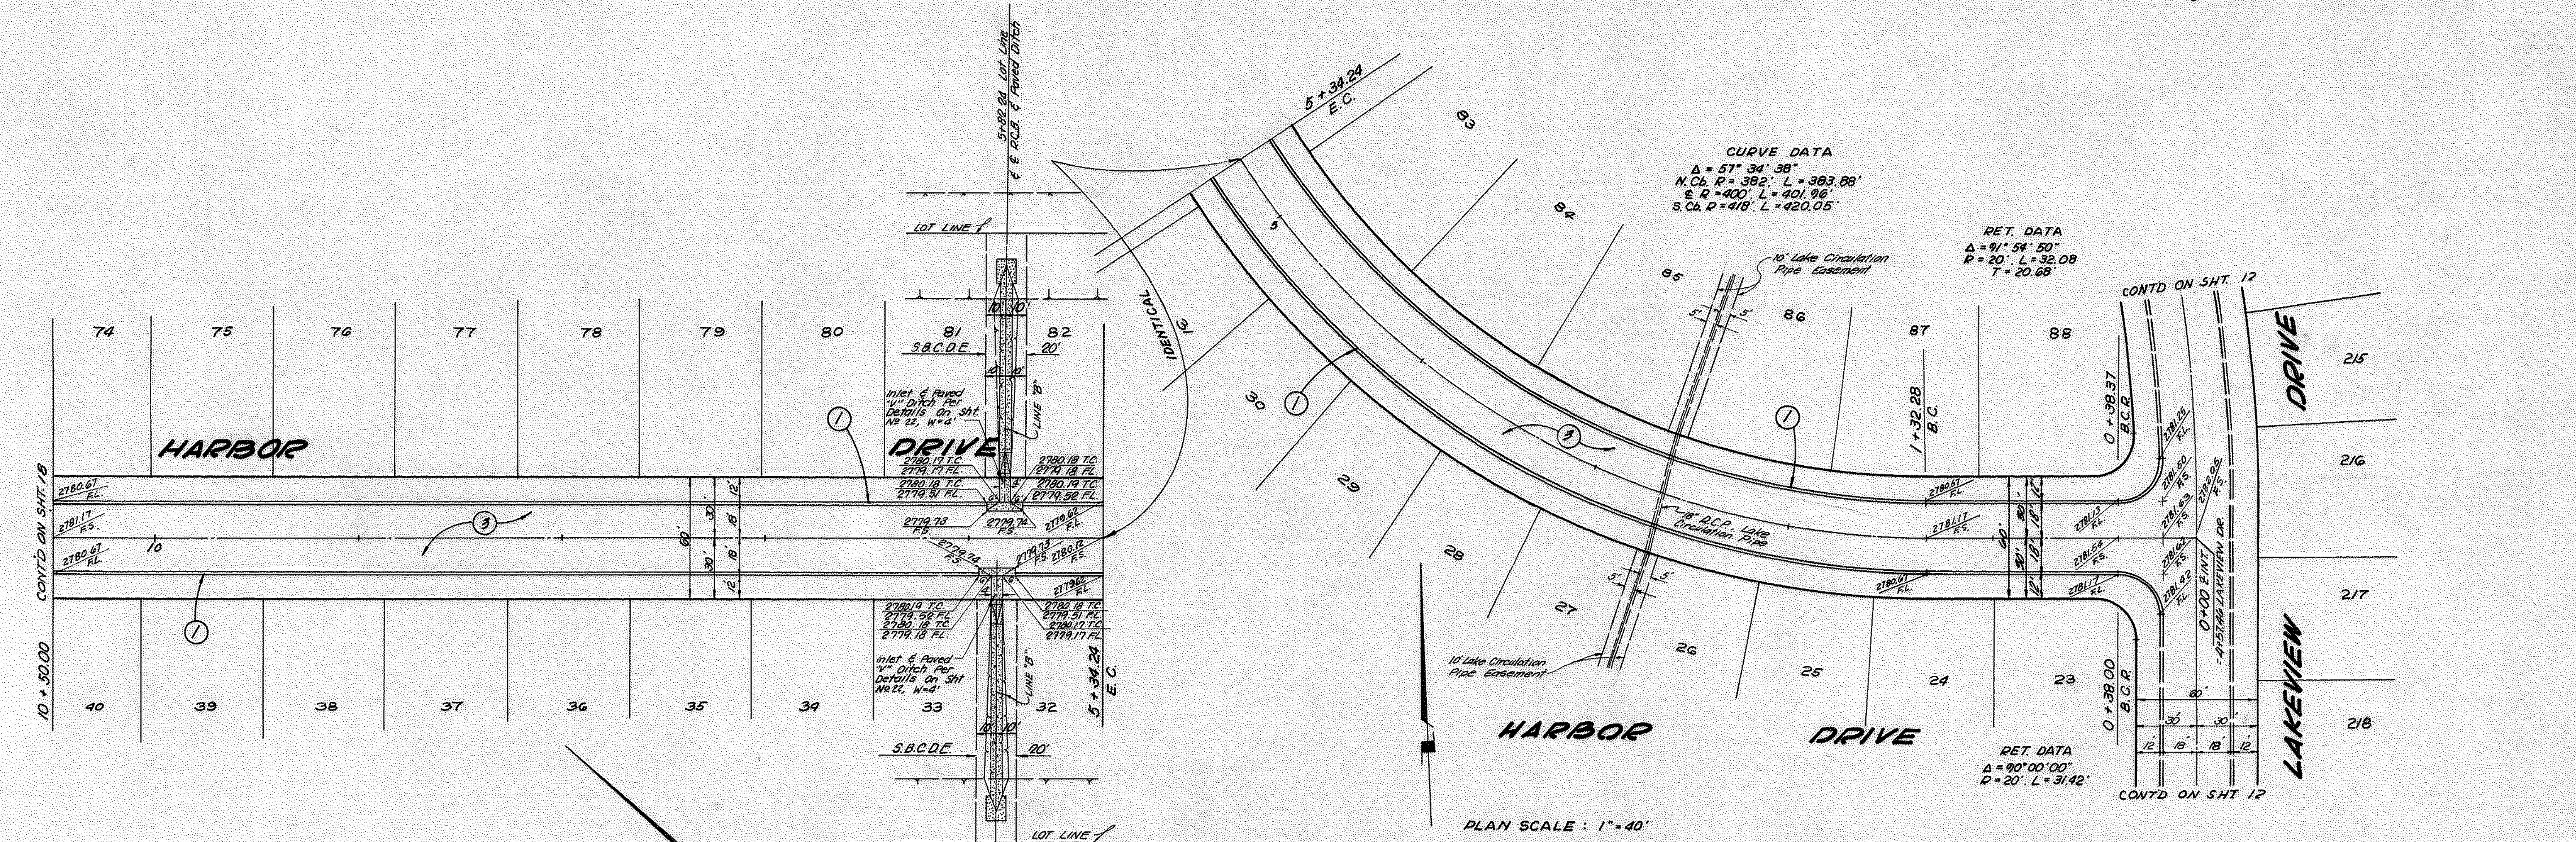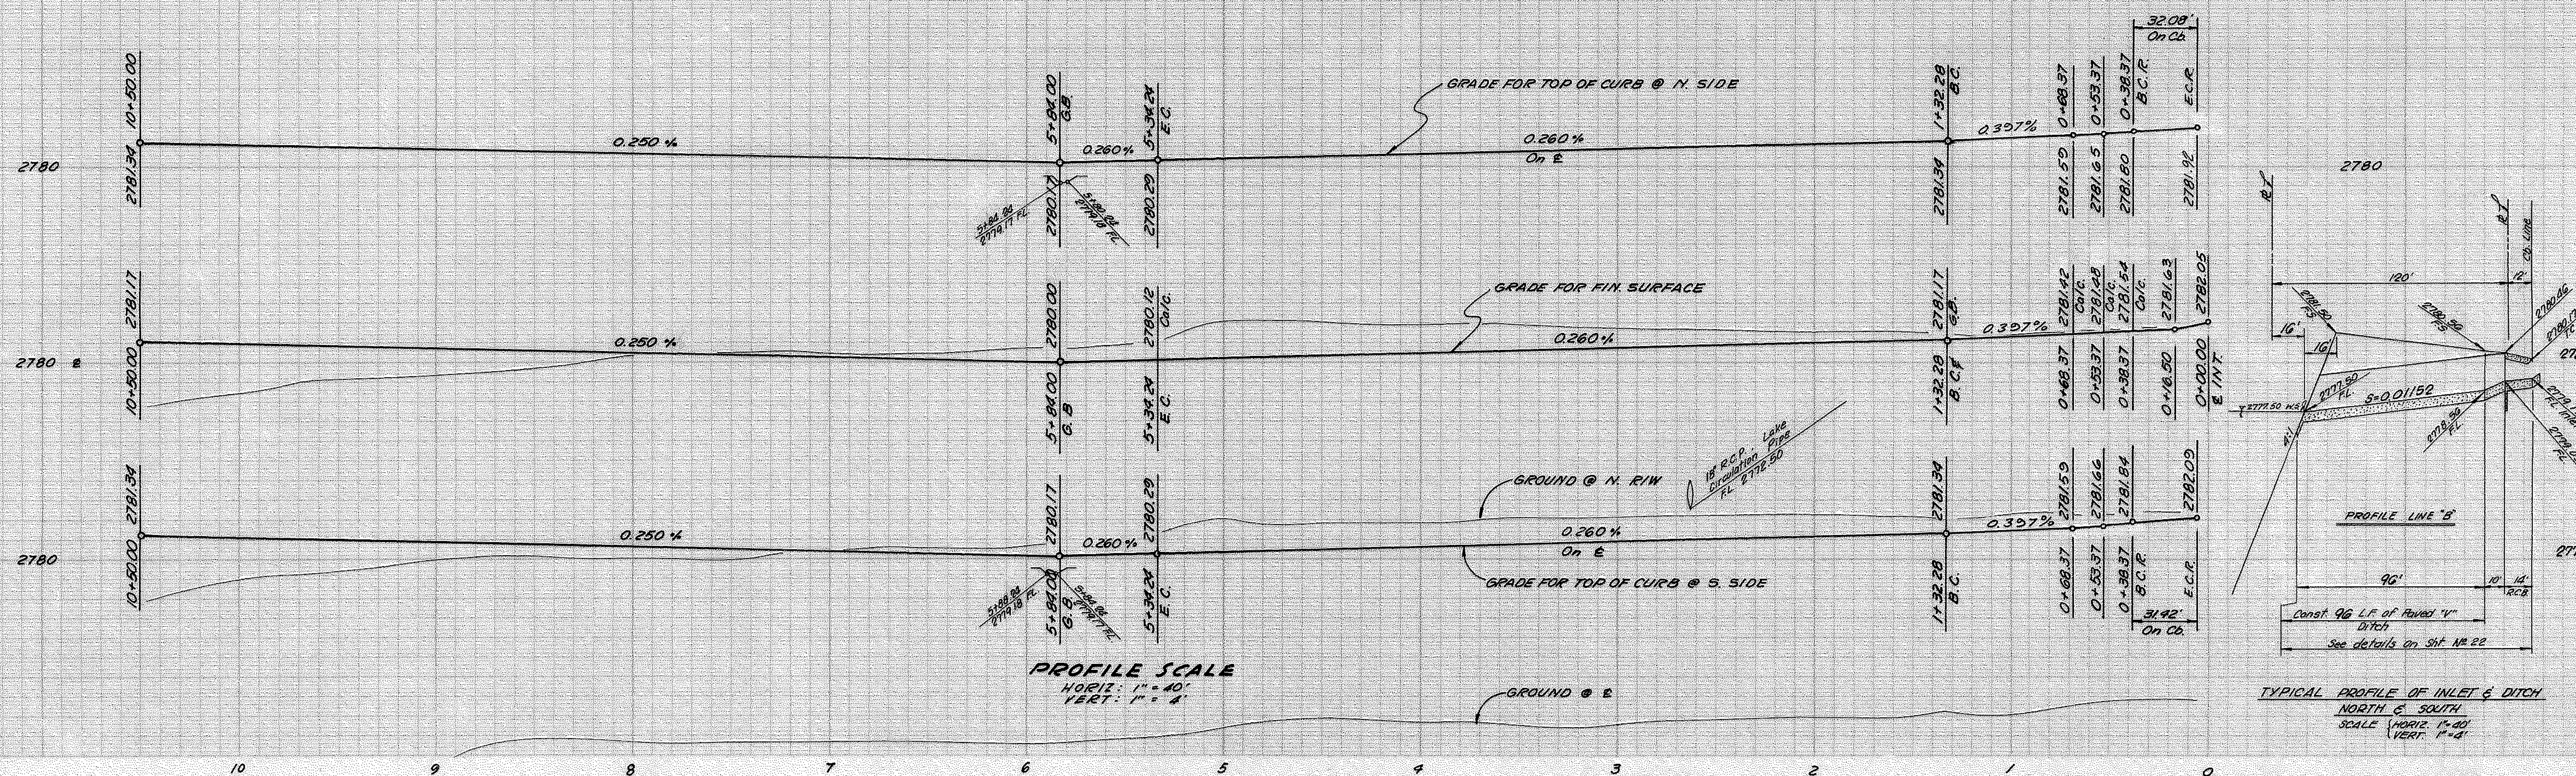

PLANS PREPARED BY: McINTIRE & QUIROS INC. 670 MONTEREY PASS RD. MONTEREY PARK, CALIF.		FIELD BOOK REF.		COUNTY OF SAN BERNARDINO ROAD DEPARTMENT		IMPROVEMENT PLANS TRACT NO. 8030		W. O. NO.	
BY: G. M. CUMBEY				DESIGNED BY		TRACT NO. 8030		ROAD NO.	
SIGNATURE <i>G. M. Cumbe</i> R.E. No. 14297				DRAWN BY		HARBOR DRIVE		FILE NO.	
				CHECKED BY <i>gmk</i>				SHEET 17 of 22	
				RECOMMENDED BY <i>James D. ...</i>					
				COUNTY ENGINEER					

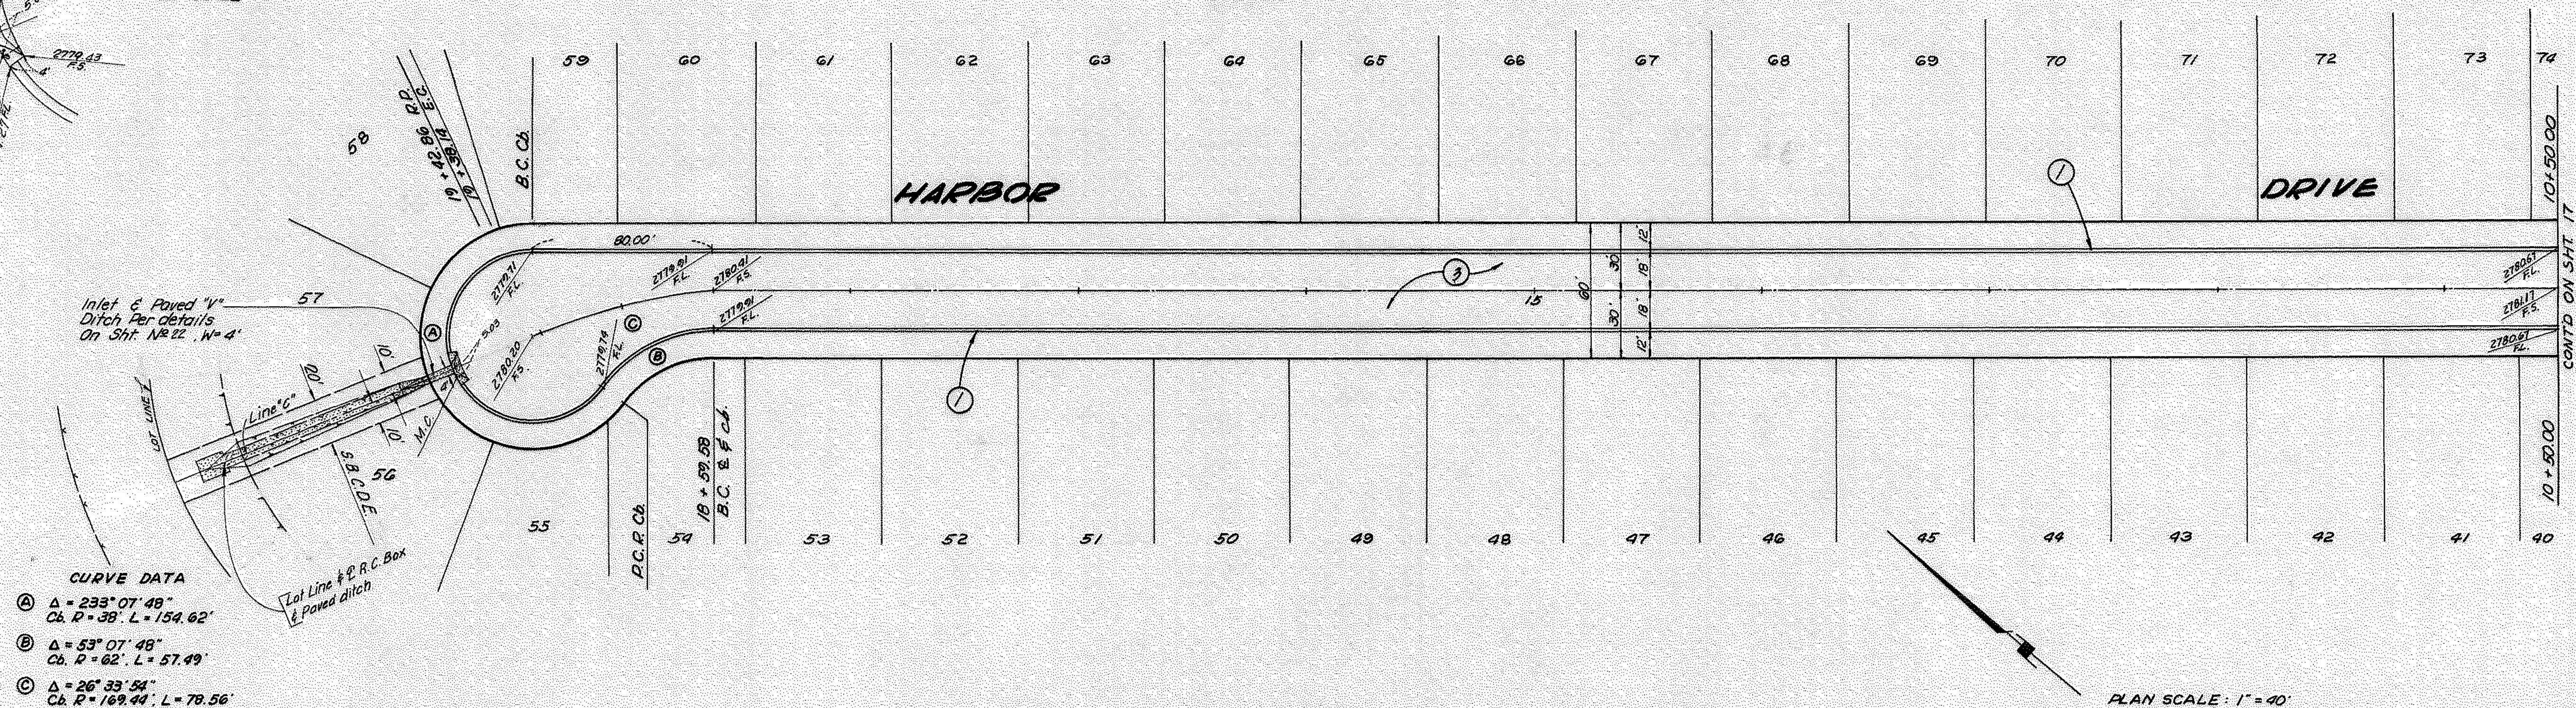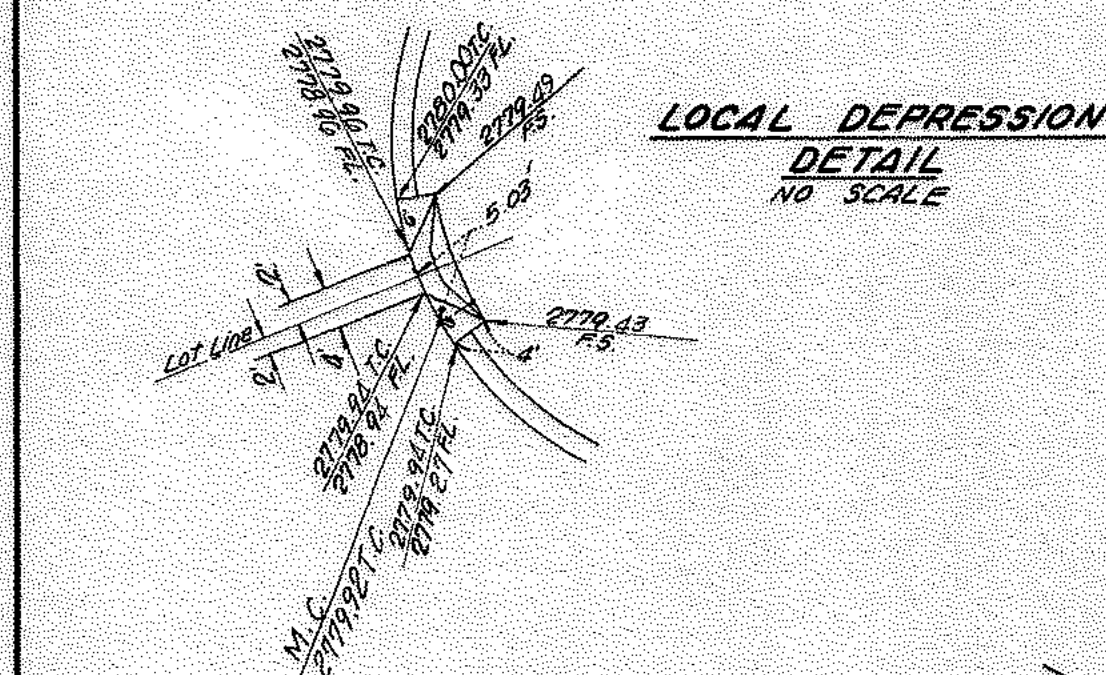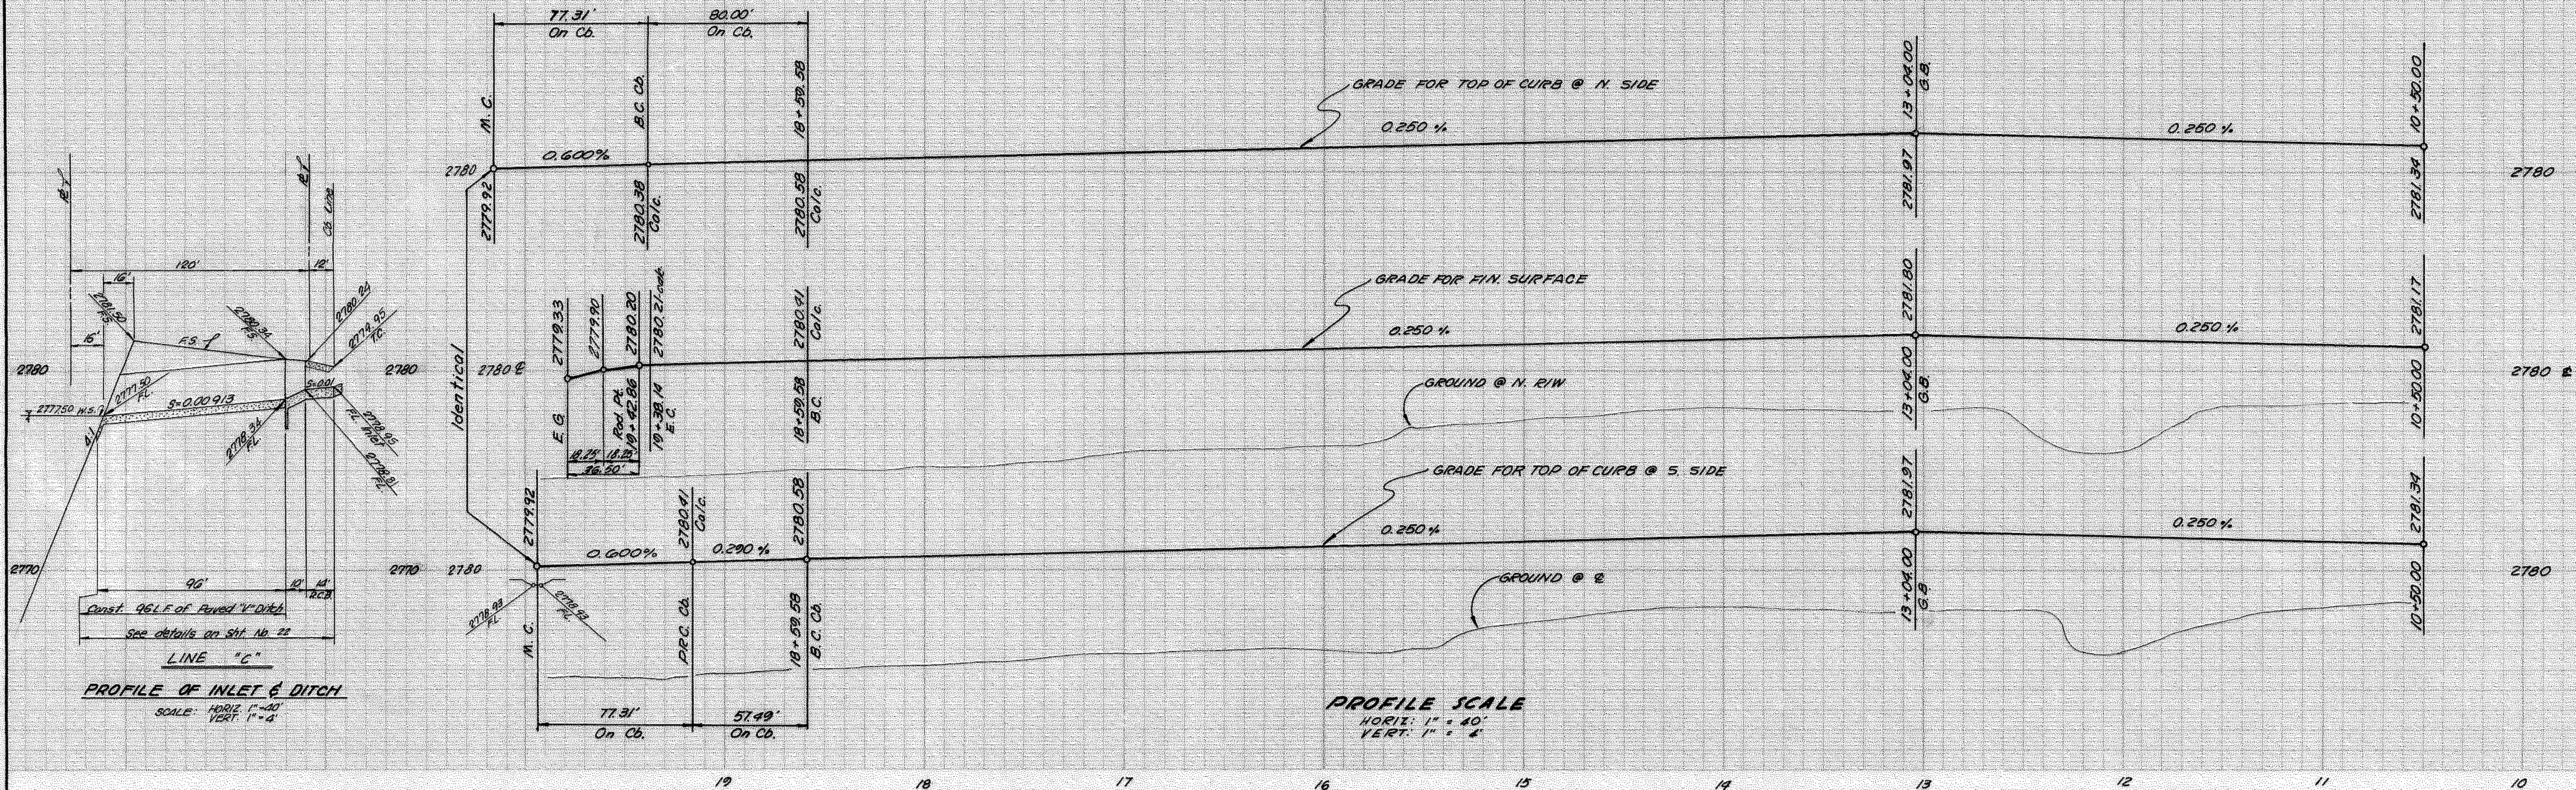

PLANS PREPARED BY: McINTIRE & QUIROS INC. 670 MONTEREY PASS RD. MONTEREY PARK, CALIF.		FIELD BOOK REF.		COUNTY OF SAN BERNARDINO ROAD DEPARTMENT		IMPROVEMENT PLANS TRACT NO. 8030 HARBOR DRIVE		W. O. NO. ROAD NO. FILE NO.	
BY: G. M. CUMBEY SIGNATURE: <i>G. M. Cumbey</i> R.E. No. 14297		DESIGNED BY DRAWN BY CHECKED BY <i>G.W.K.</i> RECOMMENDED BY <i>James W. Hayward</i> CITY DESIGN ENGINEER		APPROVED BY <i>William J. Palano</i> 3-22-10 ASST. ROAD COMMISSIONER-ENGR. DATE		COUNTY ENGINEER DATE		SHEET 18 of 22	
MARK		REVISIONS		APPR DATE		COUNTY ENGINEER		DATE	

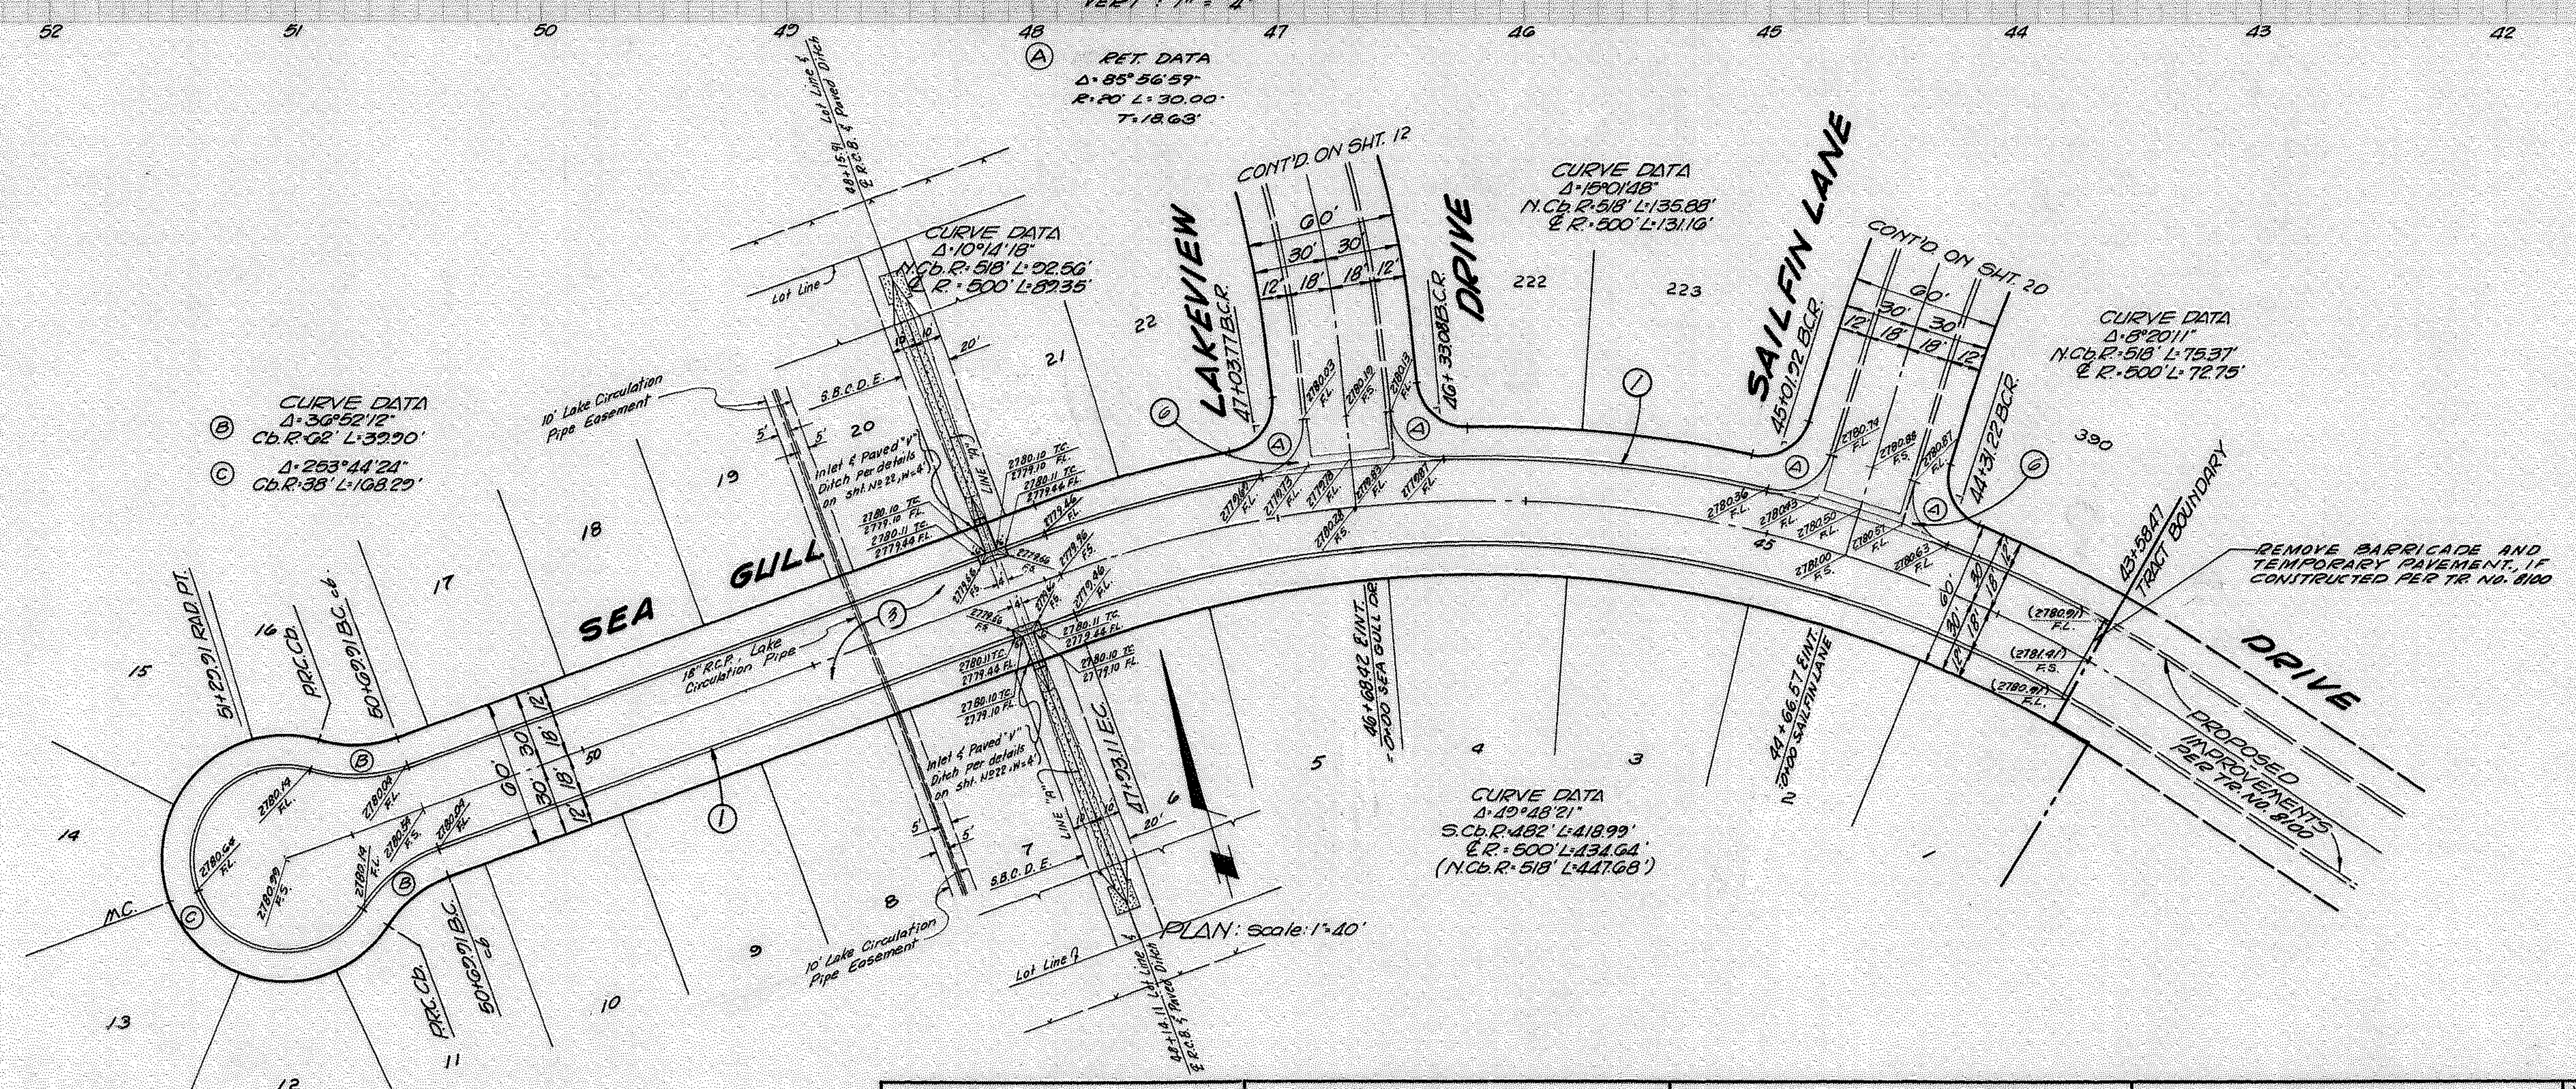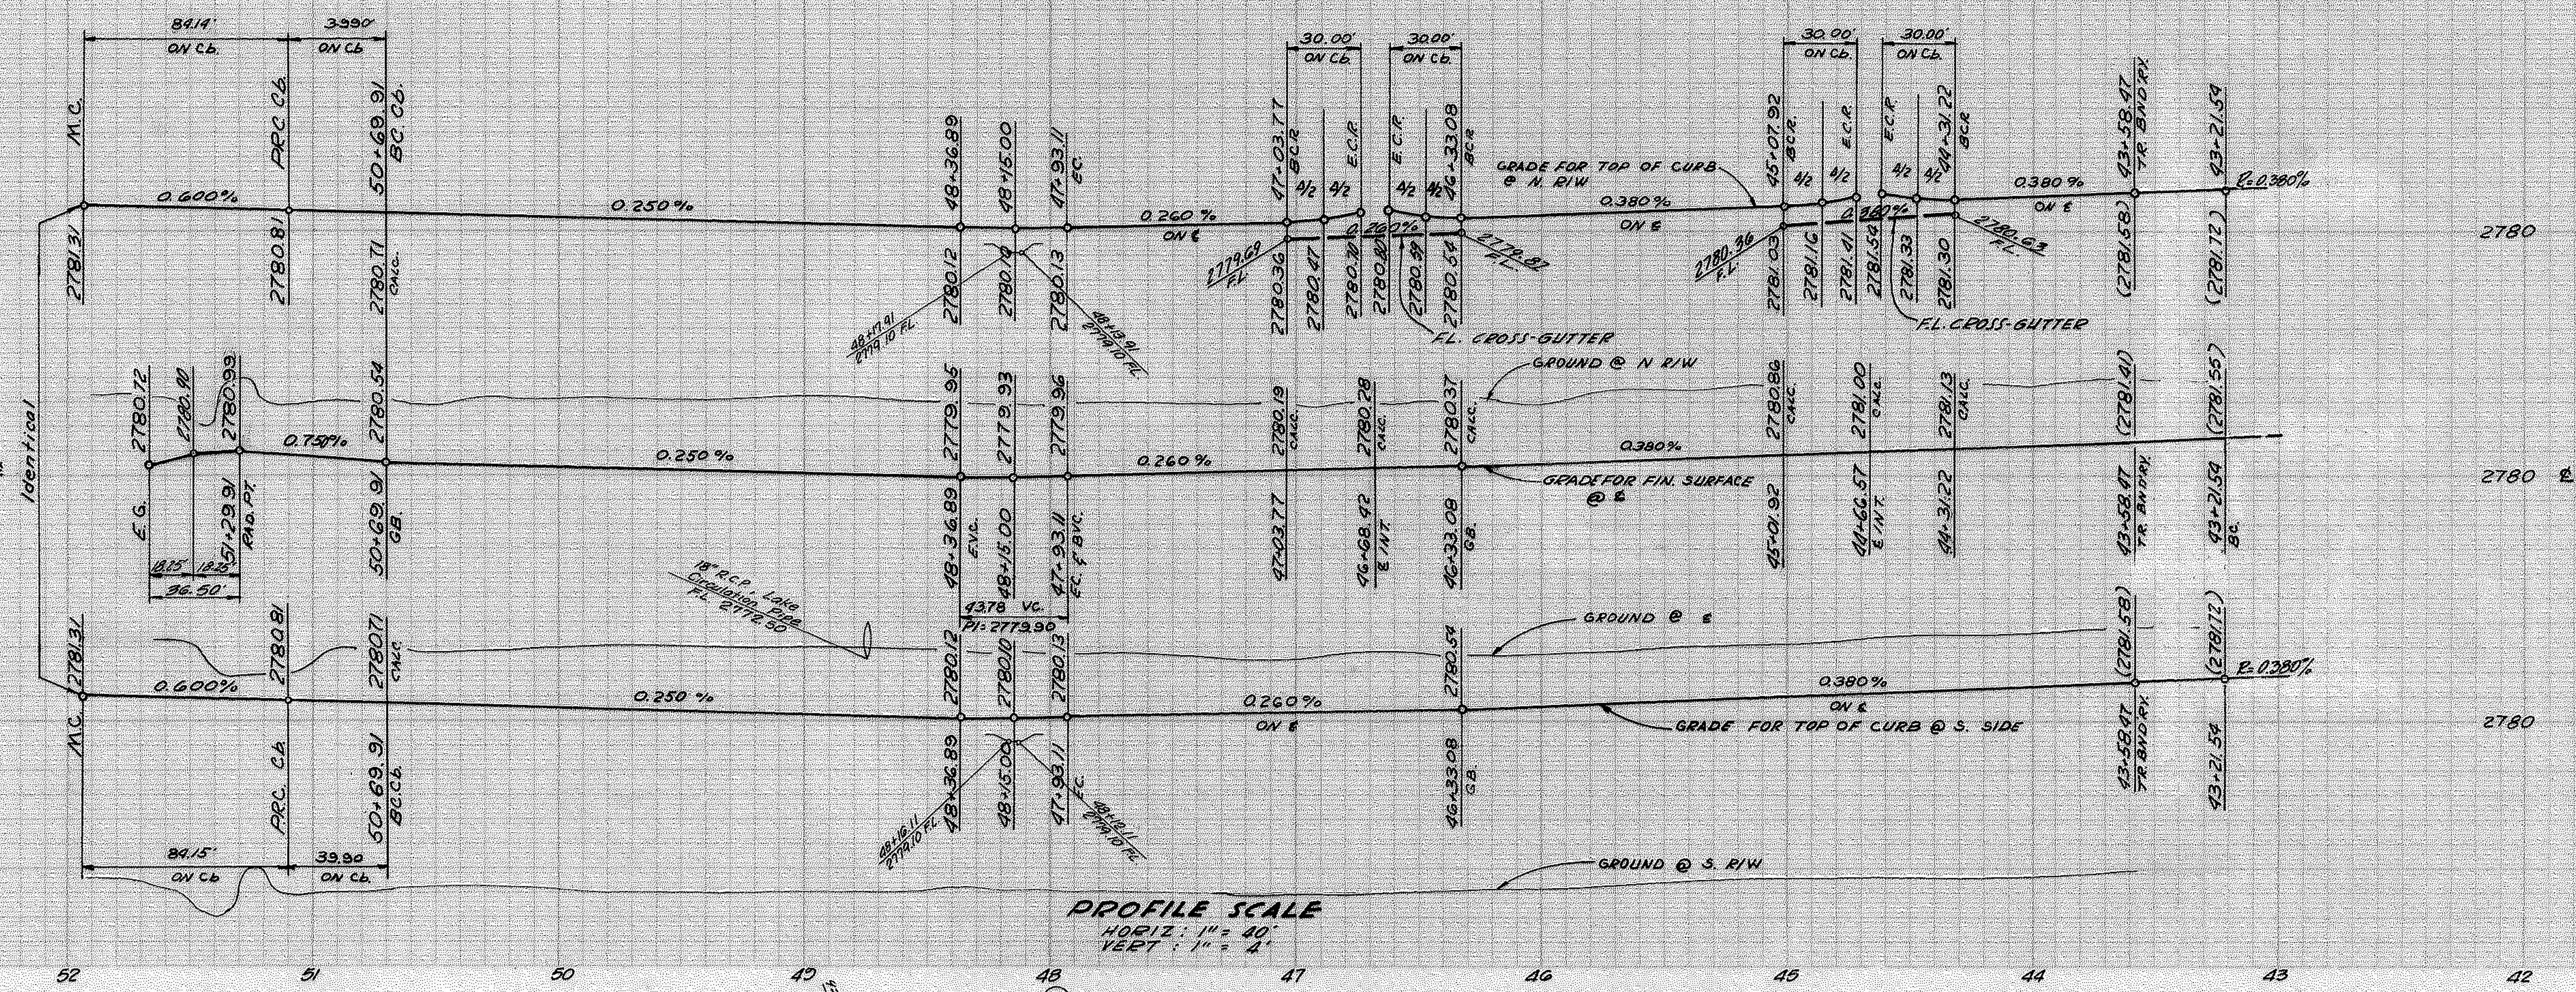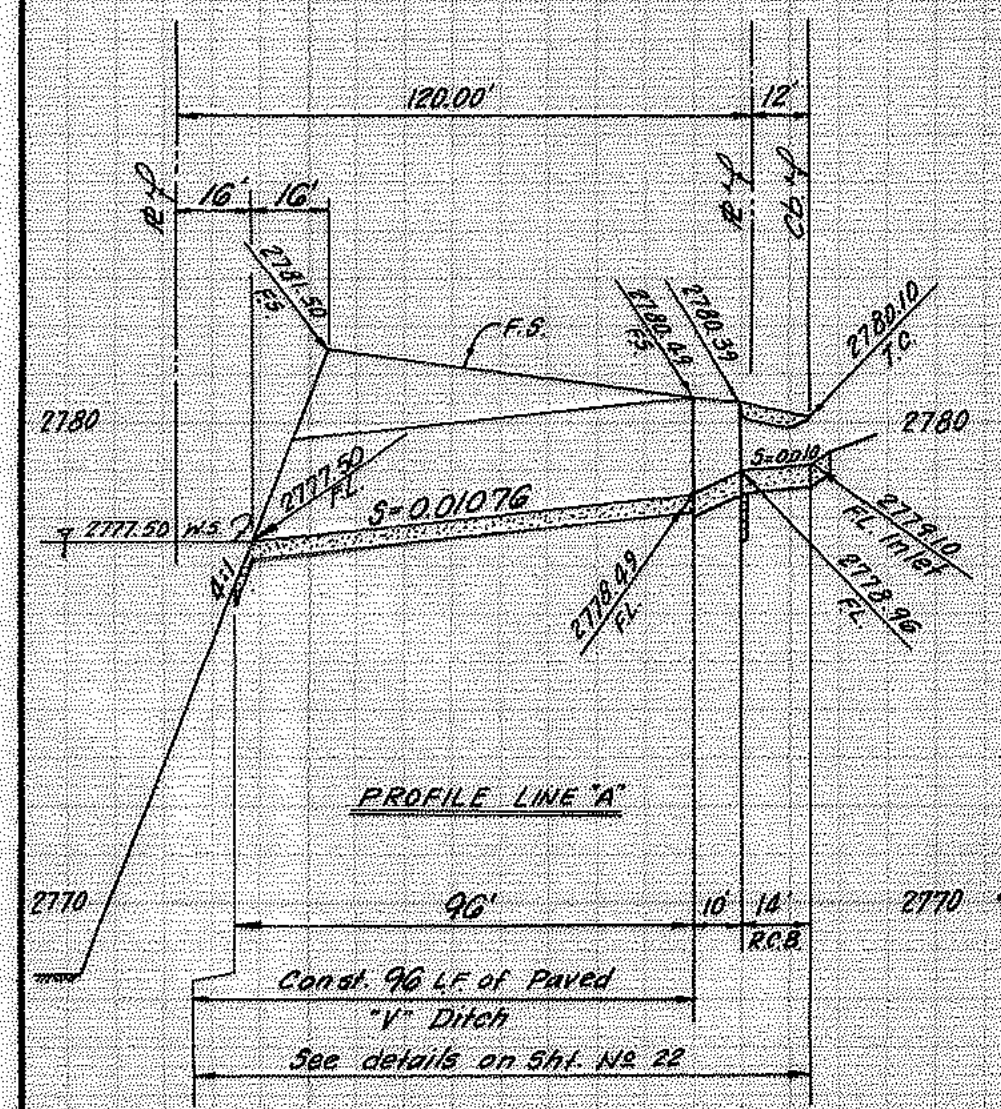

PLANS PREPARED BY: McINTIRE & QUIROS INC. 670 MONTEREY PASS RD. MONTEREY PARK, CALIF.		FIELD BOOK REF.		COUNTY OF SAN BERNARDINO ROAD DEPARTMENT		IMPROVEMENT PLANS TRACT NO. 8030 SEA GULL DRIVE		W. O. NO.
BY: G. M. CUMBEY Signature: <i>G. M. Cumbe</i> R.E. No. 14297		DESIGNED BY DRAWN BY CHECKED BY <i>G. M. R.</i> RECOMMENDED BY <i>G. M. R.</i> COUNTY DESIGN ENGINEER		APPROVED BY <i>William J. Feland</i> 5-26-78 ASST. ROAD COMMISSIONER-ENGR. DATE		ROAD NO.		FILE NO.
MARK		REVISIONS		APPR DATE		COUNTY ENGINEER		SHEET 19 of 22