


PROJECT RECORD

NOTE: ALL DETAILS
1 1/2" = 1'-0" U.N.O.

483971

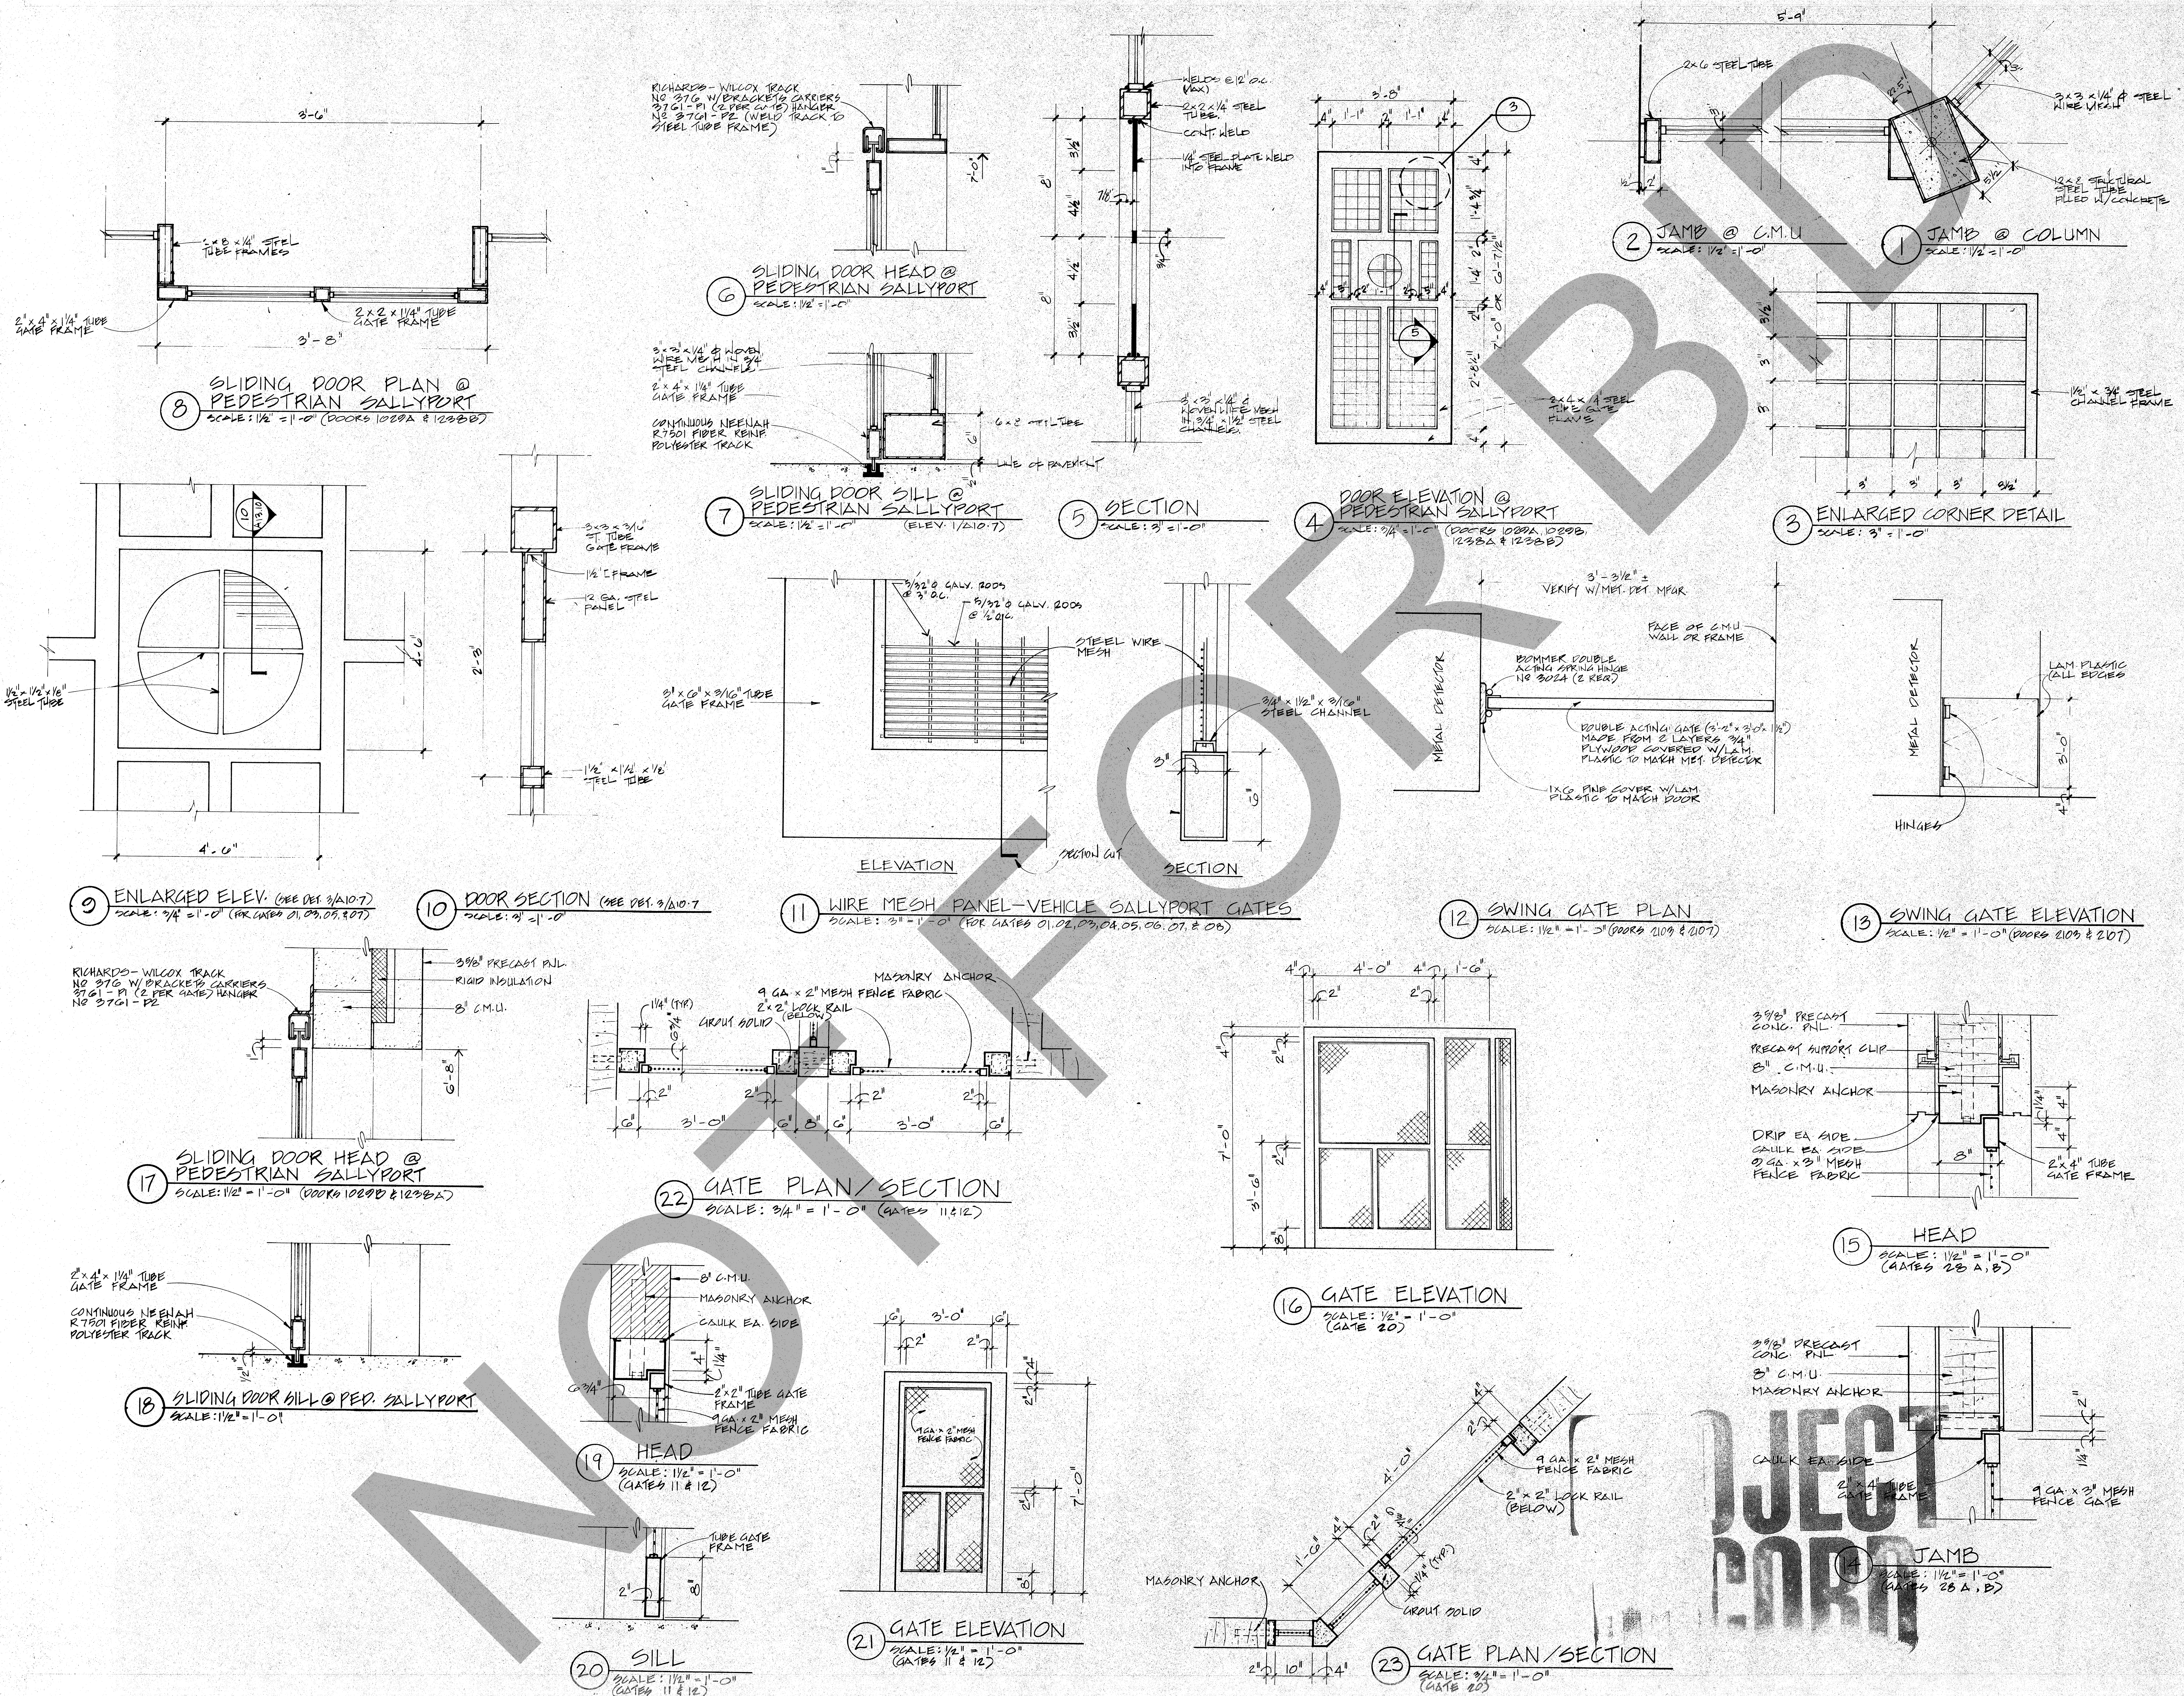

ROSSER FABRAP INTERNATIONAL

ROSSER FABRAP INTERNATIONAL, INC.
Architectural, Engineering, Planning, Interior,
Mechanical, Electrical, Plumbing, Security, & Civil Engineering

Atlanta Savannah Tampa

ROSSER FABRAP INTERNATIONAL

Revisions
No. Date Description
1 2/17/89 ADDENDA POSTED ISSUED FOR CONSTRUCTION

WEST VALLEY - DETENTION - CENTER
FOR THE COUNTY OF SAN BERNARDINO, CALIFORNIA

HARRY MAYS, COUNTY ADMINISTRATION OFFICER

FLOYD TIDWELL, SHERIFF

BOARD OF SUPERVISORS
John J. Janssen, Chairman, Fire District
Barbara Cram Rios, Fire District
Barbara Cram Rios, Fire District

GATE DETAILS

Job No. 05052A-04
Date 10-11-89 A13.10