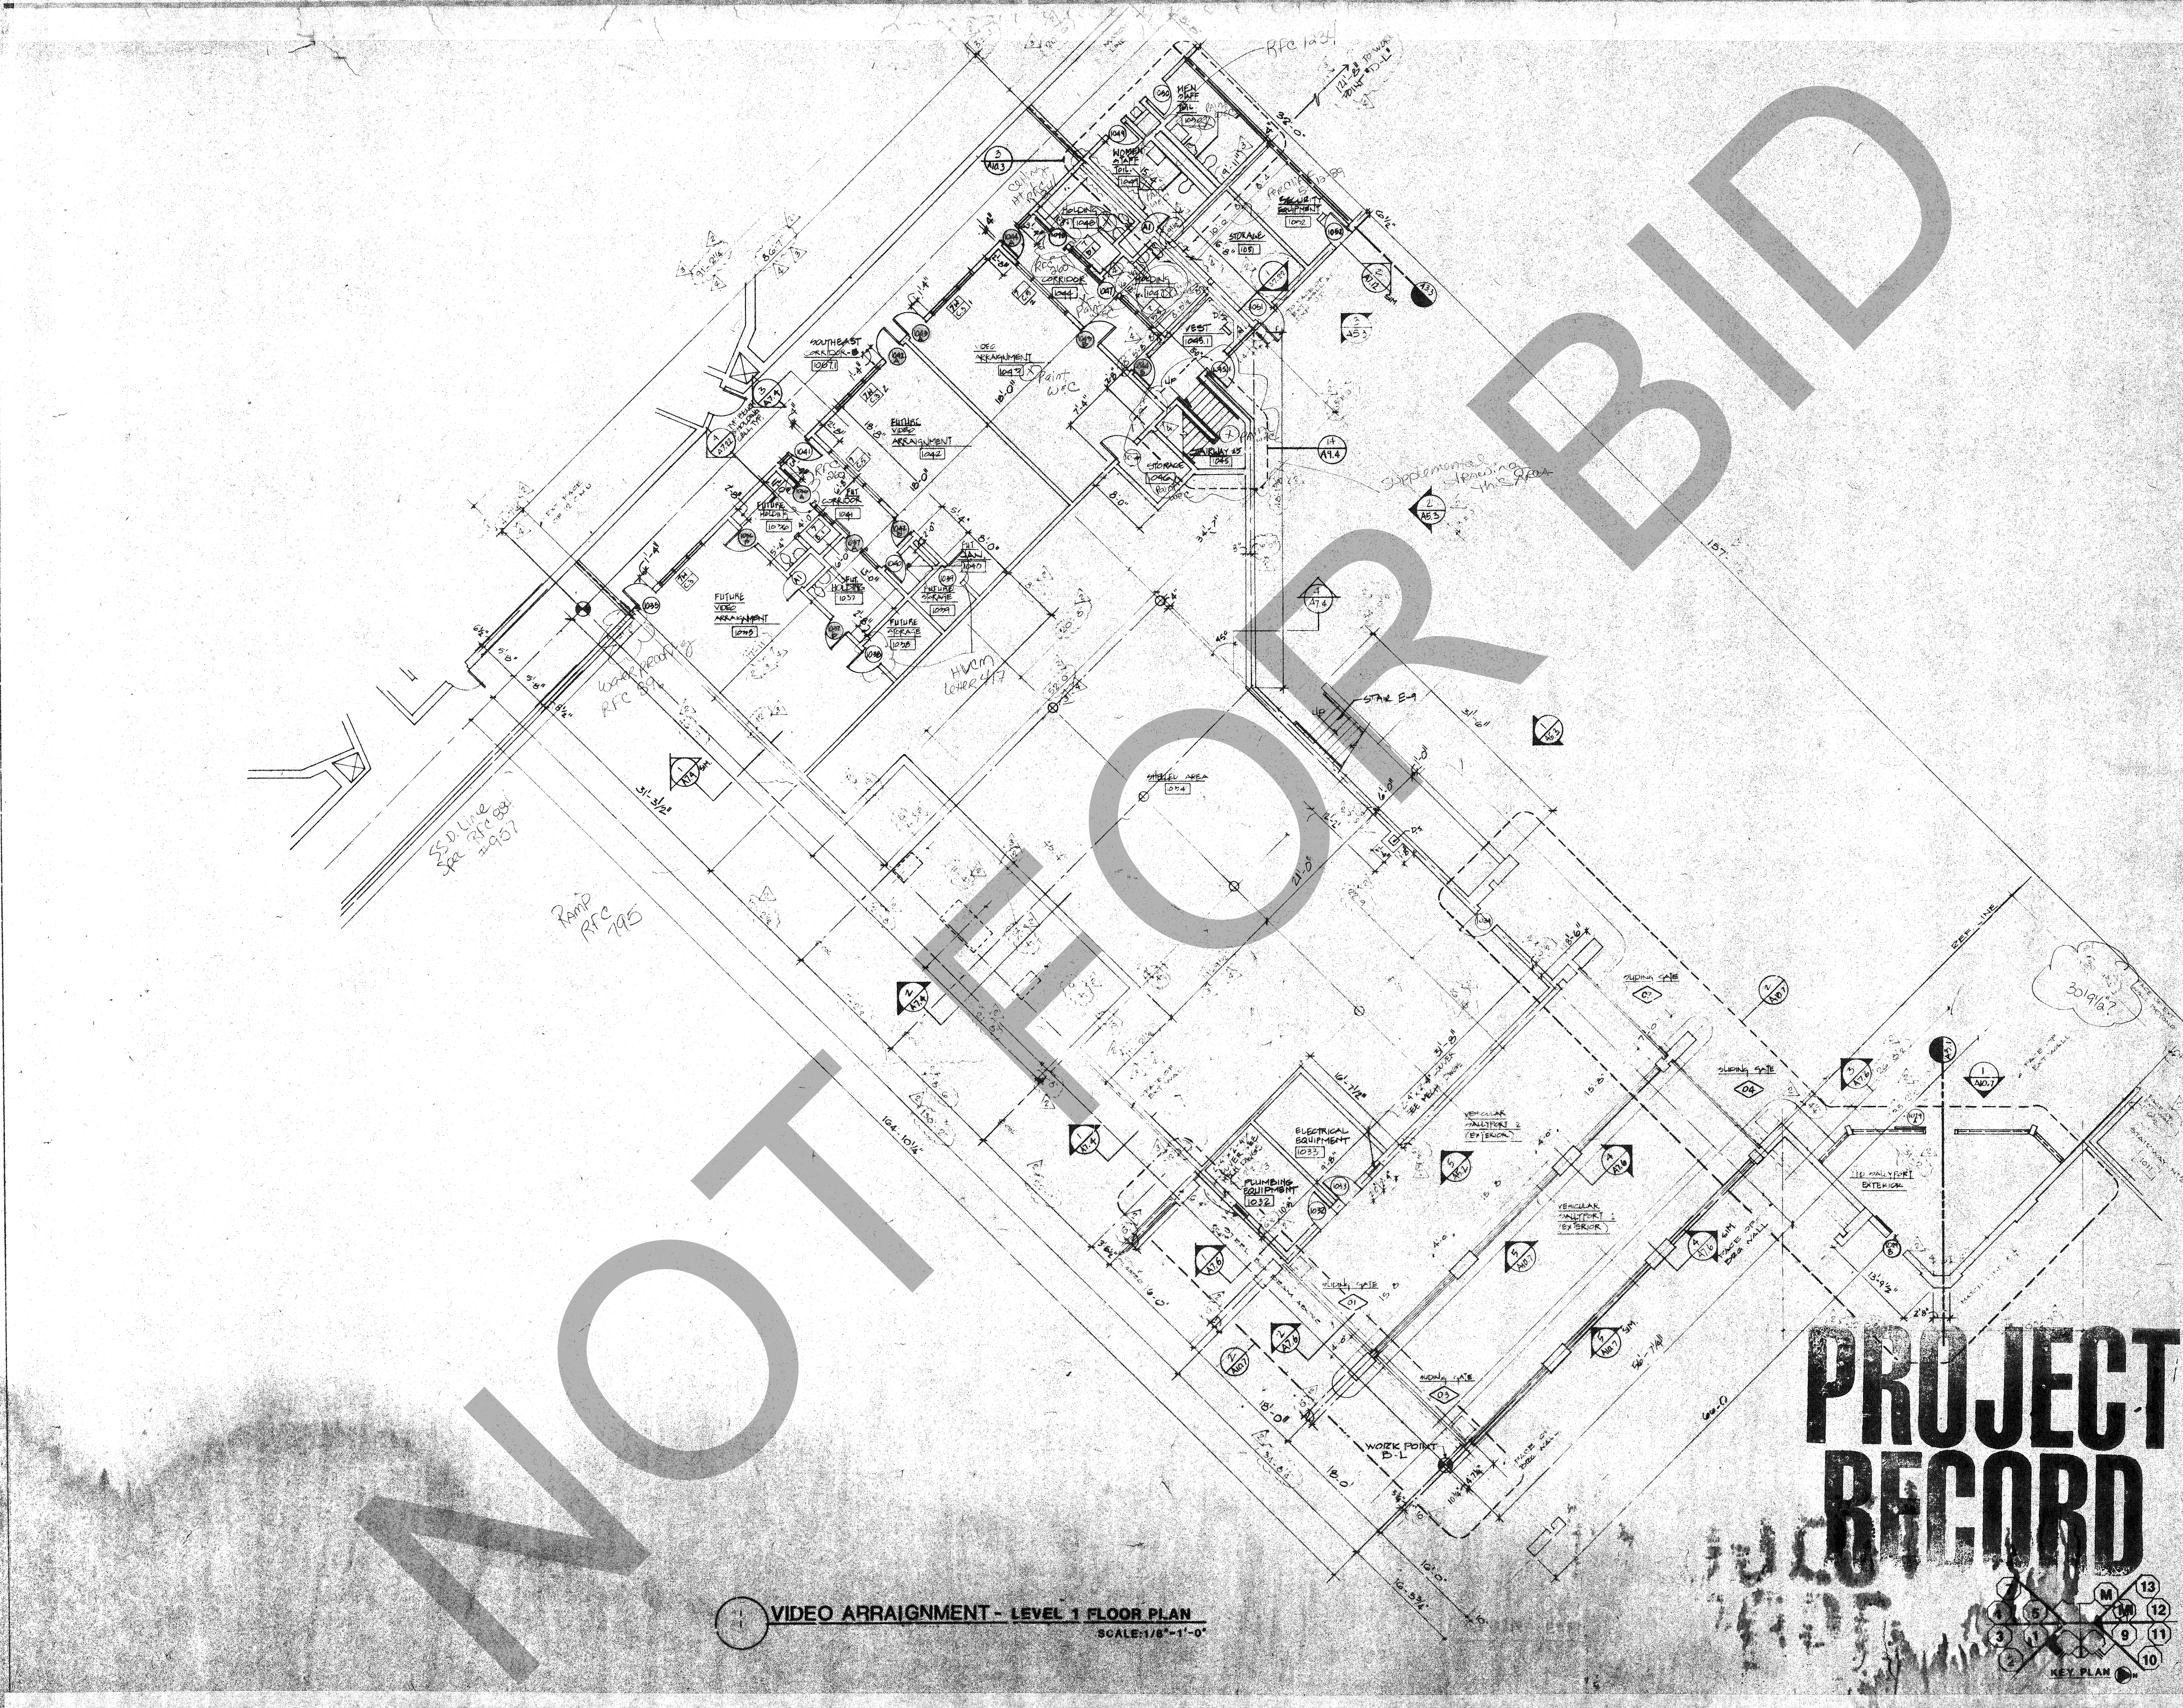

ROSSER FABRAP INTERNATIONAL

Revisions

No. Date Description

ROSSER FABRAP INTERNATIONAL
Criminal Justice Architecture, Technology, Planning, Interiors, Mechanical, Electrical, Plumbing, Security, & Civil Engineering

JUSTICE SYSTEMS INCORPORATED
Criminal Justice Operations, Programming

JOHNSON & NIELSEN
Structural Engineering

WEST · VALLEY · DETENTION · CENTER
FOR · THE · COUNTY OF · SAN · BERNARDINO, · CALIFORNIA

HARRY MAYS, COUNTY ADMINISTRATION OFFICER

FLOYD TIDWELL, SHERIFF

BOARD OF SUPERVISORS

STATE OF CALIFORNIA
DAVID A. CLARK
No. C-015672
REGISTERED ARCHITECT

VIDEO ARRAIGNMENT
LEVEL 1-FLOOR PLAN

Job No. 88058.04

A3.2