

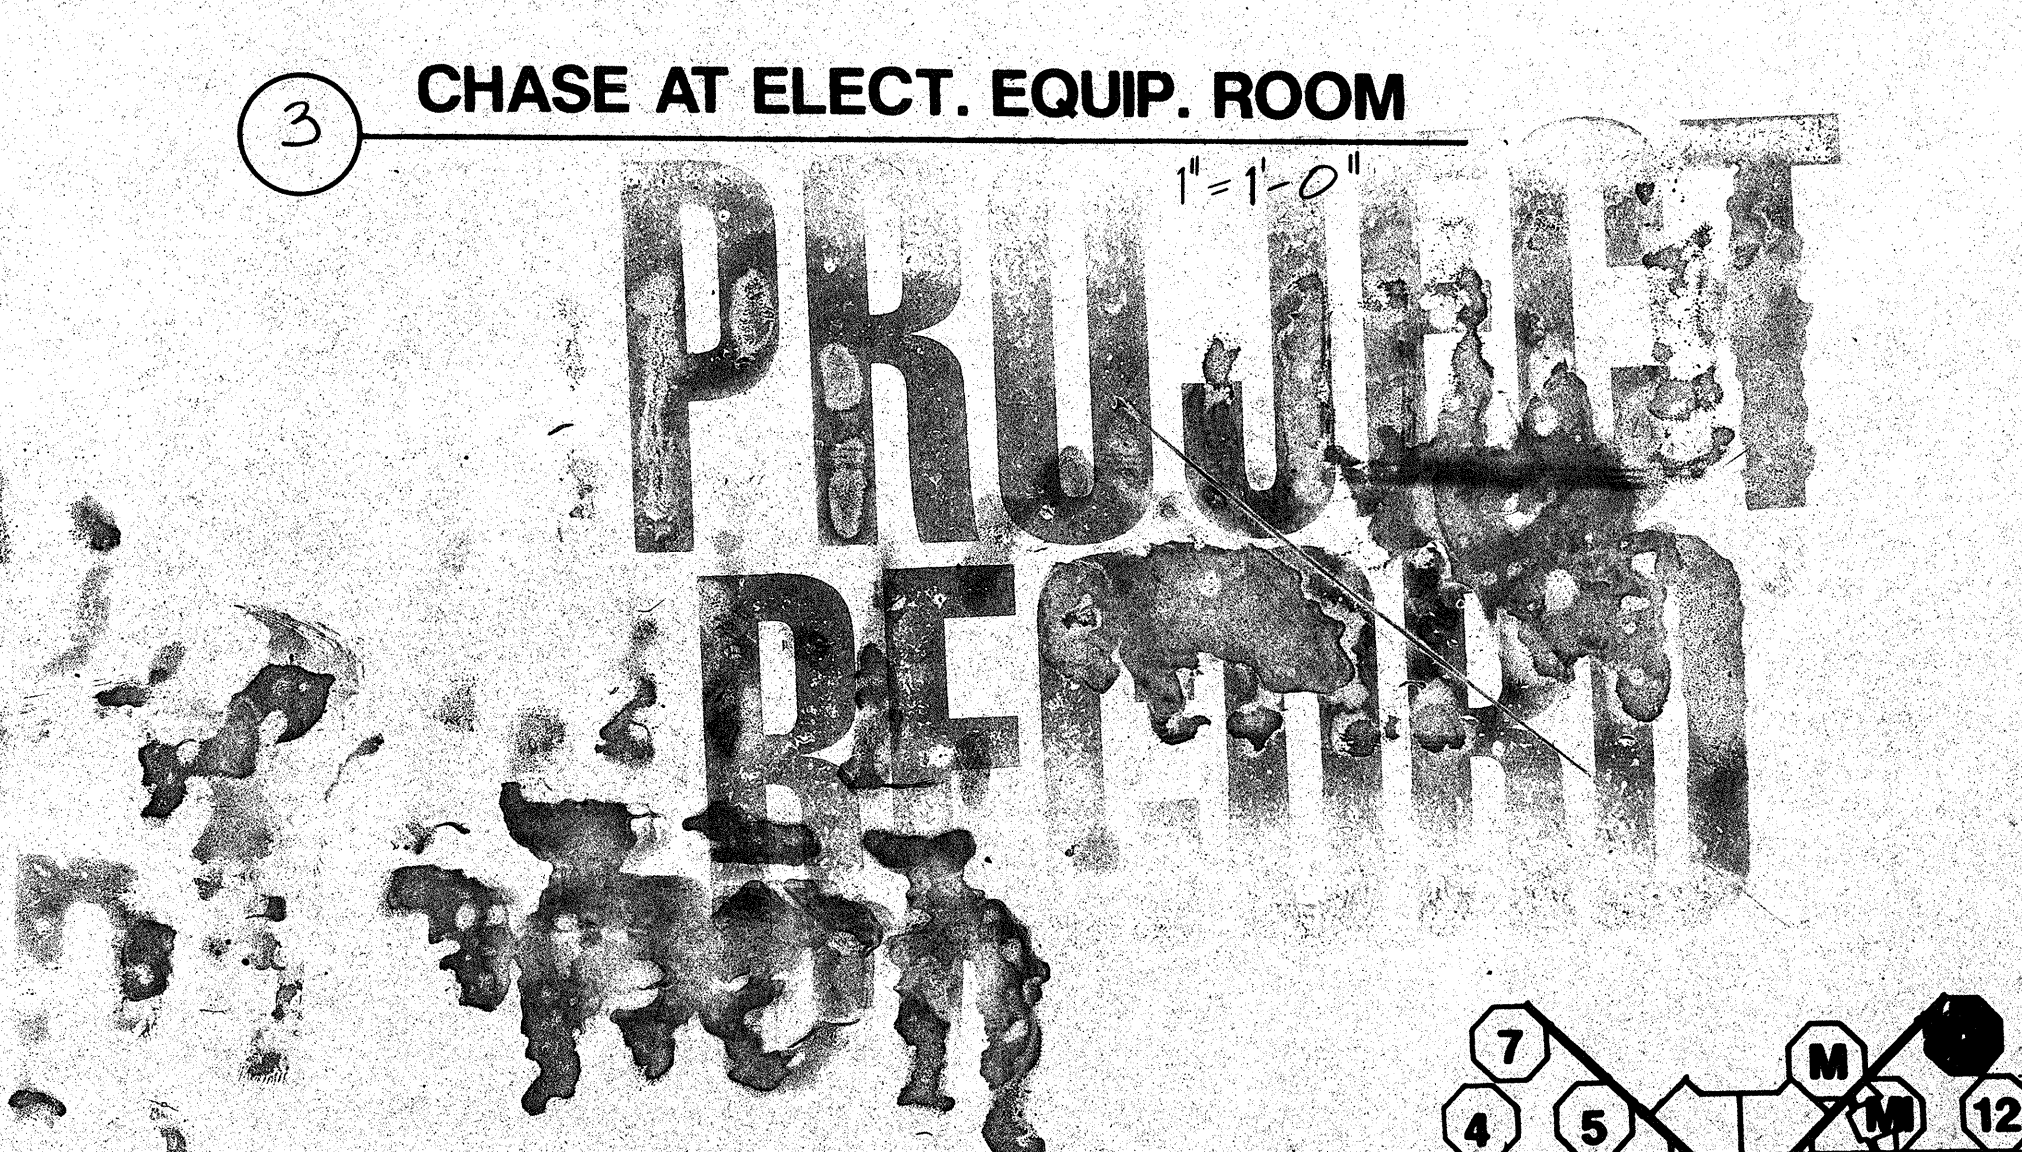
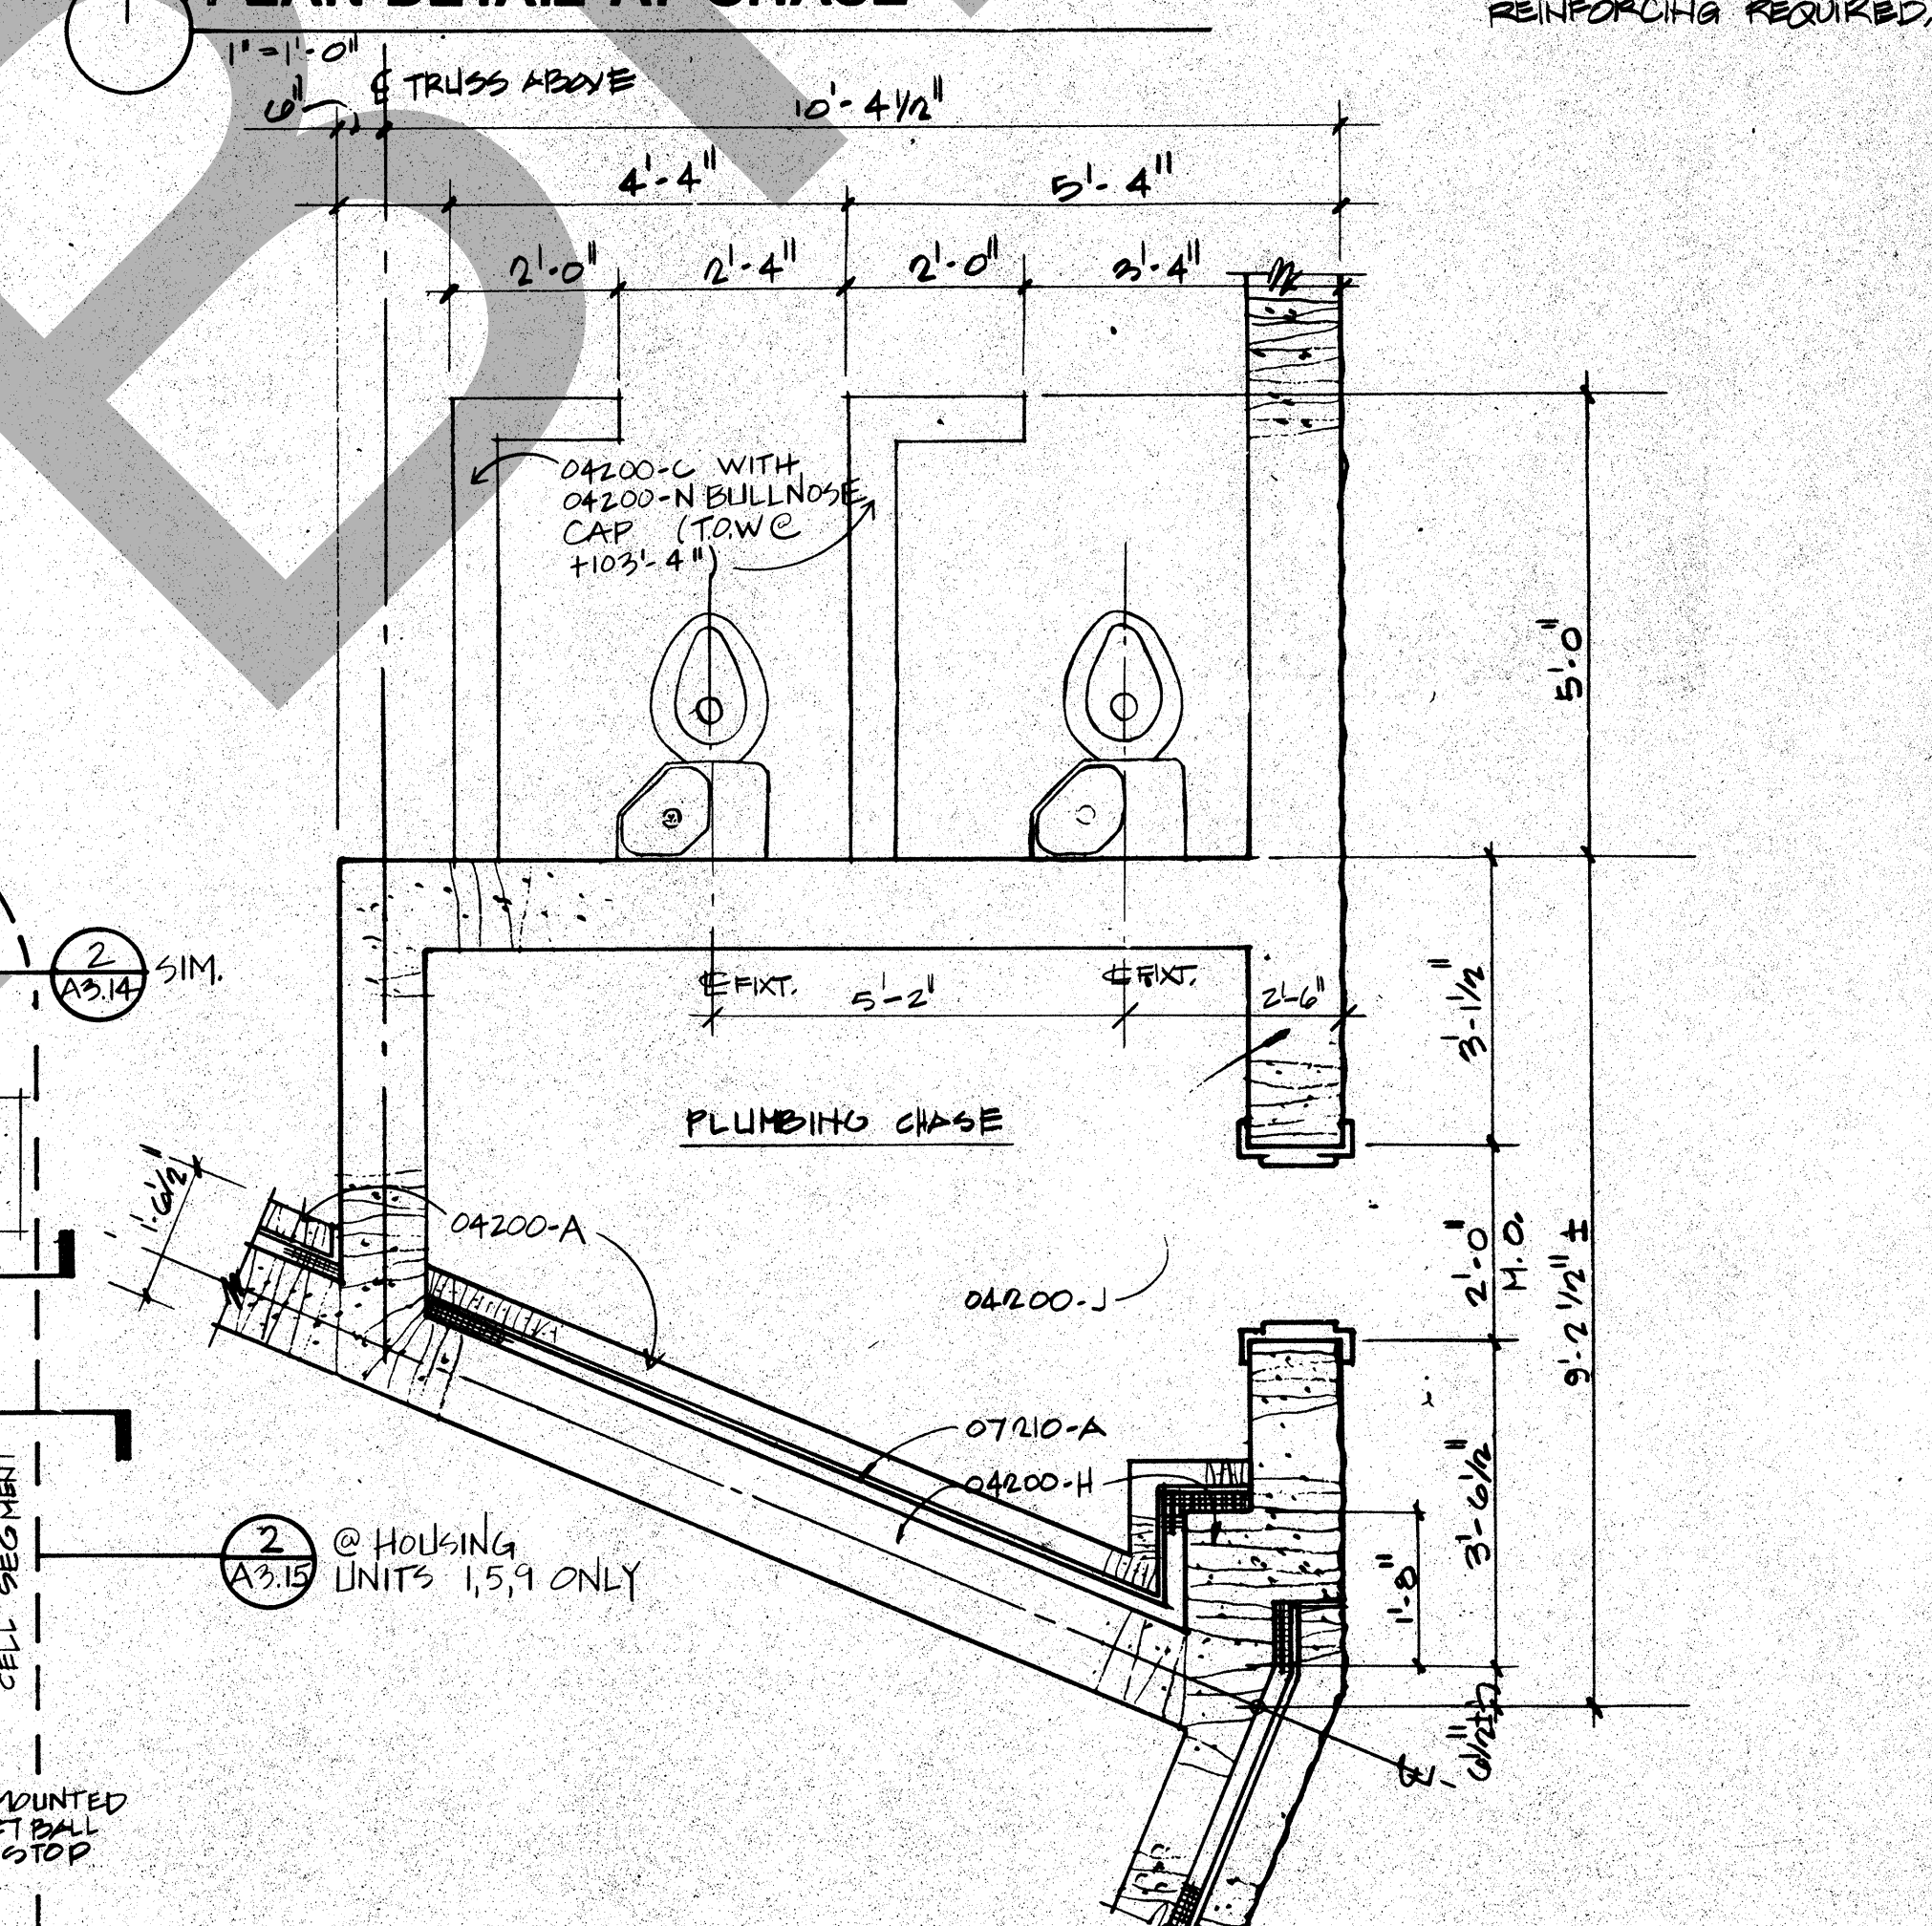
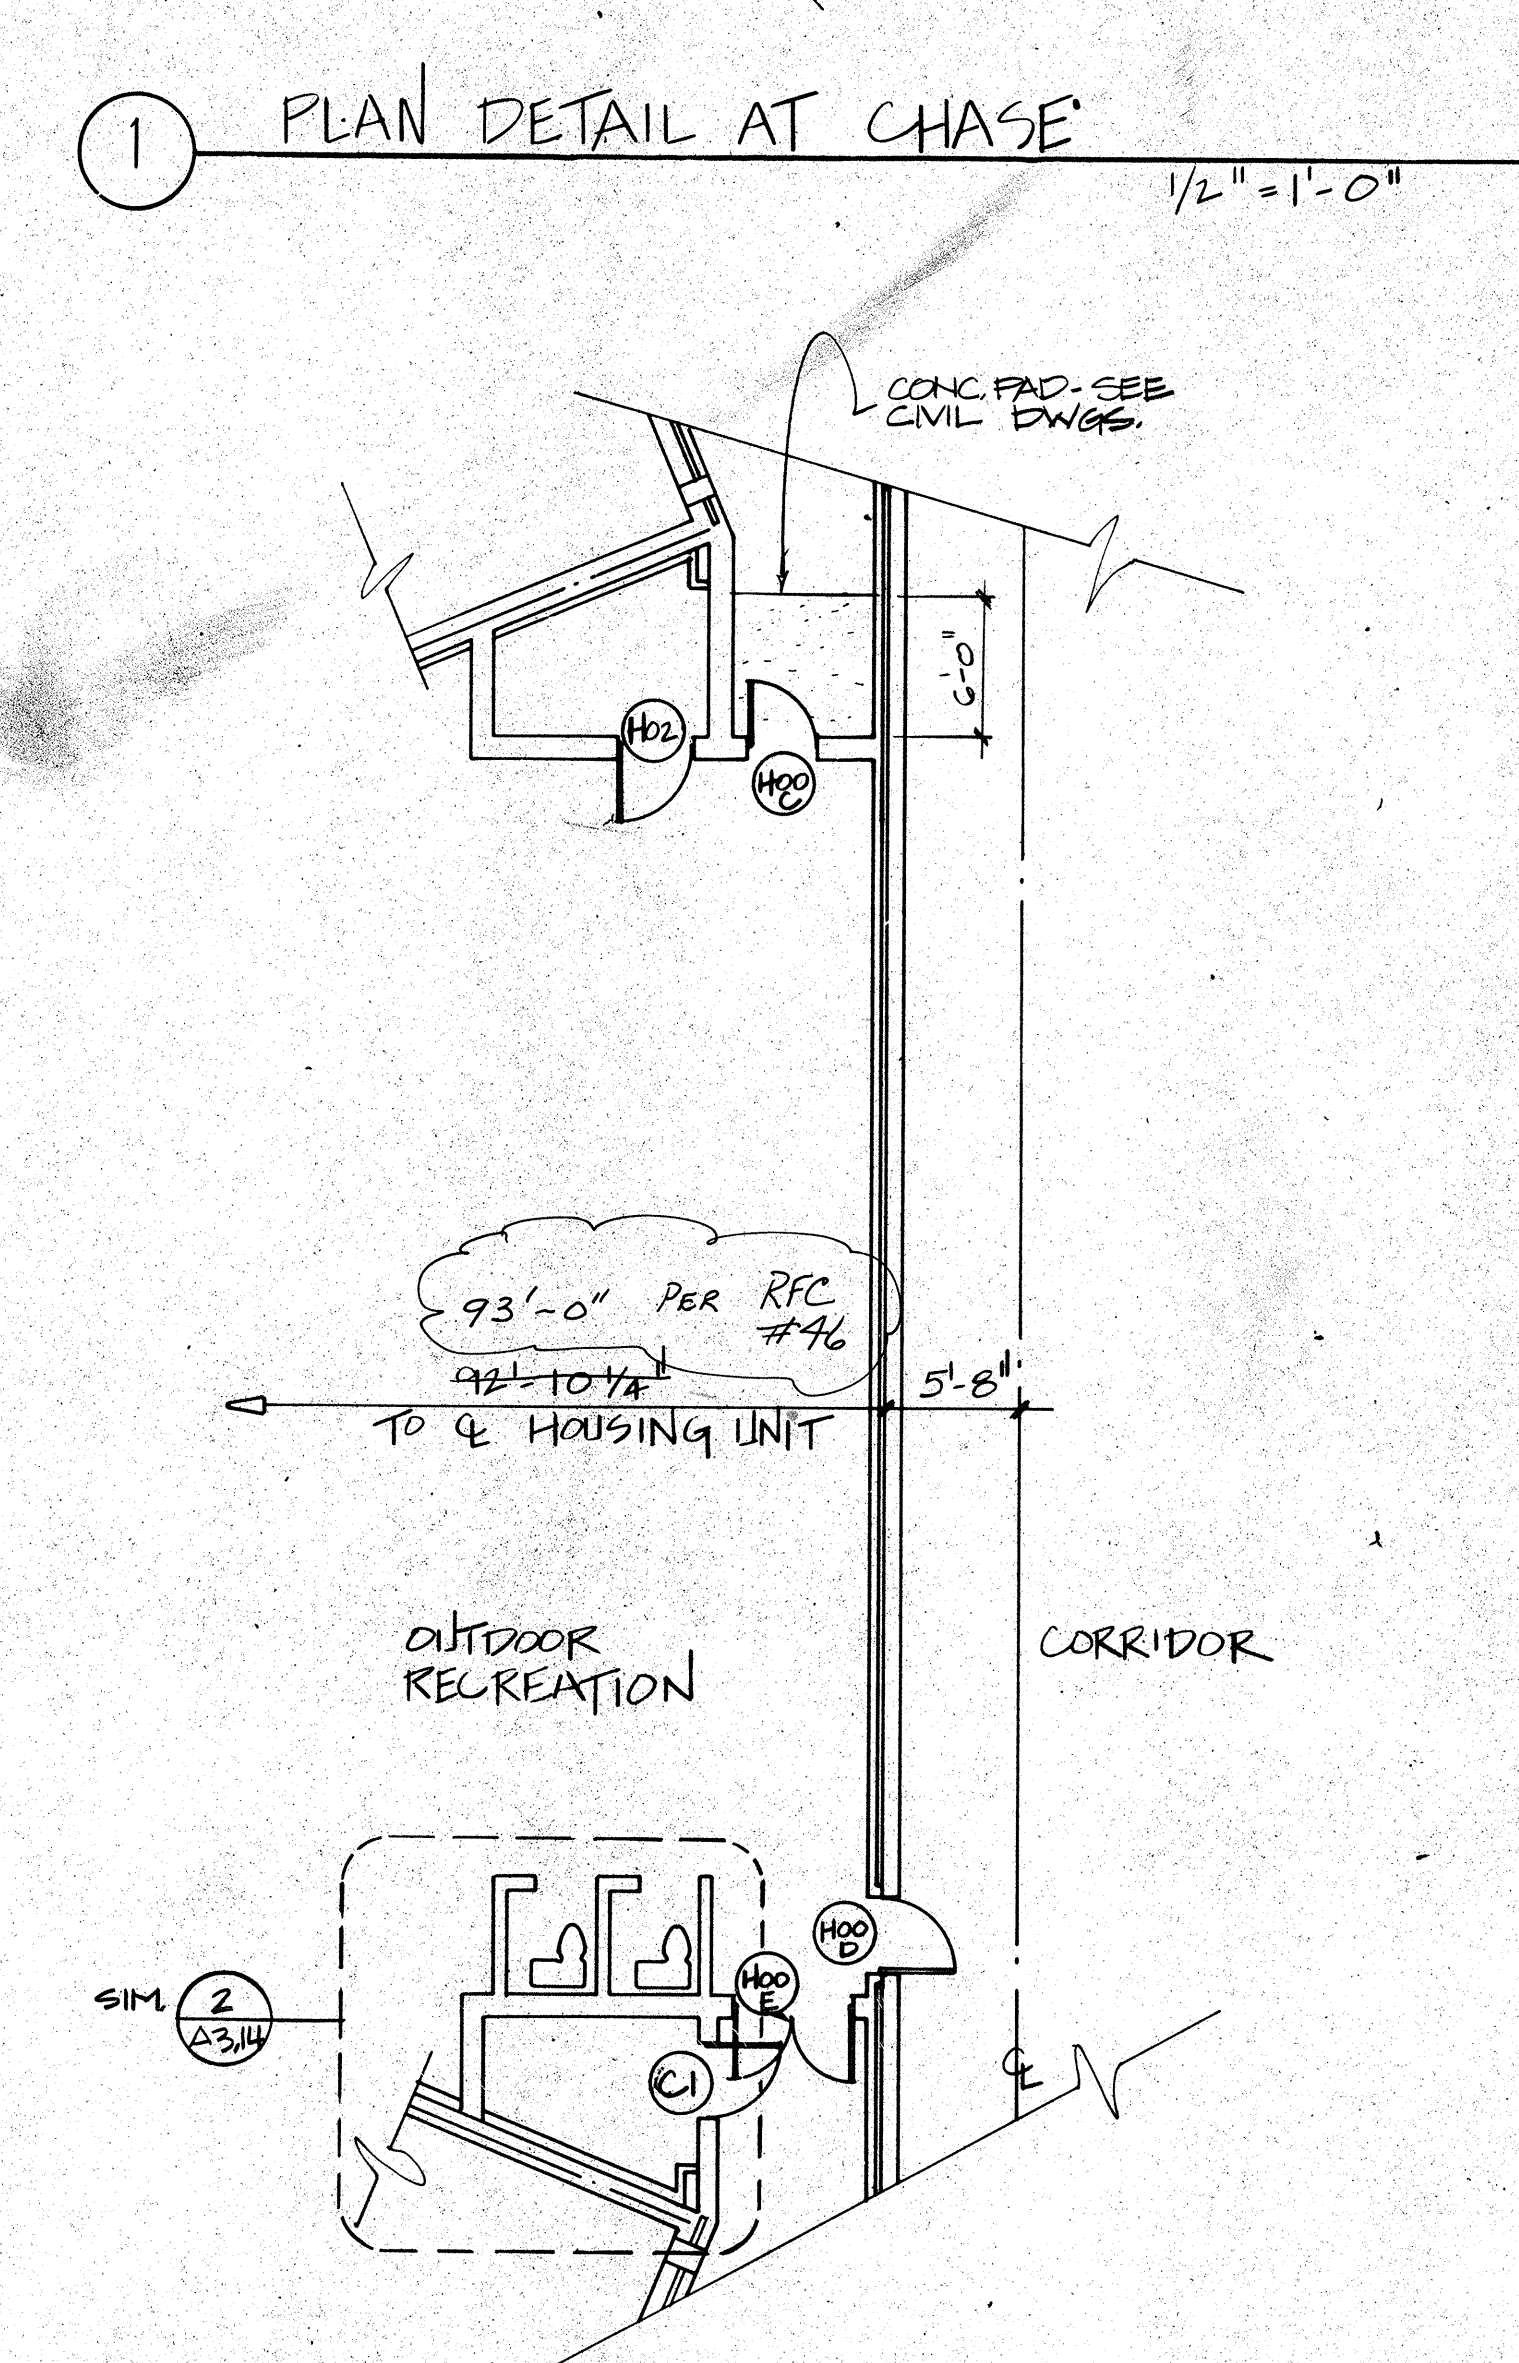
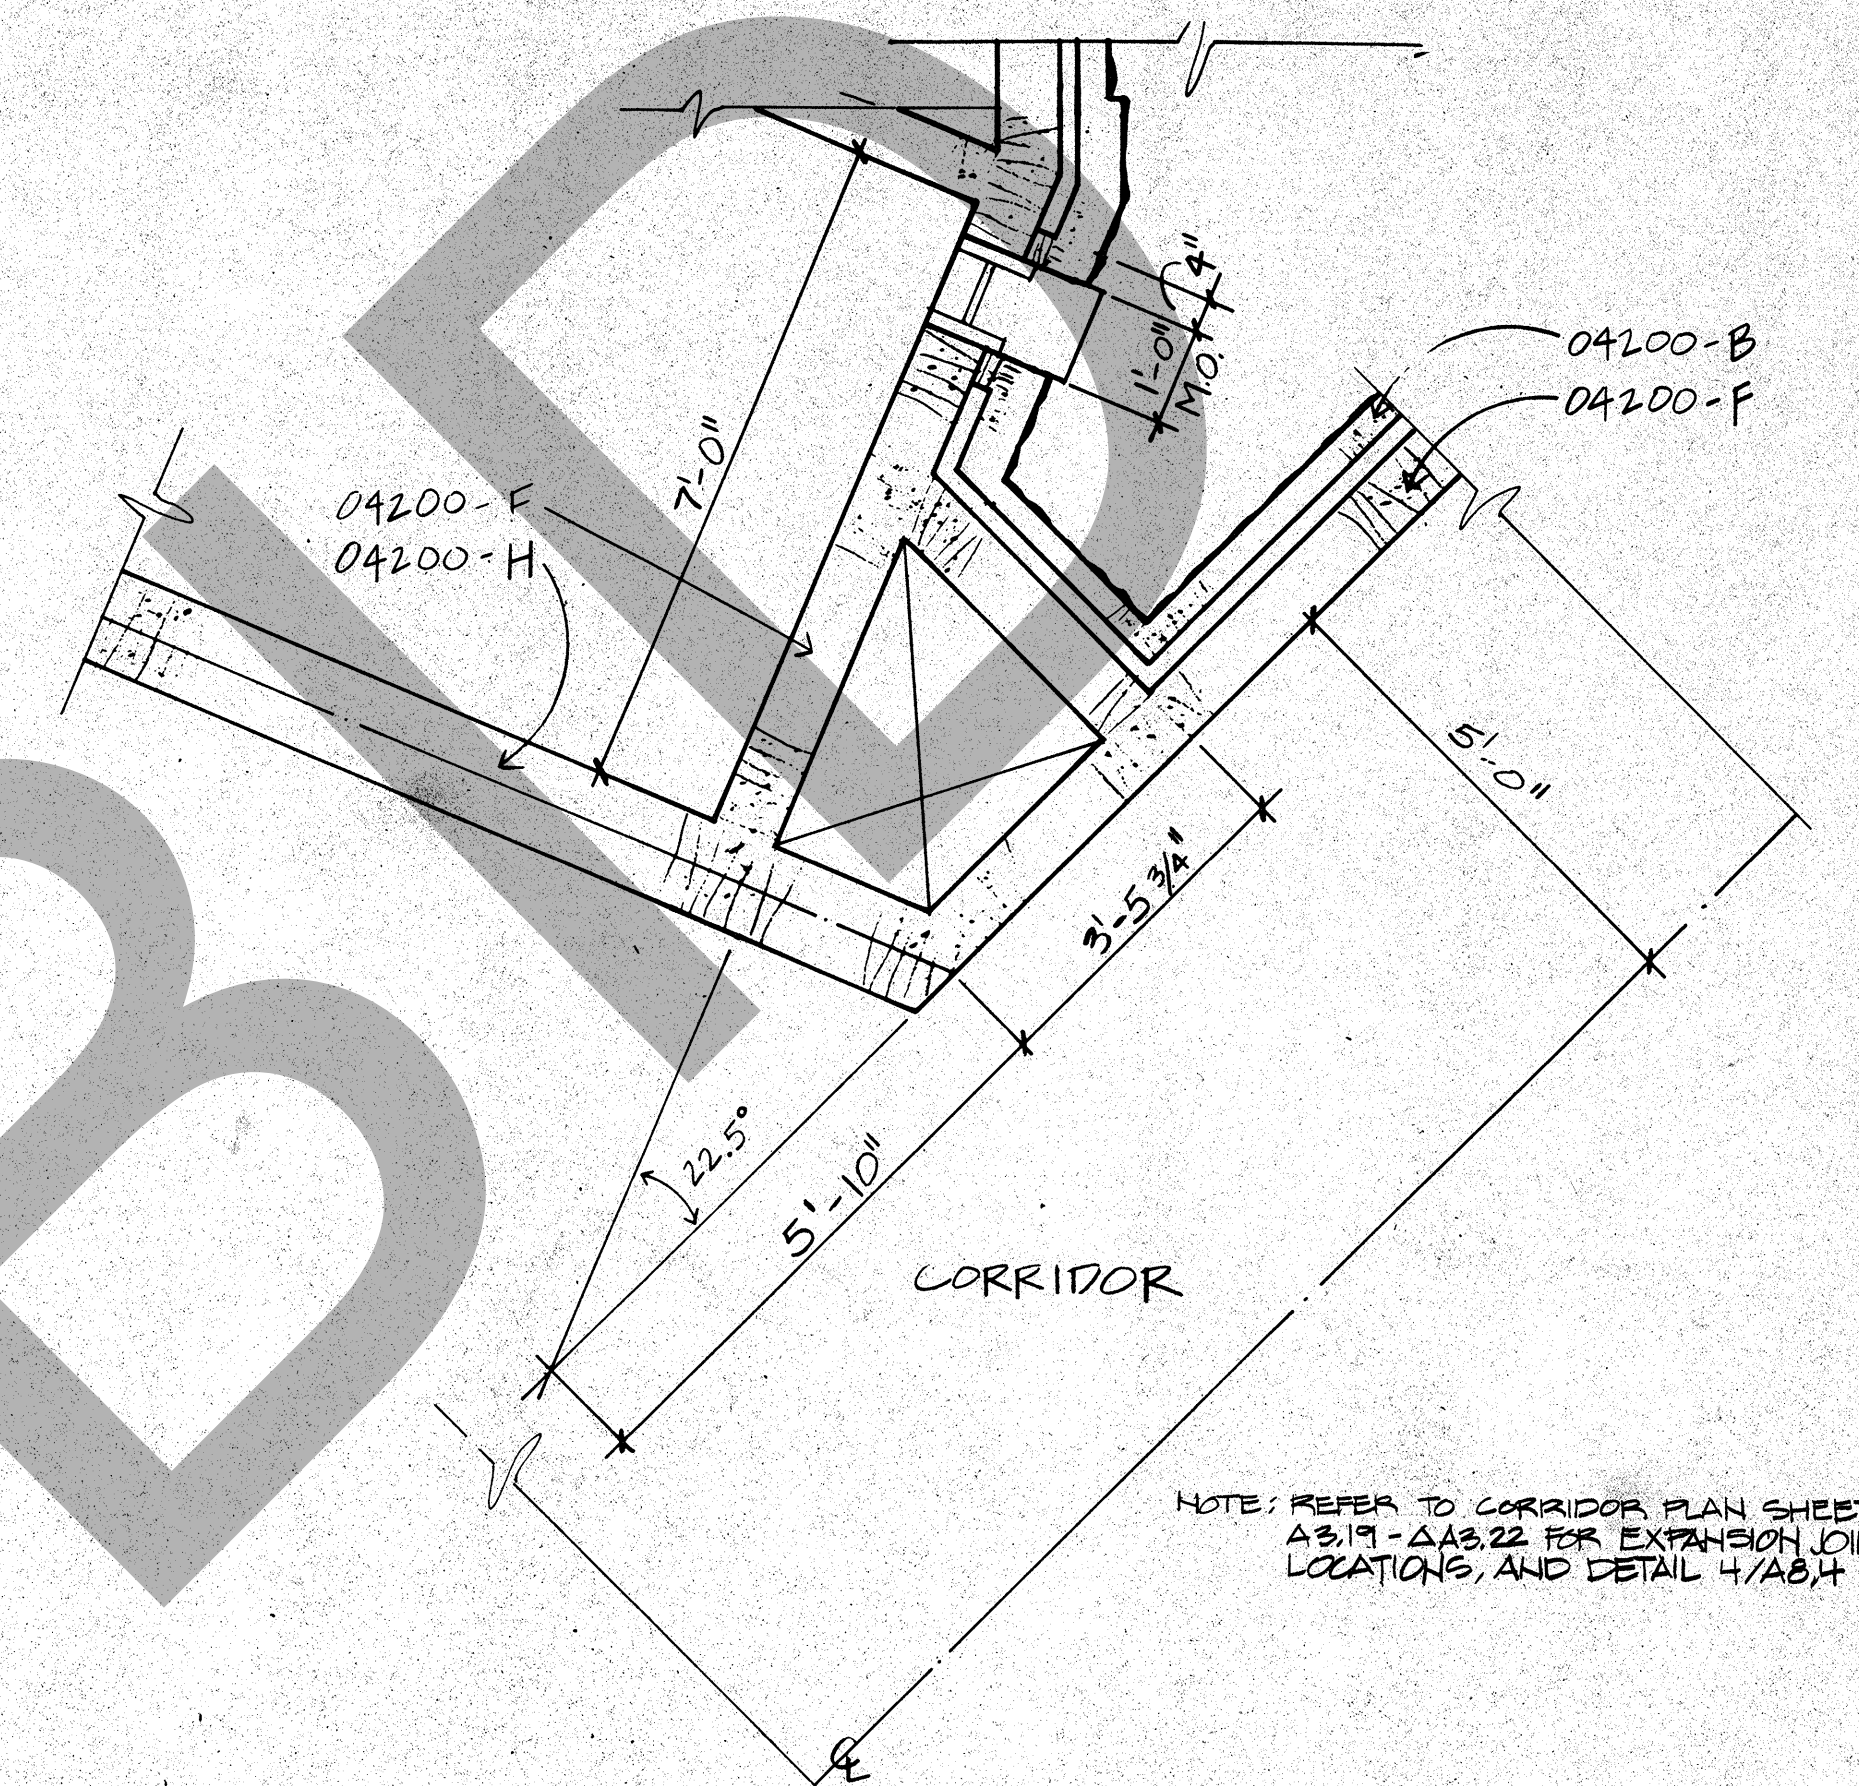


- [illegible]

[illegible]

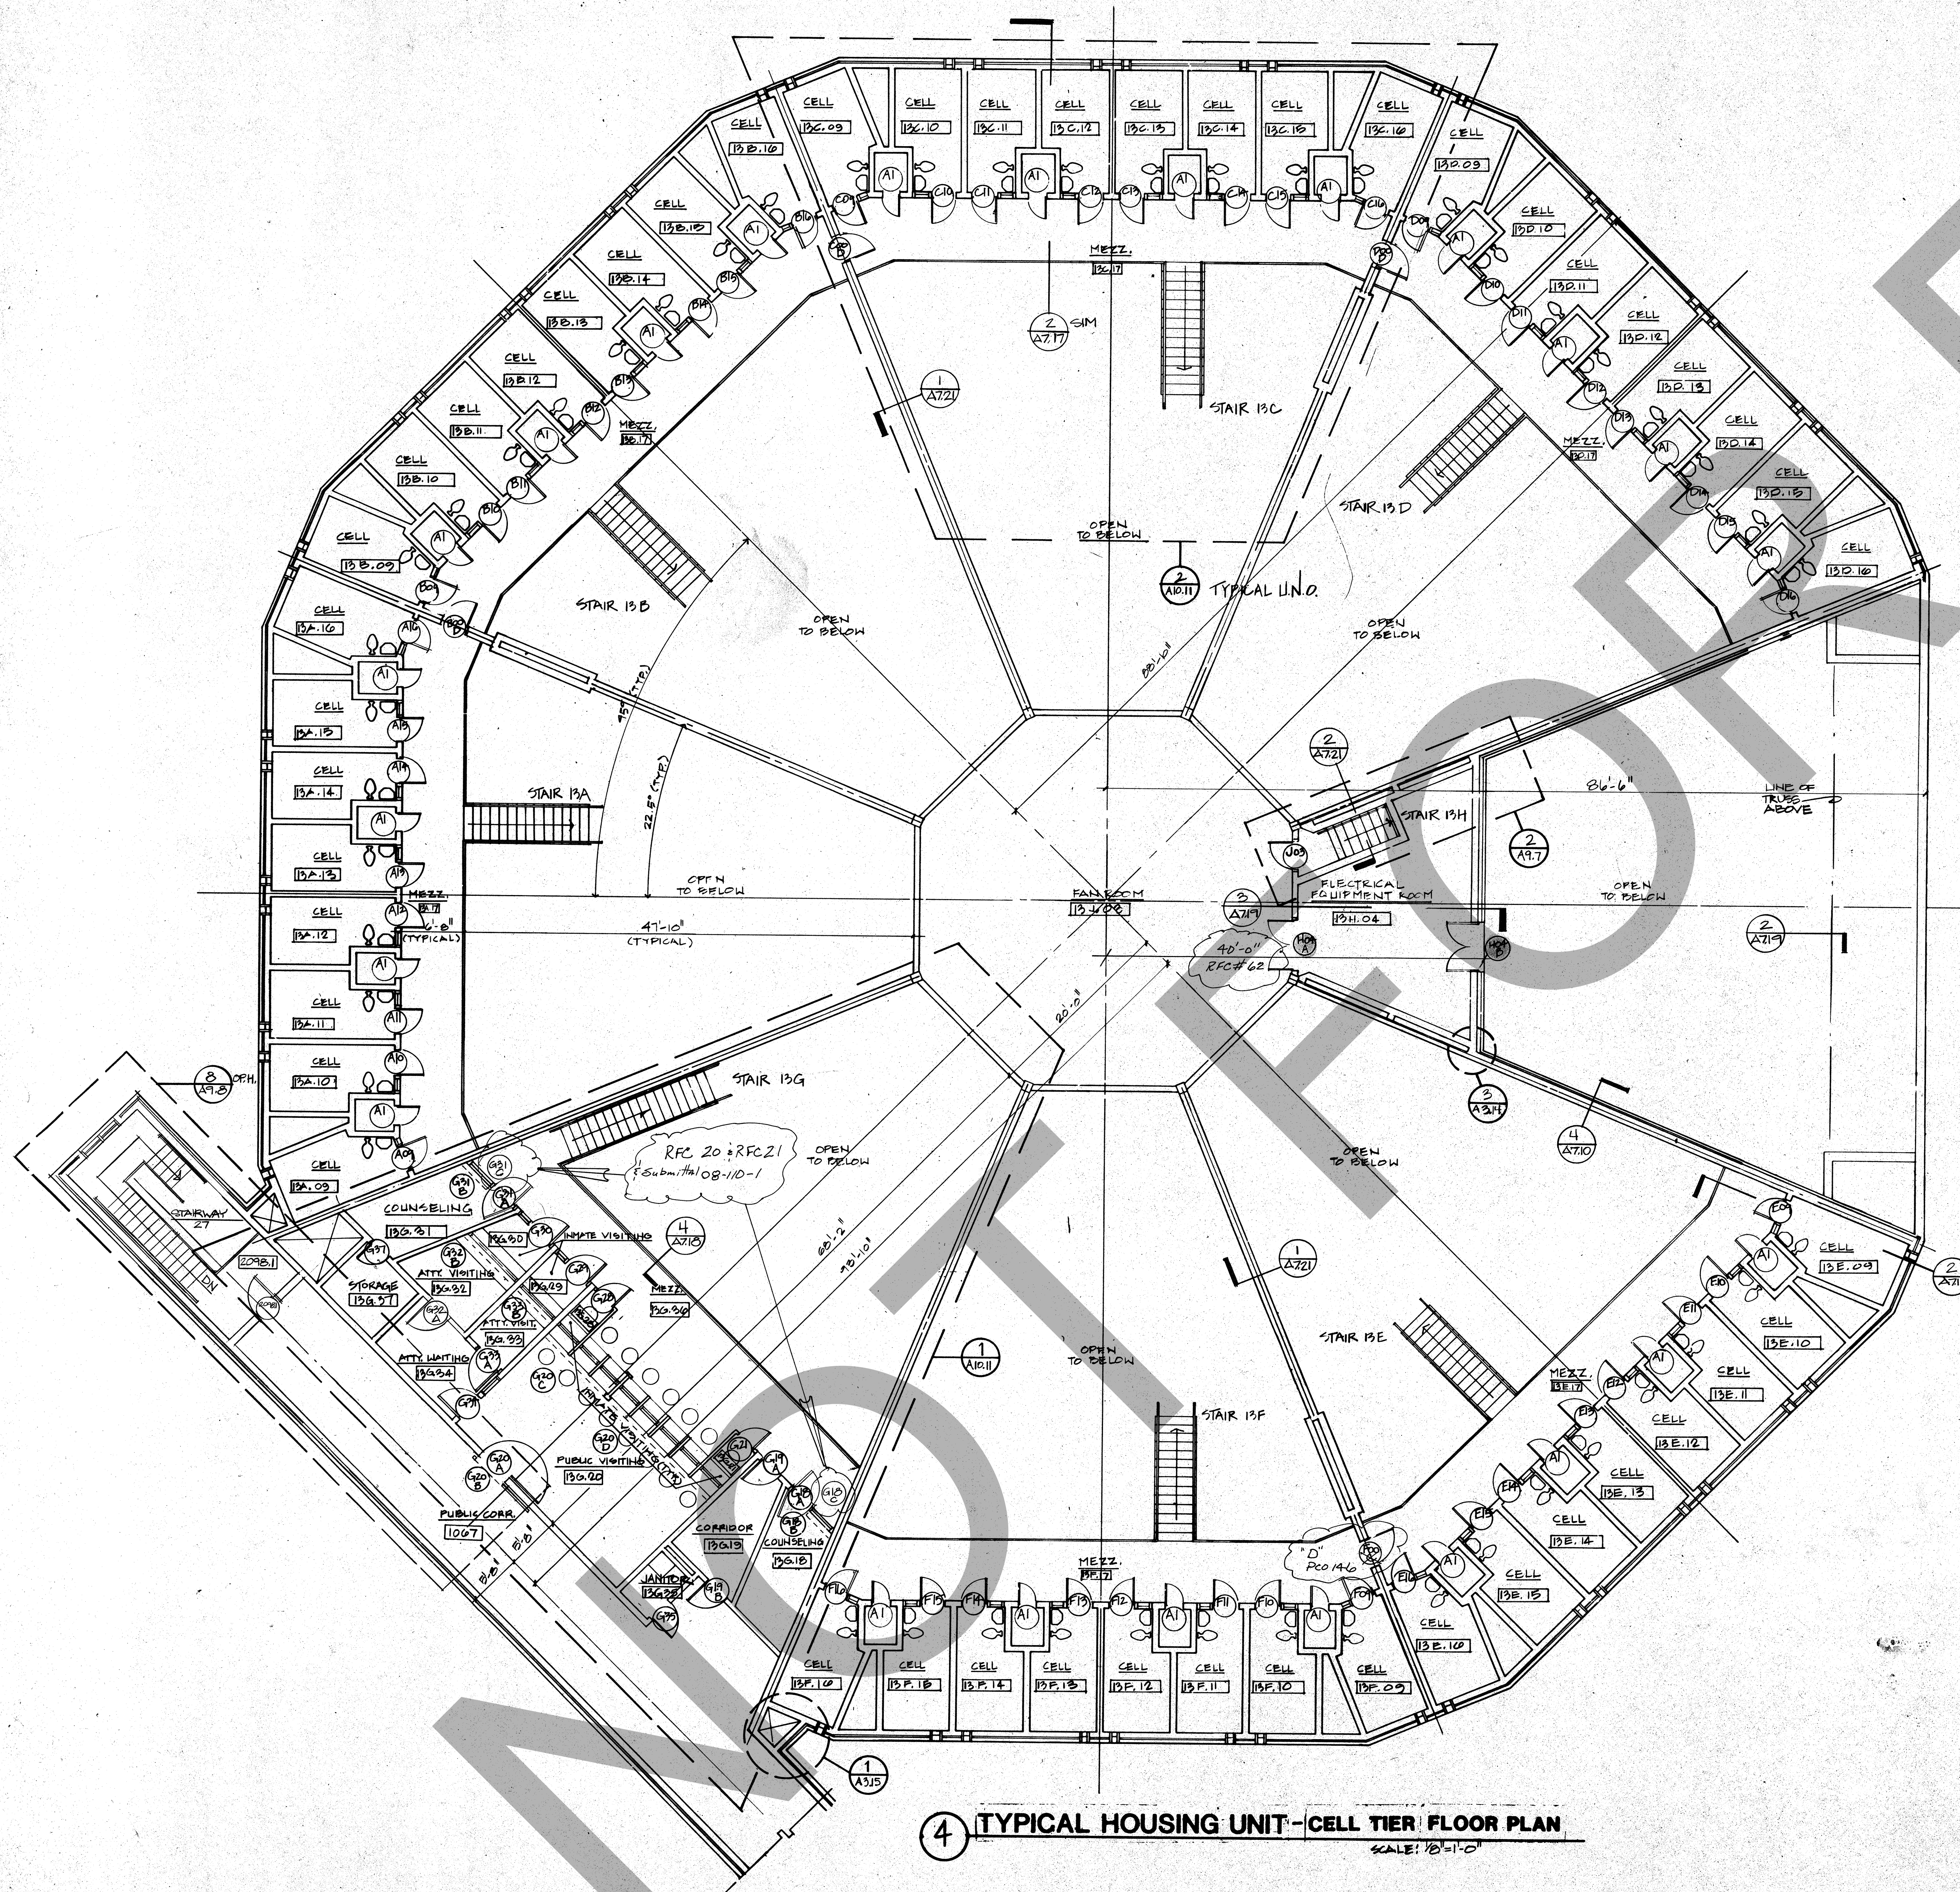

PROJECT REPAIR

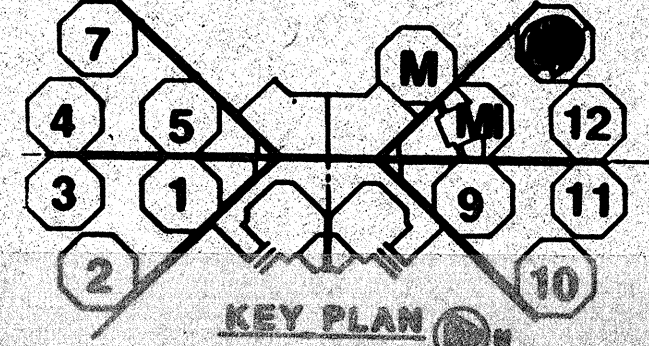

ROSSIER FABRAP INTERNATIONAL
INTERNATIONAL

ROSSIER FABRAP INTERNATIONAL, Inc.
Comprehensive Services for Building
Construction
Alaska Savannah Tampa

Revisions

No.	Date	Description
1	2/17/89	ADDENDA POSTED, ISSUED FOR CONSTRUCTION

WEST - VALLEY - DETENTION - CENTER
FOR THE COUNTY OF SAN BERNARDINO, CALIFORNIA

HARRY MAYS, COUNTY ADMINISTRATION OFFICER

FLOYD TIDWELL, SHERIFF

BOARD OF SUPERVISORS
John J. Jones, Chairman, Red District
Richard A. Green, Blue District
Robert J. Harrison, Third District

JUSTICE SYSTEMS INCORPORATED
Capital Justice Operations, Programming

JOHNSON & NIELSEN
Structural Engineering

STATE OF CALIFORNIA
DAVID A. CLARK
REGISTERED ARCHITECT
No. C 45862

TYPICAL HOUSING
MEZZ LEVEL

Job No. 8802B-04 A3.15
Date 10/17/88