


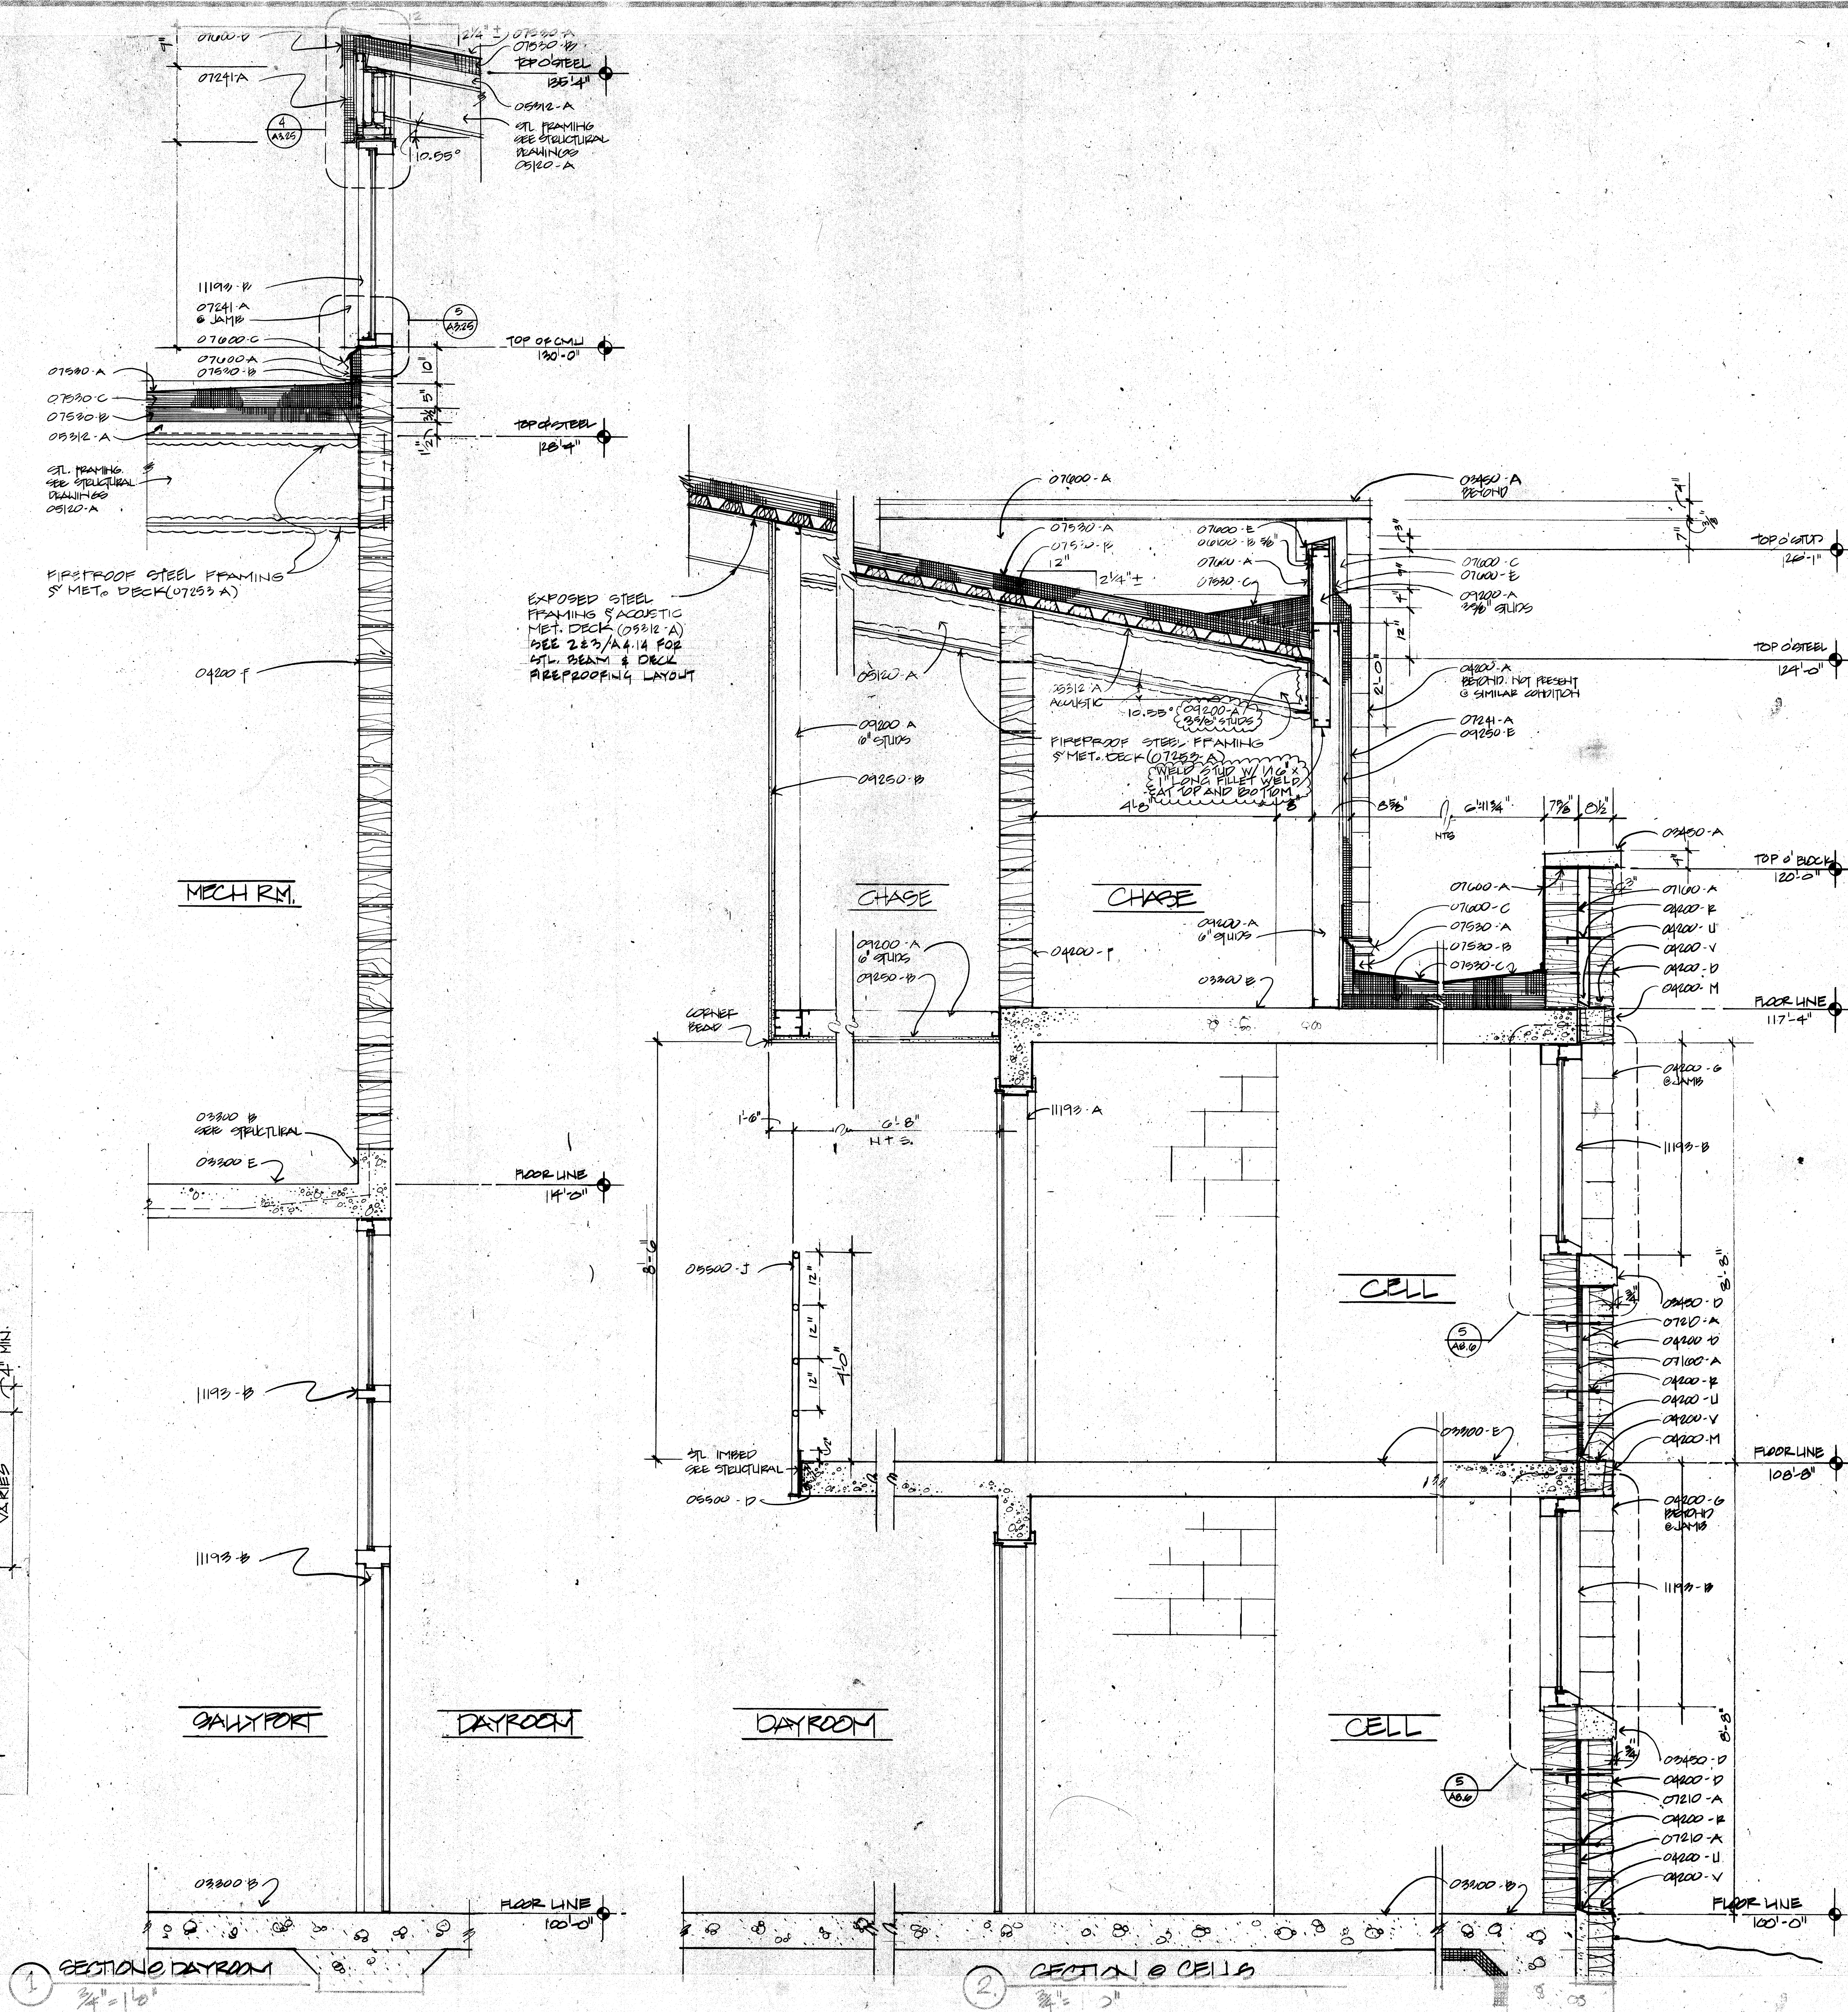

KEY NOTE

[illegible]

Revisions		
No.	Date	Description
1	01/17/00	APPENDIX B: PORTFOLIO

[illegible]

ROSSER FABRAP INTERNATIONAL
Criminal Justice Architecture, Technology, Planning, Interiors,
Mechanical, Electrical, Plumbing, Security, & Civil Engineering.

JUSTICE SYSTEMS INCORPORATED
Criminal Justice Operations, Programming

JOHNSON & NIELSEN
Structural Engineering

WEST • VALLEY • DETENTION • CENTER
FOR THE COUNTY OF SAN BERNARDINO • CALIFORNIA

HARRY MAYS, COUNTY ADMINISTRATION OFFICER

■ **FLOYD TIDWELL, SHERIFF** ■
 ■ **BOARD OF SUPERVISORS**

John Joyner, Chairman, First District
 Jeff Bellizzi, Supervisor
 Barbara C. Ross, Boardman, Third District
 Larry Miller, Fourth District
 Robert Hammond, Fifth District

STATE OF CALIFORNIA
DAVID A. CLARK
★ ★ ★
C-016672
REGISTERED ARCHITECT

WALL SECTIONS HOUSING UNITS

Job No. 88058 OF A7.1
Date 10/17/88