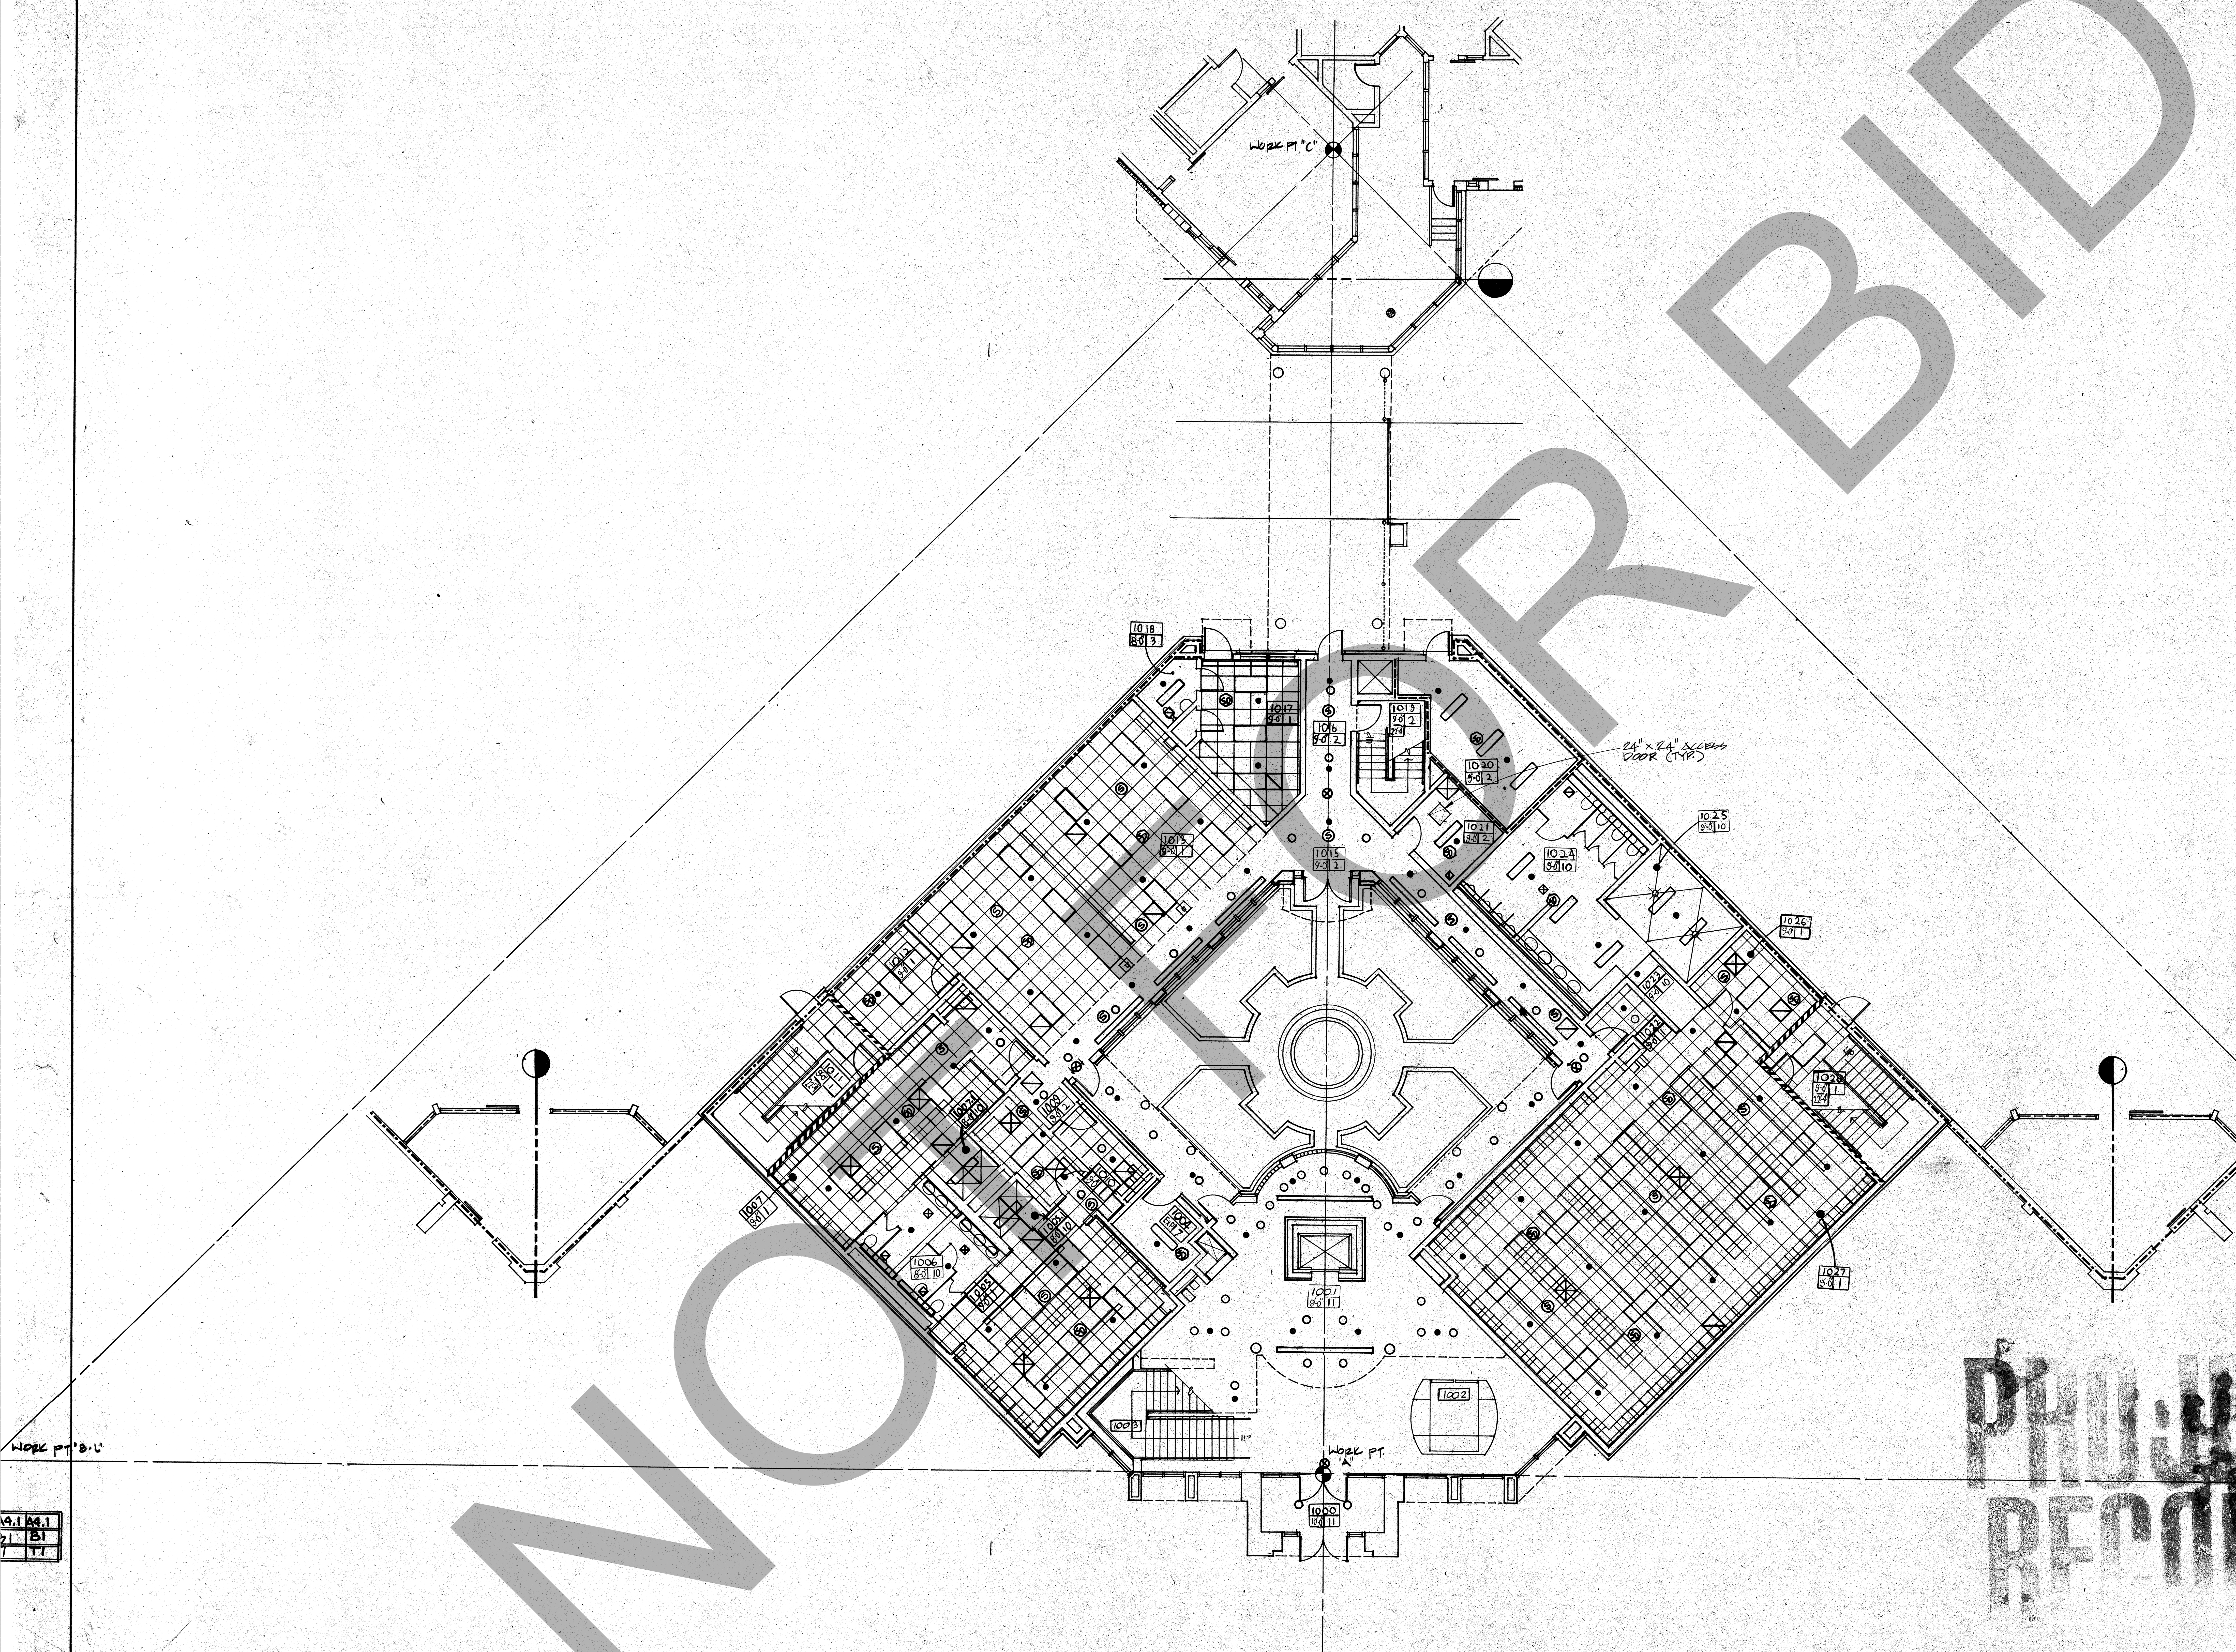

1 / A4.1 ADMINISTRATION FLOOR PLAN - LEVEL 1 - REFLECTED CEILING PLAN
SCALE: 1/8" = 1'-0"

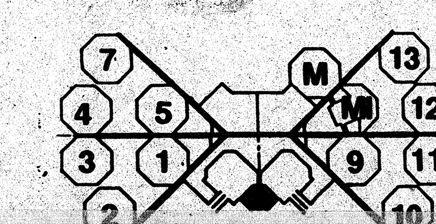
KEY PLAN

SYMBOLS AND LEGEND

CEILING SYMBOLS LEGEND

NOTE: GENERIC REPRESENTATIONS OF PLUMBING, MECHANICAL, ELECTRICAL, AND SECURITY & COMMUNICATIONS ITEMS ARE INCLUDED ON THIS DRAWING FOR PURPOSES OF LOCATION AND COORDINATION OF CEILING ITEMS ONLY. FOR NON-CEILING ITEMS AND COMPLETE INFORMATION GENERALLY; SEE P, M, E, AND SC DRAWINGS.

- **ACCESS PANEL SYMBOL** (12X12) — SEE ACCESS PANEL SPECIFICATION SECTION 08 305. PANEL DIMENSIONS EXPRESSED IN INCHES.
- **LIGHT FIXTURE SYMBOLS** — SEE ELECTRICAL DRAWINGS.
- **EXIT SIGN SYMBOL** — SEE ELECTRICAL DRAWINGS.
- **HVAC DIFFUSER SYMBOL** — SUPPLY OR RETURN. SEE MECHANICAL DRAWINGS.
- **SPRINKLER HEAD SYMBOL** — SEE PLUMBING DRAWINGS.
- **CAMERA SYMBOL** — SEE SECURITY & COMMUNICATIONS DRAWINGS
- **SECURITY & COMMUNICATIONS DEVICE SYMBOL** (SC) — SPEAKER, SIGNAL LAMP, DETECTOR, ETC. SEE SECURITY & COMMUNICATIONS DRAWINGS
- **CEILING CODE** — ROOM #; CEILING FINISH; CEILING HEIGHT.

CEILING FINISH/SUBSTRATE

- EXPOSED STRUCTURE.
- 2' X 2' ACOUSTICAL CEILING.
- GYPSUM BOARD OR PLASTER SEE FINISH SCHEDULE
- 1' X 1' ACOUSTICAL CEILING.

WALL TYPES LEGEND

NOTE: THE FOLLOWING WALL TYPES ARE 8" STANDARD CONCRETE MASONRY UNITS - 04 200, U.N.O. EXTEND TIGHT TO UNDERSIDE OF CONCRETE SLAB OR IF NONE TO UNDERSIDE OF METAL DECK ABOVE AND BRACE AS INDICATED IN STRUCTURAL DRAWINGS. U.N.O.

LINE STYLE

- SECURITY - 8" CMU WITH VERT. #3 REINF. AT 8" O.C.
- SECURITY - 8" CMU WITH VERT. #3 REINF. AT 16" O.C.
- 8" CMU TO STRUCTURE
- SECURITY - 12" CMU WITH VERT. #3 REINF. AT 8" O.C.
- SECURITY - 12" CMU WITH VERT. #3 REINF. AT 16" O.C.
- 12" CMU TO STRUCTURE
- GYPSUM BOARD & METAL STUDS
- FIRE - 4 HOUR RATED, 8" CMU U.N.O. UL-U501
- FIRE - 2 HOUR RATED, 8" CMU U.N.O. UL-U905
- FIRE - 1 HOUR RATED, 8" CMU U.N.O. UL-905
- DOUBLE WYTHE CMU WALLS. SEE DETAIL
- 8" CMU TO 8" ABOVE CEILING SEE DETAIL

NOTE: WALLS NOT OTHERWISE INDICATED ABOVE OR ELSEWHERE IN THE DRAWINGS OR SPECIFICATIONS ARE 8" STANDARD CONCRETE MASONRY UNITS WITHOUT GROUT OR VERTICAL REINFORCEMENT.

RFI ROSSER FABRAP INTERNATIONAL

ROSSER FABRAP INTERNATIONAL, Inc.
Comprehensive Services for Building Design and Technology
Atlanta Savannah Tampa

This drawing and all prints of it are the property of ROSSER FABRAP INTERNATIONAL Inc (RFI). Prints are to be returned to RFI upon completion of use for which they were issued. Reproduction of this drawing without the written consent of RFI is not permitted.
ROSSER FABRAP INTERNATIONAL

Revisions

No.	Date	Description
1	2/17/89	ADDENDA POSTED,ISSUED FOR CONSTRUCTION

ROSSER FABRAP INTERNATIONAL
Criminal Justice Architecture, Technology, Planning, Interiors, Mechanical, Electrical, Plumbing, Security, & Civil Engineering.

JUSTICE SYSTEMS INCORPORATED
Criminal Justice Operations, Programming

JOHNSON & NIELSEN
Structural Engineering

WEST · VALLEY · DETENTION · CENTER

FOR · THE · COUNTY OF · SAN · BERNARDINO, · CALIFORNIA

HARRY MAYS, COUNTY ADMINISTRATION OFFICER

FLOYD TIDWELL, SHERIFF

BOARD OF SUPERVISORS
John Joyner, Chairman, First District
Jon Mikels, Second District
Barbara Cram Riordan, Third District
Larry Walker, Fourth District
Robert Hammock, Fifth District

STATE OF CALIFORNIA · DAVID A. CLARK · No. C-010872 · REGISTERED ARCHITECT

ADMINSTRATION FLOOR PLAN - LEVEL 1 - REFLECTED CEILING PLANS

Job No. 88058.04
Date 10/17/88
A4.1

NOT FOR BID
PROJECT RECORD
ISSUED FOR CONSTRUCTION

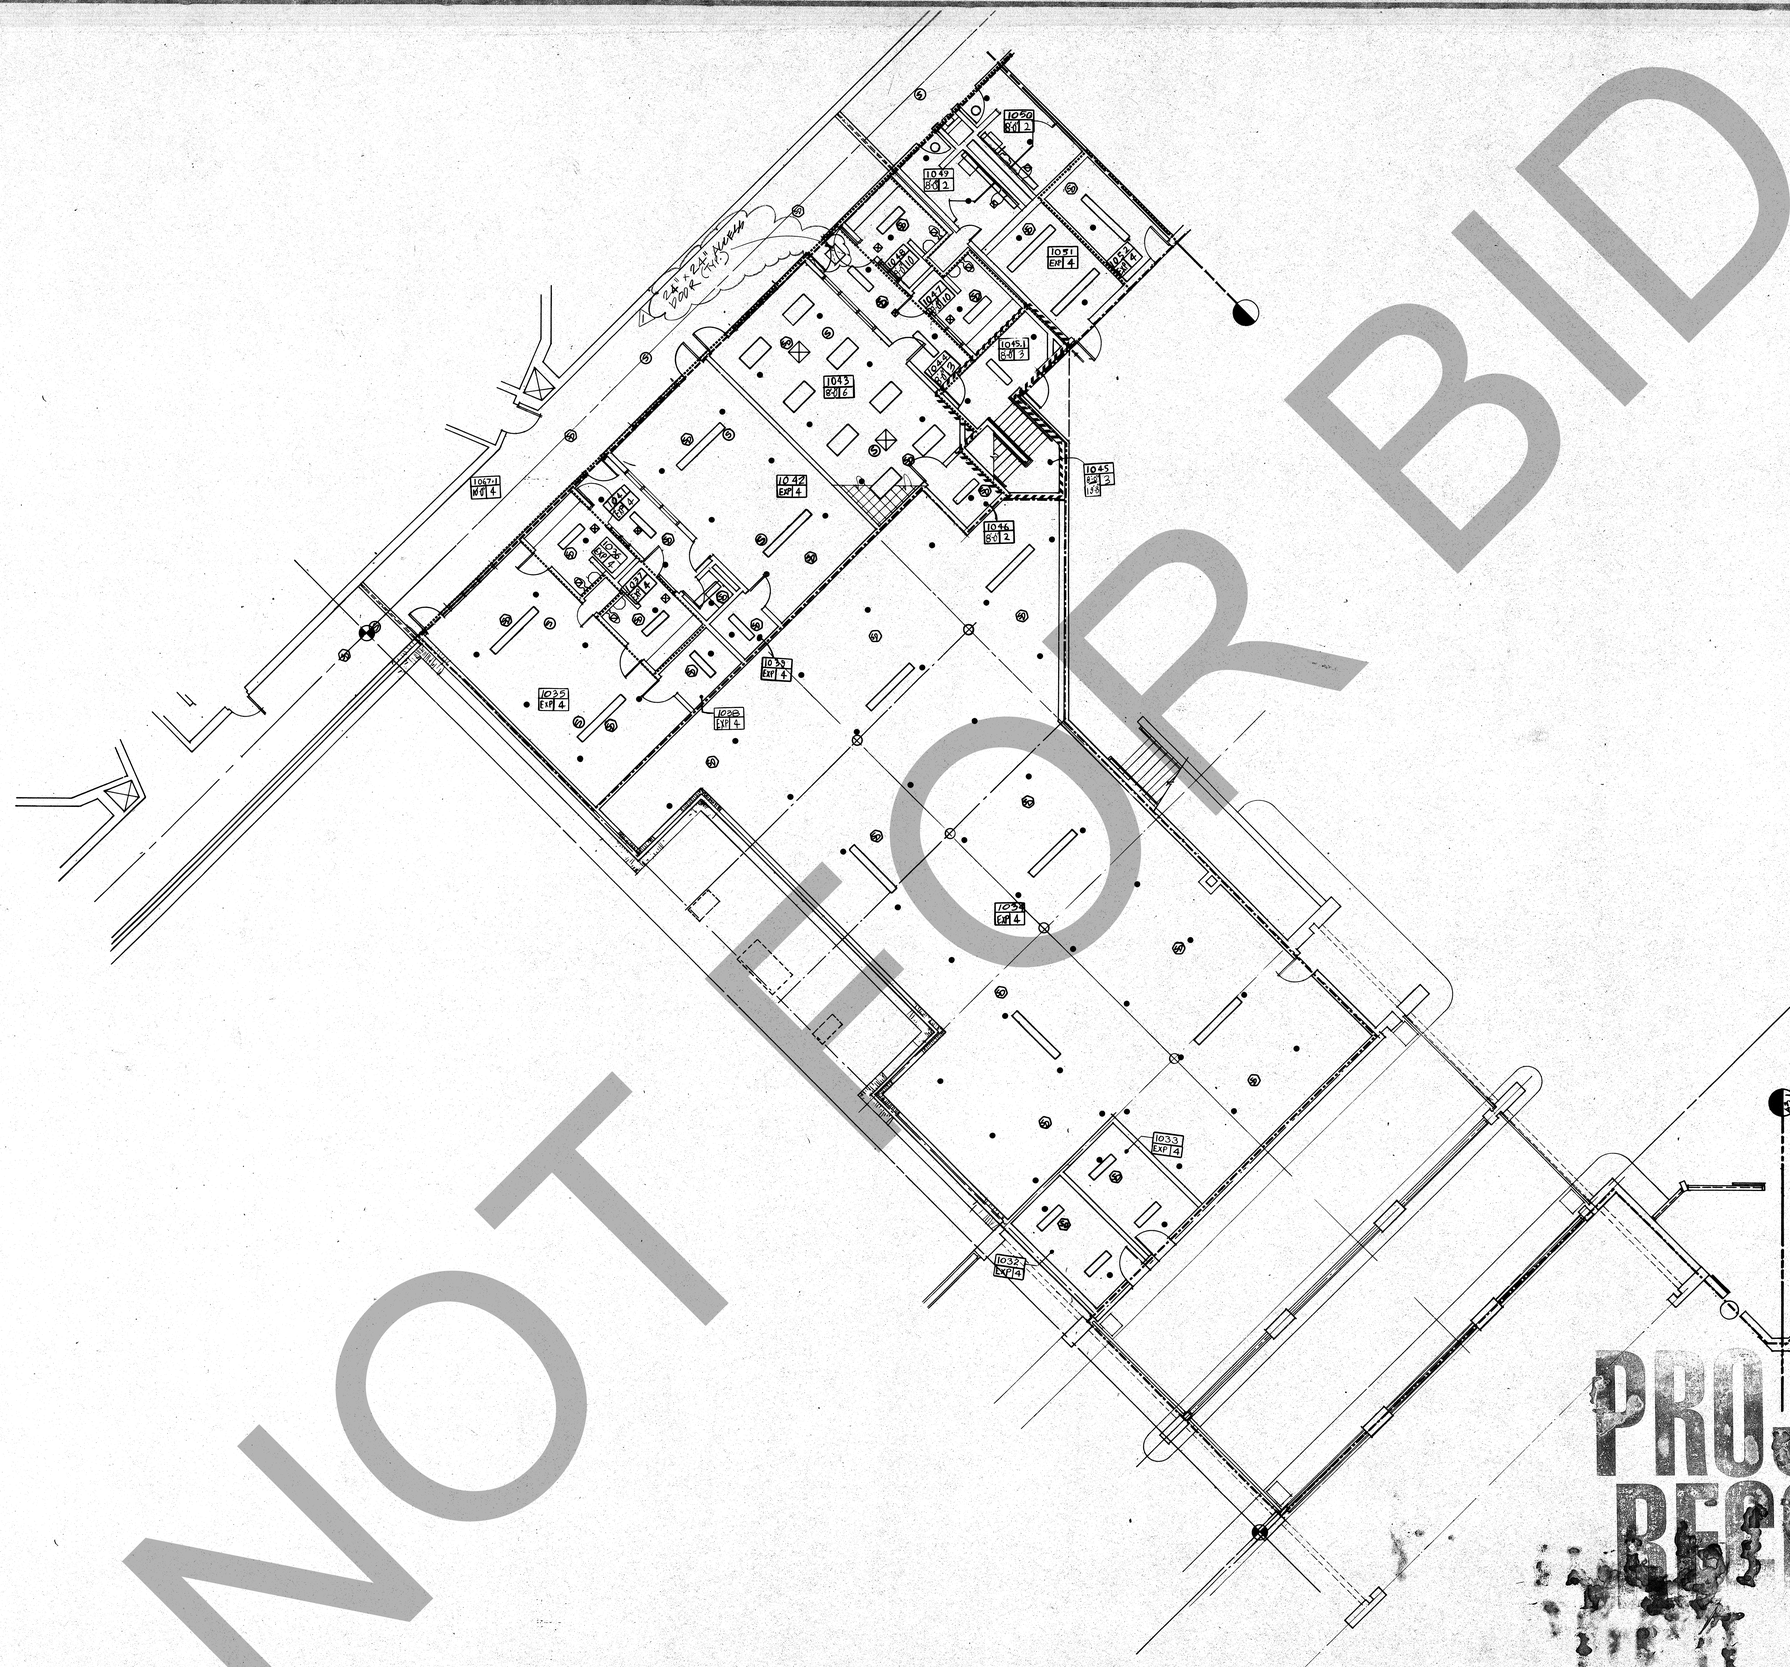

NOT FOR BID

PROJECT RECORD

SYMBOLS AND LEGEND

CEILING SYMBOLS LEGEND

NOTE: GENERIC REPRESENTATIONS OF PLUMBING, MECHANICAL, ELECTRICAL, AND SECURITY & COMMUNICATIONS ITEMS ARE INCLUDED ON THIS DRAWING FOR REFLECTED CEILING AND COORDINATION OF CEILING TREATMENT. FOR MORE DETAILED AND COMPLETE INFORMATION GENERALLY SEE P, M, E, AND SC DRAWINGS.

- ACCESS PANEL SYMBOL — SEE ACCESS PANEL SPECIFICATION SECTION 08 305. PANEL DIMENSIONS EXPRESSED IN INCHES.
- LIGHT FIXTURE SYMBOLS — SEE ELECTRICAL DRAWINGS.
- EXIT SIGN SYMBOL — SEE ELECTRICAL DRAWINGS.
- HVAC DIFFUSER SYMBOL — SUPPLY OR RETURN. SEE MECHANICAL DRAWINGS.
- SPRINKLER HEAD SYMBOL — SEE PLUMBING DRAWINGS.
- CM CAMERA SYMBOL — SEE SECURITY & COMMUNICATIONS DRAWINGS
- SD SECURITY & COMMUNICATIONS DEVICE SYMBOL — SPEAKER, SIGNAL LAMP, DETECTION, ETC. SEE SECURITY & COMMUNICATIONS DRAWINGS
- ROOM #
- CEILING CODE
- CEILING FINISH.
- CEILING HEIGHT.

CEILING FINISH/SUBSTRATE

- EXPOSED STRUCTURE.
- 2' X 2' ACOUSTICAL CEILING.
- GYPSUM BOARD OR PLASTER SEE FINISH SCHEDULE
- 1' X 1' ACOUSTICAL CEILING.

WALL TYPES LEGEND

NOTE: THE FOLLOWING WALL TYPES ARE 8" STANDARD CONCRETE MASONRY UNITS (CMU) WITH VERTICAL REBAR SPACED TO CONCRETE FILL OR 1" MINIMUM TO UNDERSIDE OF METAL DECK ABOVE AND GRADE AS INDICATED IN STRUCTURAL DRAWINGS. U.N.O.

LINE STYLE

- SECURITY - 8" CMU WITH VERT. #3 REINF. AT 8" O.C. TO STRUCTURE
- SECURITY - 8" CMU WITH VERT. #3 REINF. AT 16" O.C. TO STRUCTURE
- SECURITY - 12" CMU WITH VERT. #3 REINF. AT 8" O.C. TO STRUCTURE
- SECURITY - 12" CMU WITH VERT. #3 REINF. AT 16" O.C. TO STRUCTURE
- GYPSUM BOARD & METAL STUDS
- FIRE - 1 HOUR RATED, 8" CMU U.N.O. UL-U901
- FIRE - 1 HOUR RATED, 8" CMU U.N.O. UL-U909
- FIRE - 1 HOUR RATED, 8" CMU U.N.O. UL-905
- DOUBLE WYTHE CMU WALLS. SEE DETAIL
- 8" CMU TO 8" ABOVE CEILING SEE DETAIL

NOTE: WALLS NOT OTHERWISE INDICATED ABOVE OR ELSEWHERE IN THE DRAWINGS OR SPECIFICATIONS ARE 8" STANDARD CONCRETE MASONRY UNITS WITHOUT GROUT OR VERTICAL REINFORCEMENT.

1 A42 VIDEO ARRAIGNMENT FLOOR PLAN - LEVEL 1 - REFLECTED CEILING PLAN
SCALE: 1/8"=1'-0"

KEY PLAN

ROSSER FABRAP INTERNATIONAL
Criminal Justice Architecture, Technology, Planning, Interiors, Mechanical, Electrical, Plumbing, Security, & Civil Engineering
■
JUSTICE SYSTEMS INCORPORATED
Criminal Justice Operations, Programming
■
JOHNSON & NIELSEN
Structural Engineering

ROSSER FABRAP INTERNATIONAL
ROSSER FABRAP INTERNATIONAL, Inc.
Comprehensive Services for Building Design and Technology
Atlanta Savannah Tampa

The Drawings, Specifications and other documents prepared by ROSSER FABRAP INTERNATIONAL for this project are the property of ROSSER FABRAP INTERNATIONAL and are not to be used in whole or in part for any other project without the written authorization of ROSSER FABRAP INTERNATIONAL. © 1998 ROSSER FABRAP INTERNATIONAL

Revisions

No.	Date	Description
1	2/17/99	ADDENDA POSTED/ISSUED FOR CONSTRUCTION

WEST • VALLEY • DETENTION • CENTER
FOR • THE • COUNTY OF • SAN • BERNARDINO, • CALIFORNIA

HARRY MAYS, COUNTY ADMINISTRATION OFFICER
■
FLOYD TIDWELL, SHERIFF
■
BOARD OF SUPERVISORS
John Jeffries, Chairman, First District
Jerry Eaves, Second District
Barbara Cram Riordan, Third District
Jon D. Mikels, Fourth District
Robert Himmelrich, Fifth District

DAVID A. CLARK — STATE OF CALIFORNIA — REGISTERED ARCHITECT

VIDEO ARRAIGNMENT
FLOOR PLAN - LEVEL 1 -
REFLECTED CEILING
PLAN

Job No. 8D058.01
Date 10/7/98
A4.2

RELEASED FOR CONSTRUCTION

A4.2 A4.2
B2 B2
T1 T1

33