

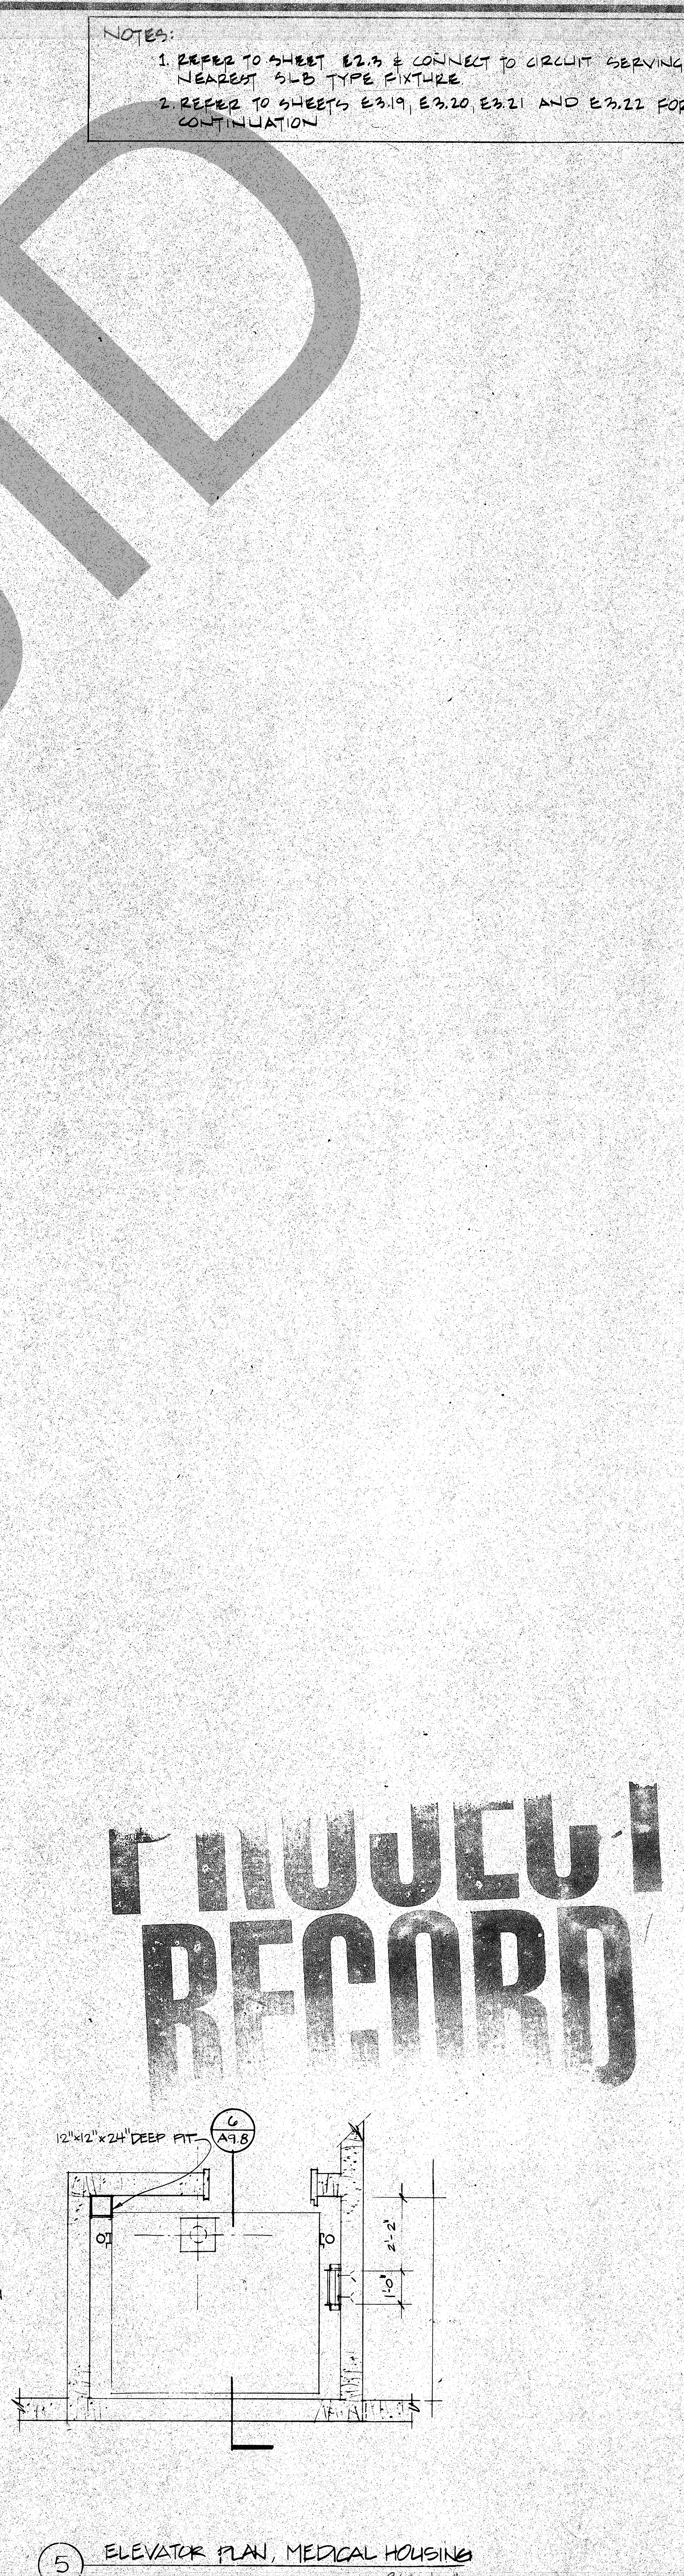
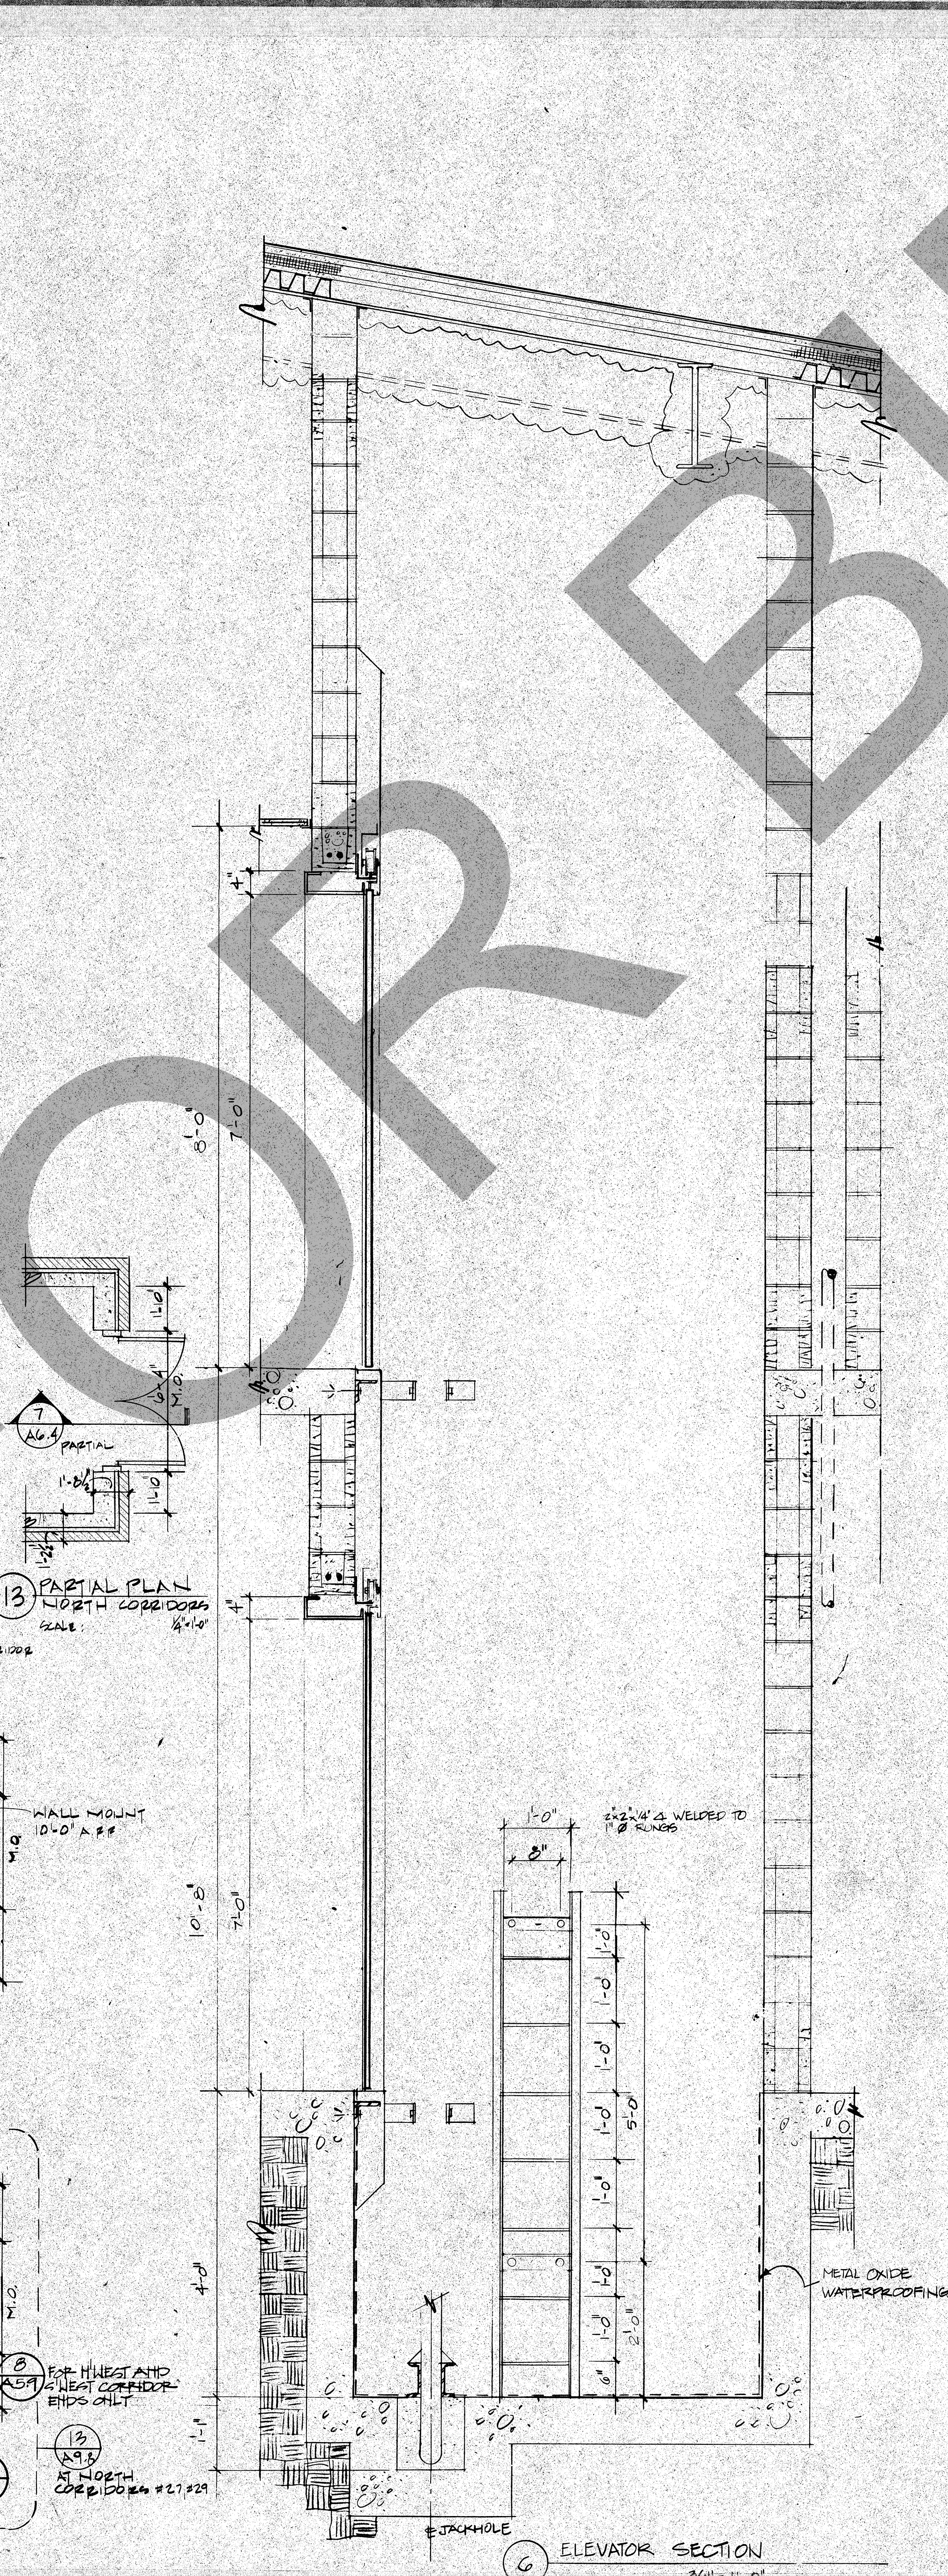
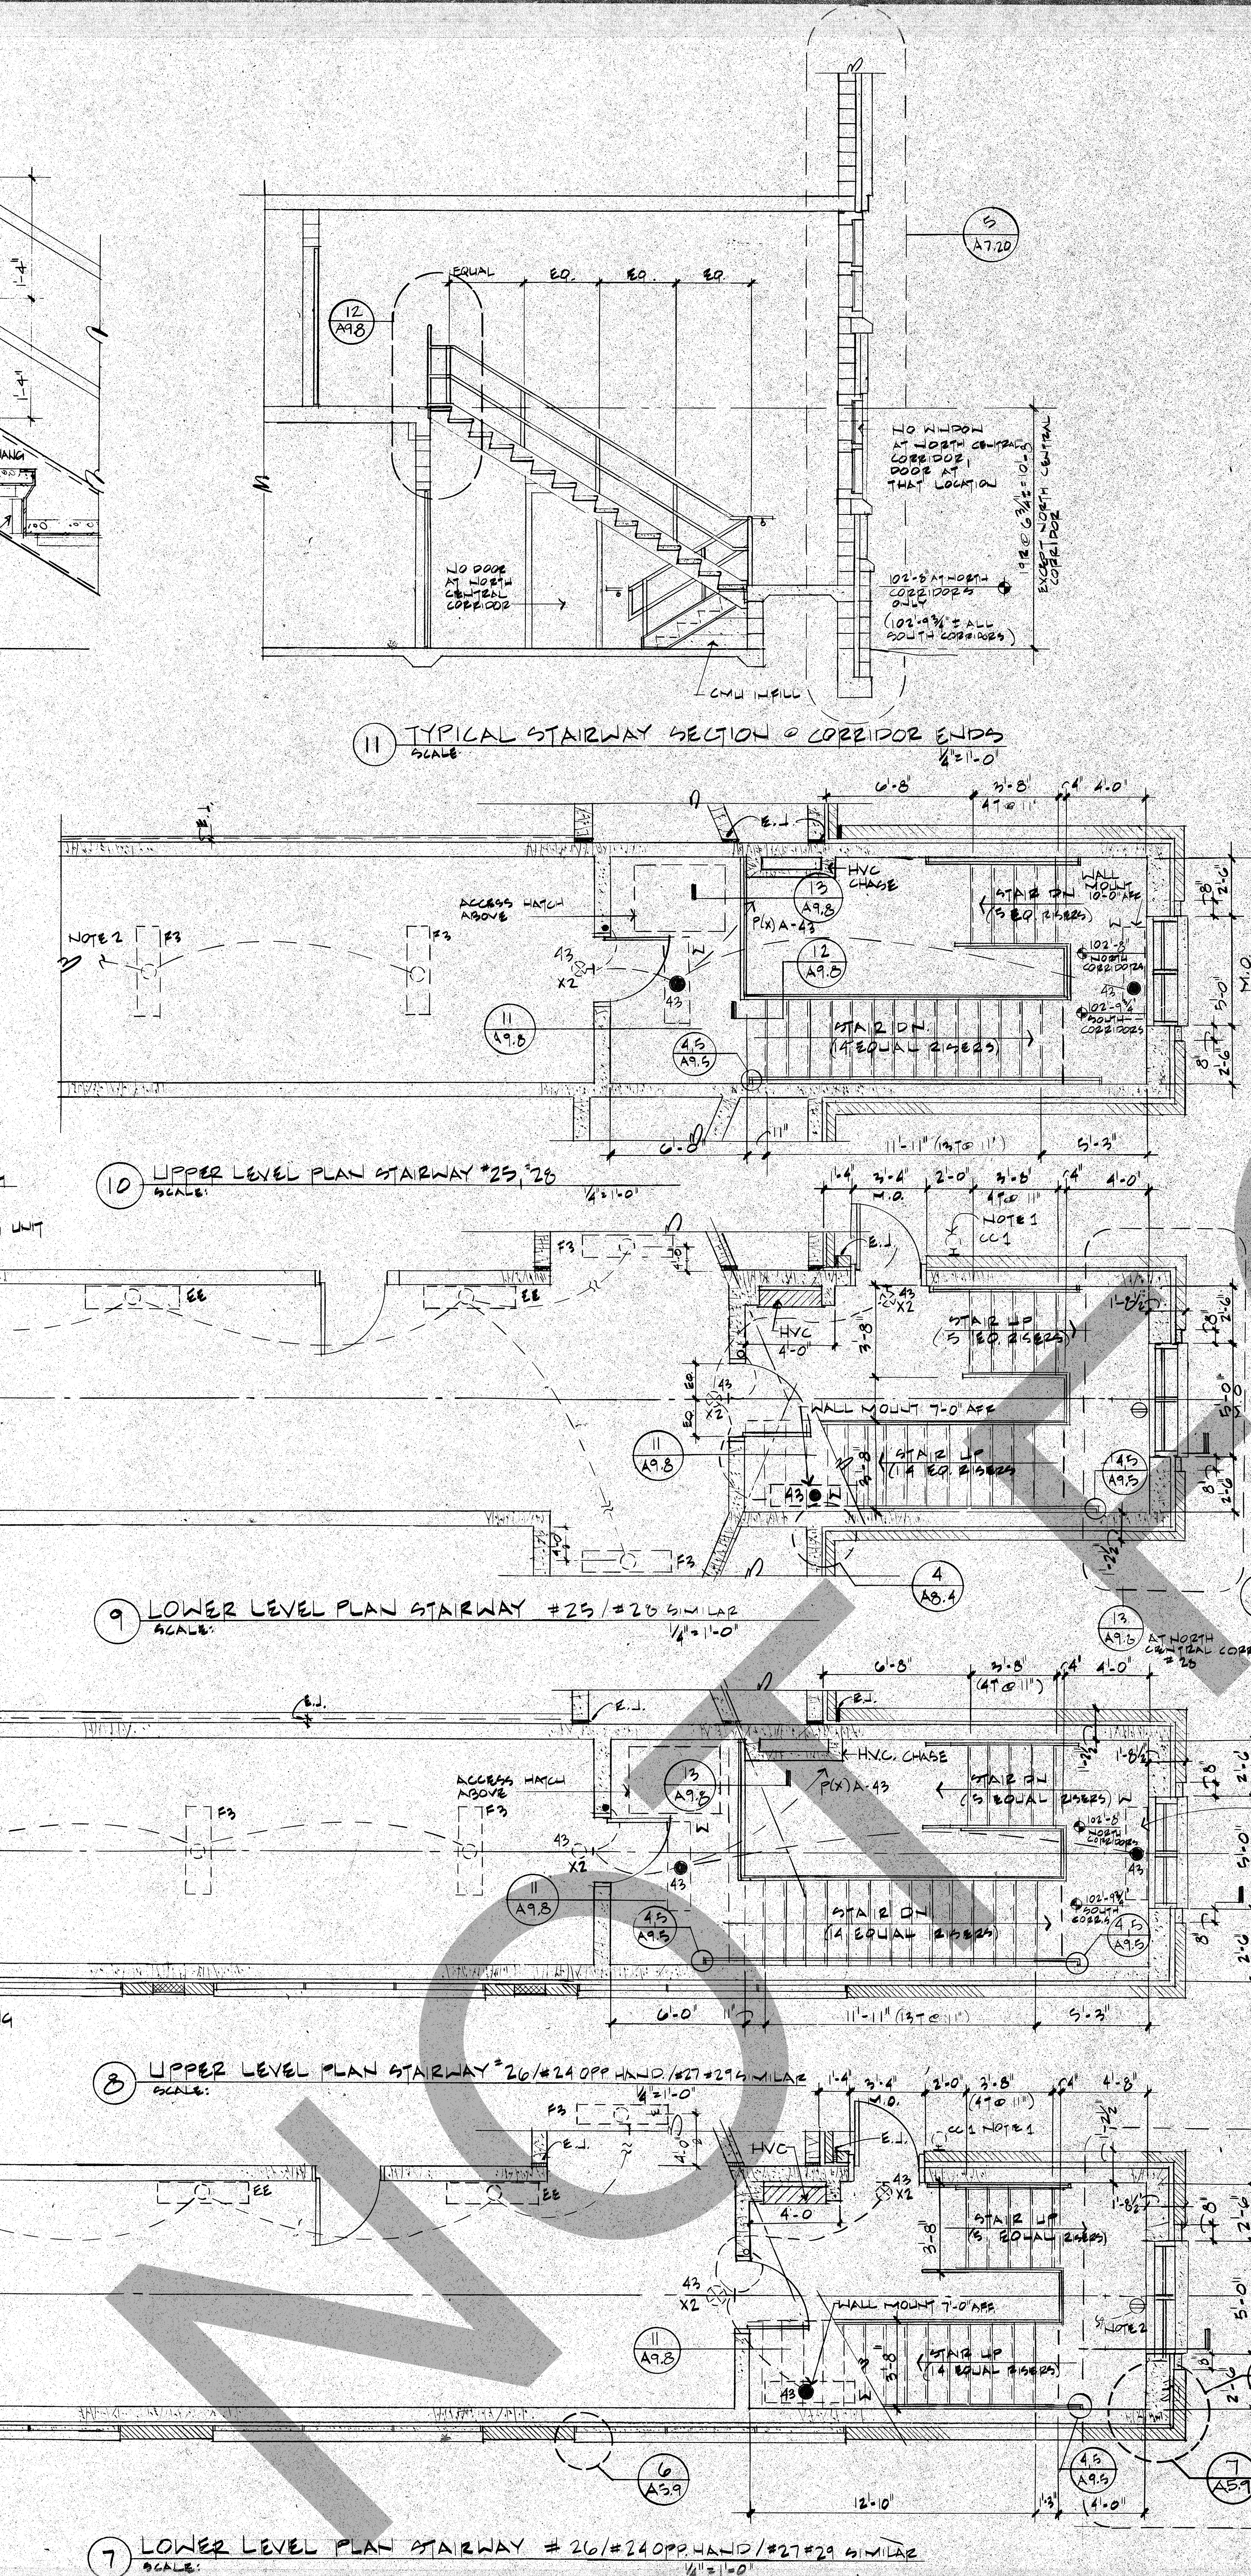


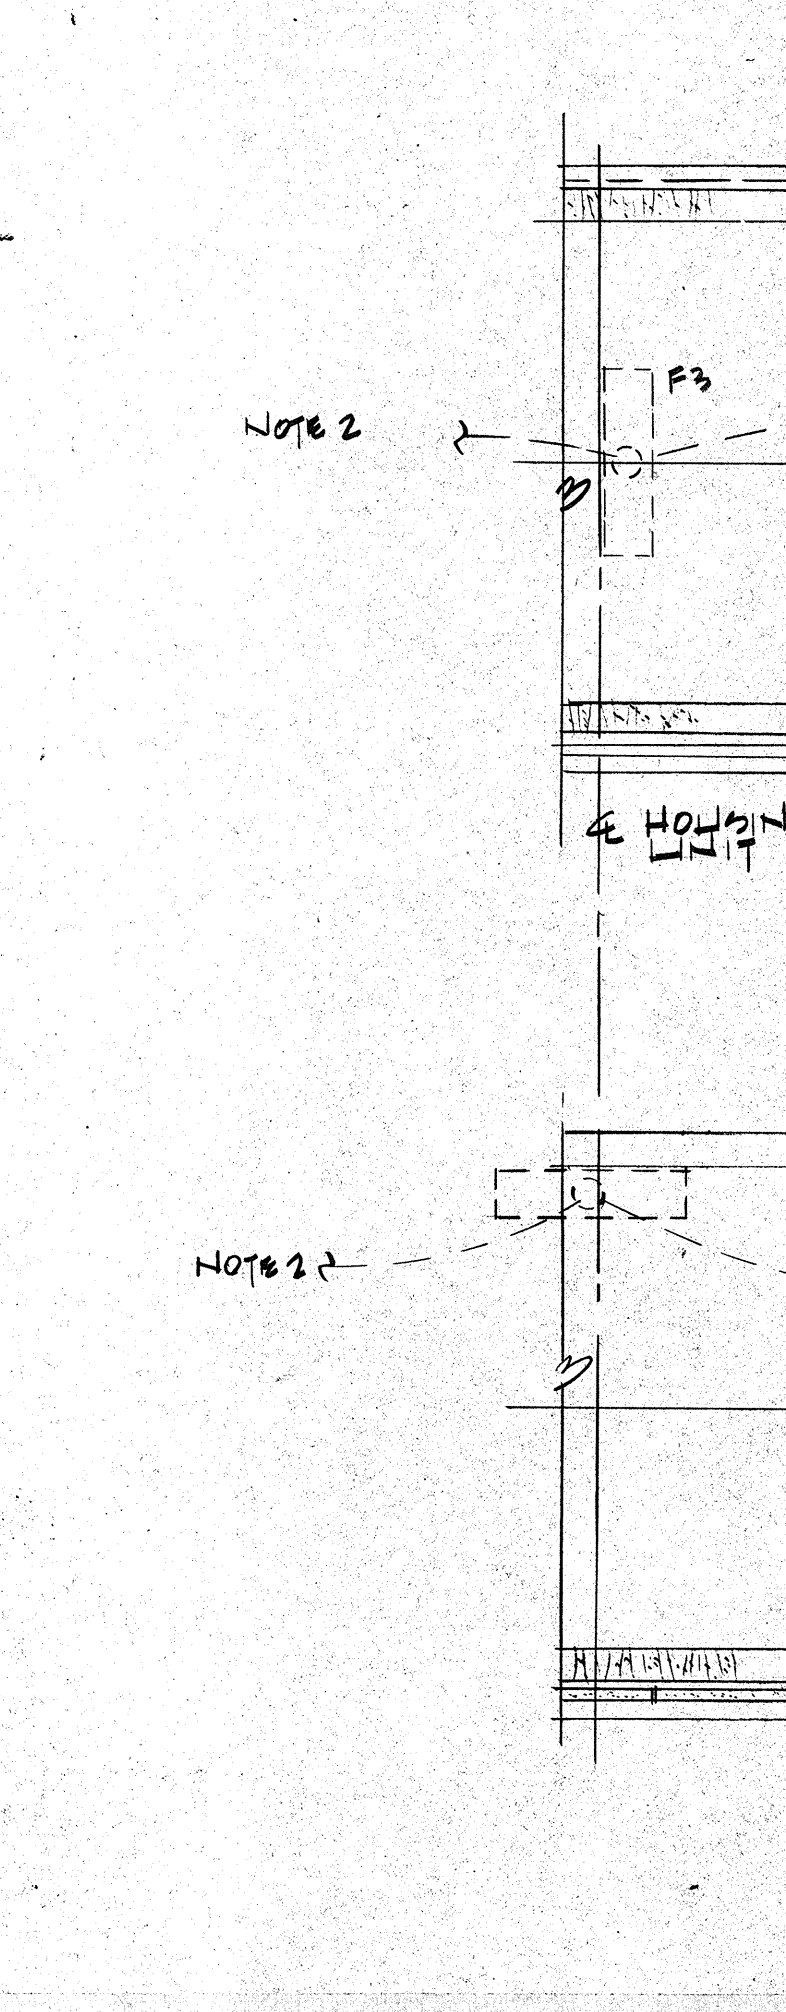

NOTES:

1. REFER TO SHEET E2.3 & CONNECT TO CIRCUIT SERVING NEAREST SLD TYPE FIXTURE
2. REFER TO SHEETS E3.19, E3.20, E3.21 AND E3.22 FOR CONTINUATION

[illegible]

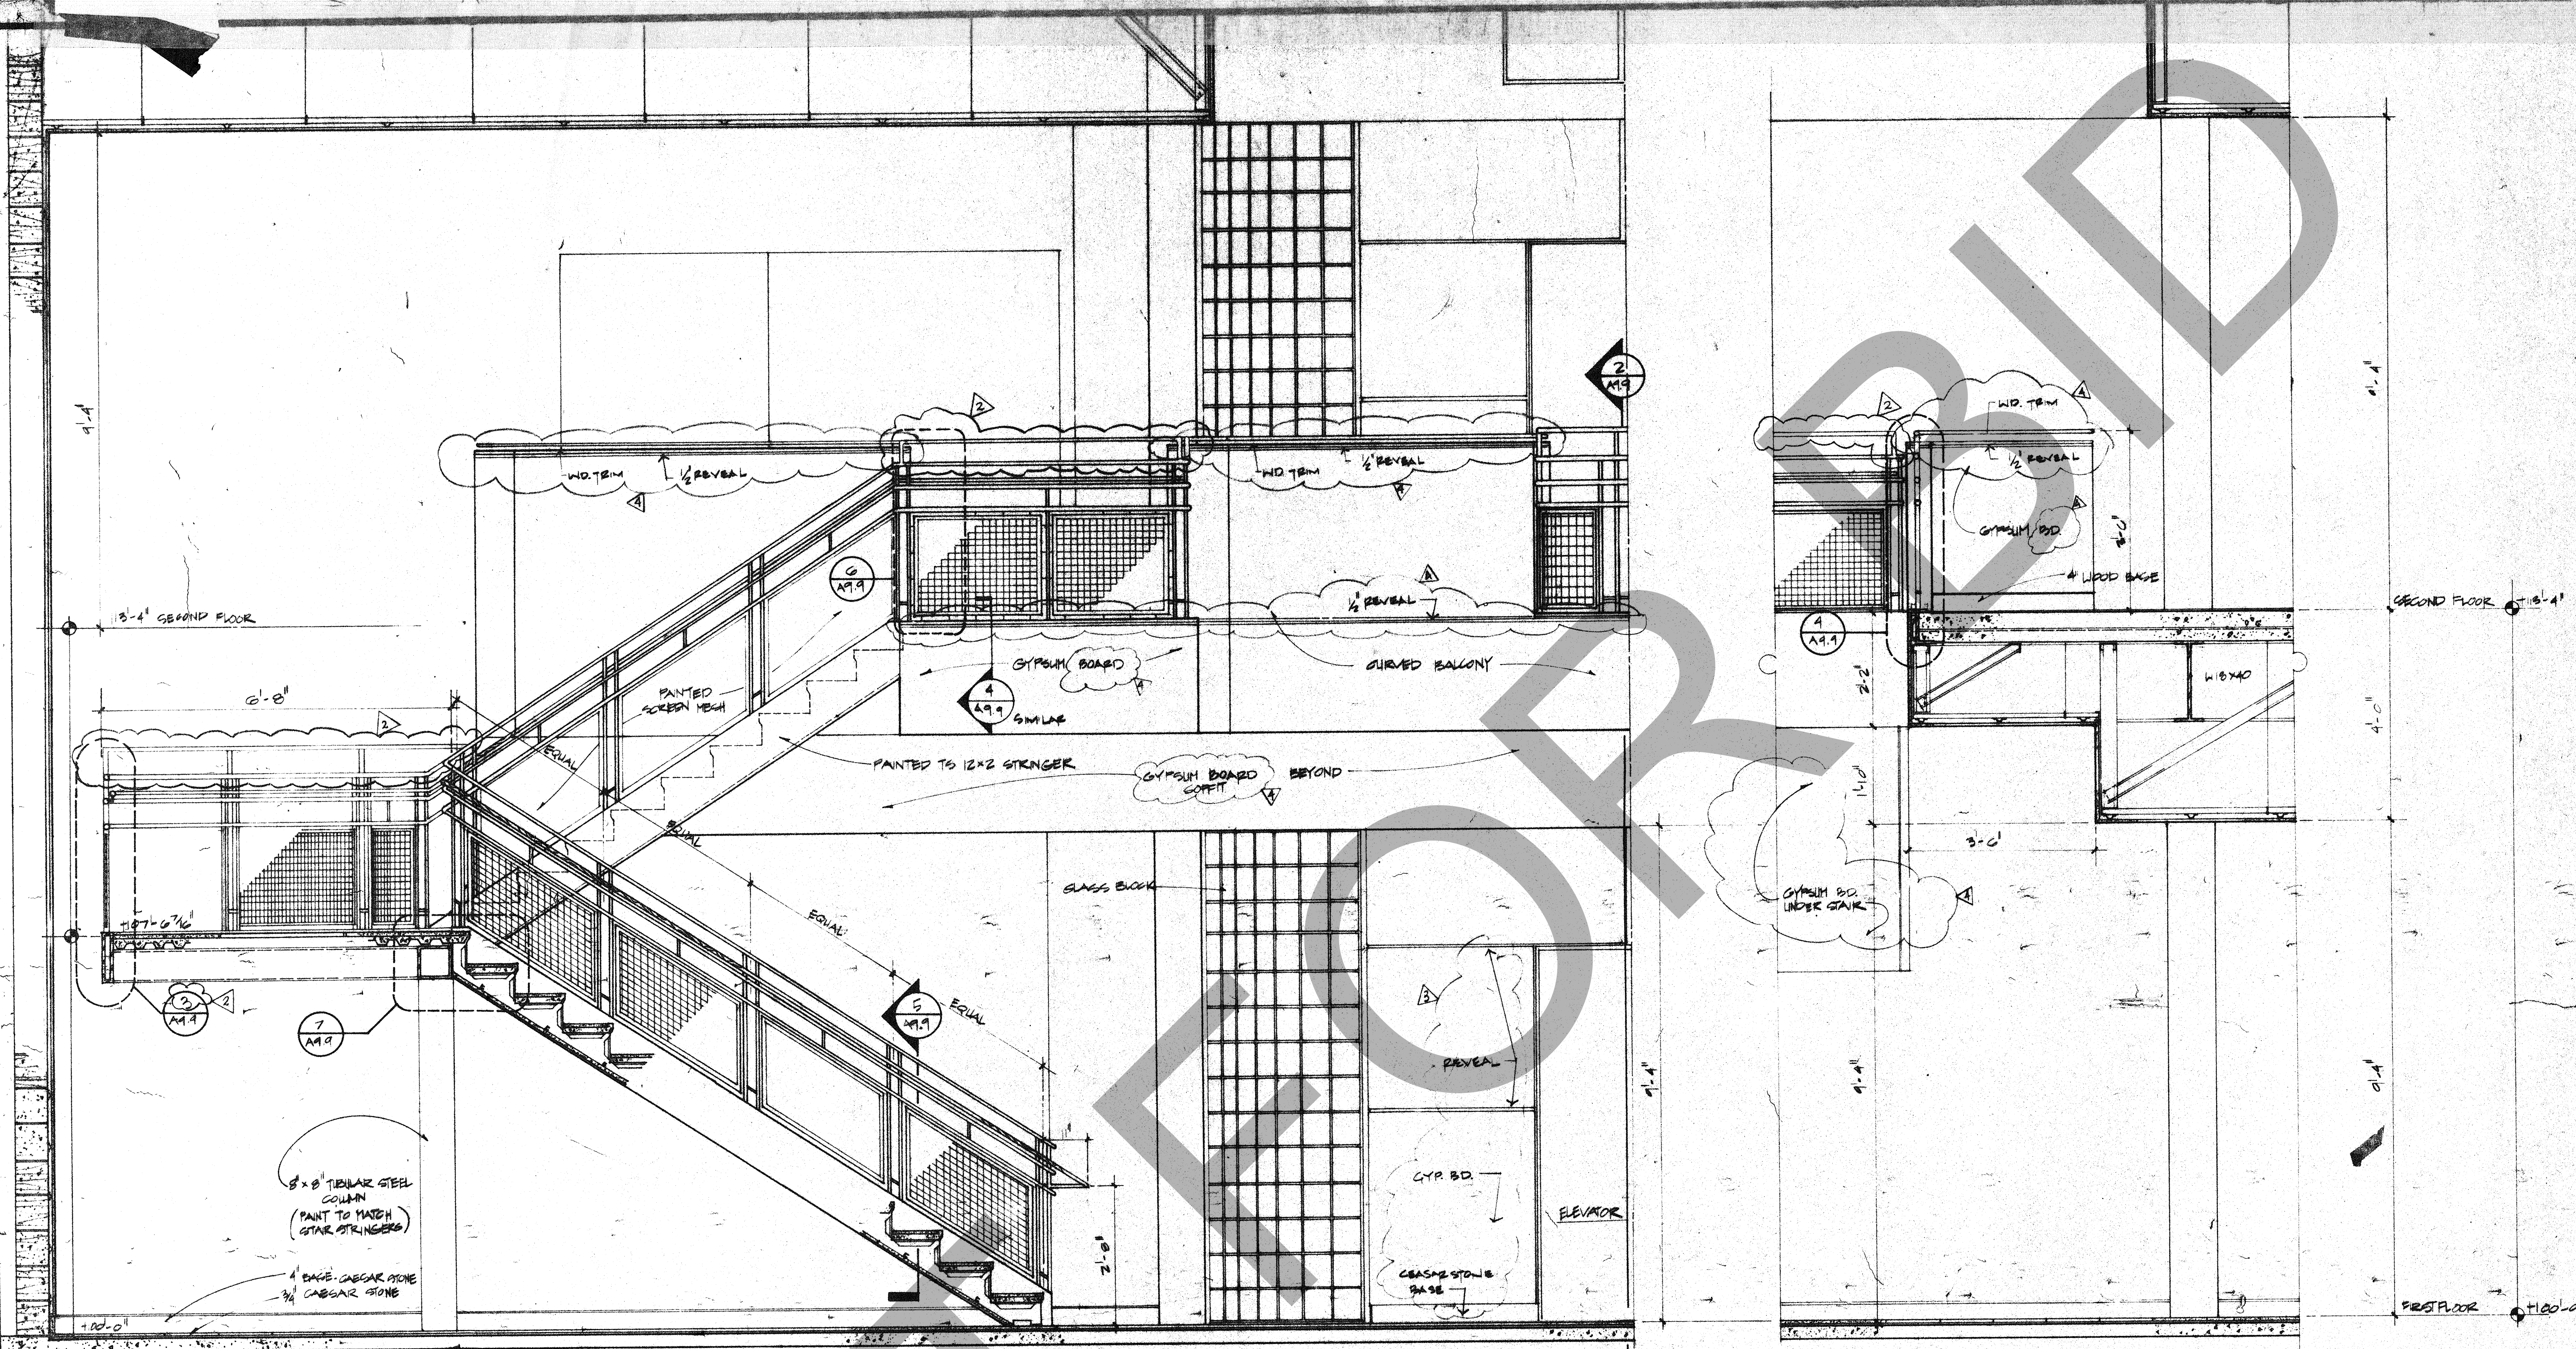

1 PARTIAL SECTION @ ADMINISTRATION LOBBY
SCALE: 3/4"=1'-0"

2 SECTION THRU BALCONY AND GUARDRAIL
SCALE: 3/4"=1'-0"

3 DETAIL @ HANDRAIL
SCALE: 1 1/2"=1'-0"

4 DETAIL @ GUARDRAIL
SCALE: 1 1/2"=1'-0"

5 DETAIL @ HANDRAIL
SCALE: 1 1/2"=1'-0"

6 DETAIL @ HANDRAIL
SCALE: 1 1/2"=1'-0"

7 DETAIL @ STAIR TREAD
SCALE: 1 1/2"=1'-0"

PROJECT RECORD

ROSSER FABRAP INTERNATIONAL
 Comprehensive Services for Building
 Design and Technology
 Atlanta Savannah Tampa

ROSSER FABRAP INTERNATIONAL
 Criminal Justice Architecture, Technology, Planning, Interiors,
 Mechanical, Electrical, Plumbing, Security, & Civil Engineering.

JUSTICE SYSTEMS INCORPORATED
 Criminal Justice Operations, Programming

JOHNSON & NIELSEN
 Structural Engineering

WEST VALLEY DETENTION CENTER
 FOR THE COUNTY OF SAN BERNARDINO, CALIFORNIA

HARRY MAX COUNTY ADMINISTRATION OFFICE
 FLOYD TOWELL, SHERIFF
 BOARD OF SUPERVISORS

REC'D JOB No. 896002
 DEC 1989

ADMINISTRATION
 LOBBY STAIR DETAILS

STATE OF CALIFORNIA
 OFFICE OF THE CLERK
 COUNTY OF SAN BERNARDINO