


10.14	A10.14
B31	B31
B30	B30
7	7

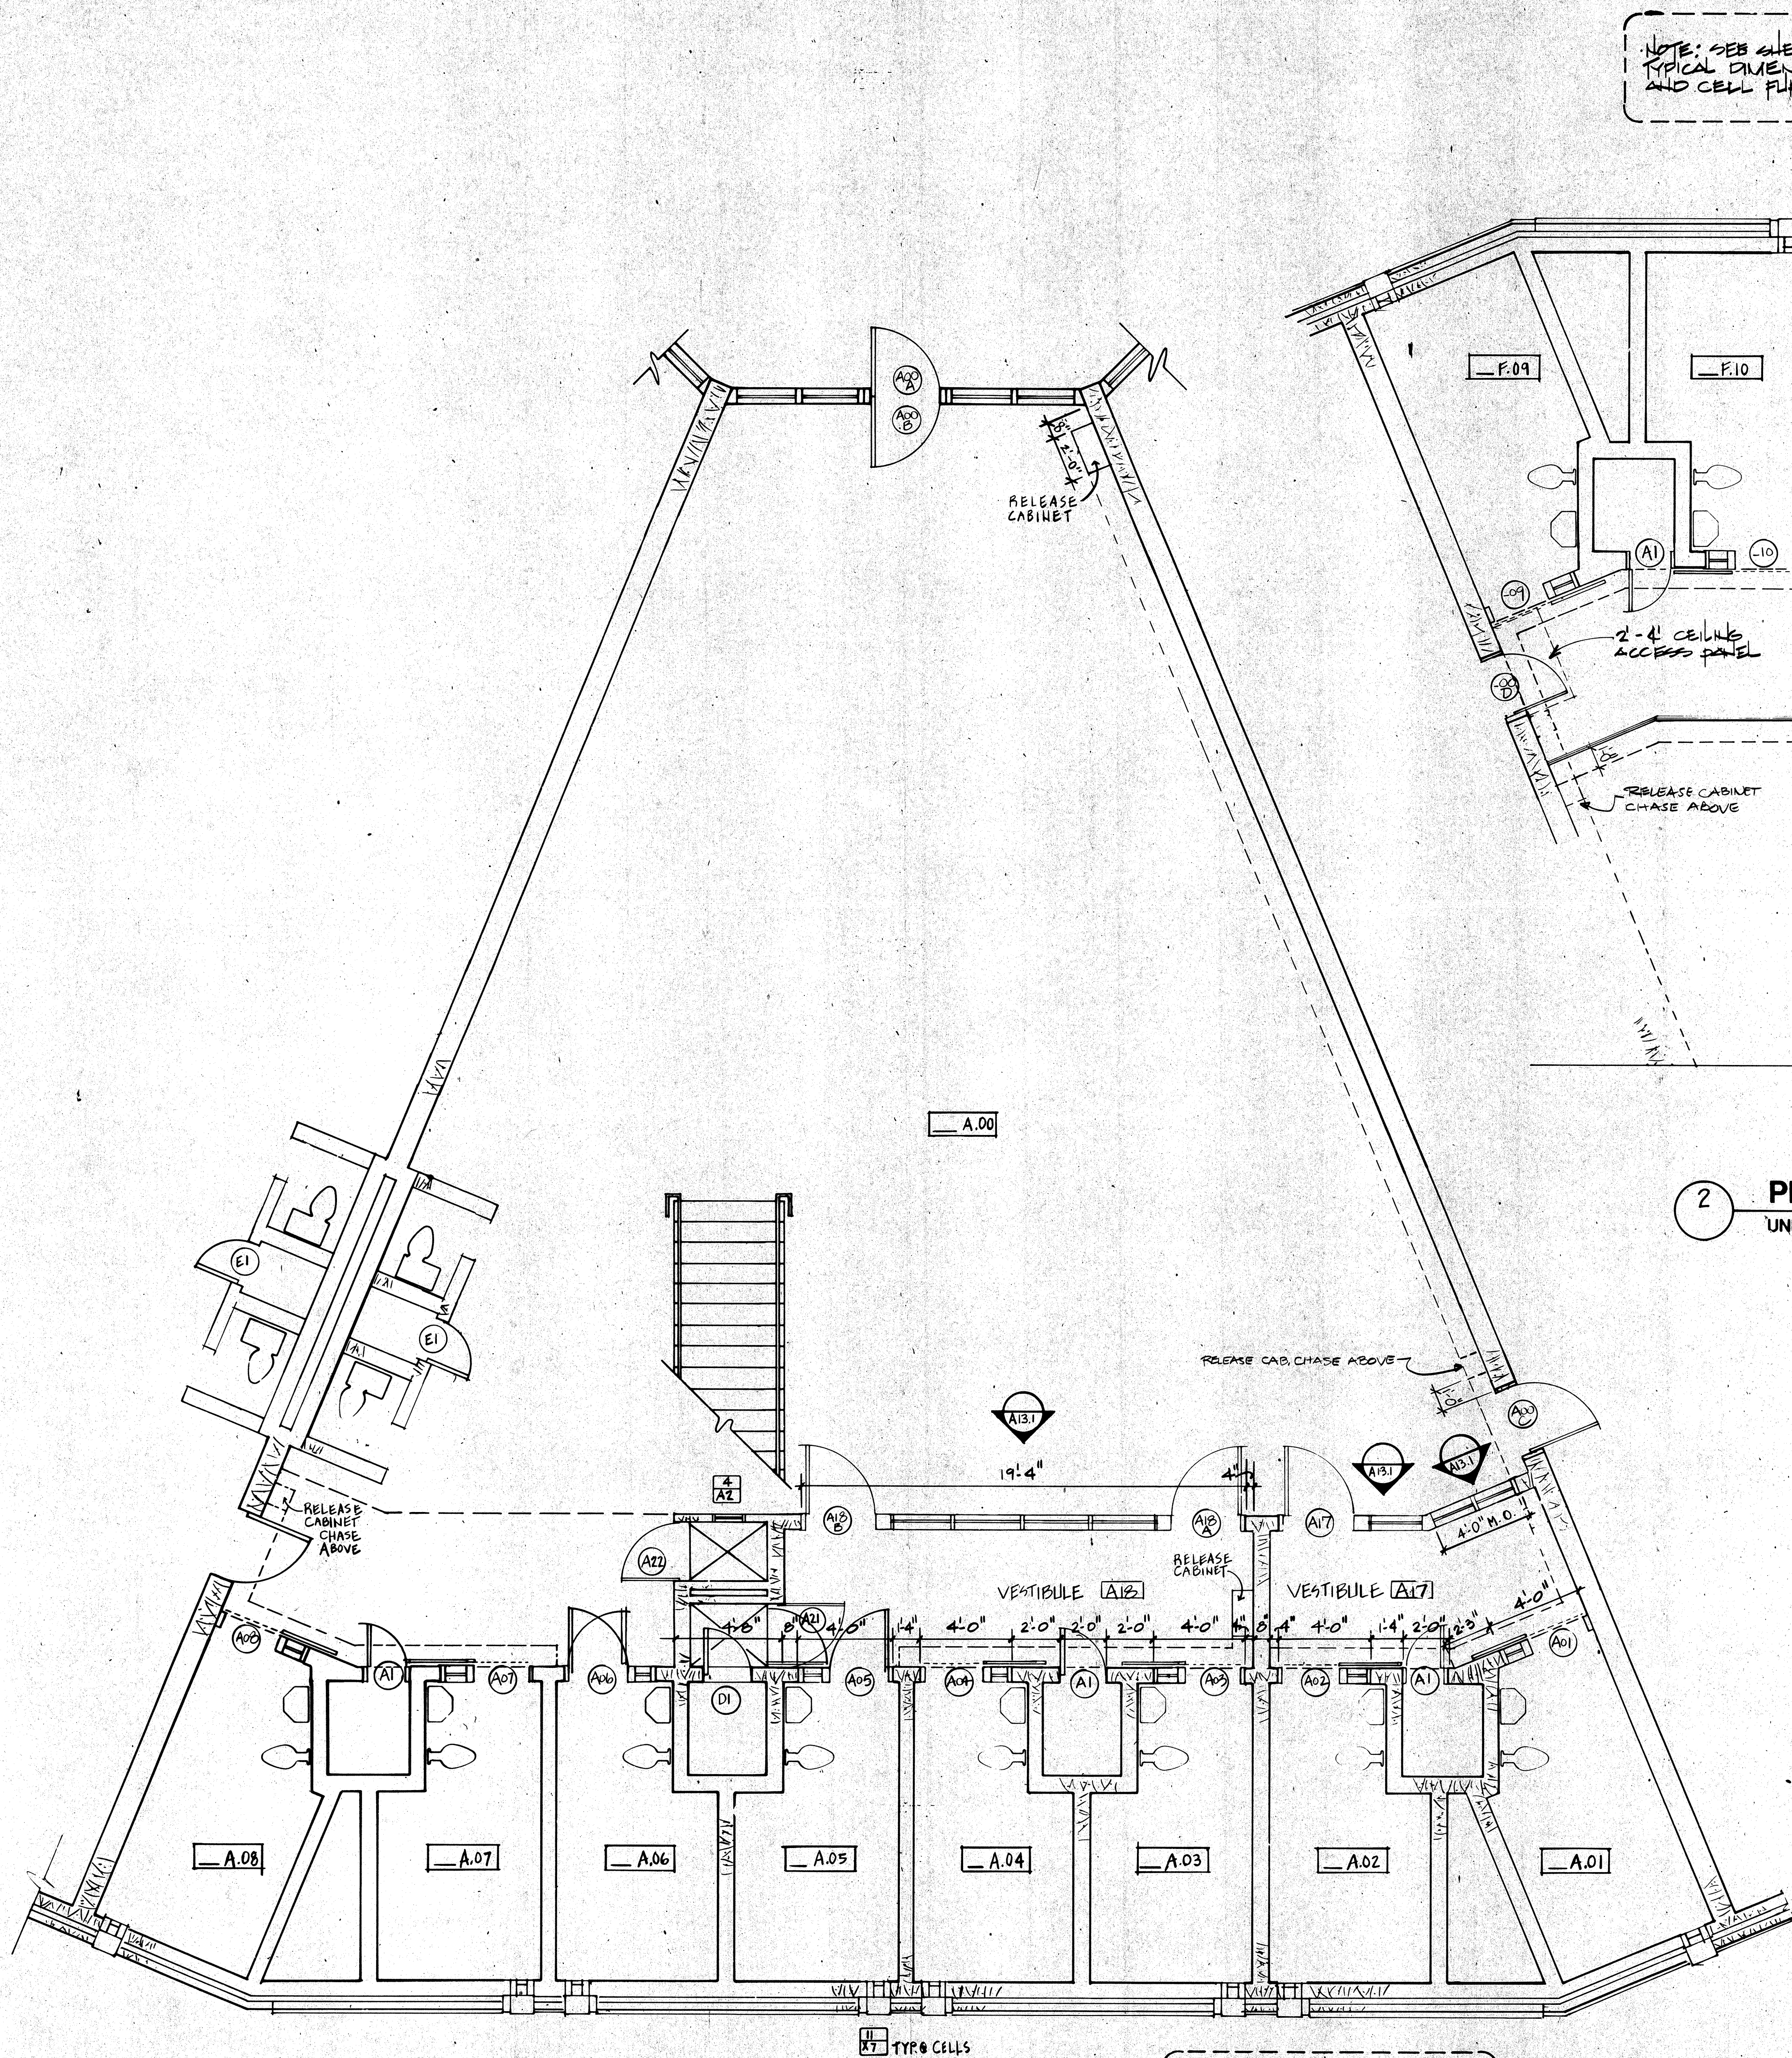

1 PLAN @ CELLS & DAYROOM - LEVEL 1
SEGMENT A: UNIT #'S 5,9,10
1/4"=1'-0"

PLAN 1/A10.14 SHALL BE IDENTICAL TO 2/A10.10 WITH THE EXCEPTION OF GLAZING & RELATED DOORS, SLIDERS, HOUSINGS, RELEASE CABINETS & OTHER RELATED EQUIPMENT. REFER TO 2/A10.10 FOR NOTES, DIMENSIONS, CELL FURNISHINGS, ACCESSORIES AND OTHER TYPICAL CONDITIONS.

NOTE: SEE SHEET A10.10 FOR TYPICAL DIMENSIONS, NOTES AND CELL FURNISHINGS.

2 PLAN @ CELLS - MEZZANINE LEVEL
UNIT #'S 1,5,9(SEGMENT F),10(SEGMENT F)
1/4"=1'-0"

PLAN 2/A10.14 SHALL BE IDENTICAL TO 2/A10.11 WITH THE EXCEPTION OF SLIDERS, HOUSINGS, RELEASE CABINETS AND OTHER RELATED EQUIPMENT. REFER TO 2/A10.11 FOR NOTES, DIMENSIONS, CELL FURNISHINGS AND ACCESSORIES AND OTHER TYPICAL CONDITIONS.

ROSSER FABRAP INTERNATIONAL, Inc.
Comprehensive Services for Building Design and Technology
Atlanta Savannah Tampa

Revisions

No.	Date	Description
1	2/17/89	ADDENDA POSTED/ISSUED FOR CONSTRUCTION

ROSSER FABRAP INTERNATIONAL
Criminal Justice Architecture, Technology, Planning, Interiors, Mechanical, Electrical, Plumbing, Security, & Civil Engineering.

JUSTICE SYSTEMS INCORPORATED
Criminal Justice Operations, Programming

JOHNSON & NIELSEN
Structural Engineering

WEST - VALLEY - DETENTION - CENTER
FOR THE COUNTY OF SAN BERNARDINO, CALIFORNIA

HARRY MANS, COUNTY ADMINISTRATION OFFICER

FLOYD TIDWELL, SHERIFF

BOARD OF SUPERVISORS
John J. Jorgensen, Chairman, First District
Barbara C. Green, Second District
Barbara J. Williams, Third District
Barbara J. Williams, Fourth District

HOUSING UNITS:
STAGING & DAYROOM/
CELL SEGMENT PLANS

Job No. **200520**
Date **10/17/88**
A10.14