

Revisions


No.	Date	Description
1	2/17/89	ADDENDA POSTED/ISSUED FOR CONSTRUCTION

ROSSER FABRAP INTERNATIONAL
 Criminal Justice Architecture, Technology, Planning, Interiors,
 Mechanical, Electrical, Plumbing, Security, & Civil Engineering


JUSTICE SYSTEMS INCORPORATED
 Criminal Justice Operations, Programming
JOHNSON & NIELSEN
 Structural Engineering

WEST - VALLEY - DETENTION - CENTER
 FOR THE COUNTY OF SAN BERNARDINO, CALIFORNIA


HARRY MAIN, COUNTY ADMINISTRATION OFFICER
 FLOYD TIDWELL, SHERIFF
BOARD OF SUPERVISORS
 JAMES L. HARRIS, Chairman
 JAMES L. HARRIS, Chairman
 JAMES L. HARRIS, Chairman

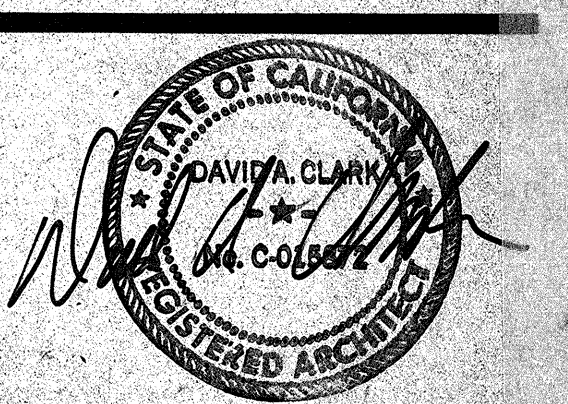

HOUSING UNITS
EXTERIOR ELEVATIONS

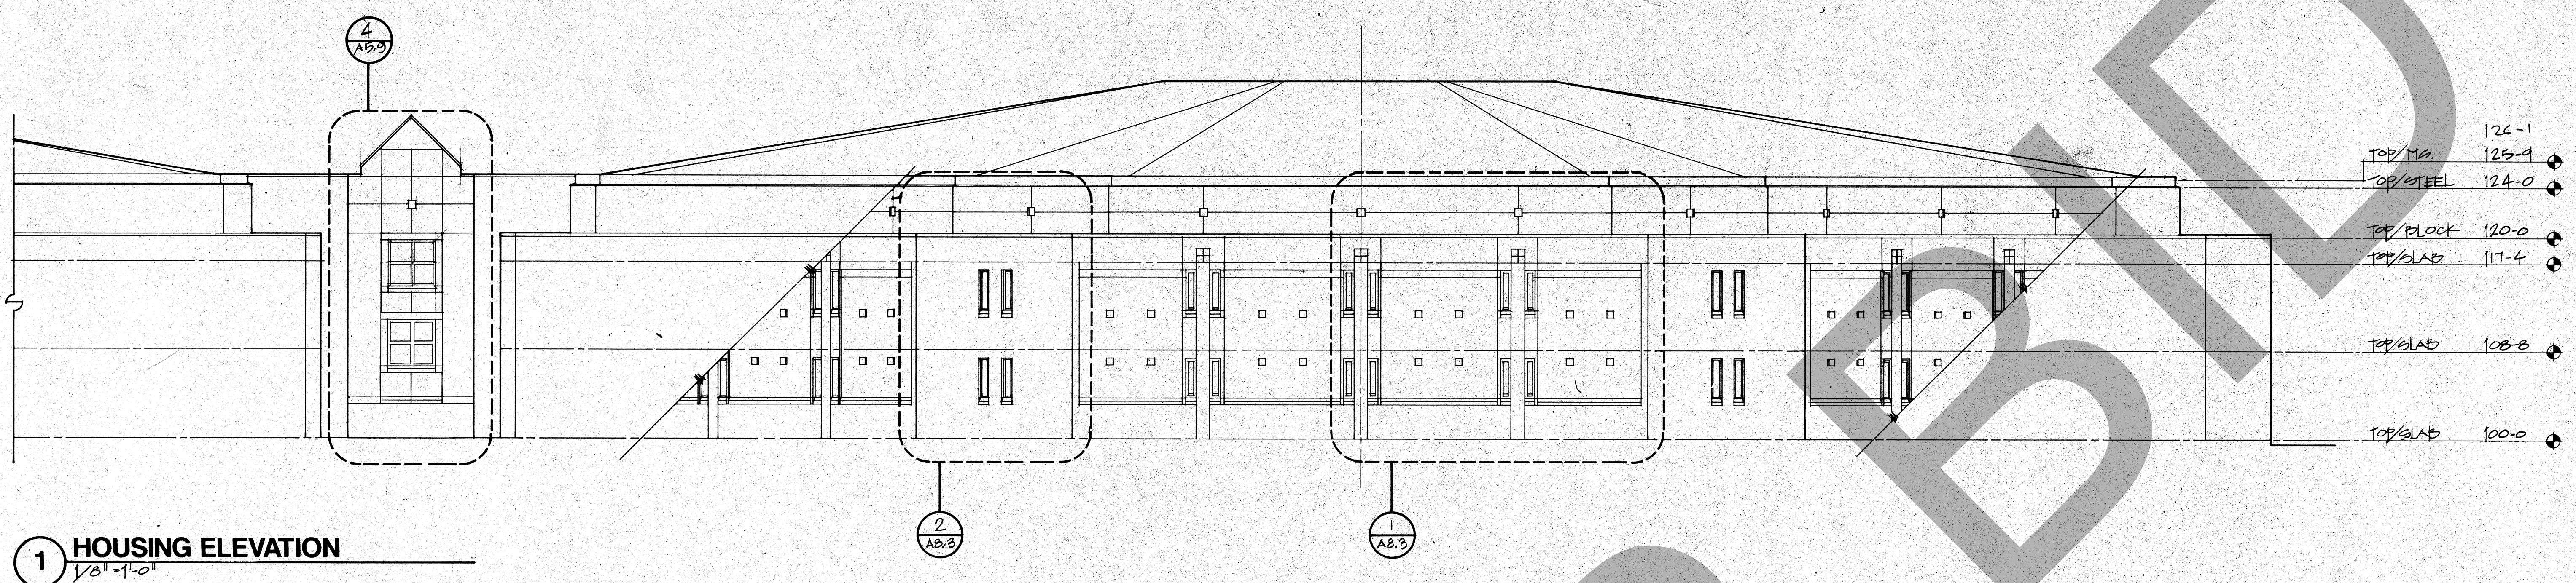


1 HOUSING ELEVATION
 1/8" = 1'-0"

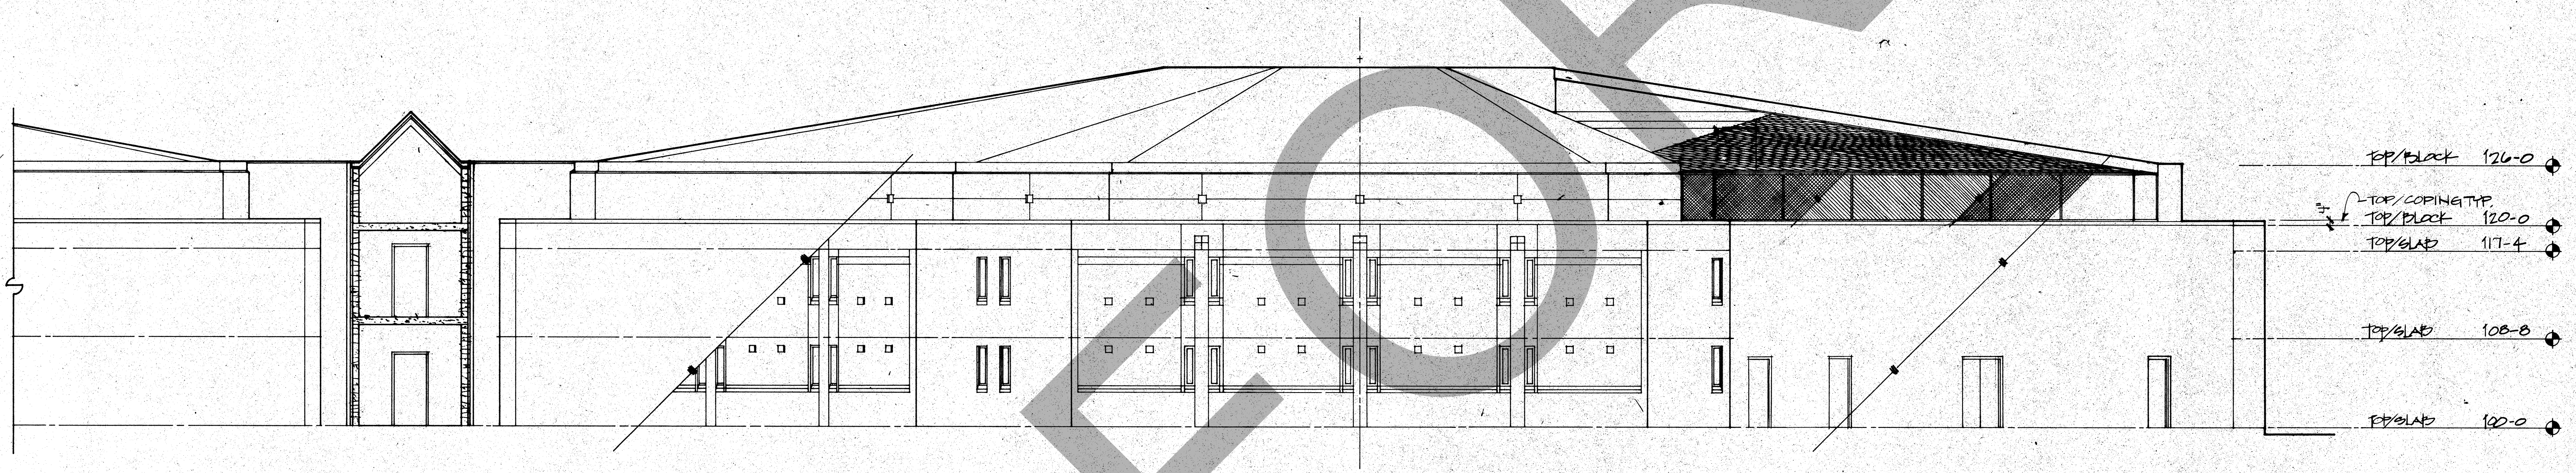

2 HOUSING ELEVATION
 1/8" = 1'-0"

- 04200 CONCRETE MASONRY UNIT (CMU)
- A- 4" CMU Smooth Face
 - B- 4" CMU Split Face
 - C- 6" CMU Smooth Face
 - D- 6" CMU Split Face
 - E- Prefaced Conc. Unit Masonry
 - F- 8" CMU Smooth Face
 - G- 8" CMU Split Face
 - H- 12" CMU Smooth Face
 - I- 12" CMU Split Face
 - J- Custom 6" Angled Split Face CMU
 - K- U-Block
 - L- CMU Lintel
 - M- CMU Sill
 - N- Solid Gross Fill
 - O- Flexible Anchor (To Stl. Struct.)
 - P- Vented Anchor
 - Q- Dowetail Slot & Anchor
 - R- Anchor Bolt
 - S- Concealed Finishing
 - T- Weeps at 24" o.c. Horiz.
 - U- Control Jt.
 - V- 4" Prefaced CMU
- 07241-A Exterior Insulation System (E.I.S.)
- A- E.I.S. 2" Styrofoam
 - B- E.I.S. Control Joint
 - C- E.I.S. 3/4" Weepcore U.S.O.
 - D- Shelf Bracket
 - E- Adjustable Shelf Bracket
 - F- Hardwood Sill
- 07253-A Spray on Fireproofing
- A- Flexible Sheet Insulation (FS-SP)
 - B- Tapered Roof Insulation
 - C- Protection Mt. (Additional Layer)
 - D- FS-SP
 - E- Pressure Bar & Fastener
 - F- Termination Bar & Sealant

MATERIAL COLORS ARE INDICATED BY SUFFIX DESIGNATIONS 1, 2 AND 3. COLOR DESIGNATIONS TO BE SELECTED BY DESIGN CONSULTANT. SEE ADDENDUM TO SPECIFICATIONS FOR MASONRY COLORS REQUIREMENTS.

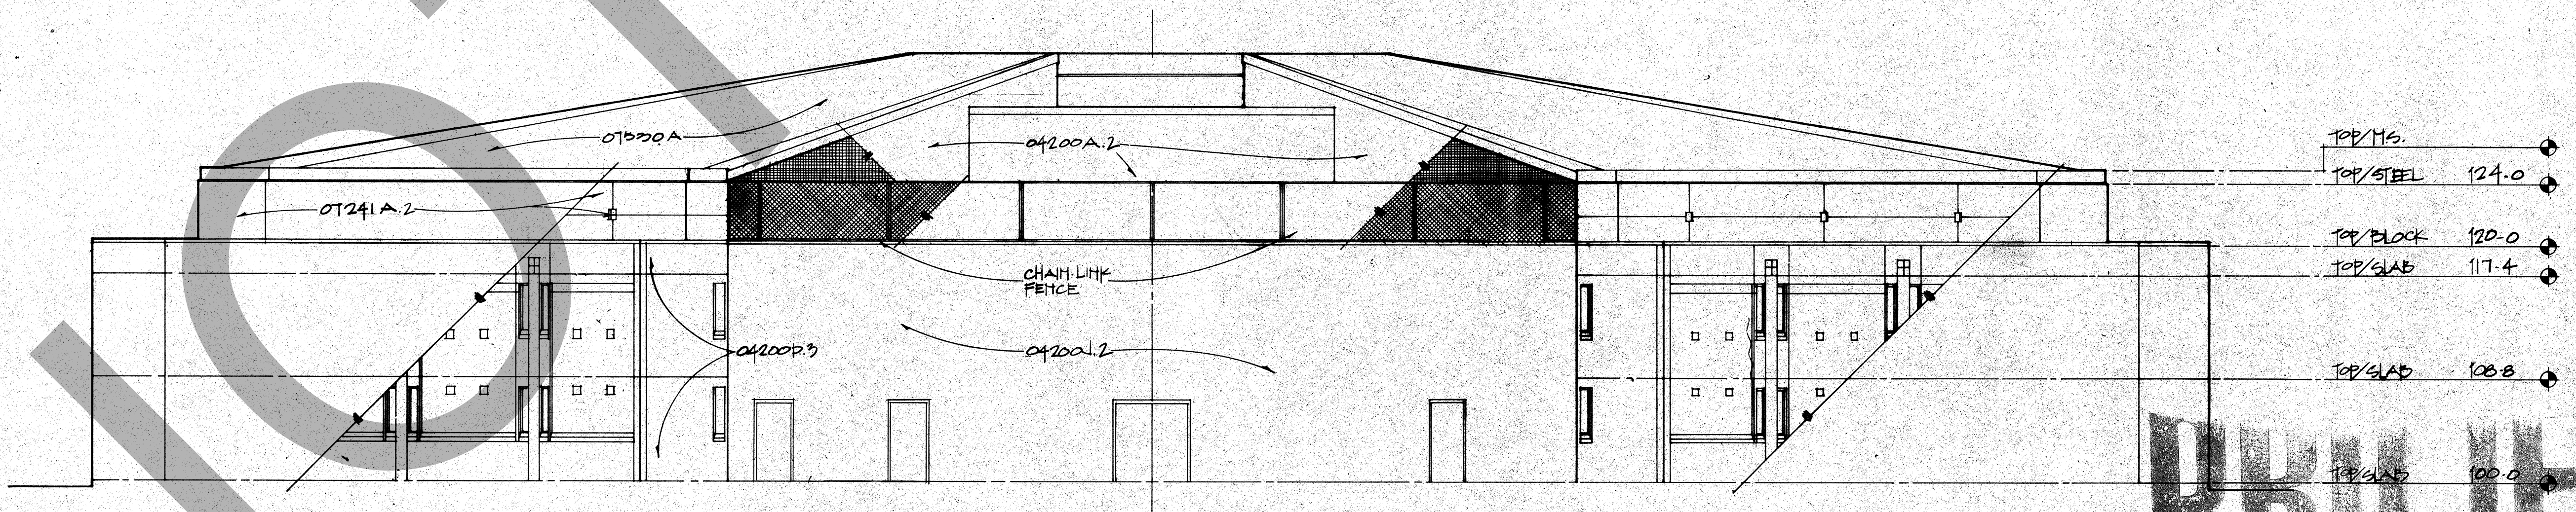


3 HOUSING ELEVATION
 1/8" = 1'-0"

GENERAL NOTES:
 EXTERIOR GRADE VARIES. SEE CIVIL DRAWINGS FOR GRADE ELEVATIONS AND DETAIL 5/4 7/17 FOR BELOW GRADE WATERPROOFING.

- The following materials shall have a minimum finish coat of black enamel paint:
- All security hollow metal window and door frames at housing units.
 - All hollow metal window and door frames and corridors.
 - All Louvers
 - All exterior stair railings.
 - All other miscellaneous steel and metal work.

PROJECT RETURN

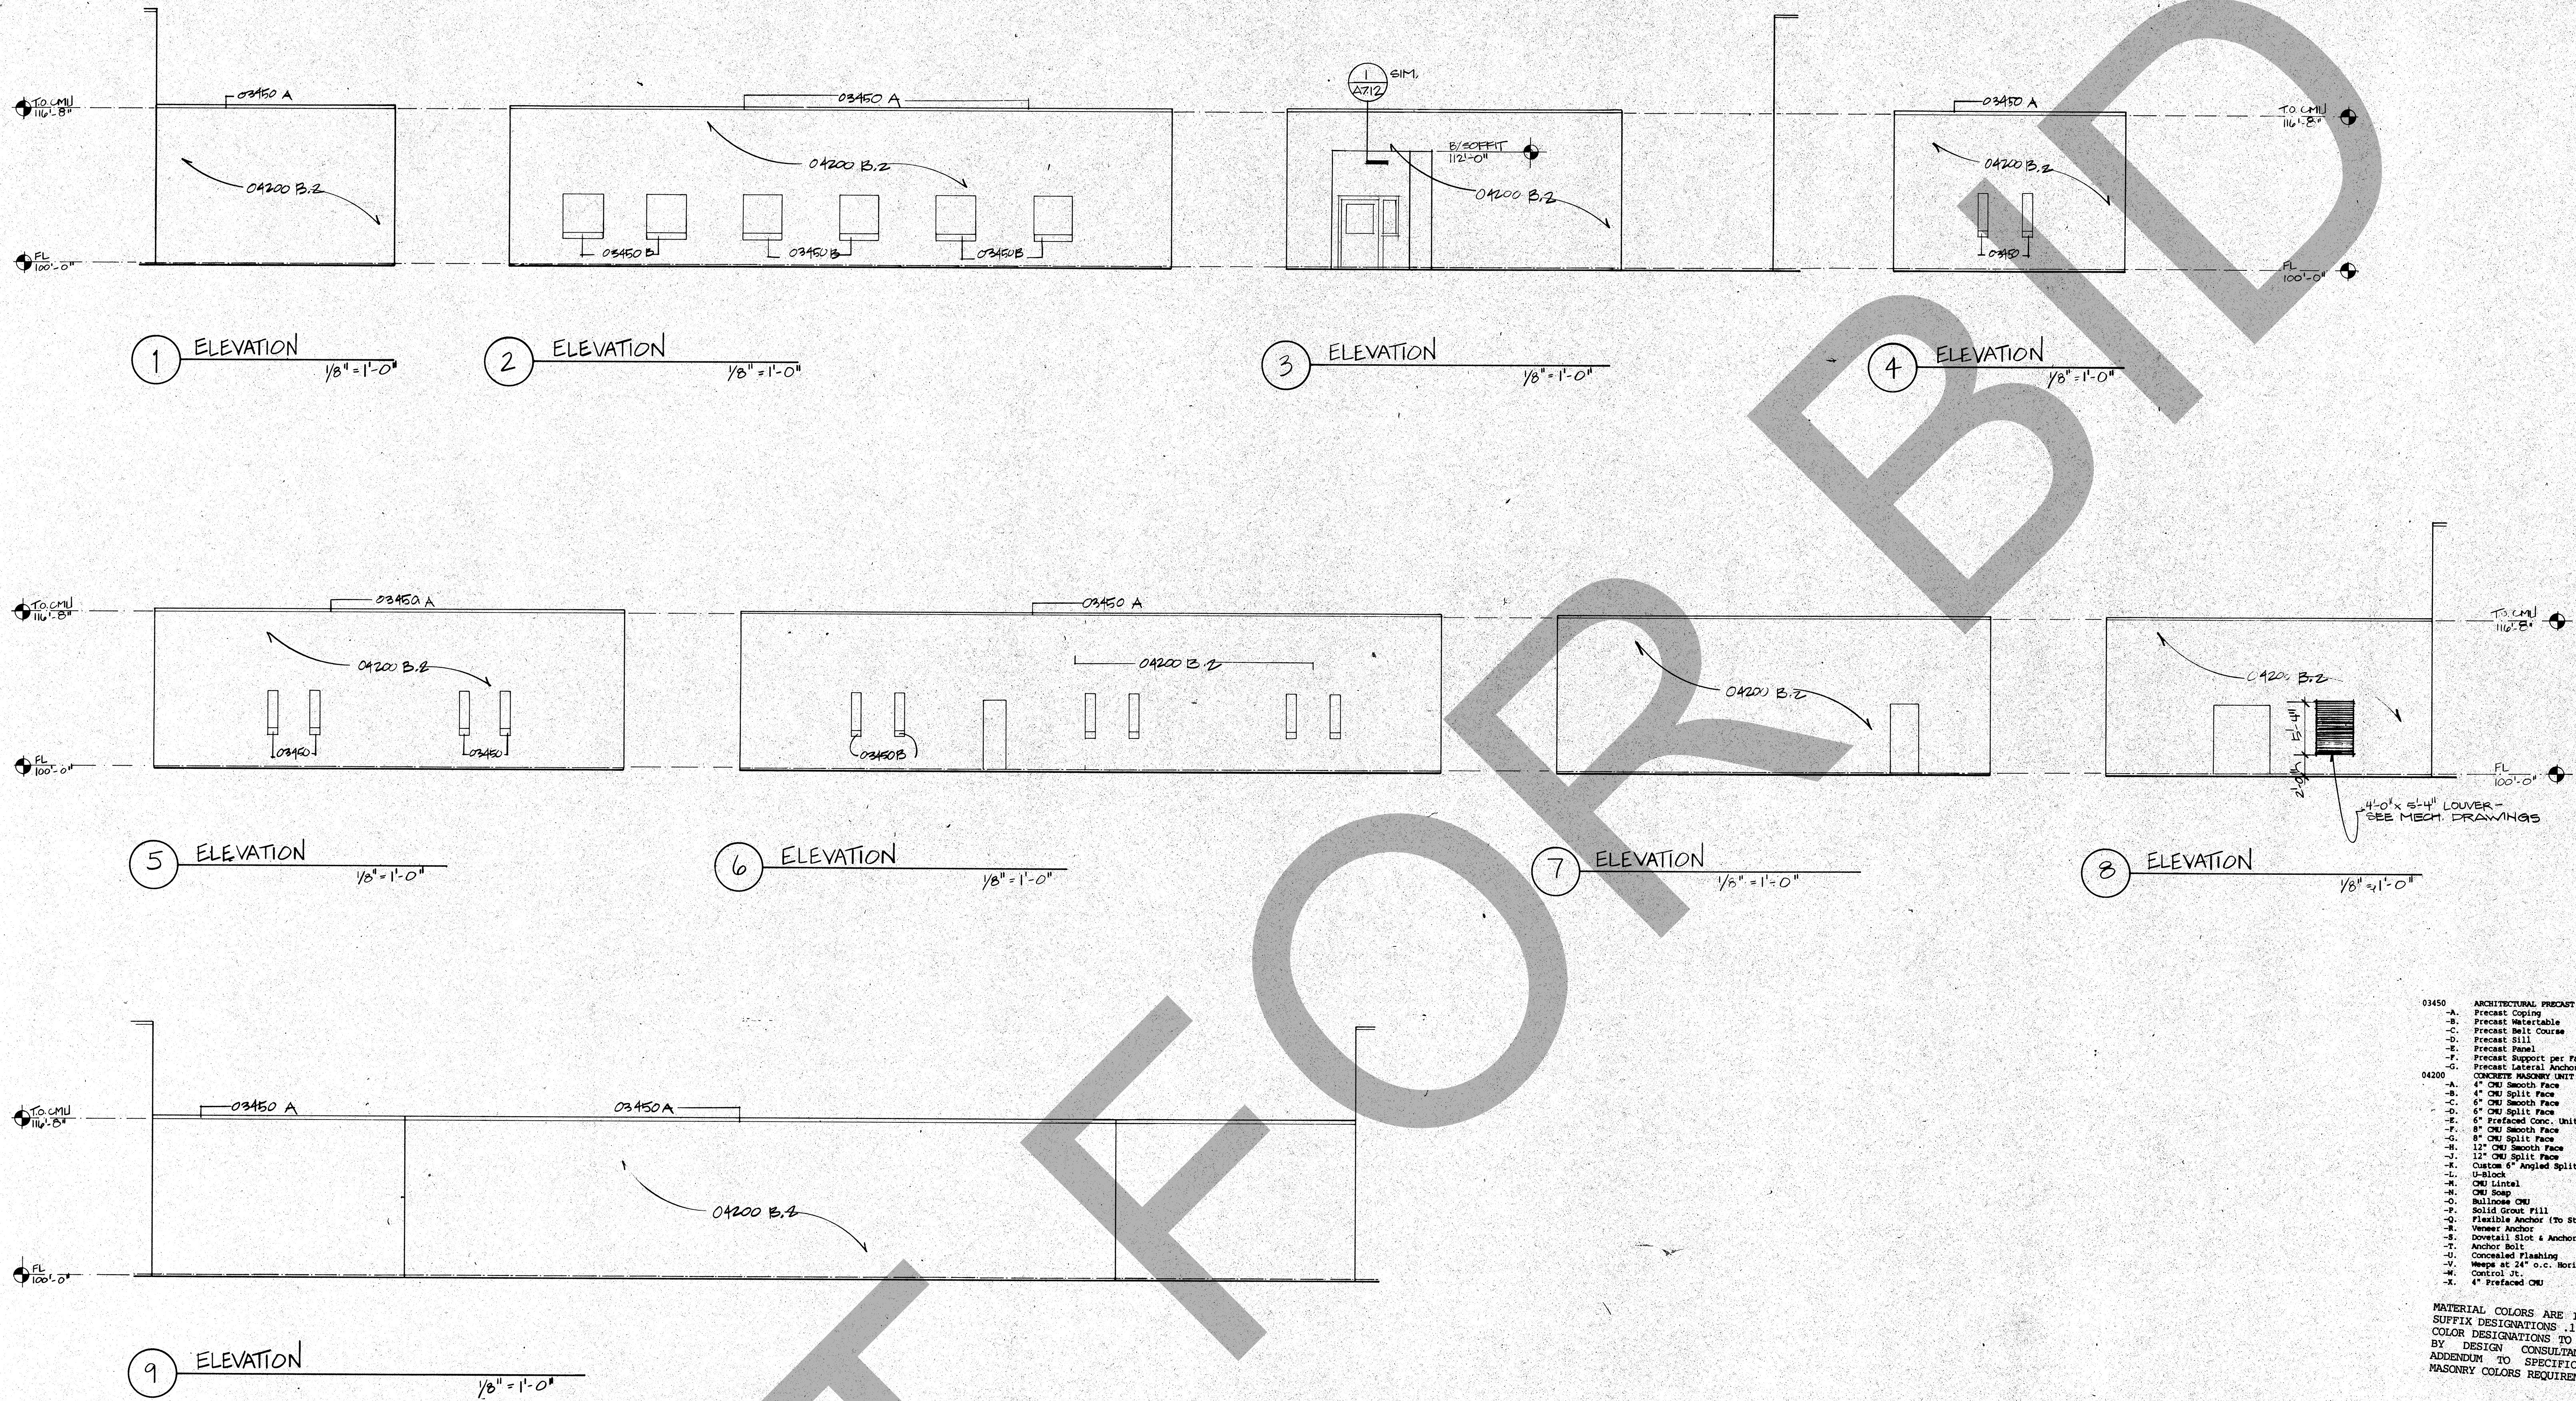

- 03450 ARCHITECTURAL PRECAST
- A- Precast Coping
 - B- Precast Metaltable
 - C- Precast Belt Course
 - D- Precast Sill
 - E- Precast Panel
 - F- Precast Support per Fabricator
 - G- Precast Lateral Anchor per Fabricator
- 04200 CONCRETE MASONRY UNIT (CMU)
- A- 4" CMU Smooth Face
 - B- 4" CMU Split Face
 - C- 6" CMU Smooth Face
 - D- 6" CMU Split Face
 - E- 8" CMU Smooth Face
 - F- 8" CMU Split Face
 - G- 12" CMU Smooth Face
 - H- 12" CMU Split Face
 - I- Custom 4" Angled Split Face CMU
 - J- U-Block
 - K- CMU Lintel
 - L- CMU Scape
 - M- Bulldozer CMU
 - N- Solid Grout Fill
 - O- Flexible Anchor (w/ Stl. Struct.)
 - P- Veneer Anchor
 - Q- Inverted Slot & Anchor
 - R- Anchor Bolt
 - S- Corroded Flashing
 - T- Weeps at 24" o.c. Horiz.
 - U- Control Jt.
 - V- 4" Prefaced CMU

MATERIAL COLORS ARE INDICATED BY SUFFIX DESIGNATIONS .1, .2 AND .3. COLOR DESIGNATIONS TO BE SELECTED BY DESIGN CONSULTANT. SEE ADDENDUM TO SPECIFICATIONS FOR MASONRY COLORS REQUIREMENTS.

PROJECT RECORD

ROSSER FABRAP INTERNATIONAL
 Criminal Justice Architecture, Technology, Planning, Interiors,
 Mechanical, Electrical, Plumbing, Security, & Civil Engineering.

JUSTICE SYSTEMS INCORPORATED
 Criminal Justice Operations, Programming

JOHNSON & NIELSEN
 Structural Engineering

WEST - VALLEY - DETENTION - CENTER
 FOR THE COUNTY OF SAN BERNARDINO, CALIFORNIA

HARRY MAYS, COUNTY ADMINISTRATION OFFICER

FLOYD TIDWELL, SHERIFF

BOARD OF SUPERVISORS
 John M. Mays, Chairman
 John M. Mays, Vice Chairman
 Larry Nelson, District 1
 Robert Nelson, District 2
 Robert Nelson, District 3

Job No. 22020.01
 Date: 9-17-2023

INFIRMARY EXTERIOR ELEVATIONS