
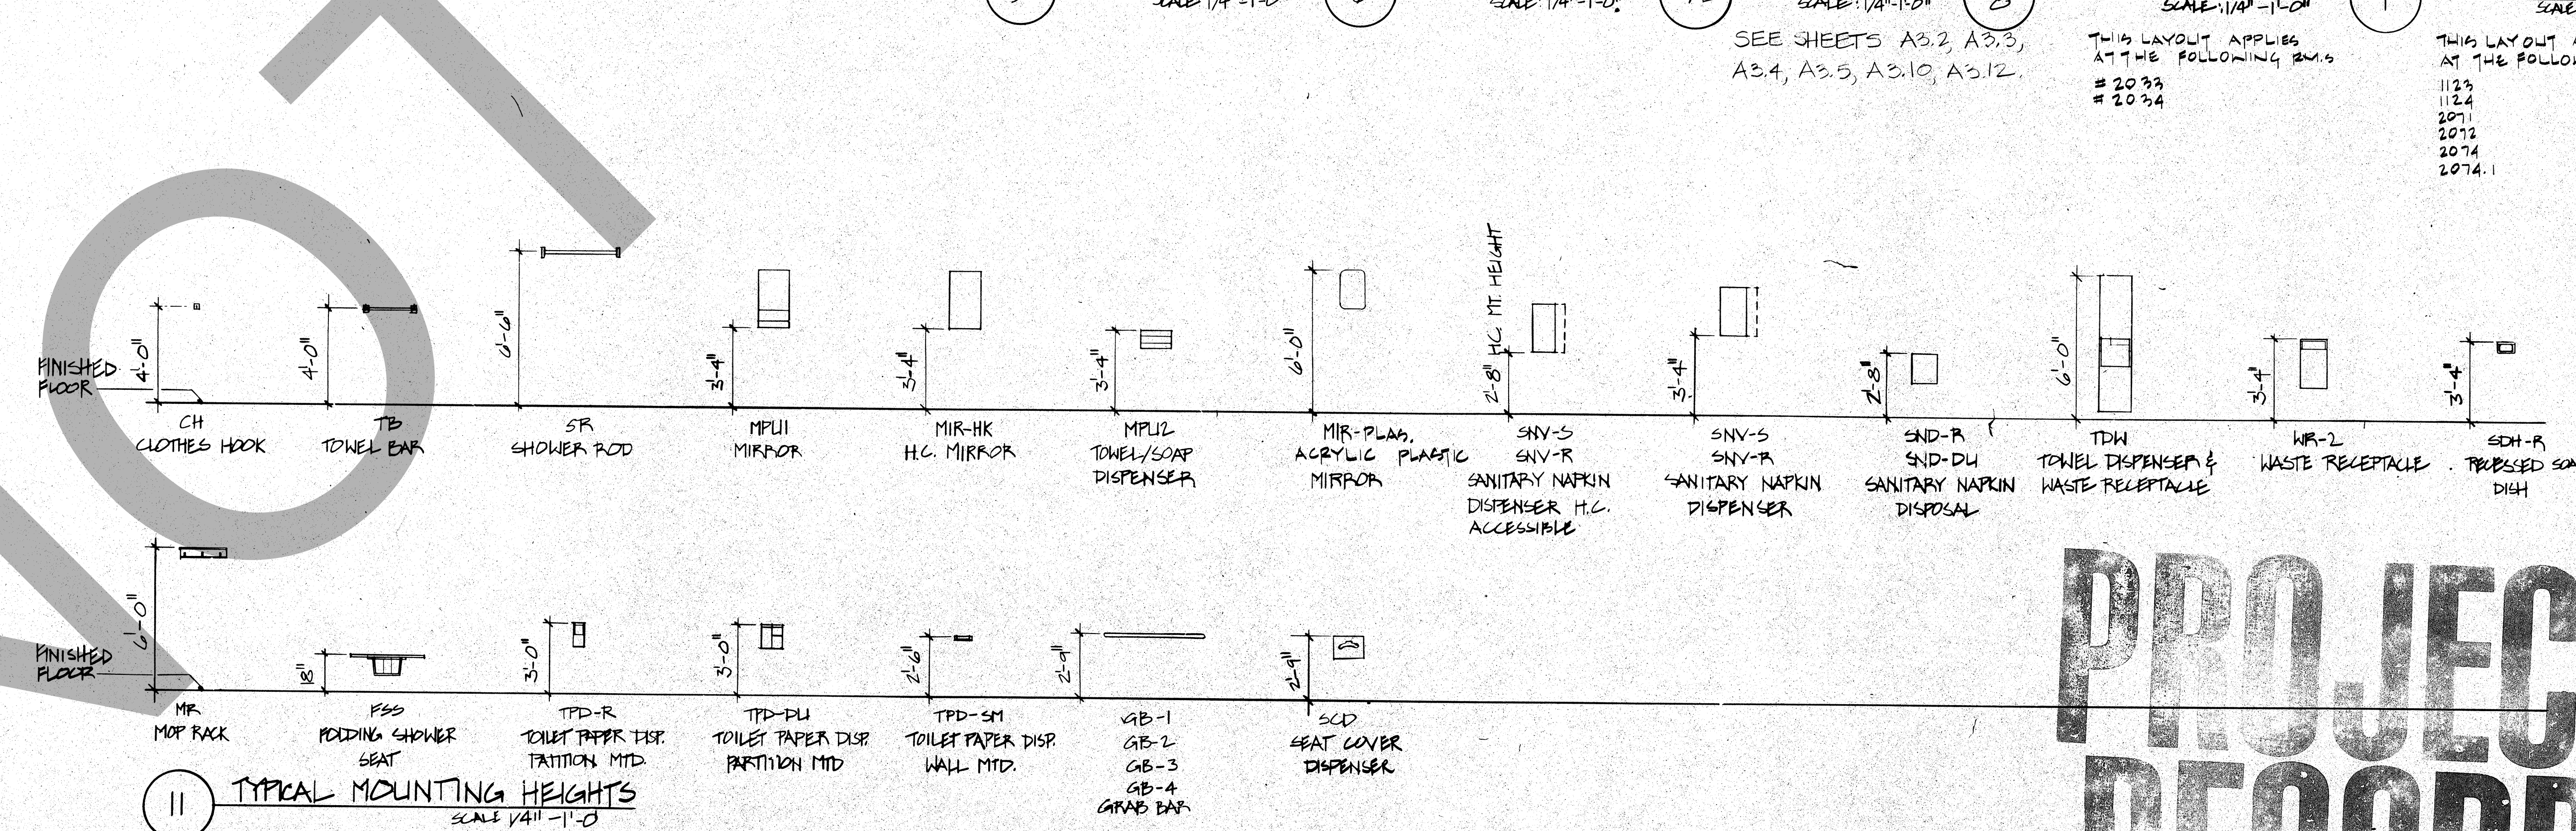
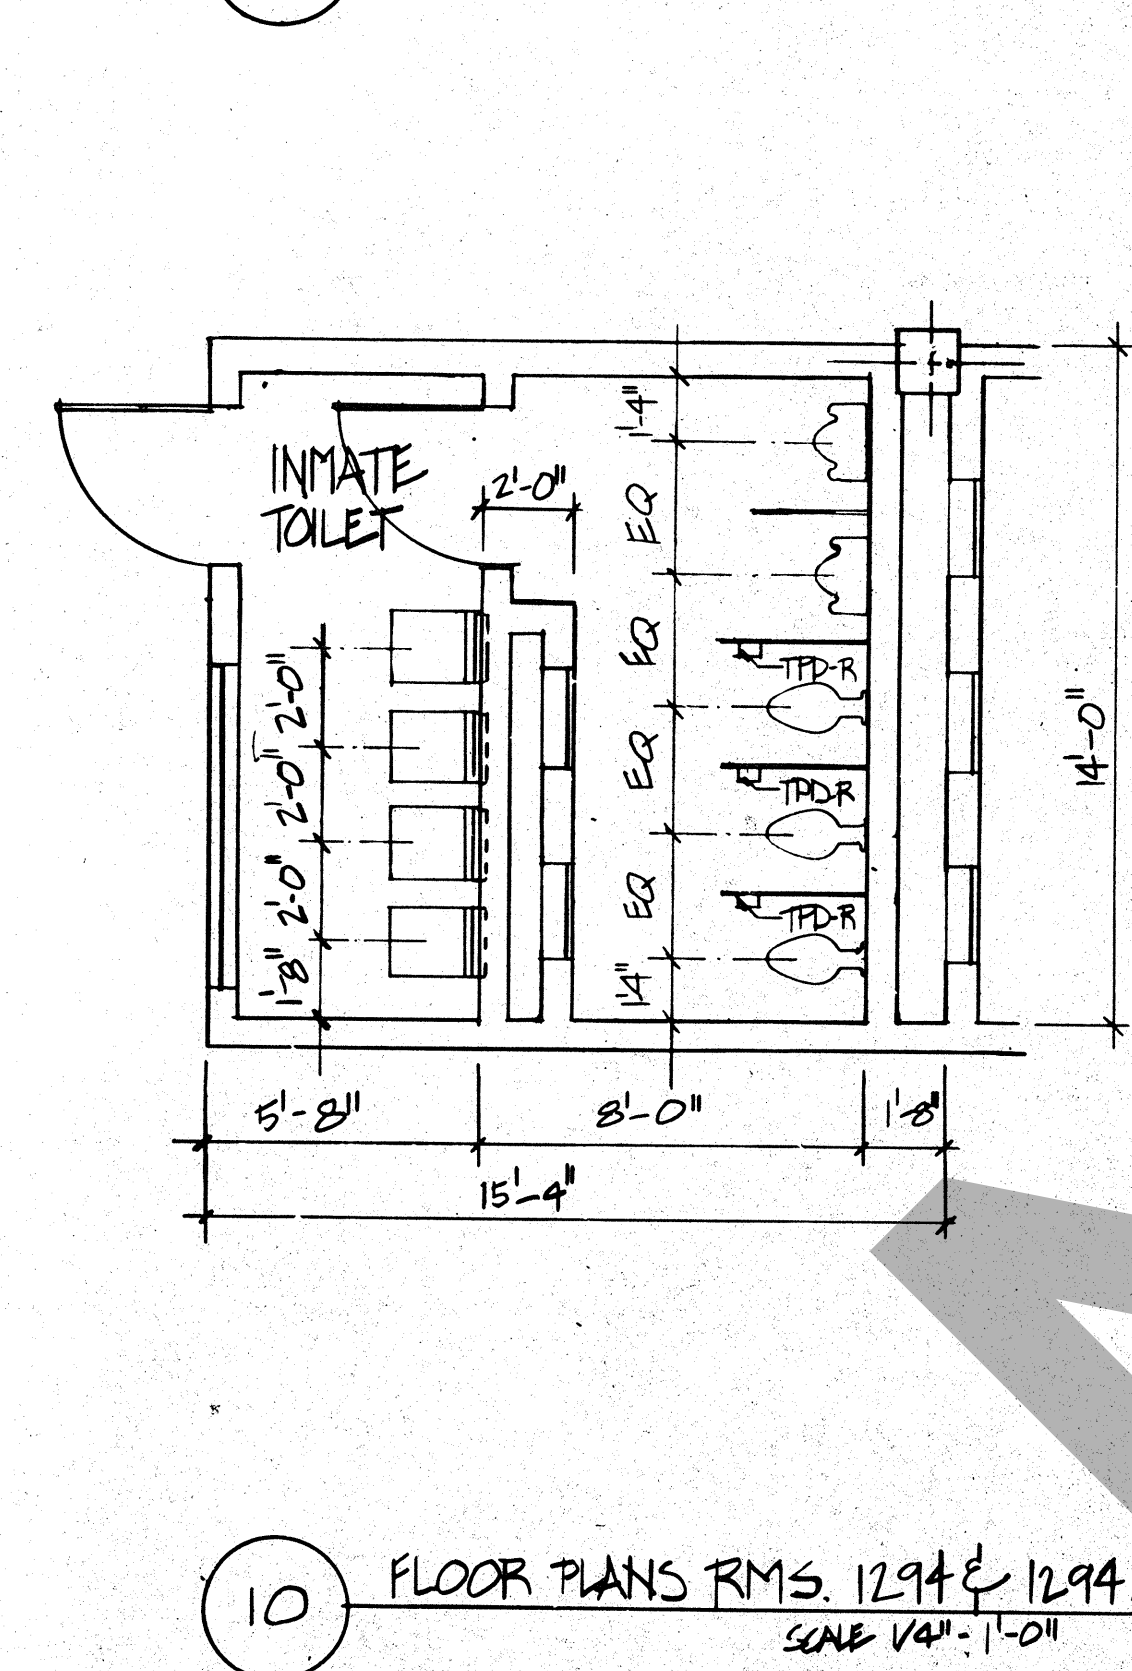
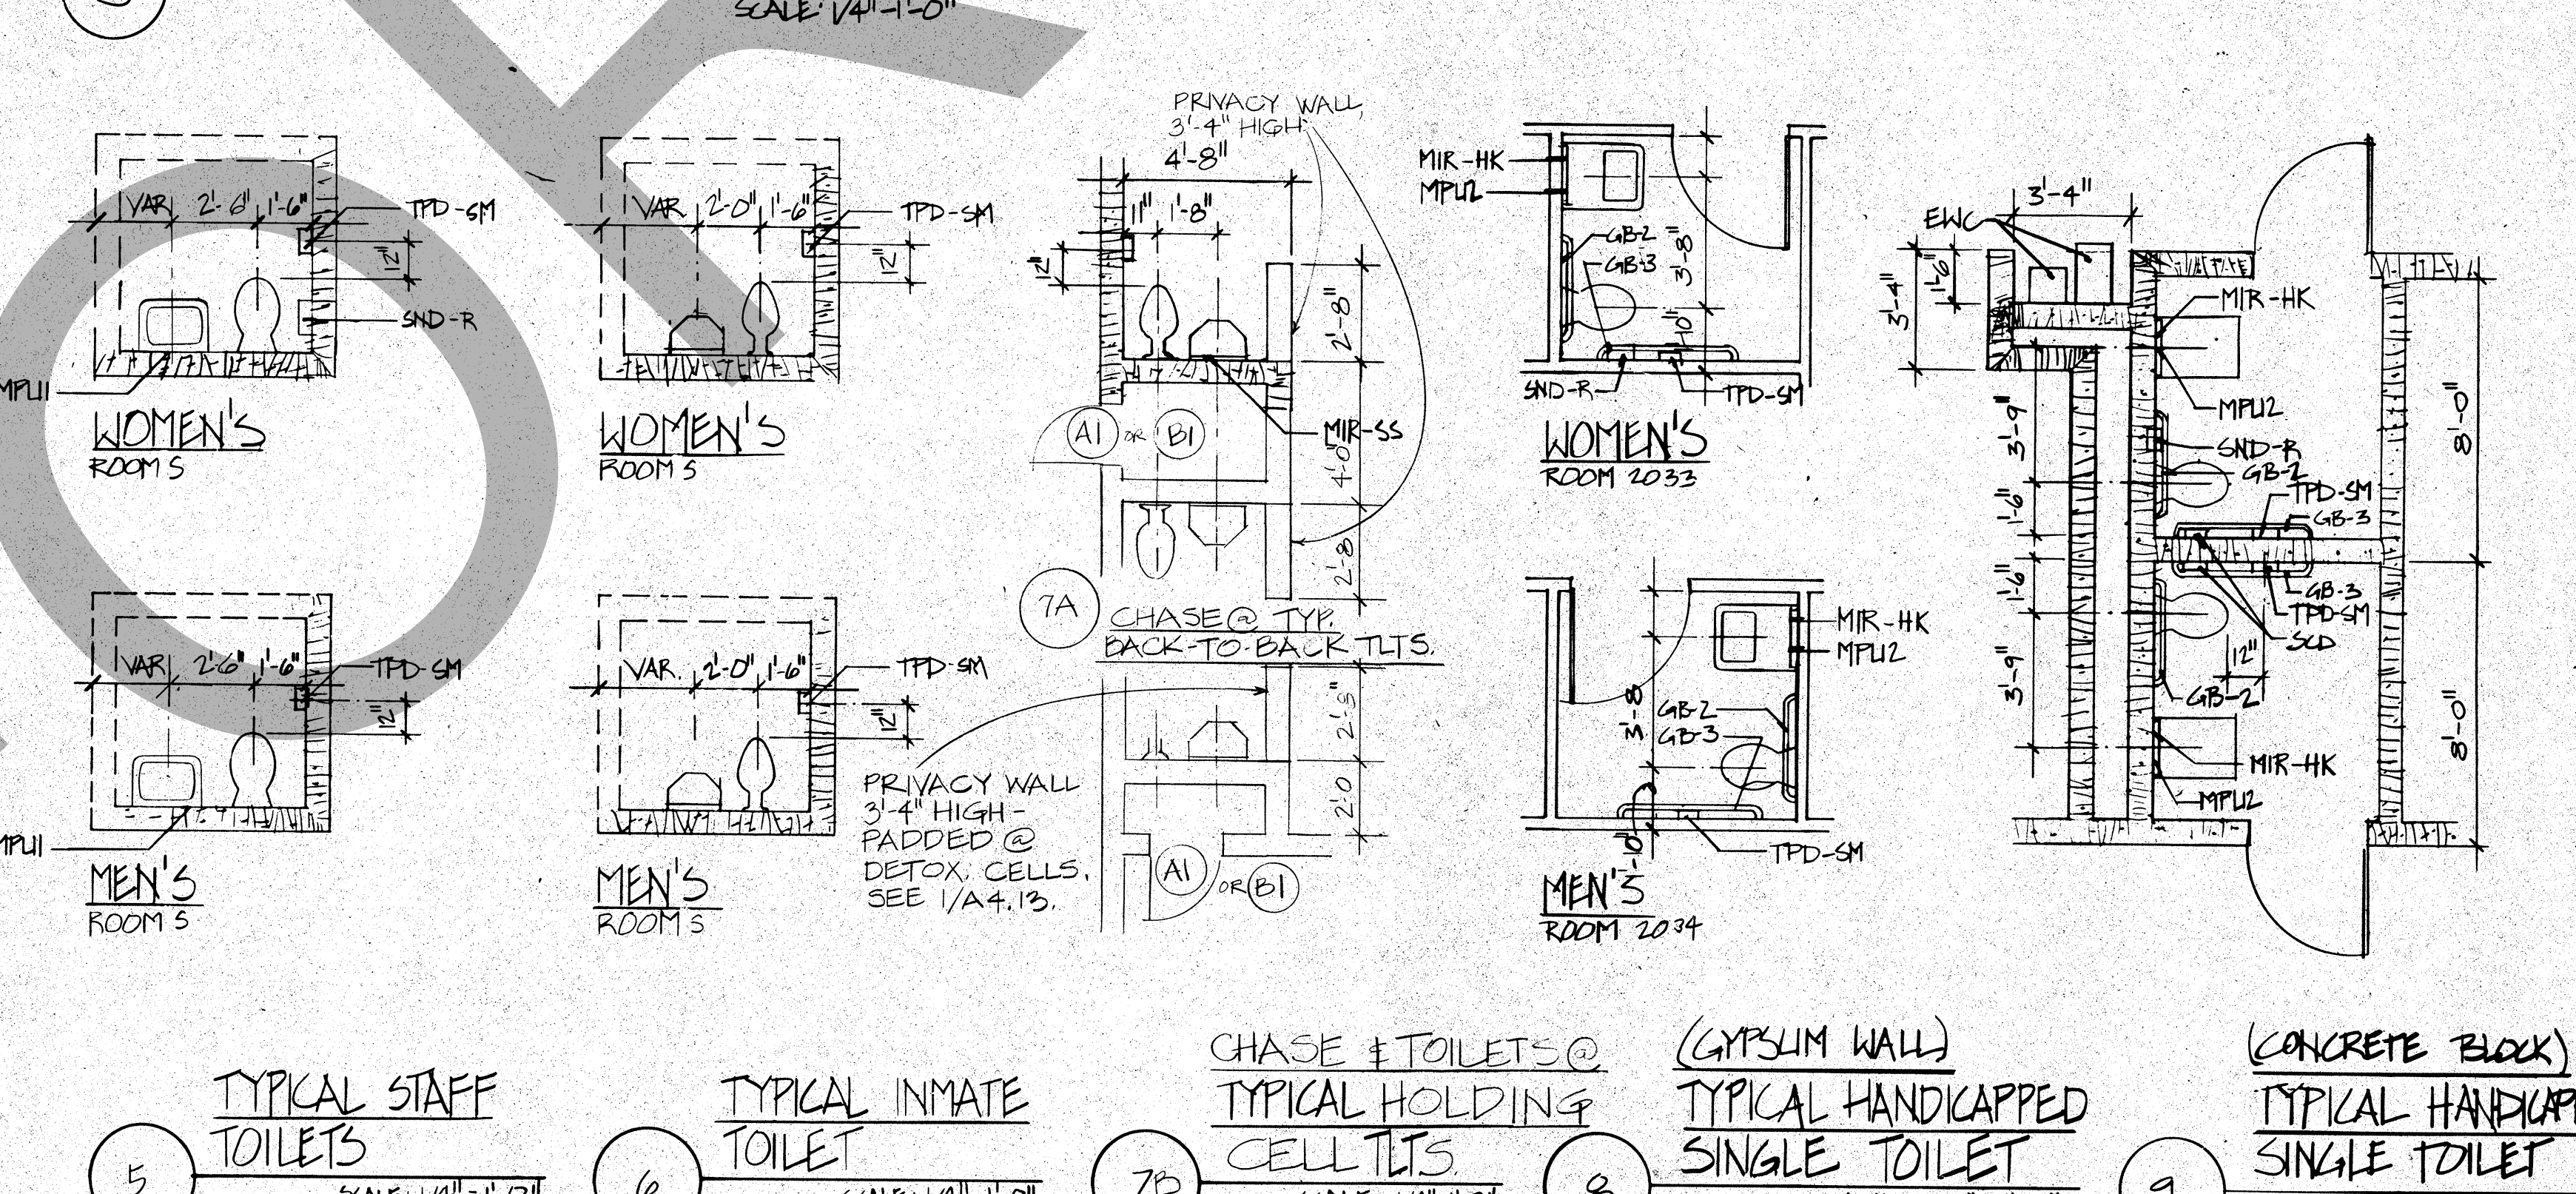
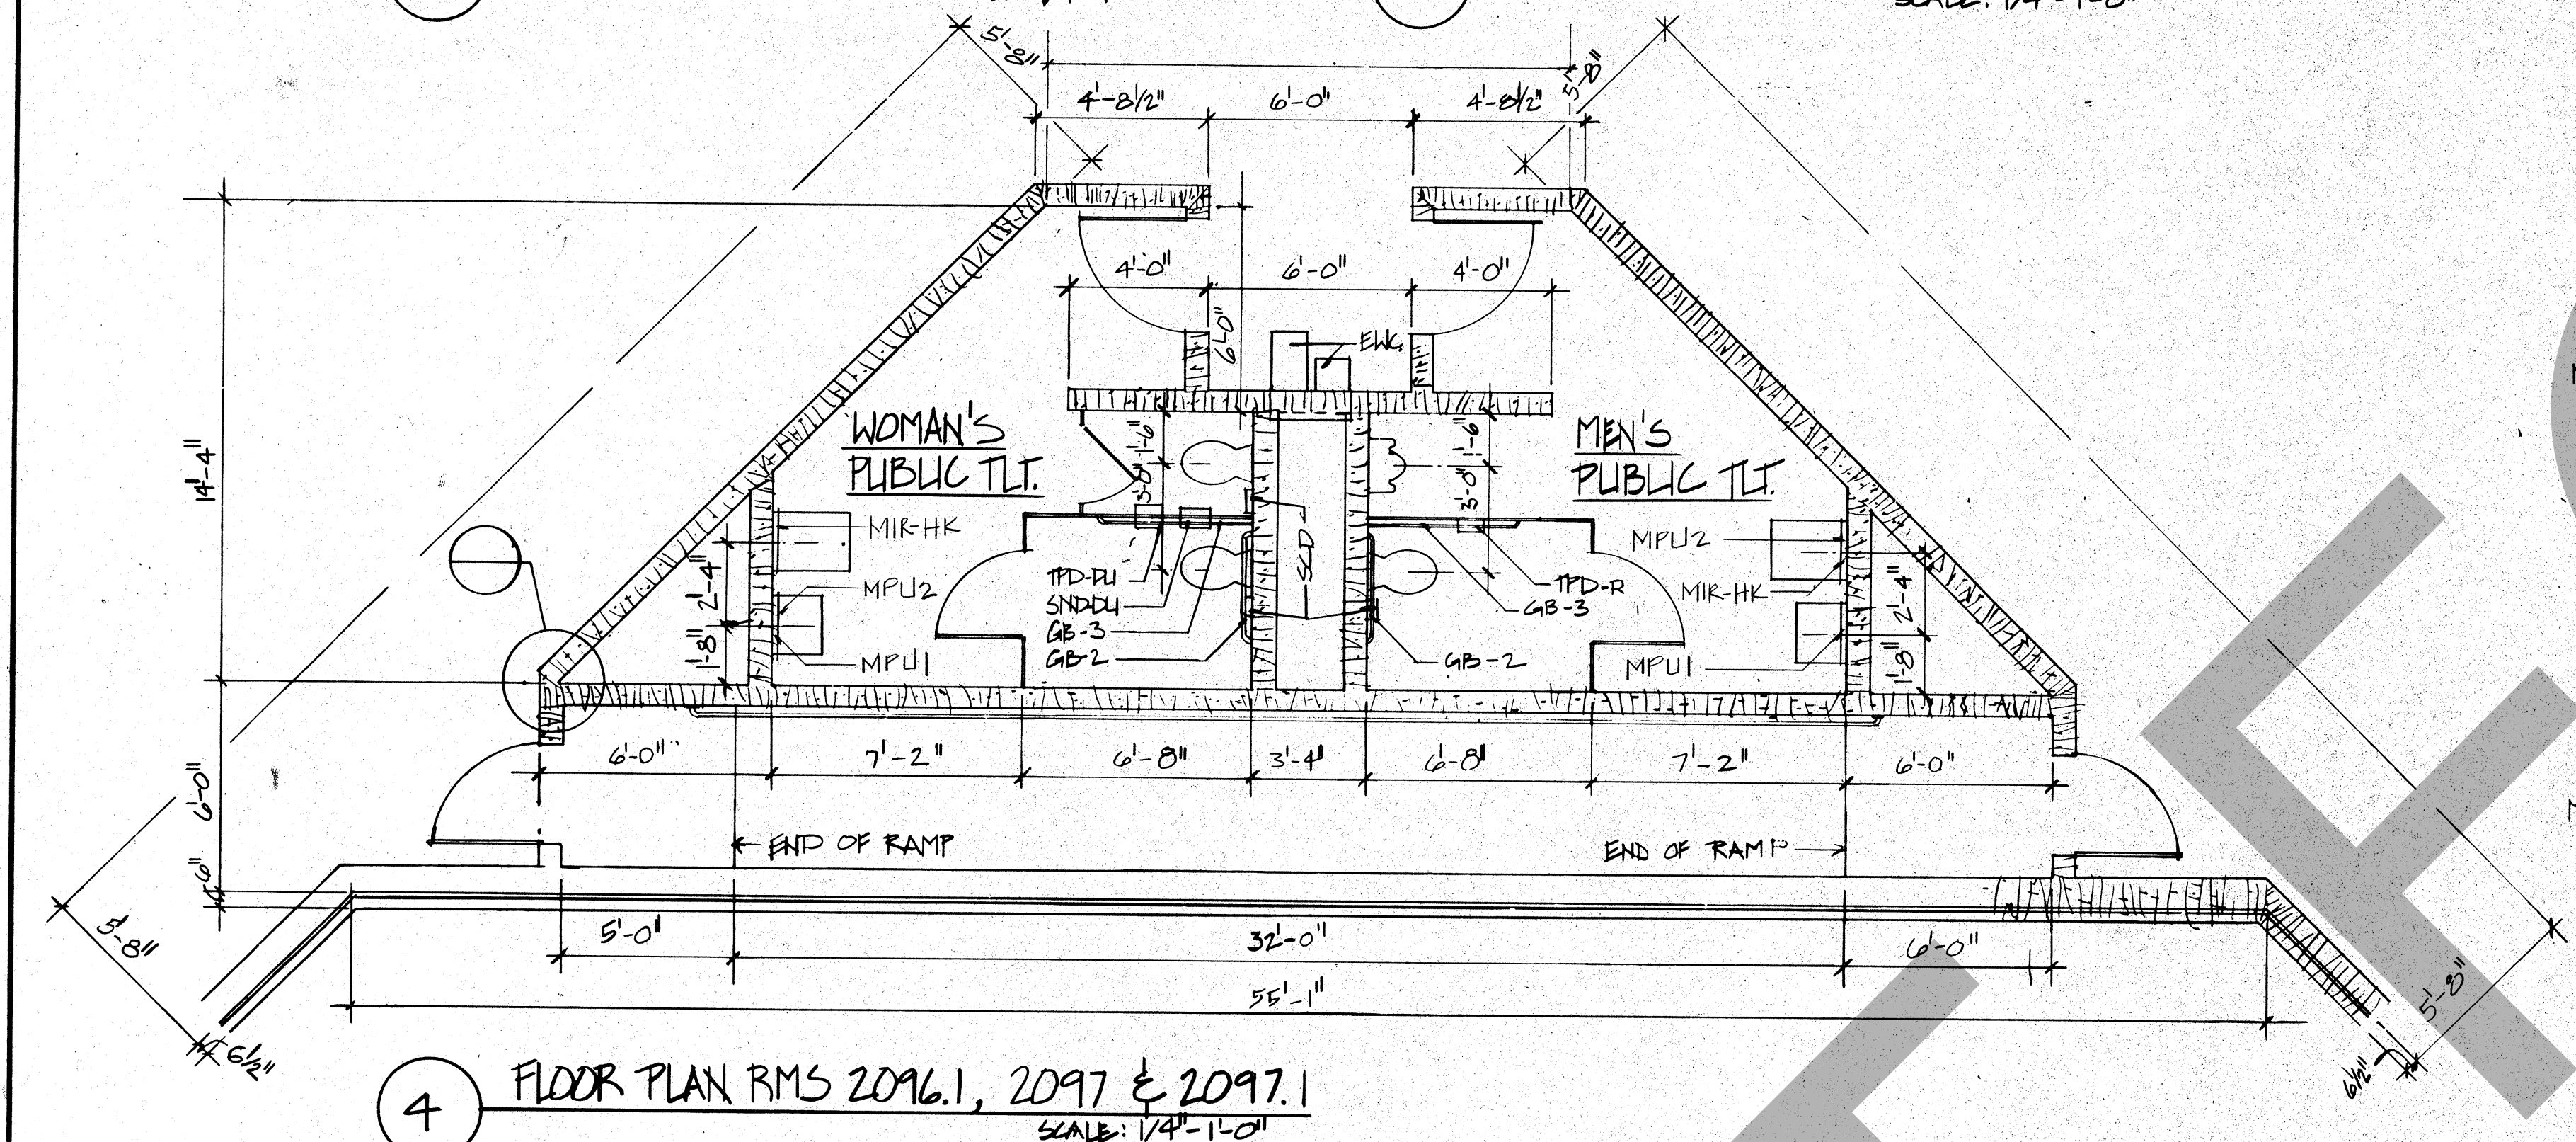
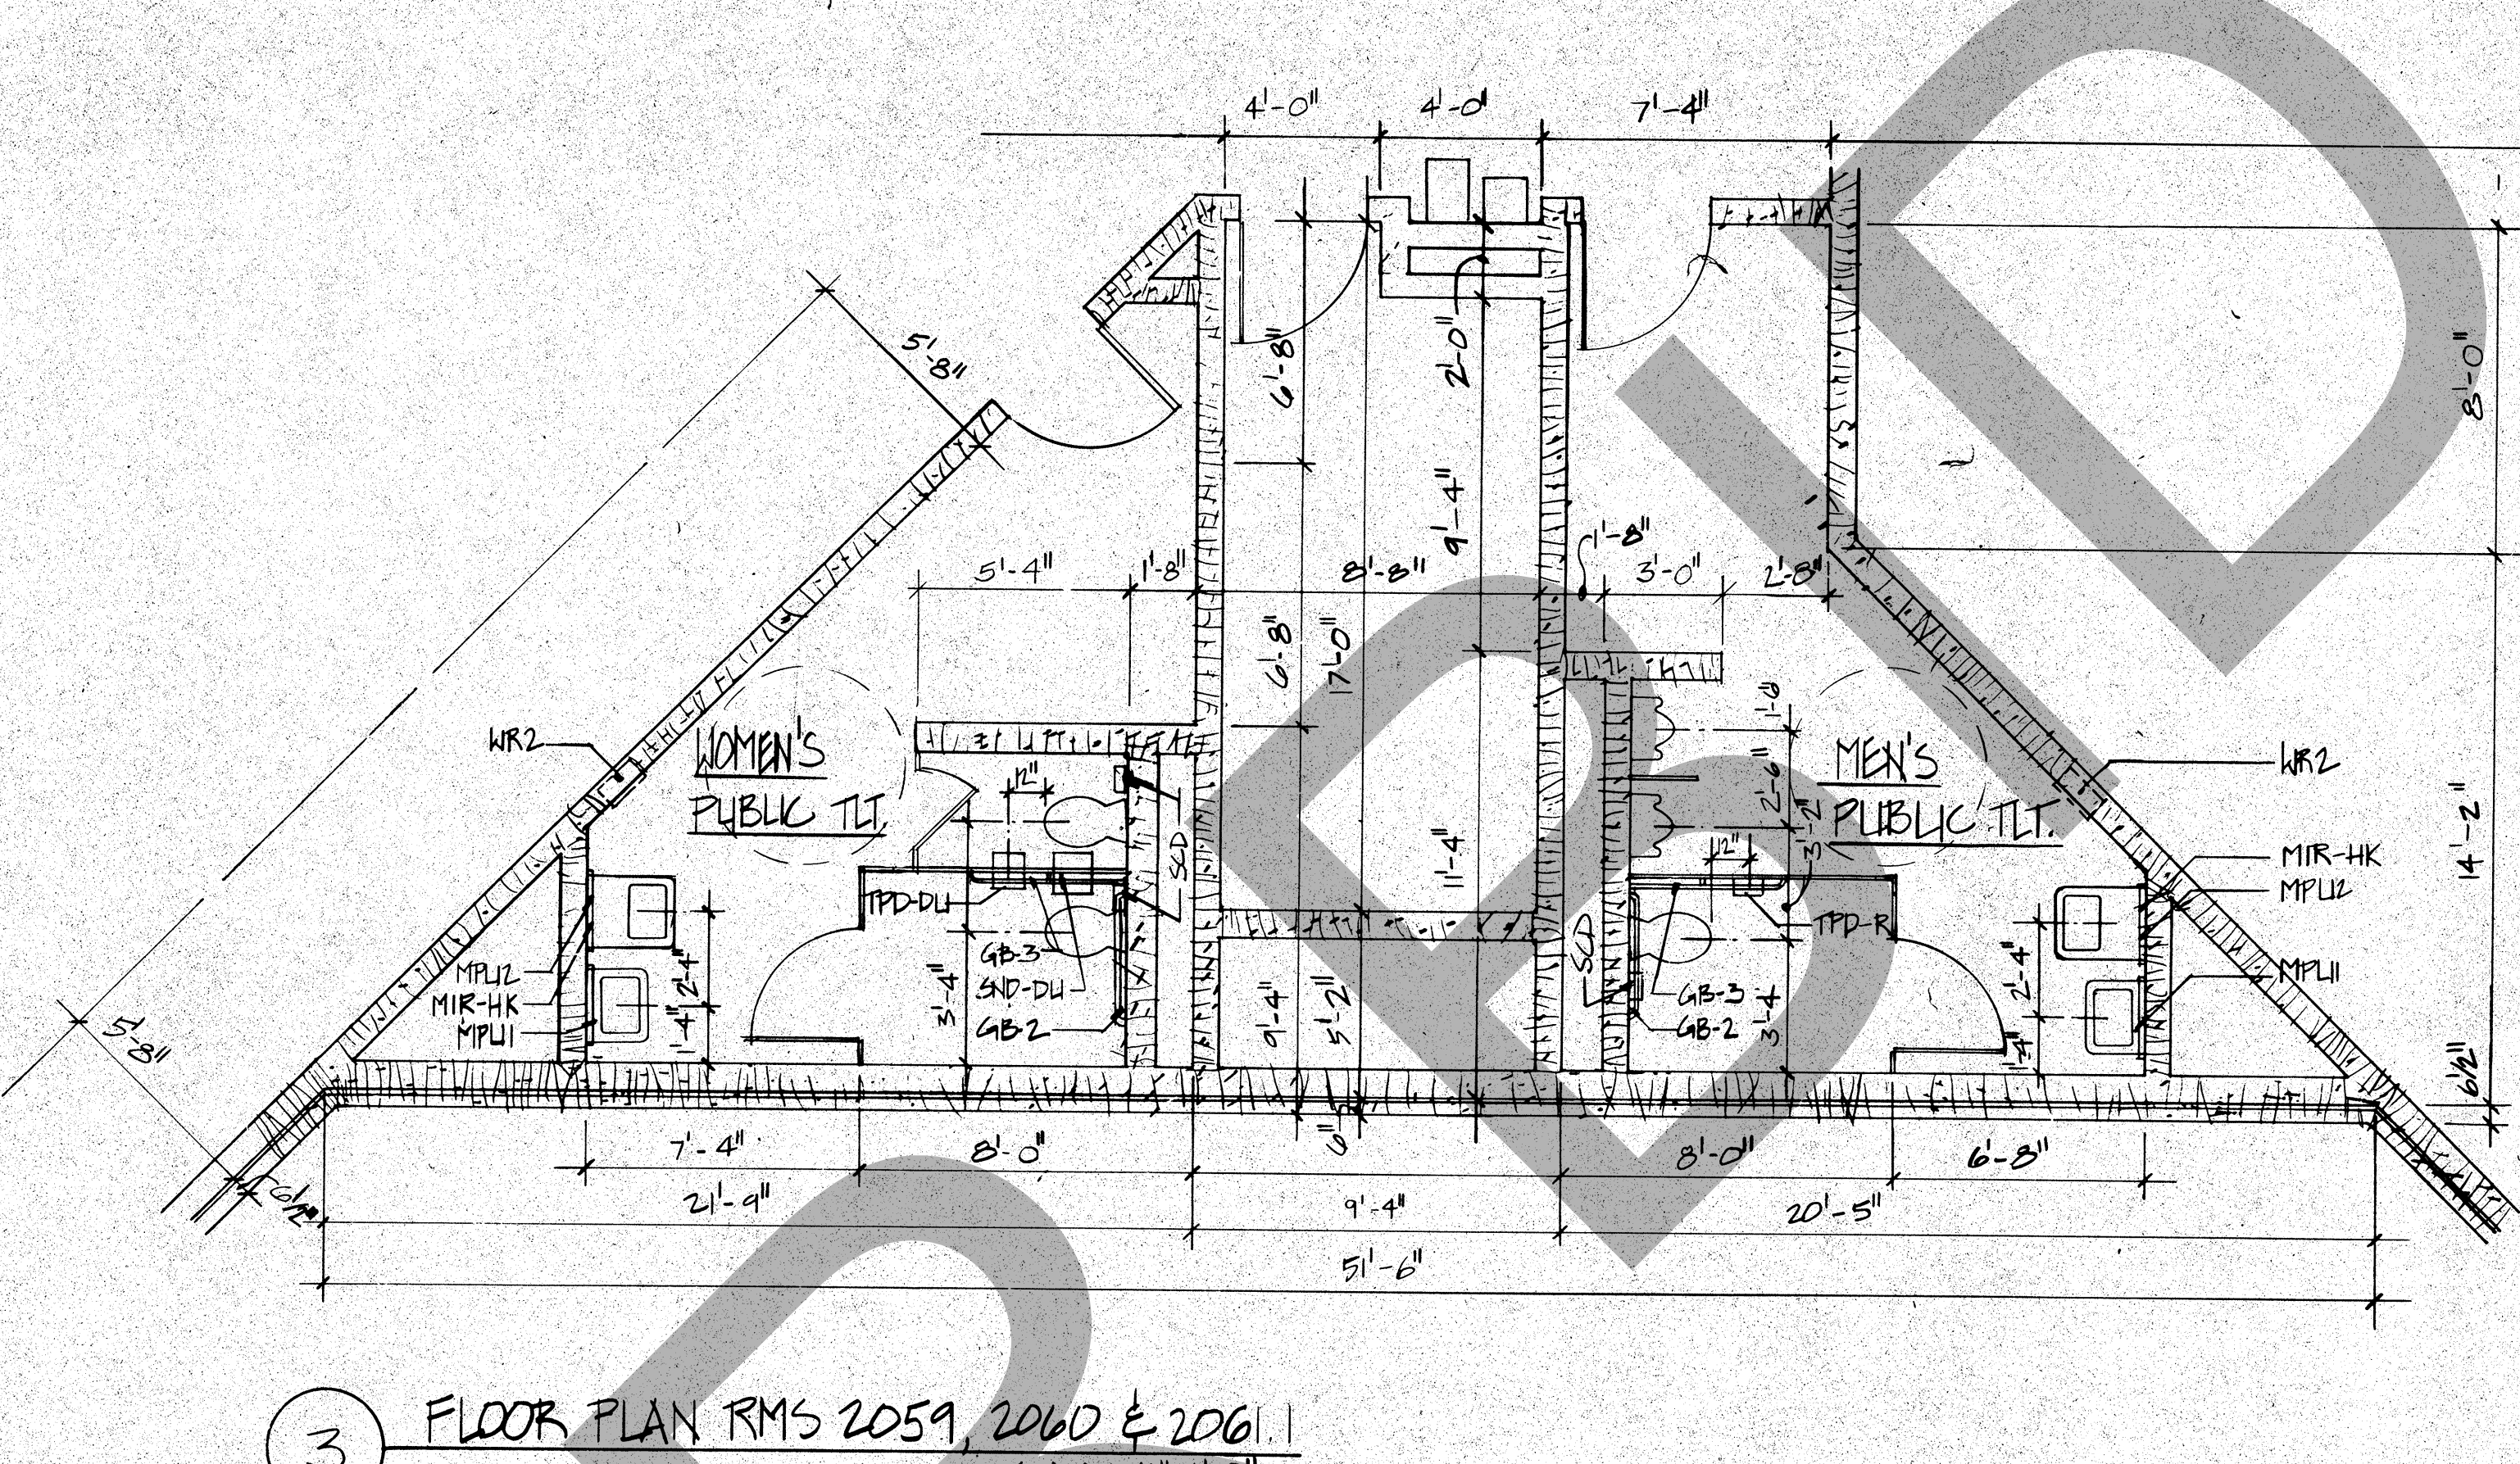


ASB01

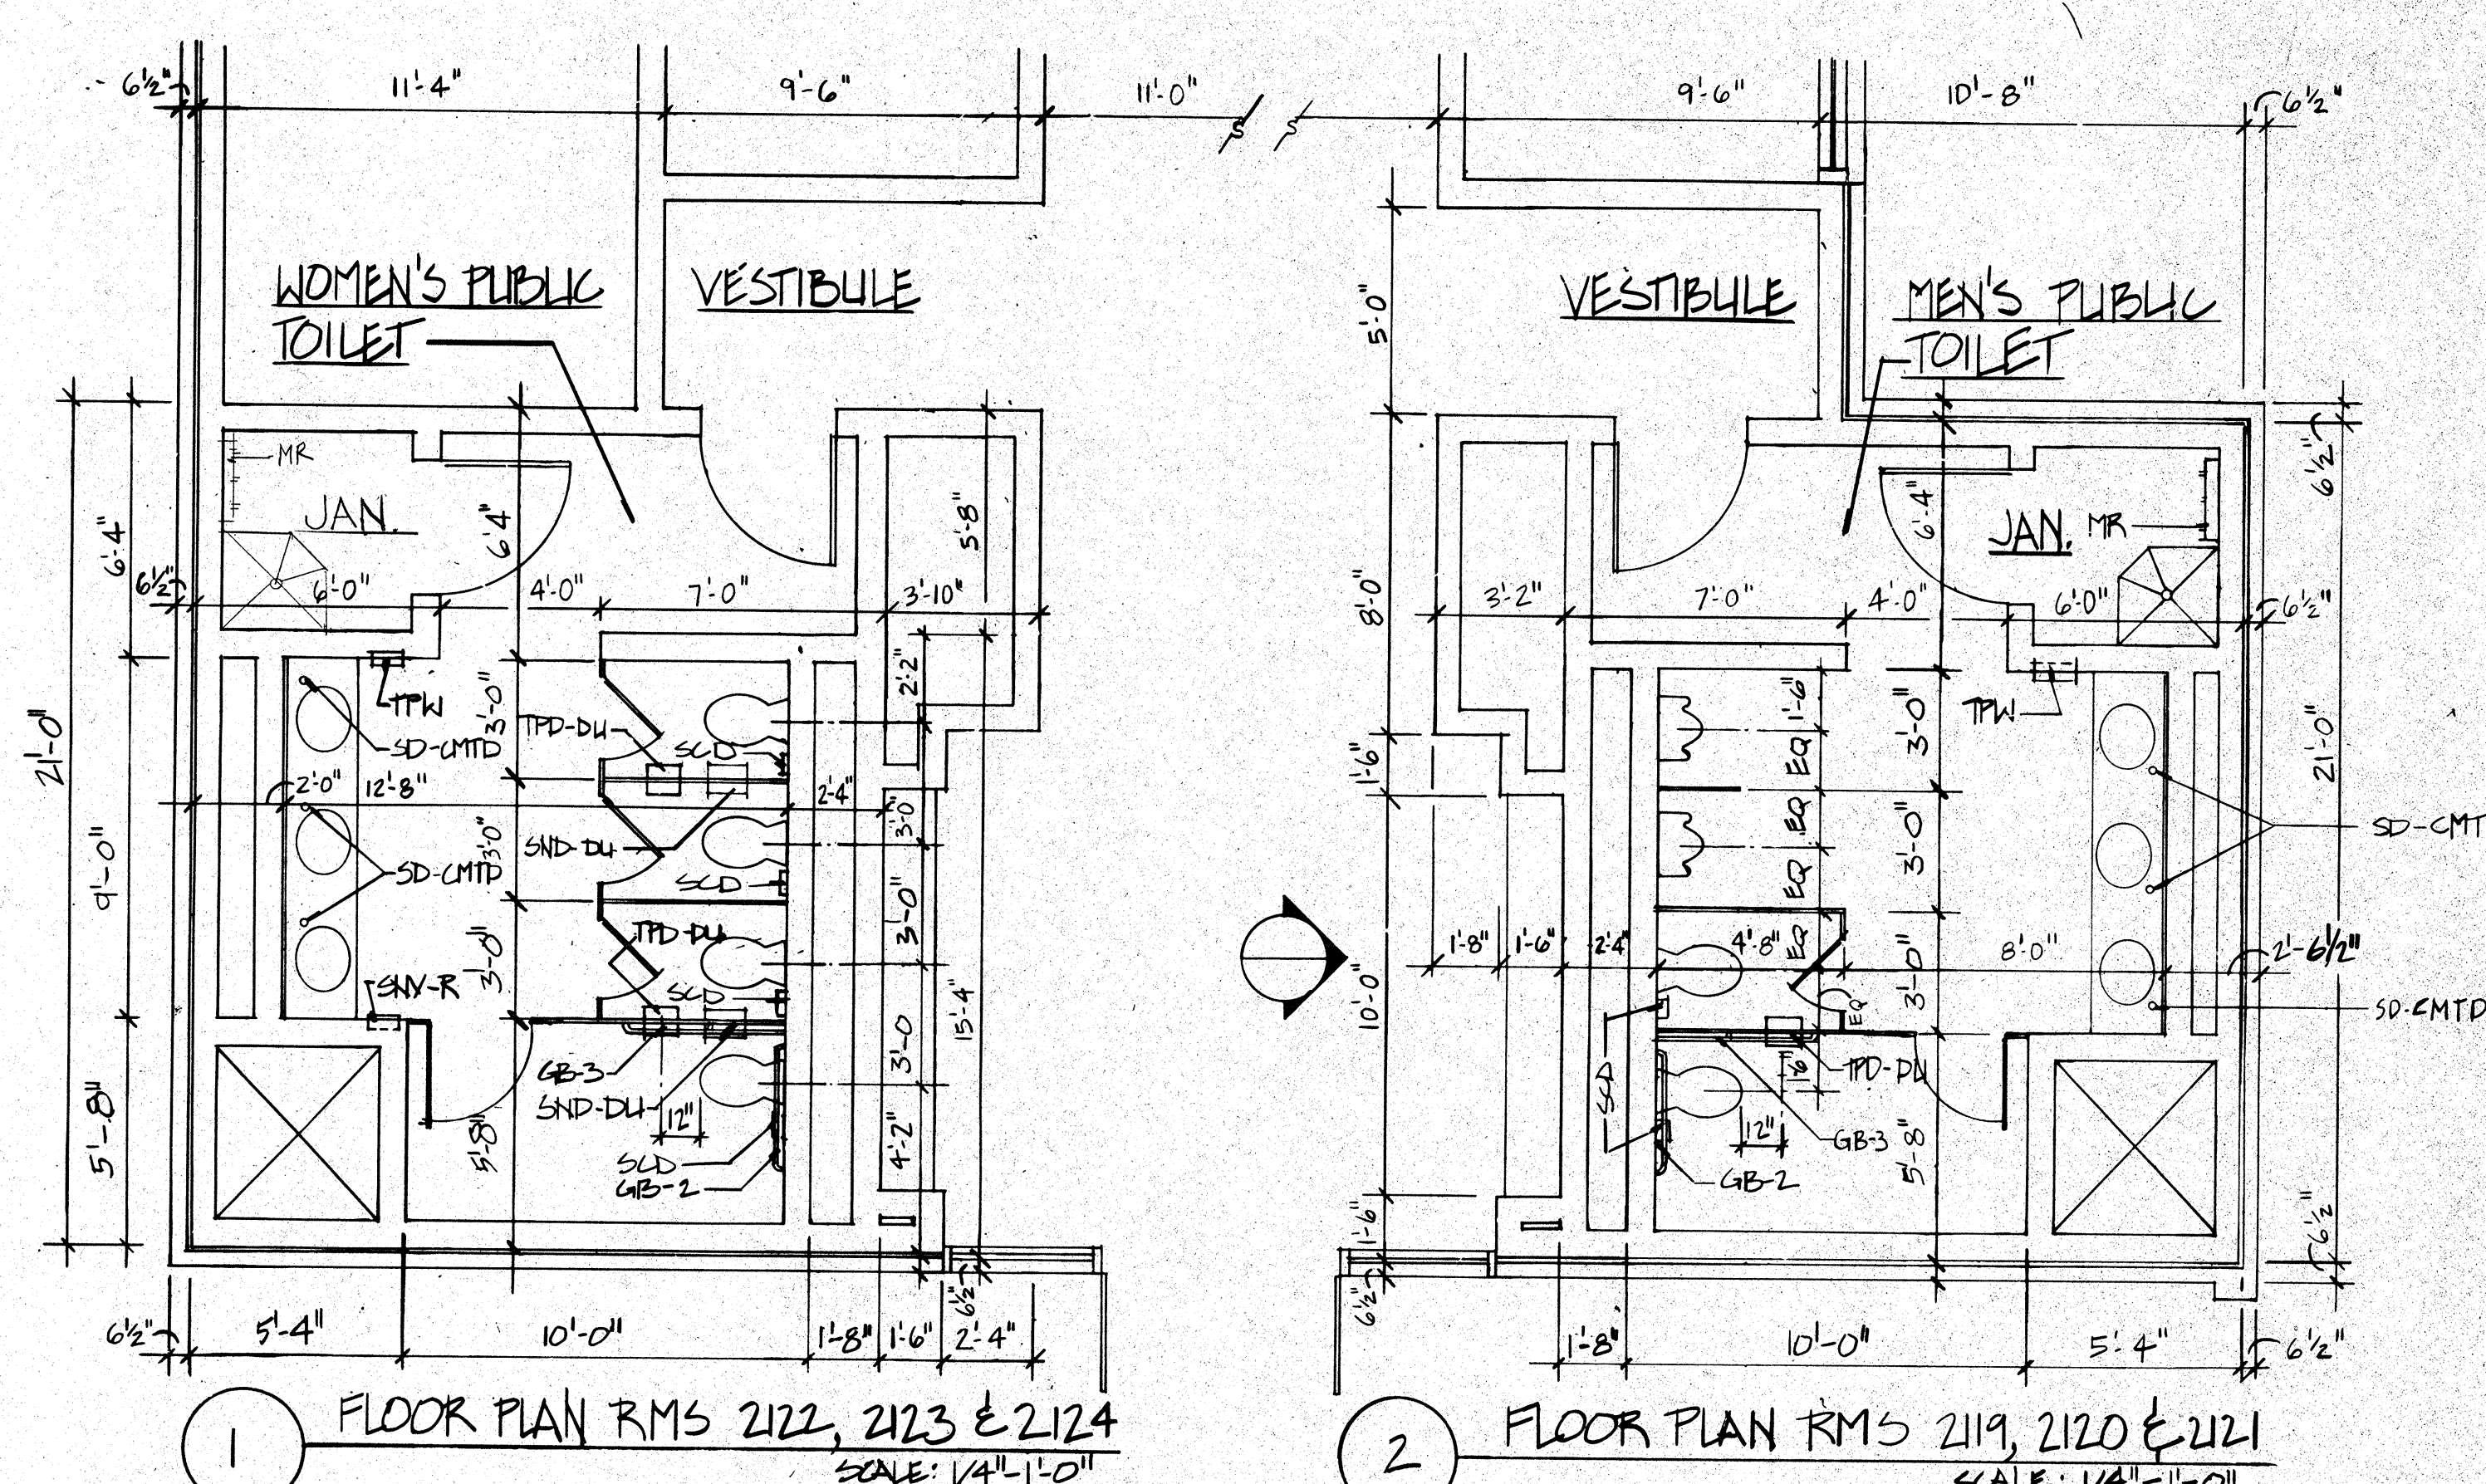

PROJECT RECORD

ROSSER FABRAP INTERNATIONAL
ROSSER FABRAP INTERNATIONAL, Inc.
Comprehensive Services for Building
Architectural, Mechanical, Electrical, Plumbing, Security, & Civil Engineering
Atlanta Savannah Tampa

Revisions
No. Date Description
1 2/17/89 APPENDIX A FOR CONSTRUCTION

WEST - VALLEY - DETENTION - CENTER
FOR THE COUNTY OF SAN BERNARDINO, CALIFORNIA


HARRY MANS, COUNTY ADMINISTRATION OFFICER

FLOYD TIDWELL, SHERIFF

BOARD OF SUPERVISORS
John J. Jorgensen, Chairman, First District
John J. Jorgensen, Second District
Barbara C. Winkler, Third District
Robert E. Williams, Fourth District

TOILETS - 1/4" SCALE PLANS

Job No. 88052.09
Date 10/17/89
A10.4

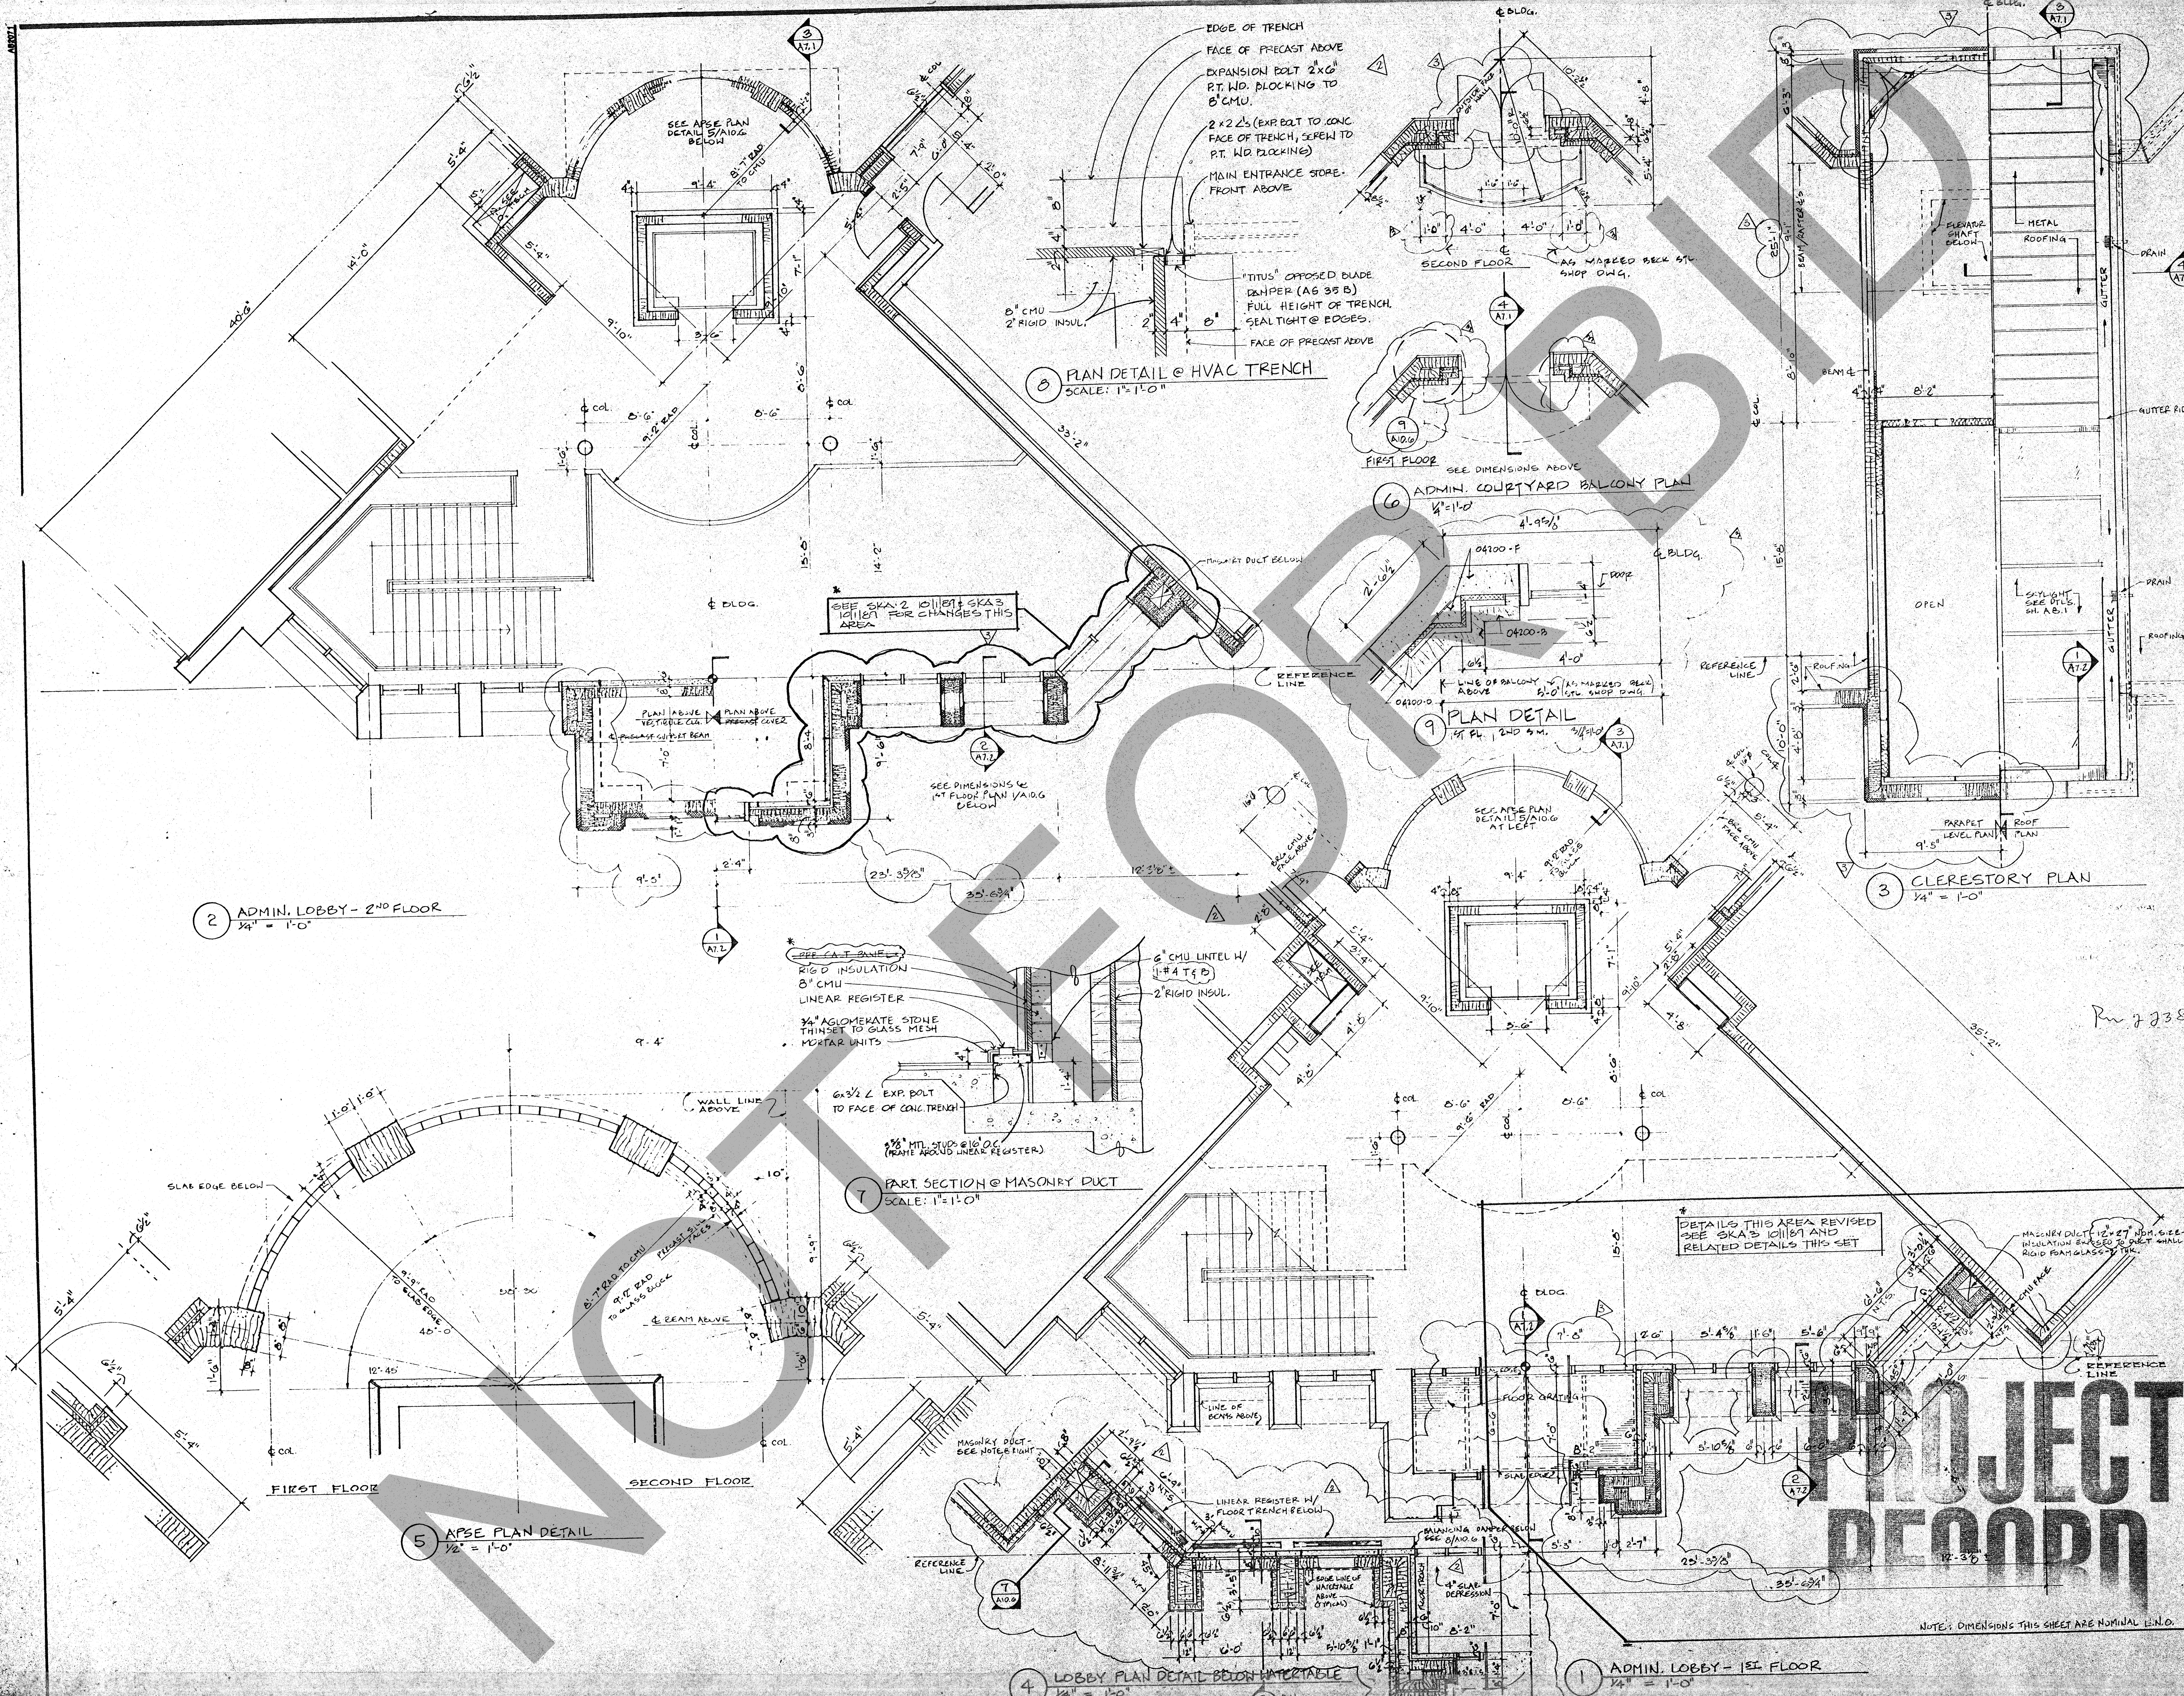

ROSSER FABRAP INTERNATIONAL
INTERNATIONAL
ROSSER FABRAP INTERNATIONAL, INC.
Comprehensive Services for Building
Administration, Planning, Design, Construction
Administration, Sanitation, Training

Revisions
No. Date Description
1. 11/11/89 ADDENDUM FOR CONSTRUCTION
2. 11/11/89 ADDENDUM FOR CONSTRUCTION
ROSSER FABRAP INTERNATIONAL
Criminal Justice Architecture, Technology, Planning, Interiors,
Mechanical, Electrical, Plumbing, Security, & Civil Engineering

JUSTICE SYSTEMS INCORPORATED
Criminal Justice Operations, Programming
JOHNSON & NIELSEN
Structural Engineering

WEST VALLEY DETENTION CENTER
FOR THE COUNTY OF SAN BERNARDINO, CALIFORNIA
HARRY MANS COUNTY ADMINISTRATION OFFICER
FLOYD TIDWELL, SHERIFF
BOARD OF SUPERVISORS
Public Interest (California Penal Code)
APR 12, 1991
Herron & Walberg Co.
Project No. 88-0002

ADMINISTRATION LOBBY PLANS

35R1
Job No. 88-0002 CH A 10
Date 12/17/89

PROJECT DEPPN